


"A PARTIALLY CONTROLLED ACCESS FACILITY"
ARKANSAS STATE HIGHWAY AND TRANSPORTATION DEPARTMENT
CONSTRUCTION PLANS FOR STATE HIGHWAY

DATE REVISED	DATE FILMED	DATE REVISED	DATE FILMED	FED. RD. DIST. NO.	STATE	FED. AID PROJ. NO.	SHEET NO.	TOTAL SHEETS
				6	ARK.			
				JOB NO.		100711	I	138
				(2)		HWY. 49-HWY. 412 EAST (BS. & SURF.) (S)		

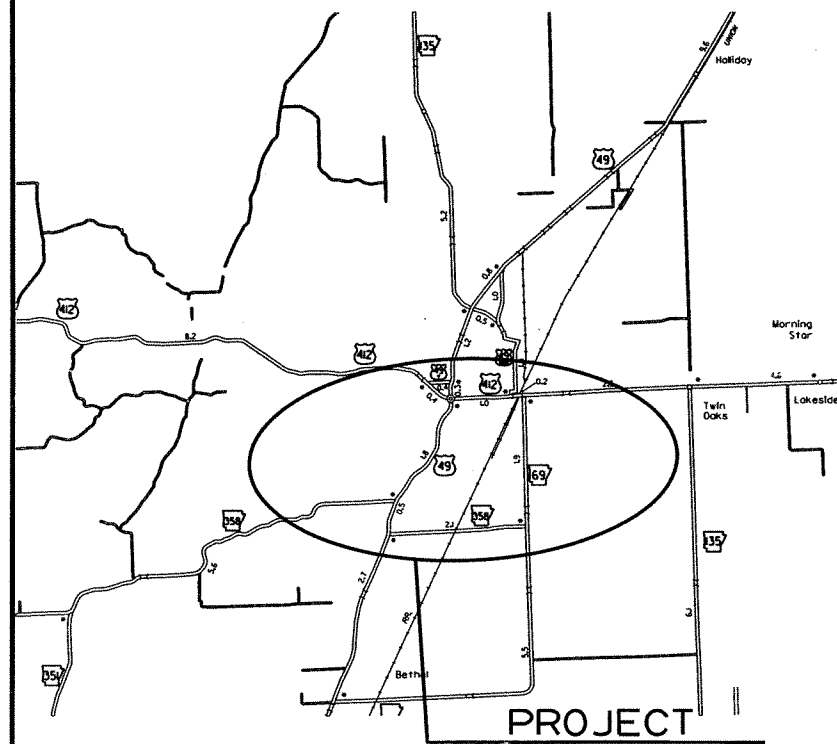

VICINITY MAP
PROJECT LOCATION

HWY. 49-HWY. 412 EAST (BS. & SURF.) (S)


GREENE COUNTY

ROUTE 412 SECTIONS 8 & 9

FED. AID PROJ. STP-DRT-HPP2-0028(39)

JOB 100711

NOT TO SCALE

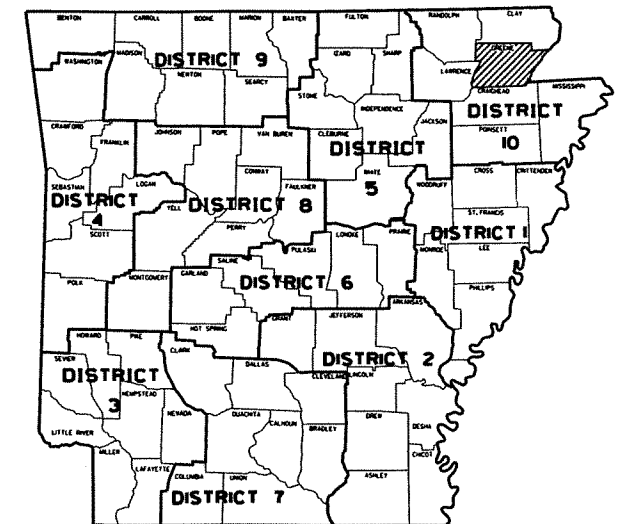

ARK. HWY. DIST. NO. 10


FOR INFORMATION ONLY BRIDGE CONSTRUCTION DATA

- ① STA. 423+61.76 BRIDGE END
BR. NO. A7223
1190' CONTINUOUS COMPOSITE
PLATE GIRDER UNIT
(280' -280' -350' -280')
38' CL. RDWY.
1192.48 BRIDGE LENGTH
STA. 435+54.24 BRIDGE END
RETAIN
- ④ STA. 623+11.08 BRIDGE END
BR. NO. A7224
1270' CONTINUOUS COMPOSITE
W-BEAM UNIT
(145' -145' -145' -145' -230' -230' -230')
38' CL. RDWY.
1272.15' BRIDGE LENGTH
STA. 635+70.98 BRIDGE END
RETAIN

FOR INFORMATION ONLY STRUCTURES OVER 20' -0" SPAN

- △ STA. 559+42 CONSTRUCT
DBL. 12' X 8' X 88' R.C. BOX
(6° LT. FWD. SKEW)
WITH 3:1 WINGS LT. & RT.
Q50= 1310 CFS D.A. = 1010 ACRES
SPAN = 26' - 2'
RETAIN
- △ STA. 600+13 CONSTRUCT
TRI. 12' X 11' X 87' R.C. BOX
(2° RT. FWD. SKEW)
WITH 3:1 WINGS LT. & RT.
Q50= 2500 CFS D.A. = 1920 ACRES
SPAN = 39' - 10'
RETAIN

STA. 373+78.76 - BEGIN
JOB 100711
BEGIN BASE AND SURFACING

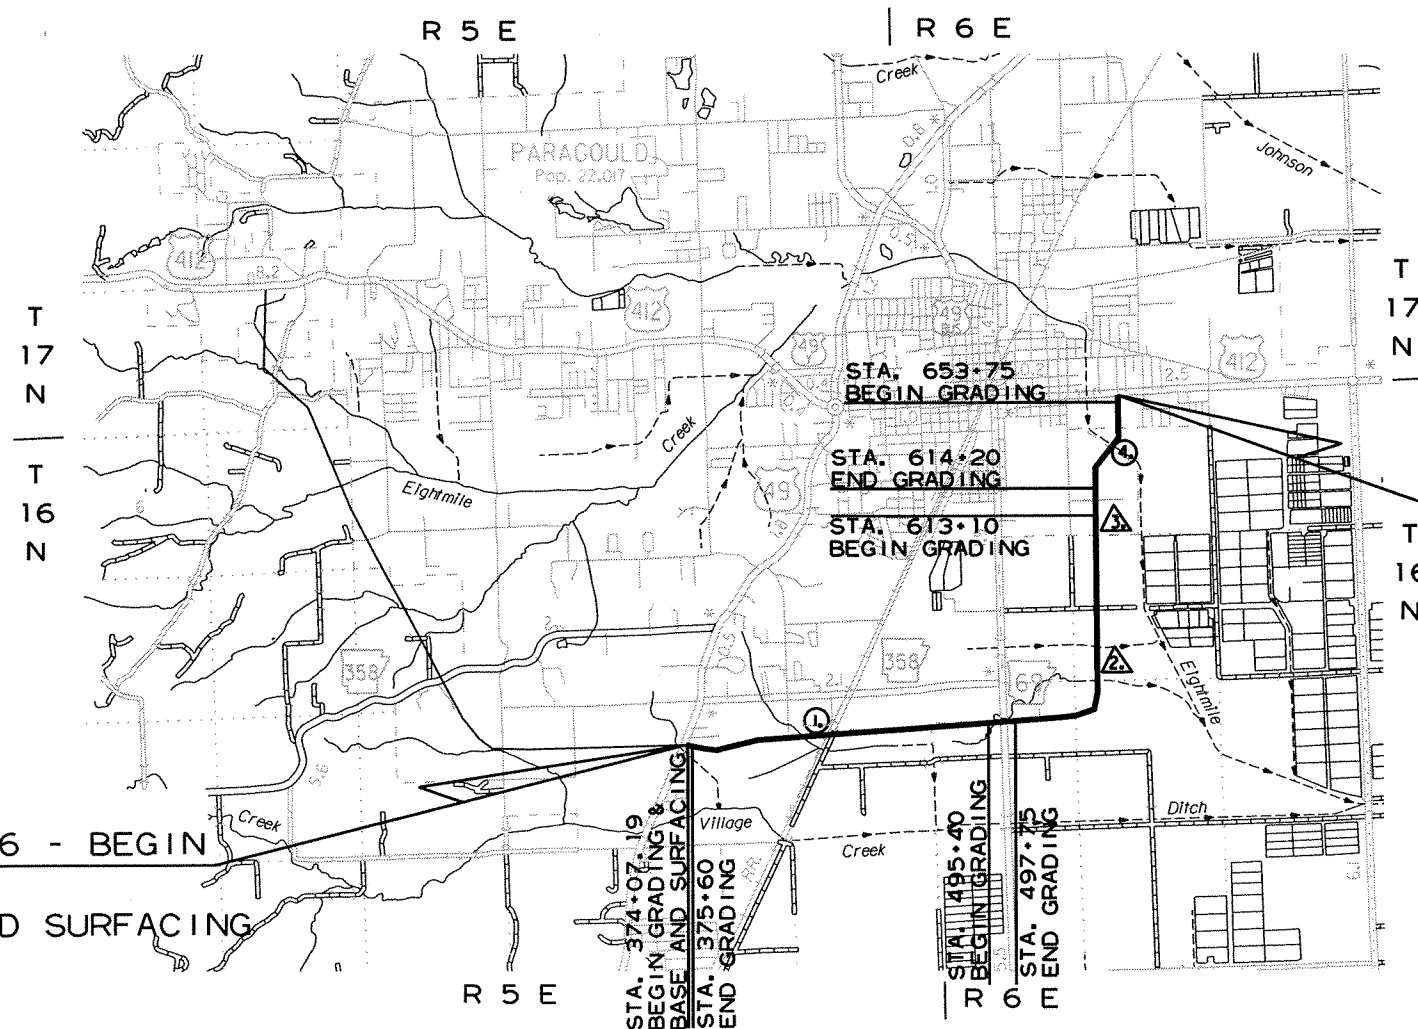

• DESIGN TRAFFIC DATA •

DESIGN YEAR	2033
2013 ADT	6,500
2033 ADT	8,700
2033 DHV	957
DIRECTIONAL DISTRIBUTION	60%
TRUCKS	11%
DESIGN SPEED	60 MPH

STA. 655+41.86 END
END GRADING & BASE
AND SURFACING
END JOB 100711
LOG MILE = 1.12 (HWY. 412)

N

APPROVED

STATE OF
ARKANSAS
REGISTERED
PROFESSIONAL
ENGINEER
No. 5917
FRANK VOZEL
4/3/13
DEPUTY DIRECTOR
AND CHIEF ENGINEER

	BEGIN PROJECT	MID-POINT OF PROJECT	END PROJECT
LATITUDE	N 36°01'01"	N 36°01'07"	N 36°03'09"
LONGITUDE	W 90°31'39"	W 90°29'00"	W 90°28'08"

LENGTH OF PROJECT CALCULATED ALONG C.L.					
GROSS LENGTH OF PROJECT	28163.10	FEET	OR	5.334	MILES
NET " " ROADWAY	25698.47	"	"	4.867	"
NET " " BRIDGES	2464.63	"	"	0.467	"
NET " " PROJECT	25698.47	"	"	4.867	"

P.E. 100445
NON-PART.

DATE REVISED	DATE FILMED	DATE REVISED	DATE FILMED	FED. RD. DIST. NO.	STATE	FED. AID PROJ. NO.	SHEET NO.	TOTAL SHEETS
				6	ARK.			
						JOB NO.	100711	2138

2 INDEX OF SHEETS



INDEX OF SHEETS

SHEET NO.	TITLE	BRIDGE NO.	DRWG.NO.	DATE
1	TITLE SHEET			
2	INDEX OF SHEETS			
3	GOVERNING SPECIFICATIONS AND GENERAL NOTES			
4 - 7	TYPICAL SECTIONS OF IMPROVEMENT			
8 - 9	SPECIAL DETAILS			
10 - 12	TEMPORARY EROSION CONTROL DETAILS			
13 - 22	MAINTENANCE OF TRAFFIC			
23 - 28	PERMANENT PAVEMENT MARKING DETAILS			
29 - 33	QUANTITIES			
34 - 35	SUMMARY OF QUANTITIES AND REVISIONS			
36 - 49	SURVEY CONTROL DETAILS			
50 - 72	PLAN AND PROFILE SHEETS			
73	SUMMARY OF SIGNALIZATION QUANTITIES			
74 - 82	SIGNALIZATION PLAN SHEETS			
83	LAYOUT OF BRIDGE OVER U.P. RAILROAD (BRIDGE A) (SHEET 1 OF 2)	A7223	52294	
84	LAYOUT OF BRIDGE OVER U.P. RAILROAD (BRIDGE A) (SHEET 2 OF 2)	A7223	52295	
85	DETAILS OF APPROACH SLAB TYPE SPECIAL 1	A7223	52340	
86	LAYOUT OF BRIDGE OVER EIGHT MILE CREEK (BRIDGE A) (SHEET 1 OF 2)	A7224	52341	
87	LAYOUT OF BRIDGE OVER EIGHT MILE CREEK (BRIDGE A) (SHEET 2 OF 2)	A7224	52342	
88	DETAILS OF APPROACH SLAB TYPE SPECIAL 2 (SHEET 1 OF 2)	A7224	52377	
89	DETAILS OF APPROACH SLAB TYPE SPECIAL 2 (SHEET 2 OF 2)	A7224	52378	
90	DETAILS OF STANDARD TYPE C APPROACH GUTTERS		2016C	7-14-10
91	CURBING DETAILS		CDP-1	11-17-10
92	CURBING DETAILS		CG-1	11-29-07
93	DETAILS OF DRIVEWAYS & ISLANDS		DR-1	11-29-07
94	FLARED END SECTION		FES-1	10-18-96
95	FLARED END SECTION		FES-2	10-18-96
96	DETAILS OF DROP INLETS & JUNCTION BOXES		FPC-9	11-16-01
97	DETAILS OF DROP INLETS (TYPE C)		FPC-9E	8-22-02
98	DETAILS OF DROP INLETS (TYPE MO)		FPC-9M	8-22-02
99	GUARD RAIL DETAILS		GR-8	7-14-10
100	GUARD RAIL DETAILS		GR-8A	7-14-10
101	GUARD RAIL DETAILS		GR-9	4-17-08
102	GUARD RAIL DETAILS		GR-9A	4-17-08
103	GUARD RAIL DETAILS		GR-10	7-14-10
104	GUARD RAIL DETAILS		GR-10A	7-14-10
105	CONCRETE PIPE CULVERT FILL HEIGHTS & BEDDING		PCC-1	12-15-11
106	METAL PIPE CULVERT FILL HEIGHTS & BEDDING		PCM-1	12-15-11
107	PAVEMENT MARKING DETAILS		PM-1	9-12-13
108	LOOP DETECTOR INSTALLATION		SD-4	9-12-13
109	CONTROLLER CABINET UTILITY DRAWER		SD-5	9-12-13
110	HEAVY DUTY PULL BOX		SD-6	9-12-13
111	SIGNAL HEAD PLACEMENT		SD-8	9-12-13
112	SERVICE POINT		SD-9	9-12-13
113	STEEL POLE WITH MAST ARM		SD-11	9-12-13
114	TABLES AND METHOD OF SUPERELEVATION FOR ONE-WAY TRAFFIC		SE-1	1-09-87
115	TABLES AND METHOD OF SUPERELEVATION FOR TWO-WAY TRAFFIC		SE-2	10-18-96
116	DETAILS OF SPECIAL ITEMS		S1-1	9-12-13
117	STANDARD TRAFFIC CONTROLS FOR HIGHWAY CONSTRUCTION		TC-1	12-15-11
118	STANDARD TRAFFIC CONTROLS FOR HIGHWAY CONSTRUCTION		TC-2	9-12-13
119	STANDARD TRAFFIC CONTROLS FOR HIGHWAY CONSTRUCTION		TC-3	10-15-09
120	TEMPORARY EROSION CONTROL DEVICES		TEC-1	12-15-11
121	TEMPORARY EROSION CONTROL DEVICES		TEC-2	6-02-94
122	TEMPORARY EROSION CONTROL DEVICES		TEC-3	11-03-94
123 - 138	CROSS SECTIONS			

NOTE: CROSS SECTIONS NOT NORMALLY INCLUDED IN PLANS SOLD TO PROSPECTIVE BIDDERS, BUT MAY BE HAD UPON REQUEST.

GOVERNING SPECIFICATIONS

ARKANSAS STATE HIGHWAY COMMISSION STANDARD SPECIFICATIONS FOR HIGHWAY CONSTRUCTION, EDITION OF 2003, AND THE FOLLOWING SPECIAL PROVISIONS AND SUPPLEMENTAL SPECIFICATIONS:

NUMBER

TITLE

- ERRATA_____ERRATA FOR THE BOOK OF STANDARD SPECIFICATIONS
- FHWA-1273___REQUIRED CONTRACT PROVISIONS FEDERAL-AID CONSTRUCTION CONTRACTS
- FHWA-1273___SUPPLEMENT - EQUAL EMPLOYMENT OPPORTUNITY - NOTICE TO CONTRACTORS
- FHWA-1273___SUPPLEMENT - SPECIFIC EQUAL EMPLOYMENT OPPORTUNITY RESPONSIBILITIES (23 U.S.C. 140)
- FHWA-1273___SUPPLEMENT - EQUAL EMPLOYMENT OPPORTUNITY - GOALS AND TIMETABLES
- FHWA-1273___SUPPLEMENT - EQUAL EMPLOYMENT OPPORTUNITY - FEDERAL STANDARDS
- FHWA-1273___SUPPLEMENT - TRAINING PROGRAM - JOB 100711
- FHWA-1273___SUPPLEMENT - POSTERS AND NOTICES REQUIRED FOR FEDERAL-AID PROJECTS
- FHWA-1273___SUPPLEMENT - WAGE RATE DETERMINATION
- 100-2_____MANUAL FOR ASSESSING SAFETY HARDWARE (MASH)
- 102-1_____BIDDING REQUIREMENTS AND CONDITIONS
- 103-1_____DETERMINATION OF DBE PARTICIPATION
- 105-1_____CONSTRUCTION CONTROL MARKINGS
- 105-2_____EQUIPMENT AND MATERIAL STORAGE ON BRIDGE STRUCTURES
- 105-3_____CONTROL OF WORK
- 107-1_____WORKER VISIBILITY
- 108-1_____LIQUIDATED DAMAGES
- 110-1_____PROTECTION OF WATER QUALITY AND WETLANDS
- 303-1_____AGGREGATE BASE COURSE
- 404-1_____PRODUCTION VERIFICATION OF ASPHALT CONCRETE HOT MIX
- 404-2_____DESIGN AND QUALITY CONTROL OF ASPHALT MIXTURES
- 409-1_____MINERAL AGGREGATES
- 410-3_____DENSITY TESTING FOR ACHM LEVELING COURSES AND BOND BREAKERS
- 600-1_____WATER FOR VEGETATION
- 603-1_____MAINTENANCE OF TRAFFIC
- 604-1_____RETROREFLECTIVE SHEETING FOR TRAFFIC CONTROL DEVICES IN CONSTRUCTION ZONES
- 604-2_____INSPECTION OF TRAFFIC CONTROL DEVICES IN CONSTRUCTION ZONES
- 606-1_____PIPE CULVERTS FOR SIDE DRAINS
- 606-2_____PIPE CULVERTS
- 620-1_____MULCH COVER
- 711-1_____CONCRETE PULL BOX
- 714-1_____DESIGN AND MATERIAL REQUIREMENTS FOR TRAFFIC SIGNAL MAST ARMS AND POLES
- 718-2_____REFLECTORIZED PAINT PAVEMENT MARKINGS
- 719-2_____THERMOPLASTIC PAVEMENT MARKING MATERIAL
- 804-1_____INSTALLATION OF DOWEL BARS AND TIE BARS
- JOB 100711___APPROACH SLABS AND GUTTER
- JOB 100711___BROADBAND INTERNET SERVICE FOR ASPHALT CONCRETE PLANT
- JOB 100711___BROADBAND INTERNET SERVICE FOR FIELD OFFICE
- JOB 100711___CABINET DRAWER ASSEMBLY
- JOB 100711___CLOSED LOOP TRAFFIC SYSTEM
- JOB 100711___CONSTRUCTION IN SPECIAL FLOOD HAZARD AREAS
- JOB 100711___EDGE CARD VIDEO PROCESSOR
- JOB 100711___ELECTRICAL CONDUCTORS FOR LUMINAIRES
- JOB 100711___ELECTRICAL CONDUCTORS-IN-CONDUIT
- JOB 100711___GOALS FOR DISADVANTAGED BUSINESS ENTERPRISE PARTICIPATION
- JOB 100711___HIGH PERFORMANCE PAVEMENT MARKING
- JOB 100711___INTERNET BIDDING
- JOB 100711___LED TRAFFIC SIGNAL HEAD
- JOB 100711___LUMINAIRE ASSEMBLY (CUTOFF TYPE)
- JOB 100711___PARTNERING REQUIREMENTS
- JOB 100711___PERCENT WITHIN LIMITS
- JOB 100711___SERVICE POINT ASSEMBLY (TRAFFIC CONTROL DEVICES)
- JOB 100711___SOIL STABILIZATION
- JOB 100711___STORM WATER POLLUTION PREVENTION PLAN
- JOB 100711___STREET NAME SIGN (MAST ARM MOUNTED)
- JOB 100711___SUBMISSION OF ASPHALT CONCRETE HOT MIX ACCEPTANCE TEST RESULTS
- JOB 100711___SUBGRADE PREPARATION
- JOB 100711___TRAFFIC SIGNAL CONTROLLER (MODIFICATION)
- JOB 100711___UTILITY ADJUSTMENTS
- JOB 100711___VALUE ENGINEERING
- JOB 100711___VIDEO DETECTOR (COLOR)
- JOB 100711___WARM MIX ASPHALT

GENERAL NOTES

1. GRADE LINE DENOTES FINISHED GRADE WHERE SHOWN ON PLANS.
2. ALL PIPE LINES, POWER, TELEPHONE AND TELEGRAPH LINES TO BE MOVED OR LOWERED BY THE RESPECTIVE OWNERS AS PER AGREEMENT WITH SUCH OWNERS.
3. ANY EQUIPMENT OR APPURTENANCE THAT INTERFERES WITH THE PROPOSED CONSTRUCTION AND WHICH MAY BE THE PROPERTY OF UTILITY SERVICE ORGANIZATIONS SHALL BE MOVED BY THE OWNERS UNLESS OTHERWISE PROVIDED.
4. ALL LAND MONUMENTS LOCATED WITHIN THE CONSTRUCTION AREA SHALL BE PROTECTED IN ACCORDANCE WITH SECTION 107.12 OF THE STANDARD SPECIFICATIONS.
5. ALL TREES THAT DO NOT DIRECTLY INTERFERE WITH THE PROPOSED CONSTRUCTION SHALL BE SPARED AS DIRECTED BY THE ENGINEER. CARE AND DISCRETION SHALL BE USED TO INSURE THAT ALL TREES NOT TO BE REMOVED SHALL BE HARMED AS LITTLE AS POSSIBLE DURING THE CONSTRUCTION OPERATIONS.
6. THE CONTRACTOR SHALL BE RESPONSIBLE FOR PROVIDING A FENCE TO CONTROL LIVESTOCK IN AREAS WHERE PASTURES ARE SEVERED. WIRE FENCE MAY BE CONSTRUCTED INITIALLY, OR IN LIEU THEREOF, THE CONTRACTOR AT HIS OWN EXPENSE, MAY ELECT TO PROVIDE TEMPORARY FENCING SUITABLE TO CONTAIN LIVESTOCK.
7. ALL FLEXIBLE BASE AND ASPHALTIC PAVEMENTS REMOVED SHALL BE PAID FOR UNDER THE ITEM NO. 210 - UNCLASSIFIED EXCAVATION.
8. THE EXISTING ASPHALT PAVEMENT TO BE REMOVED FROM THE REMAINING PAVEMENT SHALL BE SEPARATED BY SAWING ALONG A NEAT LINE. AFTER SAWING, THE PAVEMENT TO BE REMOVED SHALL BE CAREFULLY REMOVED IN A MANNER THAT WILL NOT DAMAGE THE PAVEMENT THAT IS TO REMAIN. ANY DAMAGE OF THE ASPHALT PAVEMENT THAT IS TO REMAIN IN PLACE SHALL BE REPAIRED AT THE CONTRACTOR'S EXPENSE.

DATE REVISED	DATE FILMED	DATE REVISED	DATE FILMED	FED. RD. DIST. NO.	STATE	FED. AID PROJ. NO.	SHEET NO.	TOTAL SHEETS
				6	ARK.			
				JOB NO.		100711	3	138

2 GOVERNING SPECIFICATIONS AND GENERAL NOTES




DATE REVISED	DATE FILMED	DATE REVISED	DATE FILMED	FED. RD. DIST. NO.	STATE	FED. AID PROJ. NO.	SHEET NO.	TOTAL SHEETS
				6	ARK.			
				JOB NO.		100711	5	138

2 TYPICAL SECTIONS OF IMPROVEMENT



16-31-13

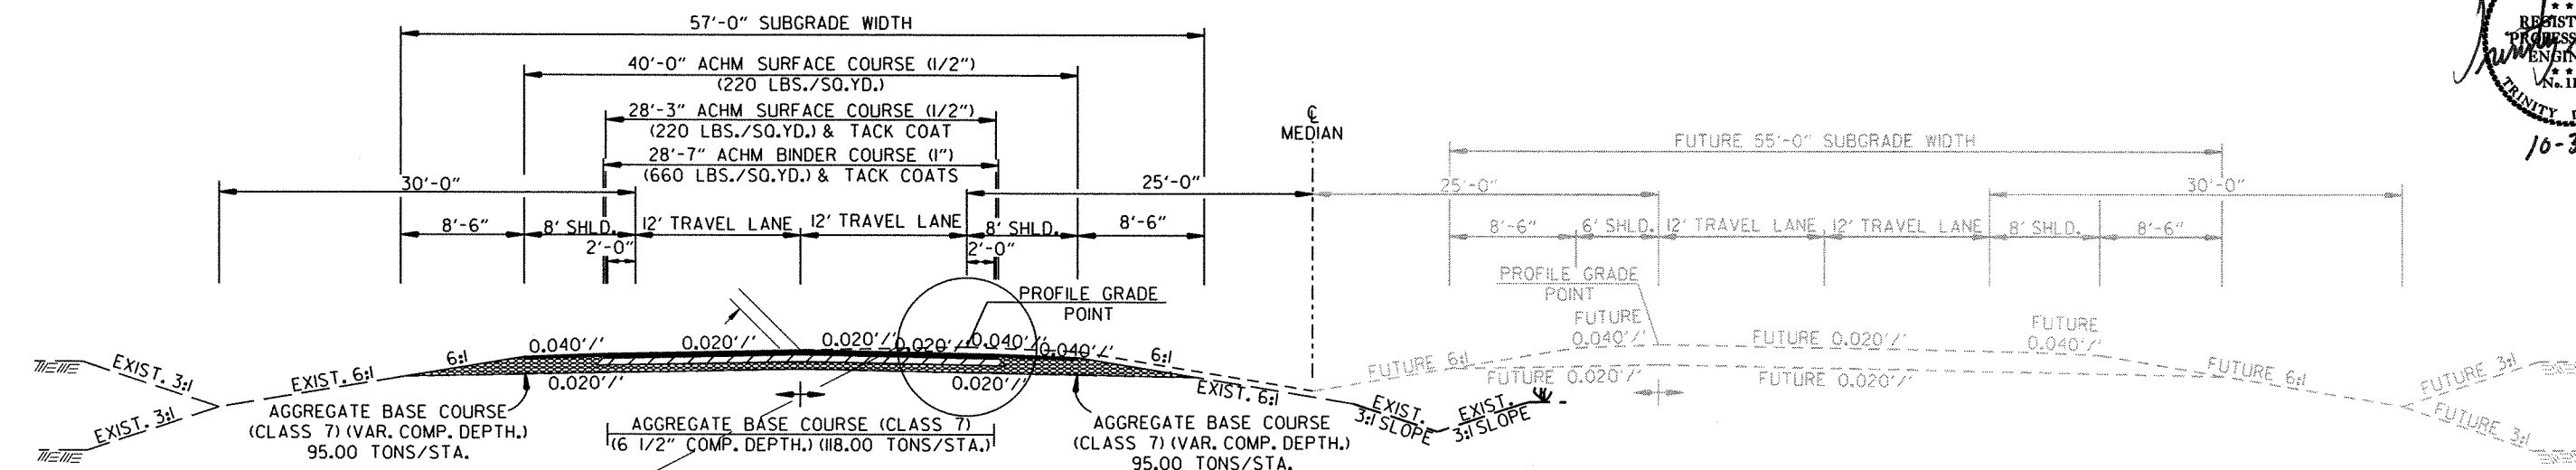

FUTURE 4 LANE DIVIDED TANGENT SECTION BUILD 2 LANES ON LT.


STA. 383+95.00-STA. 406+33.38
STA. 421+15.40-STA. 423+71.76
STA. 435+54.24-STA. 495.40.00
STA. 497+75.00-STA. 514+87.65
STA. 549+86.07-STA. 613+07.56
STA. 635+70.98-STA. 635+80.00

NOTES:

1. REFER TO CROSS SECTIONS FOR DEVIATIONS FROM THE NORMAL SLOPES. NO CHANGES SHALL BE MADE FROM THE PLANNED SLOPES WITHOUT THE APPROVAL OF THE ENGINEER.
2. THE THICKNESS OF AGGREGATE BASE COURSE SHALL BE WITHIN PLUS OR MINUS 1" OF THE PLAN THICKNESS SHOWN. THE CONTRACTOR WILL CORRECT ANY DEFICIENT THICKNESS THAT DOES NOT MEET TOLERANCE INDICATED. PAYMENT WILL NOT BE MADE FOR MATERIAL PLACED IN EXCESS OF THE TOLERANCE INDICATED.
3. THE FINAL 2" OF SURFACE COURSE IS TO BE PLACED AFTER ALL OTHER COURSES HAVE BEEN LAID. LONGITUDINAL JOINTS SHALL BE AT LANE LINES.

STA. 376+75.00 TO STA. 383+95.00
TRANSITION FROM 3-LANE TO 2-LANE

STA. 637+74-648+50 TRANSITION
FROM FUTURE 4 LANE DIVIDED SUPERELEVATION
TO 5 LANE SUPERELEVATION

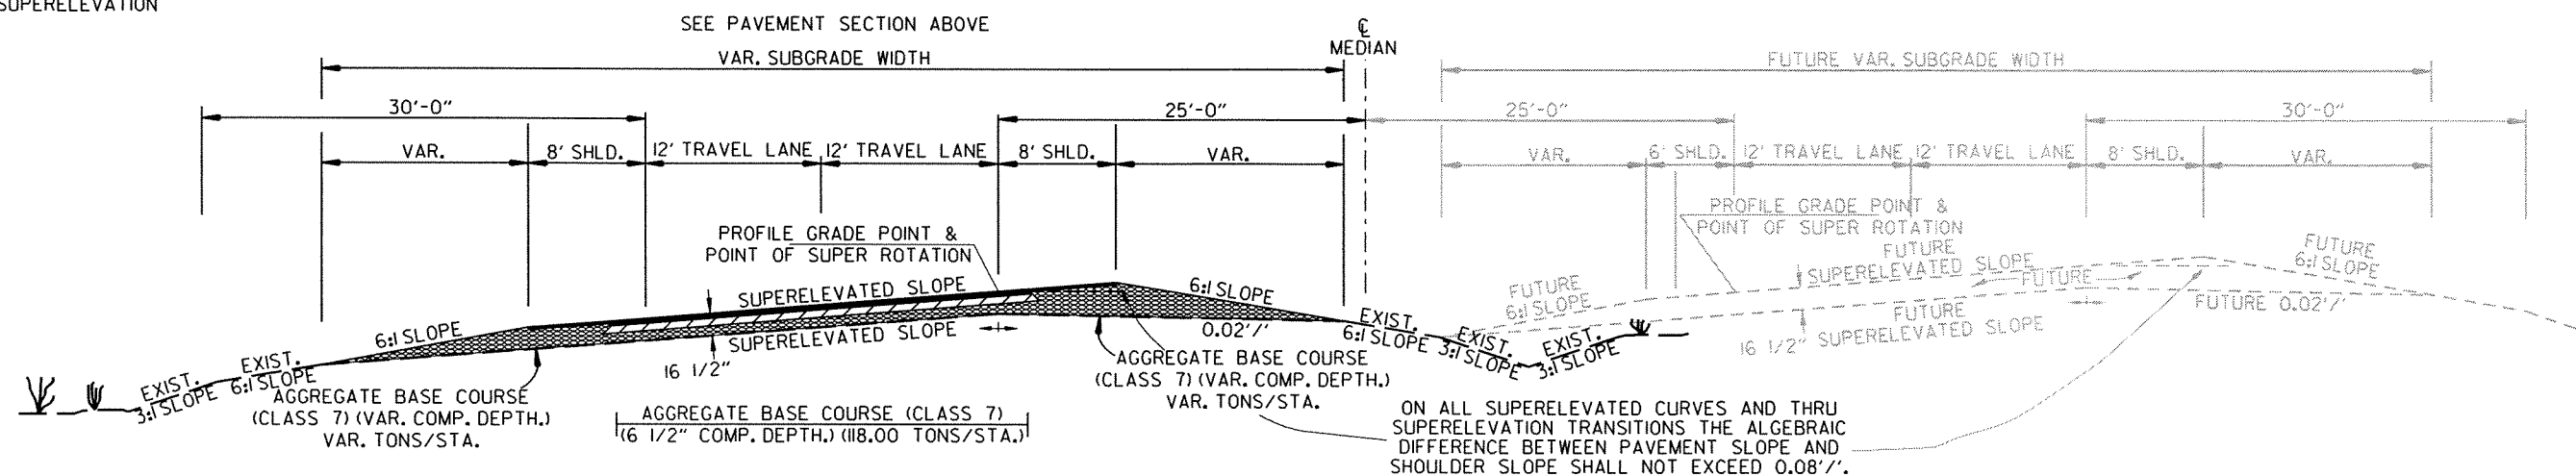


FUTURE 4 LANE DIVIDED SUPERELEVATION SECTION BUILD 2 LANES ON LT.

STA. 406+33.38-STA. 421+15.40
STA. 514+87.65-STA. 549+86.07
STA. 613+07.56-STA. 613+10.00
STA. 614+20.00-STA. 623+11.08
STA. 635+80.00-STA. 637+74.00


TYPICAL SECTIONS OF IMPROVEMENT

DATE REVISED	DATE FILMED	DATE REVISED	DATE FILMED	FED. RD. DIST. NO.	STATE	FED. AID PROJ. NO.	SHEET NO.	TOTAL SHEETS
				6	ARK.			
				JOB NO.	100711		8	138


2 SPECIAL DETAILS

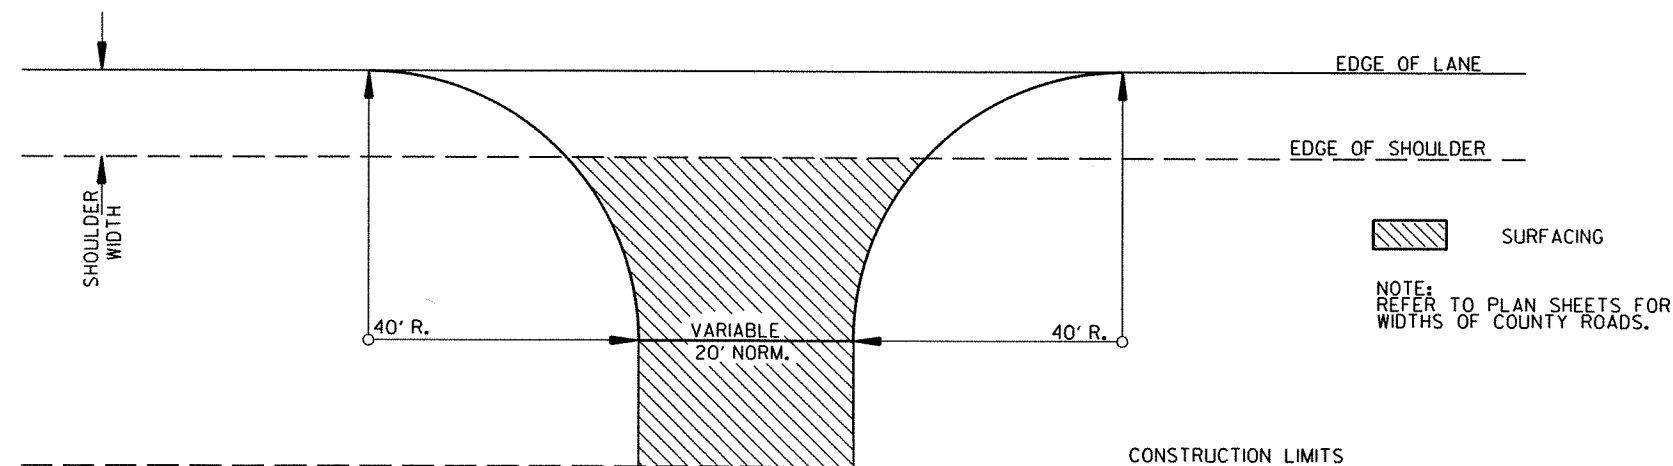


DETAIL FOR COUNTY ROAD TURNOUTS

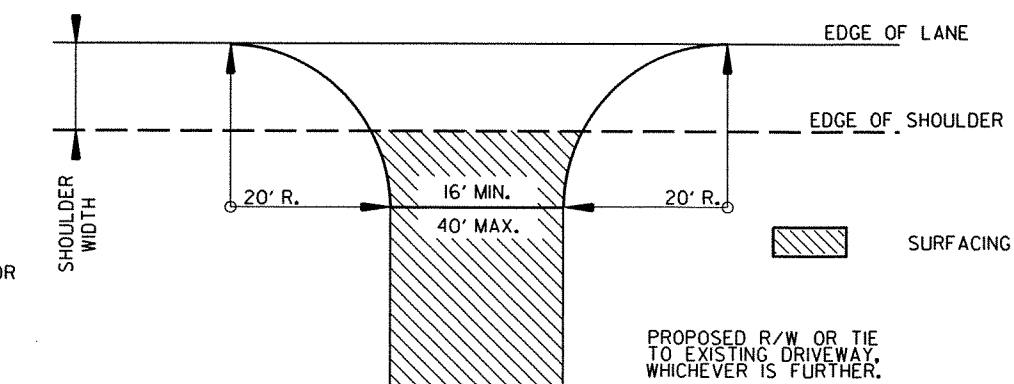

DETAIL FOR DRIVEWAY TURNOUTS

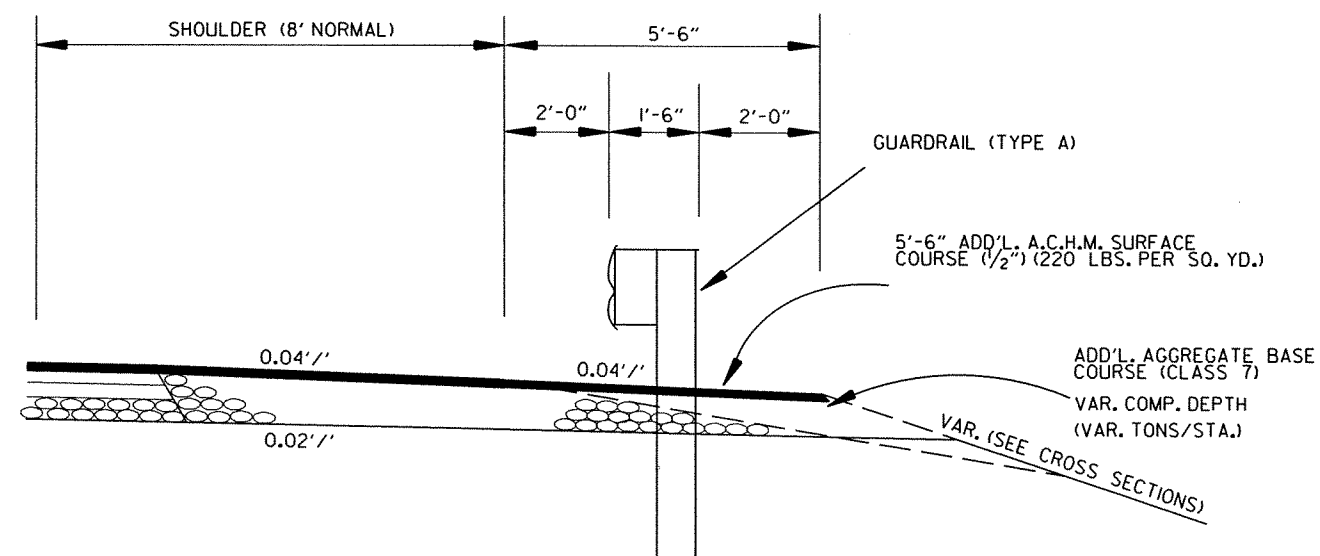

WIDENING FOR GUARDRAIL

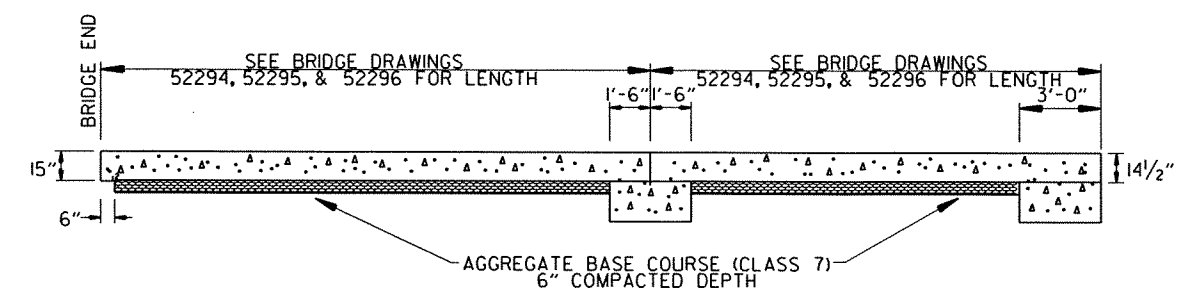



SPECIAL DETAIL OF APPROACH SLAB

10/22/2013


R100711.DGN

DATE REVISED	DATE FILMED	DATE REVISED	DATE FILMED	FED. RD. DIST. NO.	STATE	FED. AID PROJ. NO.	SHEET NO.	TOTAL SHEETS
				6	ARK.			
				JOB NO.	100711		9	138


2 SPECIAL DETAILS

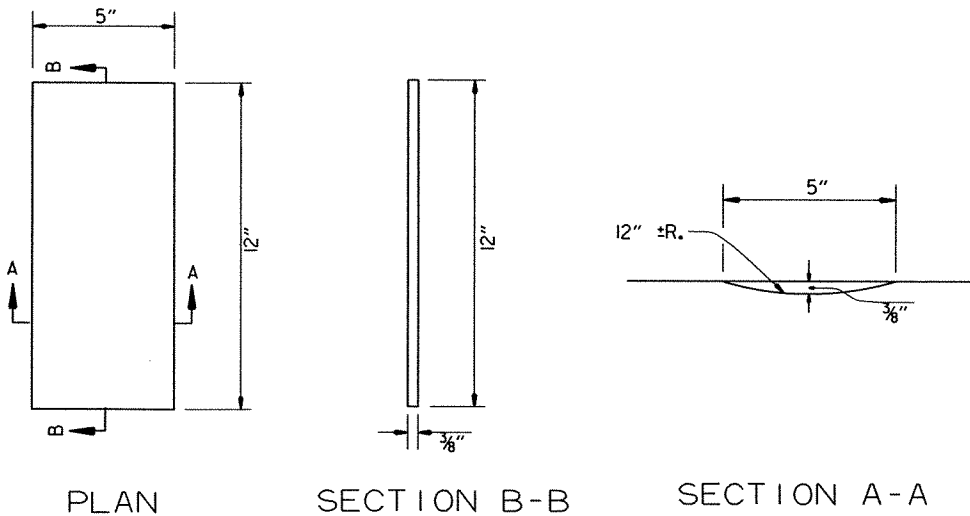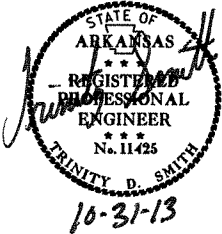

DETAILS OF RUMBLE STRIPS

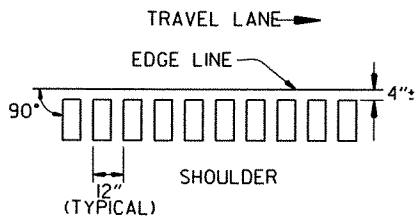


LOCATION PLAN OF RUMBLE STRIPS
LEFT OR RIGHT SHOULDER

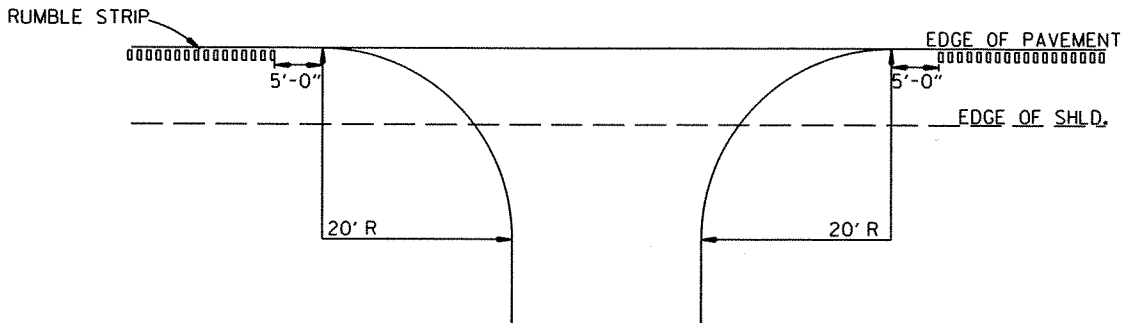


DETAIL FOR RUMBLE STRIP GAP
AT DRIVEWAY TURNOUTS

GENERAL NOTES

1. RUMBLE STRIPS SHALL NOT BE INSTALLED ON CURB SECTIONS, BRIDGE DECKS, APPROACH SLABS, INTERSECTING STREETS OR ROADWAYS, RESIDENTIAL OR COMMERCIAL DRIVEWAYS OR ACROSS TRANSVERSE JOINTS OF CONCRETE SHOULDERS.
2. RUMBLE STRIPS SHALL NOT BE INSTALLED ON A PAVED SHOULDER THAT IS USED AS A DECELERATION LANE FOR THE LENGTH DEEMED APPROPRIATE BY THE ENGINEER.
3. THE 4" OFFSET FROM THE EDGE LINE MAY BE INCREASED TO AVOID LONGITUDINAL JOINTS. IN ALL CASES, THE LATERAL DEVIATION FROM THE PLANNED OFFSET SHOULD BE KEPT TO A MINIMUM.
4. RUMBLE STRIPS SHALL BE MEASURED BY THE LINEAR FOOT LONGITUDINALLY ALONG THE SHOULDER. PAYMENT SHALL ONLY INCLUDE THAT PORTION OF THE SHOULDER ON WHICH RUMBLE STRIPS HAVE BEEN CONSTRUCTED. NO MEASUREMENT OR PAYMENT WILL BE MADE FOR GAPS, DRIVEWAYS, TURNOUTS, OR OTHER PUBLIC ROAD INTERSECTIONS WHERE RUMBLE STRIPS HAVE NOT BEEN CONSTRUCTED.
5. THE 3/8" DEPTH SHALL GENERALLY APPLY FOR THE ENTIRE 12" LENGTH. SOME VARIATION TO SUIT SHOULDER SLOPE BREAKS MAY BE NECESSARY.

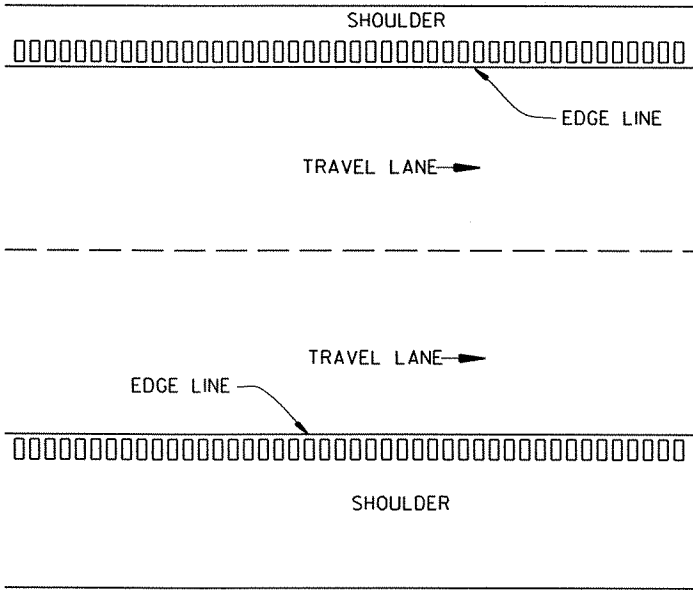

PLAN VIEW

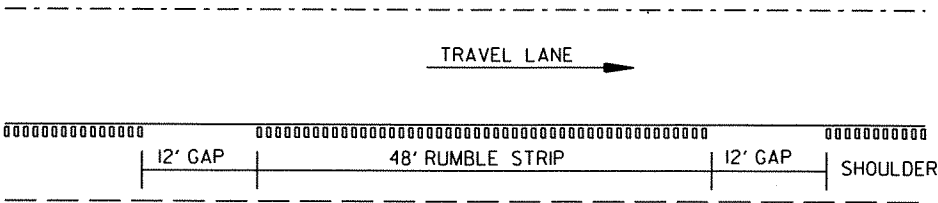


NOTE: GAP PATTERN SHALL BE ADJUSTED BY THE ENGINEER IN THE FIELD ALLOWING FOR DRIVEWAYS TO SERVE AS THE GAP.

DETAIL FOR GAP PATTERN RUMBLE STRIP


DATE REVISED	DATE FILMED	DATE REVISED	DATE FILMED	FED. RD. DIST. NO.	STATE	FED. AID PROJ. NO.	SHEET NO.	TOTAL SHEETS
				6	ARK.			
				JOB NO.	100711		10	138

2 TEMPORARY EROSION CONTROL DETAILS

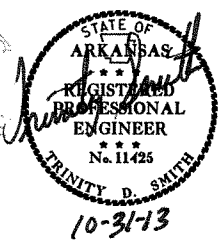

- SEQUENCE OF CONSTRUCTION:
- CLEARING AND GRUBBING STAGE:
 CLEAR AND GRUB WORKING AREA.
 INSTALL EROSION CONTROL DEVICES.
- STAGE 1:
 CONSTRUCT EMBANKMENT WHERE SHOWN.
 INSTALL VERTICAL PANELS @ 50' O.C.
- STAGE 2:
 REPLACE VERTICAL PANELS W/ TRAFFIC DRUMS @ 20' O.C.
 PLACE BASE AND SURFACING.
 SURFACE DRIVEWAYS.
- STAGE 3:
 PLACE FINAL 2" LIFT OF SURFACE.
 PLACE FINAL PAVEMENT MARKINGS.

- QUANTITIES
- ROCK DITCH CHECKS (E-6) = 36 CU. YDS.
 - SAND BAG DITCH CHECKS (E-5) = 264 BAG
 - SILT FENCE (E-11) = 1996 LIN. FT.
 - SILT FENCE (E-11) CROSSDRAINS = 1728 LIN. FT.
 - DROP INLET SILT FENCE (E-7) = 175 LIN. FT.

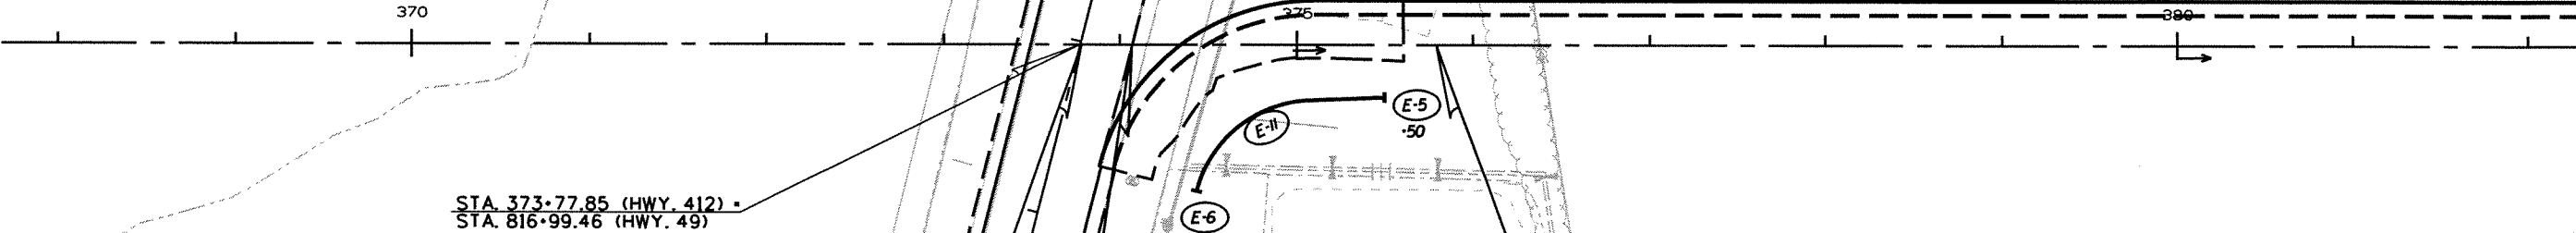


LEGEND




- (E-5) = SAND BAG DITCH CHECK
- (E-6) = ROCK DITCH CHECK
- (E-7) = DROP INLET SILT FENCE
- (E-11) = SILT FENCE

REVISION BOX

DATE OF REVISION	REVISION







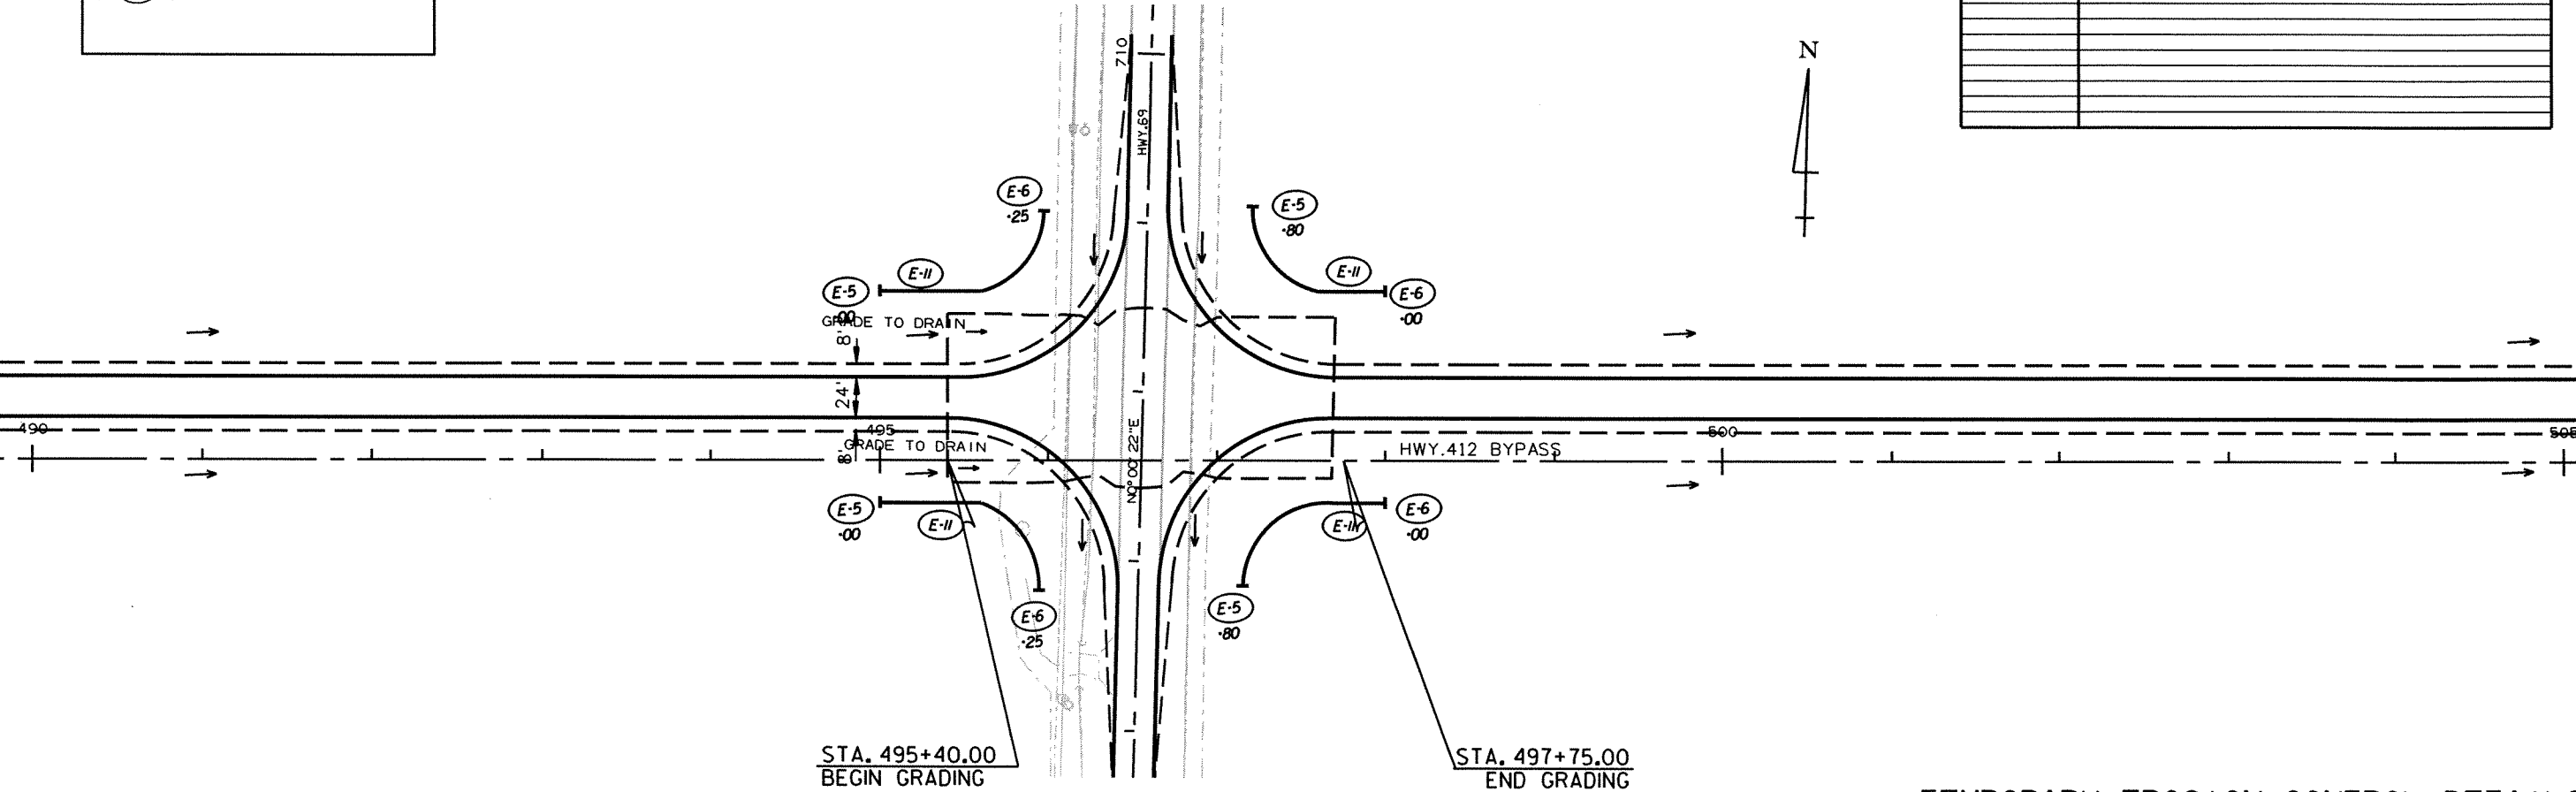


TEMPORARY EROSION CONTROL DETAILS

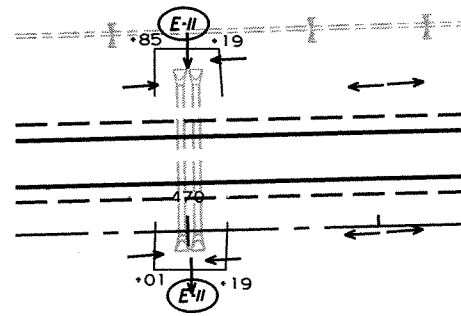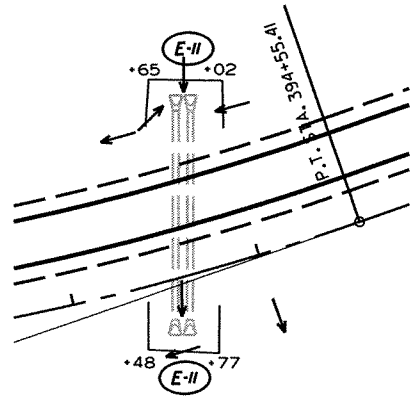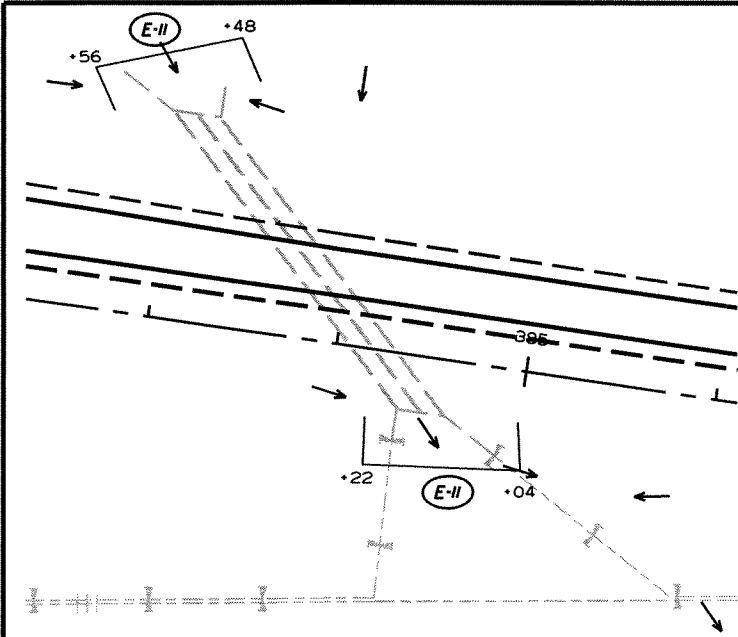


DATE REVISED	DATE FILMED	DATE REVISED	DATE FILMED	FED. RD. DIST. NO.	STATE	FED. AID PROJ. NO.	SHEET NO.	TOTAL SHEETS
				6	ARK.			
				JOB NO.		100711	12	138

2 TEMPORARY EROSION CONTROL DETAILS

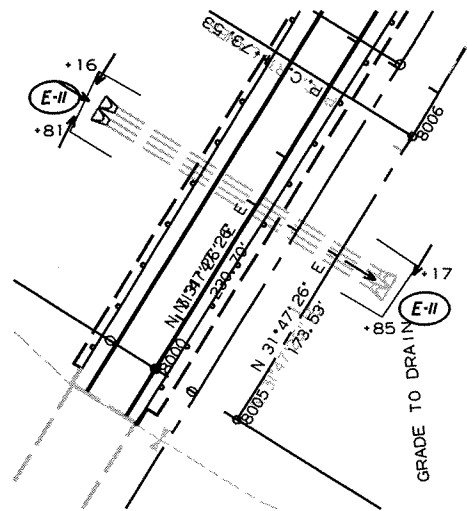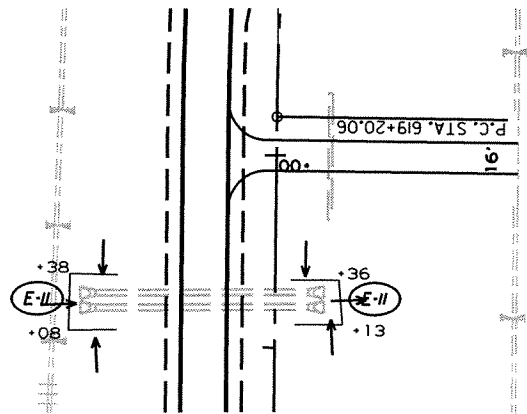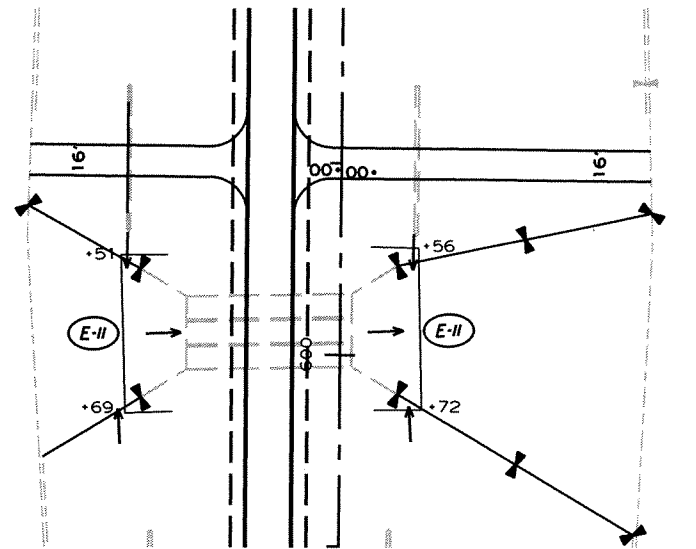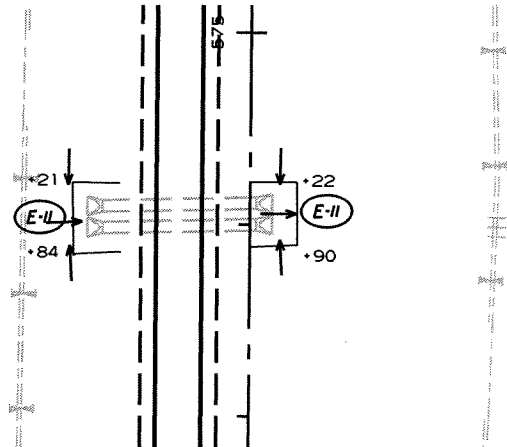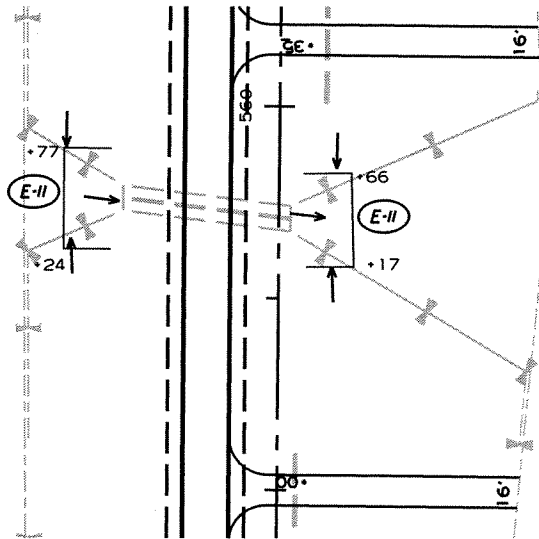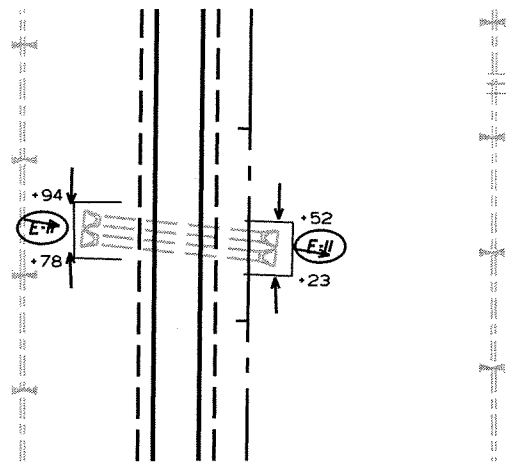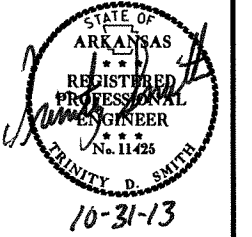

DATE REVISED	DATE FILMED	DATE REVISED	DATE FILMED	FED. RD. DIST. NO.	STATE	FED. AID PROJ. NO.	SHEET NO.	TOTAL SHEETS
				6	ARK.			
				JOB NO.	100711		13	138

2 MAINTENANCE OF TRAFFIC

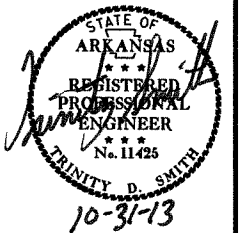

SEQUENCE OF CONSTRUCTION:

CLEARING AND GRUBBING STAGE:
CLEAR AND GRUB WORKING AREA.
INSTALL EROSION CONTROL DEVICES.

STAGE 1:
CONSTRUCT EMBANKMENT WHERE SHOWN.
INSTALL VERTICAL PANELS @ 50' O.C.

STAGE 2:
REPLACE VERTICAL PANELS W/ TRAFFIC DRUMS @ 20' O.C.
PLACE BASE AND SURFACING.
SURFACE DRIVEWAYS.

STAGE 3:
LEVEL AND OVERLAY HWY. 49 & HWY. 412 EXISTING.
PLACE FINAL 2" LIFT OF SURFACE.
PLACE FINAL PAVEMENT MARKINGS.

QUANTITIES

SIGNS = 596.0 SQ. FT.

BARRICADES (TYPE 3)

RT. = 208 LIN. FT.

LT. = 208 LIN. FT.

VERTICAL PANELS (50' O.C.) = 56 EACH

ROAD
CLOSED

(1) RII-2
(48" X 30")
32" BARR.
TYP. III RT.
32" BARR.
TYP. III LT.

STAGE 1
MAINTENANCE OF TRAFFIC

7/23/2013

R100711.DGN

SEQUENCE OF CONSTRUCTION:

CLEARING AND GRUBBING STAGE:
CLEAR AND GRUB WORKING AREA.
INSTALL EROSION CONTROL DEVICES.

STAGE 1:
CONSTRUCT EMBANKMENT WHERE SHOWN.
INSTALL VERTICAL PANELS @ 50' O.C.



STAGE 2:
REPLACE VERTICAL PANELS W/ TRAFFIC DRUMS @ 20' O.C.
PLACE BASE AND SURFACING.
SURFACE DRIVEWAYS.

STAGE 3:
LEVEL AND OVERLAY HWY. 49 & HWY. 412 EXISTING.
PLACE FINAL 2" LIFT OF SURFACE.
PLACE FINAL PAVEMENT MARKINGS.



DATE REVISED	DATE FILMED	DATE REVISED	DATE FILMED	FED. RD. DIST. NO.	STATE	FED. AID PROJ. NO.	SHEET NO.	TOTAL SHEETS
				6	ARK.			
				JOB NO.	100711		14	138

② MAINTENANCE OF TRAFFIC

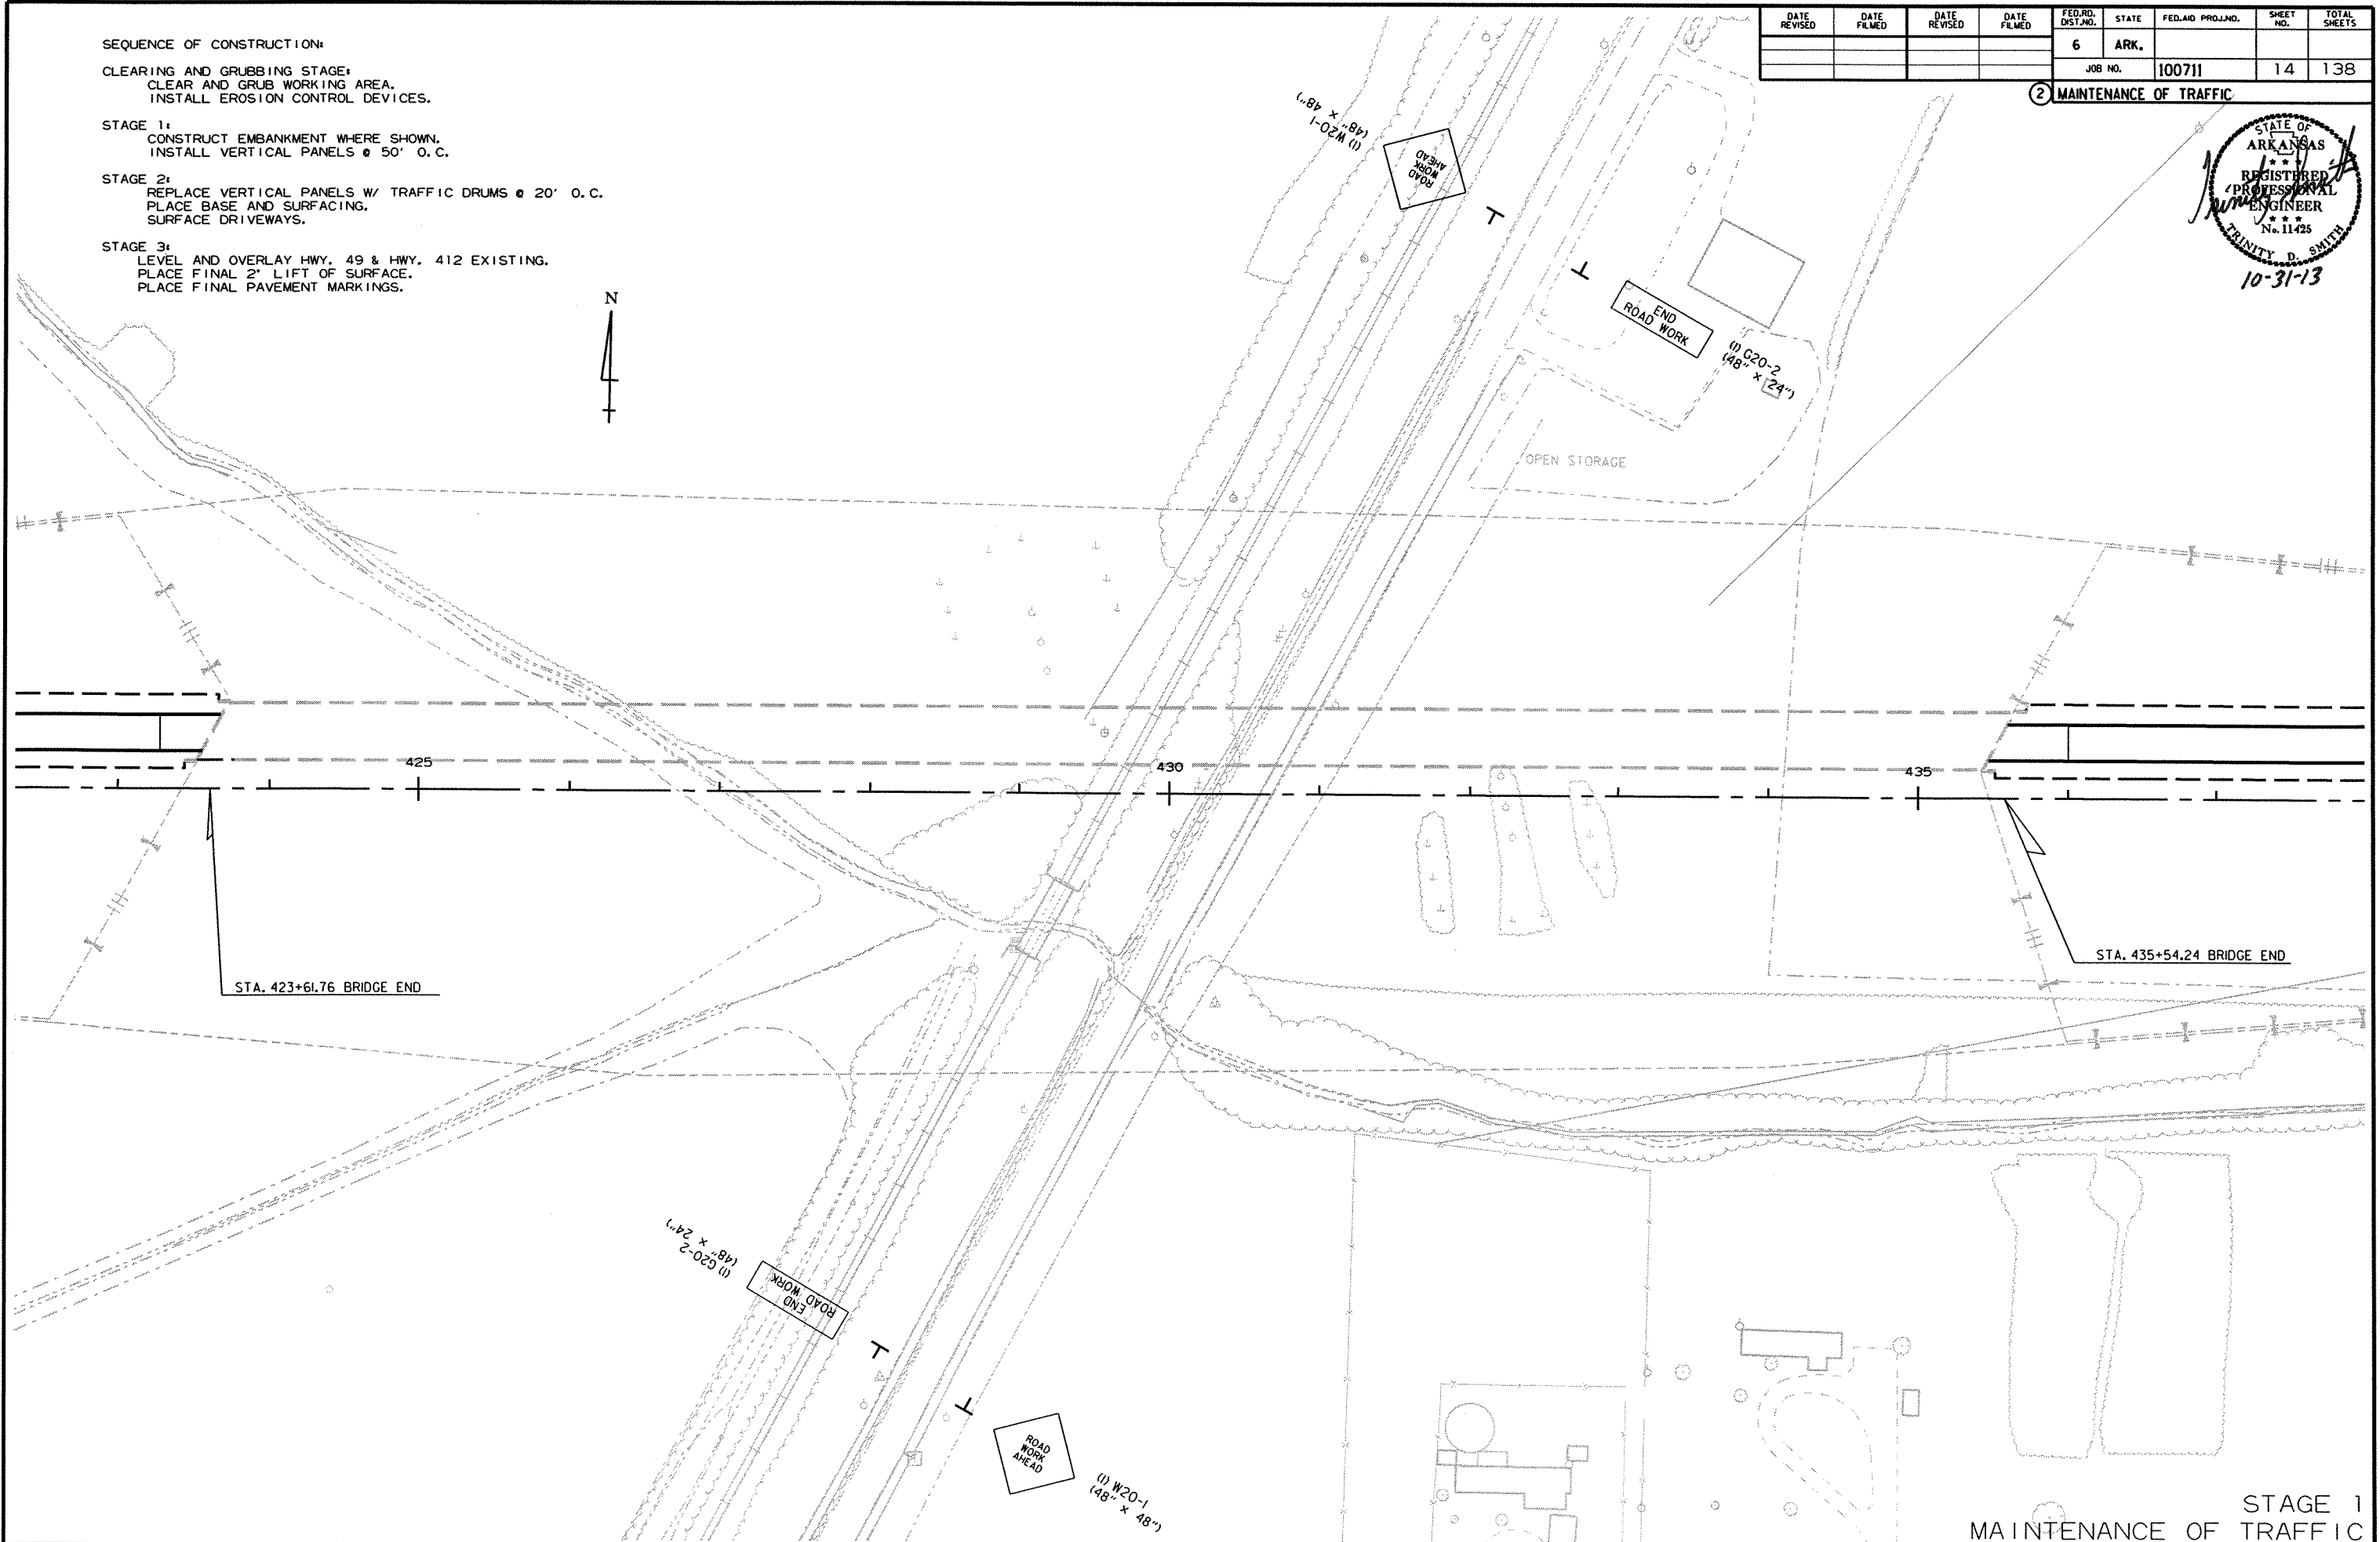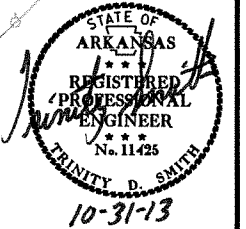

STAGE 1
MAINTENANCE OF TRAFFIC

DATE REVISED	DATE FILMED	DATE REVISED	DATE FILMED	FED. RD. DIST. NO.	STATE	FED. AID PROJ. NO.	SHEET NO.	TOTAL SHEETS
				6	ARK.			
						JOB NO. 100711	15	138

② MAINTENANCE OF TRAFFIC




SEQUENCE OF CONSTRUCTION:

CLEARING AND GRUBBING STAGE:
CLEAR AND GRUB WORKING AREA.
INSTALL EROSION CONTROL DEVICES.

STAGE 1:
CONSTRUCT EMBANKMENT WHERE SHOWN.
INSTALL VERTICAL PANELS @ 50' O.C.

STAGE 2:
REPLACE VERTICAL PANELS W/ TRAFFIC DRUMS @ 20' O.C.
PLACE BASE AND SURFACING.
SURFACE DRIVEWAYS.

STAGE 3:
LEVEL AND OVERLAY HWY. 49 & HWY. 412 EXISTING.
PLACE FINAL 2" LIFT OF SURFACE.
PLACE FINAL PAVEMENT MARKINGS.

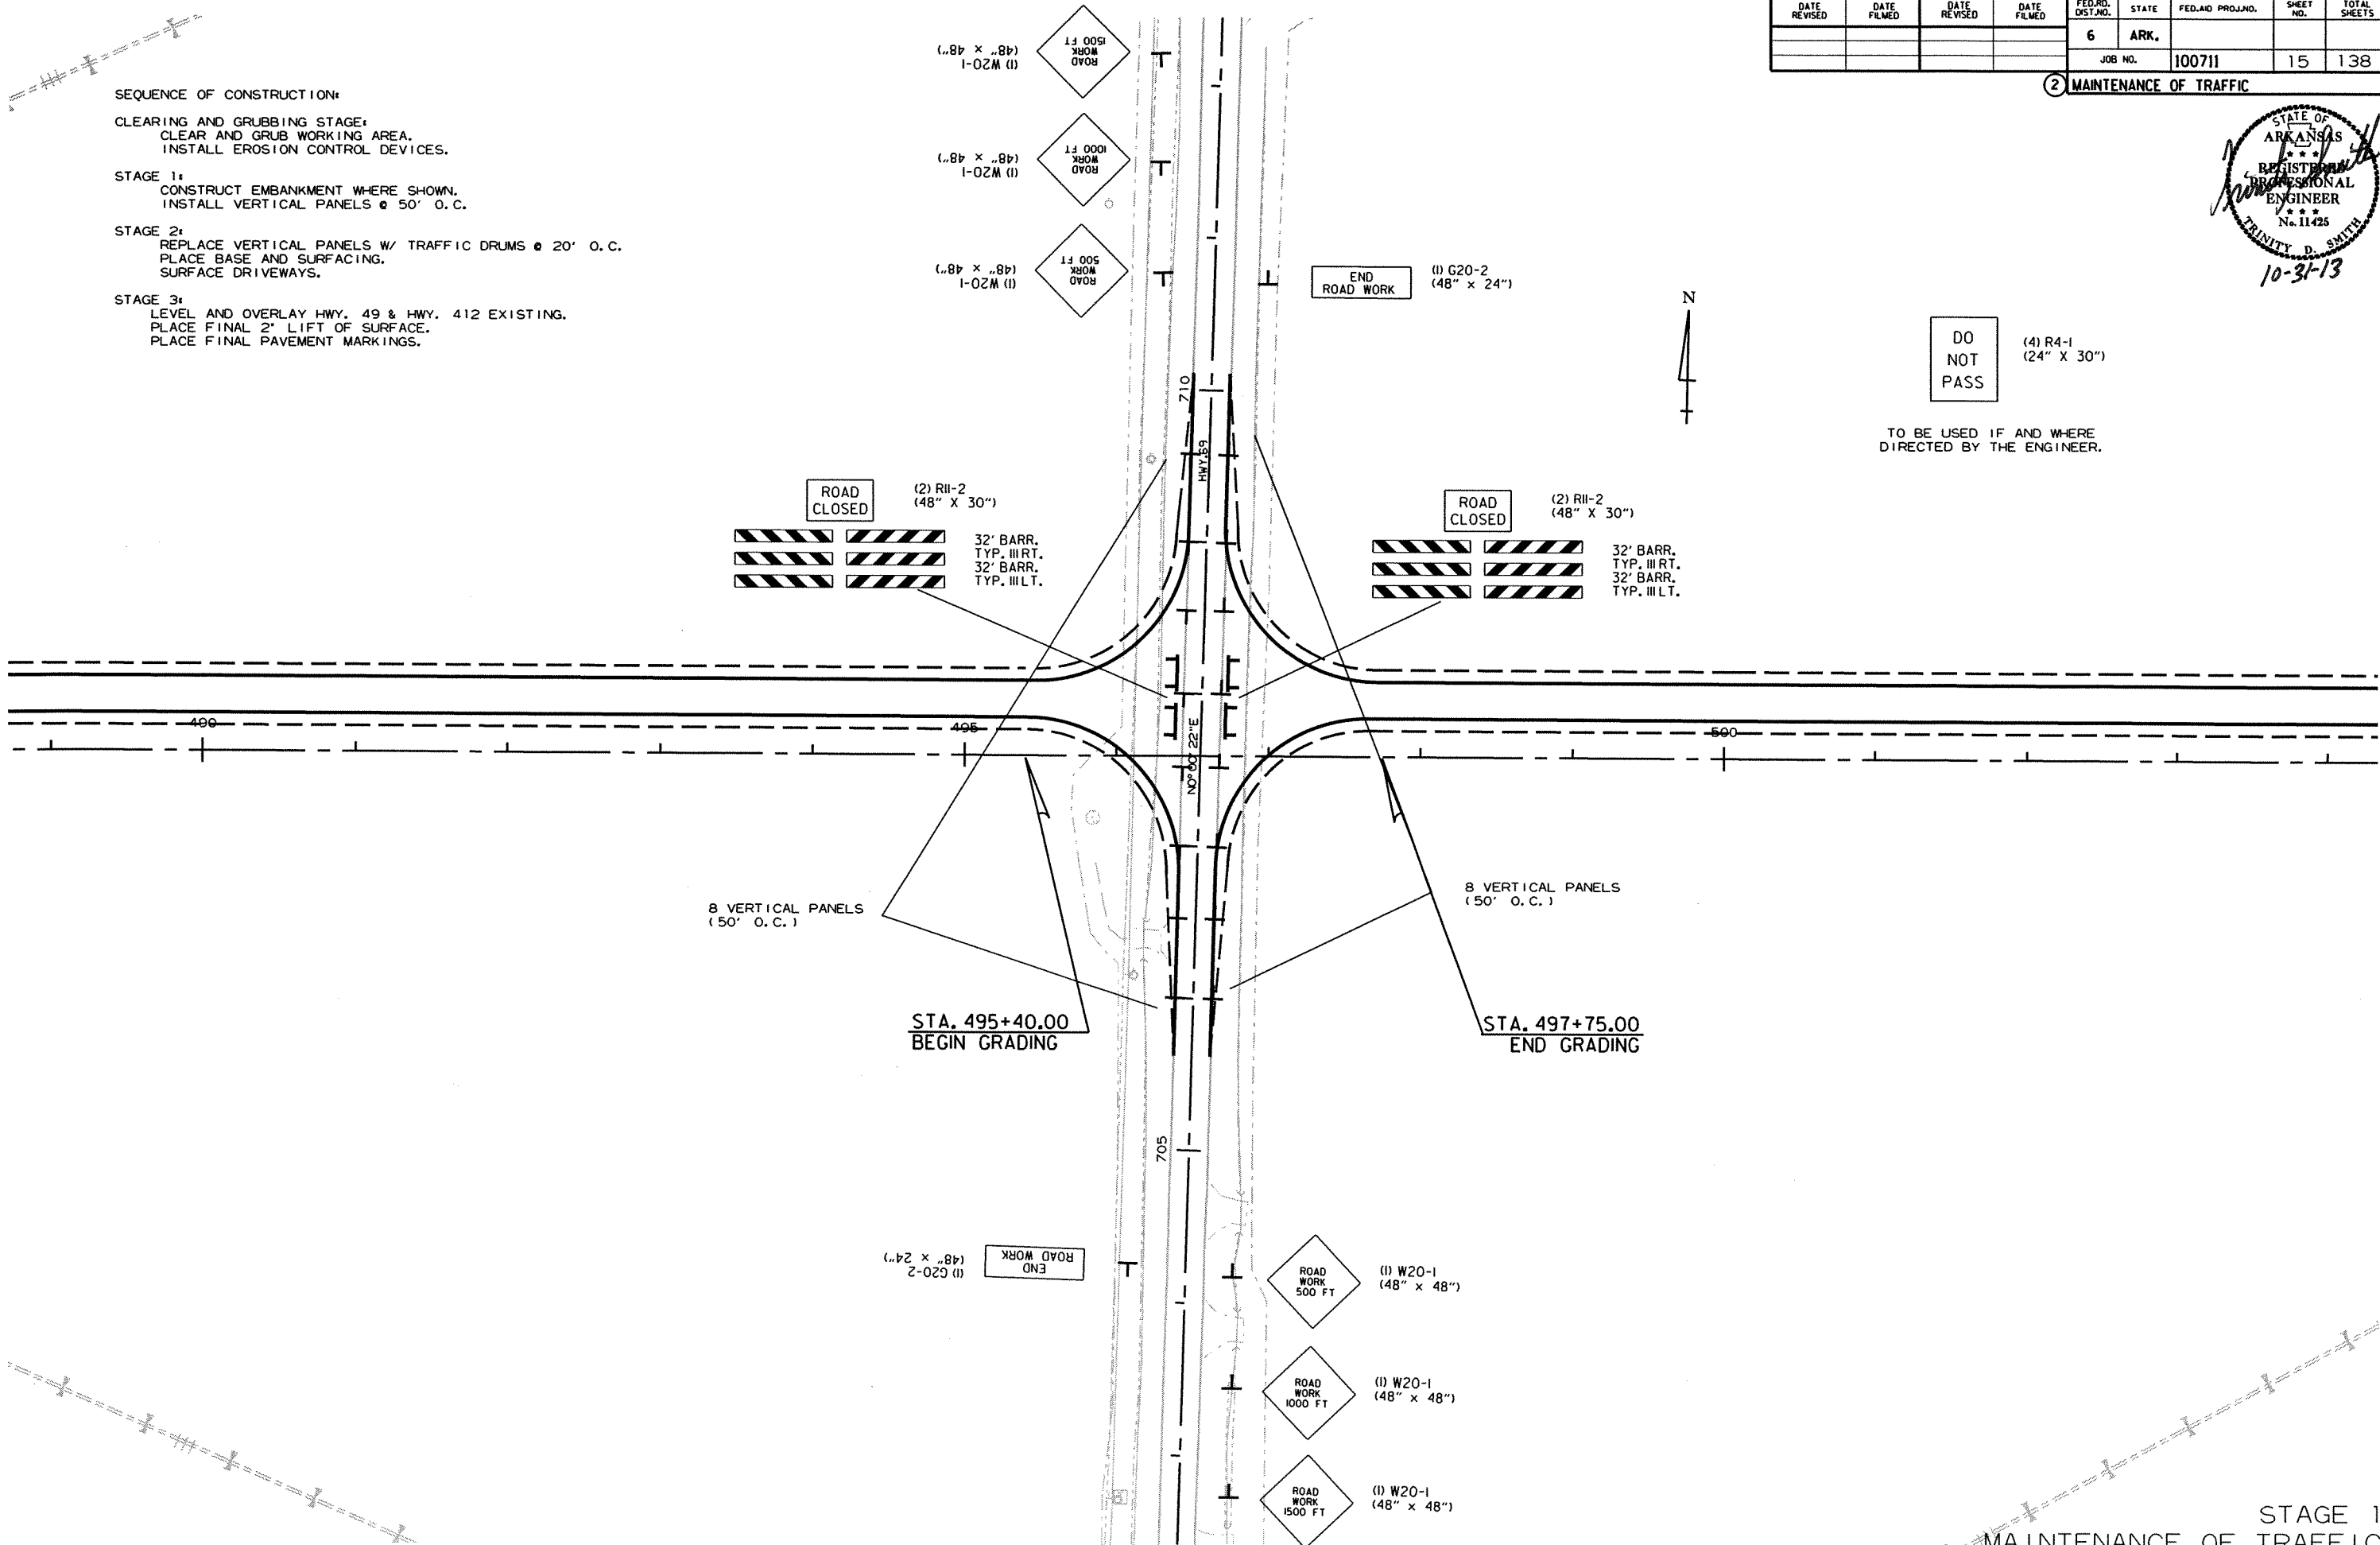

TO BE USED IF AND WHERE
DIRECTED BY THE ENGINEER.


7/23/2013

R100711.DGN

STAGE 1
MAINTENANCE OF TRAFFIC

DATE REVISED	DATE FILMED	DATE REVISED	DATE FILMED	FED. RD. DIST. NO.	STATE	FED. AID PROJ. NO.	SHEET NO.	TOTAL SHEETS
				6	ARK.			
						JOB NO. 100711	16	138

② MAINTENANCE OF TRAFFIC

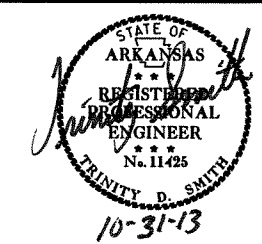


SEQUENCE OF CONSTRUCTION:

CLEARING AND GRUBBING STAGE:
CLEAR AND GRUB WORKING AREA.
INSTALL EROSION CONTROL DEVICES.

STAGE 1:
CONSTRUCT EMBANKMENT WHERE SHOWN.
INSTALL VERTICAL PANELS @ 50' O.C.

STAGE 2:
REPLACE VERTICAL PANELS W/ TRAFFIC DRUMS @ 20' O.C.
PLACE BASE AND SURFACING.
SURFACE DRIVEWAYS.

STAGE 3:
LEVEL AND OVERLAY HWY. 49 & HWY. 412 EXISTING.
PLACE FINAL 2" LIFT OF SURFACE.
PLACE FINAL PAVEMENT MARKINGS.

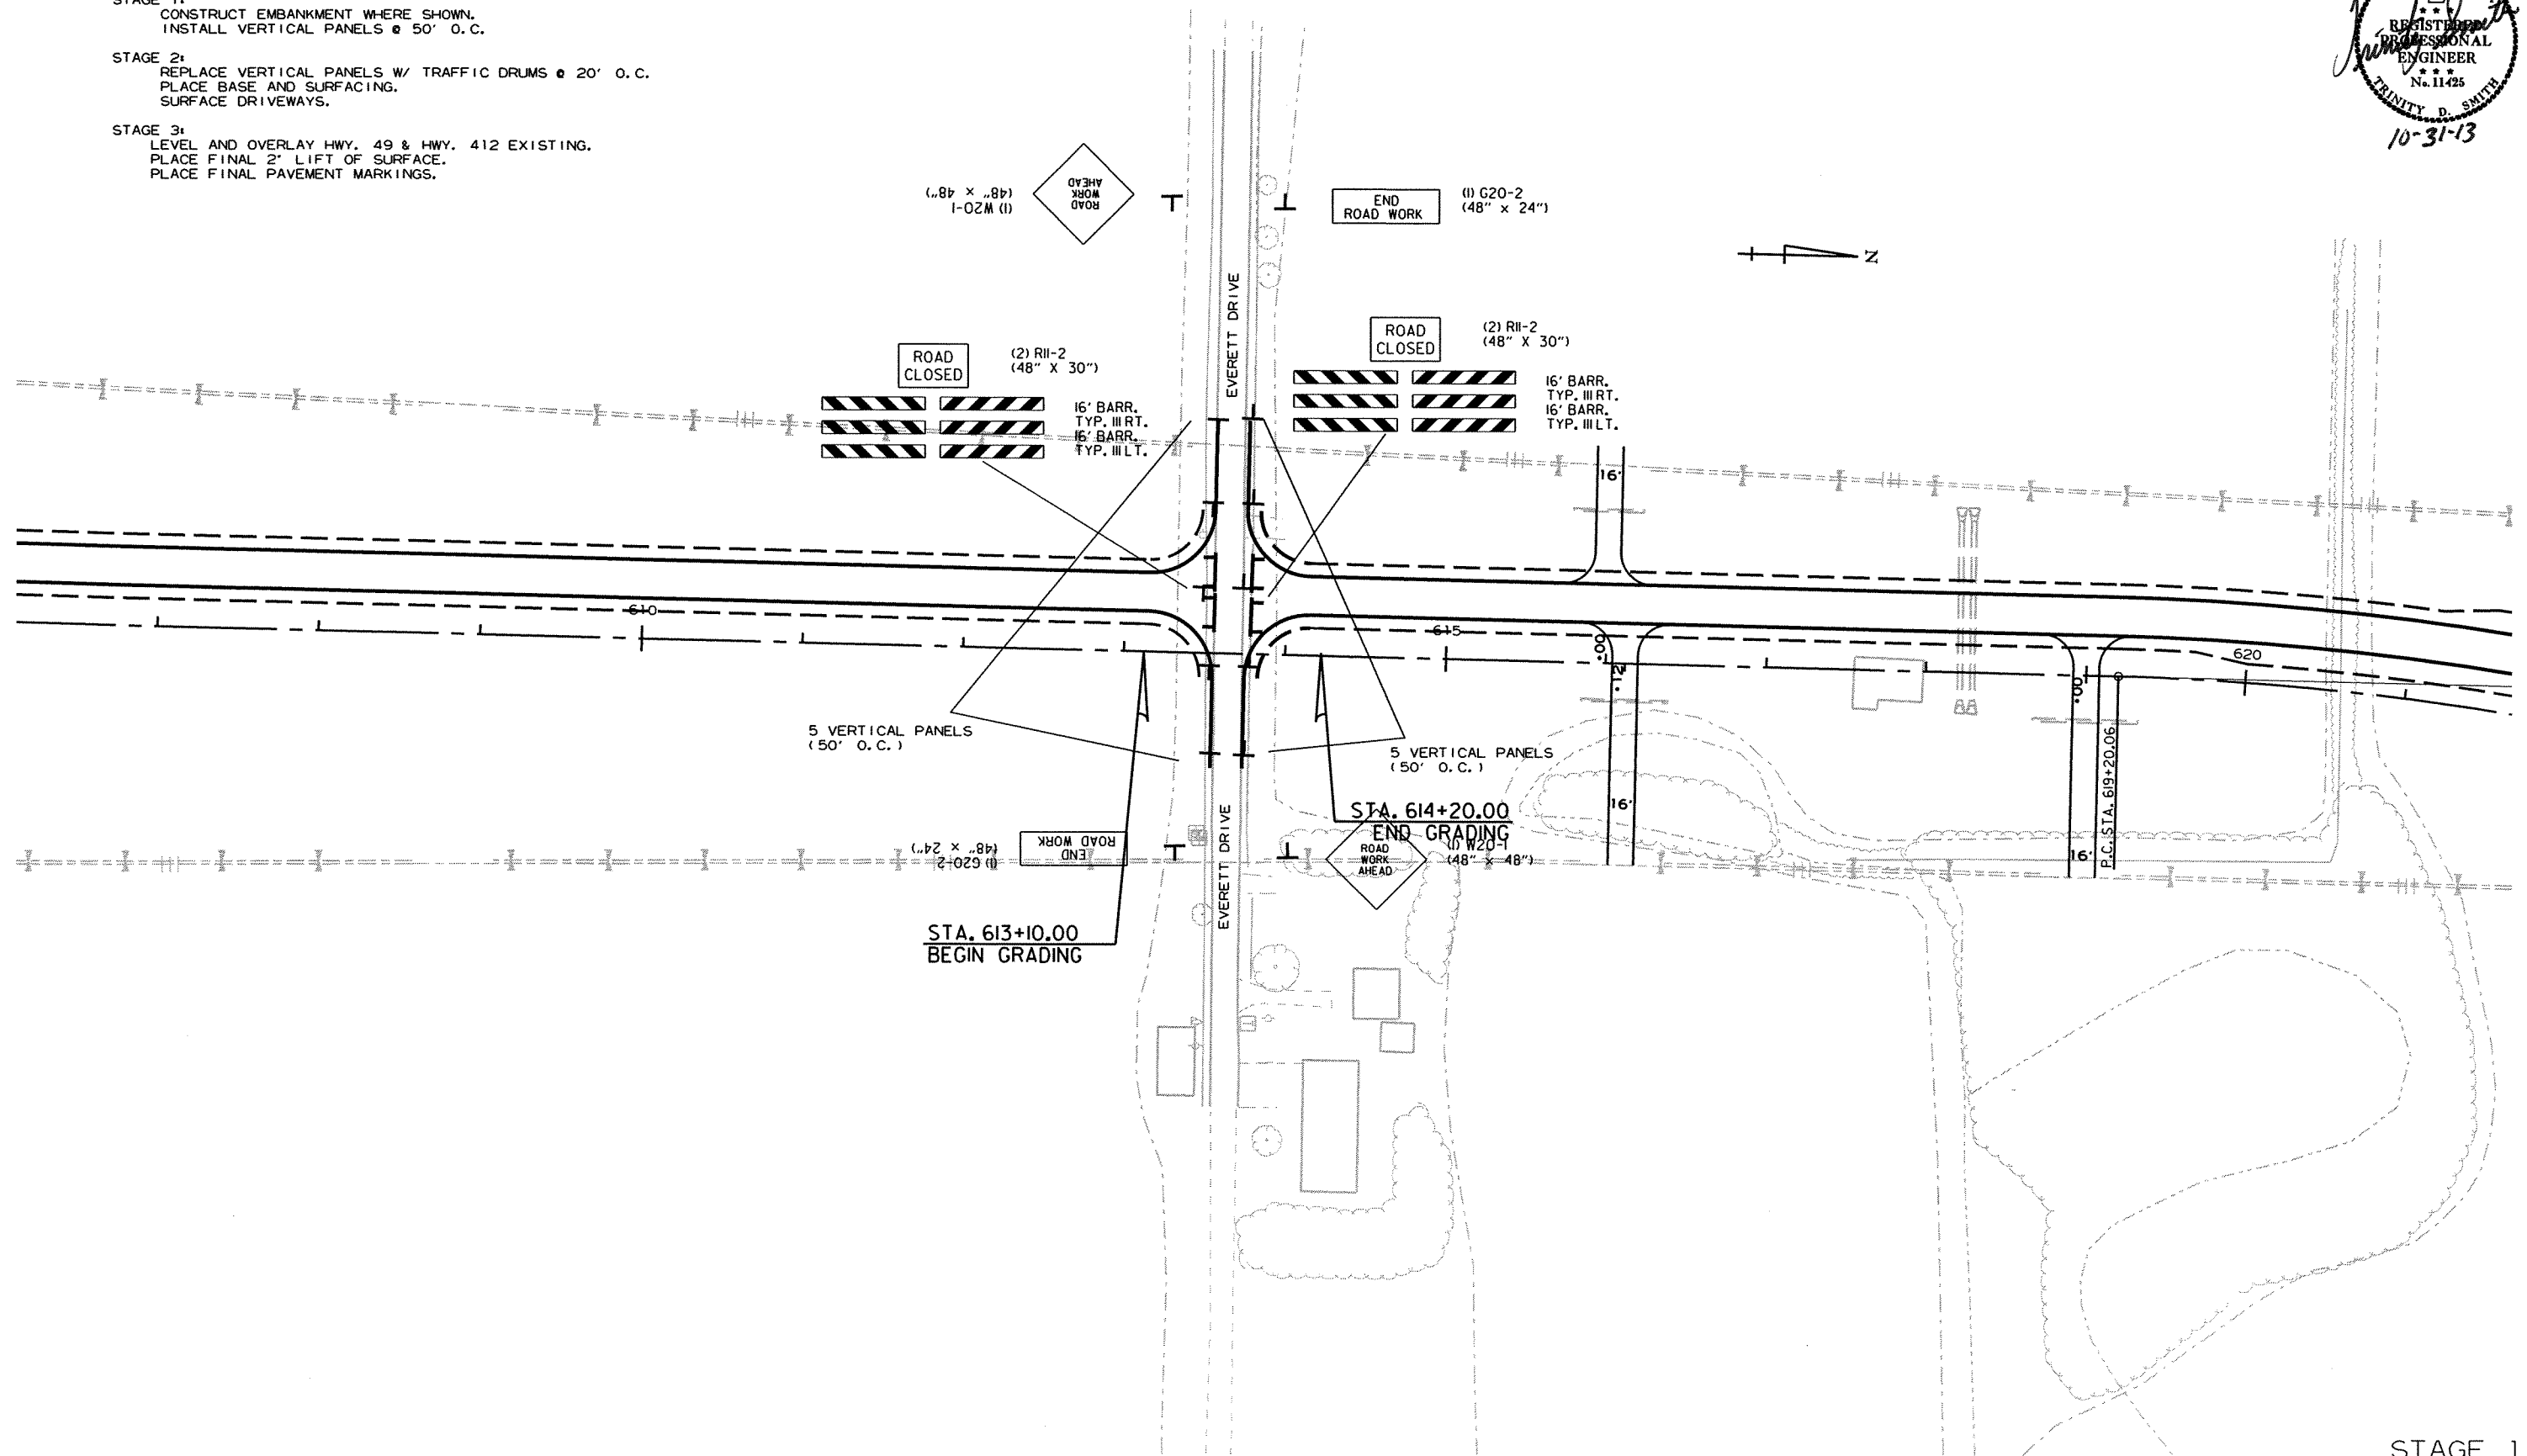

STAGE 1
MAINTENANCE OF TRAFFIC

7/23/2013

R100711.DGN


SEQUENCE OF CONSTRUCTION:

CLEARING AND GRUBBING STAGE:
CLEAR AND GRUB WORKING AREA.
INSTALL EROSION CONTROL DEVICES.

STAGE 1:
CONSTRUCT EMBANKMENT WHERE SHOWN.
INSTALL VERTICAL PANELS @ 50' O.C.


STAGE 2:
REPLACE VERTICAL PANELS W/ TRAFFIC DRUMS @ 20' O.C.
PLACE BASE AND SURFACING.
SURFACE DRIVEWAYS.

STAGE 3:
LEVEL AND OVERLAY HWY. 49 & HWY. 412 EXISTING.
PLACE FINAL 2" LIFT OF SURFACE.
PLACE FINAL PAVEMENT MARKINGS.

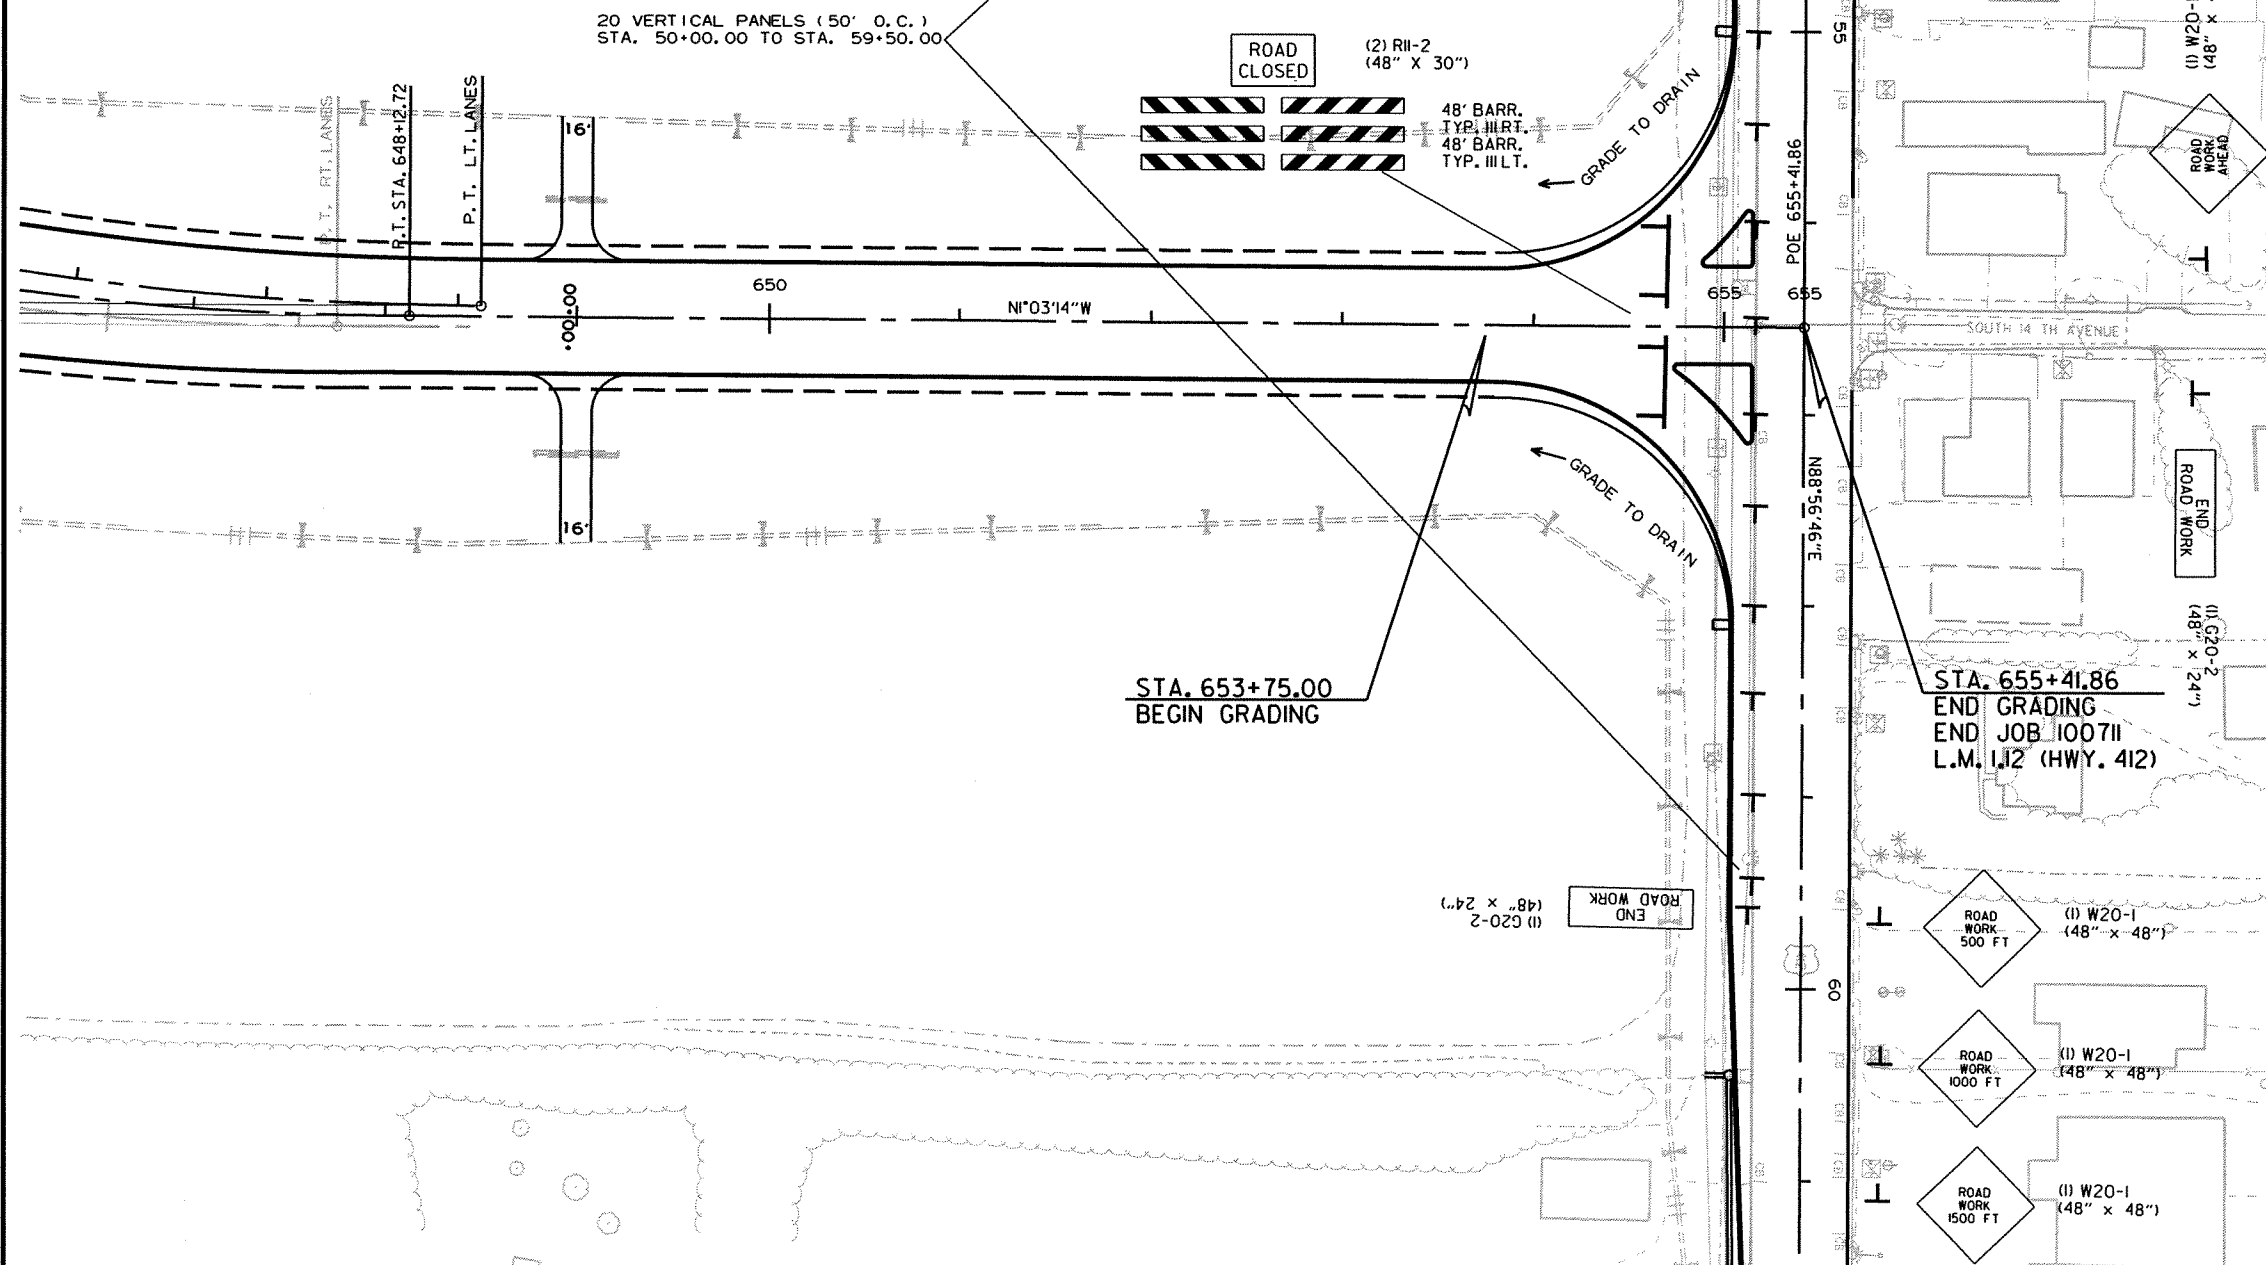

DATE REVISED	DATE FILMED	DATE REVISED	DATE FILMED	FED. RD. DIST. NO.	STATE	FED. AID PROJ. NO.	SHEET NO.	TOTAL SHEETS
				6	ARK.		17	138

② MAINTENANCE OF TRAFFIC

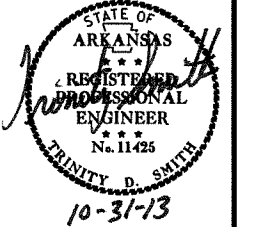


STAGE 1
MAINTENANCE OF TRAFFIC

7/23/2013

R100711.DGN

DATE REVISED	DATE FILMED	DATE REVISED	DATE FILMED	FED. RD. DIST. NO.	STATE	FED. AID PROJ. NO.	SHEET NO.	TOTAL SHEETS
				6	ARK.			
				JOB NO.	100711		18	138

② MAINTENANCE OF TRAFFIC

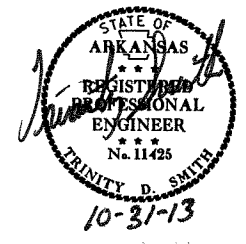

- SEQUENCE OF CONSTRUCTION:
- CLEARING AND GRUBBING STAGE:
CLEAR AND GRUB WORKING AREA.
INSTALL EROSION CONTROL DEVICES.
- STAGE 1:
CONSTRUCT EMBANKMENT WHERE SHOWN.
INSTALL VERTICAL PANELS @ 50' O.C.
- STAGE 2:
REPLACE VERTICAL PANELS W/ TRAFFIC DRUMS @ 20' O.C.
PLACE BASE AND SURFACING.
SURFACE DRIVEWAYS.
- STAGE 3:
LEVEL AND OVERLAY HWY. 49 & HWY. 412 EXISTING.
PLACE FINAL 2" LIFT OF SURFACE.
PLACE FINAL PAVEMENT MARKINGS.

QUANTITIES

SIGNS = 596.0 SQ. FT.

BARRICADES (TYPE 3)
RT. = 208 LIN. FT.
LT. = 208 LIN. FT.

TRAFFIC DRUMS (20' O.C.) = 128 EACH


ROAD CLOSED

(1) R11-2
(48" X 30")

(2) R11-2
(48" X 30")

32" BARR.
TYP. III RT.

32" BARR.
TYP. III LT.

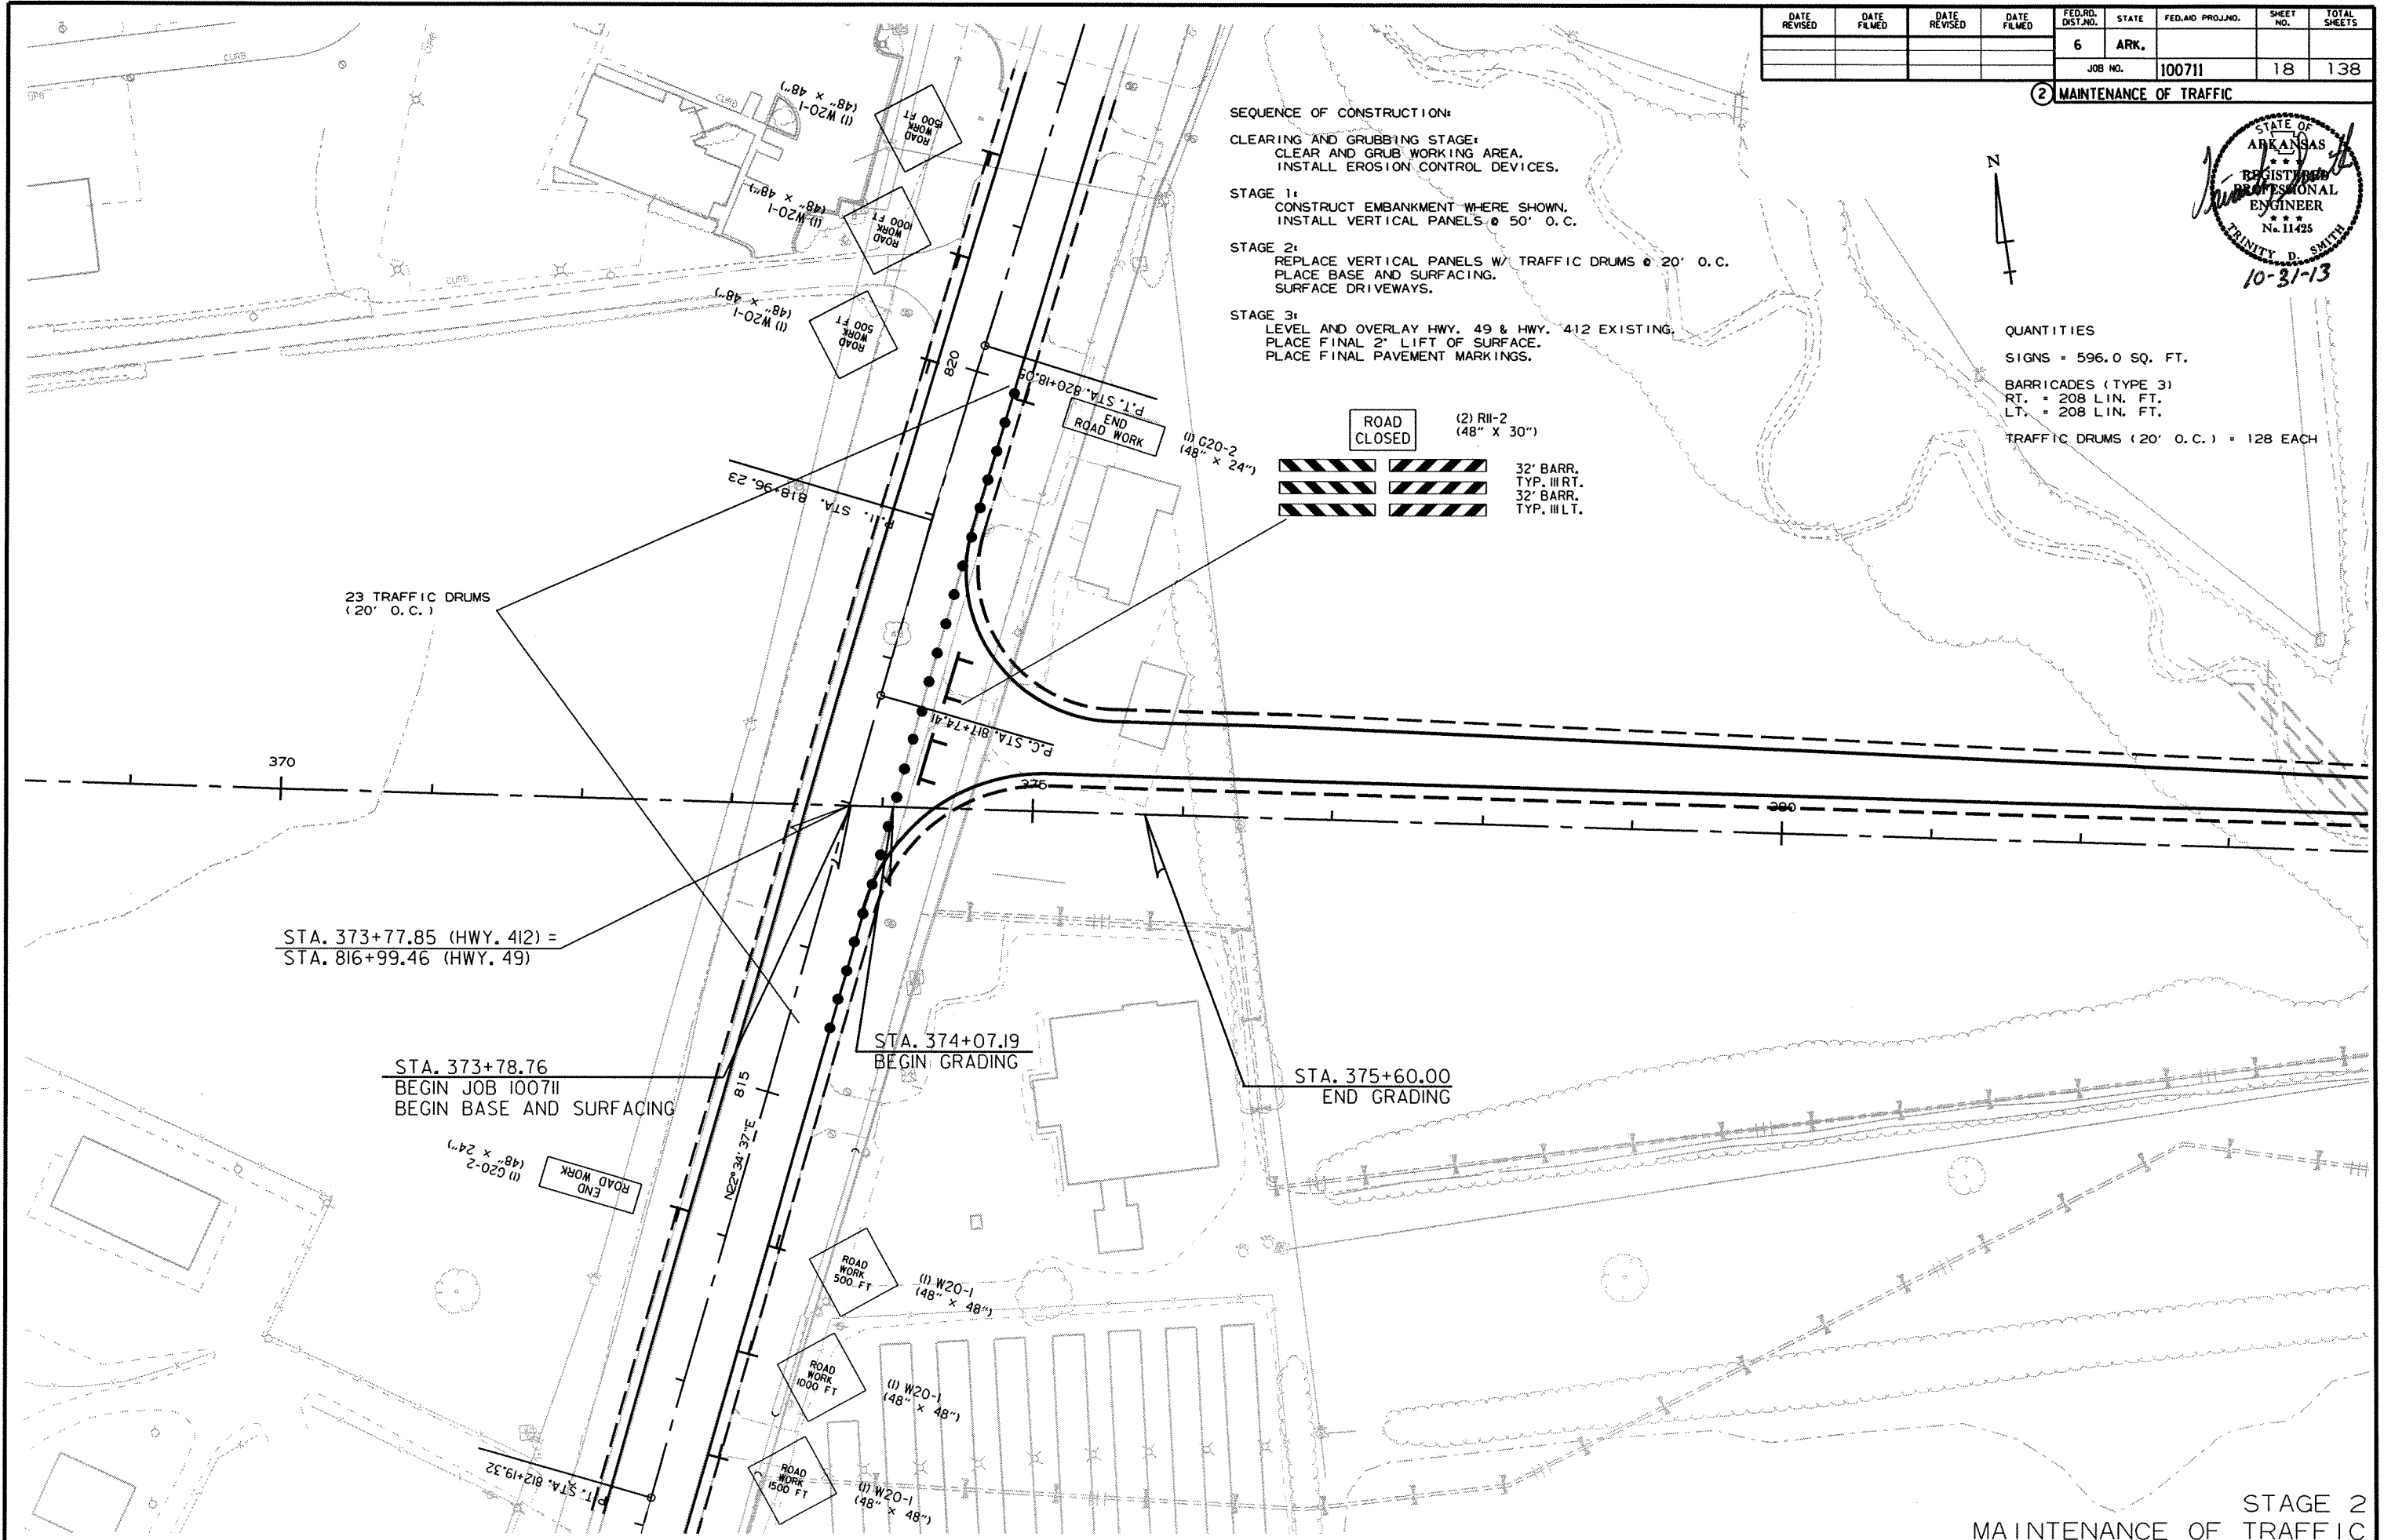

STAGE 2
MAINTENANCE OF TRAFFIC

SEQUENCE OF CONSTRUCTION:

CLEARING AND GRUBBING STAGE:
CLEAR AND GRUB WORKING AREA.
INSTALL EROSION CONTROL DEVICES.


STAGE 1:
CONSTRUCT EMBANKMENT WHERE SHOWN.
INSTALL VERTICAL PANELS @ 50' O.C.

STAGE 2:
REPLACE VERTICAL PANELS W/ TRAFFIC DRUMS @ 20' O.C.
PLACE BASE AND SURFACING.
SURFACE DRIVEWAYS.

STAGE 3:
LEVEL AND OVERLAY HWY. 49 & HWY. 412 EXISTING.
PLACE FINAL 2" LIFT OF SURFACE.
PLACE FINAL PAVEMENT MARKINGS.

DATE REVISED	DATE FILMED	DATE REVISED	DATE FILMED	FED. RD. DIST. NO.	STATE	FED. AID PROJ. NO.	SHEET NO.	TOTAL SHEETS
				6	ARK.			
				JOB NO.	100711		19	138


② MAINTENANCE OF TRAFFIC

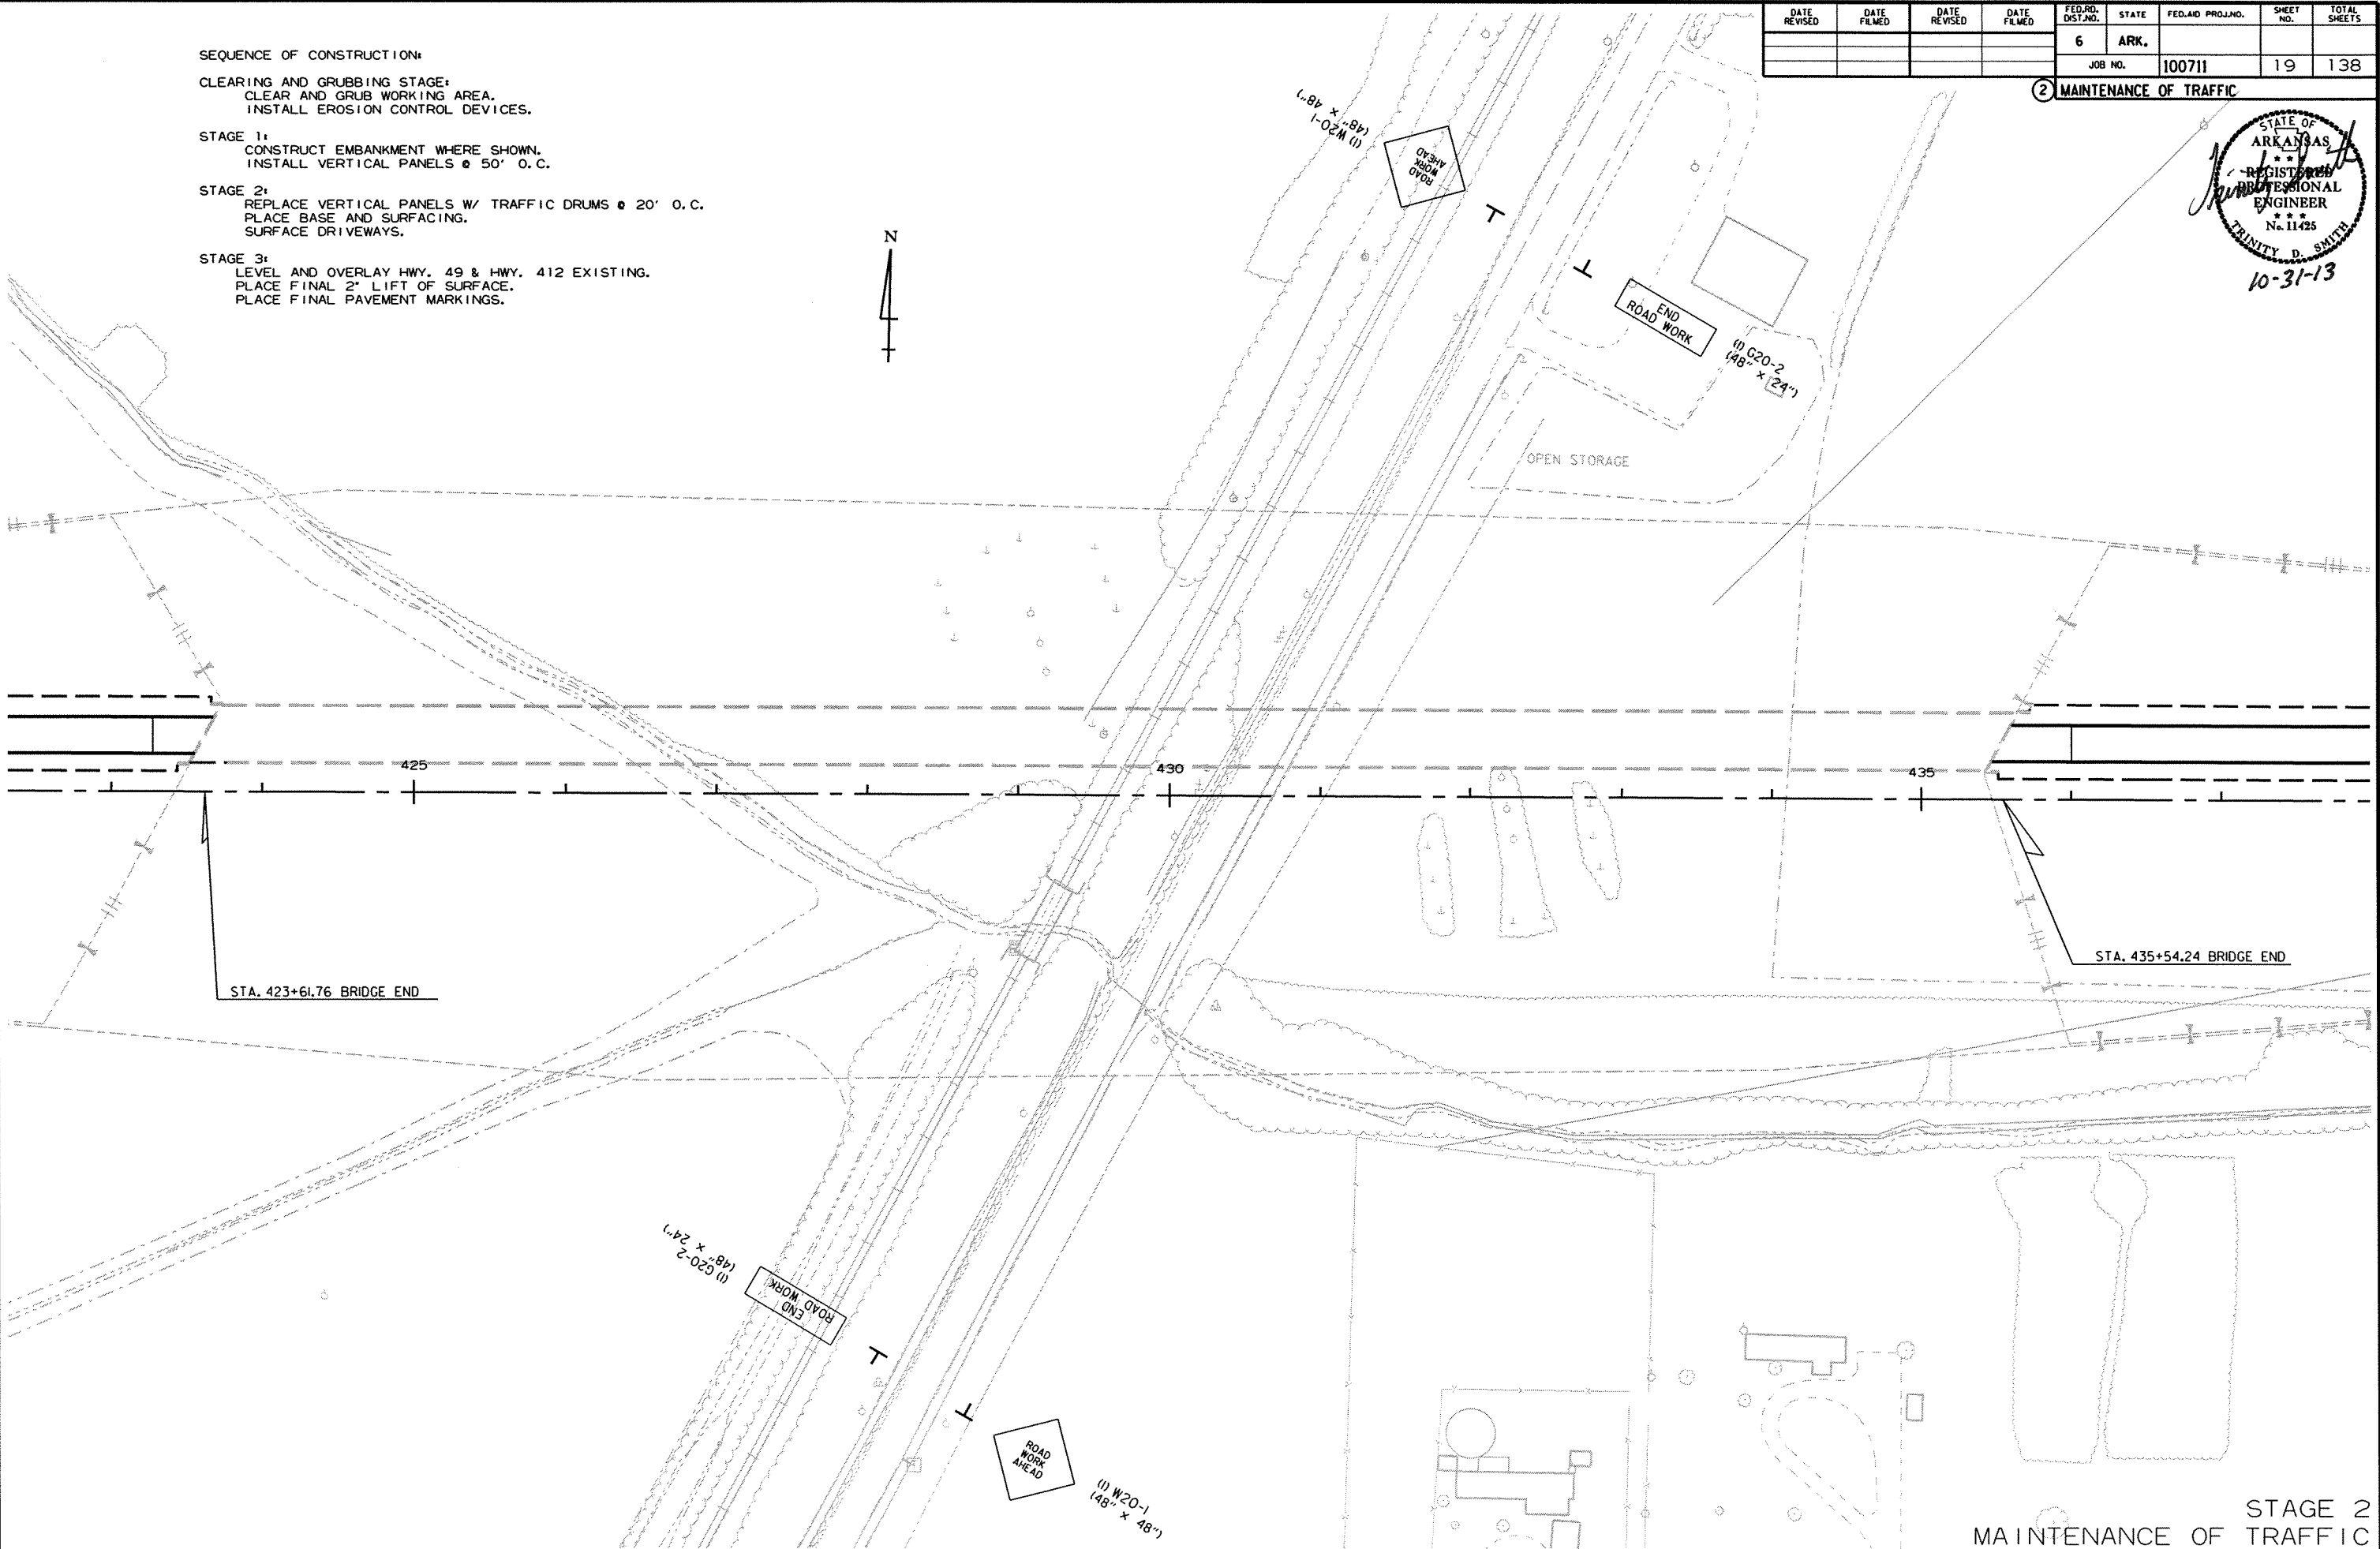

STAGE 2
MAINTENANCE OF TRAFFIC

DATE REVISED	DATE FILMED	DATE REVISED	DATE FILMED	FED. RD. DIST. NO.	STATE	FED. AID PROJ. NO.	SHEET NO.	TOTAL SHEETS
				6	ARK.			
				JOB NO.	100711		20	138

2 MAINTENANCE OF TRAFFIC

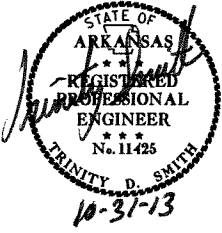


SEQUENCE OF CONSTRUCTION:

CLEARING AND GRUBBING STAGE:
CLEAR AND GRUB WORKING AREA.
INSTALL EROSION CONTROL DEVICES.

STAGE 1:
CONSTRUCT EMBANKMENT WHERE SHOWN.
INSTALL VERTICAL PANELS @ 50' O.C.

STAGE 2:
REPLACE VERTICAL PANELS W/ TRAFFIC DRUMS @ 20' O.C.
PLACE BASE AND SURFACING.
SURFACE DRIVEWAYS.

STAGE 3:
LEVEL AND OVERLAY HWY. 49 & HWY. 412 EXISTING.
PLACE FINAL 2" LIFT OF SURFACE.
PLACE FINAL PAVEMENT MARKINGS.

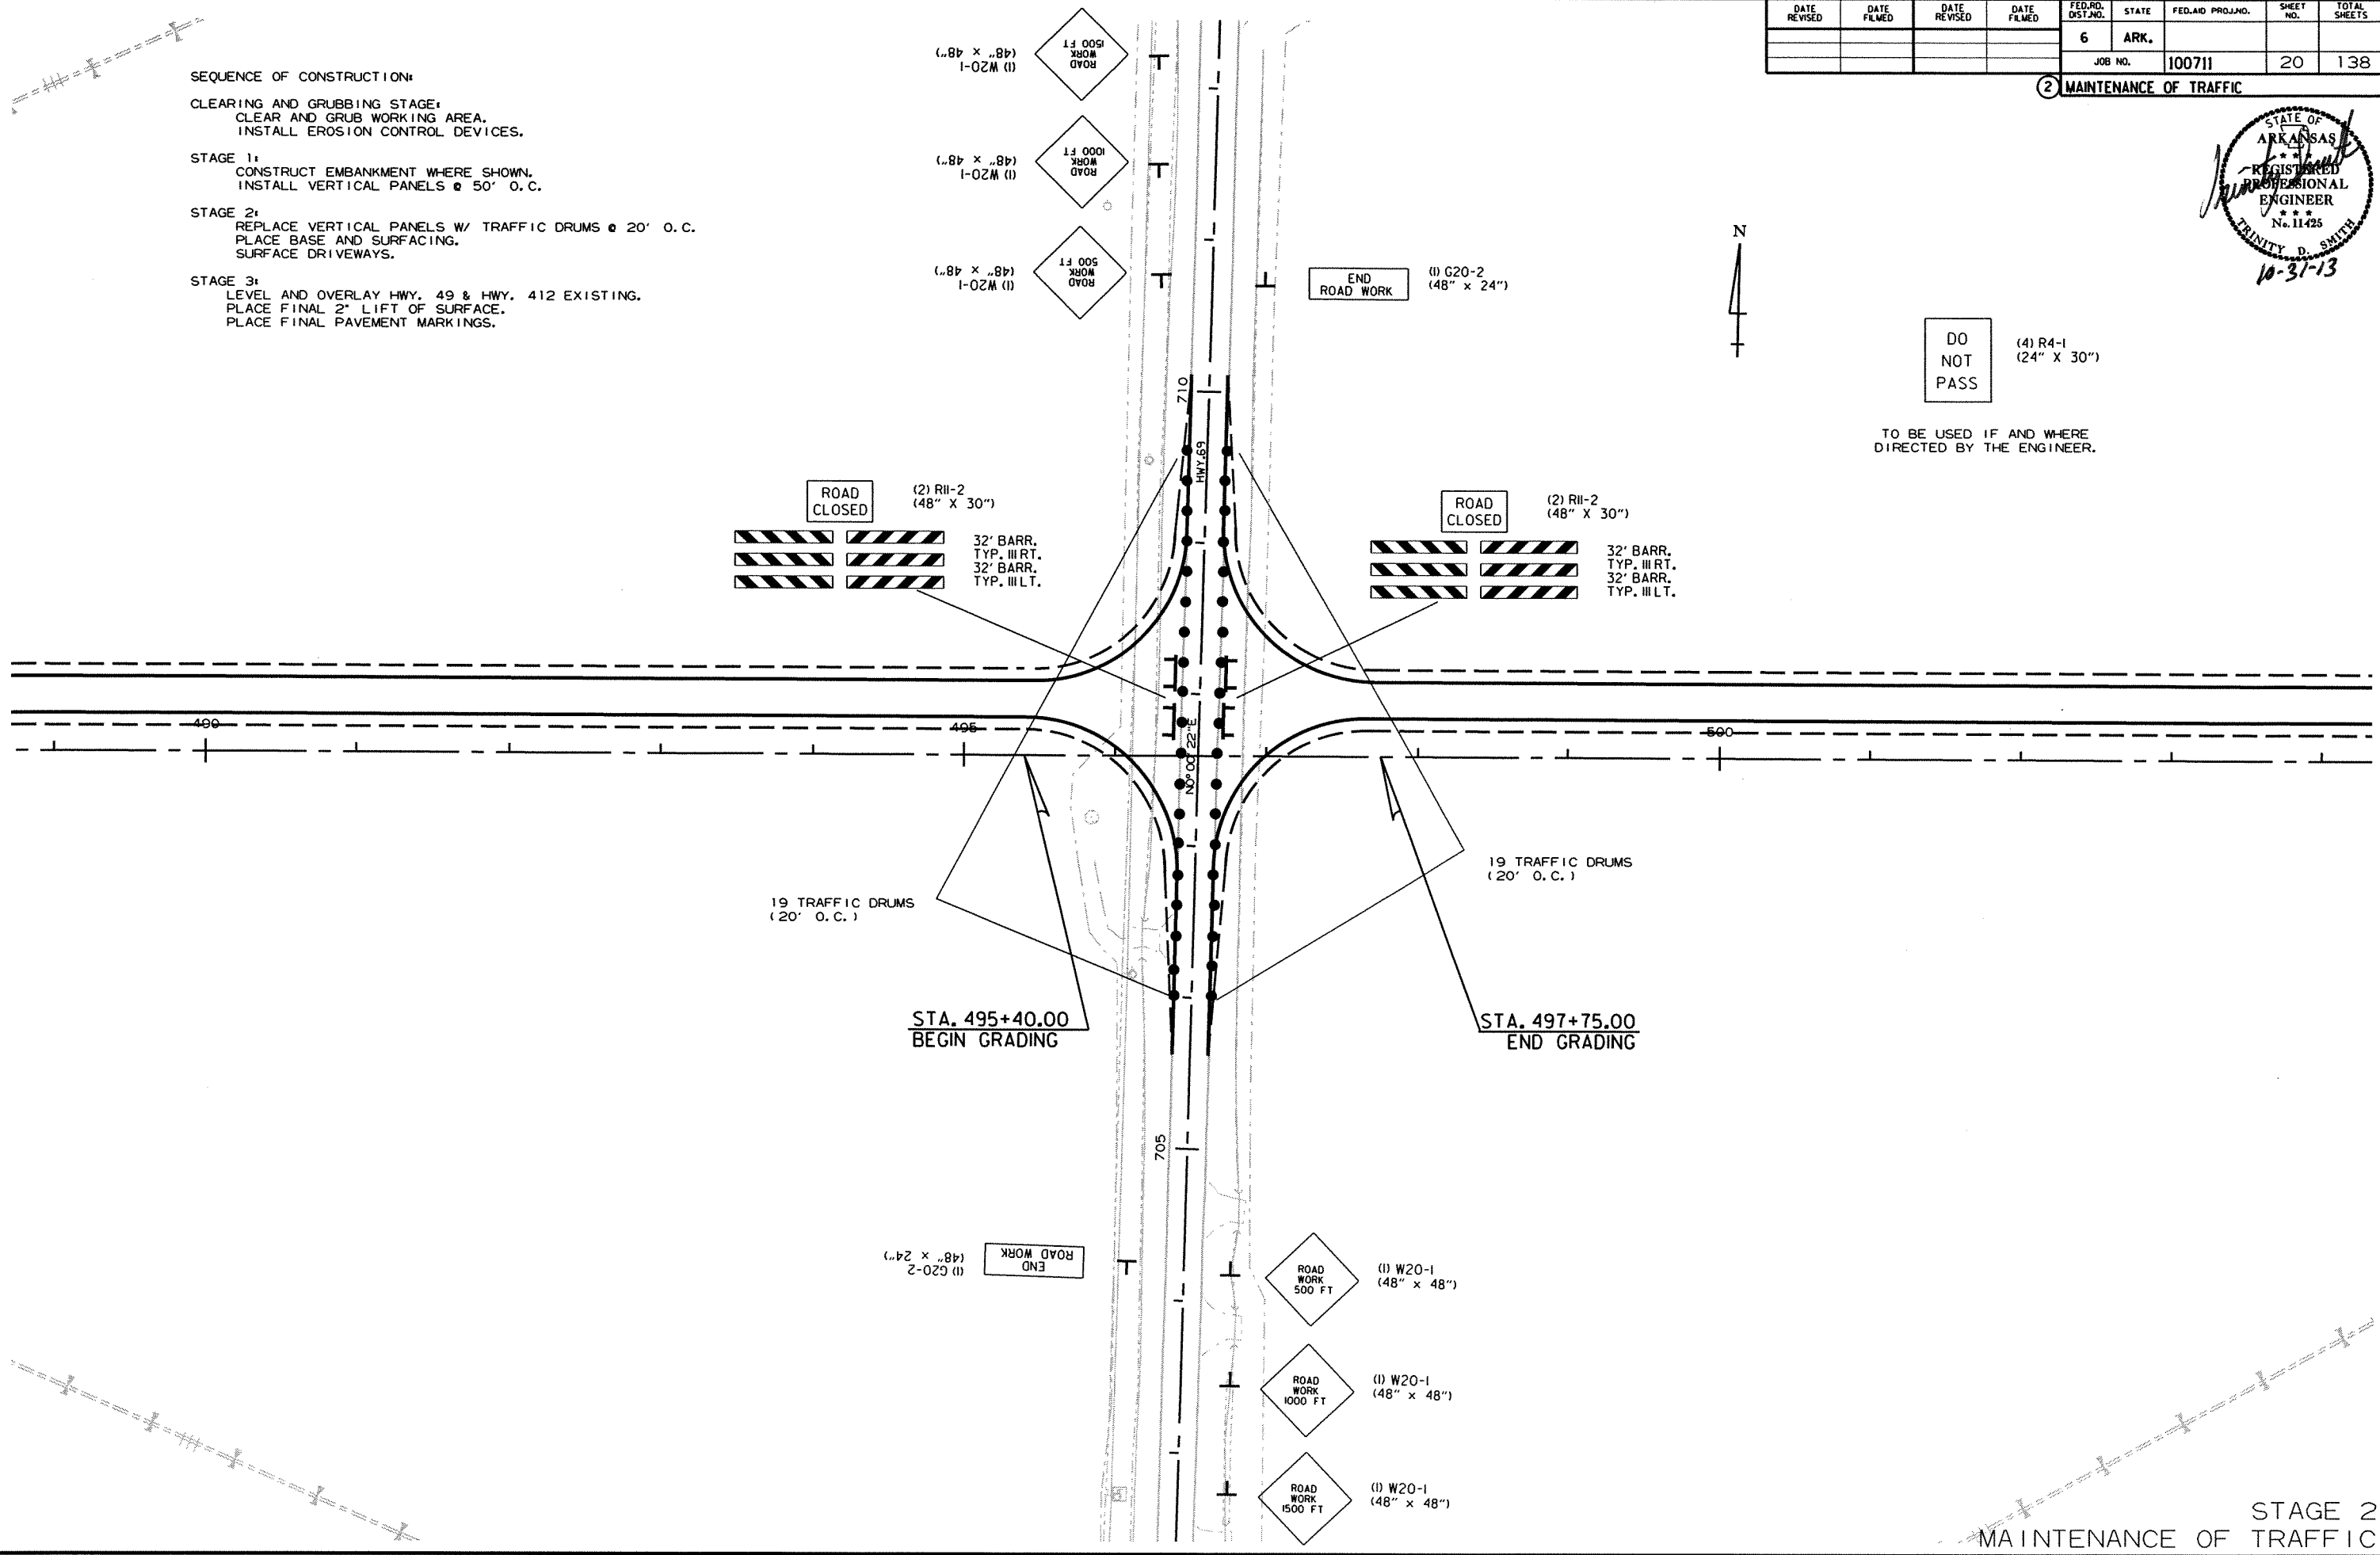


STAGE 2
MAINTENANCE OF TRAFFIC

DATE REVISED	DATE FILMED	DATE REVISED	DATE FILMED	FED. AID DIST. NO.	STATE	FED. AID PROJ. NO.	SHEET NO.	TOTAL SHEETS
				6	ARK.			
				JOB NO.	100711		21	138

② MAINTENANCE OF TRAFFIC




- SEQUENCE OF CONSTRUCTION:
- CLEARING AND GRUBBING STAGE:
 CLEAR AND GRUB WORKING AREA.
 INSTALL EROSION CONTROL DEVICES.
- STAGE 1:
 CONSTRUCT EMBANKMENT WHERE SHOWN.
 INSTALL VERTICAL PANELS @ 50' O.C.
- STAGE 2:
 REPLACE VERTICAL PANELS W/ TRAFFIC DRUMS @ 20' O.C.
 PLACE BASE AND SURFACING.
 SURFACE DRIVEWAYS.
- STAGE 3:
 LEVEL AND OVERLAY HWY. 49 & HWY. 412 EXISTING.
 PLACE FINAL 2" LIFT OF SURFACE.
 PLACE FINAL PAVEMENT MARKINGS.

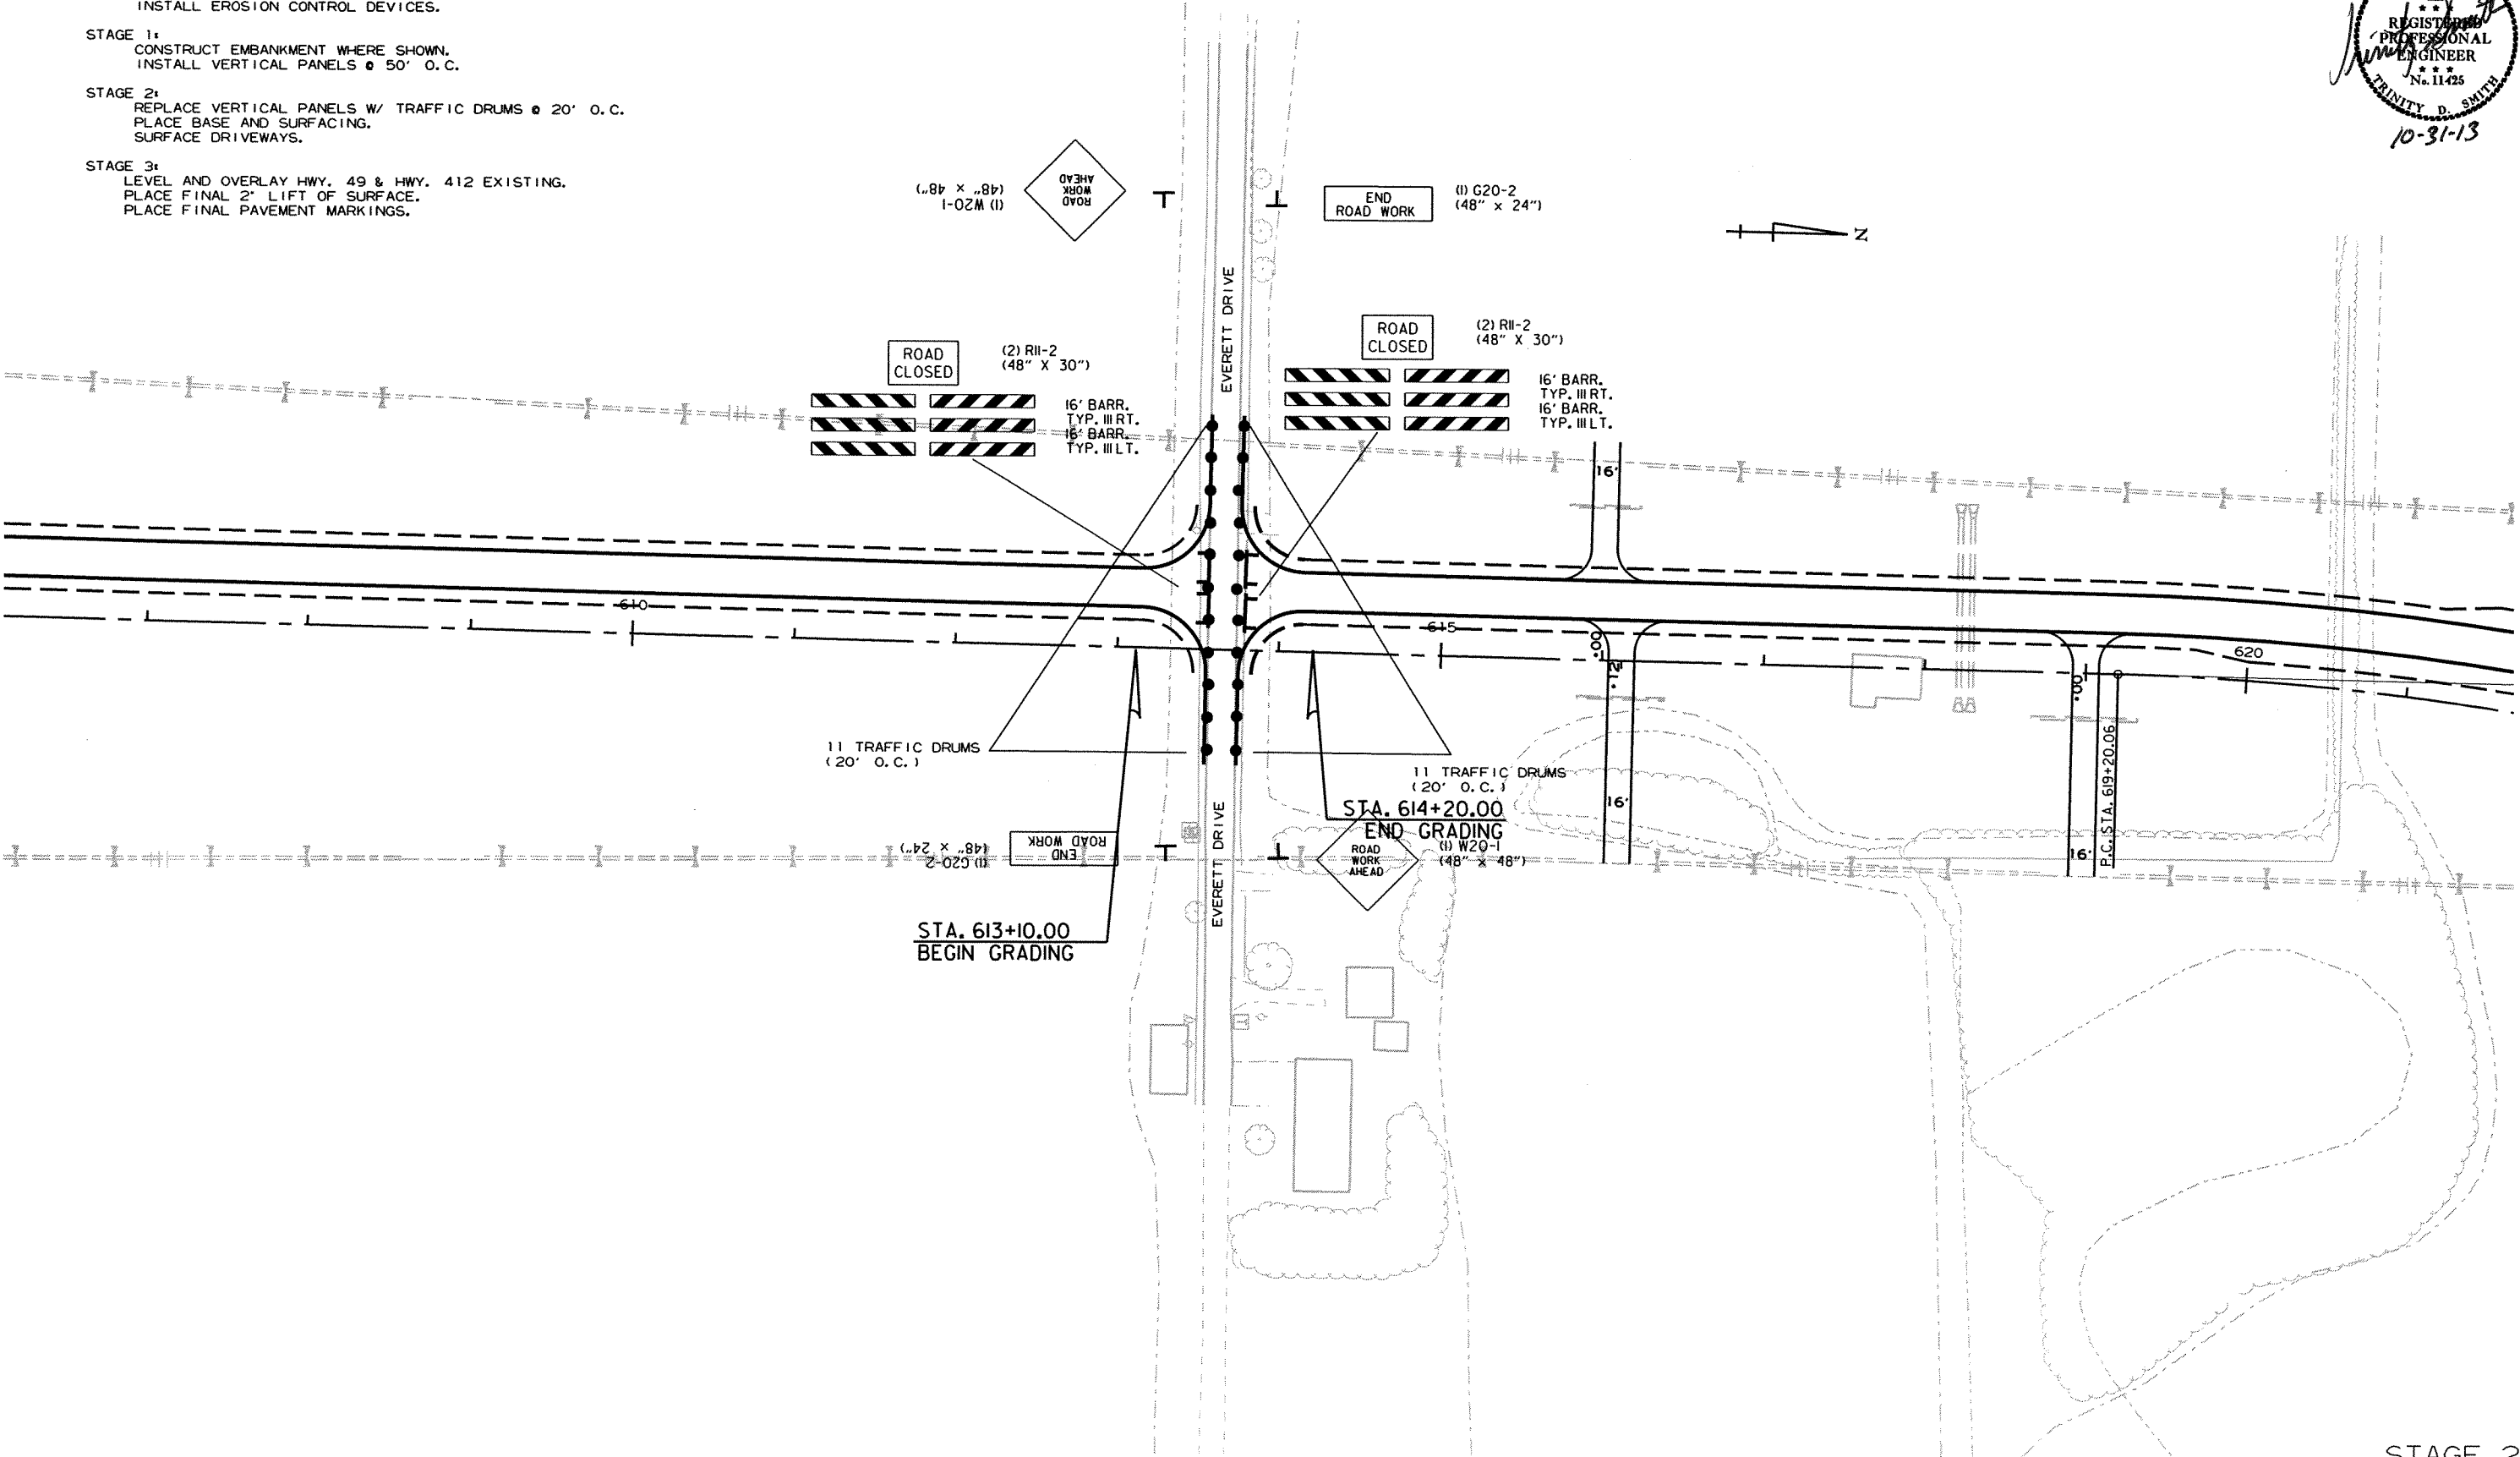

STAGE 2
 MAINTENANCE OF TRAFFIC

DATE REVISED	DATE FILMED	DATE REVISED	DATE FILMED	FED. RD. DIST. NO.	STATE	FED. AID PROJ. NO.	SHEET NO.	TOTAL SHEETS
				6	ARK.			
				JOB NO.	100711		22	138

② MAINTENANCE OF TRAFFIC

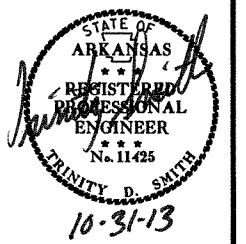


SEQUENCE OF CONSTRUCTION:

CLEARING AND GRUBBING STAGE:
CLEAR AND GRUB WORKING AREA.
INSTALL EROSION CONTROL DEVICES.

STAGE 1:
CONSTRUCT EMBANKMENT WHERE SHOWN.
INSTALL VERTICAL PANELS @ 50' O.C.

STAGE 2:
REPLACE VERTICAL PANELS W/ TRAFFIC DRUMS @ 20' O.C.
PLACE BASE AND SURFACING.
SURFACE DRIVEWAYS.

STAGE 3:
LEVEL AND OVERLAY HWY. 49 & HWY. 412 EXISTING.
PLACE FINAL 2" LIFT OF SURFACE.
PLACE FINAL PAVEMENT MARKINGS.

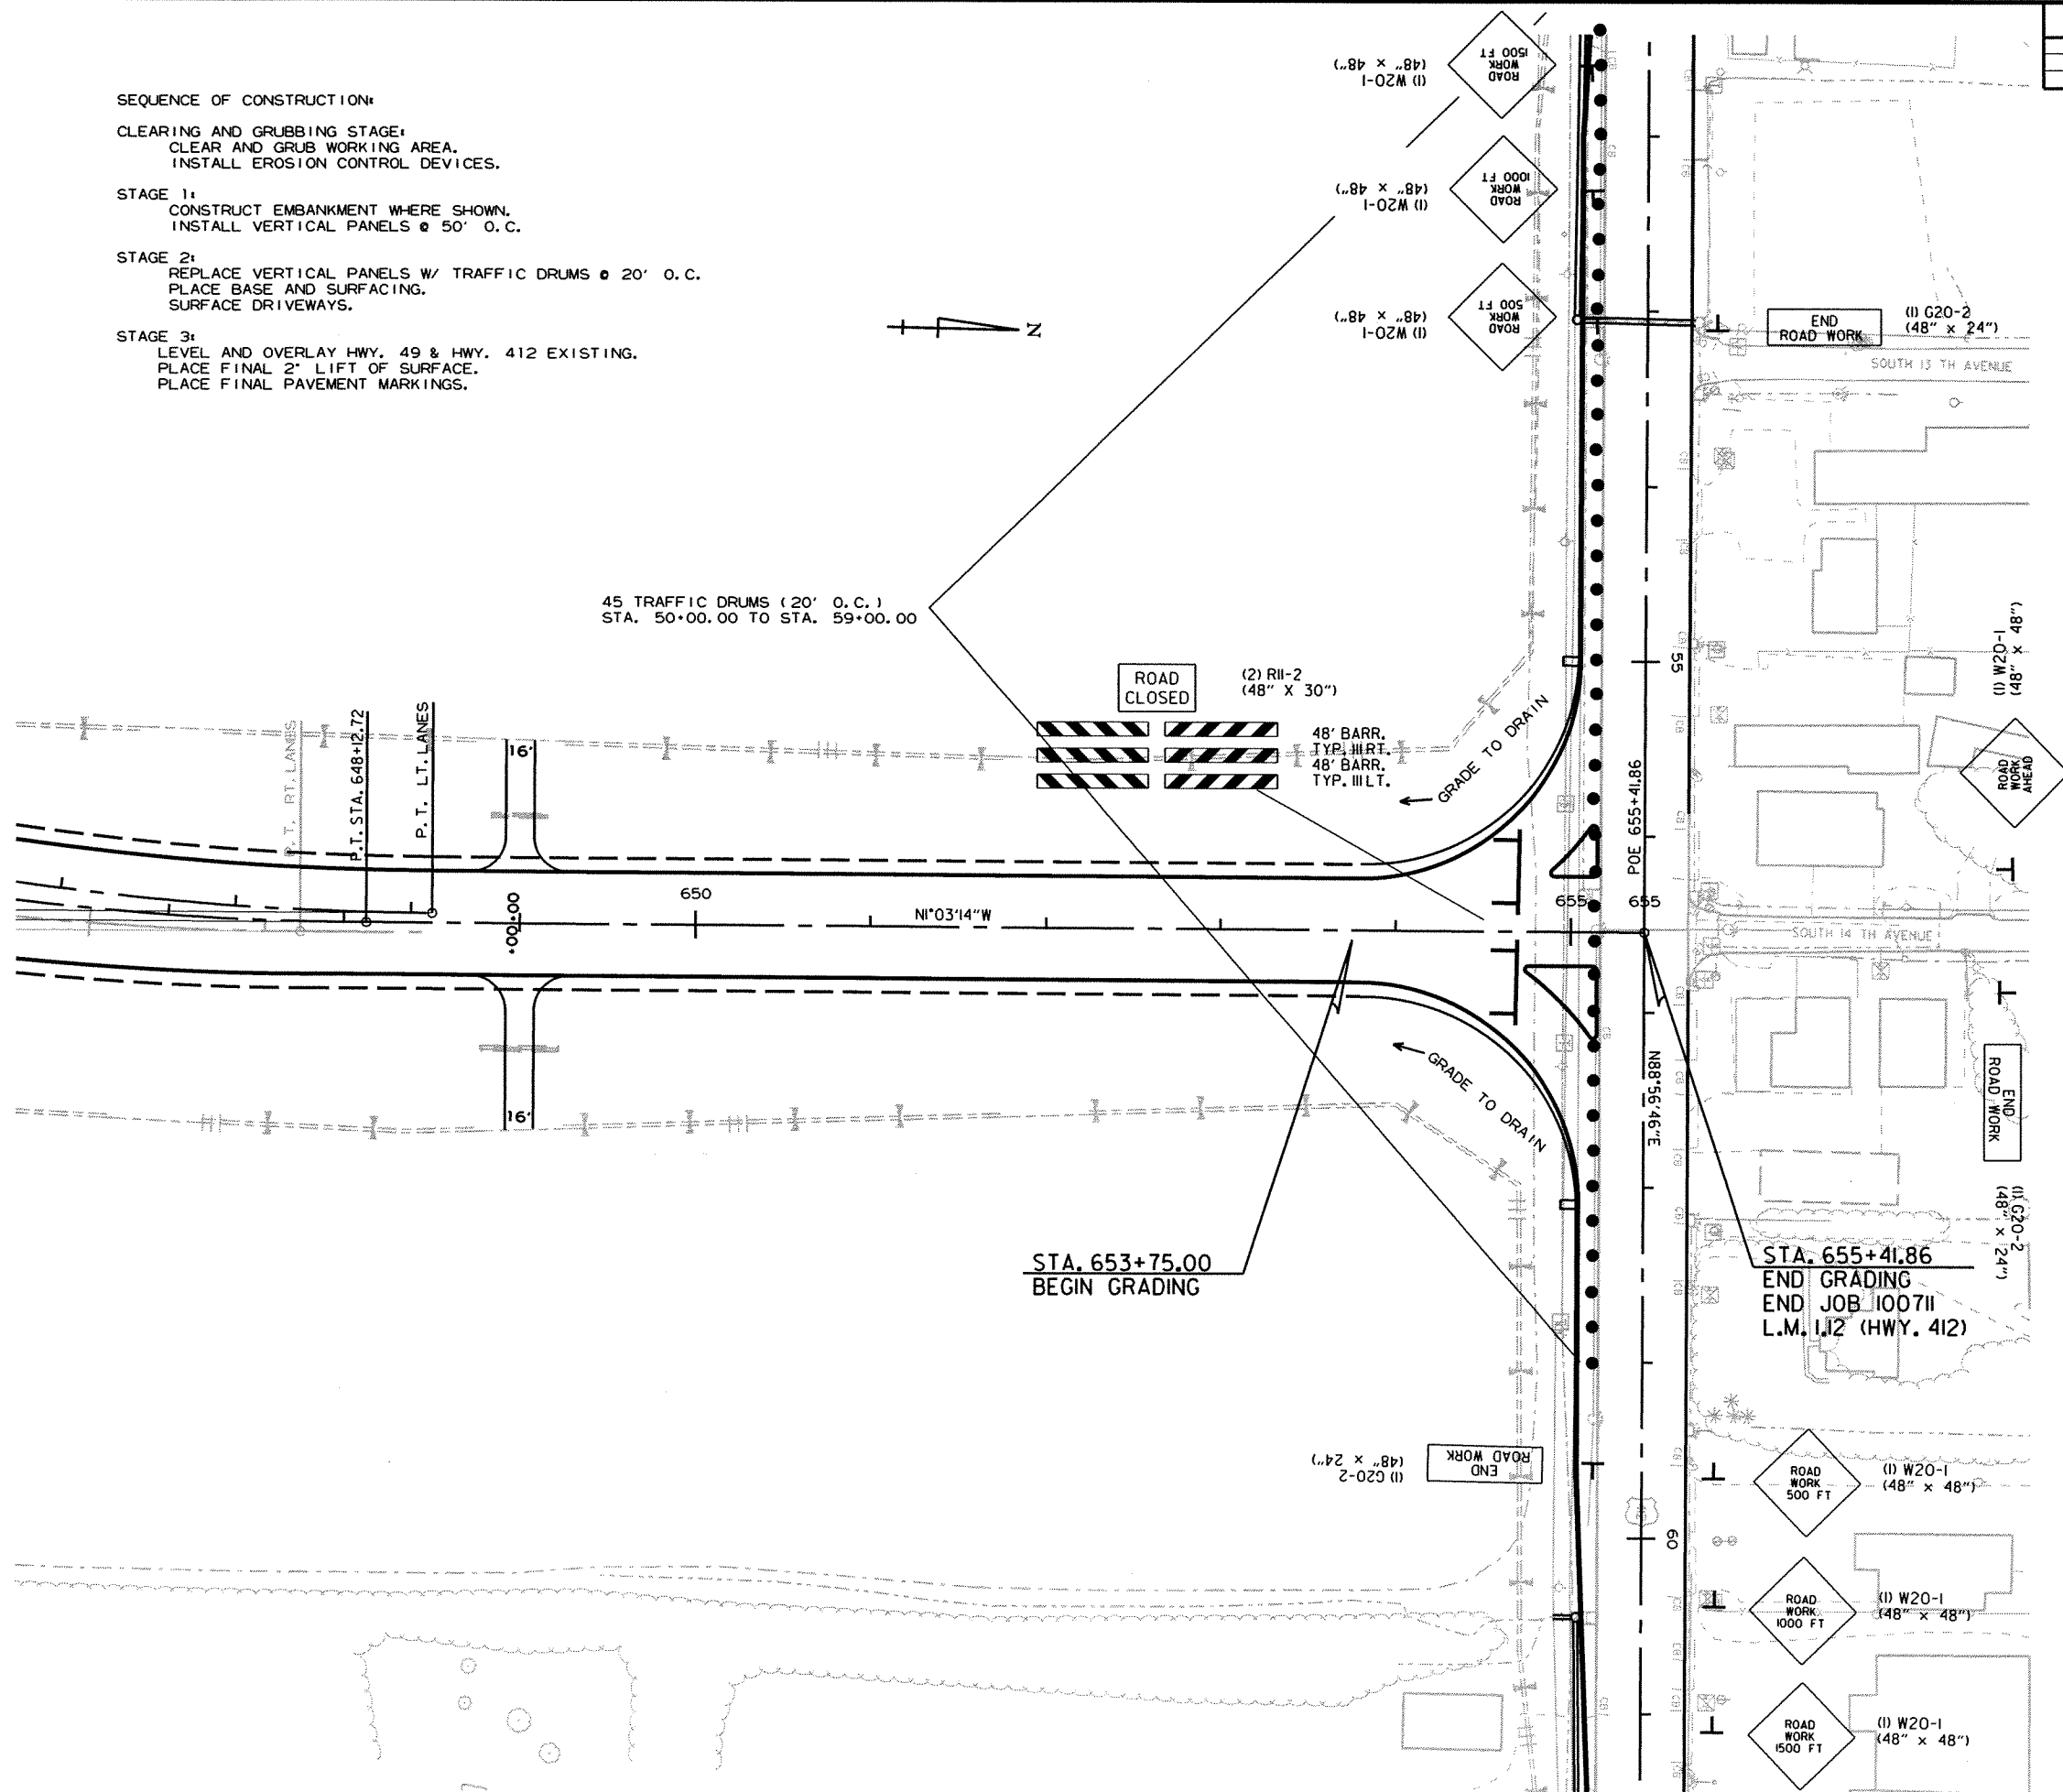



STAGE 2
MAINTENANCE OF TRAFFIC

7/23/2013


R100711.DGN

DATE REVISED	DATE FILMED	DATE REVISED	DATE FILMED	FED. RD. DIST. NO.	STATE	FED. AID PROJ. NO.	SHEET NO.	TOTAL SHEETS
				6	ARK.			
						JOB NO. 100711	24	138

2 PERMANENT PAVEMENT MARKING DETAILS

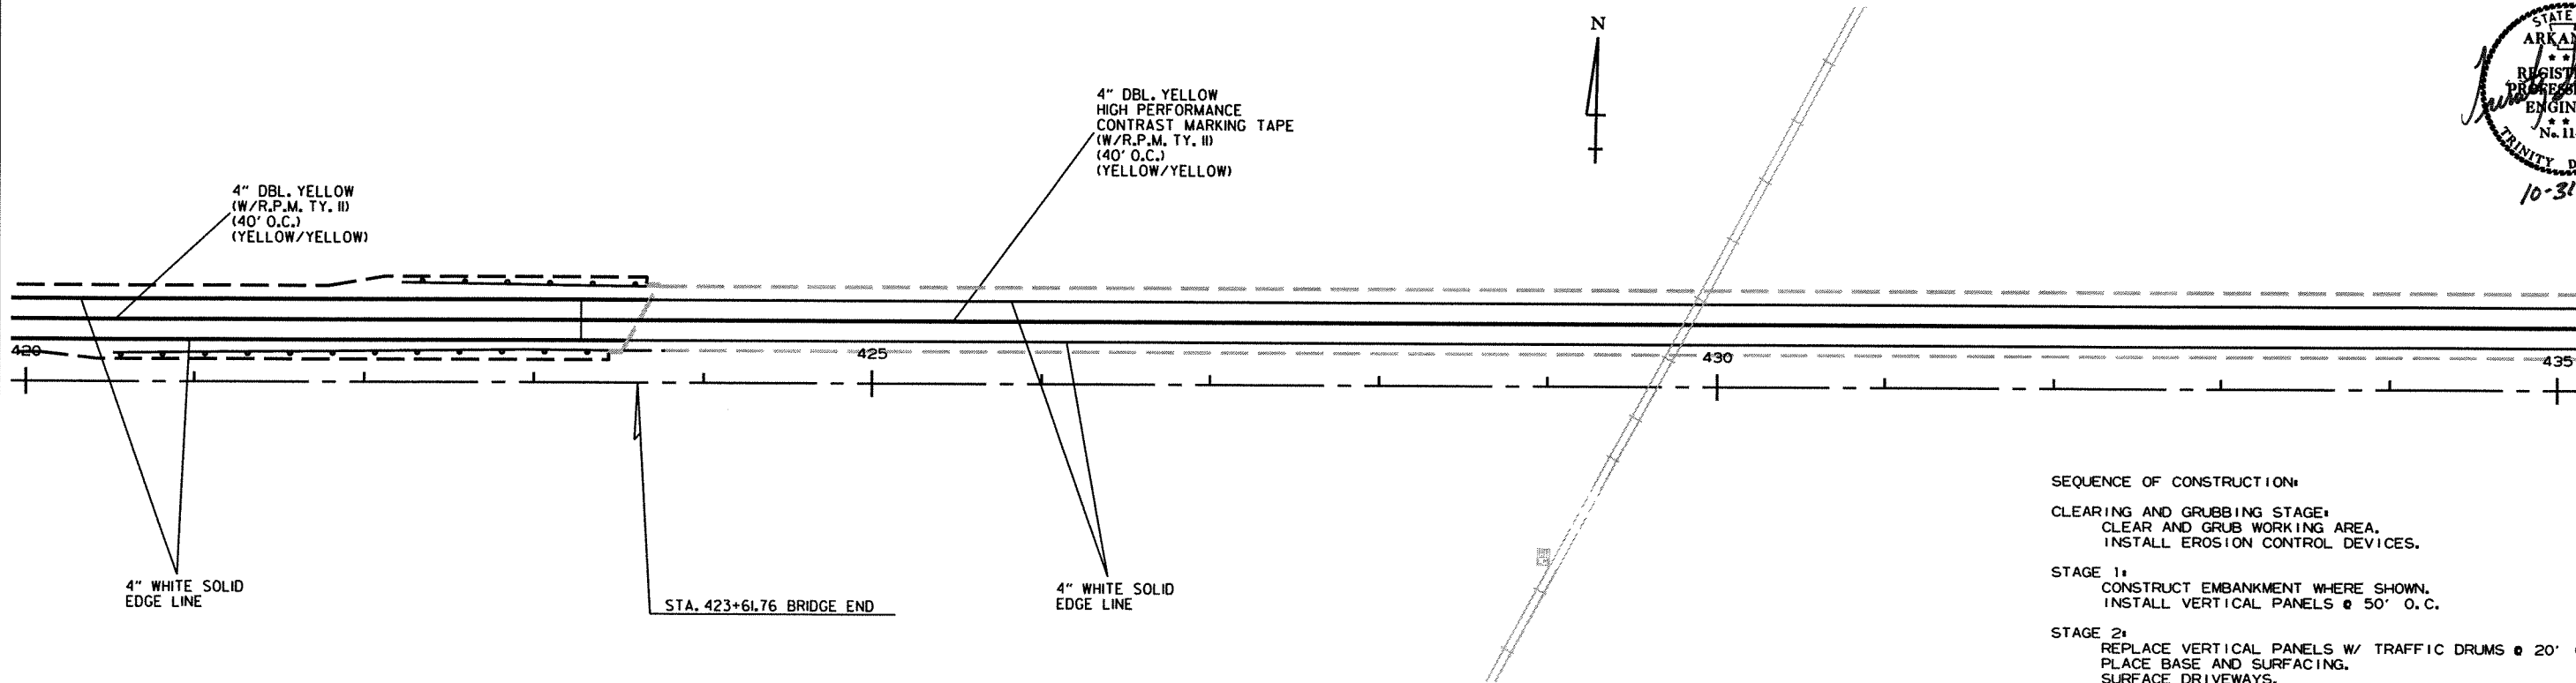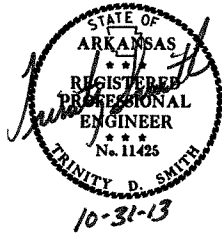


- SEQUENCE OF CONSTRUCTION:
- CLEARING AND GRUBBING STAGE:
CLEAR AND GRUB WORKING AREA.
INSTALL EROSION CONTROL DEVICES.
- STAGE 1:
CONSTRUCT EMBANKMENT WHERE SHOWN.
INSTALL VERTICAL PANELS @ 50' O.C.
- STAGE 2:
REPLACE VERTICAL PANELS W/ TRAFFIC DRUMS @ 20' O.C.
PLACE BASE AND SURFACING.
SURFACE DRIVEWAYS.
- STAGE 3:
PLACE FINAL 2" LIFT OF SURFACE.
PLACE FINAL PAVEMENT MARKINGS.

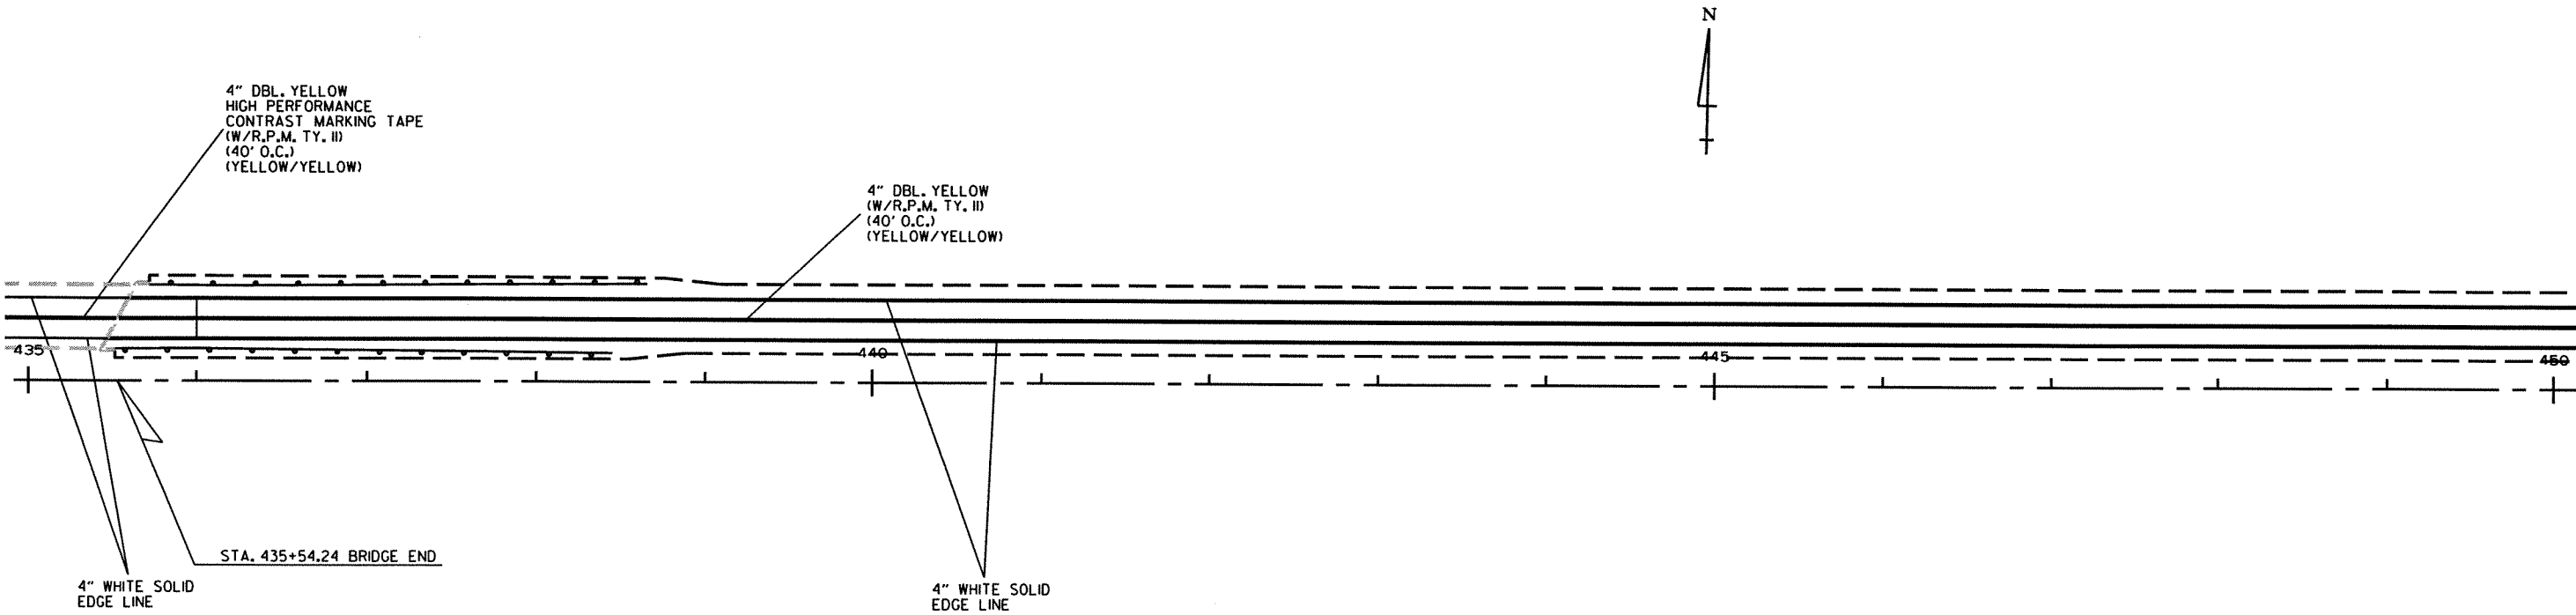


DATE REVISED	DATE FILMED	DATE REVISED	DATE FILMED	FED. RD. DIST. NO.	STATE	FED. AID PROJ. NO.	SHEET NO.	TOTAL SHEETS
				6	ARK.			
						JOB NO. 100711	25	138

2 PERMANENT PAVEMENT MARKING DETAILS

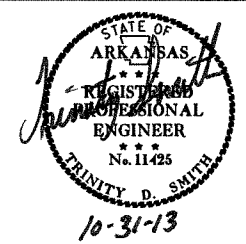

- SEQUENCE OF CONSTRUCTION:
- CLEARING AND GRUBBING STAGE:
 CLEAR AND GRUB WORKING AREA.
 INSTALL EROSION CONTROL DEVICES.
- STAGE 1:
 CONSTRUCT EMBANKMENT WHERE SHOWN.
 INSTALL VERTICAL PANELS @ 50' O.C.
- STAGE 2:
 REPLACE VERTICAL PANELS W/ TRAFFIC DRUMS @ 20' O.C.
 PLACE BASE AND SURFACING.
 SURFACE DRIVEWAYS.
- STAGE 3:
 PLACE FINAL 2" LIFT OF SURFACE.
 PLACE FINAL PAVEMENT MARKINGS.

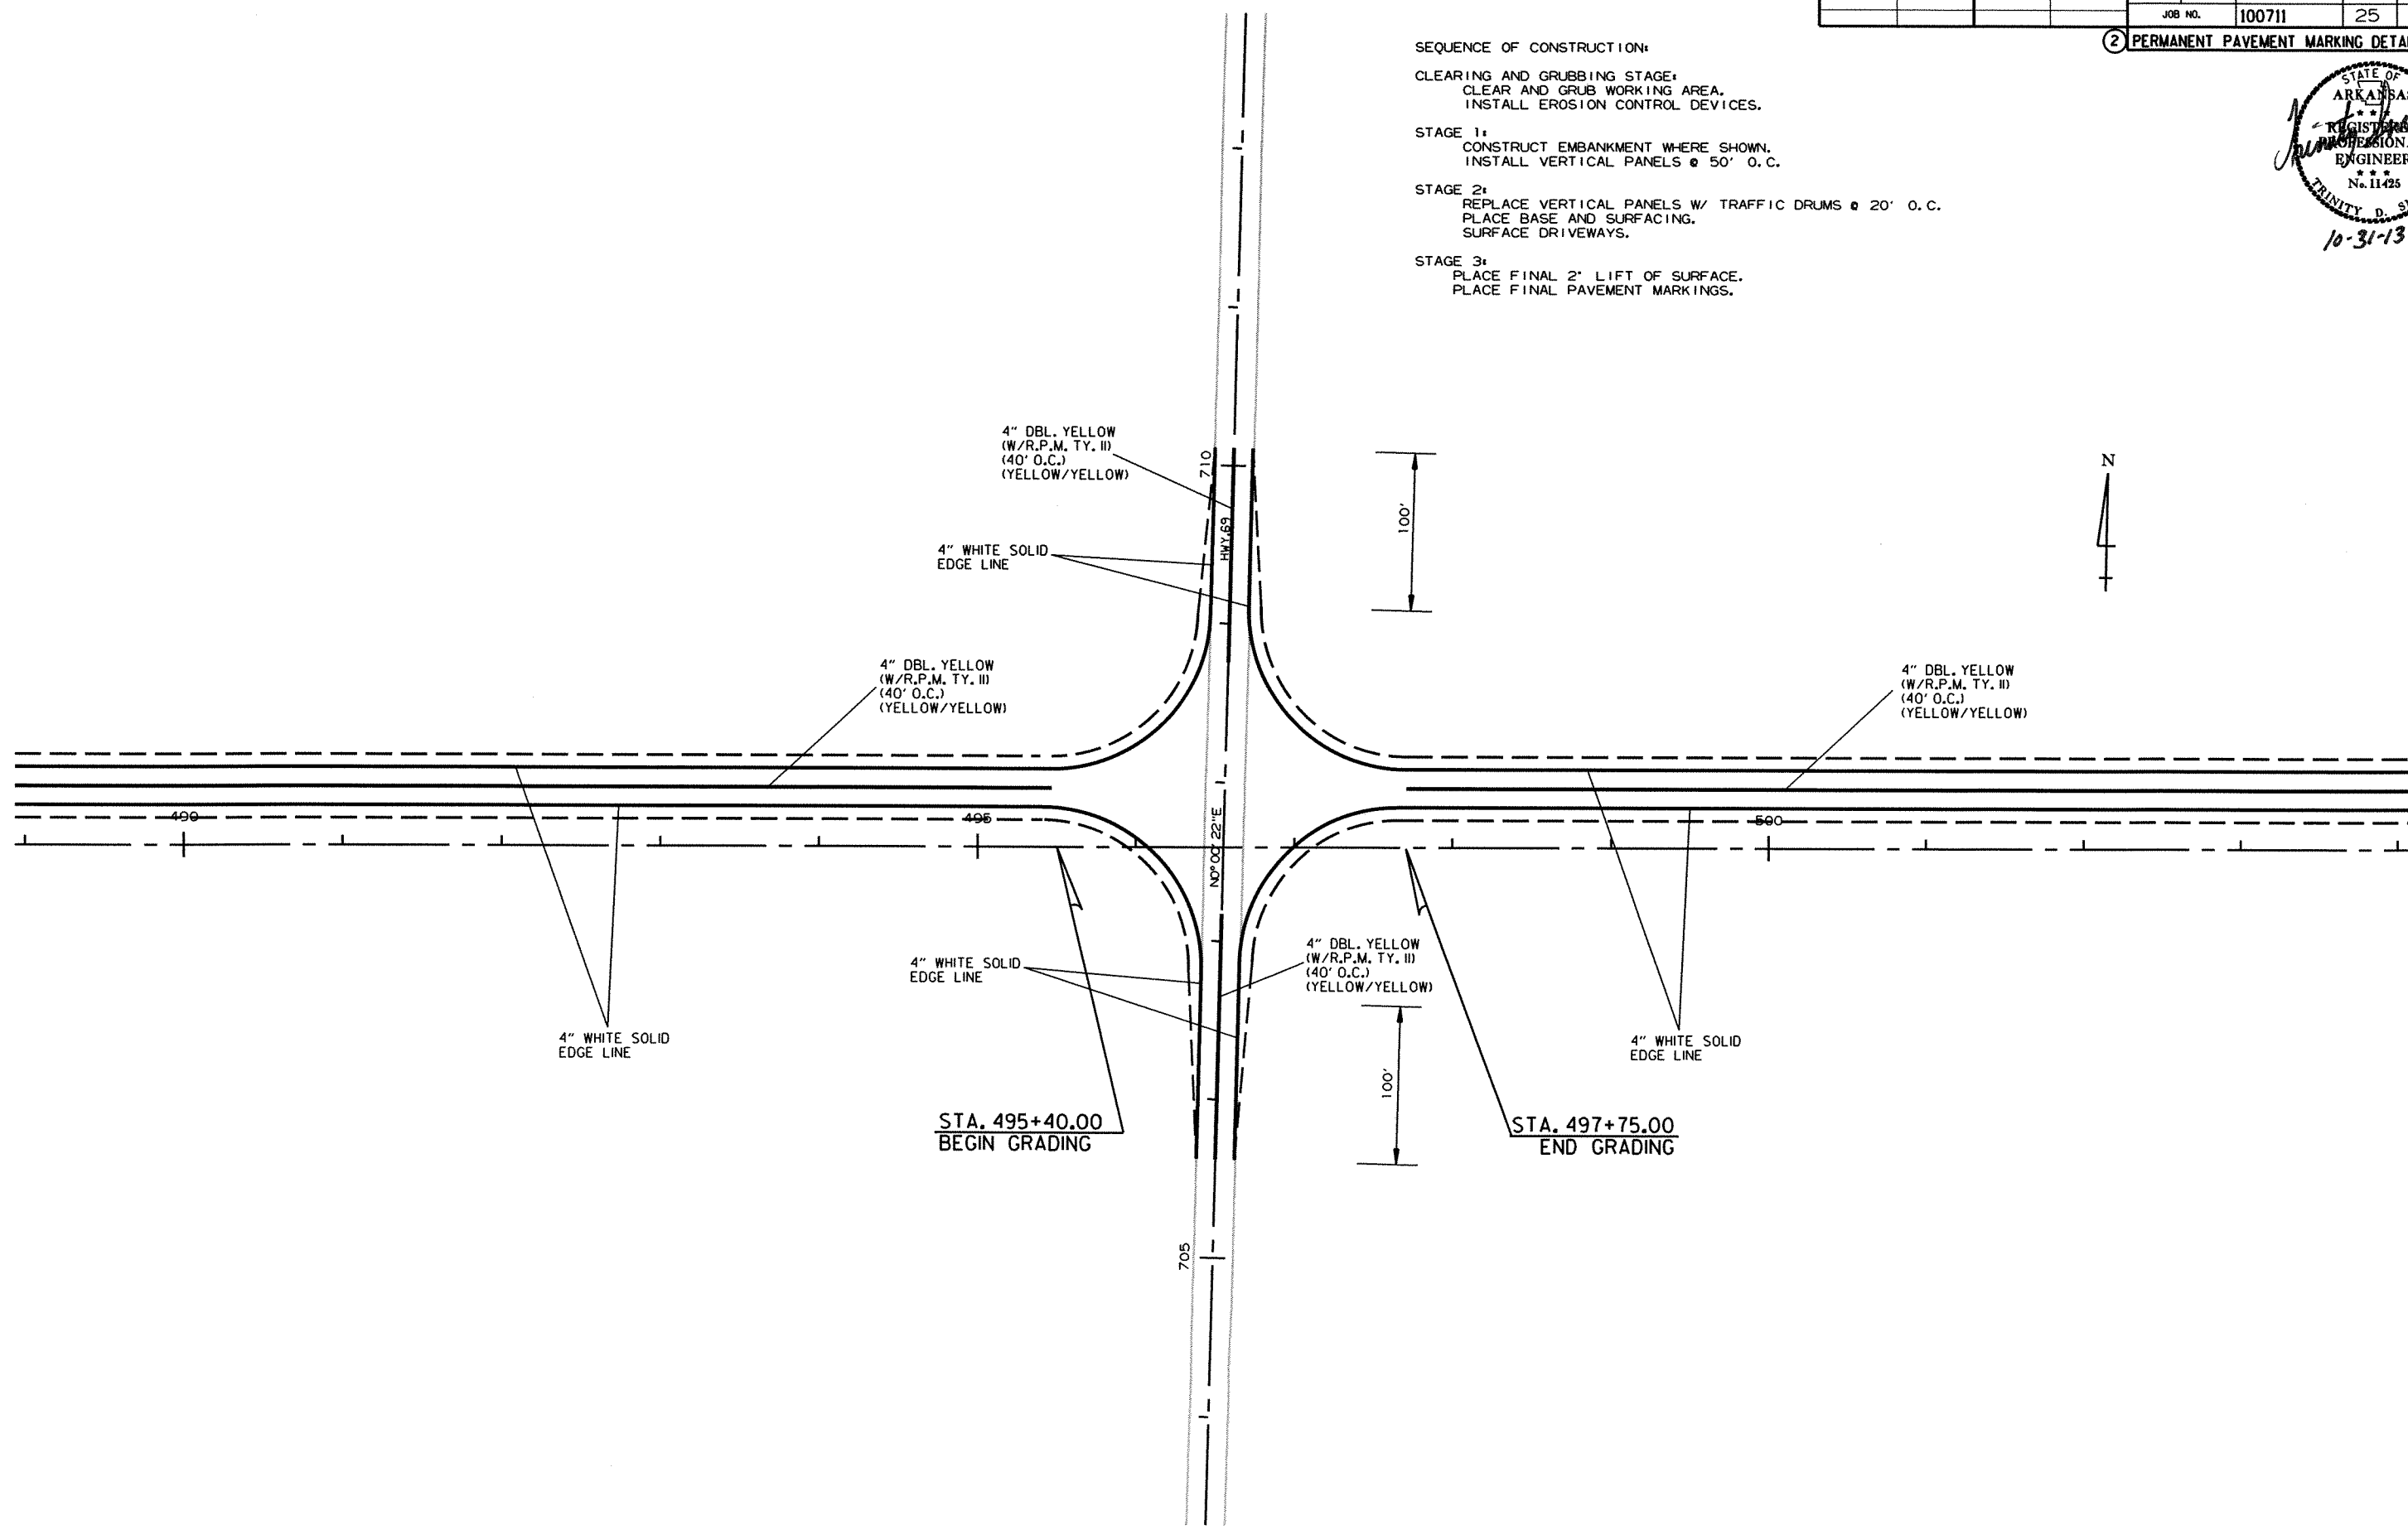

PERMANENT PAVEMENT MARKING DETAILS

DATE REVISED	DATE FILMED	DATE REVISED	DATE FILMED	FED. RD. DIST. NO.	STATE	FED. RD. PROJ. NO.	SHEET NO.	TOTAL SHEETS
				6	ARK.			
						JOB NO. 100711	26	138

2 PERMANENT PAVEMENT MARKING DETAILS




SEQUENCE OF CONSTRUCTION:

CLEARING AND GRUBBING STAGE:
CLEAR AND GRUB WORKING AREA.
INSTALL EROSION CONTROL DEVICES.

STAGE 1:
CONSTRUCT EMBANKMENT WHERE SHOWN.
INSTALL VERTICAL PANELS @ 50' O.C.

STAGE 2:
REPLACE VERTICAL PANELS W/ TRAFFIC DRUMS @ 20' O.C.
PLACE BASE AND SURFACING.
SURFACE DRIVEWAYS.

STAGE 3:
PLACE FINAL 2" LIFT OF SURFACE.
PLACE FINAL PAVEMENT MARKINGS.

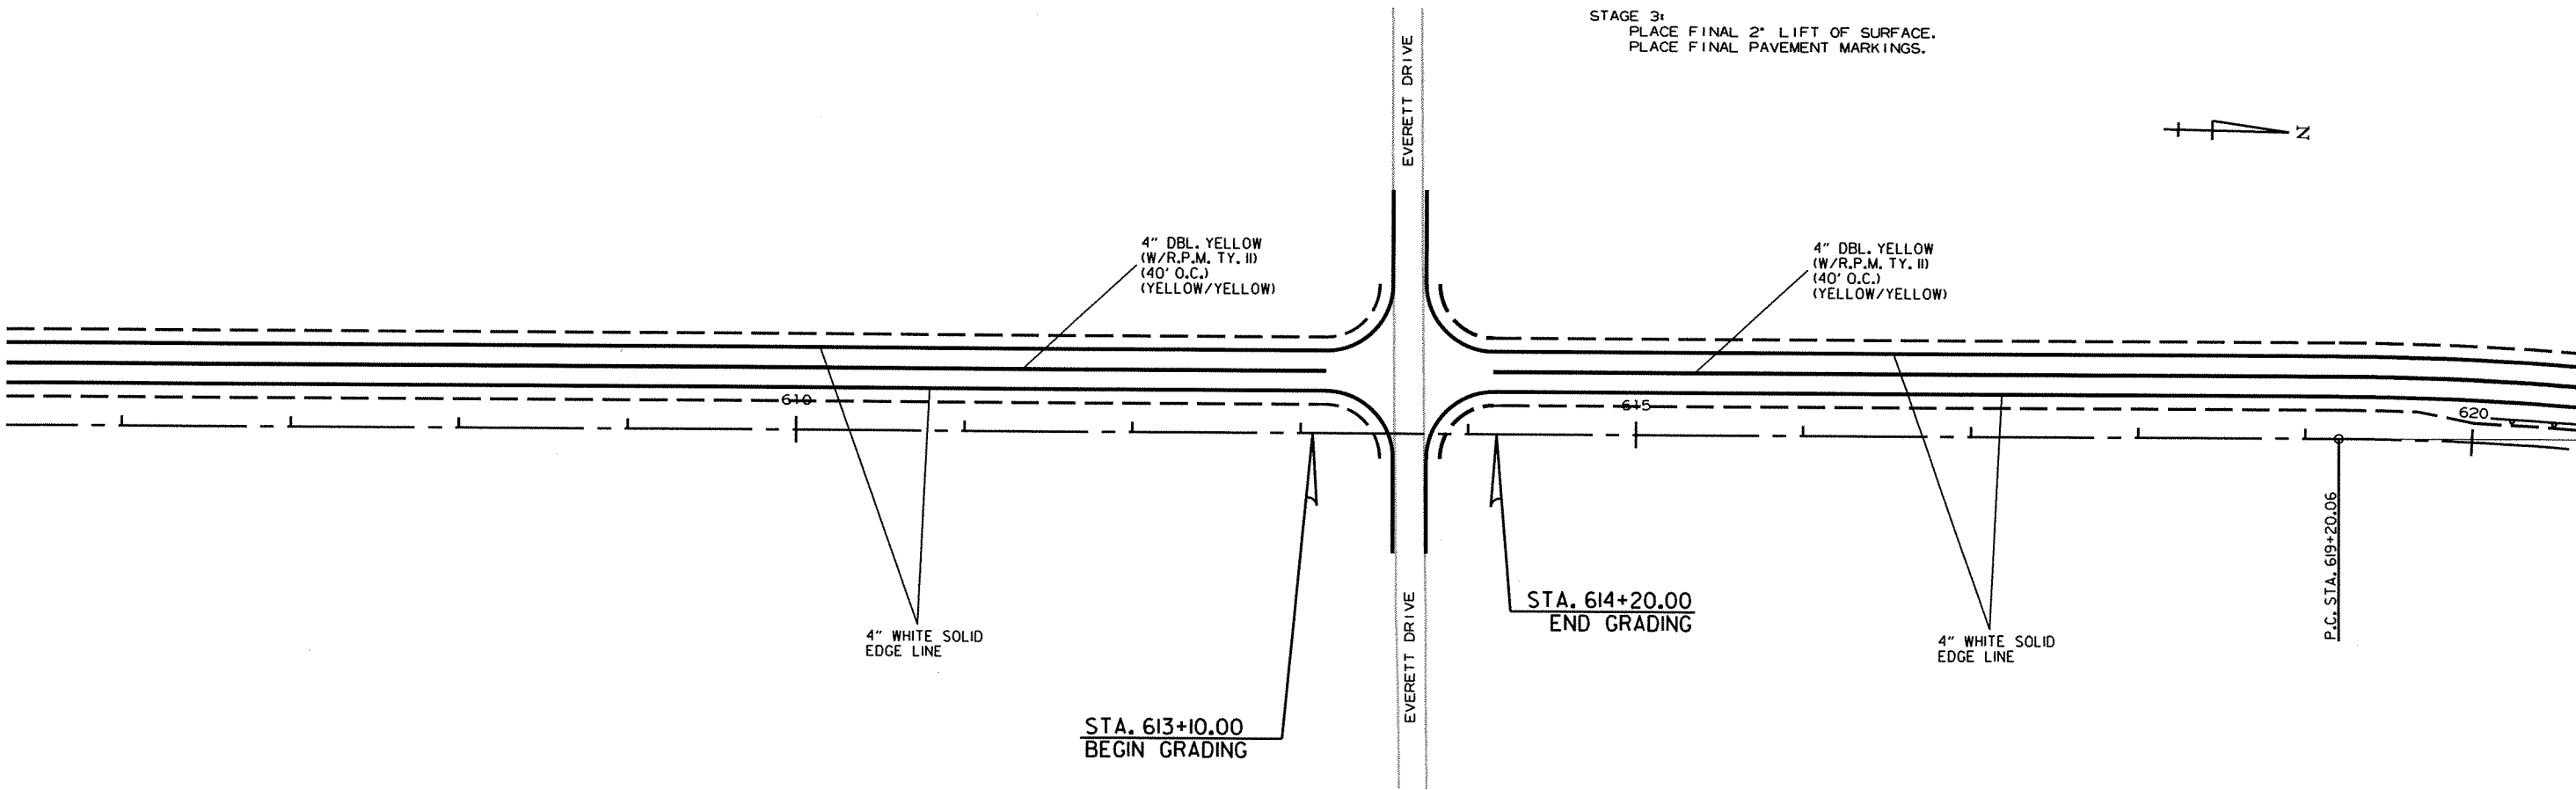

DATE REVISED	DATE FILMED	DATE REVISED	DATE FILMED	FED. RD. DIST. NO.	STATE	FED. AID PROJ. NO.	SHEET NO.	TOTAL SHEETS
				6	ARK.		27	138
				JOB NO.		100711		

2 PERMANENT PAVEMENT MARKING DETAILS




SEQUENCE OF CONSTRUCTION:

CLEARING AND GRUBBING STAGE:
CLEAR AND GRUB WORKING AREA.
INSTALL EROSION CONTROL DEVICES.

STAGE 1:
CONSTRUCT EMBANKMENT WHERE SHOWN.
INSTALL VERTICAL PANELS @ 50' O.C.

STAGE 2:
REPLACE VERTICAL PANELS W/ TRAFFIC DRUMS @ 20' O.C.
PLACE BASE AND SURFACING.
SURFACE DRIVEWAYS.

STAGE 3:
PLACE FINAL 2" LIFT OF SURFACE.
PLACE FINAL PAVEMENT MARKINGS.

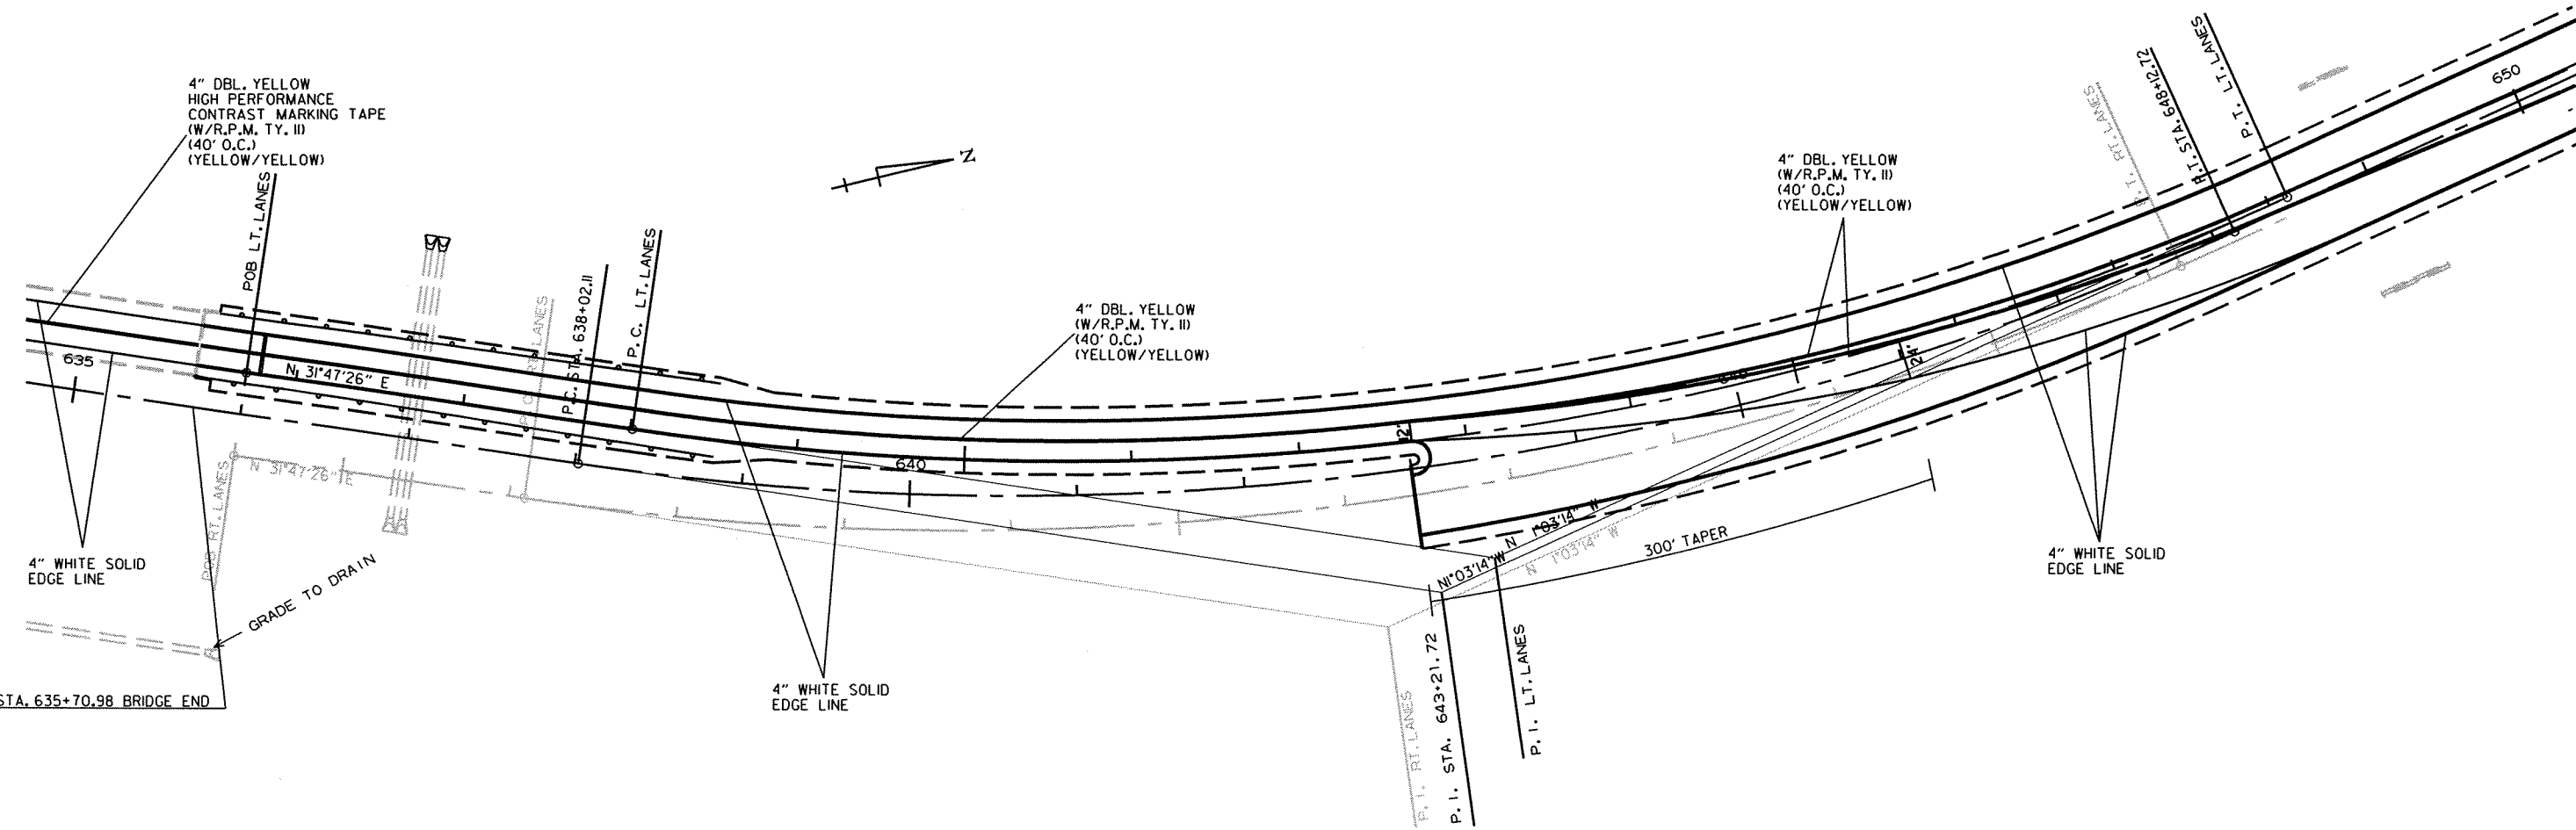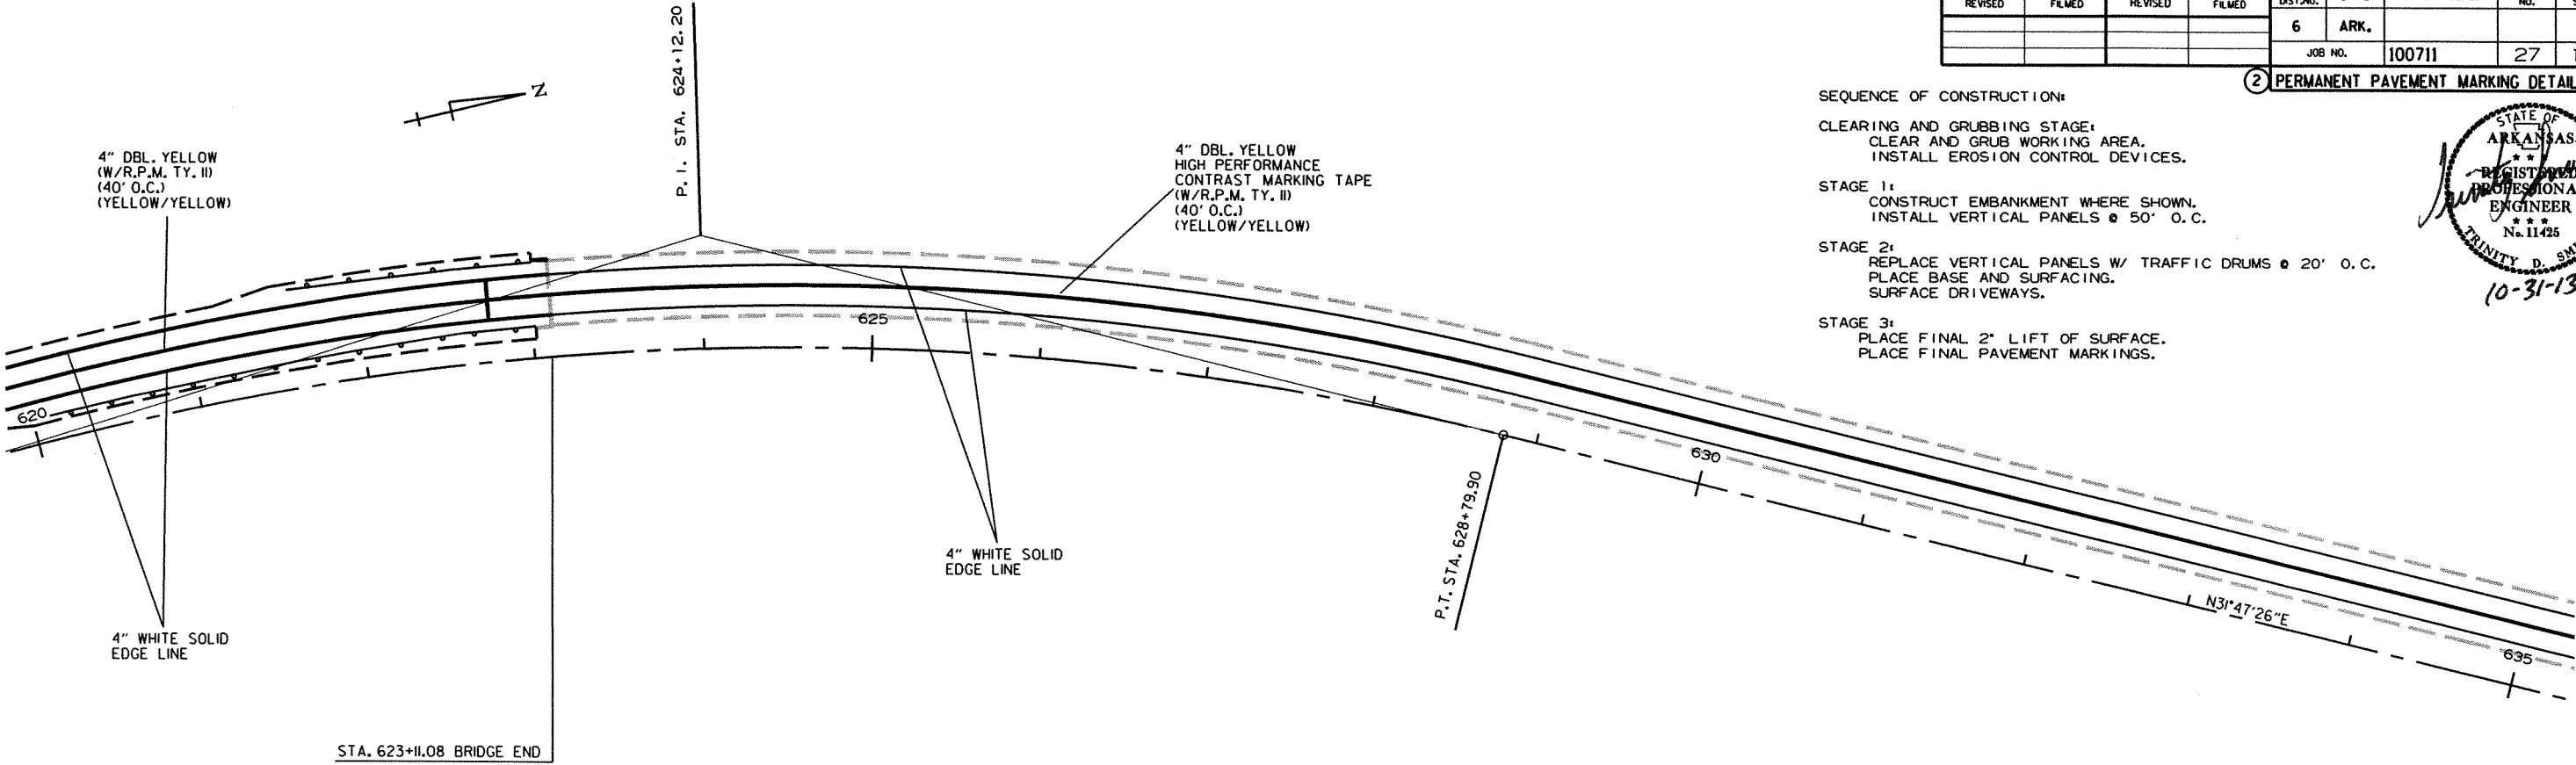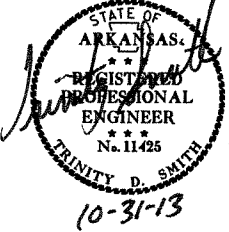



DATE REVISED	DATE FILMED	DATE REVISED	DATE FILMED	FED. RD. DIST. NO.	STATE	FED. AID PROJ. NO.	SHEET NO.	TOTAL SHEETS
				6	ARK.		28	138
				JOB NO.		100711		

2 PERMANENT PAVEMENT MARKING DETAILS



SEQUENCE OF CONSTRUCTION:

- CLEARING AND GRUBBING STAGE:
CLEAR AND GRUB WORKING AREA.
INSTALL EROSION CONTROL DEVICES.
- STAGE 1:
CONSTRUCT EMBANKMENT WHERE SHOWN.
INSTALL VERTICAL PANELS @ 50' O.C.
- STAGE 2:
REPLACE VERTICAL PANELS W/ TRAFFIC DRUMS @ 20' O.C.
PLACE BASE AND SURFACING.
SURFACE DRIVEWAYS.
- STAGE 3:
PLACE FINAL 2" LIFT OF SURFACE.
PLACE FINAL PAVEMENT MARKINGS.

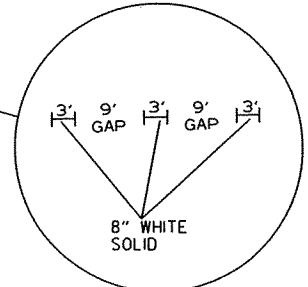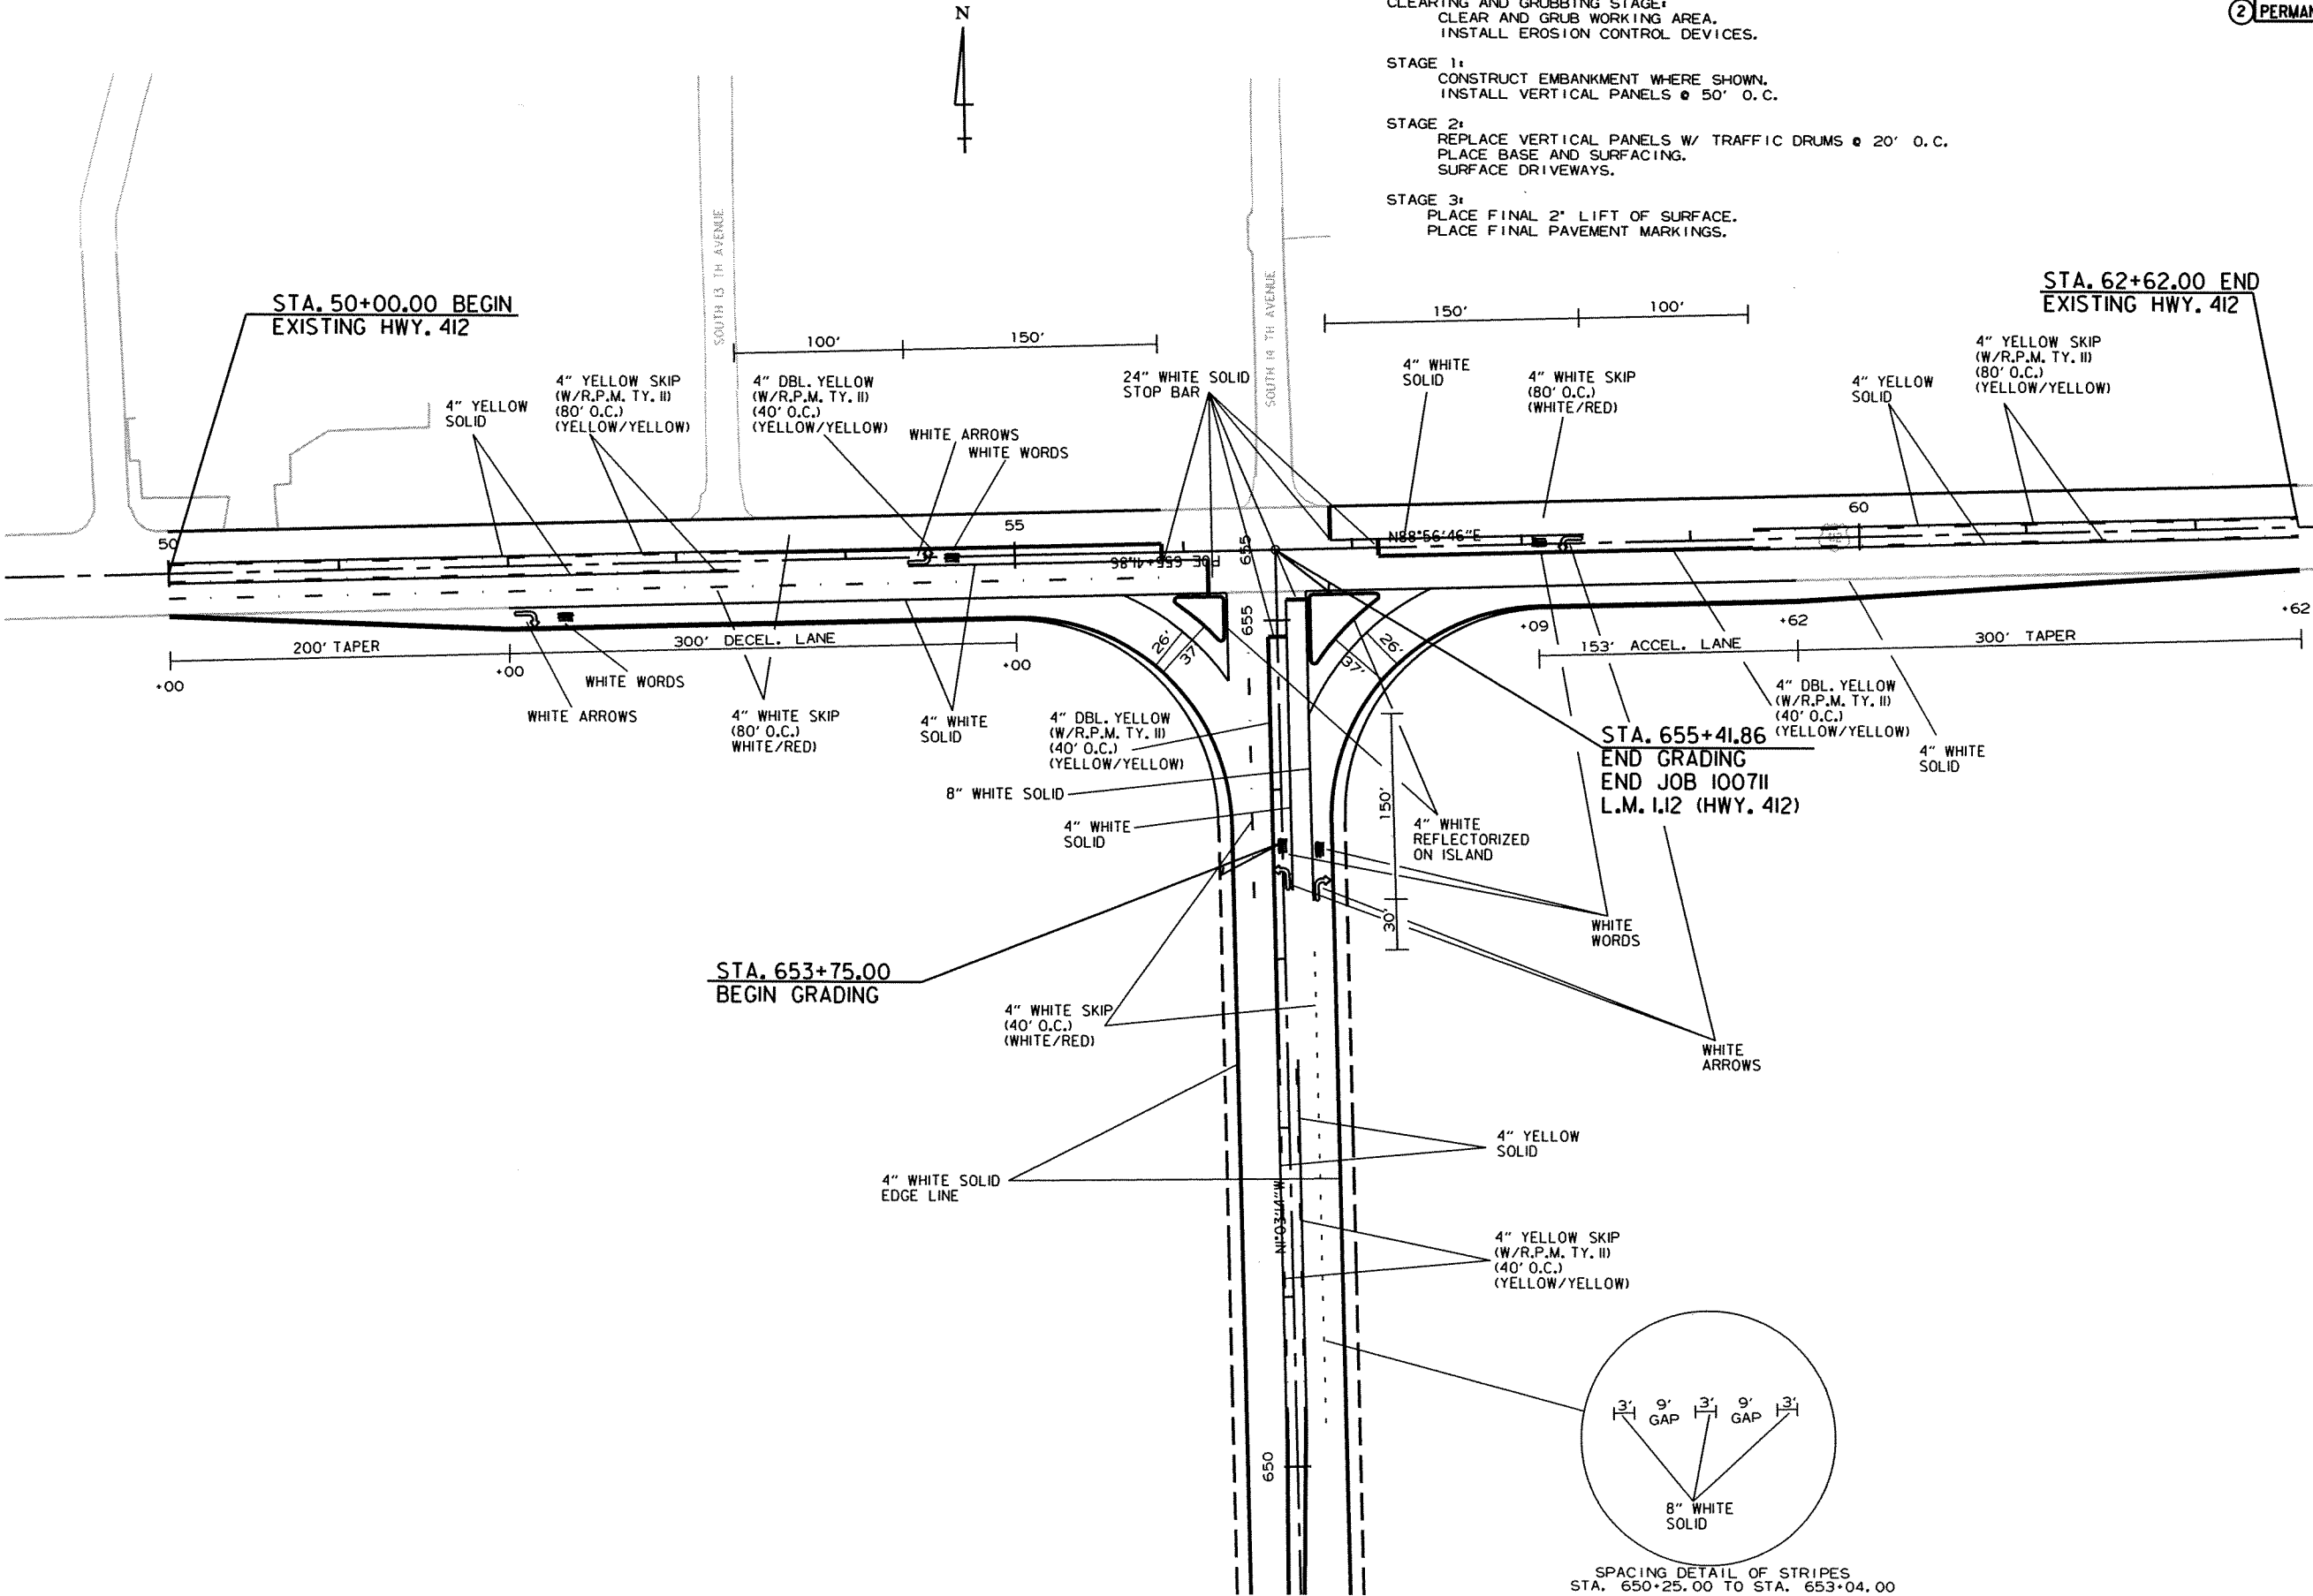

SPACING DETAIL OF STRIPES
STA. 650+25.00 TO STA. 653+04.00

PERMANENT PAVEMENT MARKING DETAILS

DATE REVISED	DATE FILMED	DATE REVISED	DATE FILMED	FED. RD. DIST. NO.	STATE	FED. AID PROJ. NO.	SHEET NO.	TOTAL SHEETS
				6	ARK.			
				JOB NO.	100711		29	138

2 QUANTITIES



ADVANCE WARNING SIGNS AND DEVICES

SIGN NUMBER	DESCRIPTION	SIGN SIZE	STAGE 1	STAGE 2	END OF JOB	MAXIMUM NUMBER REQUIRED	TOTAL SIGNS REQUIRED		VERTICAL PANELS	TRAFFIC DRUMS	BARRICADES (TYPE III)	
							NO.	SQ. FT.			RIGHT	LEFT
			EACH						LIN.FT.			
W20-1	ROAD WORK 1500 FT.	48"x48"	6	6	6	6	6	96.0				
W20-1	ROAD WORK 1000 FT.	48"x48"	6	6	6	6	6	96.0				
W20-1	ROAD WORK 500 FT.	48"x48"	6	6	6	6	6	96.0				
W20-1	ROAD WORK AHEAD	48"x48"	5	5	5	5	5	80.0				
G20-2	END ROAD WORK	48"x24"	11	11	11	11	11	88.0				
R11-2	ROAD CLOSED	48"x30"	12	12		12	12	120.0				
R4-1	DO NOT PASS	24"x30"	4	4	4	4	4	20.0				
	VERTICAL PANELS		56			56			56			
	TRAFFIC DRUMS			128		128				128		
	TYPE III BARRICADE-RT. (16')		10	10		10					160	
	TYPE III BARRICADE-LT. (16')		10	10		10						160
	TYPE III BARRICADE-RT. (24')		2	2		2					48	
	TYPE III BARRICADE-LT. (24')		2	2		2						48
TOTALS:												
								596.0	56	128	208	208

NOTE: THIS IS A HIGH TRAFFIC VOLUME ROAD AS DEFINED IN SECTION 604.03, STANDARD SPECIFICATIONS FOR HIGHWAY CONSTRUCTION, 2003 EDITION.

CONSTRUCTION PAVEMENT MARKINGS AND PERMANENT PAVEMENT MARKINGS

DESCRIPTION	END OF JOB	RAISED PAVEMENT MARKERS		THERMOPLASTIC PAVEMENT MARKINGS						REFLECTORIZED PAINT PAVEMENT MARKINGS	HIGH PERFORMANCE CONTRAST PAVEMENT MARKING
		TYPE II (WHITE/RED)	TYPE II (YEL/YEL)	4"		8" WHITE	24" WHITE	WORDS	ARROWS	10"	4"
				WHITE	YELLOW					WHITE	YELLOW
	LIN. FT. - EACH	EACH		LIN. FT.				EACH		LIN. FT.	LIN. FT.
RAISED PAVEMENT MARKERS TYPE II (WHITE/RED)	59	59									
RAISED PAVEMENT MARKERS TYPE II (YEL/YEL)	706		706								
THERMOPLASTIC PAVEMENT MARKINGS WHITE (4")	61741			61741							
THERMOPLASTIC PAVEMENT MARKINGS YELLOW (4")	57270				57270						
THERMOPLASTIC PAVEMENT MARKINGS WHITE (8")	630					630					
THERMOPLASTIC PAVEMENT MARKINGS WHITE (24")	208						208				
THERMOPLASTIC PAVEMENT MARKINGS WORDS	7							7			
THERMOPLASTIC PAVEMENT MARKINGS ARROWS	7								7		
REFLECTORIZED PAINT PAVEMENT MARKINGS WHITE (10")	232									232	
HIGH PERFORMANCE CONTRAST PAVEMENT MARKING YELLOW (4")	5209										5209
TOTALS:		59	706	61741	57270	630	208	7	7	232	5209

NOTE: THIS IS A HIGH TRAFFIC VOLUME ROAD AS DEFINED IN SECTION 604.03, STANDARD SPECIFICATIONS FOR HIGHWAY CONSTRUCTION, 2003 EDITION.

DATE REVISED	DATE FILMED	DATE REVISED	DATE FILMED	FED. RD. DIST. NO.	STATE	FED. AID PROJ. NO.	SHEET NO.	TOTAL SHEETS
				6	ARK.			
						JOB NO. 100711	30	138

2 QUANTITIES

CLEARING AND GRUBBING

STATION	STATION	LOCATION	CLEARING	GRUBBING
			STATION	
374+00	376+00	HWY. 412 BYPASS	2	2
495+00	498+00	HWY. 412 BYPASS	3	3
613+00	615+00	HWY. 412 BYPASS	2	2
653+00	656+00	HWY. 412 BYPASS	3	3
TOTALS:			10	10


CONCRETE COMBINATION CURB AND GUTTER

STATION	STATION	LOCATION	TYPE A (1' 6")
			LIN. FT.
653+75	655+03	MAIN LANES LT. & RT.	378
50+00	55+00	EXISTING HWY. 412 RT.	500
58+09	62+62	EXISTING HWY. 412 RT.	453
TOTAL:			1331

SELECTED PIPE BEDDING

LOCATION	SELECTED PIPE BEDDING
	CU.YD.
ENTIRE PROJECT TO BE USED IF AND WHERE DIRECTED BY THE ENGINEER	80
TOTAL:	80

NOTE: QUANTITY IS ESTIMATED.
SEE SECTION 104.03 OF THE STD. SPECS.

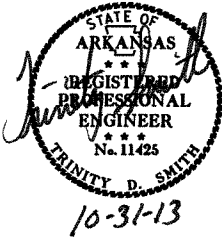

EARTHWORK

STATION	STATION	LOCATION / DESCRIPTION	UNCLASSIFIED EXCAVATION	COMPACTED EMBANKMENT	* SOIL STABILIZATION
			CU. YD.		TON
374+07	375+60	MAIN LANES	15	1264	
391+00	394+00	MAIN LANES ON LT.	537		
495+40	497+75	MAIN LANES	758	370	
613+10	614+20	MAIN LANES		3379	
653+75	655+17	MAIN LANES		521	
50+00	62+62	HWY. 412	753	233	
ENTIRE	PROJECT	EVERETT DRIVE		815	
* ENTIRE	PROJECT	TO BE USED IF AND WHERE DIRECTED BY THE ENGINEER			100
TOTALS:			2063	6582	100

GUARDRAIL

STATION	STATION	LOCATION	GUARDRAIL (TYPE A)	THRIE BEAM GUARDRAIL TERMINAL	TERMINAL ANCHOR POST (TYPE 1)
			LIN.FT.	EACH	
421+28.68	423+47.43	RT. SIDE	200	1	1
422+67.54	423+61.29	LT. SIDE	75	1	1
435+54.71	436+48.46	RT. SIDE	75	1	1
435+68.57	437+87.32	LT. SIDE	200	1	1
620+82.93	623+01.68	RT. SIDE	200	1	1
622+07.93	623+01.68	LT. SIDE	75	1	1
635+80.38	637+99.13	LT. SIDE	200	1	1
635+80.38	636+74.13	RT. SIDE	75	1	1
TOTALS:			1100	8	8

* QUANTITY ESTIMATED.
SEE SECTION 104.03 OF THE STD. SPECS.

NOTE: EARTHWORK QUANTITIES SHOWN ABOVE SHALL BE PAID AS PLAN QUANTITY.

EROSION CONTROL

STATION	STATION	LOCATION	PERMANENT EROSION CONTROL					TEMPORARY EROSION CONTROL							
			SEEDING	LIME	MULCH COVER	WATER	SECOND SEEDING APPLICATION	TEMPORARY SEEDING	MULCH COVER	WATER	SAND BAG DITCH CHECKS	ROCK DITCH CHECKS	DROP INLET SILT FENCE	SILT FENCE	*SEDIMENT REMOVAL & DISPOSAL
											(E-5)	(E-6)	(E-7)	(E-11)	
			ACRE	TON	ACRE	M.GAL.	ACRE	ACRE	ACRE	M.GAL.	BAG	CU.YD.	LIN.FT.	LIN.FT.	CU. YD.
ENTIRE	PROJECT	CLEARING AND GRUBBING	1.00	2.00	1.00	102.0	1.00	1.00	1.00	20.4				1996	74
ENTIRE	PROJECT	STAGE 1									264	36	175		30
ENTIRE	PROJECT	STAGE 1 - IN PLACE CULVERTS												1728	64
*ENTIRE PROJECT TO BE USED IF AND WHERE DIRECTED BY THE ENGINEER.								1.00	1.00	20.4					
TOTALS:			1.00	2.00	1.00	102.0	1.00	2.00	2.00	40.8	264	36	175	3724	168
BASIC ESTIMATE															

BASIS OF ESTIMATE:
LIME2 TONS / ACRE OF SEEDING
WATER.....102.0 M.G. / ACRE OF SEEDING.
WATER.....20.4 M.G. / ACRE OF TEMPORARY SEEDING.
SAND BAG DITCH CHECKS.....22 BAGS / LOCATION
ROCK DITCH CHECKS.....3 CU.YD./LOCATION

NOTE: THE TEMPORARY EROSION CONTROL DEVICES SHOWN ABOVE AND ON THE PLANS SHALL BE INSTALLED IN SUCH A SEQUENCE AS TO DETER EROSION AND SEDIMENTATION ON U.S. WATERWAYS AS EXPLAINED BY THE NATIONAL POLLUTANT DISCHARGE ELIMINATION SYSTEM PERMIT.

*QUANTITIES ARE ESTIMATED.
SEE SECTION 104.03 OF THE STD. SPECS.

SOIL LOG

STATION	LOCATION	DEPTH	LIQUID LIMIT	PLASTICITY INDEX	AASHTO CLASSIFICATION	COLOR
		FEET				
374+70	270'LT	0-4.9Z	25	7	A-4(3)	BROWN
379+80	240'LT	0-5	29	9	A-4(8)	BROWN
383+40	380'LT	0-5	27	7	A-4(6)	BROWN
387+90	350'LT	0-5	39	21	A-6(22)	GRAY
391+20	440'LT	0-5	33	11	A-6(11)	BROWN
395+30	250'LT	0-5	36	17	A-6(17)	GR/BR
399+70	100'LT	0-5	25	5	A-4(2)	GRAY
404+10	60'RT	0-5	27	5	A-4(4)	GRAY
408+20	110'RT	0-5	28	8	A-4(7)	BROWN
412+50	430'RT	0-5	29	4	A-4(4)	BROWN
416+50	340'RT	0-5	26	5	A-4(4)	BROWN
420+50	410'RT	0-5	28	6	A-4(5)	BROWN
424+50	330'RT	0-5	25	6	A-4(4)	BROWN
427+50	370'RT	0-5	ND	NP	A-4(0)	GR/BR
428+50	410'RT	0-5	28	8	A-4(7)	GRAY
432+50	330'RT	0-5	22	4	A-4(0)	BROWN
436+50	410'RT	0-5	26	6	A-4(5)	BROWN
440+50	330'RT	0-5	25	5	A-4(4)	BROWN
444+50	410'RT	0-5	28	8	A-4(7)	BROWN
448+50	330'RT	0-5	28	6	A-4(5)	BROWN
452+50	410'RT	0-5	26	4	A-4(3)	BROWN
456+50	330'RT	0-5	31	13	A-6(12)	BROWN
460+50	410'RT	0-5	25	6	A-4(4)	BROWN
464+50	330'RT	0-5	26	6	A-4(5)	BROWN
468+50	410'RT	0-5	27	5	A-4(4)	BROWN
470+50	370'RT	0-5	27	5	A-4(4)	BR/GR
472+50	330'RT	0-5	ND	NP	A-4(0)	BROWN
476+50	410'RT	0-5	28	5	A-4(5)	BROWN
480+50	330'RT	0-5	31	9	A-4(9)	BROWN
484+50	410'RT	0-5	28	4	A-4(4)	BROWN
488+50	330'RT	0-5	27	3	A-4(3)	BROWN
492+50	410'RT	0-5	27	4	A-4(3)	BROWN
496+50	330'RT	0-5	24	4	A-4(2)	BR/GR
500+50	410'RT	0-5	26	6	A-4(5)	BROWN
504+50	330'RT	0-5	29	12	A-6(11)	GR/BR
508+50	410'RT	0-5	25	6	A-4(4)	GR/BR
512+50	330'RT	0-5	ND	NP	A-4(0)	BROWN
516+50	230'RT	0-5	27	8	A-4(7)	BROWN
520+00	60'RT	0-5	27	8	A-4(7)	BR/GR
527+10	440'LT	0-5	27	8	A-4(7)	BR/GR
528+40	110'RT	0-5	25	5	A-4(4)	BR/GR
533+70	610'LT	0-5	27	8	A-4(7)	BR/GR
539+80	720'LT	0-5	28	5	A-4(5)	BROWN
545+20	590'LT	0-5	33	10	A-4(11)	BROWN
549+30	490'LT	0-5	35	12	A-6(12)	BROWN
553+00	330'LT	0-5	29	5	A-4(5)	BR/GR
556+80	290'LT	0-5	28	5	A-4(5)	BROWN
560+60	90'LT	0-5	30	7	A-4(7)	BR/GR
564+40	40'LT	0-5	29	5	A-4(5)	GR/BR
568+10	160'LT	0-5	28	7	A-4(6)	BROWN
571+90	210'RT	0-5	29	8	A-4(7)	BR/GR
575+70	420'RT	0-5	28	9	A-4(8)	BR/GR
579+60	410'RT	0-5	29	9	A-4(8)	BR/GR
583+30	670'RT	0-5	29	5	A-4(5)	BR/GR
591+10	920'RT	0-5	ND	NP	A-4(0)	GRAY
594+90	940'RT	0-5	26	4	A-4(3)	GR/BR
598+80	1080'RT	0-5	28	5	A-4(5)	GR/BR
602+80	1040'RT	0-5	27	5	A-4(4)	GRAY
606+80	1130'RT	0-5	28	5	A-4(4)	GRAY
610+80	1050'RT	0-5	28	7	A-4(6)	GRAY
614+80	1130'RT	0-5	28	5	A-4(4)	BROWN
618+80	1050'RT	0-5	29	5	A-4(5)	GR/BR
624+10	1080'RT	0-5	28	4	A-4(4)	BROWN
631+20	770'RT	0-5	ND	NP	A-4(0)	BROWN
634+90	780'RT	0-5	28	9	A-4(8)	BR/GR
649+10	160'RT	0-5	ND	NP	A-4(0)	BROWN
653+00	90'RT	0-5	ND	NP	A-4(0)	BR/GR

SOIL CHARACTERISTICS TABULATED ABOVE ARE REPRESENTATIVE AT THE LOCATION OF THE SAMPLE, AND FROM SURFACE INDICATIONS ARE TYPICAL FOR THE LIMITS SHOWN. THESE DATA ARE SHOWN FOR INFORMATION ONLY. THE STATE WILL NOT BE RESPONSIBLE FOR VARIATIONS IN THE SOIL CHARACTERISTICS AND/OR EXTENT OF SAME DIFFERING FROM THE ABOVE TABULATIONS.
Z- AUGER REFUSAL
NP - NON-PLASTIC
ND - NOT DETERMINABLE

RUMBLE STRIPS IN ASPHALT SHOULDERS

STATION	STATION	LOCATION	* RUMBLE STRIPS IN ASPHALT SHOULDERS
			LIN.FT.
374+07	408+72	RT. OF MAIN LANES	3465
374+07	408+72	LT. OF MAIN LANES	3465
409+28	414+73	RT. OF MAIN LANES	545
409+28	415+76	LT. OF MAIN LANES	648
415+28	417+33	RT. OF MAIN LANES	205
416+28	417+33	LT. OF MAIN LANES	105
417+89	423+56	RT. OF MAIN LANES	567
417+89	423+68	LT. OF MAIN LANES	579
435+47	495+41	RT. OF MAIN LANES	5994
435+60	495+47	LT. OF MAIN LANES	5987
497+65	523+46	RT. OF MAIN LANES	2581
497+71	523+44	LT. OF MAIN LANES	2573
524+01	531+71	RT. OF MAIN LANES	770
524+01	533+68	LT. OF MAIN LANES	967
532+28	543+71	RT. OF MAIN LANES	1143
534+25	543+71	LT. OF MAIN LANES	946
544+28	557+72	RT. OF MAIN LANES	1344
544+28	552+72	LT. OF MAIN LANES	844
553+28	598+47	LT. OF MAIN LANES	4519
558+28	560+07	RT. OF MAIN LANES	179
560+63	598+47	RT. OF MAIN LANES	3784
599+03	600+72	RT. OF MAIN LANES	169
599+03	600+72	LT. OF MAIN LANES	169
601+28	613+15	RT. OF MAIN LANES	1187
601+28	613+15	LT. OF MAIN LANES	1187
614+15	615+84	RT. OF MAIN LANES	169
614+15	615+72	LT. OF MAIN LANES	157
616+28	623+12	LT. OF MAIN LANES	684
616+40	618+72	RT. OF MAIN LANES	232
619+28	623+12	RT. OF MAIN LANES	384
635+71	648+72	RT. OF MAIN LANES	1301
635+71	648+72	LT. OF MAIN LANES	1301
649+28	653+75	RT. OF MAIN LANES	447
649+28	653+75	LT. OF MAIN LANES	447
TOTAL:			49044

* QUANTITY ESTIMATED.
SEE SECTION 104.03 OF THE STD. SPECS.
TO BE USED IF AND WHERE DIRECTED BY THE ENGINEER.

CONCRETE DITCH PAVING

STATION	STATION	LOCATION	LENGTH	"W"	"B"	CONC. DITCH PAVING (TYPE A)	SOLID SODDING	WATER
			LIN. FT.	FEET	FEET	SQ. YD.		
54+96	55+04	HWY. 412 EXISTING ON RT.	20.5	5	4	3.01	9.1	0.11
58+06	58+14	HWY. 412 EXISTING ON RT.	20.5	5	4	3.01	9.1	0.11
TOTALS:							6.02	0.22

BASIS OF ESTIMATE:
WATER.....12.6 GAL. / SQ. YD. OF SOLID SODDING.

DATE REVISED	DATE FILMED	DATE REVISED	DATE FILMED	FED. RD. DIST. NO.	STATE	FED. AID PROJ. NO.	SHEET NO.	TOTAL SHEETS
				6	ARK.			
					JOB NO.	100711	31	138

QUANTITIES

SUBGRADE PREPARATION

STATION	STATION	SUBGRADE PREPARATION
		STATION
374+07.19	423+18.00	49.11
435+83.81	622+74.58	186.91
636+07.48	655+16.84	19.09
TOTAL:		255.11

NOTES:
1. THE REMOVAL AND DISPOSAL OF EXISTING GRASS AND/OR OTHER ORGANIC MATERIAL FROM THE SUBGRADE AND SUBSEQUENT REPLACEMENT OF SUBGRADE MATERIAL WILL NOT BE PAID FOR DIRECTLY BUT WILL BE CONSIDERED INCLUDED IN THE PRICE BID "SUBGRADE PREPARATION".

2. PAYMENT FOR SUBGRADE PREPARATION FOR DECEL LANES, TAPERS, MEDIAN TURNAROUNDS, MEDIAN CROSSINGS AND TURNOUTS SHALL BE CONSIDERED INCLUDED IN THE PRICE BID FOR "SUBGRADE PREPARATION".

REFER TO SPECIAL PROVISION "SUBGRADE PREPARATION".

COLD MILLING ASPHALT PAVEMENT

STATION	STATION	LOCATION	AVG. WIDTH	COLD MILLING ASPHALT PAVEMENT
			FEET	SQ. YD.
812+00	813+00	HWY. 49	59	655.56
821+00	822+00	HWY. 49	59	655.56
705+81	706+81	HWY. 69	24	266.67
709+11	710+11	HWY. 69	24	266.67
50+00	51+00	HWY. 412 EXISTING	56	622.22
61+62	62+62	HWY. 412 EXISTING	56	622.22
TOTAL:				3088.90

NOTE: AVERAGE MILLING DEPTH 1".



6/24/2013
R100711.DGN

CONCRETE ISLAND			
STATION	LOCATION	CURB FACE TYPE	CONCRETE
			ISLAND SQ.YD.
654+75	MAIN LANES ON RT.	B	49
654+90	MAIN LANES ON LT.	B	24
TOTAL:			73

DRIVEWAYS & TURNOUTS

STATION	SIDE	LOCATION	WIDTH	ACHM SURFACE COURSE (1/2") 220 LBS. PER SQ. YD. (PG 64-22)		AGGREGATE BASE COURSE (CLASS 7)
				FEET	SQ. YD.	TON
409+00	LT.	HWY. 412 BYPASS	16	92.3	10.2	37.7
416+00	LT.	HWY. 412 BYPASS	16	139.2	15.3	56.8
417+60	LT.	HWY. 412 BYPASS	16	161.5	17.8	65.9
452+00	LT.	HWY. 412 BYPASS	16	83.4	9.2	34.1
523+75	LT.	HWY. 412 BYPASS	16	102.9	11.3	42.0
534+00	LT.	HWY. 412 BYPASS	16	115.4	12.7	47.1
544+00	LT.	HWY. 412 BYPASS	16	108.3	11.9	44.2
553+00	LT.	HWY. 412 BYPASS	16	126.0	13.9	51.5
583+00	LT.	HWY. 412 BYPASS	16	78.0	8.6	31.9
601+00	LT.	HWY. 412 BYPASS	16	193.4	21.3	79.0
616+00	LT.	HWY. 412 BYPASS	16	141.5	15.6	57.8
649+00	LT.	HWY. 412 BYPASS	16	107.4	11.8	43.9
409+00	RT.	HWY. 412 BYPASS	16	211.4	23.3	86.3
415+00	RT.	HWY. 412 BYPASS	16	211.4	23.3	86.3
417+60	RT.	HWY. 412 BYPASS	16	236.0	26.0	96.4
523+75	RT.	HWY. 412 BYPASS	16	240.3	26.4	98.1
532+00	RT.	HWY. 412 BYPASS	16	260.2	28.6	106.2
544+00	RT.	HWY. 412 BYPASS	16	270.0	29.7	110.3
553+00	RT.	HWY. 412 BYPASS	16	211.4	23.3	86.3
583+00	RT.	HWY. 412 BYPASS	16	211.4	23.3	86.3
601+00	RT.	HWY. 412 BYPASS	16	324.9	35.7	132.7
616+12	RT.	HWY. 412 BYPASS	16	211.4	23.3	86.3
619+00	RT.	HWY. 412 BYPASS	16	255.8	28.1	104.5
649+00	RT.	HWY. 412 BYPASS	16	141.3	15.5	57.7
* ENTIRE PROJECT TEMPORARY DRIVES						100.0
TOTALS:				4234.8	466.1	1829.3

BASIS OF ESTIMATE:
ACHM SURFACE COURSE (1/2").....94.8% MIN. AGGR.....5.2% ASPHALT BINDER
MAXIMUM NUMBER OF GYRATIONS = 115 FOR PG 64-22

STRUCTURES


STATION	DESCRIPTION	REINFORCED CONCRETE PIPE CULVERT		PIPE CULVERT STORM DRAIN ALTERNATES		FLARED END SECTIONS FOR R.C. PIPE CULVERTS	DROP INLETS		SOLID SODDING	WATER	STD. DWG. NOS.
		(CLASS III)		1 & 2			TYPE	EXT.			
		22"X14"	29"X18"	22"X14"	29"X18"	22"X14"	MO	4'			
		LIN. FT.				EACH					
53+06	TIE TO EXISTING D.I. ON LT.		66								PCC-1, PCM-1
53+06	CONSTRUCT D.I. ON RT. W/EXT. & TIE TO EXIST. D.I. ON RT.				348		1	1			FPC-9E, FPC-9M, PCC-1, PCM-1
55+00	CONSTRUCT D.I. ON RT.						1				FPC-9E, FPC-9M, PCC-1, PCM-1
58+10	CONSTRUCT D.I. ON RT. W/EXT.						1	1			FPC-9E, FPC-9M, PCC-1, PCM-1
60+45	CONSTRUCT D.I. ON RT. W/EXT. & FES	11				1	1	1	12	0.15	FPC-9E, FPC-9M, PCC-1, PCM-1, FES-1, FES-2
63+45	TIE TO EXISTING D.I. ON RT.			297							PCC-1, PCM-1
TOTALS:		11	66	297	348	1	4	3	12	0.15	

BASIS OF ESTIMATE:
WATER.....12.6 GAL. / SQ. YD. OF SOLID SODDING.

NOTE: FOR R.C. PIPE CULVERT INSTALLATIONS USE TYPE 3 BEDDING UNLESS OTHERWISE SPECIFIED.

DATE REVISED	DATE FILMED	DATE REVISED	DATE FILMED	FED. RD. DIST. NO.	STATE	FED. AID PROJ. NO.	SHEET NO.	TOTAL SHEETS
				6	ARK.			
				JOB NO.		100711	32	138

② QUANTITIES

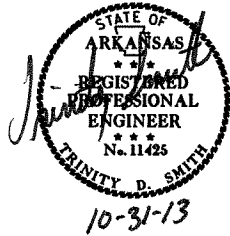

PAVEMENT REPAIR OVER
CULVERTS (CONCRETE)

STATION	LOCATION	WIDTH	LENGTH	CU.YD.
		FEET		
53+06	HWY. 412 EXISTING	8.50	51	16.1
TOTAL:				16.1

AVG. DEPTH = 1'-0"

APPROACH GUTTERS AND SLABS


STATION	STATION	LOCATION	APPROACH GUTTERS (TYPE C)	APPROACH SLABS		REINFORCING STEEL RDWY. (GR 60)	AGGREGATE BASE CRS. (CLASS 7)
				TY. 1 SPECIAL	TY. 2 SPECIAL		
			CU.YD.	CU.YD.	CU. YD.	POUND	TON
423+18.33	423+54.83	RT. SIDE	14.79			807	
423+32.19	423+68.69	LT. SIDE	14.79			807	
435+47.31	435+83.81	RT. SIDE	14.79			807	
435+61.17	435+97.67	LT. SIDE	14.79			807	
622+74.58	623+11.08	LT. SIDE	14.79			807	
622+74.58	623+11.08	RT. SIDE	14.79			807	
635+70.98	636+07.48	LT. SIDE	14.79			807	
635+70.98	636+07.48	RT. SIDE	14.79			807	
423+21.76	423+61.76	C.L.		44.88		5385	31.3
435+54.24	435+94.24	C.L.		44.88		5385	31.3
622+74.75	623+11.08	C.L.			48.11	5400	27.8
635+70.98	636+07.31	C.L.			48.11	5400	27.8
TOTALS:			118.32	89.76	96.22	28026	118.2

NOTE: USE T=14.5" FOR 8' SHOULDER.

QUANTITIES

DATE REVISED	DATE FILMED	DATE REVISED	DATE FILMED	FED. RD. DIST. NO.	STATE	FED. AID PROJ. NO.	SHEET NO.	TOTAL SHEETS
				6	ARK.			
					JOB NO.	100711	33	138

2 QUANTITIES

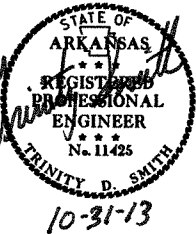

BASE AND SURFACING																		
STATION	STATION	LOCATION	LENGTH	AGGREGATE BASE COURSE (CLASS 7)		TACK COAT				ACHM BINDER COURSE (1")				ACHM SURFACE COURSE (1/2")				
			FEET	TON / STATION	TON	TOTAL WID. FEET	SQ.YD.	GALLONS / SQ.YD.	GALLON	AVG. WID. FEET	SQ.YD.	POUND / SQ.YD.	PG 64-22 TON	AVG. WID. FEET	SQ.YD.	POUND / SQ.YD.	PG 64-22 TON	PG 70-22 TON
MAIN LANES																		
374+07.19	375+51.19	CONNECTION TO HWY. 49	144.0			VAR.	391.2	0.03	11.7	VAR.	391.2	660.0	129.1	VAR.	391.2	220.0		43.0
375+51.19	376+75.00	MAIN LANES - 2 LANES W / LT. TURN LANE	123.8	341.75	423.1	121.4	1669.9	0.03	50.1	40.6	558.5	660.0	184.3	92.3	1269.6	220.0		139.7
376+75.00	383+95.00	MAIN LANES - TRANSITION 3 LANES TO 2 LANES	720.0	325.00	2340.0	99.4	7952.0	0.03	238.6	34.6	2768.0	660.0	913.4	80.3	6424.0	220.0		706.6
383+95.00	384+66.09	MAIN LANES - 2 LANES	71.1	308.00	219.0	85.4	674.7	0.03	20.2	28.6	225.9	660.0	74.5	68.3	539.6	220.0		59.4
384+66.09	397+55.41	MAIN LANES - 2 LANES	1289.3	308.00	3971.0	85.4	12234.0	0.03	367.0	28.6	4097.1	660.0	1352.0	68.3	9784.4	220.0	1076.3	
397+55.41	409+83.38	MAIN LANES - 2 LANES	1228.0	308.00	3782.2	85.4	11652.4	0.03	349.6	28.6	3902.3	660.0	1287.8	68.3	9319.2	220.0	1025.1	
409+83.38	420+29.38	MAIN LANES - 2 LANES	1046.0	308.00	3221.7	85.4	9925.4	0.03	297.8	28.6	3324.0	660.0	1096.9	68.3	7938.0	220.0	873.2	
420+29.38	423+27.72	MAIN LANES - 2 LANES	298.3	308.00	918.8	85.4	2830.5	0.03	84.9	28.6	947.9	660.0	312.8	68.3	2263.8	220.0	249.0	
436+00.21	518+37.65	MAIN LANES - 2 LANES	8237.4	308.00	25371.2	85.4	78163.8	0.03	2344.9	28.6	26176.6	660.0	8638.3	68.3	62512.7	220.0	6876.4	
518+37.65	546+36.07	MAIN LANES - 2 LANES	2798.4	308.00	8619.1	85.4	26553.7	0.03	796.6	28.6	8892.7	660.0	2934.6	68.3	21236.7	220.0	2336.0	
546+36.07	616+57.56	MAIN LANES - 2 LANES	7021.5	308.00	21626.2	85.4	66626.2	0.03	1998.8	28.6	22312.8	660.0	7363.2	68.3	53285.4	220.0	5861.4	
616+57.56	622+73.29	MAIN LANES - 2 LANES	615.7	308.00	1896.4	85.4	5842.3	0.03	175.3	28.6	1956.6	660.0	645.7	68.3	4672.5	220.0	514.0	
636+08.84	636+65.37	MAIN LANES - 2 LANES	56.5	308.00	174.0	85.4	536.1	0.03	16.1	28.6	179.5	660.0	59.2	68.3	428.8	220.0	47.2	
636+65.37	643+12.00	MAIN LANES - 2 LANES	646.6	308.00	1991.5	85.4	6135.5	0.03	184.1	28.6	2054.8	660.0	678.1	68.3	4907.0	220.0	539.8	
643+12.00	652+17.72	MAIN LANES - 5 LANES	905.7	455.50	4125.5	190.4	19160.6	0.03	574.8	63.6	6400.3	660.0	2112.1	138.3	13917.6	220.0		1530.9
652+17.72	653+79.84	MAIN LANES - 5 LANES	162.1	455.50	738.4	190.4	3429.3	0.03	102.9	63.6	1145.5	660.0	378.0	138.3	2490.9	220.0		274.0
653+79.84	655+16.84	MAIN LANES - 5 LANES	137.0	VAR.	624.0	VAR.	285.7	0.03	8.6	VAR.	285.7	660.0	94.3	VAR.	285.7	220.0		31.4
HWY. 69																		
705+81.39	706+81.39	HWY. 69 - TRANS.	100.0	33.75	33.8	48.0	533.3	0.03	16.0					24.0	266.7	220.0		29.3
706+81.39	708+05.49	HWY. 69 - APPROACH ON LT.	124.1	308.00	382.2	48.0	661.9	0.10	66.2	24.0	330.9	660.0	109.2	24.0	330.9	220.0		36.4
707+81.35	709+11.22	HWY. 69 - APPROACH ON RT.	129.9	308.00	400.1	48.0	692.8	0.10	69.3	24.0	346.4	660.0	114.3	24.0	346.4	220.0		38.1
709+11.22	710+11.22	HWY. 69 - TRANS.	100.0	33.75	33.8	48.0	533.3	0.03	16.0					24.0	266.7	220.0		29.3
705+81.39	710+11.22	HWY. 69 - LEVELING	200.0			24.0	533.3	0.10	53.3					24.0	533.3	220.0		58.7
EVERETT ROAD																		
613+65.00		EVERETT ROAD ON RT.	71.0	29.60	21.6	20.0	157.8	0.03	4.7	20.0	157.8	660.0	52.1	20.0	157.8	220.0		17.4
613+65.00		EVERETT ROAD ON LT.	145.0	26.35	39.0	20.0	322.2	0.03	9.7	20.0	322.2	660.0	106.3	20.0	322.2	220.0		35.4
HWY. 49																		
812+00.00	822+00.00	HWY. 49	1000.0			71.0	7888.9	0.03	236.7					71.0	7888.9	220.0		867.8
812+00.00	822+00.00	HWY. 49 - LEVELING	1000.0			71.0	7888.9	0.10	788.9					71.0	7888.9	220.0		867.8
HWY. 412 EXISTING																		
50+00.00	52+00.00	HWY. 412 EXISTING	200.0			51.0	1133.3	0.10	113.3					51.0	1133.3	220.0		124.7
50+00.00	52+00.00	HWY. 412 EXISTING	200.0	61.00	122.0	12.0	266.7	0.03	8.0	6.0	133.3	660.0	44.0	6.0	133.3	220.0		14.7
52+00.00	59+62.00	HWY. 412 EXISTING	762.0			63.0	5334.0	0.10	533.4					63.0	5334.0	220.0		586.7
52+00.00	59+62.00	HWY. 412 EXISTING	762.0	61.00	464.8	24.0	2032.0	0.03	61.0	12.0	1016.0	660.0	335.3	12.0	1016.0	220.0		111.8
59+62.00	62+50.00	HWY. 412 EXISTING	288.0			51.0	1632.0	0.10	163.2					51.0	1632.0	220.0		179.5
59+62.00	62+50.00	HWY. 412 EXISTING	288.0	61.00	175.7	12.0	384.0	0.03	11.5	6.0	192.0	660.0	63.4	6.0	192.0	220.0		21.1
WIDENING FOR GUARDRAIL																		
420+08.62	422+12.00	MAIN LANES ON RT.	203.4	45.65	92.9									5.5	124.3	220.0	13.7	
421+79.00	423+66.27	MAIN LANES ON LT.	187.3	45.65	85.5									5.5	114.5	220.0	12.6	
435+51.45	438+88.09	MAIN LANES ON RT.	336.6	45.65	153.7									5.5	205.7	220.0	22.6	
435+72.17	439+08.70	MAIN LANES ON LT.	336.5	45.65	153.6									5.5	205.6	220.0	22.6	
619+67.78	623+02.60	MAIN LANES ON RT.	334.8	45.65	152.8									5.5	204.6	220.0	22.5	
621+17.89	623+05.75	MAIN LANES ON LT.	187.9	45.65	85.8									5.5	114.8	220.0	12.6	
635+79.90	639+13.67	MAIN LANES ON RT.	333.8	45.65	152.4									5.5	204.0	220.0	22.4	
635+79.90	639+11.12	MAIN LANES ON LT.	331.2	45.65	151.2									5.5	202.4	220.0	22.3	
ADDITIONAL FOR SUPERELEVATION																		
384+66.09	397+55.41	MAIN LANES - 2 LANES SUPERELEVATION	1289.3	150.75	1943.6													
409+83.38	420+29.38	MAIN LANES - 2 LANES SUPERELEVATION	1046.0	150.75	1576.8													
518+37.65	546+36.07	MAIN LANES - 2 LANES SUPERELEVATION	2798.4	150.75	4218.6													
616+57.56	622+73.29	MAIN LANES - 2 LANES SUPERELEVATION	615.7	127.00	781.9													
636+65.37	643+12.00	MAIN LANES - 2 LANES SUPERELEVATION	646.6	127.00	821.2													
643+12.00	652+17.72	MAIN LANES - 5 LANES SUPERELEVATION	905.7	128.25	1161.6													
TOTALS:				93246.7			284057.7		9773.2		88118.0		29078.9		230485.4		19549.7	5803.7
BASIS OF ESTIMATE																		

BASIS OF ESTIMATE:
ACHM SURFACE COURSE (1/2").....94.8% MIN. AGGR.....5.2% ASPHALT BINDER
ACHM BINDER COURSE (1").....95.9% MIN. AGGR.....4.1% ASPHALT BINDER
MAXIMUM NUMBER OF GYRATIONS = 115 FOR PG 64-22
MAXIMUM NUMBER OF GYRATIONS = 160 FOR PG 70-22

QUANTITIES

6/24/2013

R100711.DGN

6/24/2013
R100711.DGN


SUMMARY OF QUANTITIES (BOX 1 OF 2)

ITEM NUMBER	ITEM	QUANTITY	UNIT
201	CLEARING	10	STATION
201	GRUBBING	10	STATION
210	UNCLASSIFIED EXCAVATION	2063	CU. YD.
210	COMPACTED EMBANKMENT	6582	CU. YD.
SP & 210	SOIL STABILIZATION	100	TON
SP & 214	SUBGRADE PREPARATION	255.11	STATION
SS & 303	AGGREGATE BASE COURSE (CLASS 7)	95194	TON
401	TACK COAT	9773	GAL.
SP, SS, & 406	MINERAL AGGREGATE IN ACHM BINDER COURSE (1")	27887	TON
SP, SS, & 406	ASPHALT BINDER (PG 64-22) IN ACHM BINDER COURSE (1")	1192	TON
SP, SS, & 407	MINERAL AGGREGATE IN ACHM SURFACE COURSE (1/2")	24477	TON
SP, SS, & 407	ASPHALT BINDER (PG 64-22) IN ACHM SURFACE COURSE (1/2")	1041	TON
SP, SS, & 407	ASPHALT BINDER (PG 70-22) IN ACHM SURFACE COURSE (1/2")	302	TON
412	COLD MILLING ASPHALT PAVEMENT	3089	SQ. YD.
SP & 504	APPROACH SLABS	185.98	CU. YD.
SP & 504	APPROACH GUTTERS	118.32	CU. YD.
601	MOBILIZATION	1.00	LUMP SUM
SP & 602	FURNISHING FIELD OFFICE	1	EACH
SS & 603	MAINTENANCE OF TRAFFIC	1.00	LUMP SUM
SS & 604	SIGNS	596	SQ. FT.
SS & 604	BARRICADES	416	LIN. FT.
SS & 604	TRAFFIC DRUMS	128	EACH
SS & 604	VERTICAL PANELS	56	EACH
605	CONCRETE DITCH PAVING (TYPE A)	6	SQ. YD.
SS & 606	22" X 14" REINFORCED CONCRETE ARCH PIPE CULVERTS (CLASS III)	11	LIN. FT.
* SS & 606	22" X 14" REINFORCED CONCRETE ARCH PIPE CULVERTS (CLASS III) (ALTERNATE NO. 1)	297	LIN. FT.
* 606	21" X 15" SMOOTH LINED POLYMER PRECOATED METALLIC COATED CORRUGATED STEEL ARCH PIPE (ALTERNATE NO. 2)	297	LIN. FT.
SS & 606	29" X 18" REINFORCED CONCRETE ARCH PIPE CULVERTS (CLASS III)	66	LIN. FT.
* SS & 606	29" X 18" REINFORCED CONCRETE ARCH PIPE CULVERTS (CLASS III) (ALTERNATE NO. 1)	348	LIN. FT.
* 606	28" X 20" SMOOTH LINED POLYMER PRECOATED METALLIC COATED CORRUGATED STEEL ARCH PIPE (ALTERNATE NO. 2)	348	LIN. FT.
606	22" X 14" FLARED END SECTIONS FOR REINFORCED CONCRETE ARCH PIPE CULVERTS	1	EACH
606	SELECTED PIPE BEDDING	80	CU. YD.
609	DROP INLETS (TYPE MO)	4	EACH
609	DROP INLET EXTENSIONS (4')	3	EACH
615	PAVEMENT REPAIR OVER CULVERTS (CONCRETE)	16.1	CU. YD.
SS & 617	GUARDRAIL (TYPE A)	1100	LIN. FT.
SS & 617	TERMINAL ANCHOR POSTS (TYPE 1)	8	EACH
SS & 617	THRIE BEAM GUARDRAIL TERMINAL	8	EACH
620	LIME	2	TON
620	SEEDING	1.00	ACRE
SS & 620	MULCH COVER	3.00	ACRE
SS & 620	WATER	143.2	M.GAL.
621	TEMPORARY SEEDING	2.00	ACRE
621	SILT FENCE	3724	LIN. FT.
621	SAND BAG DITCH CHECKS	264	BAG
621	DROP INLET SILT FENCE	175	LIN. FT.
621	SEDIMENT REMOVAL AND DISPOSAL	168	CU. YD.
621	ROCK DITCH CHECKS	36	CU. YD.
623	SECOND SEEDING APPLICATION	1.00	ACRE
624	SOLID SODDING	30	SQ. YD.
632	CONCRETE ISLAND	73	SQ. YD.
634	CONCRETE COMBINATION CURB AND GUTTER (TYPE A) (1' 6")	1331	LIN. FT.
635	ROADWAY CONSTRUCTION CONTROL	1.00	LUMP SUM
642	RUMBLE STRIPS IN ASPHALT SHOULDERS	49044	LIN. FT.
SP & 701	SYSTEM LOCAL CONTROLLER TS 2-TYPE 2 (8 PHASES)	2	EACH
SP	ON-STREET MASTER CONTROLLER	1	EACH
SP	TRAFFIC SIGNAL CONTROLLER (MODIFICATION)	2	EACH
SP	MODEM, HARDENED (33.6K BAUD)	1	EACH
SP	MASTER RADIO WITH ANTENNA	1	EACH
SP	LOCAL RADIO WITH ANTENNA	3	EACH
SP	EMERGENCY BACKUP LOCAL RADIO UNIT	1	EACH
SP	ANTENNA CABLE (TYPE 6)	280	LIN. FT.
SP & 706	TRAFFIC SIGNAL HEAD, LED, (3 SECTION, 1 WAY)	15	EACH
SP & 706	TRAFFIC SIGNAL HEAD, LED, (4 SECTION, 1 WAY)	4	EACH

*DENOTES ALTERNATE BID ITEMS

DATE REVISED	DATE FILMED	DATE REVISED	DATE FILMED	FED. RD. DIST. NO.	STATE	FED. AID PROJ. NO.	SHEET NO.	TOTAL SHEETS
				6	ARK.			
				JOB NO.	100711		34	138

2 SUMMARY OF QUANTITIES

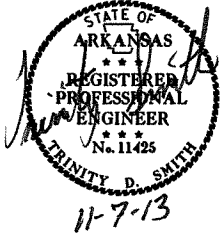

ITEM NUMBER	ITEM	QUANTITY	UNIT
708	TRAFFIC SIGNAL CABLE (5C/14 A.W.G.)	936	LIN. FT.
708	TRAFFIC SIGNAL CABLE (7C/14 A.W.G.)	558	LIN. FT.
708	TRAFFIC SIGNAL CABLE (20C/14 A.W.G.)	1061	LIN. FT.
SP	ELECTRICAL CONDUCTORS-IN-CONDUIT (1C/8 A.W.G., EGC)	910	LIN. FT.
SP	ELECTRICAL CONDUCTORS-IN-CONDUIT (1C/12 A.W.G., EGC)	425	LIN. FT.
SP	ELECTRICAL CONDUCTORS-IN-CONDUIT (2C/6 A.W.G.)	40	LIN. FT.
SP	ELECTRICAL CONDUCTORS FOR LUMINAIRES	1486	LIN. FT.
709	GALVANIZED STEEL CONDUIT (1.25")	40	LIN. FT.
710	NON-METALLIC CONDUIT (1.25")	40	LIN. FT.
710	NON-METALLIC CONDUIT (2")	40	LIN. FT.
710	NON-METALLIC CONDUIT (3")	748	LIN. FT.
SS & 711	CONCRETE PULL BOX (TYPE 2)	2	EACH
SS & 711	CONCRETE PULL BOX (TYPE 2 HD)	8	EACH
SS & 714	TRAFFIC SIGNAL MAST ARM AND POLE WITH FOUNDATION (24')	1	EACH
SS & 714	TRAFFIC SIGNAL MAST ARM AND POLE WITH FOUNDATION (34')	1	EACH
SS & 714	TRAFFIC SIGNAL MAST ARM AND POLE WITH FOUNDATION (36')	1	EACH
SS & 714	TRAFFIC SIGNAL MAST ARM AND POLE WITH FOUNDATION (40')	1	EACH
SS & 714	TRAFFIC SIGNAL MAST ARM AND POLE WITH FOUNDATION (60')	2	EACH
SS & 714	TRAFFIC SIGNAL MAST ARM AND POLE WITH FOUNDATION (68')	2	EACH
SP	LUMINAIRE ASSEMBLY	8	EACH
SP	SERVICE POINT ASSEMBLY (2 CIRCUITS)	2	EACH
SS & 718	REFLECTORIZED PAINT PAVEMENT MARKING WHITE (10")	232	LIN. FT.
SS & 719	THERMOPLASTIC PAVEMENT MARKING WHITE (4")	61741	LIN. FT.
SS & 719	THERMOPLASTIC PAVEMENT MARKING WHITE (8")	630	LIN. FT.
SS & 719	THERMOPLASTIC PAVEMENT MARKING WHITE (24")	208	LIN. FT.
SS & 719	THERMOPLASTIC PAVEMENT MARKING YELLOW (4")	57270	LIN. FT.
SS & 719	THERMOPLASTIC PAVEMENT MARKING (WORDS)	7	EACH
SS & 719	THERMOPLASTIC PAVEMENT MARKING (ARROWS)	7	EACH
SP & 719	INVERTED PROFILE THERMOPLASTIC CONTRAST PAVEMENT MARKING YELLOW (4")	5209	LIN. FT.
SP	HIGH PERFORMANCE CONTRAST MARKING TAPE YELLOW (4")	5209	LIN. FT.
721	RAISED PAVEMENT MARKERS (TYPE II)	765	EACH
SP	18" STREET NAME SIGN	5	EACH
SP & 733	VIDEO DETECTOR (CLR)	12	EACH
733	VIDEO CABLE	2181	LIN. FT.
733	VIDEO MONITOR (CLR)	2	EACH
SP & 733	VIDEO PROCESSOR, EDGE CARD (2 CAMERA)	7	EACH
SP & 733	VIDEO EDGE CARD EXTENDER	3	EACH
SP & 733	VEHICLE DETECTOR RACK (24 CHANNEL)	1	EACH
SP & 733	VEHICLE DETECTOR RACK (32 CHANNEL)	1	EACH
SS & 804	REINFORCING STEEL-ROADWAY (GRADE 60)	28026	POUND

[illegible]

2 SUMMARY OF QUANTITIES AND REVISIONS



Coordinate System ARKANSAS STATE PLANE - NORTH ZONE BASED ON GPS CONTROL,
PROJECTED TO GROUND.
Units: U.S. SURVEY FOOT

Point Name	Northing	Easting	Elev	Feature	Description
1	634238.2847	1732202.3385	392.572	CTL	5/8" X24" REBAR W/ 2" ALUM CAP
2	634242.7174	1733091.8165	390.748	CTL	5/8" X24" REBAR W/ 2" ALUM CAP
3	634250.7289	1734068.8980	416.332	CTL	5/8" X24" REBAR W/ 2" ALUM CAP
4	633451.3109	1732231.4010	380.258	CTL	5/8" X24" REBAR W/ 2" ALUM CAP
5	632996.8151	1732537.3299	376.301	CTL	5/8" X24" REBAR W/ 2" ALUM CAP
6	631849.3959	1732918.9216	348.333	CTL	5/8" X24" REBAR W/ 2" ALUM CAP
7	631400.4447	1734047.8701	392.420	CTL	5/8" X24" REBAR W/ 2" ALUM CAP
8	632367.9914	1734015.7037	383.901	CTL	5/8" X24" REBAR W/ 2" ALUM CAP
9	631025.8477	1733549.8823	346.415	CTL	5/8" X24" REBAR W/ 2" ALUM CAP
10	630944.5037	1734384.8686	340.312	CTL	5/8" X24" REBAR W/ 2" ALUM CAP
11	630722.2572	1734425.5070	348.027	CTL	5/8" X24" REBAR W/ 2" ALUM CAP
12	630168.7849	1734531.2319	342.138	CTL	5/8" X24" REBAR W/ 2" ALUM CAP
13	630165.3168	1734977.1318	339.662	CTL	5/8" X24" REBAR W/ 2" ALUM CAP
14	629631.4783	1734618.7648	343.712	CTL	5/8" X24" REBAR W/ 2" ALUM CAP
15	629257.8616	1734997.4229	371.184	CTL	5/8" X24" REBAR W/ 2" ALUM CAP
16	629099.3290	1735453.3929	373.977	CTL	5/8" REBAR W/ 2" ALUM CAP
21	628650.8633	1737630.7748	324.790	CTL	5/8" REBAR W/ 2" ALUM CAP
22	629353.4281	1737585.2931	332.213	CTL	5/8" REBAR W/ 2" ALUM CAP
23	627822.1519	1737602.9331	322.077	CTL	5/8" REBAR W/ 2" ALUM CAP
30	628105.4408	1740324.7191	317.263	CTL	5/8" REBAR W/ 2" ALUM CAP
31	627826.5622	1741020.9571	315.310	CTL	5/8" REBAR W/ 2" ALUM CAP
32	627576.0687	1741529.3809	313.147	CTL	5/8" REBAR W/ 2" ALUM CAP
33	626788.8751	1741583.6870	313.409	CTL	5/8" REBAR W/ 2" ALUM CAP
34	628493.3725	1741610.7052	319.669	CTL	5/8" REBAR W/ 2" ALUM CAP
35	627737.3194	1742747.5383	308.517	CTL	5/8" REBAR W/ 2" ALUM CAP
36	627725.3798	1743502.4353	306.889	CTL	5/8" REBAR W/ 2" ALUM CAP
37	627333.8317	1744229.0114	304.422	CTL	5/8" REBAR W/ 2" ALUM CAP
38	626343.4218	1744706.1317	275.463	CTL	5/8" REBAR W/ 2" ALUM CAP
39	625670.2028	1747402.9376	303.229	CTL	5/8" REBAR W/ 2" ALUM CAP
40	625061.5347	1747718.8962	309.012	CTL	5/8" REBAR W/ 2" ALUM CAP
41	624709.9694	1748264.2814	332.702	CTL	5/8" REBAR W/ 2" ALUM CAP
42	624395.3009	1748538.3144	332.363	CTL	5/8" REBAR W/ 2" ALUM CAP
43	623809.5946	1748561.1888	330.041	CTL	5/8" REBAR W/ 2" ALUM CAP
44	623109.8009	1740329.7911	328.728	CTL	5/8" REBAR W/ 2" ALUM CAP
45	624223.7251	1749471.5891	329.827	CTL	5/8" REBAR W/ 2" ALUM CAP
46	624576.9274	1749463.3578	327.527	CTL	5/8" REBAR W/ 2" ALUM CAP
47	623937.9389	1749945.6584	339.737	CTL	5/8" REBAR W/ 2" ALUM CAP
48	623814.2154	1750609.3958	376.200	CTL	5/8" REBAR W/ 2" ALUM CAP
49	623295.6817	1751175.3639	400.651	CTL	5/8" REBAR W/ 2" ALUM CAP
50	623460.9919	1751452.5100	392.725	CTL	5/8" REBAR W/ 2" ALUM CAP
51	623716.4616	1751848.9726	374.416	CTL	5/8" REBAR W/ 2" ALUM CAP
52	622847.3812	1750805.2581	396.302	CTL	5/8" REBAR W/ 2" ALUM CAP
53	622480.0726	1750542.3499	384.994	CTL	5/8" REBAR W/ 2" ALUM CAP
54	623173.6265	1751689.6764	402.489	CTL	5/8" REBAR W/ 2" ALUM CAP
55	623062.8764	1751865.9887	401.633	CTL	5/8" REBAR W/ 2" ALUM CAP
56	622405.7541	1752124.0230	356.357	CTL	5/8" REBAR W/ 2" ALUM CAP
57	621800.1645	1752118.7508	325.717	CTL	5/8" REBAR W/ 2" ALUM CAP
58	621207.8029	1752087.7537	315.463	CTL	5/8" REBAR W/ 2" ALUM CAP
59	621233.1284	1752864.8983	312.637	CTL	5/8" REBAR W/ 2" ALUM CAP
60	621219.8989	1753353.8692	311.234	CTL	5/8" REBAR W/ 2" ALUM CAP
61	621276.1903	1754050.8555	303.789	CTL	5/8" REBAR W/ 2" ALUM CAP
62	621243.1214	1754836.5157	288.880	CTL	5/8" REBAR W/ 2" ALUM CAP
63	621278.1132	1755660.6550	281.211	CTL	5/8" REBAR W/ 2" ALUM CAP
64	621874.9122	1756105.5751	275.210	CTL	5/8" REBAR W/ 2" ALUM CAP
65	622231.7454	1756354.9007	275.678	CTL	5/8" REBAR W/ 2" ALUM CAP
66	621792.6176	1756532.0816	271.754	CTL	5/8" REBAR W/ 2" ALUM CAP
67	621552.7161	1757611.2320	270.672	CTL	5/8" REBAR W/ 2" ALUM CAP
68	621488.9294	1758447.5226	265.903	CTL	5/8" REBAR W/ 2" ALUM CAP
69	621479.5690	1759001.5808	264.865	CTL	5/8" REBAR W/ 2" ALUM CAP
70	621466.8249	1759528.5297	264.050	CTL	5/8" REBAR W/ 2" ALUM CAP
71	621605.1576	1760081.3760	263.550	CTL	5/8" REBAR W/ 2" ALUM CAP
72	621605.7816	1760719.6904	262.513	CTL	5/8" REBAR W/ 2" ALUM CAP
73	622237.2908	1754981.7297	289.619	CTL	5/8" REBAR W/ 2" ALUM CAP
74	622489.1077	1754688.7971	300.601	CTL	5/8" REBAR W/ 2" ALUM CAP
75	622657.1054	1753713.5868	343.161	CTL	5/8" REBAR W/ 2" ALUM CAP
76	622649.8746	1752900.7295	361.037	CTL	5/8" REBAR W/ 2" ALUM CAP
77	622883.1683	1752622.4822	365.383	CTL	5/8" REBAR W/ 2" ALUM CAP
78	621676.9755	1752773.7432	334.442	CTL	5/8" REBAR W/ 2" ALUM CAP
79	621580.2249	1753259.8564	324.520	CTL	5/8" REBAR W/ 2" ALUM CAP
80	621766.5848	1754405.8515	309.272	CTL	5/8" REBAR W/ 2" ALUM CAP
81	622131.2885	1753249.3392	344.400	CTL	5/8" REBAR W/ 2" ALUM CAP
100	633541.0135	1738667.3757	377.744	GPS	AHTD GPS 280006
101	632524.8204	1740226.6453	364.809	GPS	AHTD GPS 280006A
102	629473.2656	1769804.6334	261.420	GPS	AHTD GPS 280010
103	631508.3813	1751373.0416	292.459	GPS	AHTD GPS 280009
104	616203.4165	1747860.7958	295.828	GPS	AHTD GPS 280012A
105	618217.5833	1748886.5360	340.204	GPS	AHTD GPS 280012A
106	638233.2095	1734202.7907	368.234	GPS	AHTD GPS 280016A
107	638289.1763	1735978.0961	344.758	GPS	AHTD GPS 280016A
108	631655.3329	1750252.7105	294.718	GPS	AHTD GPS PAR2
800	628851.0063	1735196.7182	369.178	CTL	5/8" X24" REBAR W/ 2" ALUM CAP
801	628116.1057	1735420.1484	342.920	CTL	5/8" X24" REBAR W/ 2" ALUM CAP
802	627559.9415	1735733.4262	335.203	CTL	5/8" X24" REBAR W/ 2" ALUM CAP
803	627776.1192	1736237.1307	333.523	CTL	5/8" X24" REBAR W/ 2" ALUM CAP
804	627004.0472	1736054.3203	327.934	CTL	5/8" X24" REBAR W/ 2" ALUM CAP
805	627750.3045	1736687.9786	326.589	CTL	5/8" X24" REBAR W/ 2" ALUM CAP
806	626457.7730	1736370.9528	327.989	CTL	5/8" X24" REBAR W/ 2" ALUM CAP
807	625863.9348	1736682.5871	344.330	CTL	5/8" X24" REBAR W/ 2" ALUM CAP
808	625281.9767	1736608.9107	353.840	CTL	5/8" X24" REBAR W/ 2" ALUM CAP
809	624851.0669	1736192.0903	393.302	CTL	5/8" X24" REBAR W/ 2" ALUM CAP
810	624869.4299	1736989.3448	390.614	CTL	5/8" X24" REBAR W/ 2" ALUM CAP
811	624744.6865	1736711.5071	388.740	CTL	5/8" X24" REBAR W/ 2" ALUM CAP
812	624215.9121	1736788.9304	376.089	CTL	5/8" X24" REBAR W/ 2" ALUM CAP
813	623736.4953	1737117.1666	365.951	CTL	5/8" X24" REBAR W/ 2" ALUM CAP
814	623710.6500	1737490.2498	347.091	CTL	5/8" X24" REBAR W/ 2" ALUM CAP
815	623259.0191	1737544.9553	347.472	CTL	5/8" X24" REBAR W/ 2" ALUM CAP
816	621489.4694	1737836.7045	356.222	CTL	5/8" X24" REBAR W/ 2" ALUM CAP
817	621015.1182	1737890.5271	367.459	CTL	5/8" X24" REBAR W/ 2" ALUM CAP
818	621127.0867	1738195.7314	364.945	CTL	5/8" X24" REBAR W/ 2" ALUM CAP
819	621134.5473	1738812.6202	333.966	CTL	5/8" X24" REBAR W/ 2" ALUM CAP
820	620582.3885	1738204.5951	344.240	CTL	5/8" X24" REBAR W/ 2" ALUM CAP
821	620034.2052	1738635.1056	362.202	CTL	5/8" X24" REBAR W/ 2" ALUM CAP
822	619495.6434	1738678.2154	379.963	CTL	5/8" X24" REBAR W/ 2" ALUM CAP
823	619031.9885	1737987.4962	389.984	CTL	5/8" X24" REBAR W/ 2" ALUM CAP
824	619669.5617	1739592.2277	379.304	CTL	5/8" X24" REBAR W/ 2" ALUM CAP
825	616783.1021	1740985.5392	317.670	CTL	5/8" X24" REBAR W/ 2" ALUM CAP
826	616403.1235	1741543.4917	316.182	CTL	5/8" X24" REBAR W/ 2" ALUM CAP
827	616283.7881	1742467.7317	307.594	CTL	5/8" X24" REBAR W/ 2" ALUM CAP
828	615824.6440	1742852.6156	304.992	CTL	5/8" X24" REBAR W/ 2" ALUM CAP
829	615800.0876	1743440.4492	303.310	CTL	5/8" X24" REBAR W/ 2" ALUM CAP
830	615921.6515	1744182.1801	310.731	CTL	5/8" X24" REBAR W/ 2" ALUM CAP

Coordinate System ARKANSAS STATE PLANE - NORTH ZONE BASED ON GPS CONTROL,
PROJECTED TO GROUND.
Units: U.S. SURVEY FOOT

Point Name	Northing	Easting	Elev	Feature	Description
830	615921.6515	1744182.1801	310.731	CTL	5/8" X24" REBAR W/ 2" ALUM CAP
831	616637.3802	1744234.2706	313.732	CTL	5/8" X24" REBAR W/ 2" ALUM CAP
832	616192.7854	1745866.5720	325.332	CTL	5/8" X24" REBAR W/ 2" ALUM CAP
833	616176.5388	1746501.0483	326.738	CTL	5/8" X24" REBAR W/ 2" ALUM CAP
834	616243.1143	1746972.4553	331.255	CTL	5/8" X24" REBAR W/ 2" ALUM CAP
835	615293.0206	1747595.3868	305.143	CTL	5/8" X24" REBAR W/ 2" ALUM CAP
836	614605.3247	1747132.7501	292.420	CTL	5/8" X24" REBAR W/ 2" ALUM CAP
837	616919.3571	1748297.2548	300.155	CTL	5/8" X24" REBAR W/ 2" ALUM CAP
838	617859.2950	1748695.3465	322.458	CTL	5/8" X24" REBAR W/ 2" ALUM CAP
839	616969.9540	1741546.9871	315.341	CTL	5/8" X24" REBAR W/ 2" ALUM CAP
840	615848.8707	1741591.8893	341.167	CTL	5/8" X24" REBAR W/ 2" ALUM CAP
841	616069.1647	1748462.6892	291.583	CTL	5/8" X24" REBAR W/ 2" ALUM CAP
842	616352.7867	1748703.1265	294.062	CTL	5/8" X24" REBAR W/ 2" ALUM CAP
843	616343.0780	1749036.1250	295.276	CTL	5/8" X24" REBAR W/ 2" ALUM CAP
844	616452.7244	1749549.9566	300.255	CTL	5/8" X24" REBAR W/ 2" ALUM CAP
845	616355.8996	1749981.2403	293.651	CTL	5/8" X24" REBAR W/ 2" ALUM CAP
846	616350.6402	1750458.0619	292.548	CTL	5/8" X24" REBAR W/ 2" ALUM CAP
847	616627.7358	1751159.1377	291.274	CTL	5/8" X24" REBAR W/ 2" ALUM CAP
848	616723.3411	1751748.6358	284.014	CTL	5/8" X24" REBAR W/ 2" ALUM CAP
849	616696.1007	1752585.0990	280.280	CTL	5/8" X24" REBAR W/ 2" ALUM CAP
850	616602.3548	1753217.6796	280.105	CTL	5/8" X24" REBAR W/ 2" ALUM CAP
851	616841.7583	1753520.9693	277.297	CTL	5/8" X24" REBAR W/ 2" ALUM CAP
852	617255.0116	1753677.3135	277.086	CTL	5/8" X24" REBAR W/ 2" ALUM CAP
853	616526.6093	1753304.5208	279.581	CTL	5/8" X24" REBAR W/ 2" ALUM CAP
854	616209.0816	1753198.4891	277.542	CTL	5/8" X24" REBAR W/ 2" ALUM CAP
855	615918.8972	1753160.2163	279.304	CTL	5/8" X24" REBAR W/ 2" ALUM CAP
856	615921.6816	1753625.3161	276.658	CTL	5/8" X24" REBAR W/ 2" ALUM CAP
857	616829.9765	1754398.0884	274.945	CTL	5/8" X48" REBAR W/ 2" ALUM CAP
858	616839.3196	1755281.8183	272.454	CTL	5/8" X24" REBAR W/ 2" ALUM CAP
859	616852.1318	1756172.8284	270.992	CTL	5/8" X24" REBAR W/ 2" ALUM CAP
860	616843.9893	1757069.7510	268.460	CTL	5/8" X48" REBAR W/ 2" ALUM CAP
861	616868.5931	1757970.4504	267.016	CTL	5/8" X24" REBAR W/ 2" ALUM CAP
863	616891.9743	1759341.4577	265.907	CTL	5/8" X48" REBAR W/ 2" ALUM CAP
865	616904.7365	1760029.9019	265.504	CTL	5/8" X24" REBAR W/ 2" ALUM CAP
866	617395.5628	1760030.0981	266.346	CTL	5/8" X24" REBAR W/ 2" ALUM CAP
867	618194.7854	1760032.5294	265.893	CTL	5/8" X24" REBAR W/ 2" ALUM CAP
868	616213.8241	1760032.7349	265.539	CTL	5/8" X24" REBAR W/ 2" ALUM CAP
869	615259.8364	1760030.1051	263.354	CTL	5/8" X24" REBAR W/ 2" ALUM CAP
870	616949.6968	1760841.9484	262.109	CTL	5/8" X24" REBAR W/ 2" ALUM CAP
871	616960.1140	1761659.7809	261.514	CTL	5/8" X24" REBAR W/ 2" ALUM CAP
873	617193.6371	1762428.5926	261.058	CTL	5/8" X48" REBAR W/ 2" ALUM CAP
874	617471.1383	1763310.6054	258.851	CTL	5/8" X24" REBAR W/ 2" ALUM CAP
875	618221.2447	1763692.7012	257.622	CTL	5/8" X24" REBAR W/ 2" ALUM CAP
876	618862.5753	1763970.6208	257.241	CTL	5/8" X48" REBAR W/ 2" ALUM CAP
877	620011.2762	1764099.1940	260.071	CTL	5/8" X24" REBAR W/ 2" ALUM CAP
878	620021.2385	1764524.4874	258.539	CTL	5/8" X24" REBAR W/ 2" ALUM CAP
879	620008.8116	1764928.4881	257.825	CTL	5/8" X24" REBAR W/ 2" ALUM CAP
880	620048.4709	1763688.3468	260.420	CTL	5/8" X24" REBAR W/ 2" ALUM CAP
881	620103.0408	1763273.8289	260.603	CTL	5/8" X24" REBAR W/ 2" ALUM CAP
882	620721.8959	1764073.8133	258.404	CTL	5/8" X24" REBAR W/ 2" ALUM CAP
883	621464.8030	1764190.2816	258.693	CTL	5/8" X48" REBAR W/ 2" ALUM CAP
884	622403.0774	1764090.6621	258.637	CTL	5/8" X24" REBAR W/ 2" ALUM CAP
885	623436.6059	1764107.5088	260.097	CTL	5/8" X24" REBAR W/ 2" ALUM CAP
886	624014.1720	1765066.8180	262.306	CTL	5/8" X48" REBAR W/ 2" ALUM CAP
887	624848.9119	1765772.7607	264.011	CTL	5/8" X24" REBAR W/ 2" ALUM CAP
888	625409.2257	1765103.5295	262.583	CTL	5/8" X24" REBAR W/ 2" ALUM CAP
889	626219.5747	1765133.3467	261.573	CTL	5/8" X48" REBAR W/ 2" ALUM CAP
890	626706.6652	1765265.7004	267.861	CTL	5/8" X24" REBAR W/ 2" ALUM CAP
891	626904.7826	1765284.1926	268.310	CTL	5/8" X24" REBAR W/ 2" ALUM CAP
892	627716.5648	1765317.3369	263.381	CTL	5/8" X48" REBAR W/ 2" ALUM CAP
893	629630.3718	1765337.3307	264.180	CTL	5/8" X24" REBAR W/ 2" ALUM CAP
894	629337.3789	1765939.4590	265.303	CTL	5/8" X24" REBAR W/ 2" ALUM CAP
895	629302.5228	1764705.1062	266.500	CTL	5/8" X24" REBAR W/ 2" ALUM CAP
896	629286.3442	1763819.5862	270.281	CTL	5/8" X24" REBAR W/ 2" ALUM CAP
897	629325.5414	1765907.4144	264.846	CTL	5/8" X24" REBAR W/ 2" ALUM CAP
898	629340.9523	1766762.1138	263.788	CTL	5/8" X24" REBAR W/ 2" ALUM CAP
900	629350.1406	1762184.6488	263.990	T&M	CH. SQ. BACK EDGE OF CA
901	629339.3451	1763512.7947	274.755	BM	BRASS CAP ON TOP OF CONC. GUARDRAIL
902	629412.9962	1763455.6206	274.604	BM	CH. SQ. ON TOP OF CA ON THE SOUTH SIDE OF 412
903	-100003.2793	-100003.2793	396.941	T&M	
904	-100003.2793	-100003.2793	355.090	T&M	
960	625811.0348	1760087.7053	263.746	BM	NGS MARK K 187 BRASS CAP WEST OF HWY
961	628059.0641	1760094.9688	265.957	BM	NGS MARK L 187 BRASS CAP WEST OF HWY
962	629417.6457	1759411.0405	306.730	BM	NGS MARK PARAGOULD BM
963	633082.9435	1760997.0506	275.086	BM	NGS MARK L 3
964	634403.7318	1761387.2480	275.504	BM	NGS MARK O B 324
965	636764.8693	1763646.7603	274.010	BM	NGS MARK M 187
966	639829.6930	1759086.9251	294.807	BM	NGS MARK FIRST AZ MK
967	640660.0515	1760469.7729	304.980	BM	NGS MARK Q 188
968	639811.2905	1756931.8619	349.190	BM	NGS MARK FIRST
969	624121.1213	1760062.2051	263.968	BM	NGS MARK A 324 AHTD GPS A 324
970	622936.9557	1760123.1951	262.088	BM	NGS MARK B 324 AHTD GPS B 324
971	618815.1636	1762977.4033	266.020	BM	NGS MARK C 324
972	618661.9129	1755822.7817	273.298	BM	NGS MARK D 324
973	618608.4482	1752475.8409	293.131	BM	NGS MARK E 324
974	618603.2016	1748889.0095	341.274	BM	NGS MARK F 324
975	621728.0462	1749912.5025	373.500	BM	NGS MARK G 324
976	623908.2436	1749677.9835	334.850	BM	NGS MARK H 324
977	625040.8211	1744085.8794	310.792	BM	NGS MARK J 324
978	625064.1093	1749299.4520	360.937	BM	NGS MARK K 324 AHTD GPS K 324
979	625464.5448	1737385.6206	381.289	BM	NGS MARK L 324 AHTD GPS L 324
980	627546.2041	1737607.3600	325.053	BM	NGS MARK M 324
981	-100003.2793	-100003.2793	335.040	BM	NGS MARK N 324
982	630318.5961	1733548.8038	356.629	BM	NGS MARK P 324 IN CONCRETE
983	634317.7261	1734765.4294	453.907	BM	NGS MARK Q 324 IN CONCRETE
984	634298.9602	1737320.7671	424.038	BM	NGS MARK R 324 IN CONCRETE
985	631615.4527	1734021.7937	367.625	BM	NGS MARK S 324
986	-100003.2793	-100003.2793	294.540	BM	NGS MARK T 324
987	632246.2473	1752577.7323	288.647	BM	NGS MARK PARAPORT 1990
988	-100003.2793	-100003.2793	284.370	BM	NGS MARK T 324
989	-100003.2793	-100003.2793	324.997	BM	NGS MARK U 324


DATE REVISED	DATE FILMED	DATE REVISED	DATE FILMED	FED. RD. DIST. NO.	STATE	FED. AID PROJ. NO.	SHEET NO.	TOTAL SHEETS
				6	ARK.			
						JOB NO.	100711	37
								138

2 SURVEY CONTROL DETAILS



PNH00
POB" SPIKE TRIG ELEV.

PNH01
POB" SPIKE TRIG ELEV.

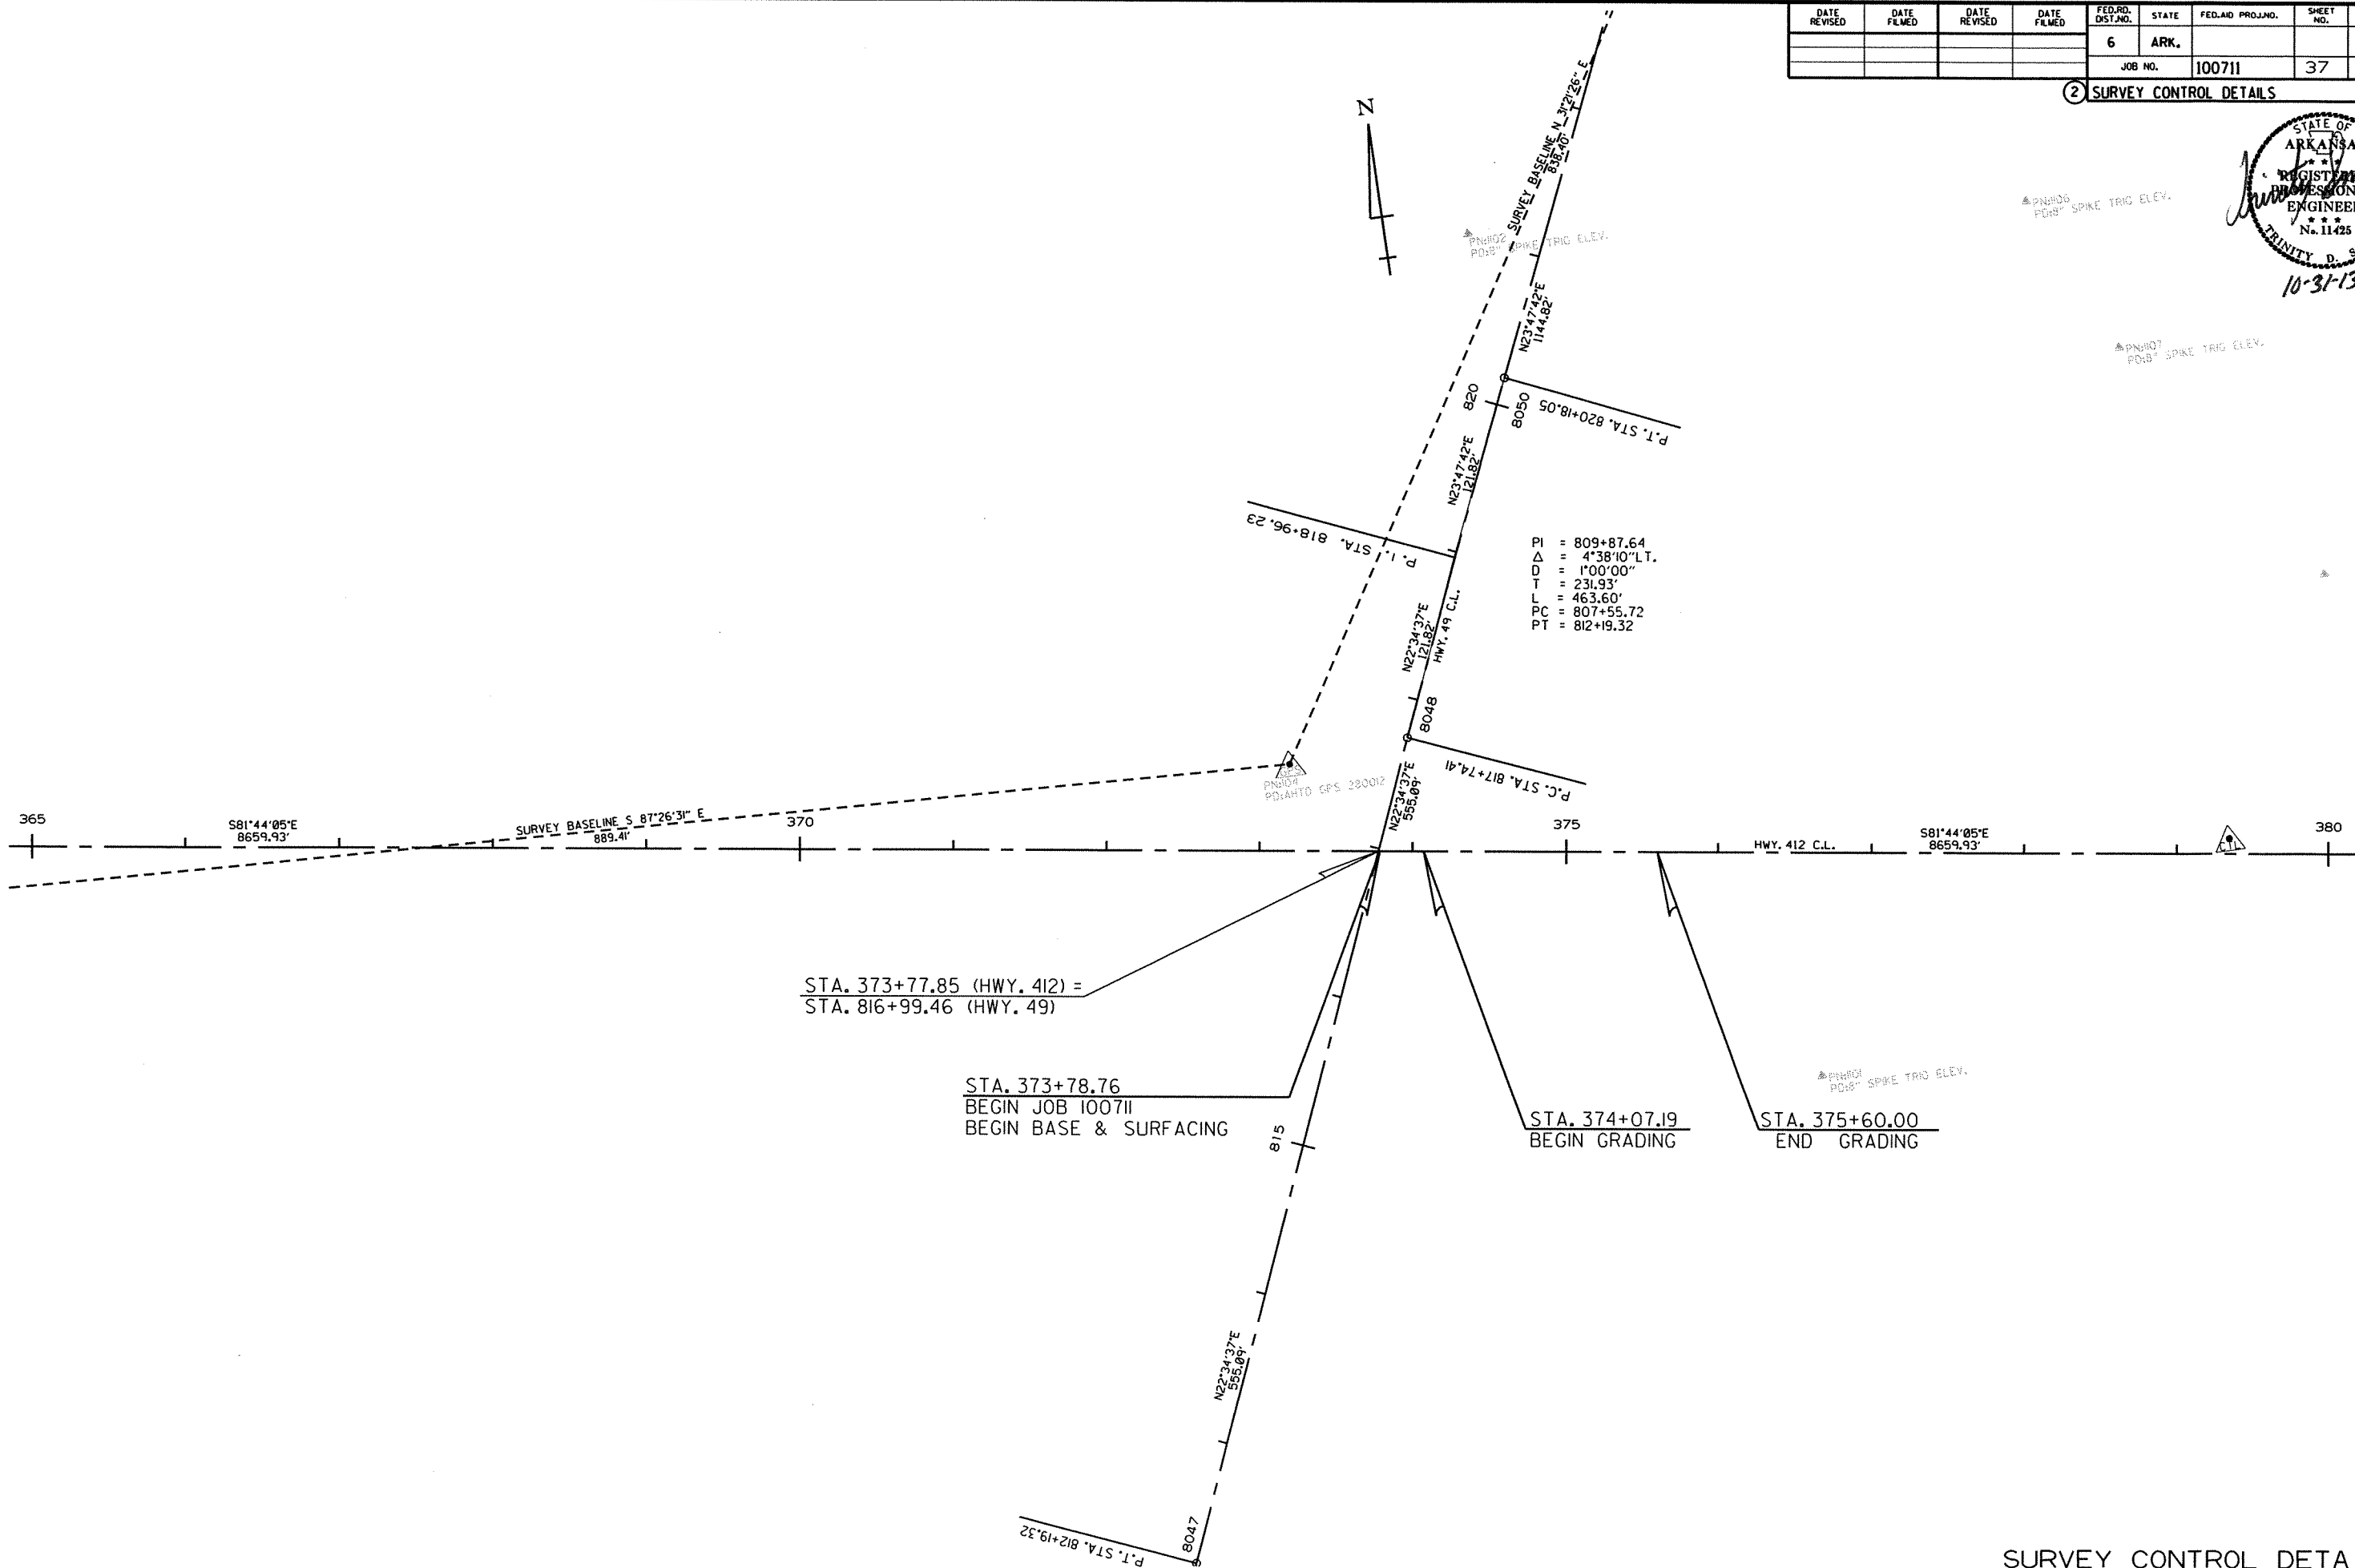



SURVEY CONTROL DETAILS

DATE REVISED	DATE FILMED	DATE REVISED	DATE FILMED	FED. RD. DIST. NO.	STATE	FED. AID PROJ. NO.	SHEET NO.	TOTAL SHEETS
				6	ARK.			
				JOB NO.		100711	38	138

2 SURVEY CONTROL DETAILS





PI = 391+17.56
Δ = 27°34'22"LT.
D = 4°00'00"
T = 351.47'
L = 689.32'
PC = 387+66.09
PT = 394+55.41
e = 0.093'/'
Ls = 400'

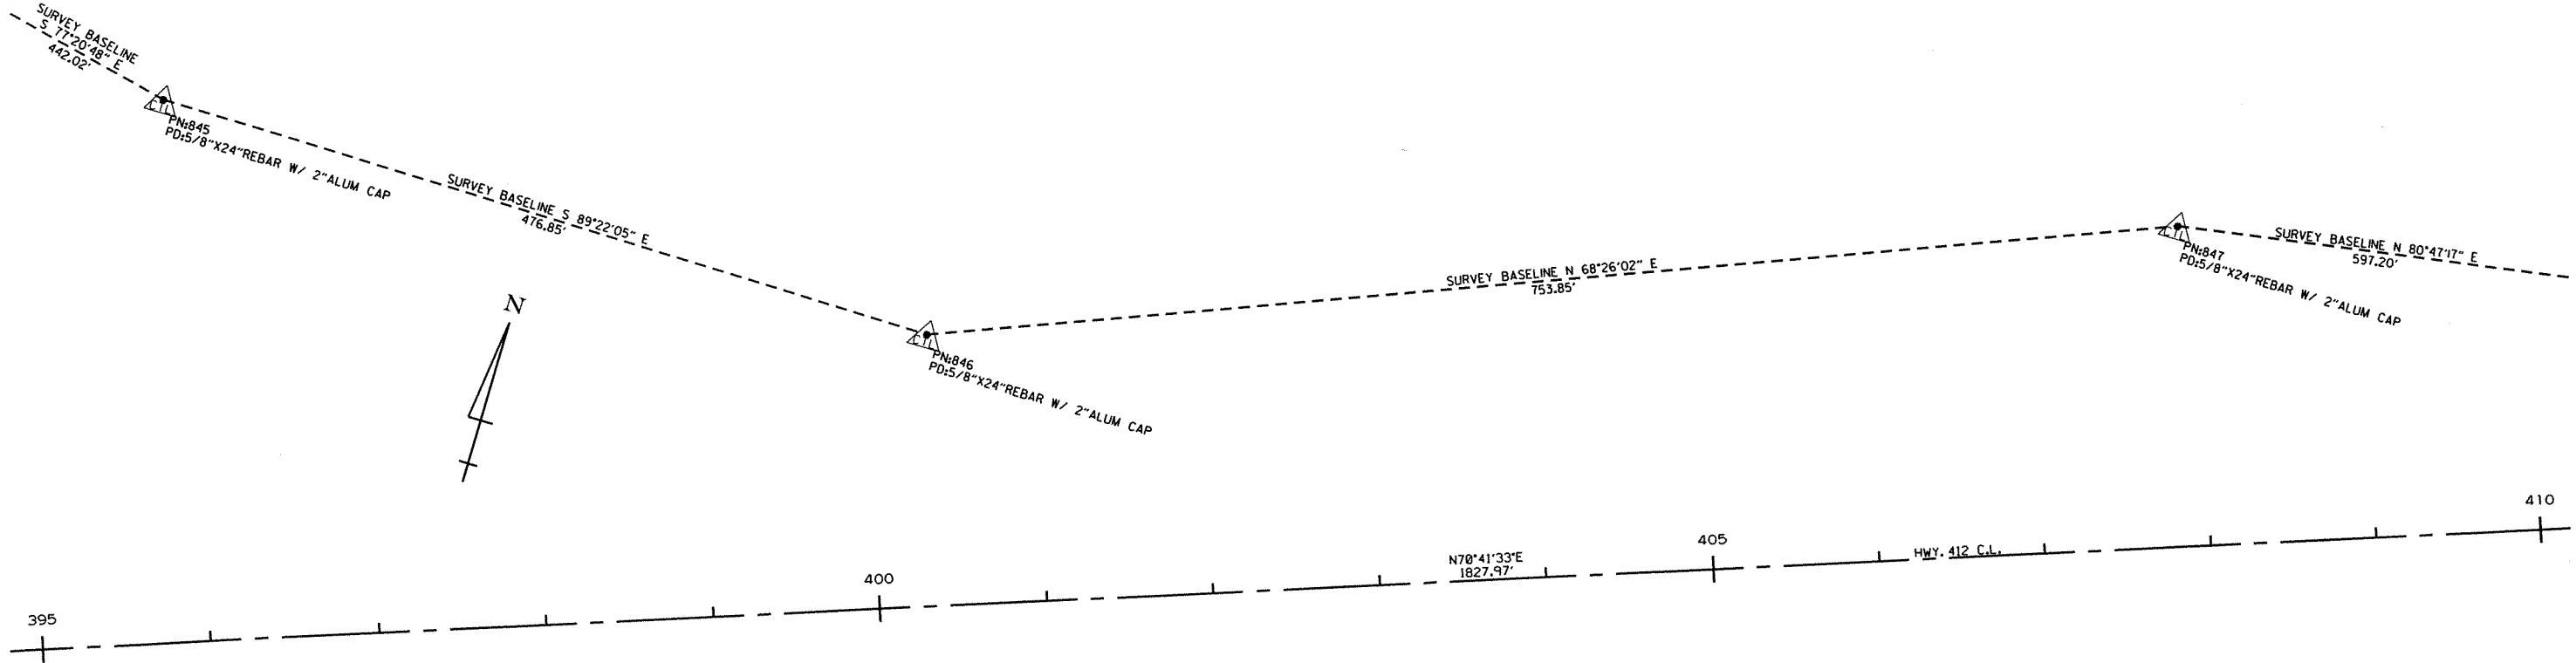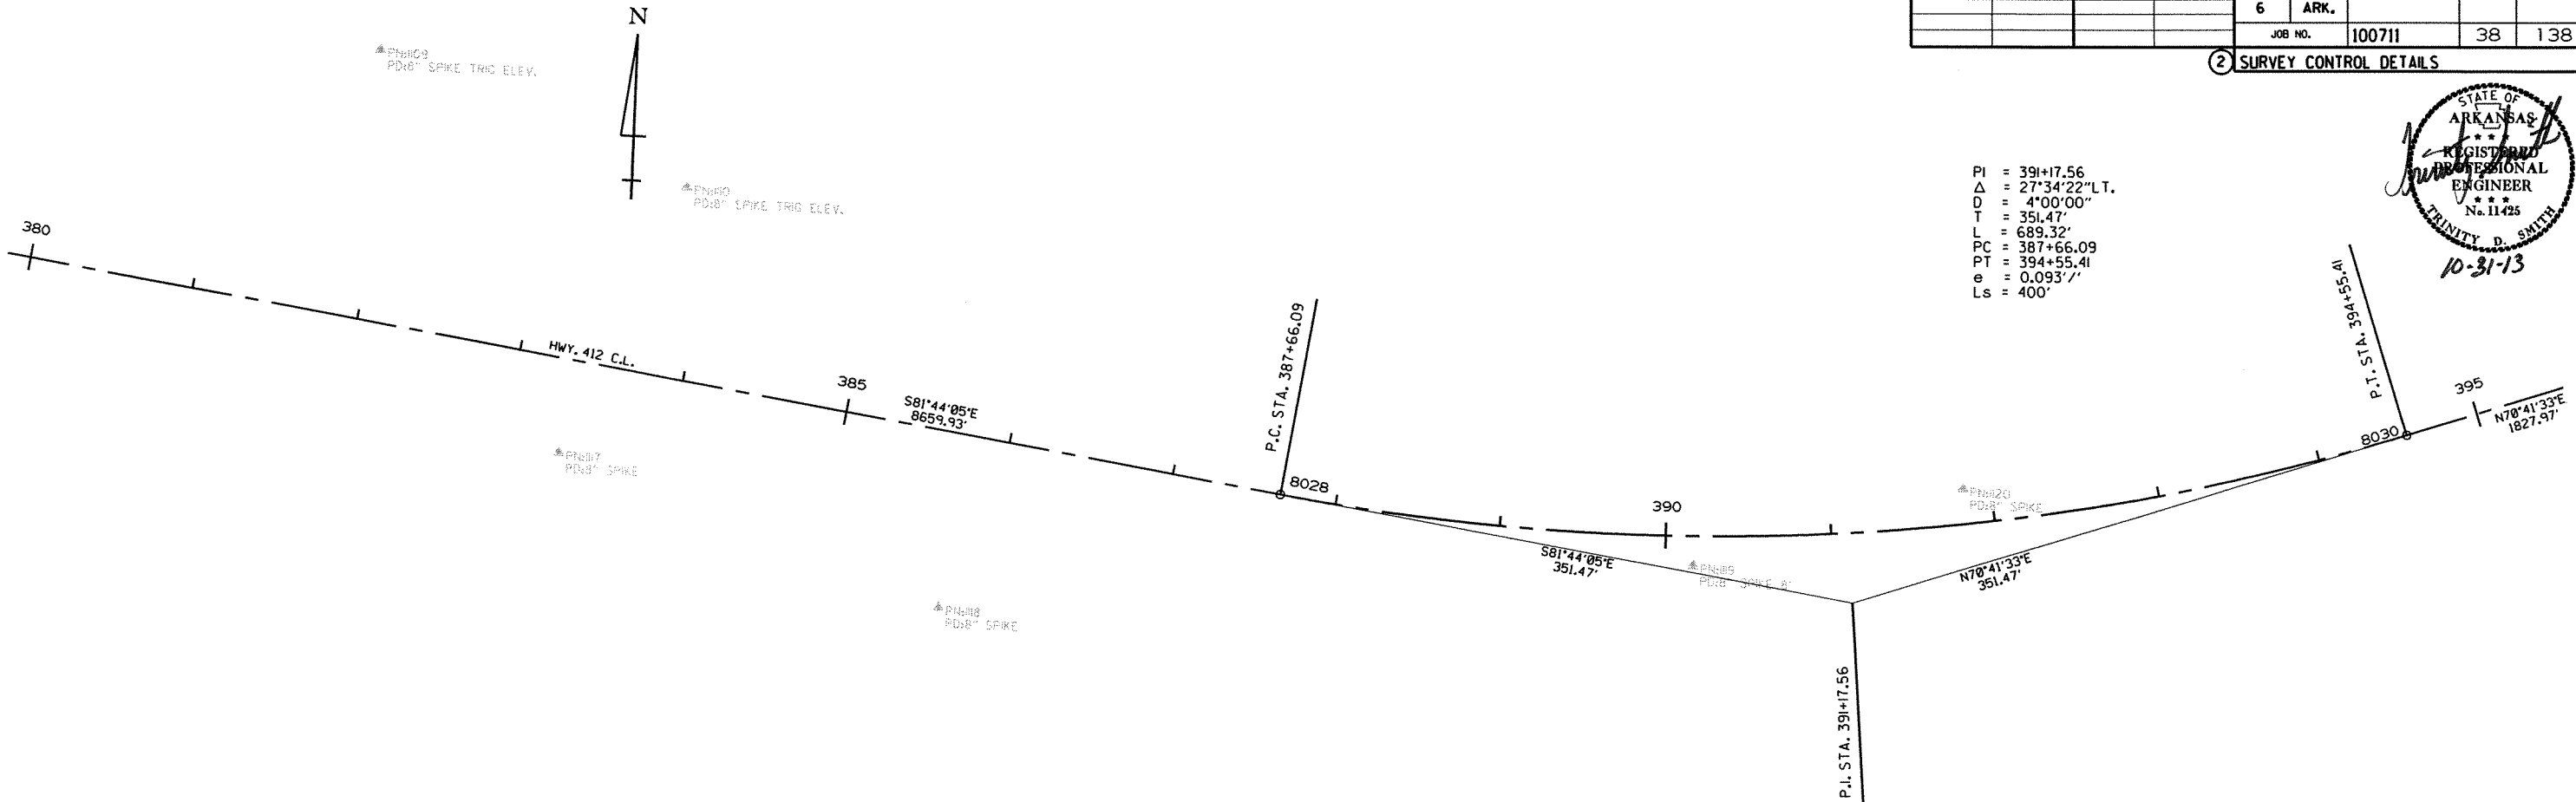




DATE REVISED	DATE FILMED	DATE REVISED	DATE FILMED	FED. RD. DIST. NO.	STATE	FED. AID PROJ. NO.	SHEET NO.	TOTAL SHEETS
				6	ARK.			
				JOB NO. 100711			40	138

2 SURVEY CONTROL DETAILS

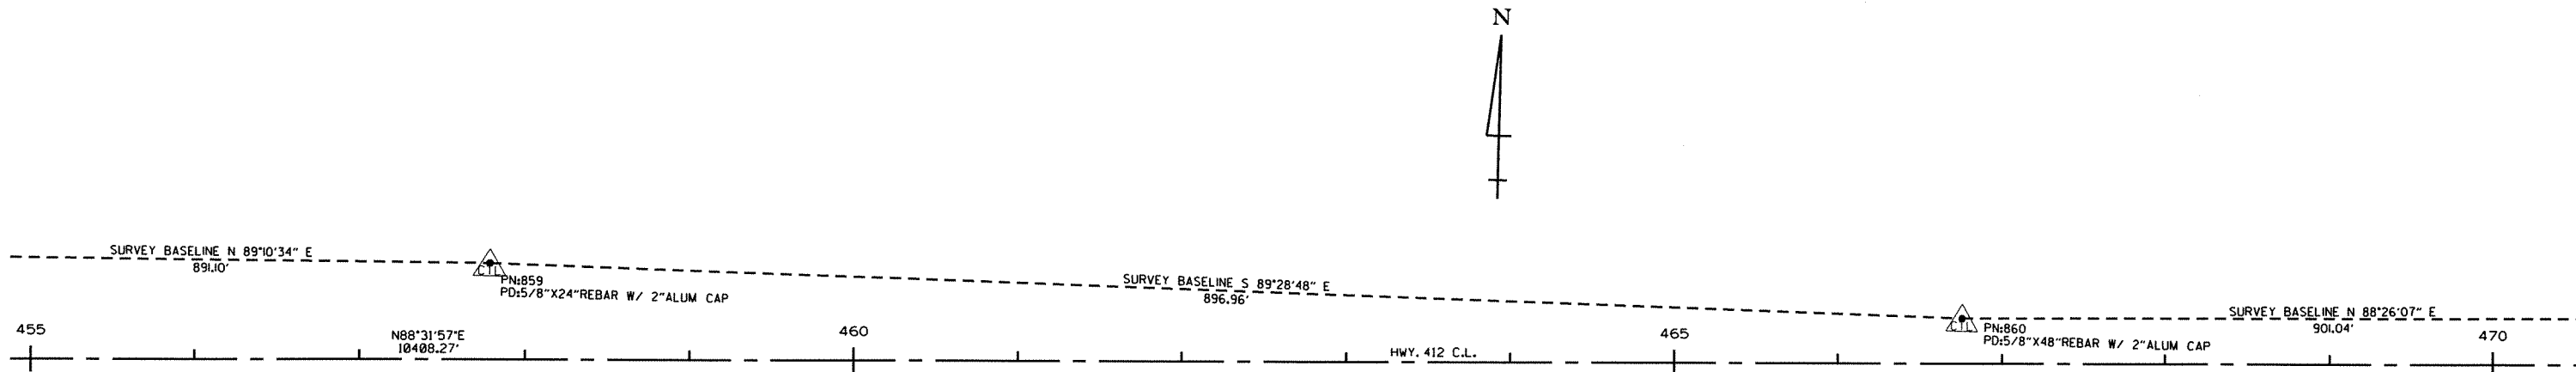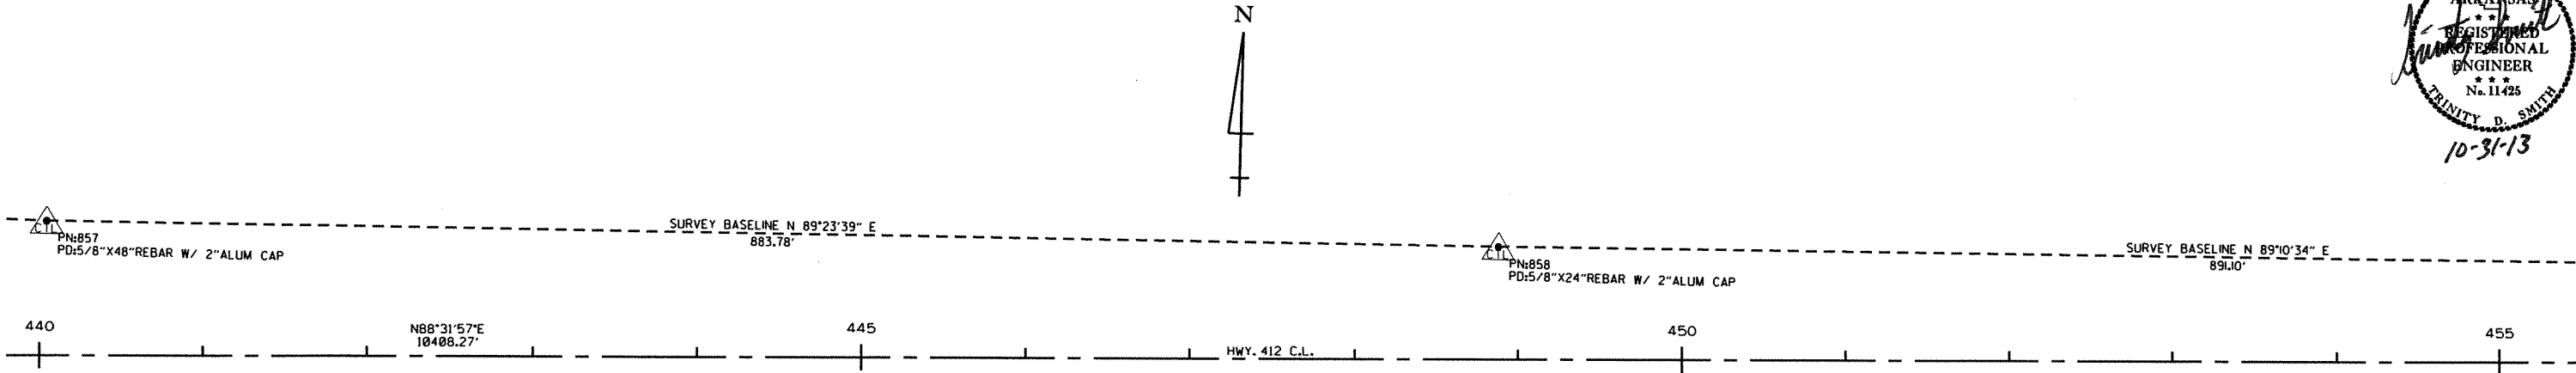


DATE REVISED	DATE FILMED	DATE REVISED	DATE FILMED	FED. RD. DIST. NO.	STATE	FED. AID PROJ. NO.	SHEET NO.	TOTAL SHEETS
				6	ARK.			
				JOB NO.		100711	41	138

2 SURVEY CONTROL DETAILS

  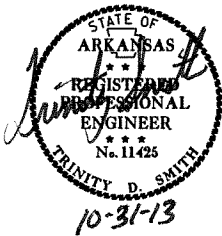



DATE REVISED	DATE FILMED	DATE REVISED	DATE FILMED	FED. RD. DIST. NO.	STATE	FED. AID PROJ. NO.	SHEET NO.	TOTAL SHEETS
				6	ARK.			
						JOB NO.	100711	42 138

2 SURVEY CONTROL DETAILS

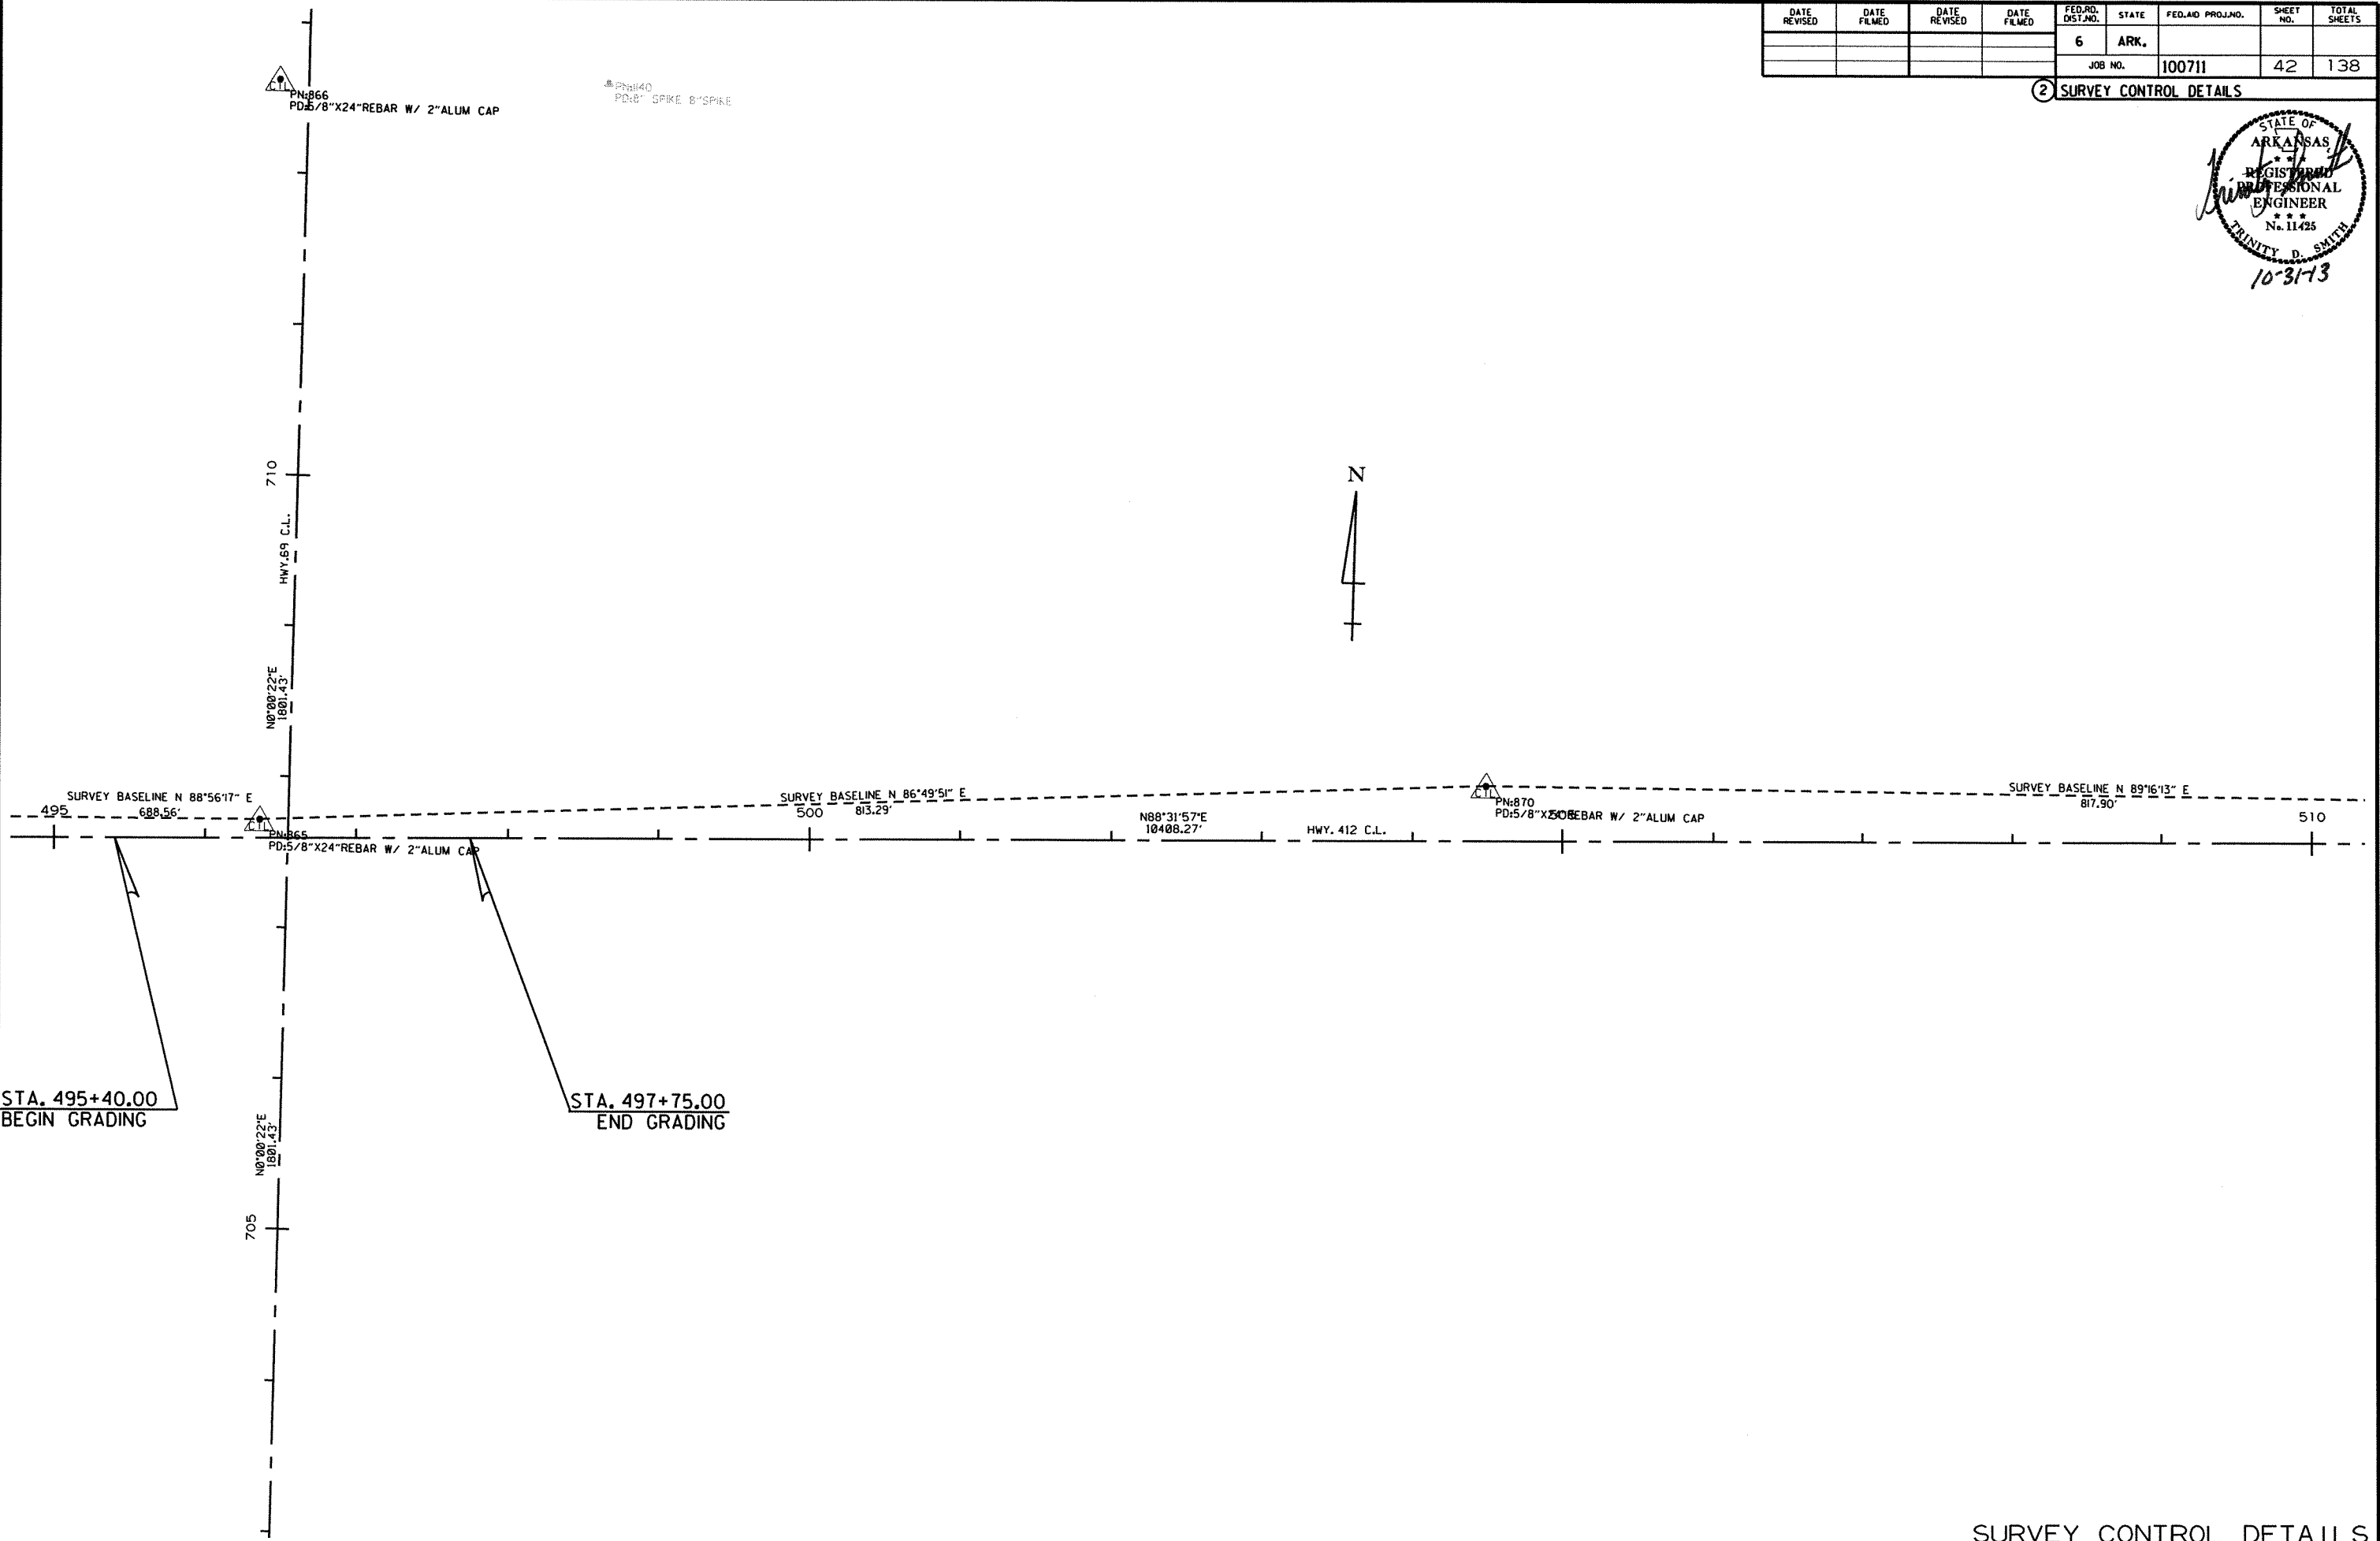

DATE REVISED	DATE FILMED	DATE REVISED	DATE FILMED	FED. RD. DIST. NO.	STATE	FED. AID PROJ. NO.	SHEET NO.	TOTAL SHEETS
				6	ARK.			
						JOB NO. 100711	43	138

2 SURVEY CONTROL DETAILS

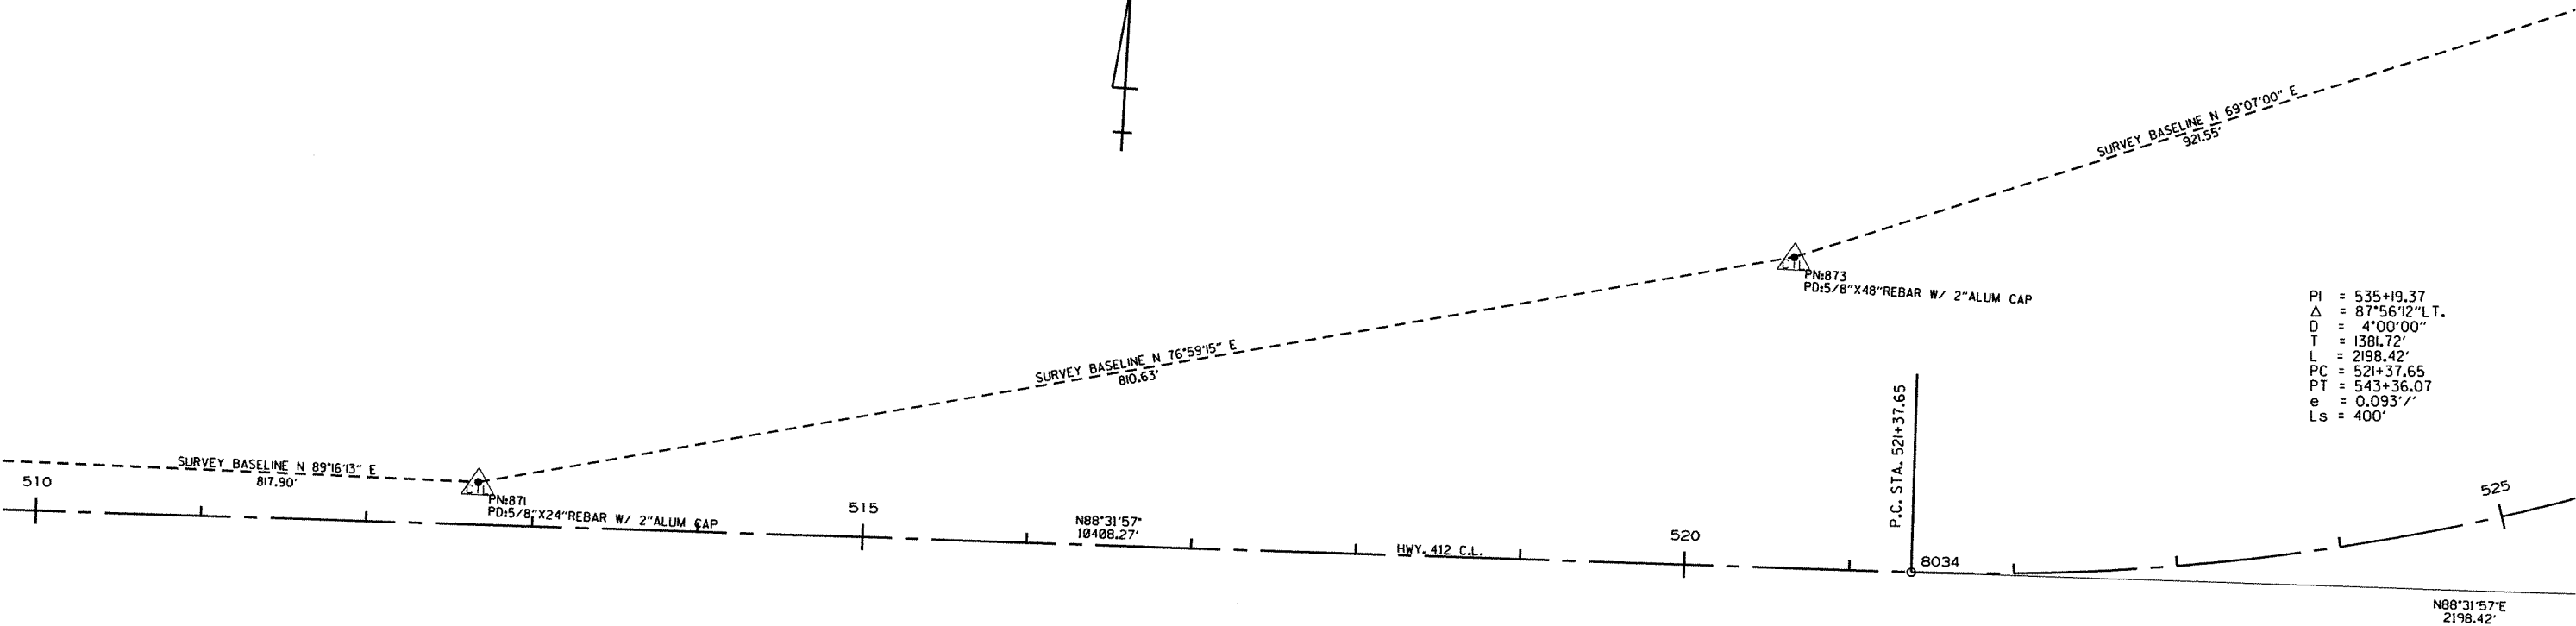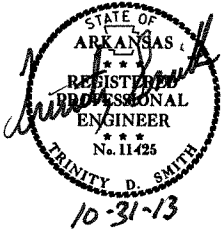


DATE REVISED	DATE FILMED	DATE REVISED	DATE FILMED	FED. RD. DIST. NO.	STATE	FED. AID PROJ. NO.	SHEET NO.	TOTAL SHEETS
				6	ARK.			
						JOB NO.	100711	44 138

2 SURVEY CONTROL DETAILS



PI = 535+19.37
Δ = 87°56'12" LT.
D = 4°00'00"
T = 1381.72'
L = 2198.42'
PC = 521+37.65
PT = 543+36.07
e = 0.093' /'
Ls = 400'

PNB 14
FD31/8" X24" REBAR W/ 2" ALUM CAP

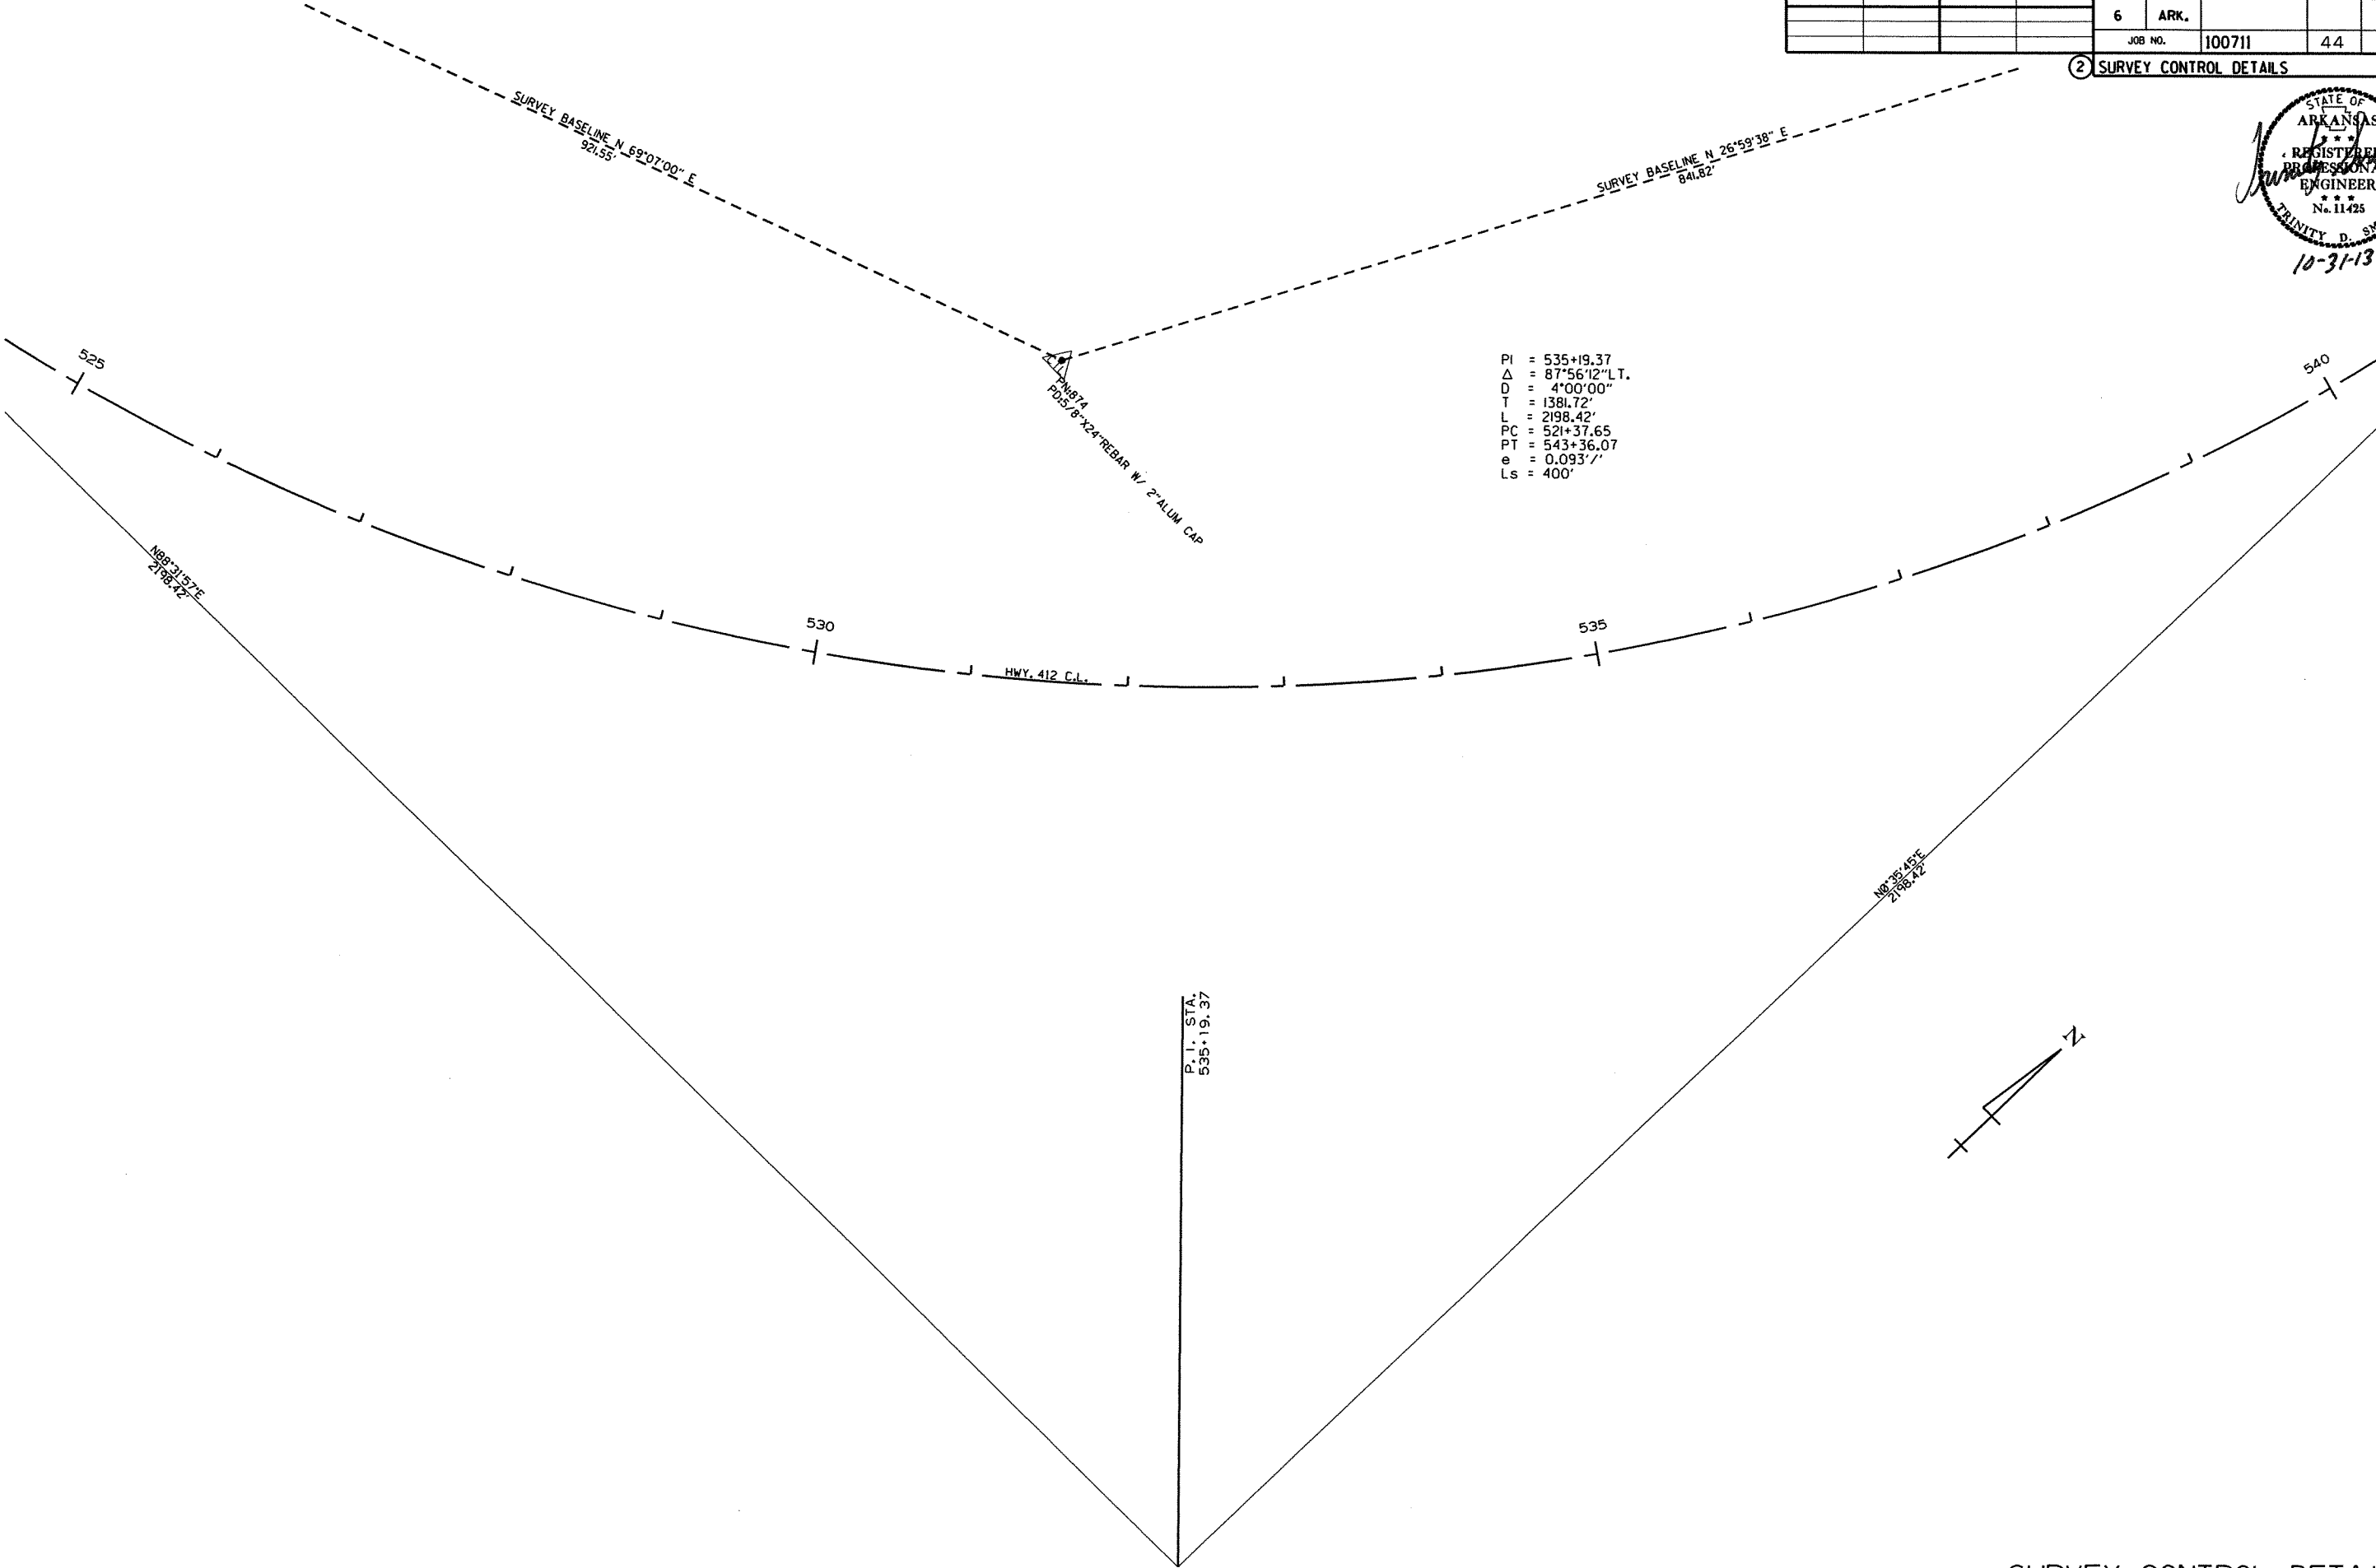



SURVEY CONTROL DETAILS

DATE REVISED	DATE FILMED	DATE REVISED	DATE FILMED	FED. RD. DIST. NO.	STATE	FED. AID PROJ. NO.	SHEET NO.	TOTAL SHEETS
				6	ARK.			
						JOB NO. 100711	45	138

2 SURVEY CONTROL DETAILS







10-31-13

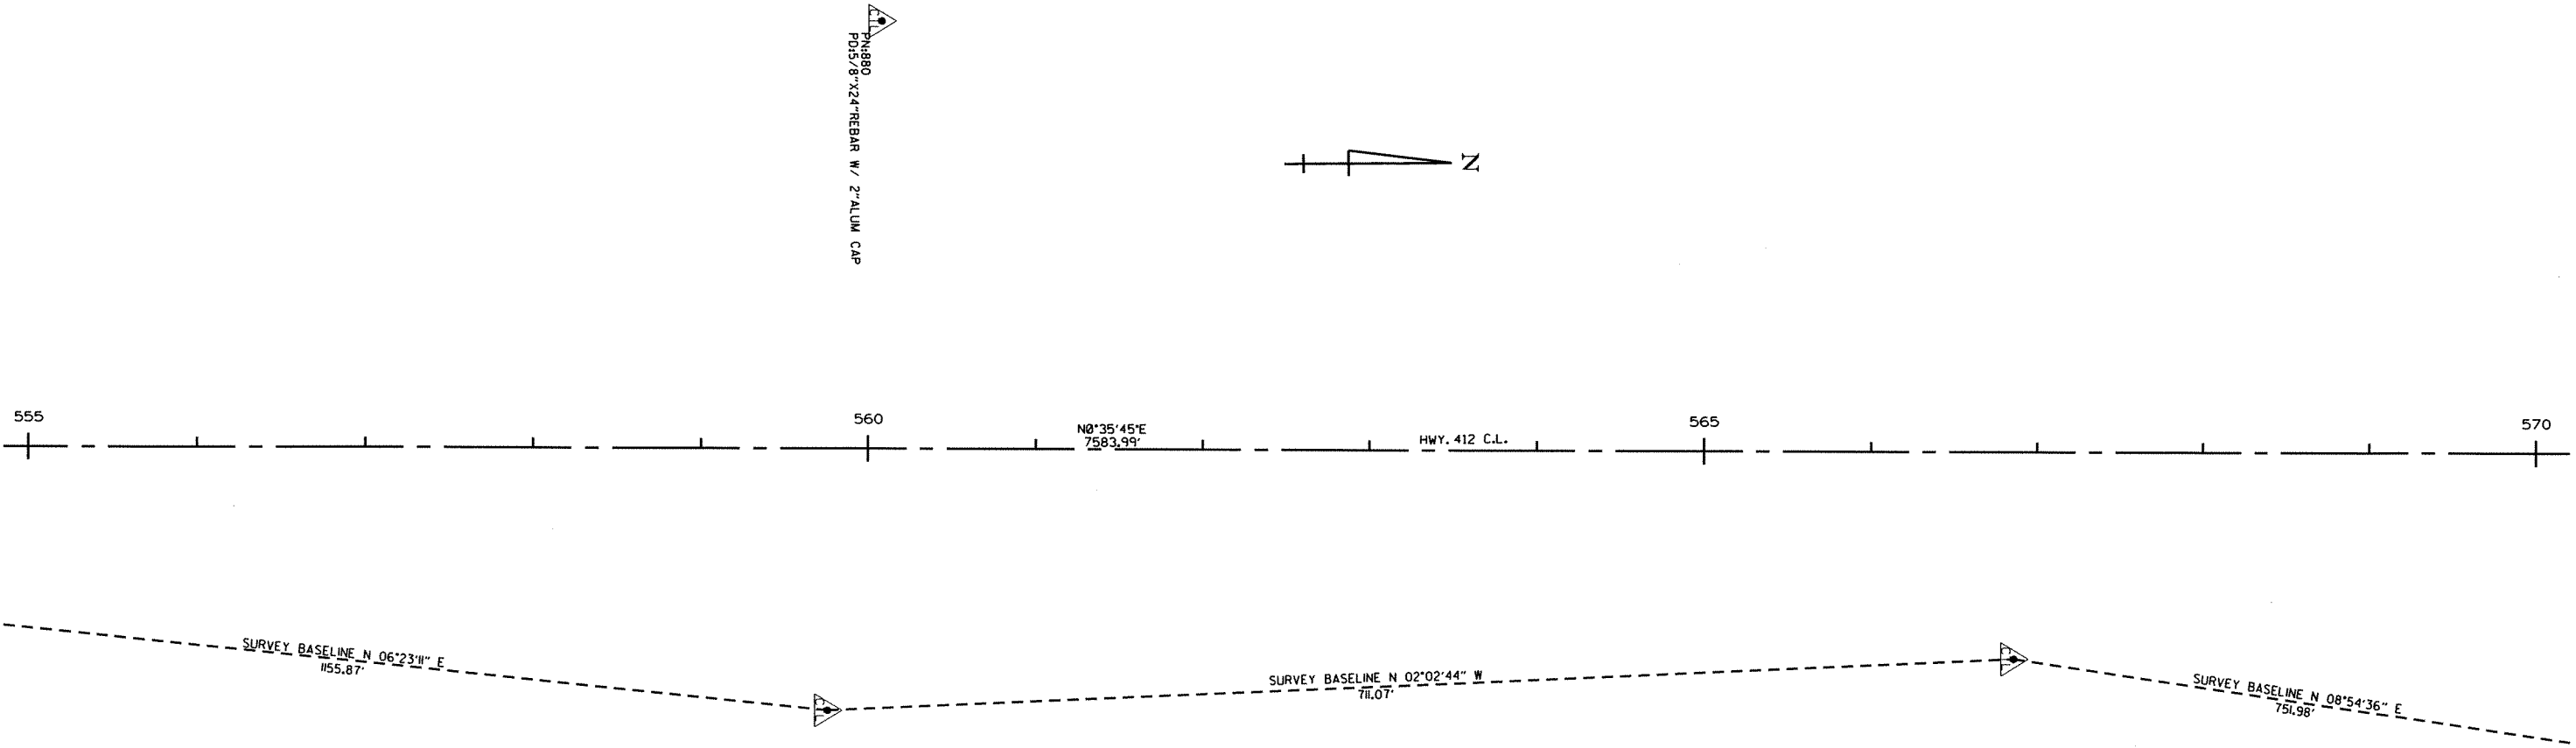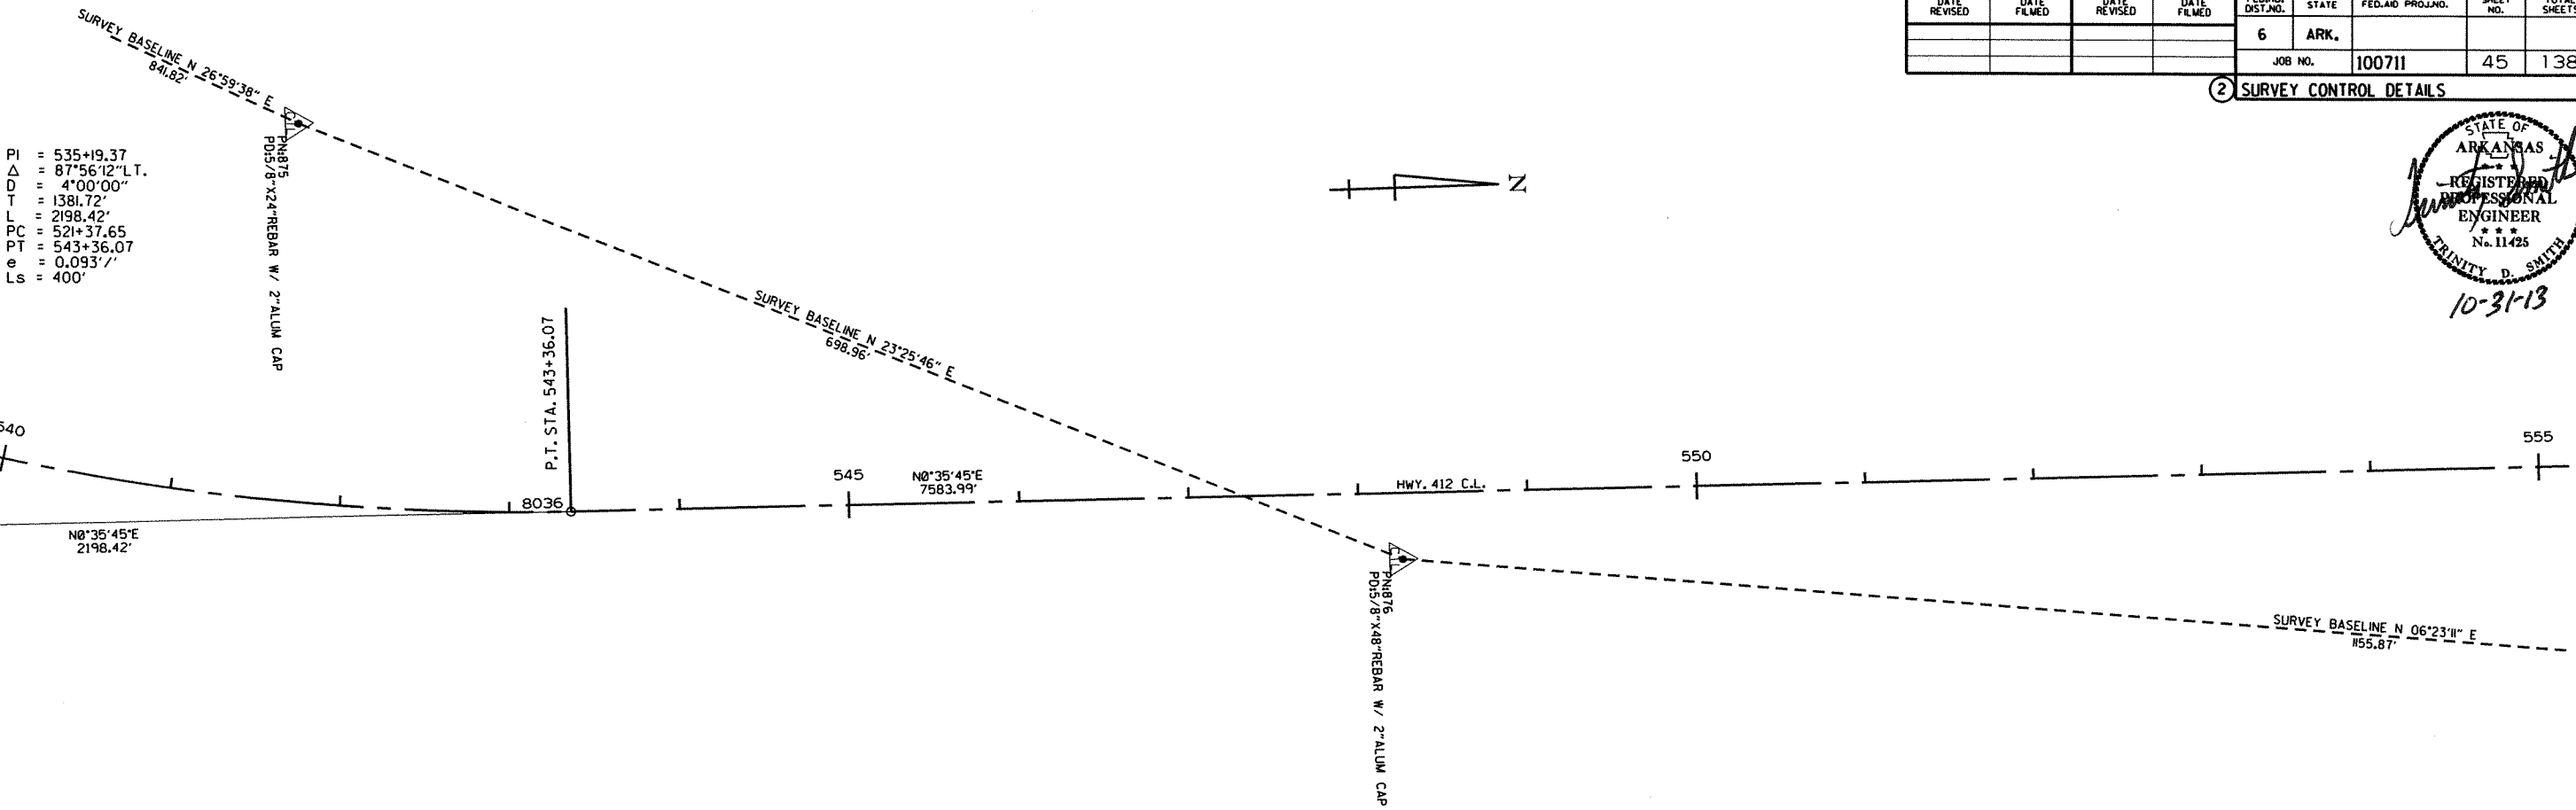

DATE REVISED	DATE FILMED	DATE REVISED	DATE FILMED	FED. RD. DIST. NO.	STATE	FED. AID PROJ. NO.	SHEET NO.	TOTAL SHEETS
				6	ARK.			
						JOB NO.	100711	46 138



2 SURVEY CONTROL DETAILS

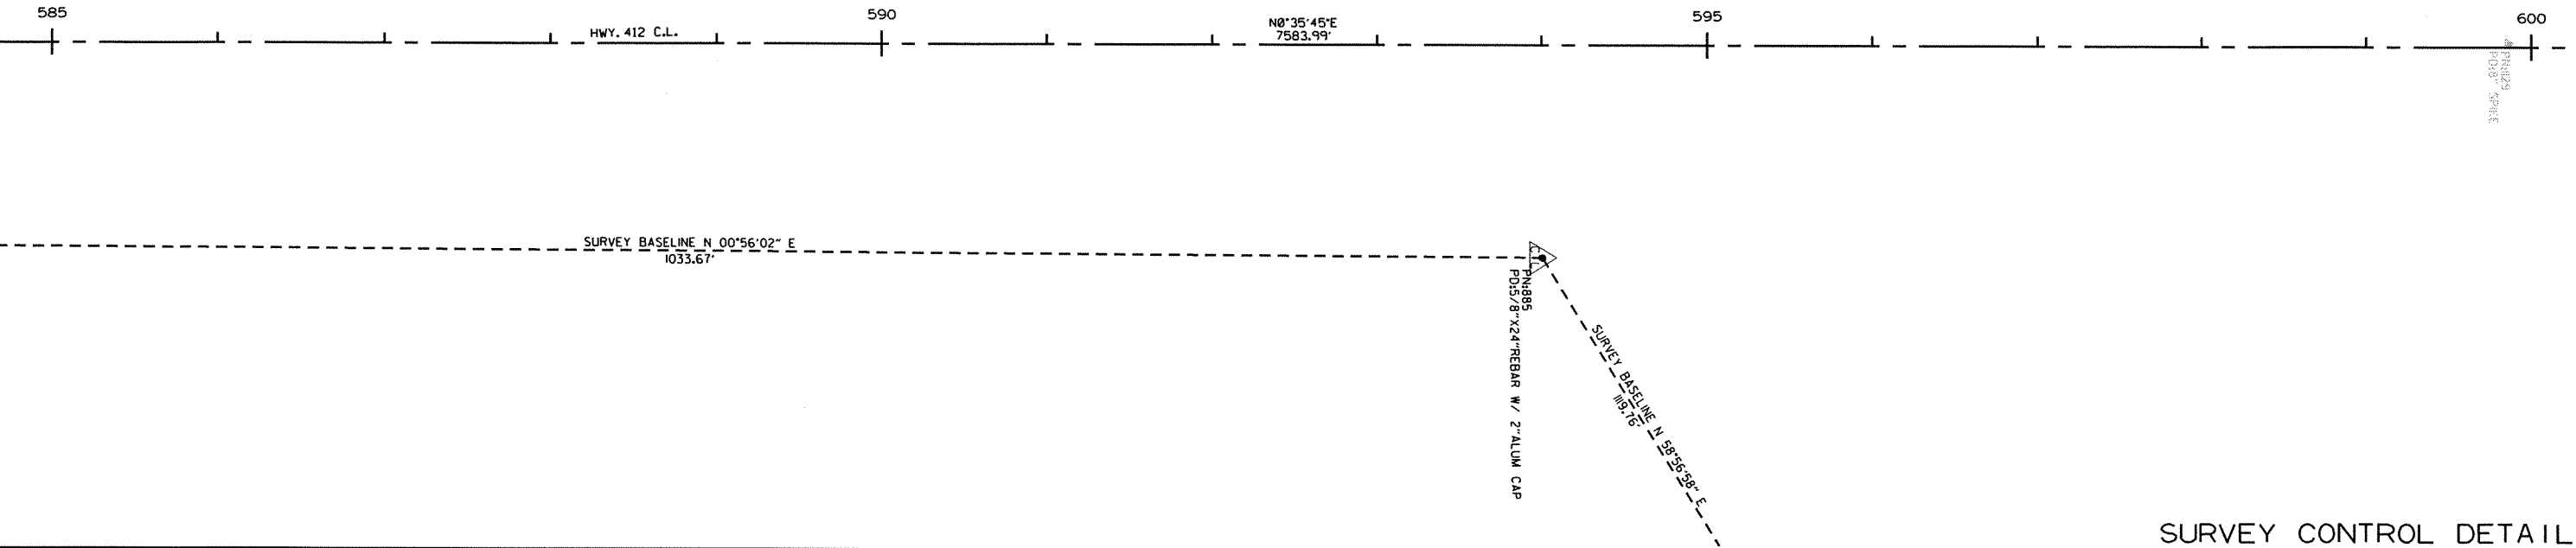 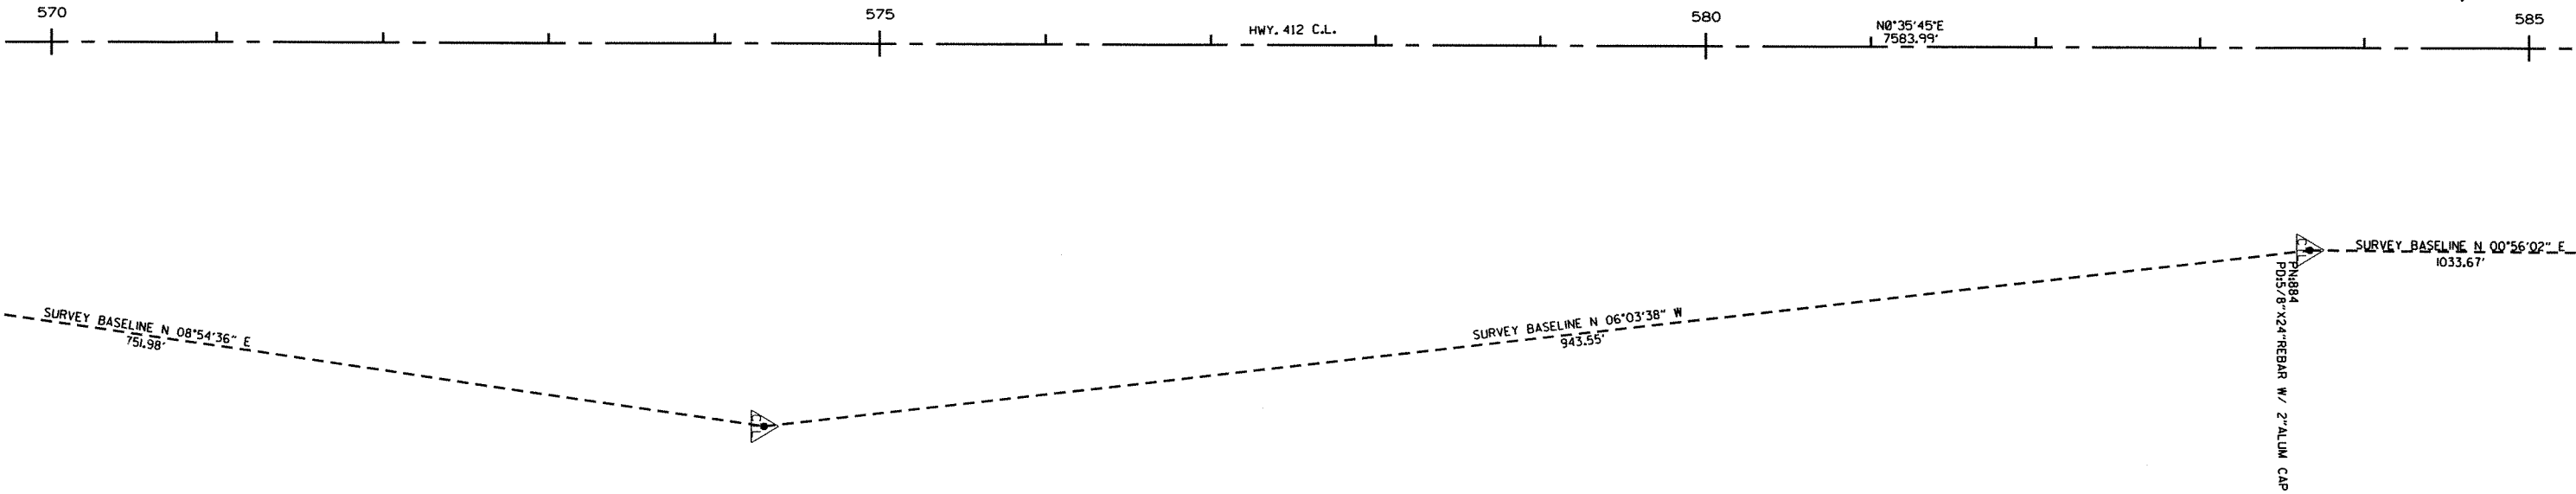 

SURVEY CONTROL DETAILS

DATE REVISED	DATE FILMED	DATE REVISED	DATE FILMED	FED. RD. DIST. NO.	STATE	FED. AID PROJ. NO.	SHEET NO.	TOTAL SHEETS
				6	ARK.			
				JOB NO.		100711	47	138

2 SURVEY CONTROL DETAILS

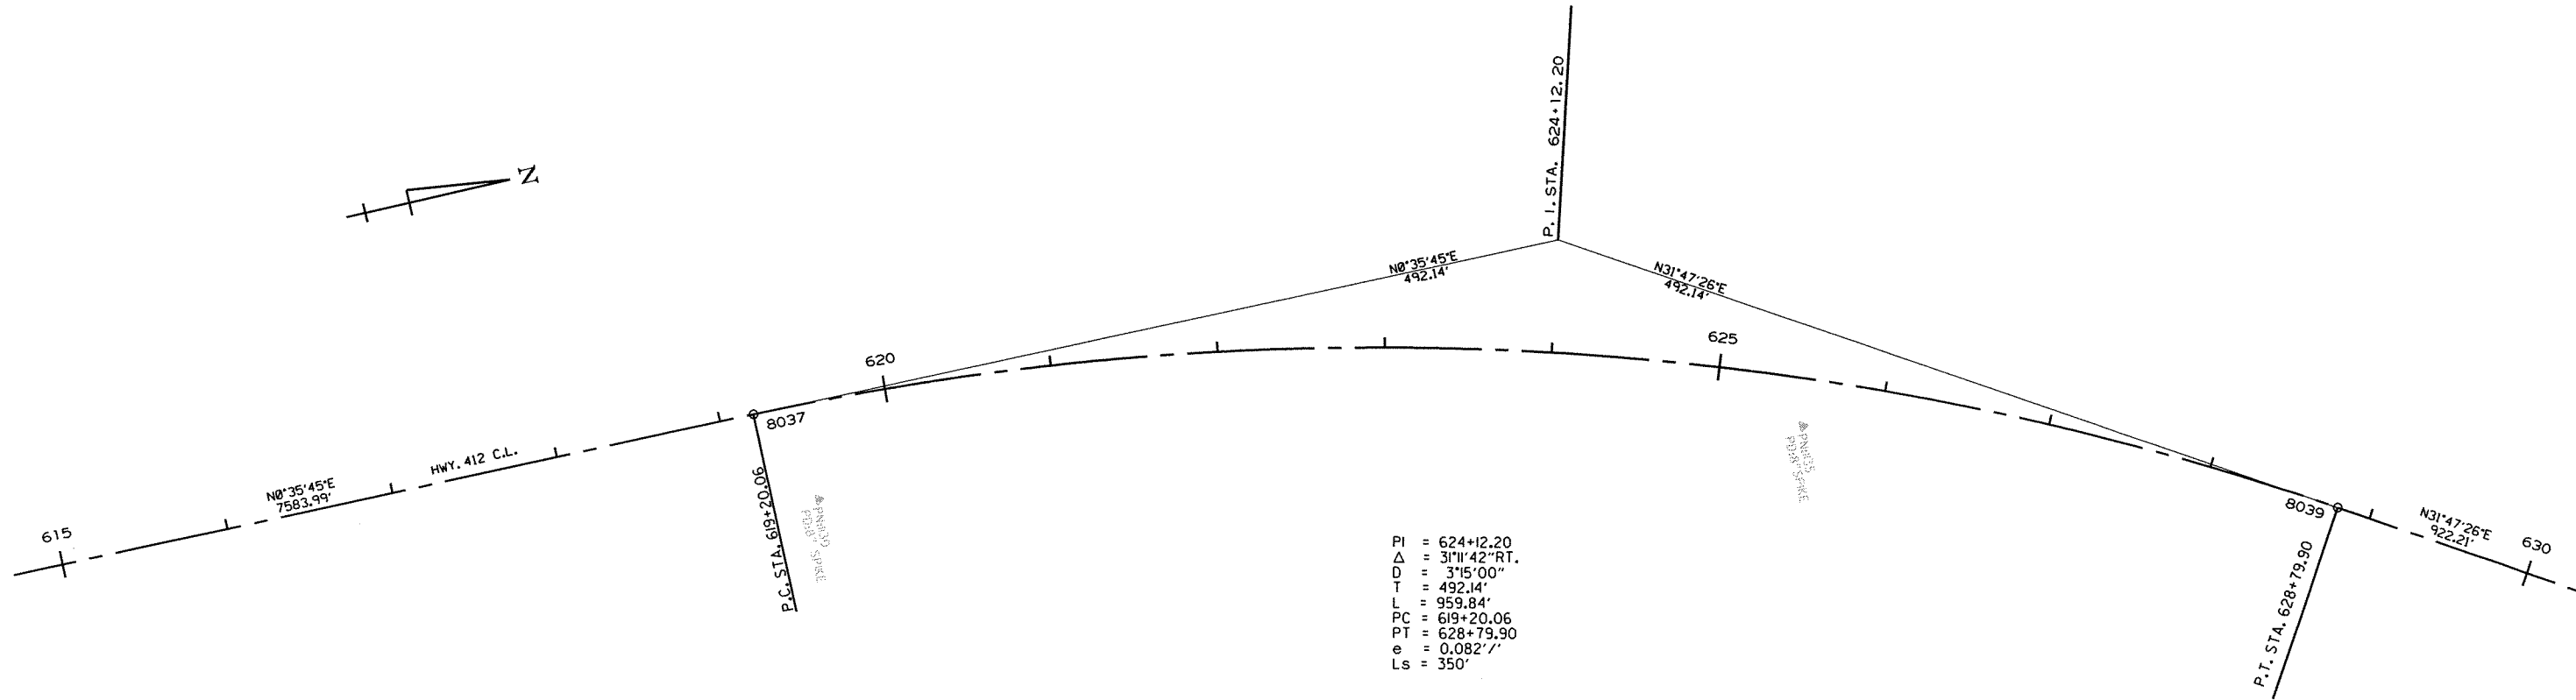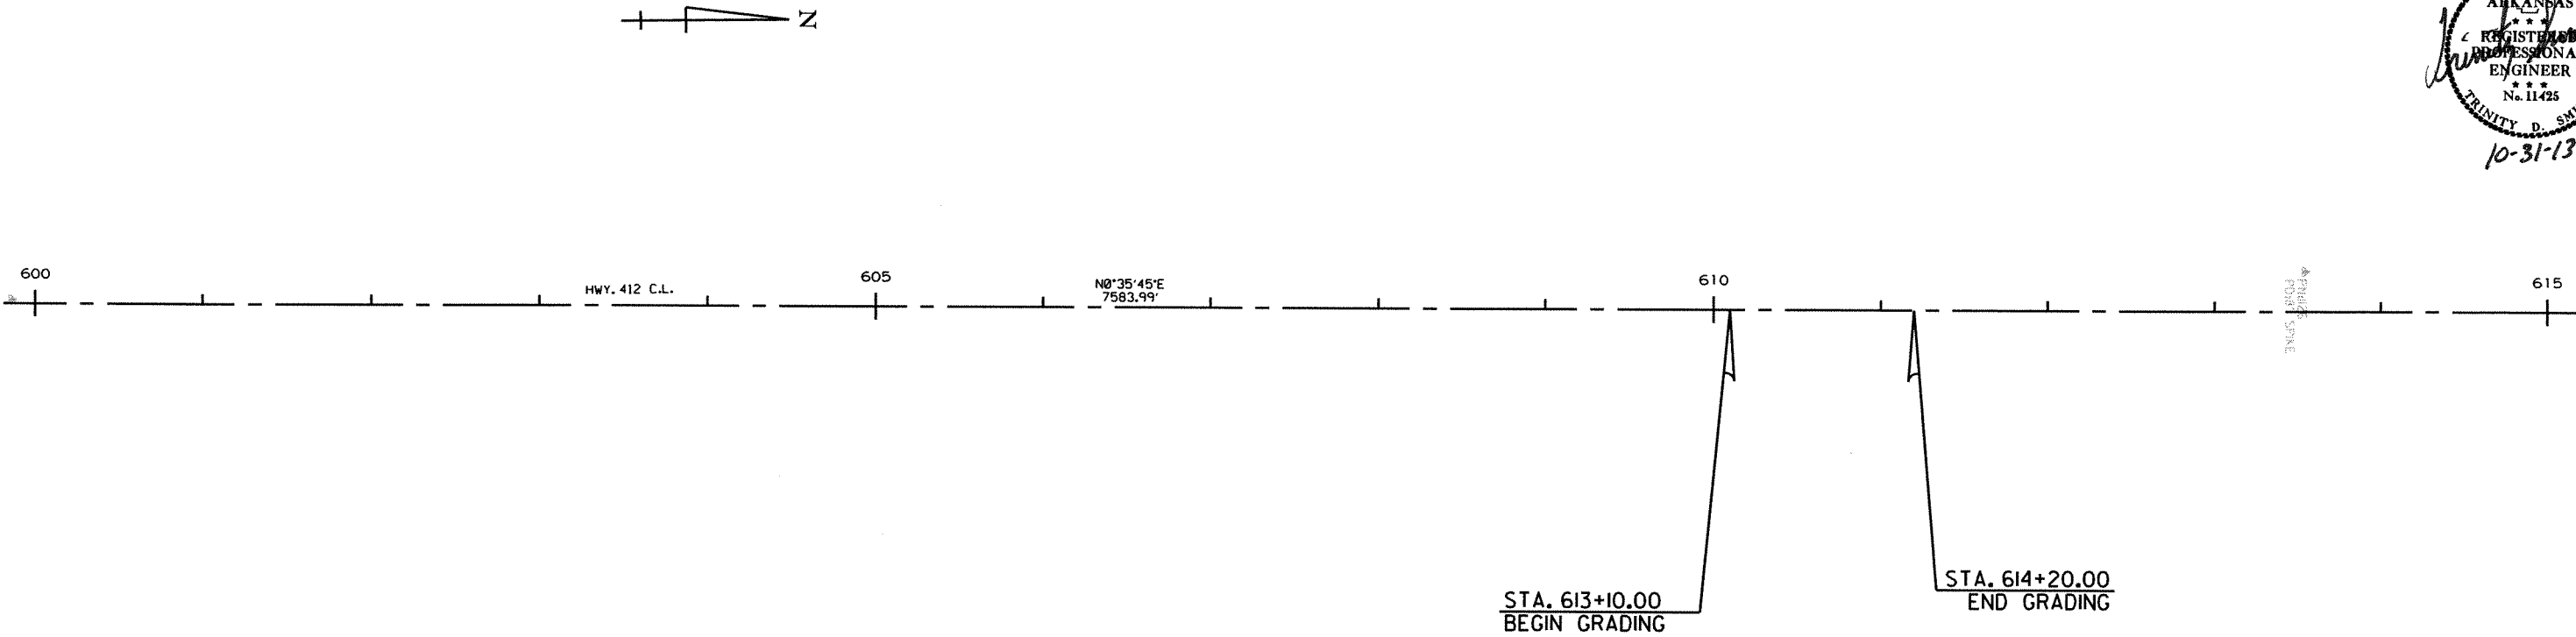


PI = 624+12.20
Δ = 31°11'42" RT.
D = 3'15" 00"
L = 492.14'
PC = 619+20.06
PT = 628+79.90
e = 0.082' /'
Ls = 350'

SURVEY CONTROL DETAILS



DATE REVISED	DATE FILMED	DATE REVISED	DATE FILMED	FED. RD. DIST. NO.	STATE	FED. AID PROJ. NO.	SHEET NO.	TOTAL SHEETS
				6	ARK.			
						JOB NO. 100711	51	138

2 PLAN AND PROFILE SHEETS 412 BYPASS

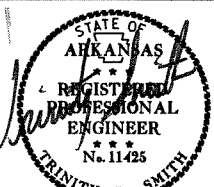

PI = 391+17.56
 Δ = 27°34'22" L.T.
D = 4°00'00"
T = 351.47'
L = 689.32'
PC = 387+66.09
PT = 394+55.41
e = 0.093'/'
Ls = 400'

STA. 384+19 IN PLACE
DBL. 8' X 7' X 194' R.C. BOX CULVERT
(45° RT. FWD. SKEW)
WITH 3:1 WINGS LT. & RT.
Q50=900 CFS D.A. = 588 ACRES
RETAIN

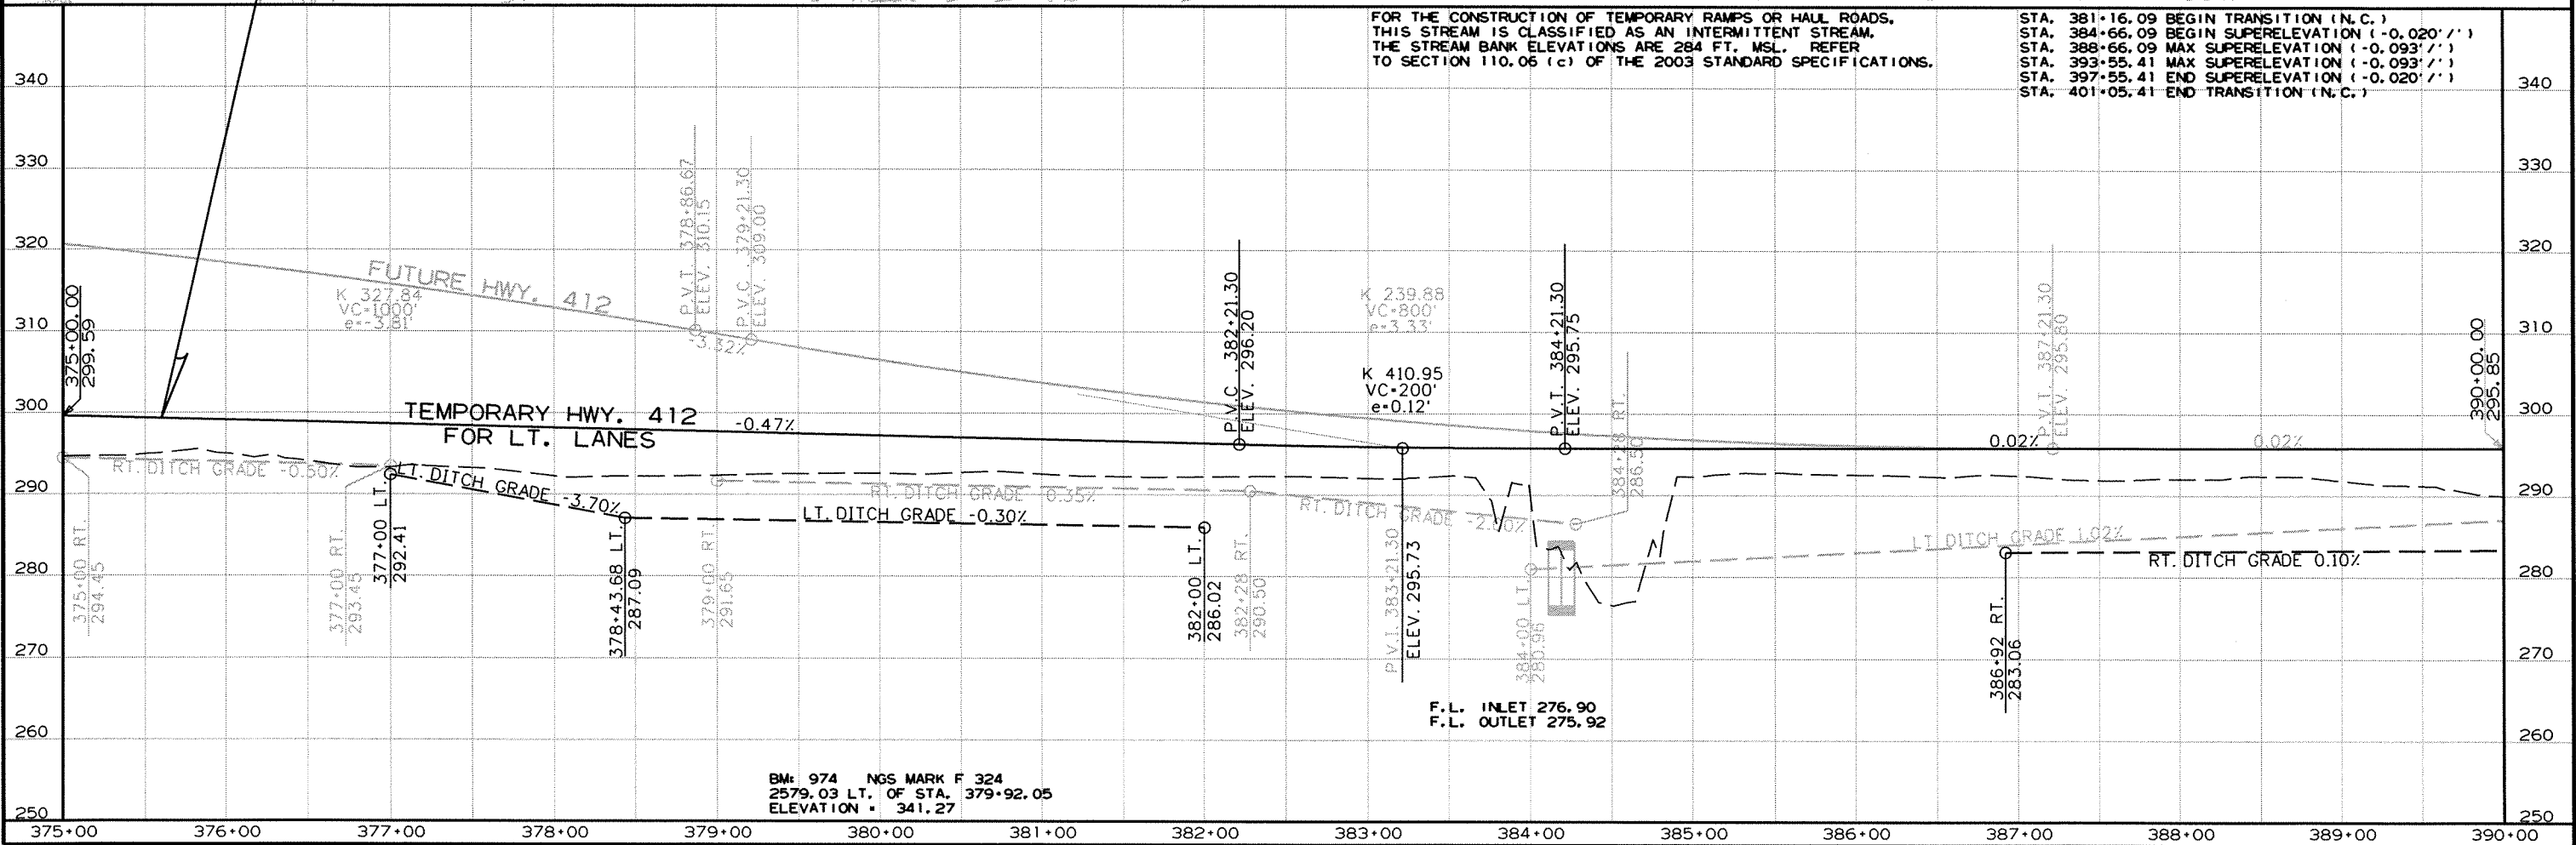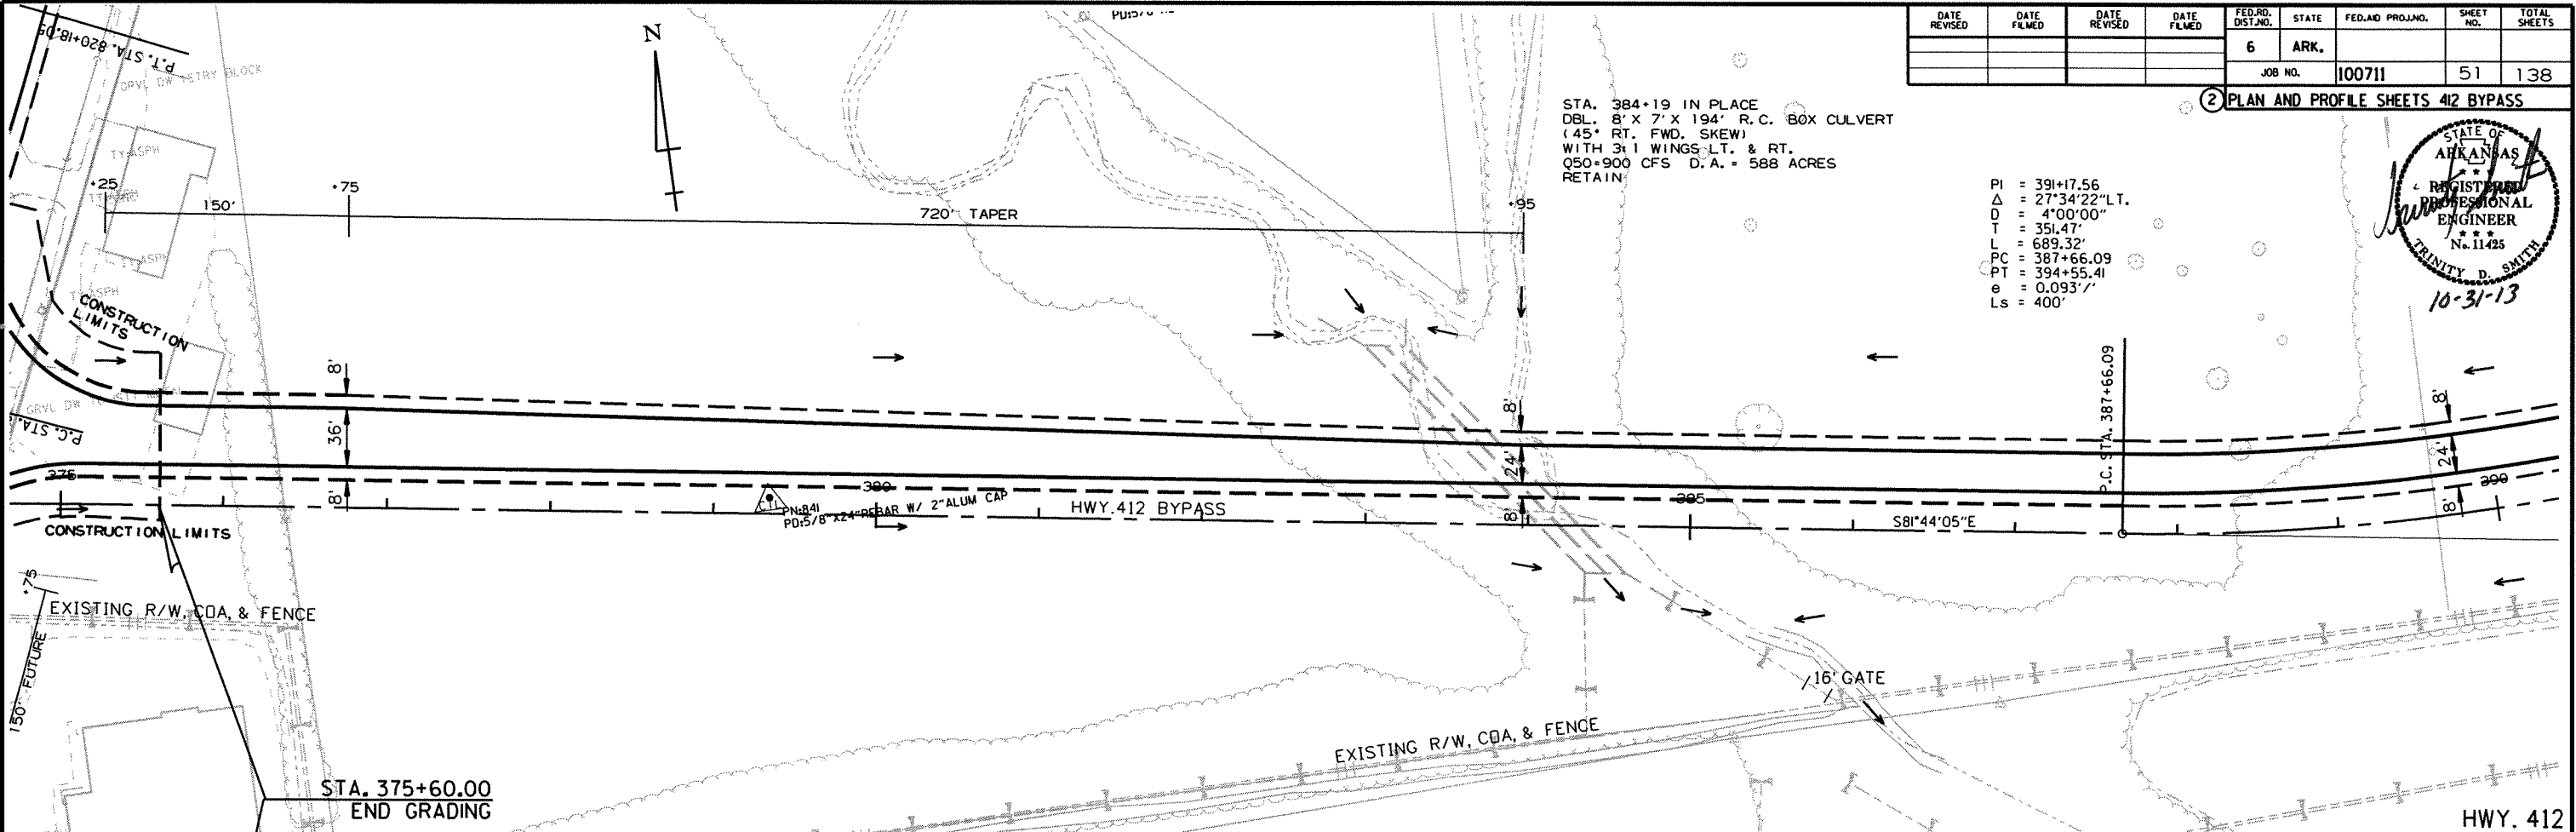

2/22/2013

R100711.DGN

PI = 391+17.56
Δ = 27°34'22"LT.
D = 4°00'00"
T = 351.47'
L = 689.32'
PC = 387+66.09
PT = 394+55.41
e = 0.093'/'
Ls = 400'



PN#845
PD:5/8"x24"REBAR W/ 2"ALUM CAP

STA. 393+59 IN PLACE
DBL. 36"x110' R.C. PIPE CULVERT
(15' LT. FWD. SKEW)
(CLASS III) (TYPE 3 BEDDING) WITH
FES LT. & RT.
Q50+95 CFS D.A. = 34 ACRES
RETAIN



DATE REVISED	DATE FILMED	DATE REVISED	DATE FILMED	FED. RD. DIST. NO.	STATE	FED. AID PROJ. NO.	SHEET NO.	TOTAL SHEETS
				6	ARK.			
				JOB NO.	100711		52	138


2 PLAN AND PROFILE SHEETS 412 BYPASS

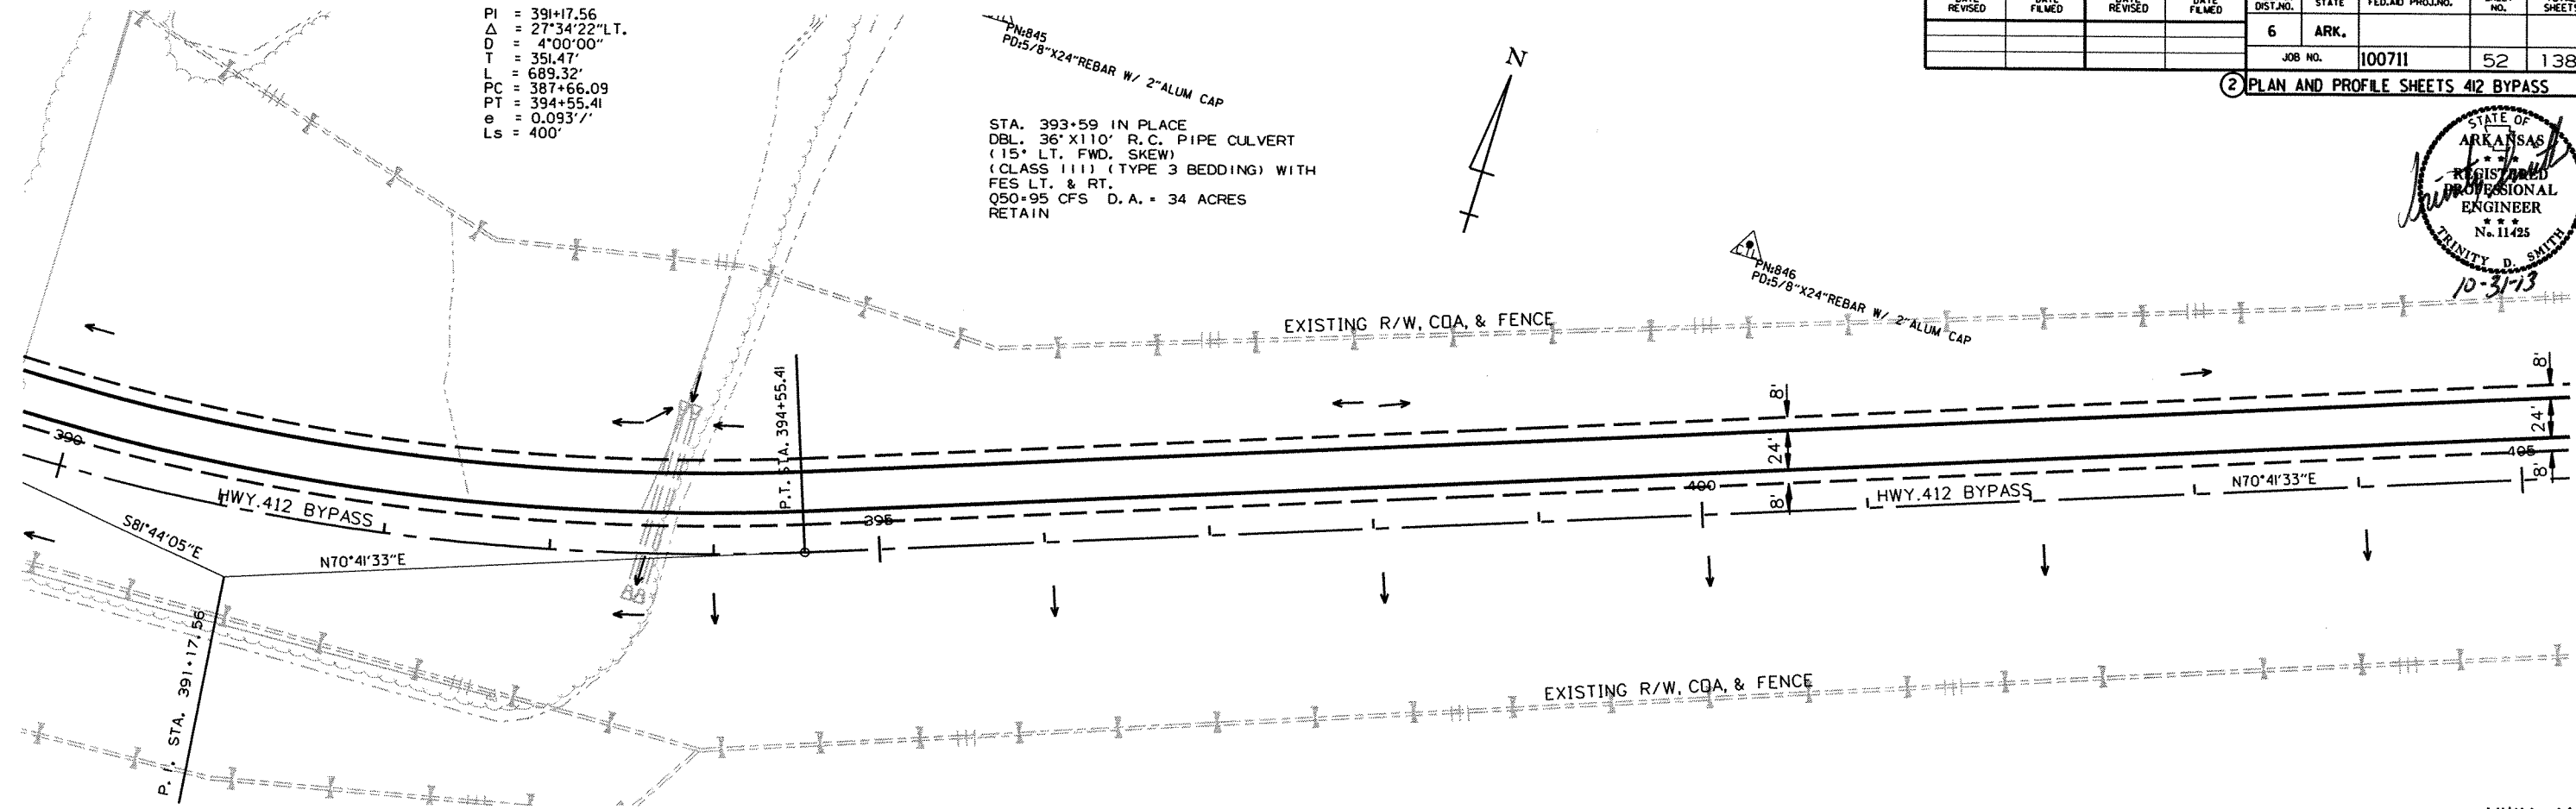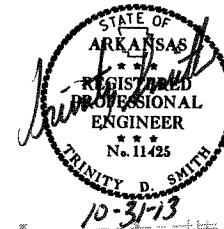

HWY. 412

FOR THE CONSTRUCTION OF TEMPORARY RAMPS OR HALL ROADS, THIS STREAM IS CLASSIFIED AS AN INTERMITTENT STREAM. THE STREAM BANK ELEVATIONS ARE 285 FT. MSL. REFER TO SECTION 110.06 (c) OF THE 2003 STANDARD SPECIFICATIONS.



STA. 381+16.09 BEGIN TRANSITION (N.C.)
STA. 384+66.09 BEGIN SUPERELEVATION (-0.020'/'')
STA. 388+66.09 MAX SUPERELEVATION (-0.093'/'')
STA. 393+55.41 MAX SUPERELEVATION (-0.093'/'')
STA. 397+55.41 END SUPERELEVATION (-0.020'/'')
STA. 401+05.41 END TRANSITION (N.C.)

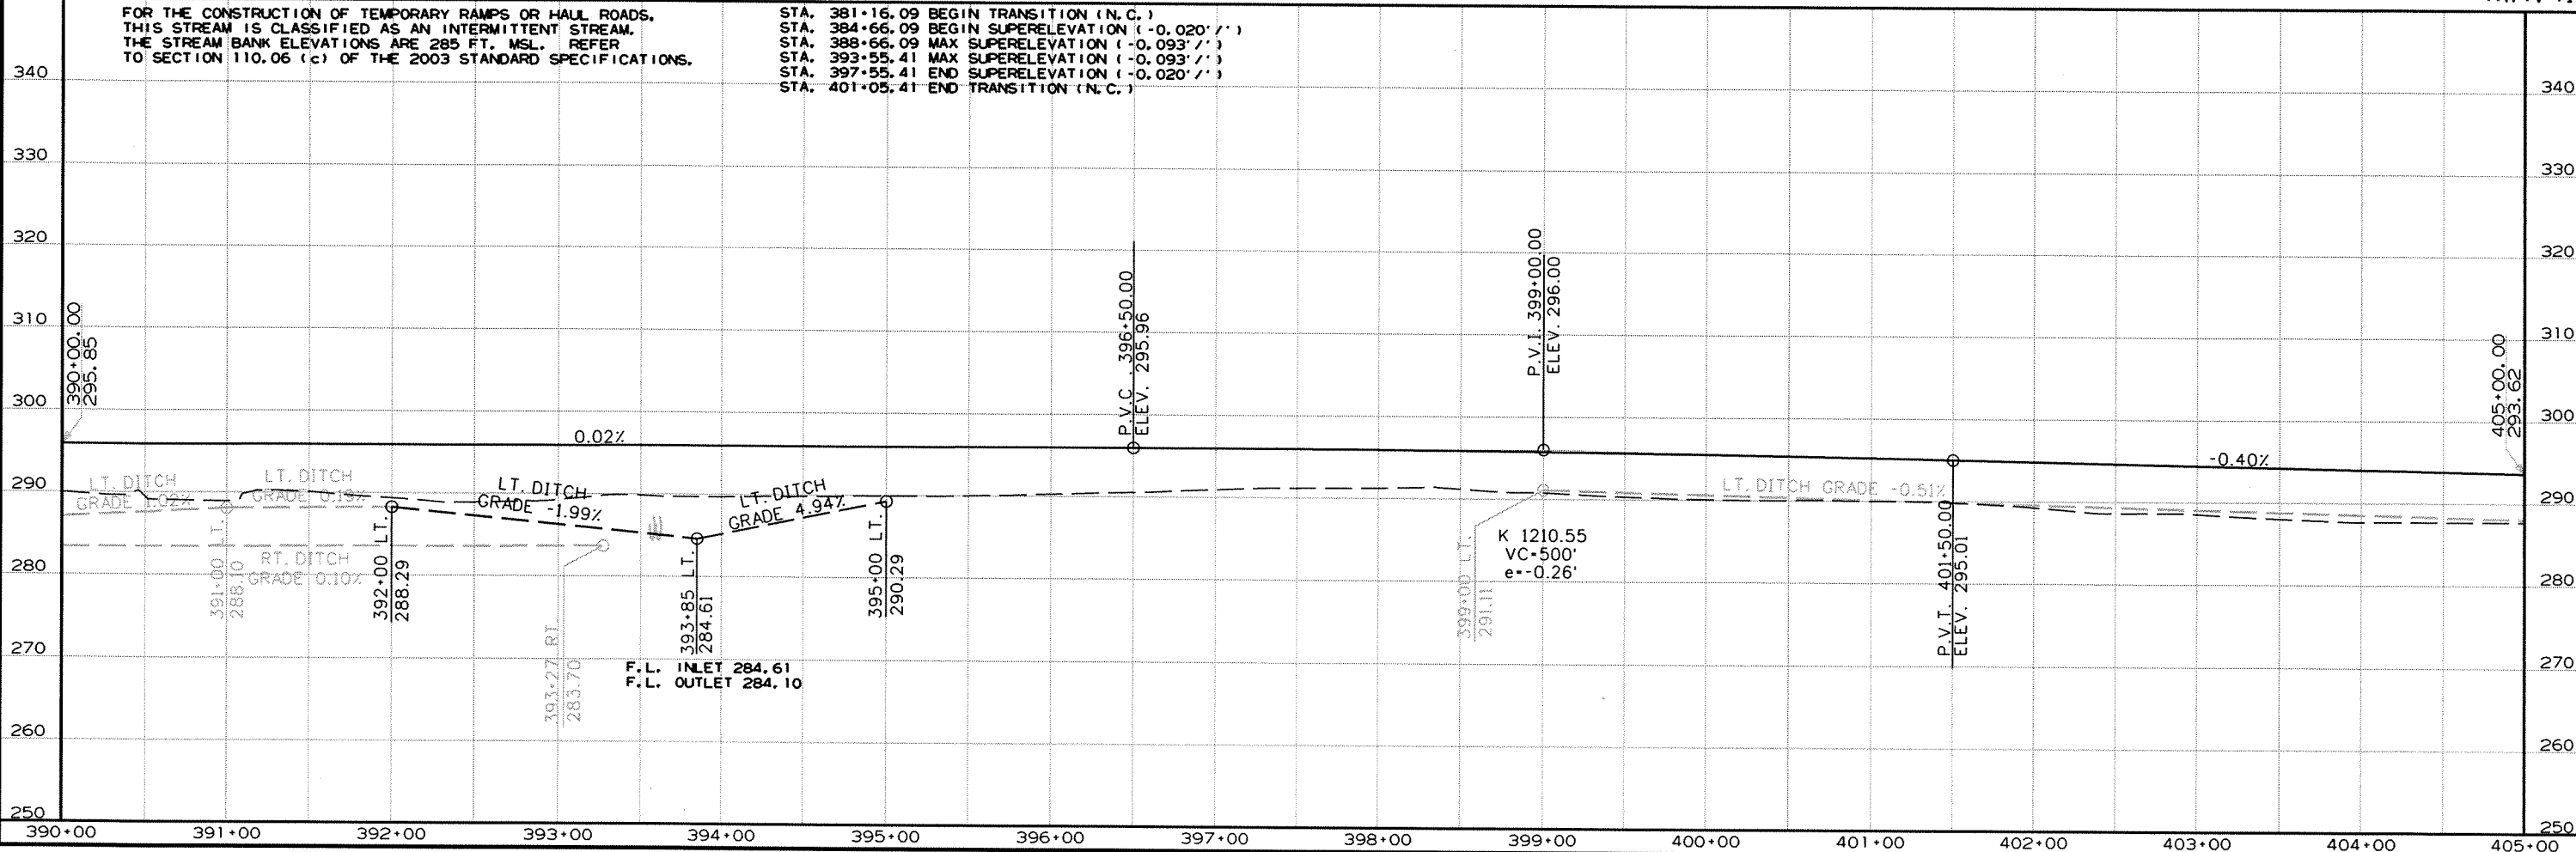


2/22/2013

R100711.DGN

② PLAN AND PROFILE SHEETS 412 BYPASS

 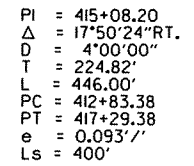


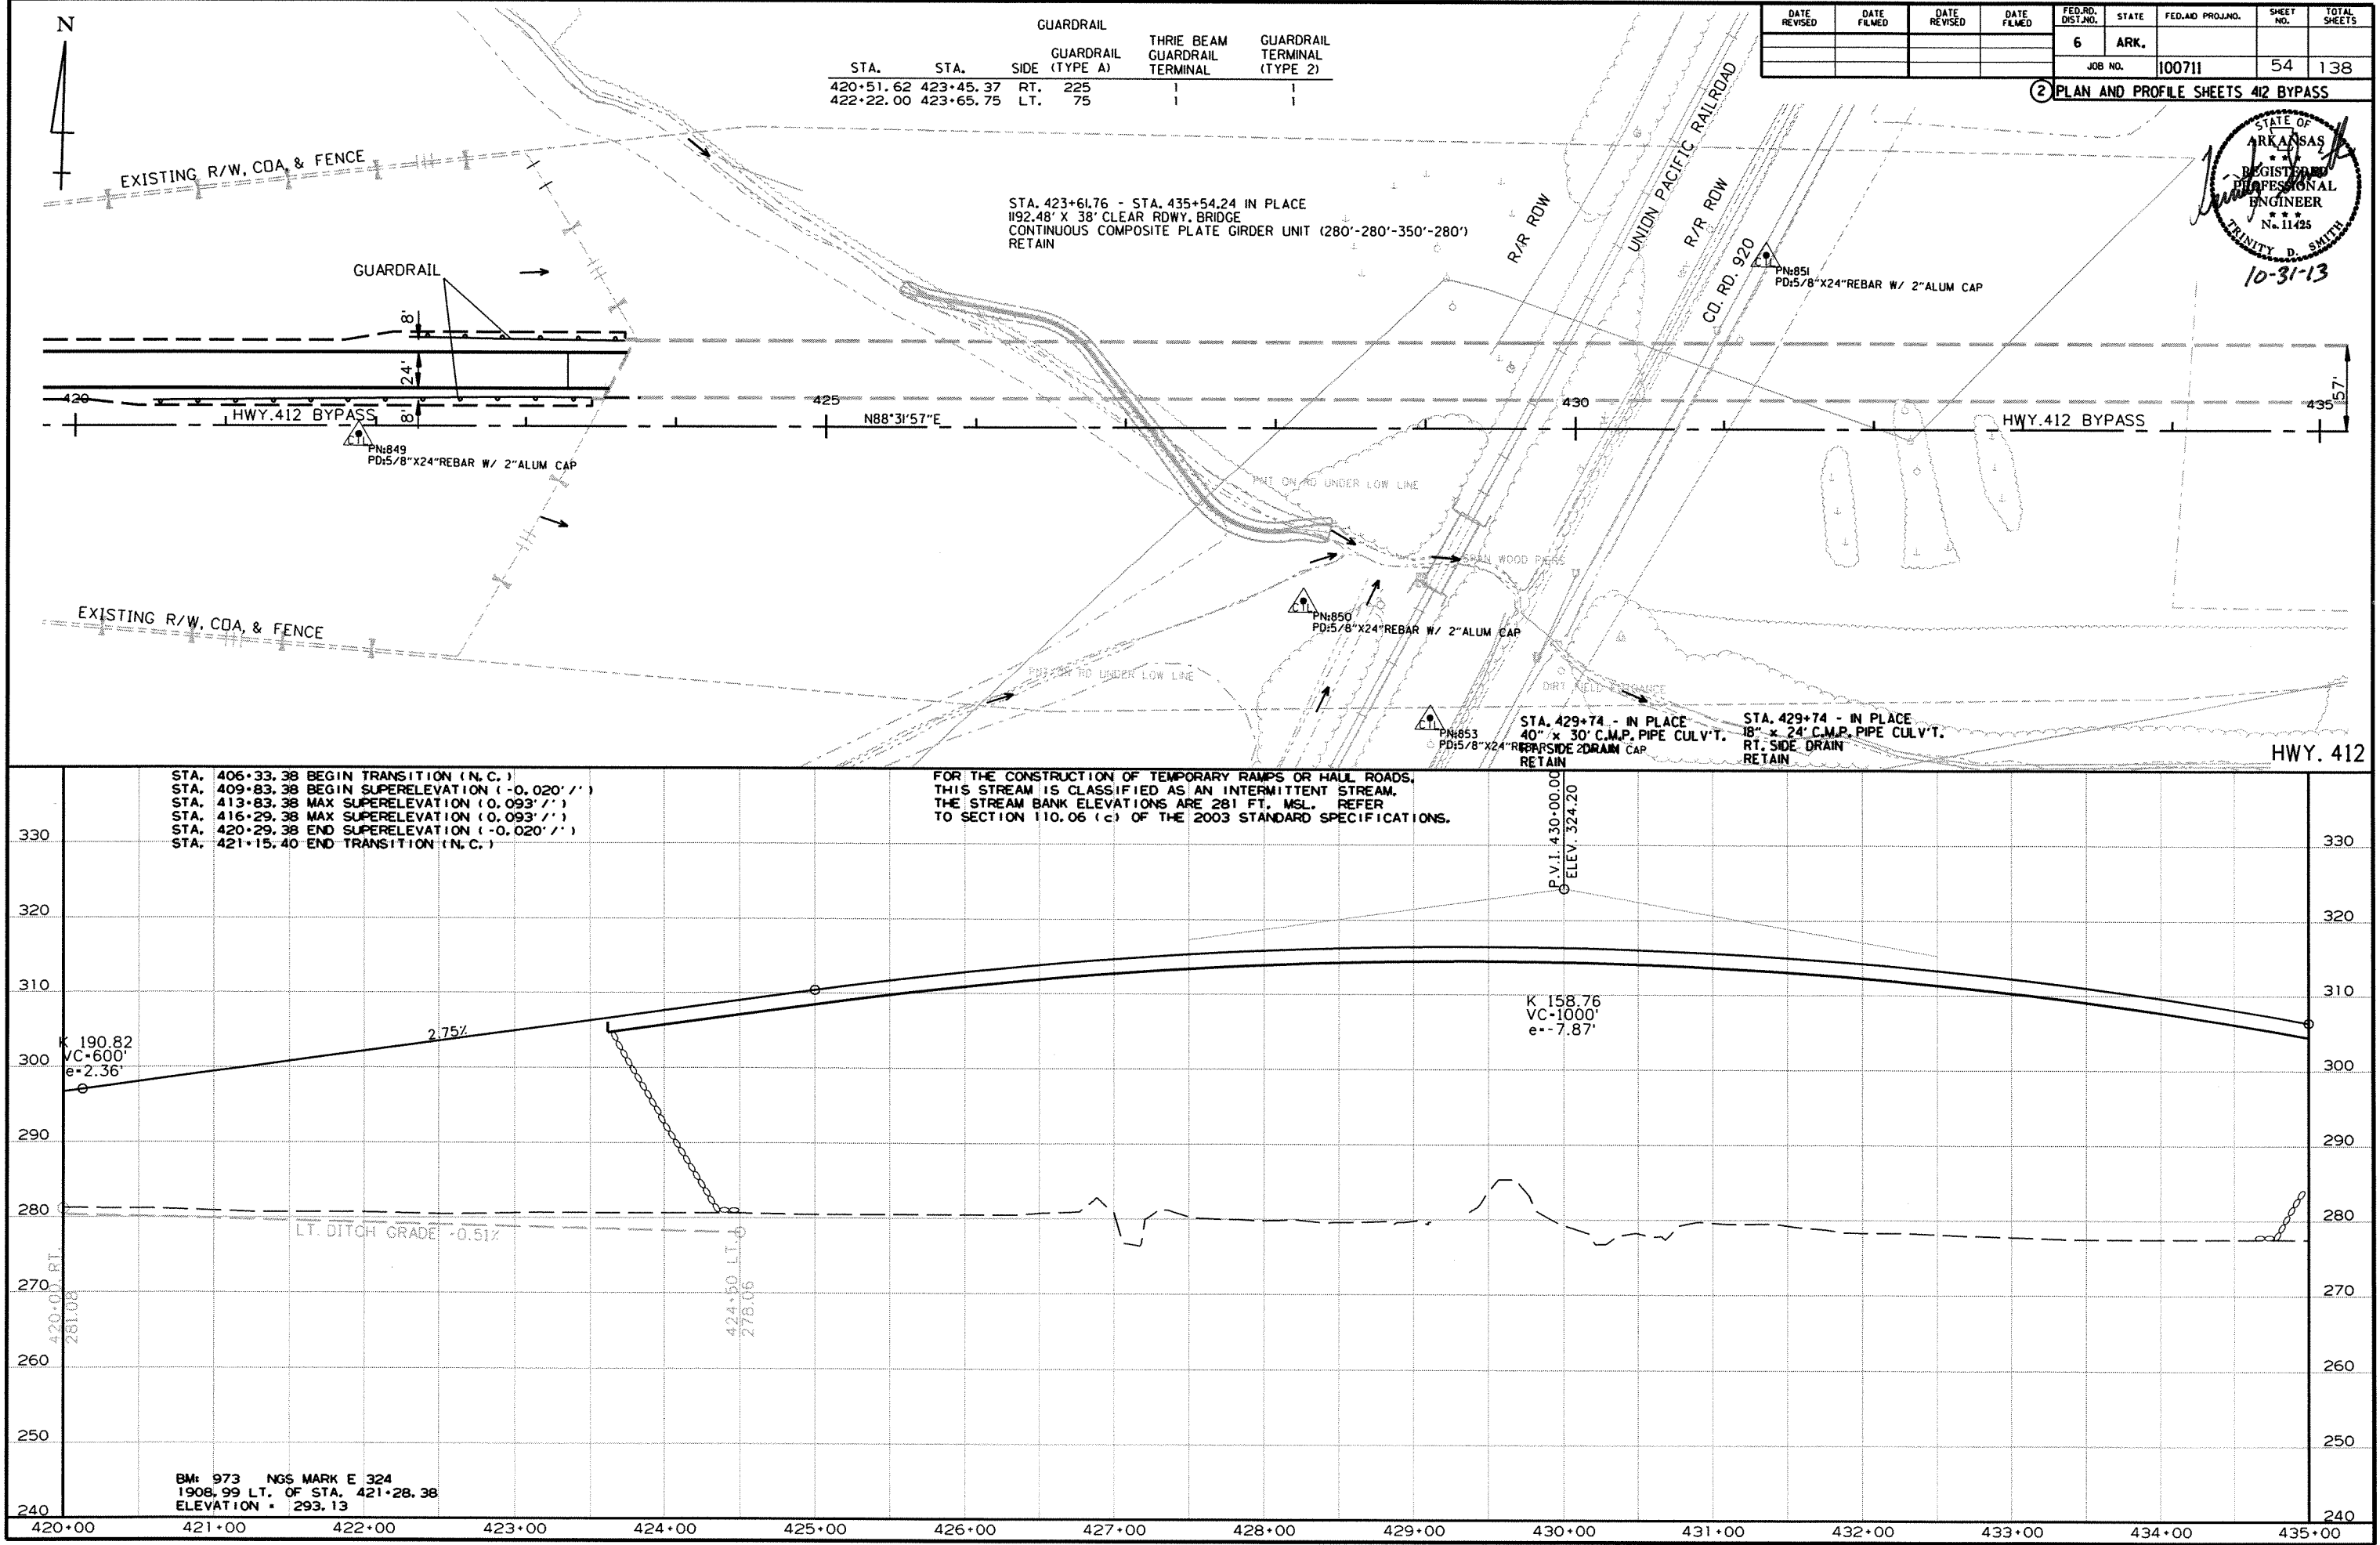


		GUARDRAIL		THRIE BEAM GUARDRAIL		GUARDRAIL TERMINAL	
STA.	STA.	SIDE	GUARDRAIL (TYPE A)			GUARDRAIL TERMINAL (TYPE 2)	
435+51.34	438+45.09	RT.	225		1	1	
435+71.95	438+65.70	LT.	225		1	1	

DATE REVISED	DATE FILMED	DATE REVISED	DATE FILMED	FED. RD. DIST. NO.	STATE	FED. AID PROJ. NO.	SHEET NO.	TOTAL SHEETS
				6	ARK.			

2 PLAN AND PROFILE SHEETS 412 BYPASS

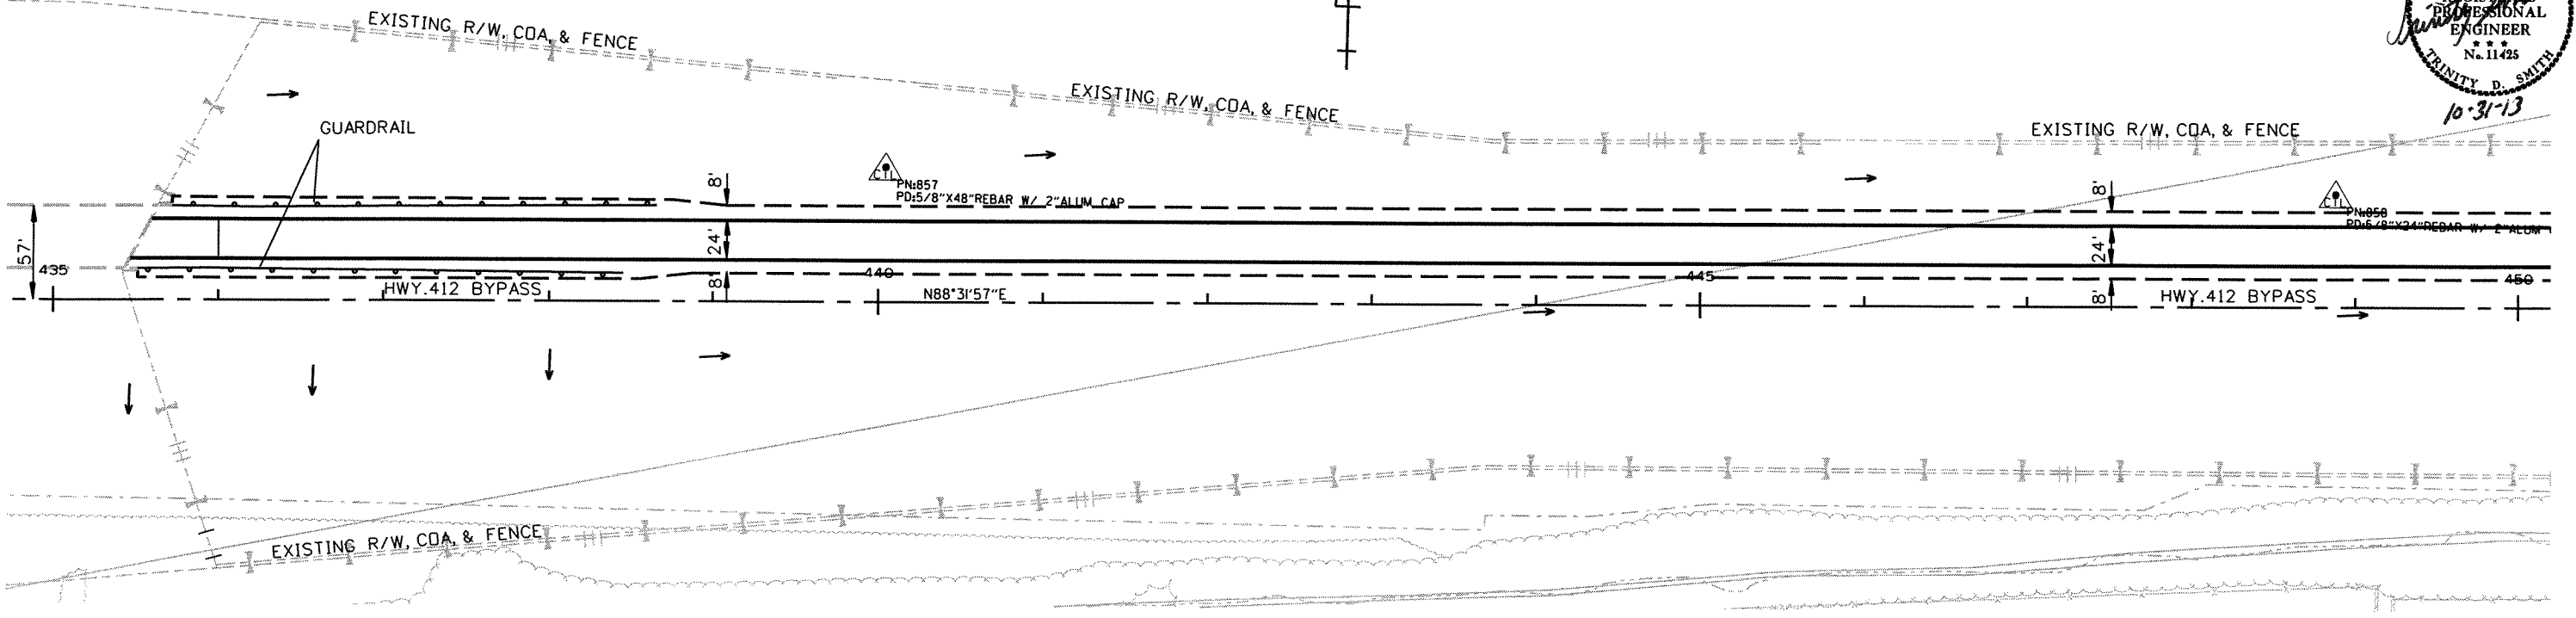

HWY. 412

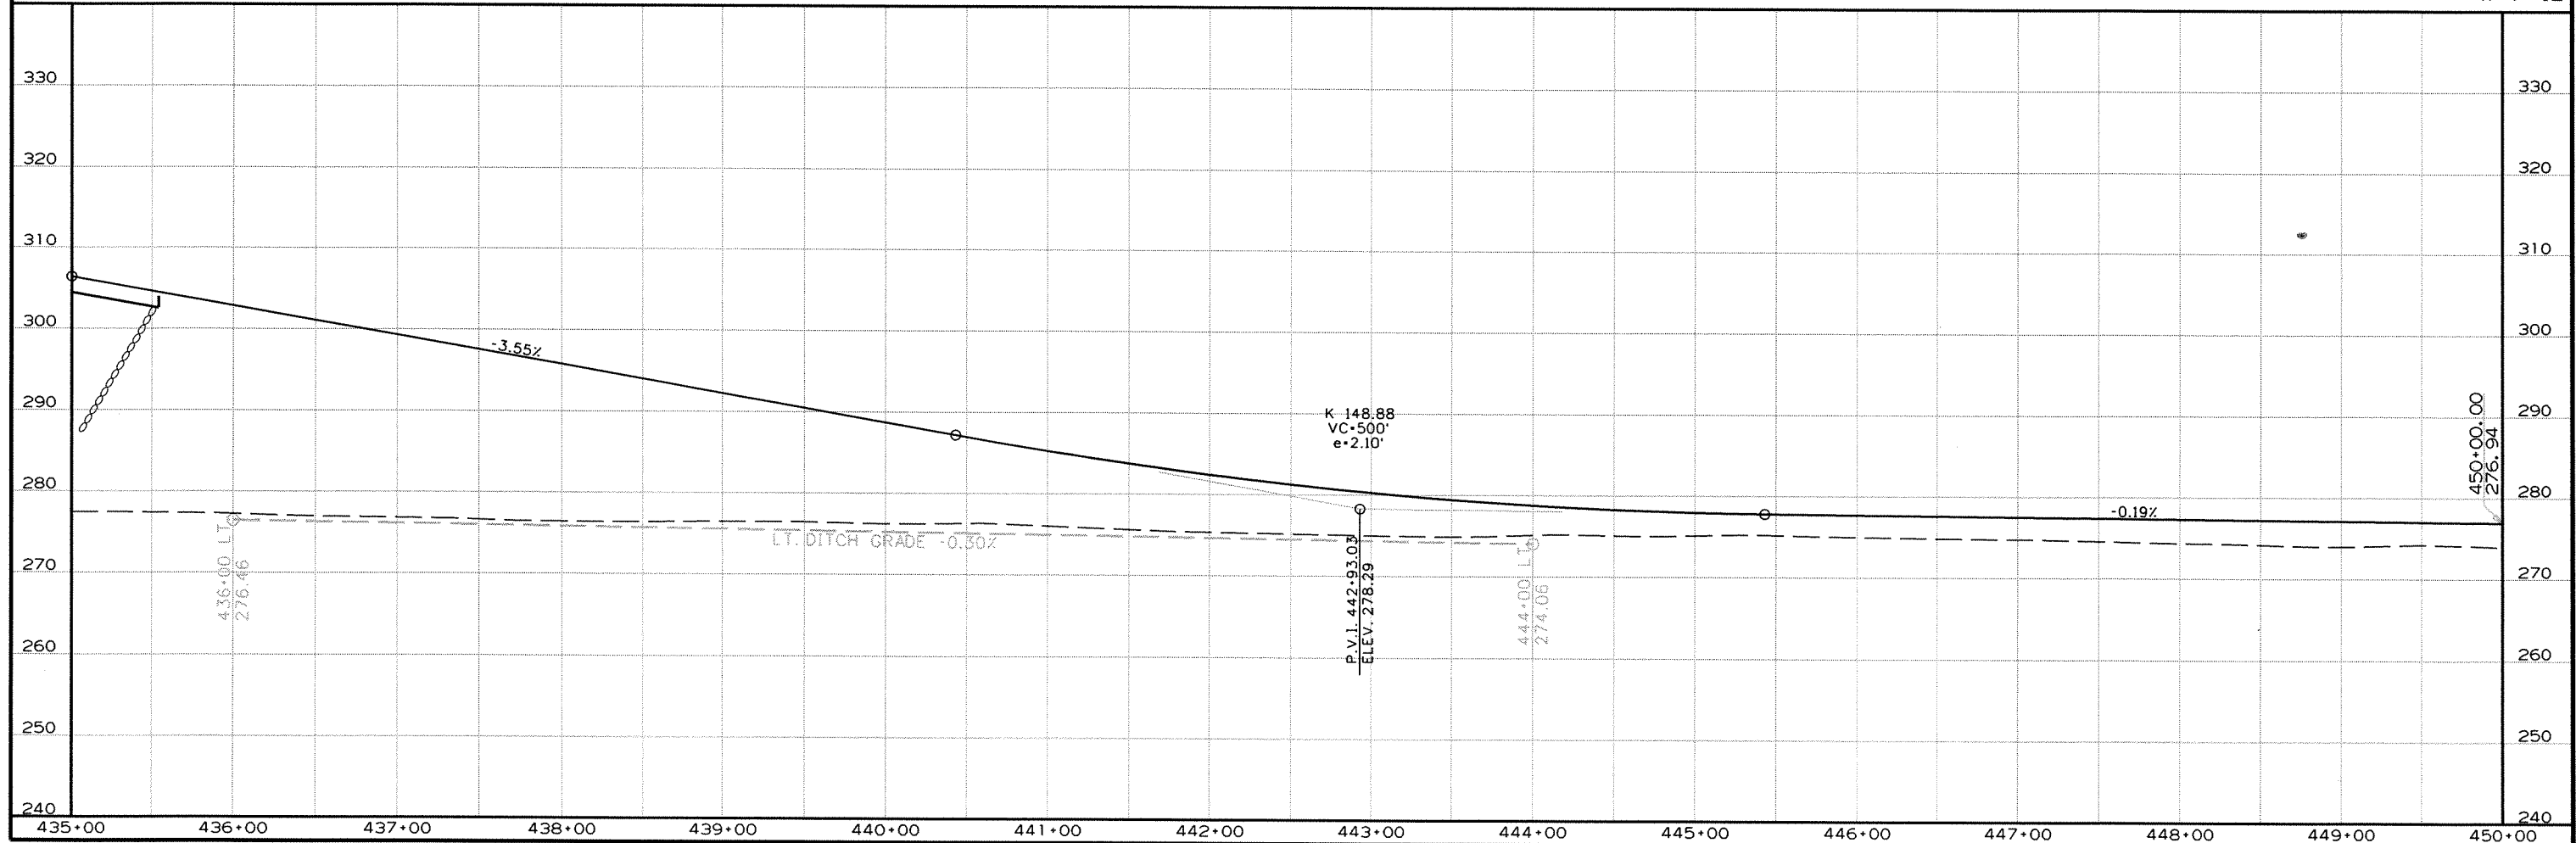




2/22/2013

R100711.DGN

STA. 452+00 IN PLACE
24" X 28" PIPE CULVERT
LT. SIDE DRAIN
RETAIN

DATE REVISED	DATE FILMED	DATE REVISED	DATE FILMED	FED. RD. DIST. NO.	STATE	FED. AID PROJ. NO.	SHEET NO.	TOTAL SHEETS
				6	ARK.			
				JOB NO. 100711			56	138

② PLAN AND PROFILE SHEETS 412 BYPASS

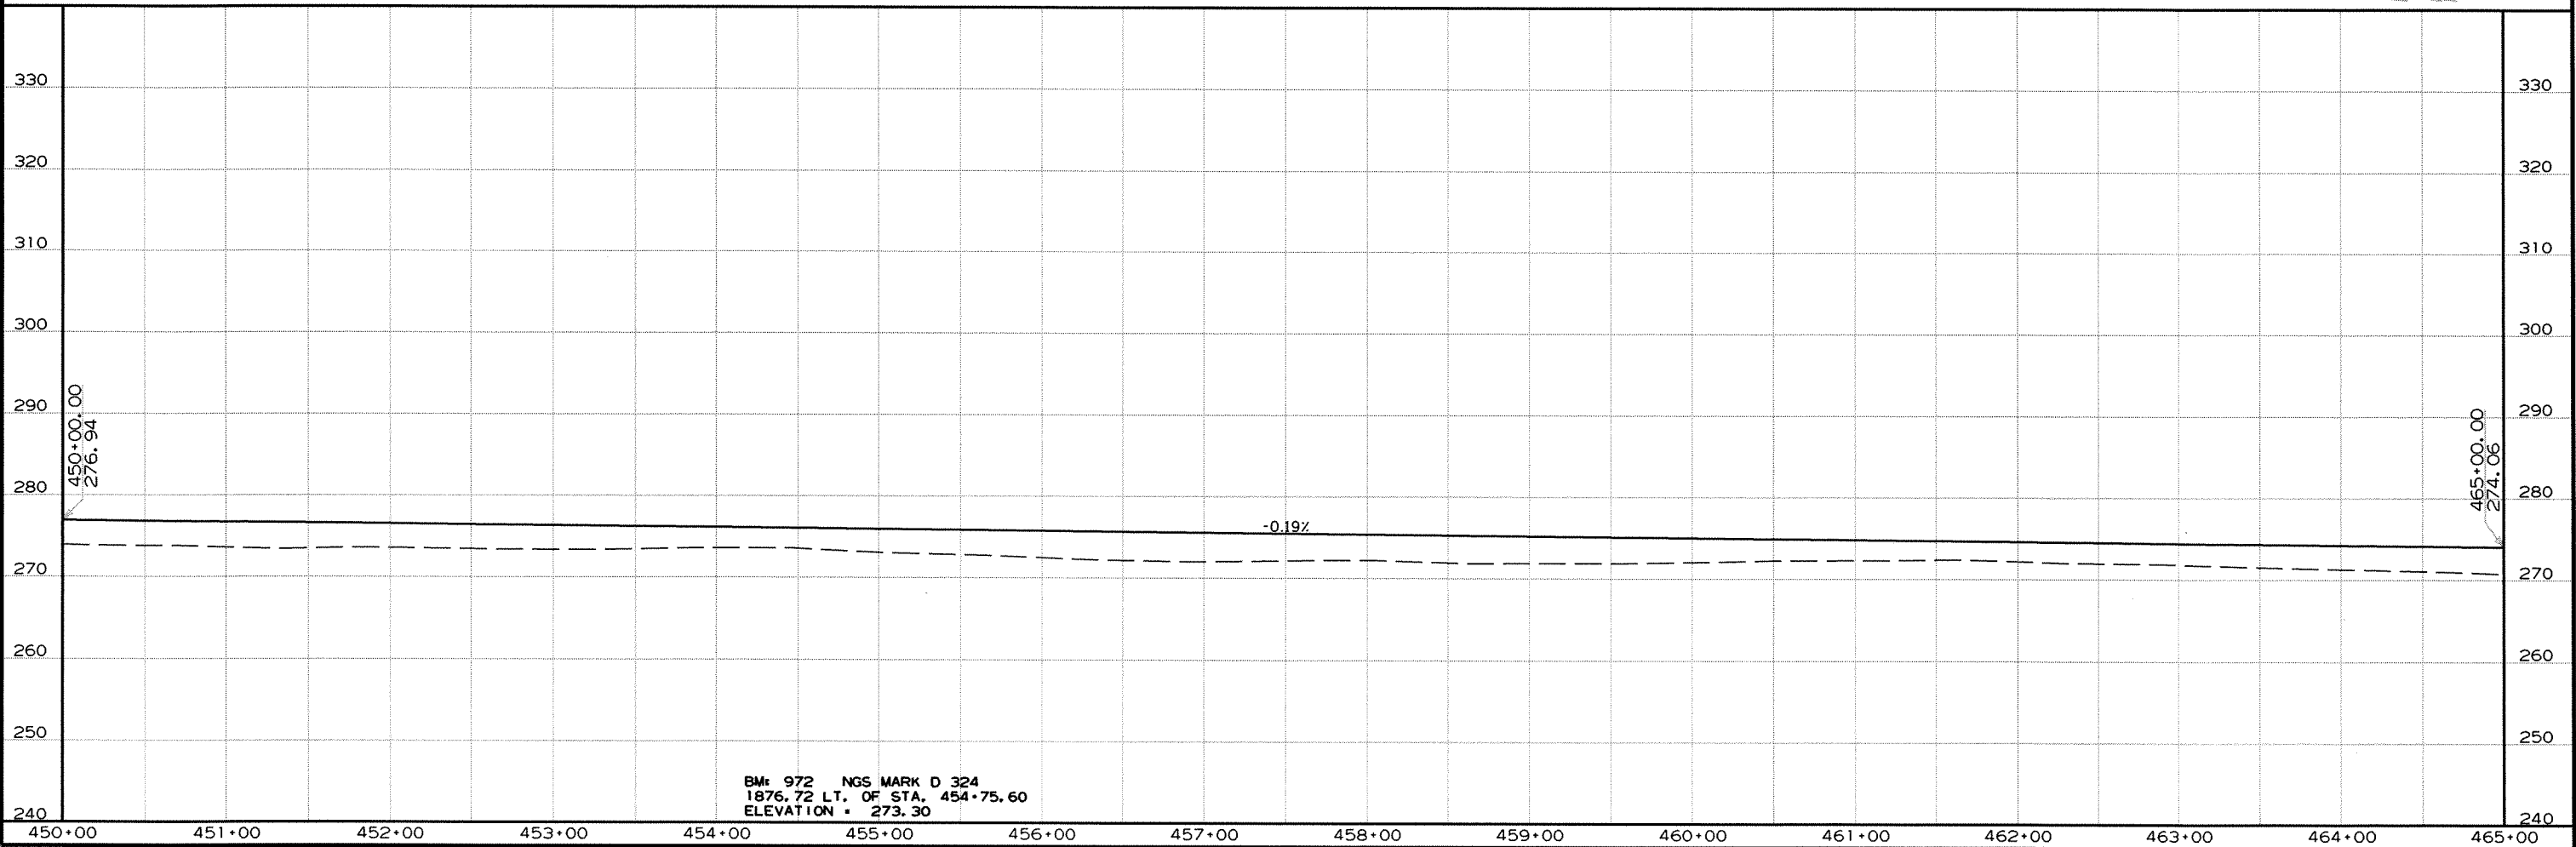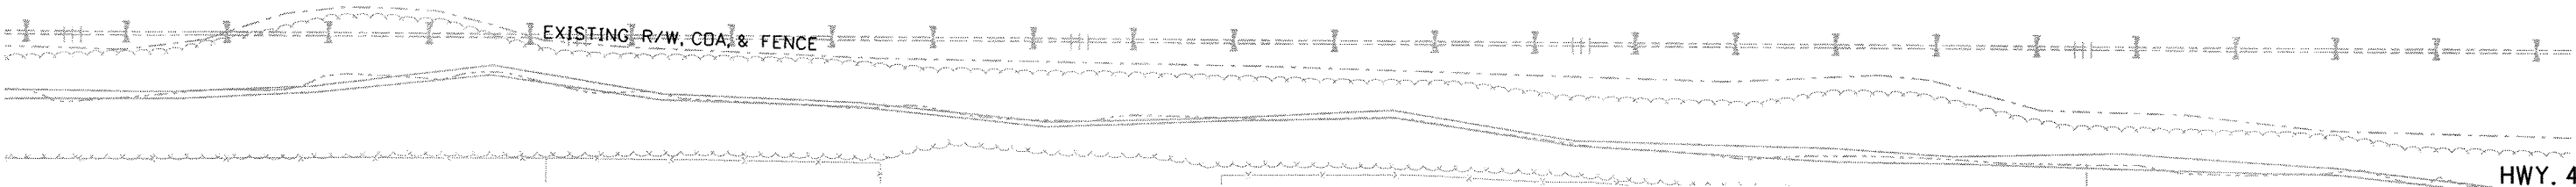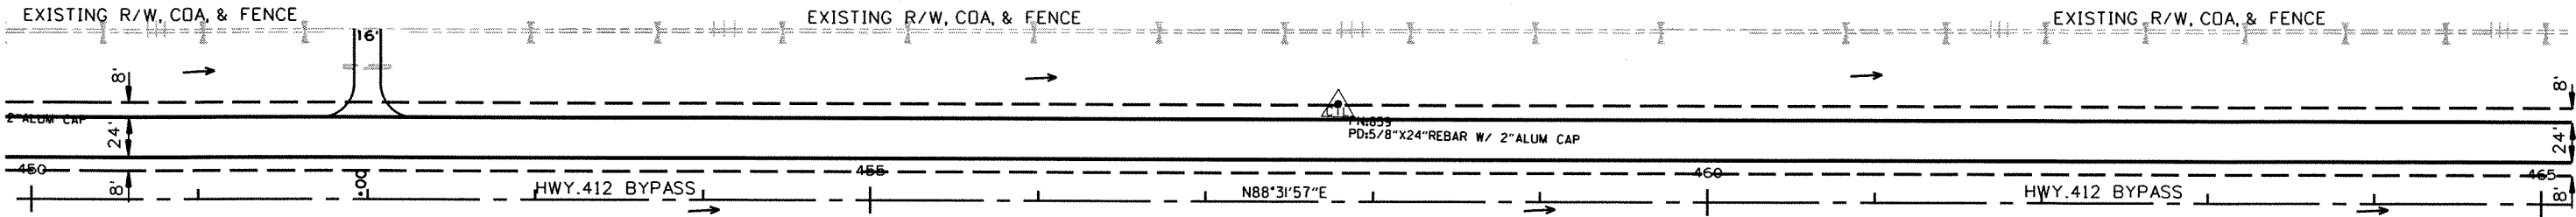

2/22/2013

R100711.DGN

DATE REVISED	DATE FILMED	DATE REVISED	DATE FILMED	FED. RD. DIST. NO.	STATE	FED. AID PROJ. NO.	SHEET NO.	TOTAL SHEETS
				6	ARK.			
						JOB NO. 100711	57	138

2 PLAN AND PROFILE SHEETS 412 BYPASS





10-31-13



STA. 470+05 - IN PLACE
12" x 40' C.M.P. PIPE CULV'T.
LT. SIDE DRAIN
RETAIN

STA. 470+01 IN PLACE
DBL. 42" X80' R.C. PIPE CULVERT
(CLASS III) (TYPE 3 BEDDING) WITH
FES LT. & RT.
Q50=100 CFS D.A. = 100 ACRES
RETAIN

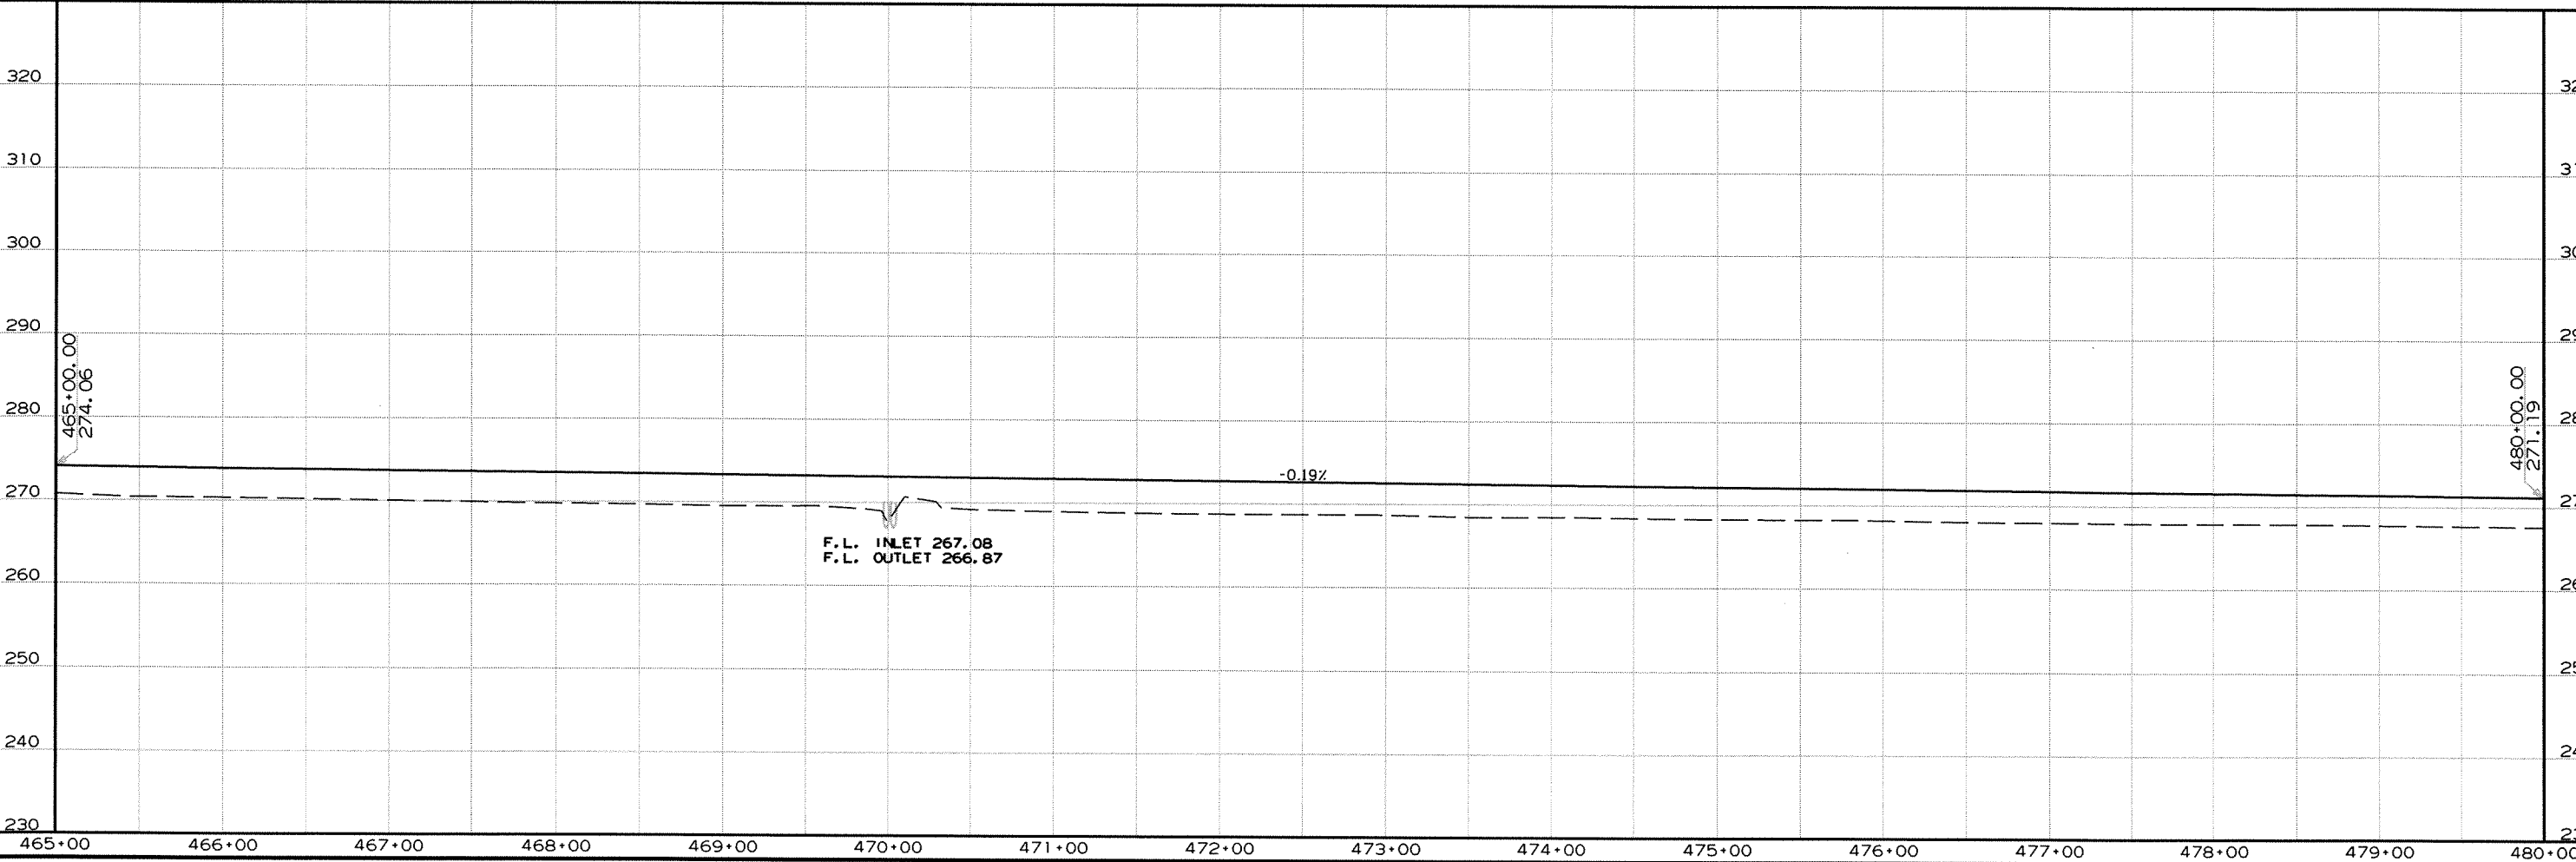
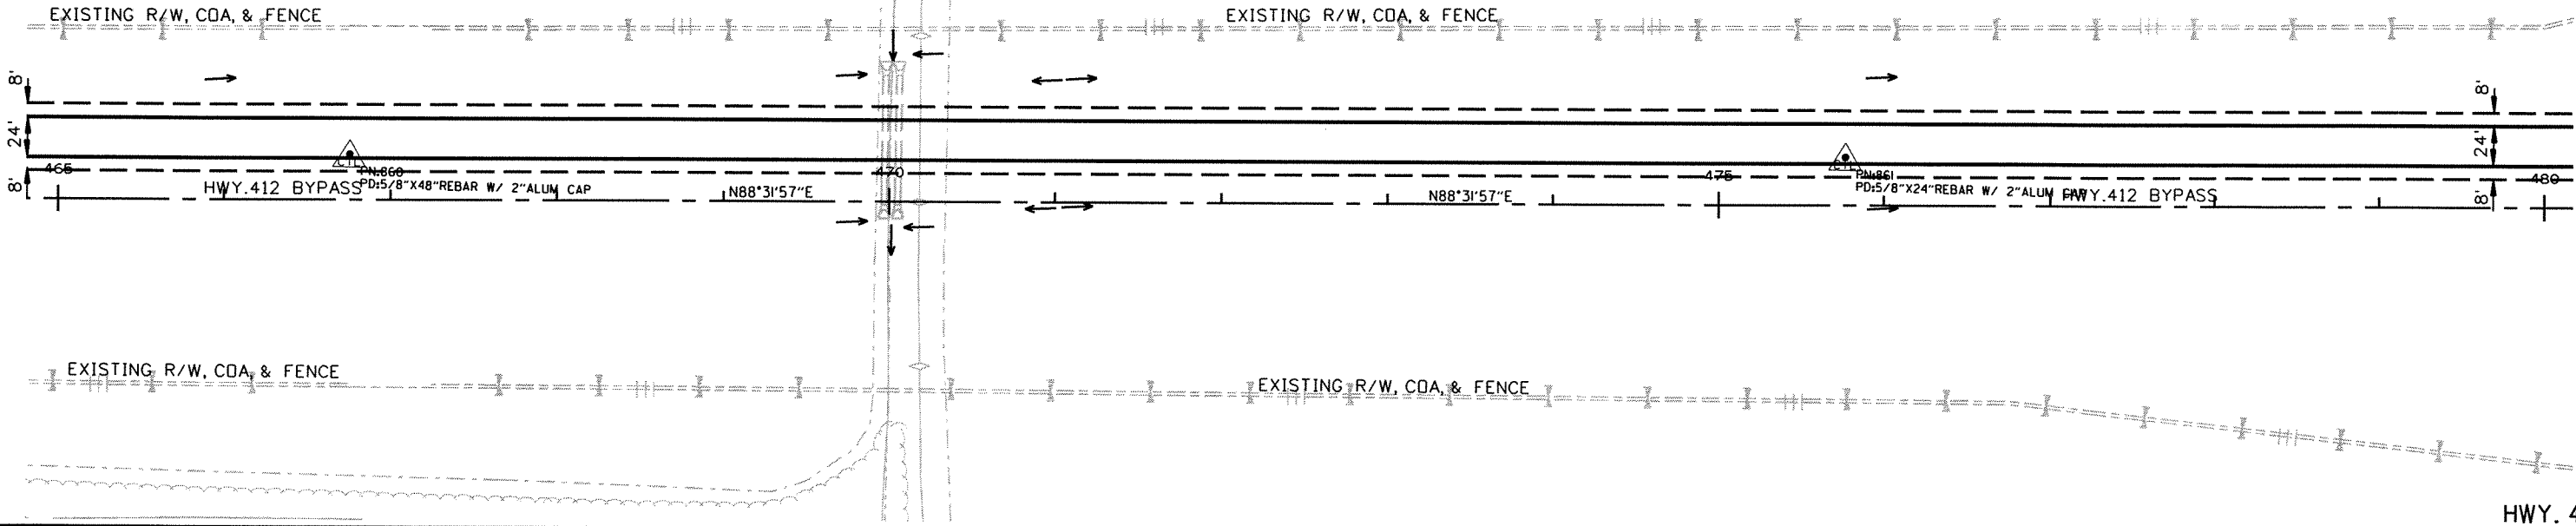


2/22/2013

R100711.DGN

DATE REVISED	DATE FILMED	DATE REVISED	DATE FILMED	FED. RD. DIST. NO.	STATE	FED. AID PROJ. NO.	SHEET NO.	TOTAL SHEETS
				6	ARK.			
						JOB NO. 100711	58	138

② PLAN AND PROFILE SHEETS 412 BYPASS

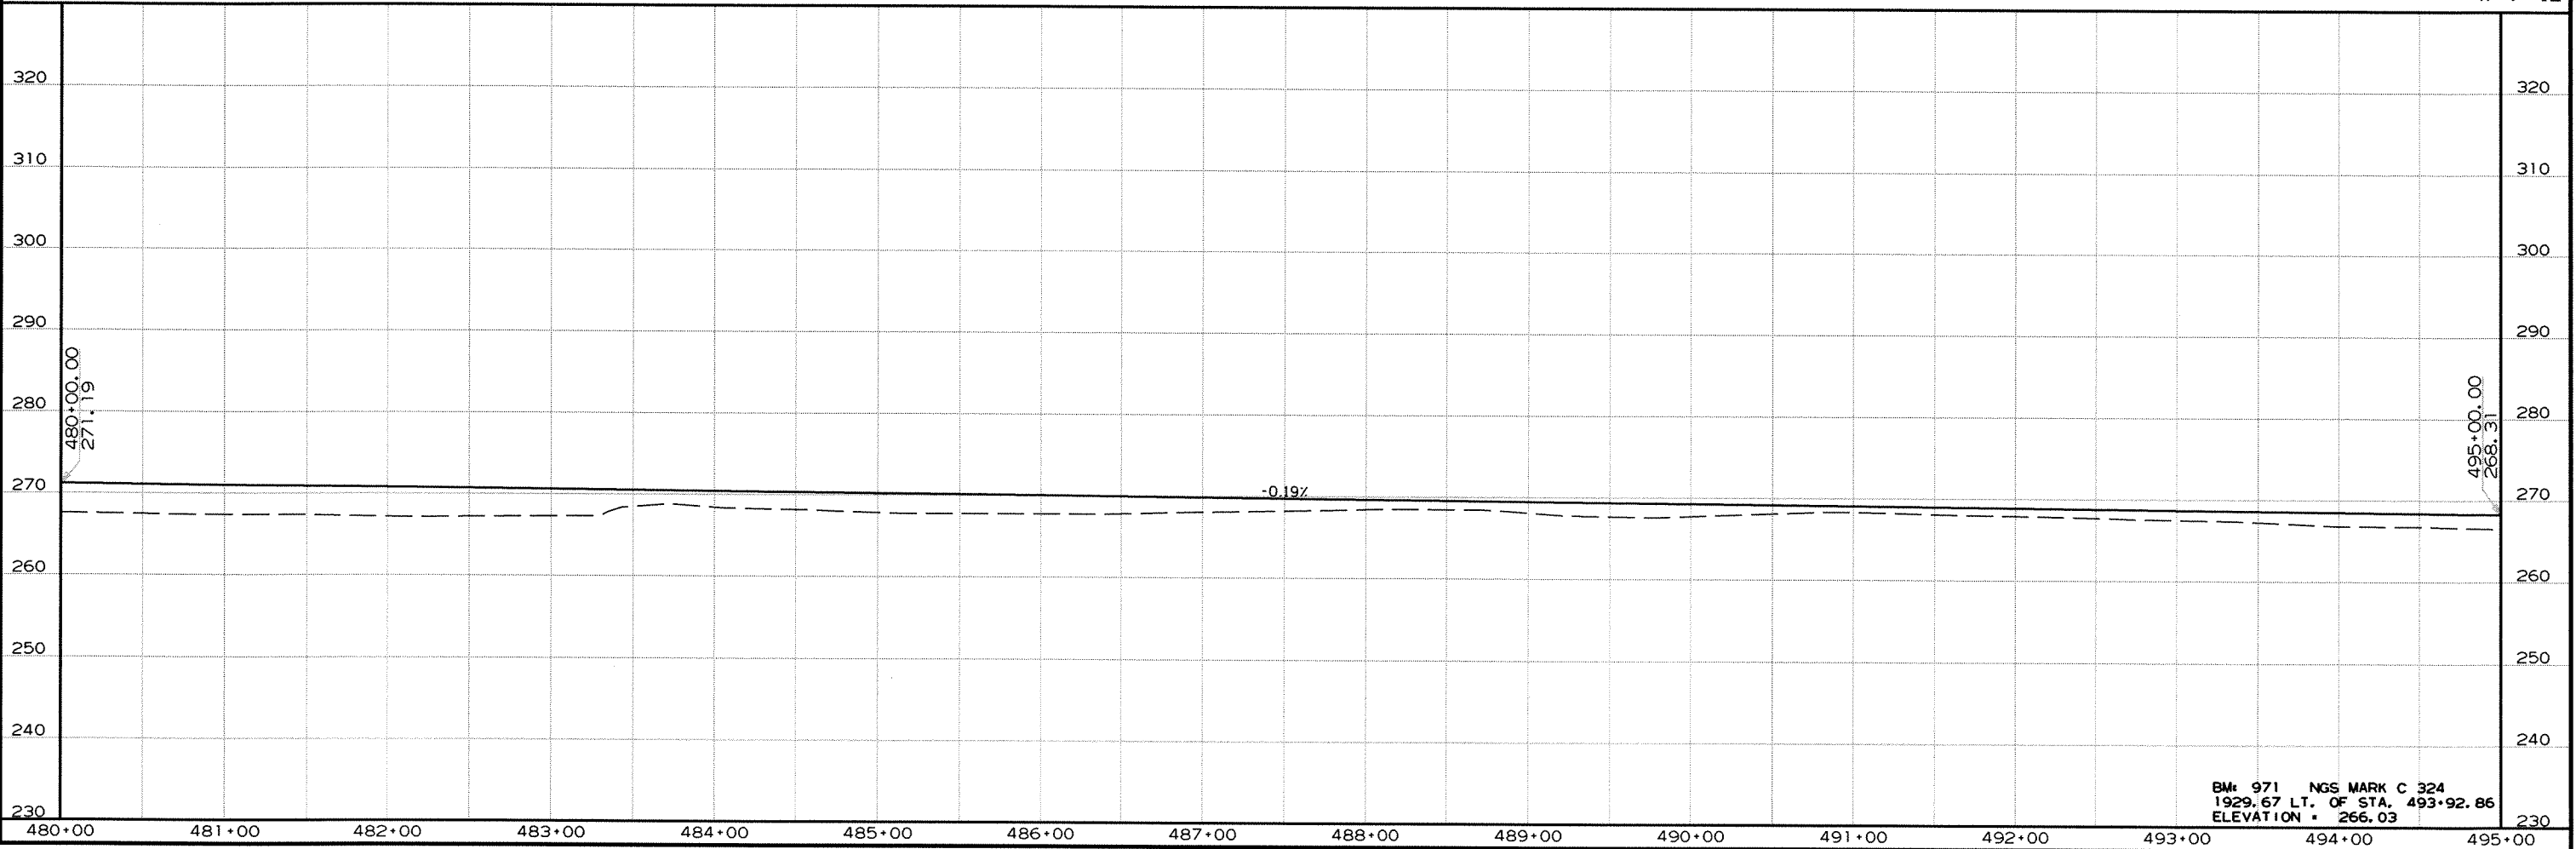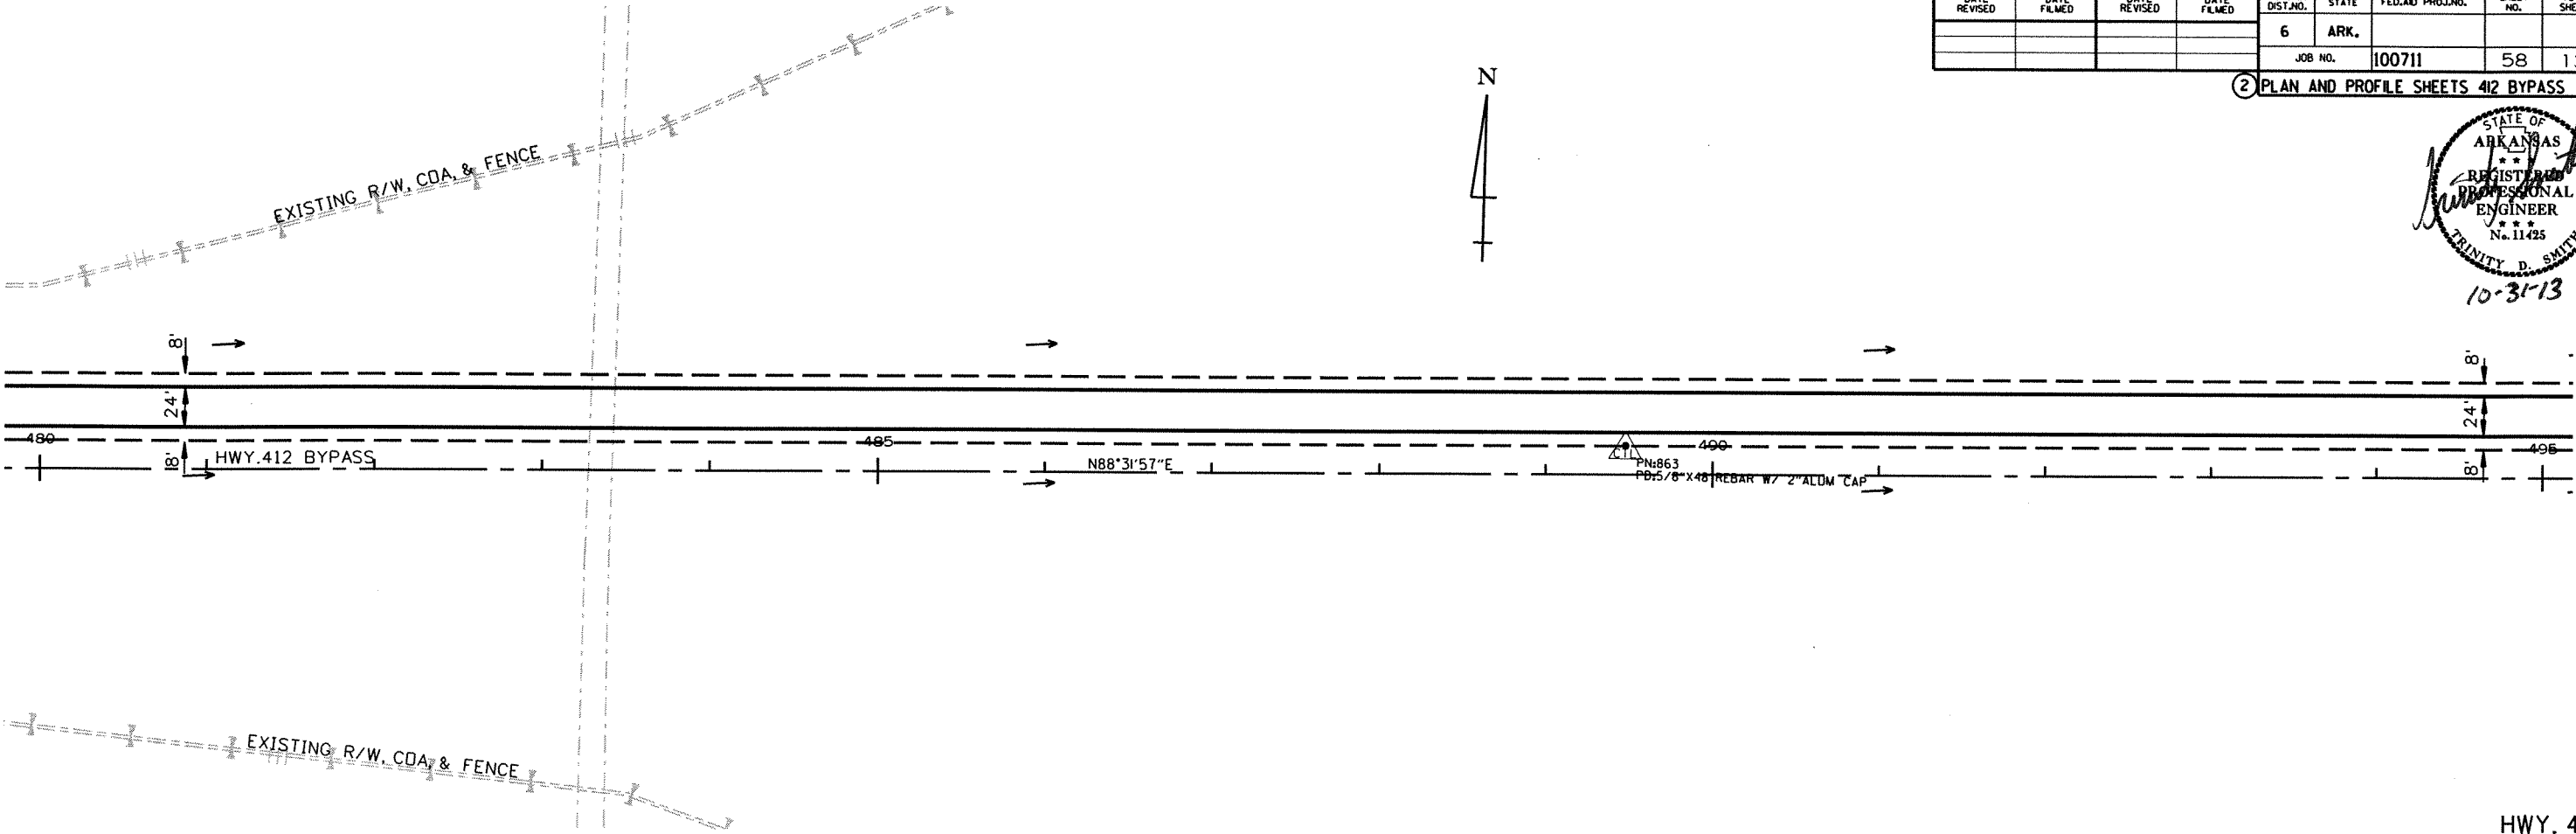

BM: 971 NGS MARK C 324
1929.67 LT. OF STA. 493+92.86
ELEVATION = 266.03

DATE REVISED	DATE FILMED	DATE REVISED	DATE FILMED	FED. RD. DIST. NO.	STATE	FED. AID PROJ. NO.	SHEET NO.	TOTAL SHEETS
				6	ARK.		59	138
				JOB NO.		100711		

2 PLAN AND PROFILE SHEETS 412 BYPASS

STATE OF ARKANSAS


REGISTERED PROFESSIONAL ENGINEER

NO. 11425

TRINITY D. SMITH

10-31-13

EXISTING R/W, COA, & FENCE

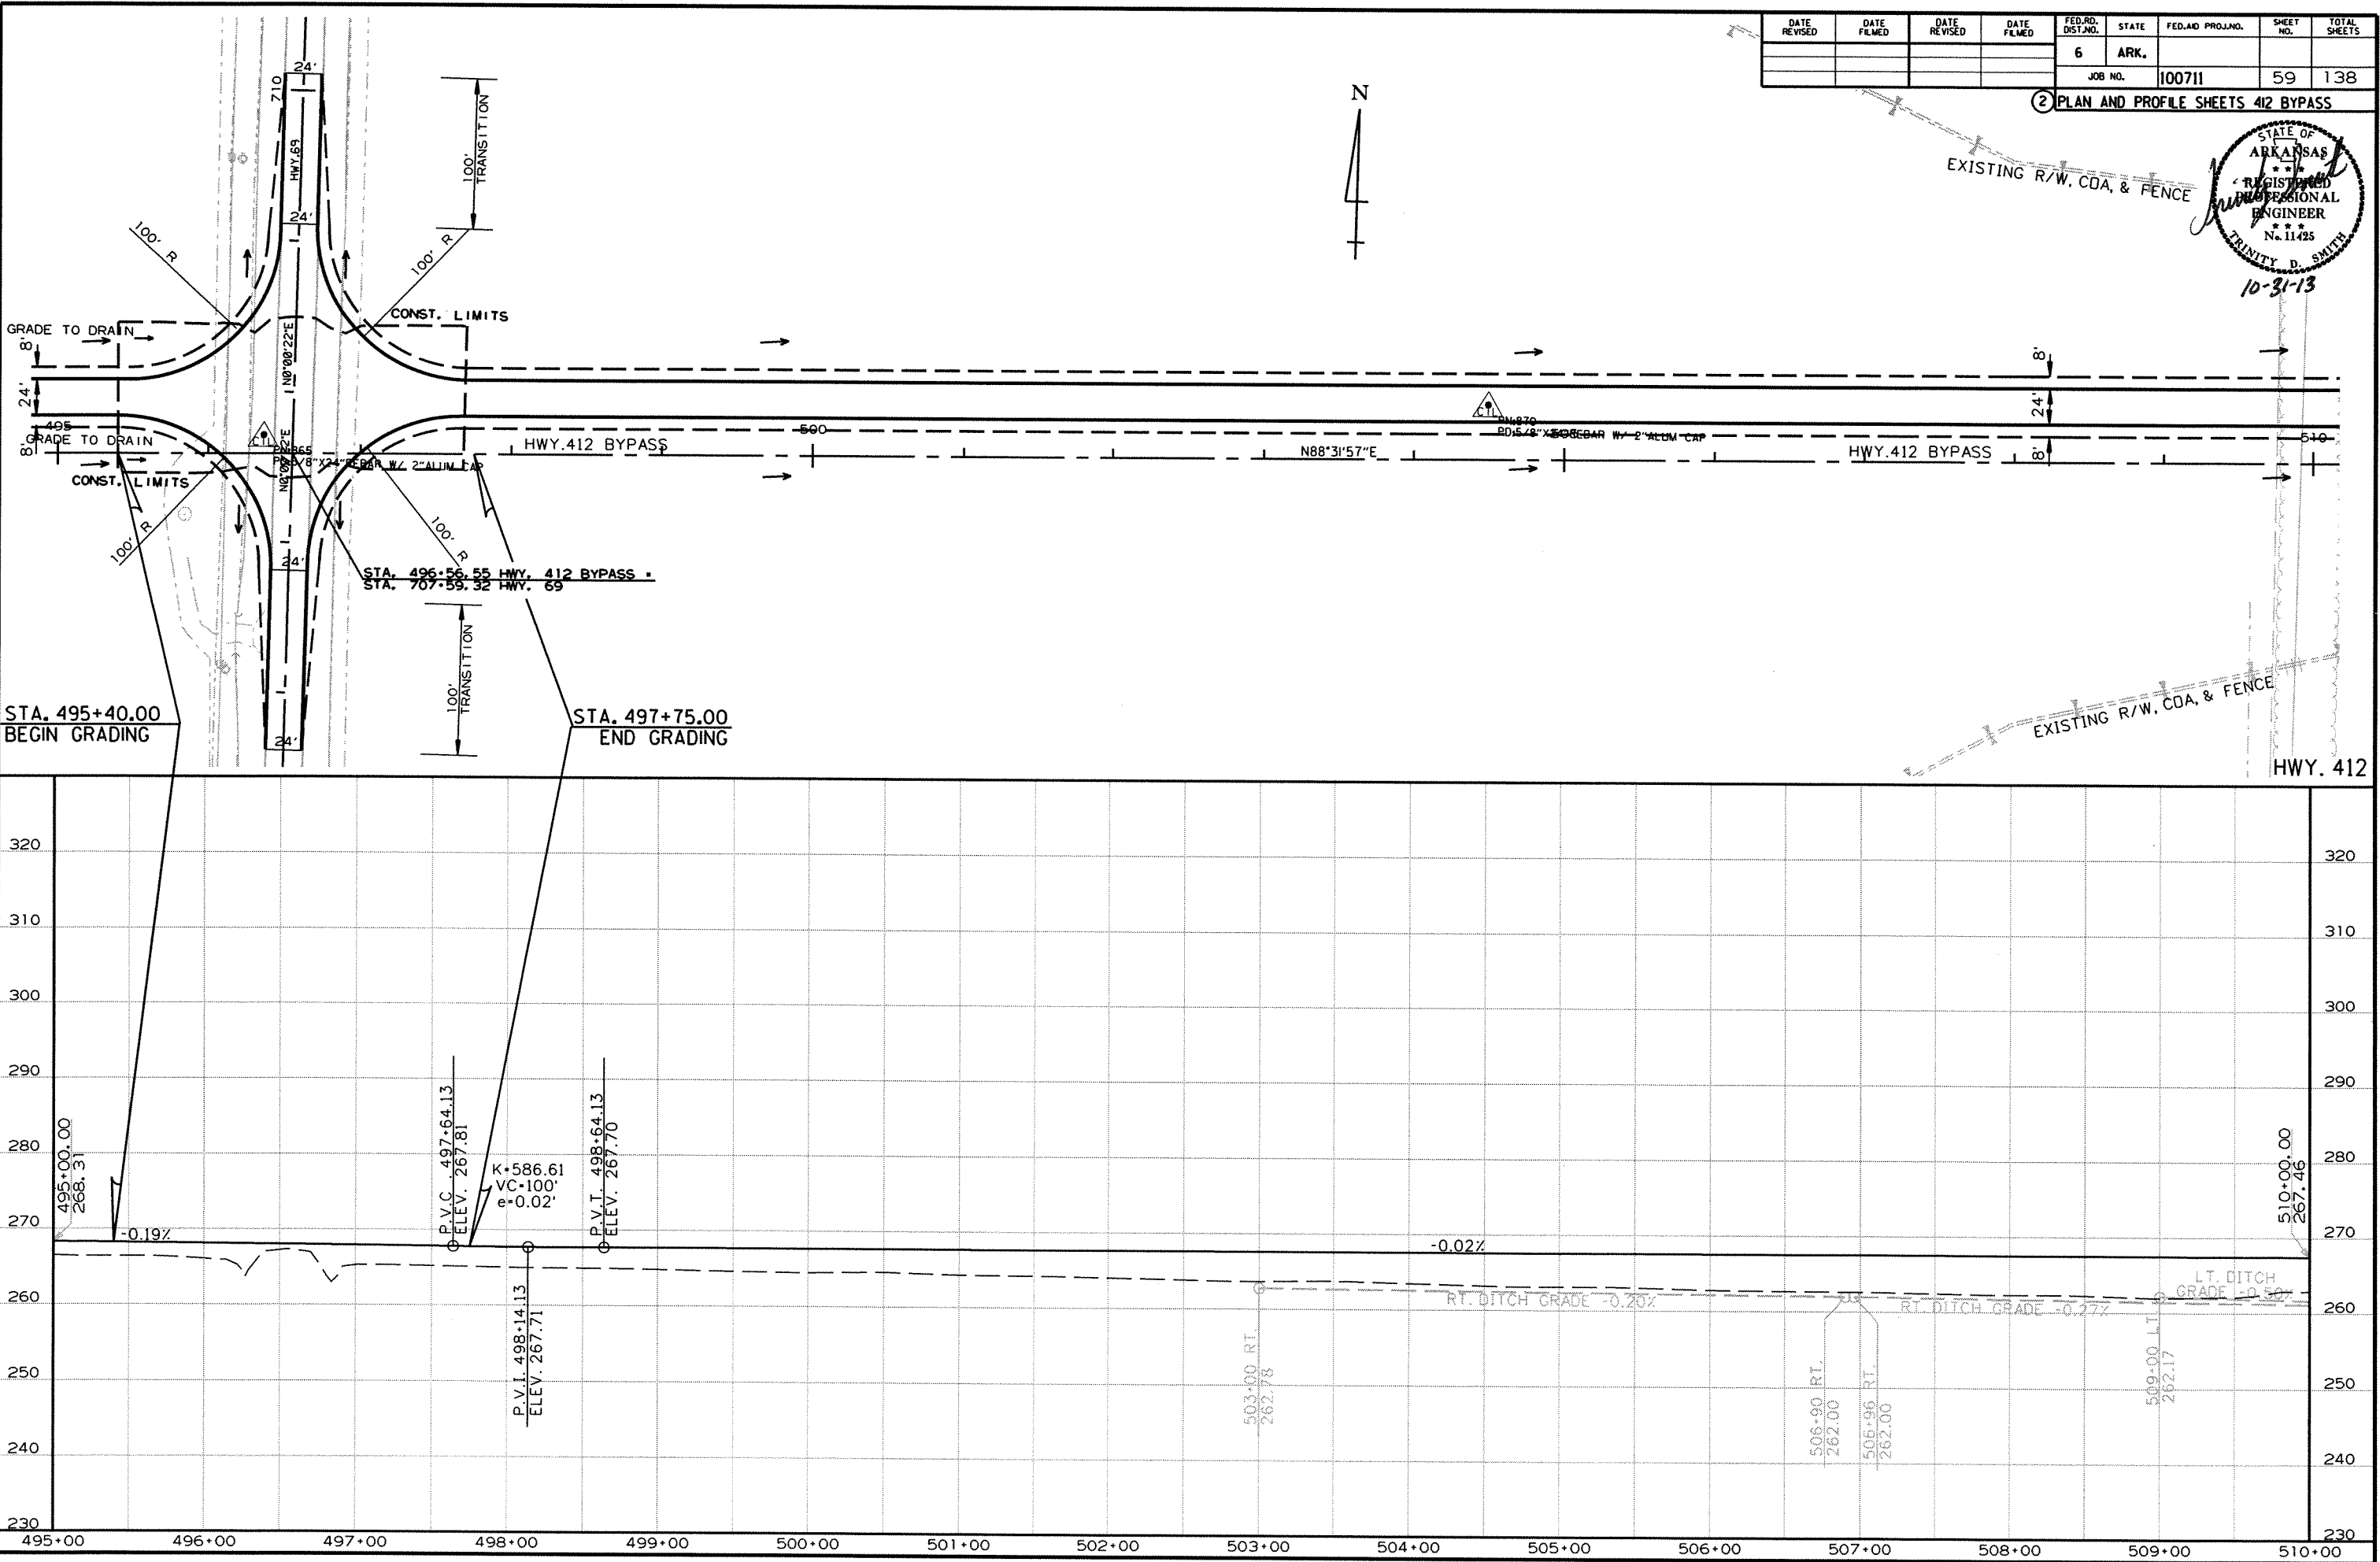

DATE REVISED	DATE FILMED	DATE REVISED	DATE FILMED	FED. RD. DIST. NO.	STATE	FED. AID PROJ. NO.	SHEET NO.	TOTAL SHEETS
				6	ARK.			
				JOB NO.	100711		60	138


2 PLAN AND PROFILE SHEETS 412 BYPASS




PI = 535+19.37
Δ = 87°56'12" LT.
D = 4'00'00"
T = 1381.72'
L = 2198.42'
P.C. = 521+37.65
PT = 543+36.07
e = 0.093'/'
Ls = 400'

STA. 523+75 IN PLACE
DBL. 24" X 32' PIPE CULVERT
LT. SIDE DRAIN
RETAIN

PN:873
PD:5/8" X 48" REBAR W/ 2" ALUM

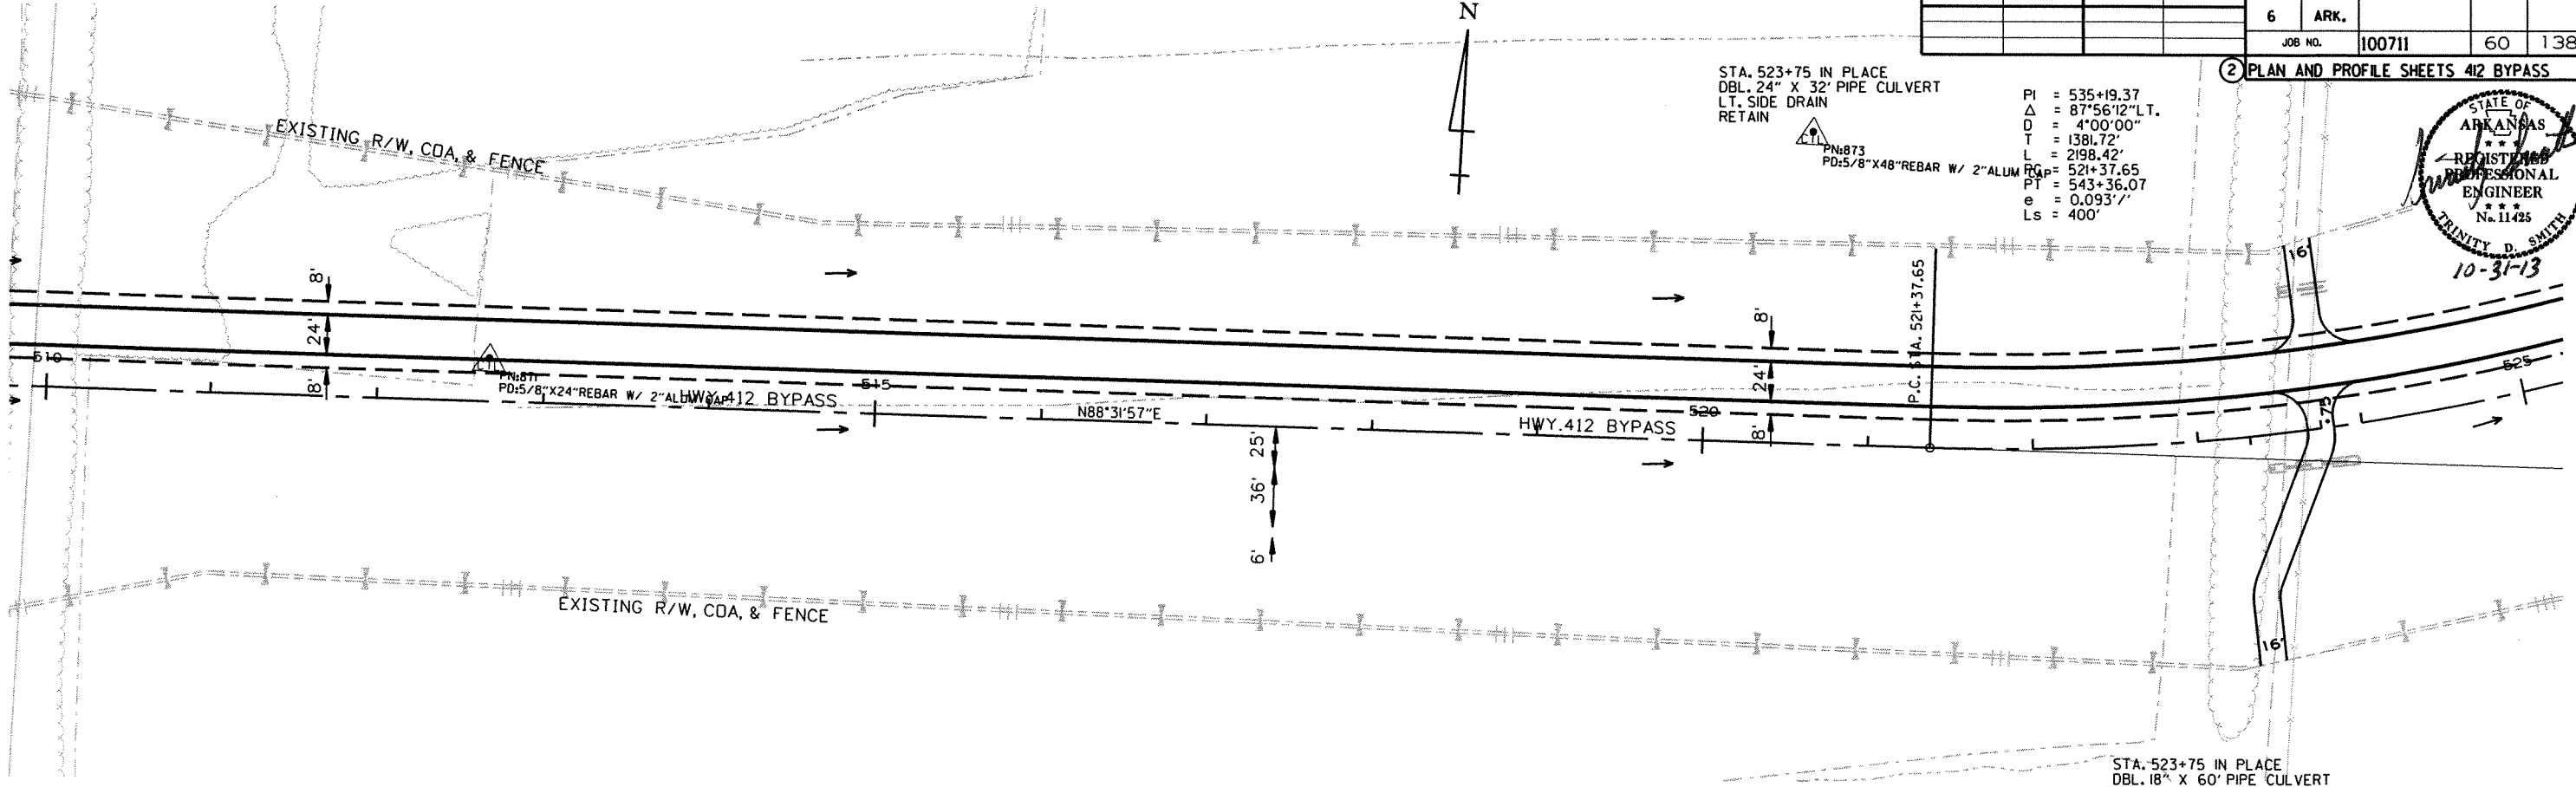

STA. 514+87.65 BEGIN TRANSITION (N.C.)
STA. 518+37.65 BEGIN SUPERELEVATION (-0.020'/'')
STA. 522+37.65 MAX SUPERELEVATION (-0.093'/'')
STA. 542+36.07 MAX SUPERELEVATION (-0.093'/'')
STA. 546+36.07 END SUPERELEVATION (-0.020'/'')
STA. 549+86.07 END TRANSITION (N.C.)

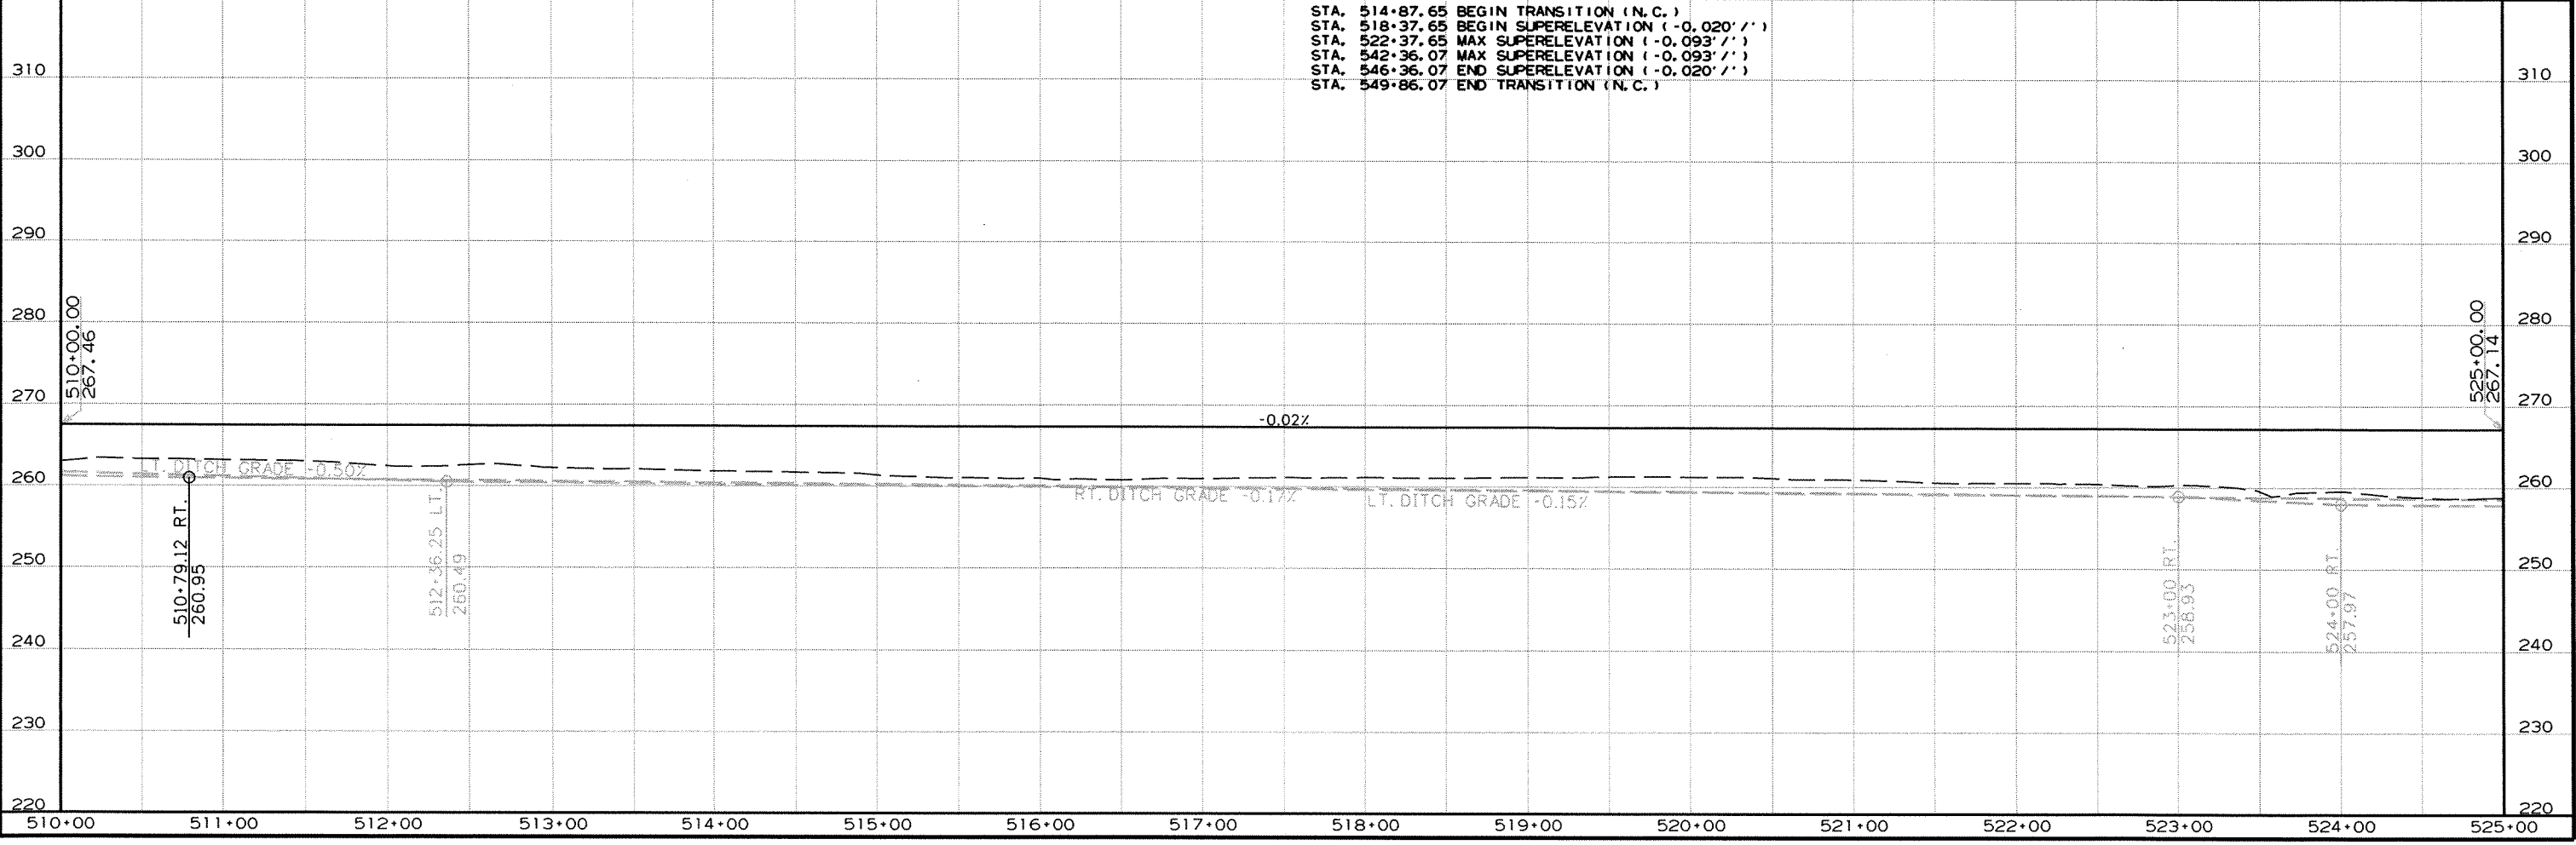


2/22/2013


R100711.DGN

DATE REVISED	DATE FILMED	DATE REVISED	DATE FILMED	FED. RD. DIST. NO.	STATE	FED. AID PROJ. NO.	SHEET NO.	TOTAL SHEETS
				6	ARK.			
				JOB NO.		100711	61	138

2 PLAN AND PROFILE SHEETS 412 BYPASS

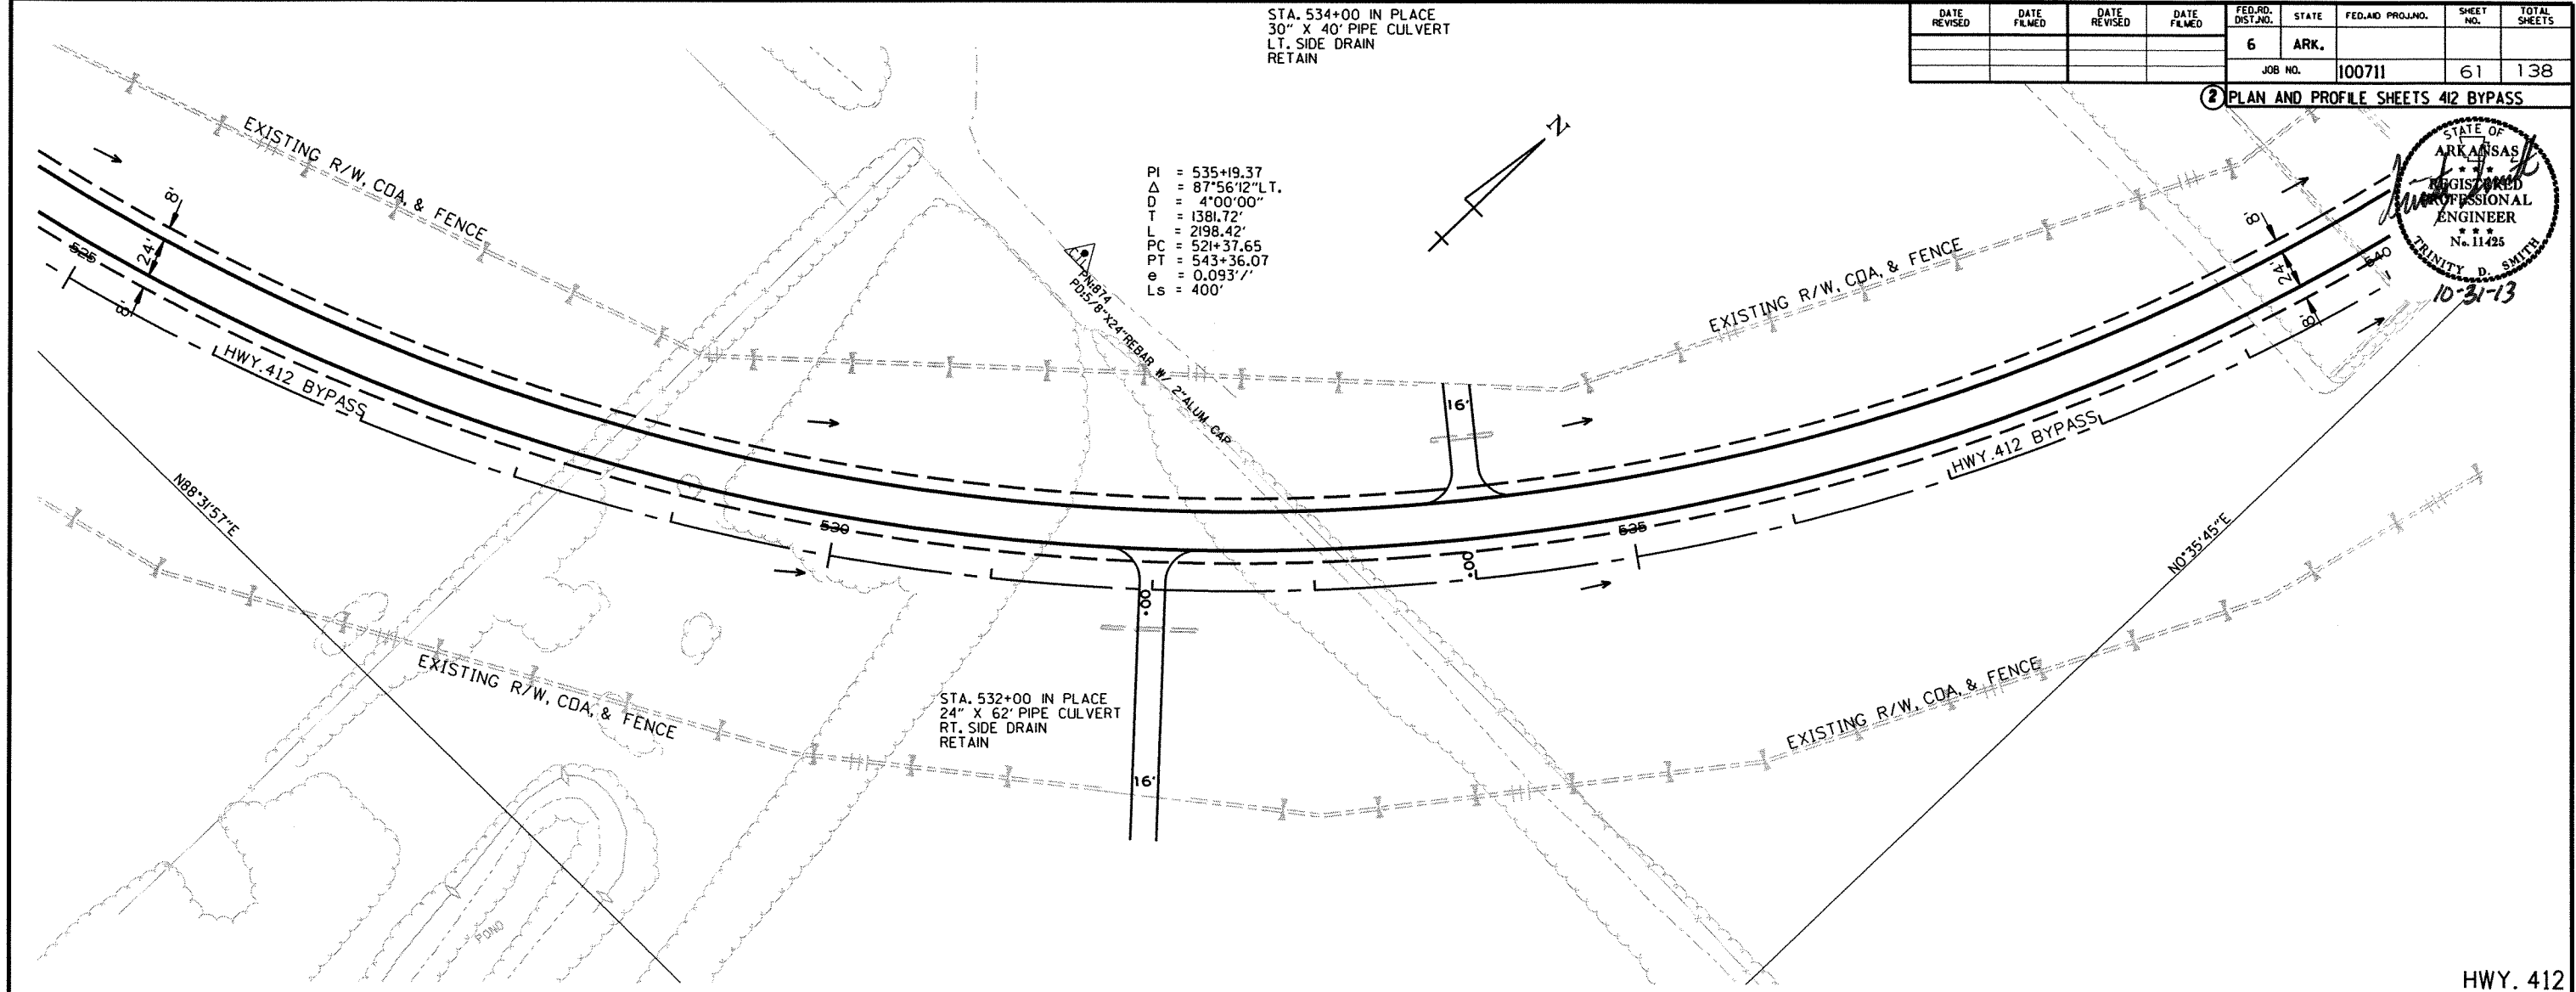

HWY. 412


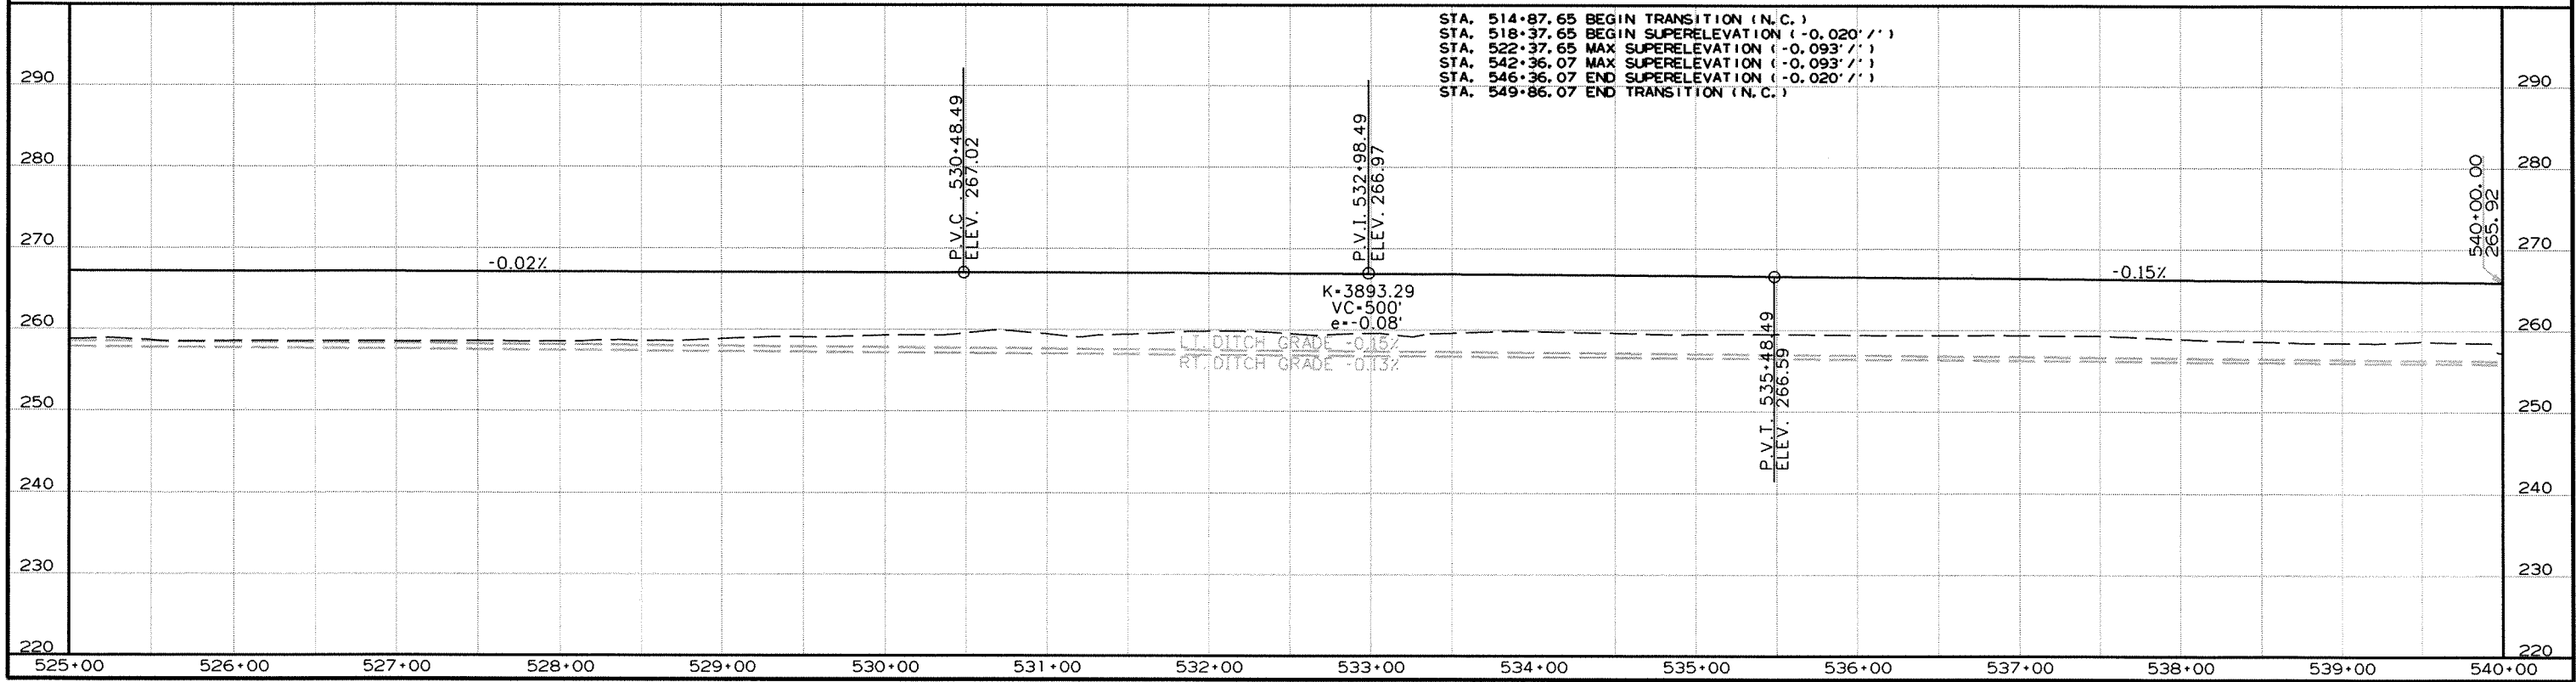


2/22/2013

R100711.DGN

② PLAN AND PROFILE SHEETS 412 BYPASS

10-31-13

  

R100711.DGN 2/22/2013


STA. 559+42 IN PLACE
DBL. 12' X 8' X 88' R.C. BOX CULVERT
(6' LT. FWD. SKEW)
WITH 3:1 WINGS LT. & RT.
Q50=1310 CFS D.A. = 1010 ACRES
SPAN = 26'-2"
RETAIN

DATE REVISED	DATE FILMED	DATE REVISED	DATE FILMED	FED. AID DIST. NO.	STATE	FED. AID PROJ. NO.	SHEET NO.	TOTAL SHEETS
				6	ARK.			
				JOB NO.	100711		63	138


2 PLAN AND PROFILE SHEETS 412 BYPASS



10-31-13

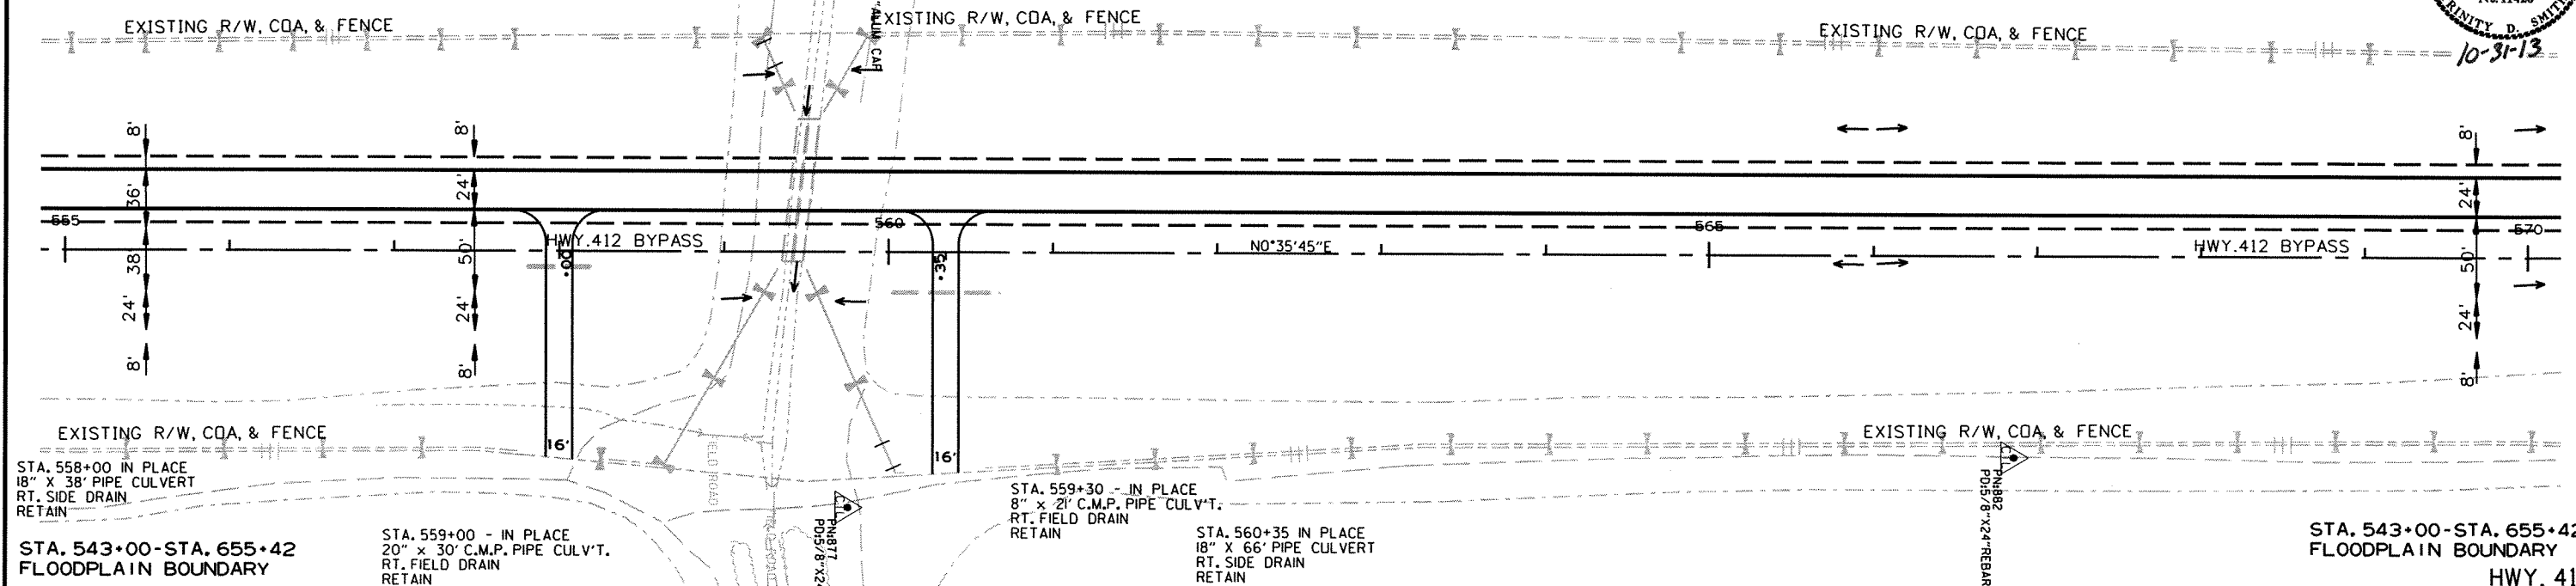

FOR THE CONSTRUCTION OF TEMPORARY RAMPS OR HAUL ROADS,
THIS STREAM IS CLASSIFIED AS AN INTERMITTENT STREAM.
THE STREAM BANK ELEVATIONS ARE 258 FT. MSL. REFER
TO SECTION 110.06 (c) OF THE 2003 STANDARD SPECIFICATIONS.

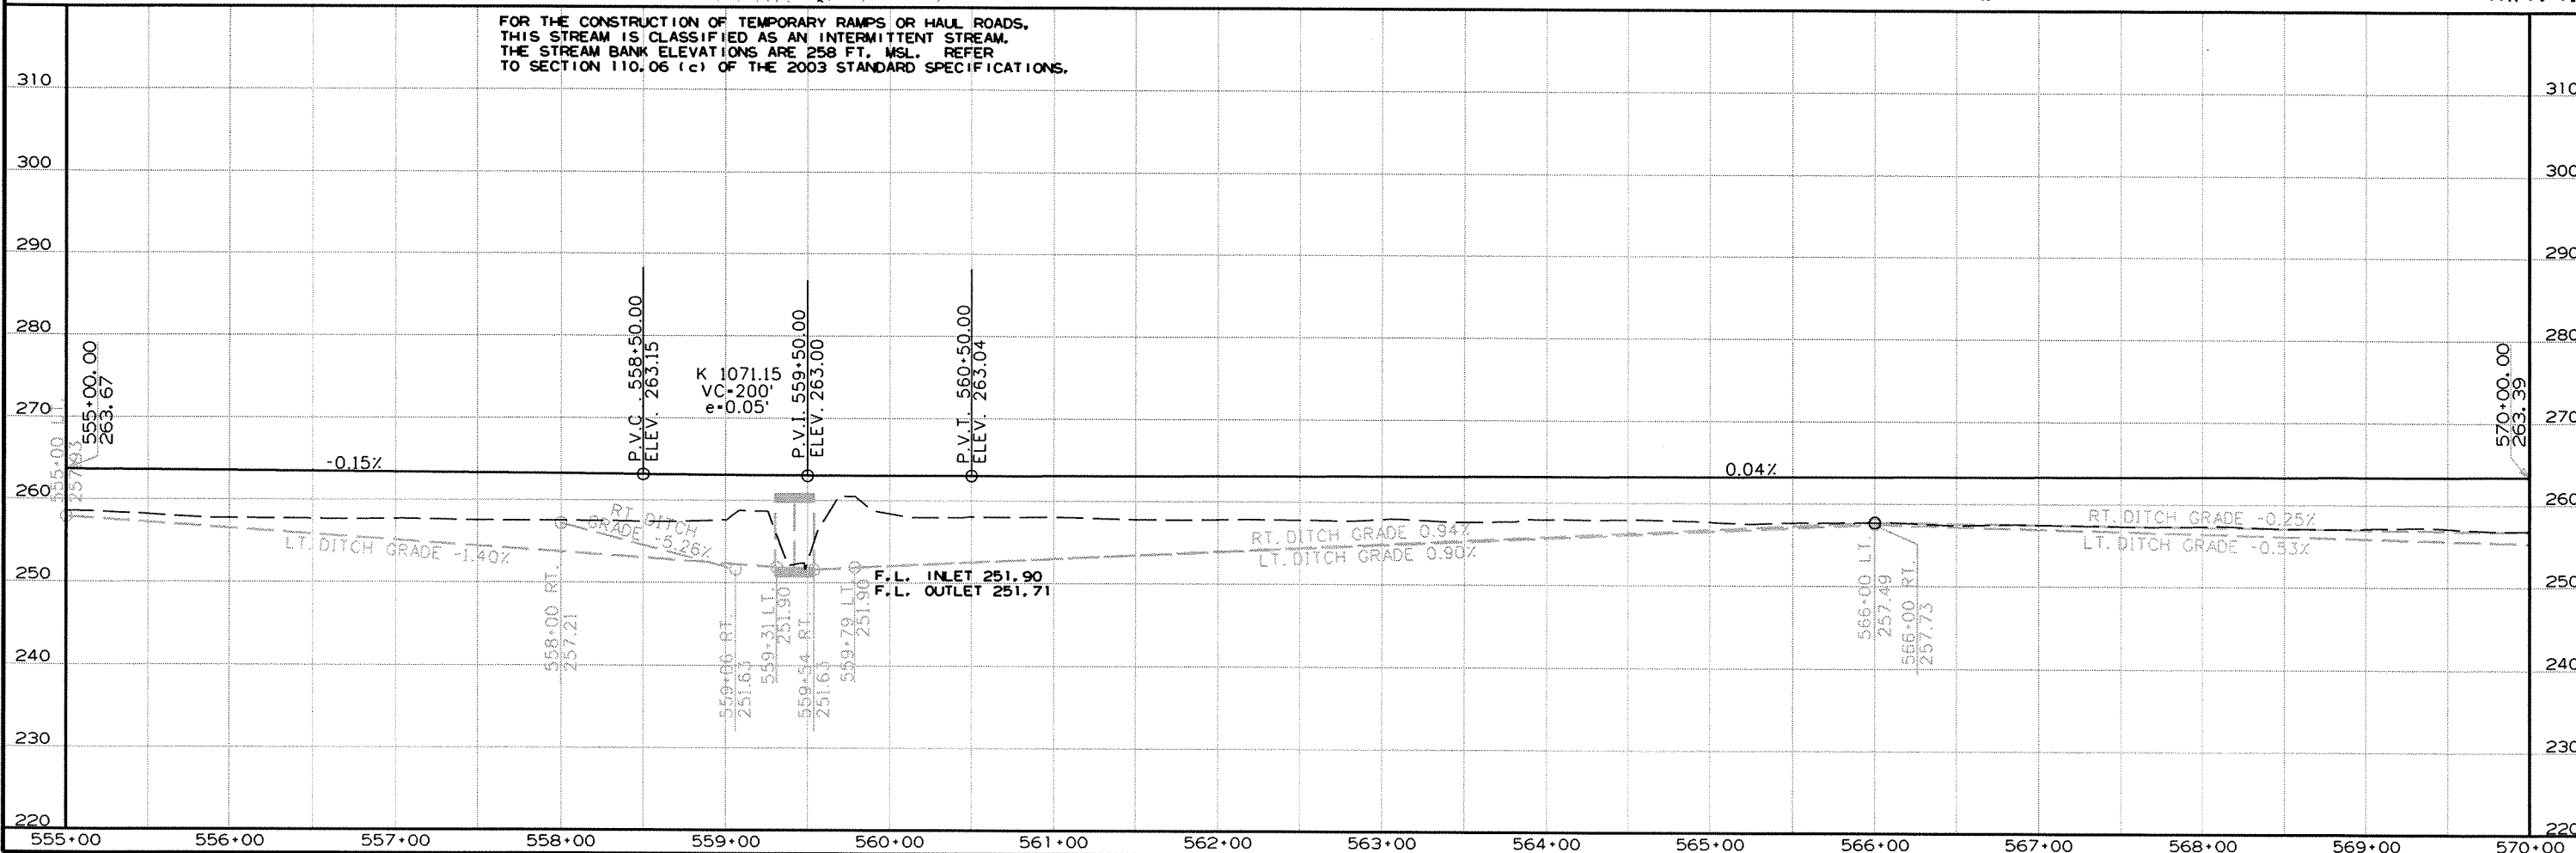




2/22/2013

R100711.DGN

STA. 574+05 IN PLACE
DBL. 72" X 80" R.C. PIPE CULVERT
(CLASS III) (TYPE 3 BEDDING) WITH
FES LT. & RT.
Q50+220 CFS D.A. = 212 ACRES
RETAIN

DATE REVISED	DATE FILMED	DATE REVISED	DATE FILMED	FED. RD. DIST. NO.	STATE	FED. AID PROJ. NO.	SHEET NO.	TOTAL SHEETS
				6	ARK.			
				JOB NO.	100711		64	138


2 PLAN AND PROFILE SHEETS 412 BYPASS

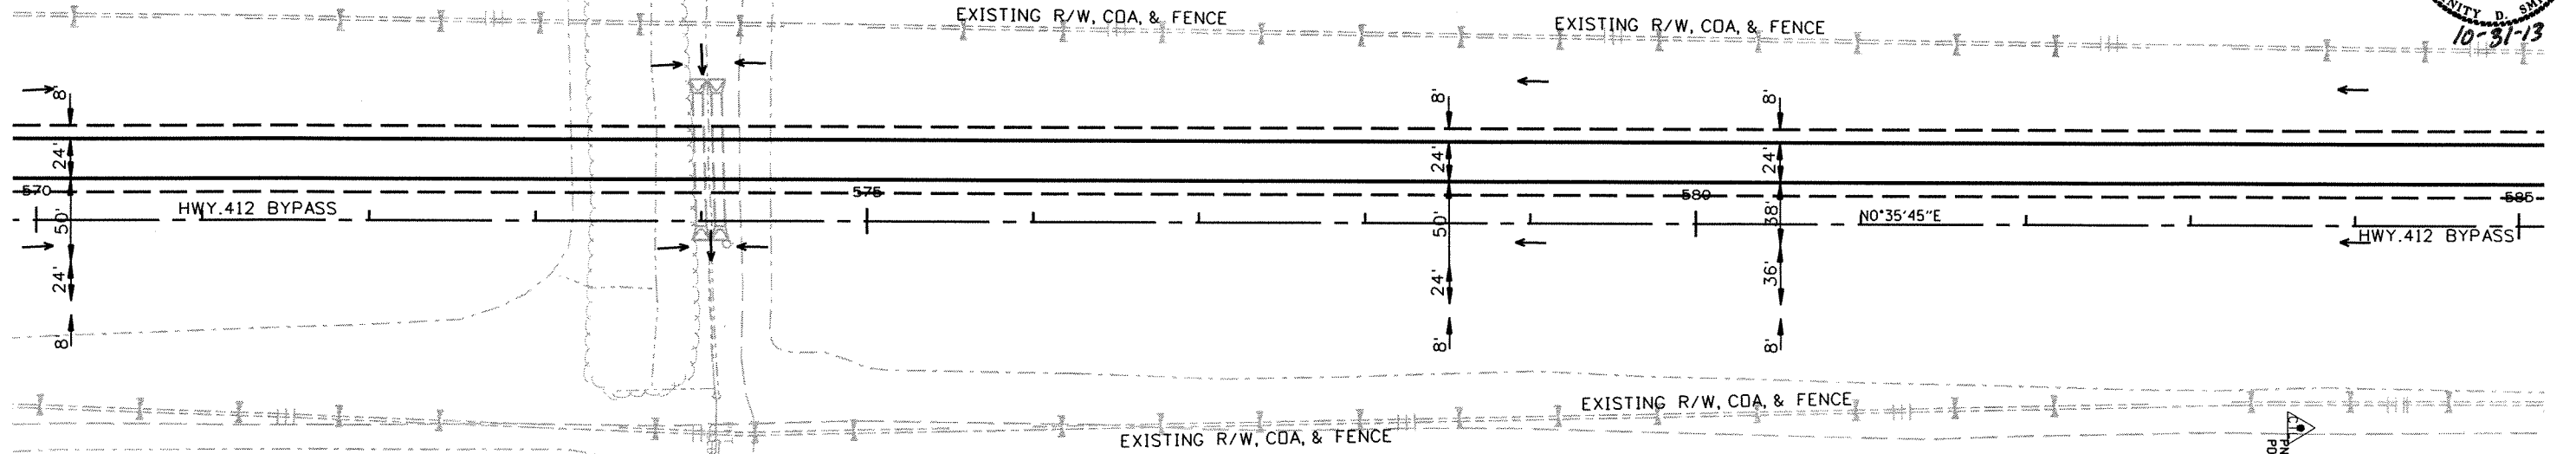 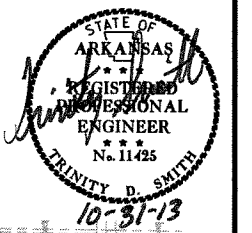

STA. 543+00-STA. 655+42
FLOODPLAIN BOUNDARY

STA. 574+09 - IN PLACE
24" x 26" C.M.P. PIPE CULV'T.
RT. FIELD DRAIN
RETAIN

STA. 543+00-STA. 655+42
FLOODPLAIN BOUNDARY
HWY. 412

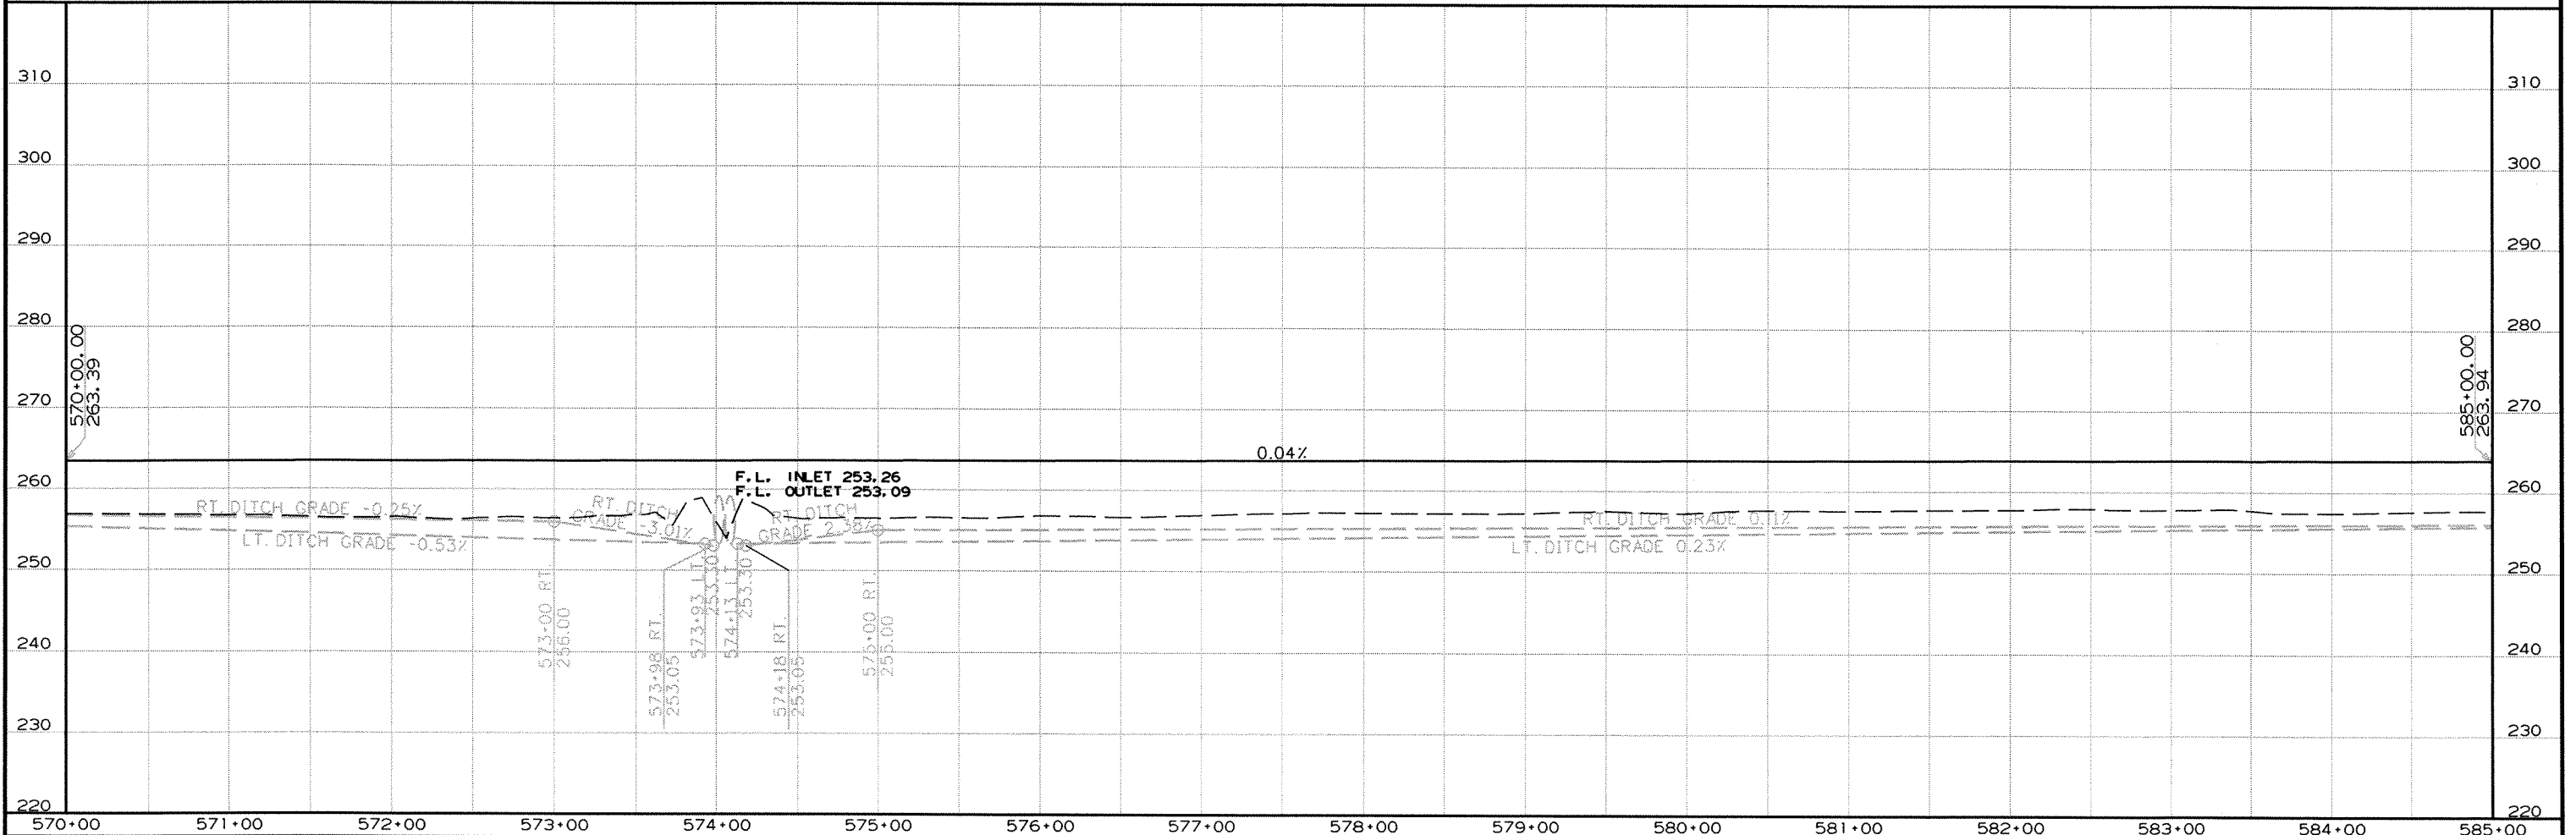

2/22/2013


R100711.DGN

DATE REVISED	DATE FILMED	DATE REVISED	DATE FILMED	FED. RD. DIST. NO.	STATE	FED. AID PROJ. NO.	SHEET NO.	TOTAL SHEETS
				6	ARK.			
						JOB NO. 100711	65	138

2 PLAN AND PROFILE SHEETS 412 BYPASS




STA. 598+75 IN PLACE
18" X 64' PIPE CULVERT
LT. SIDE DRAIN
RETAIN

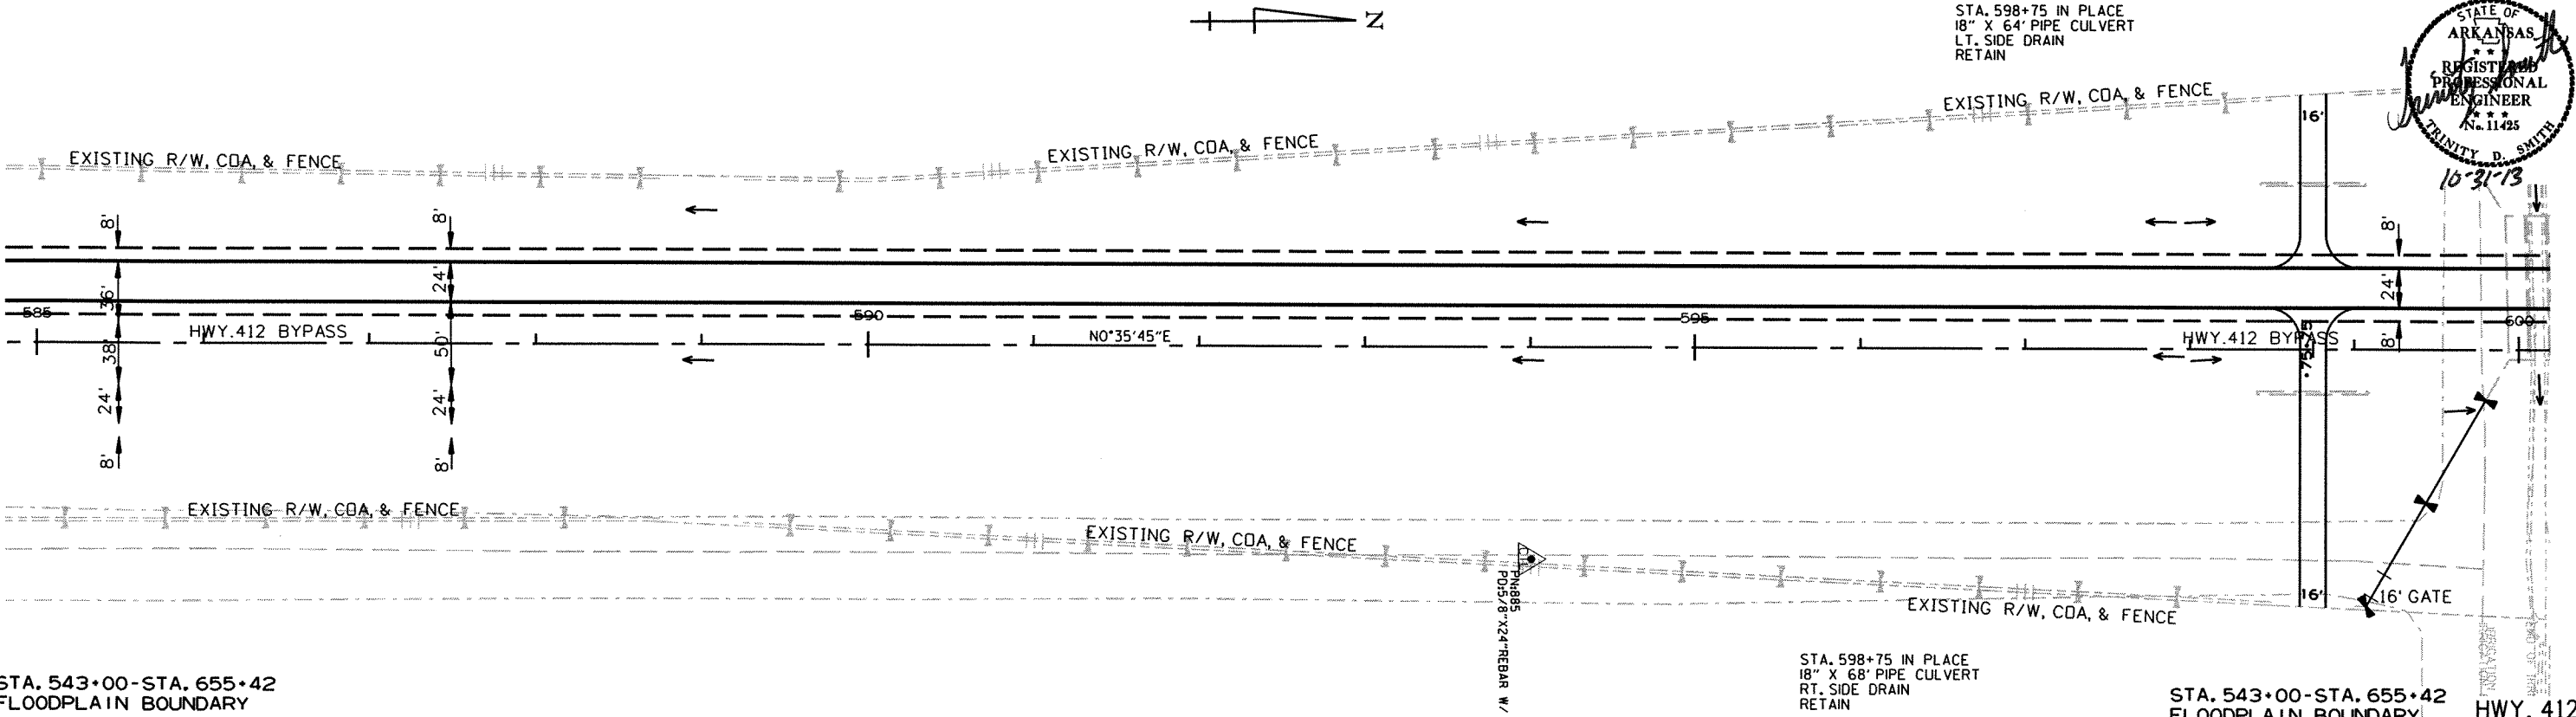

STA. 543+00-STA. 655+42
FLOODPLAIN BOUNDARY

STA. 598+75 IN PLACE
18" X 68' PIPE CULVERT
RT. SIDE DRAIN
RETAIN

STA. 543+00-STA. 655+42
FLOODPLAIN BOUNDARY
HWY. 412

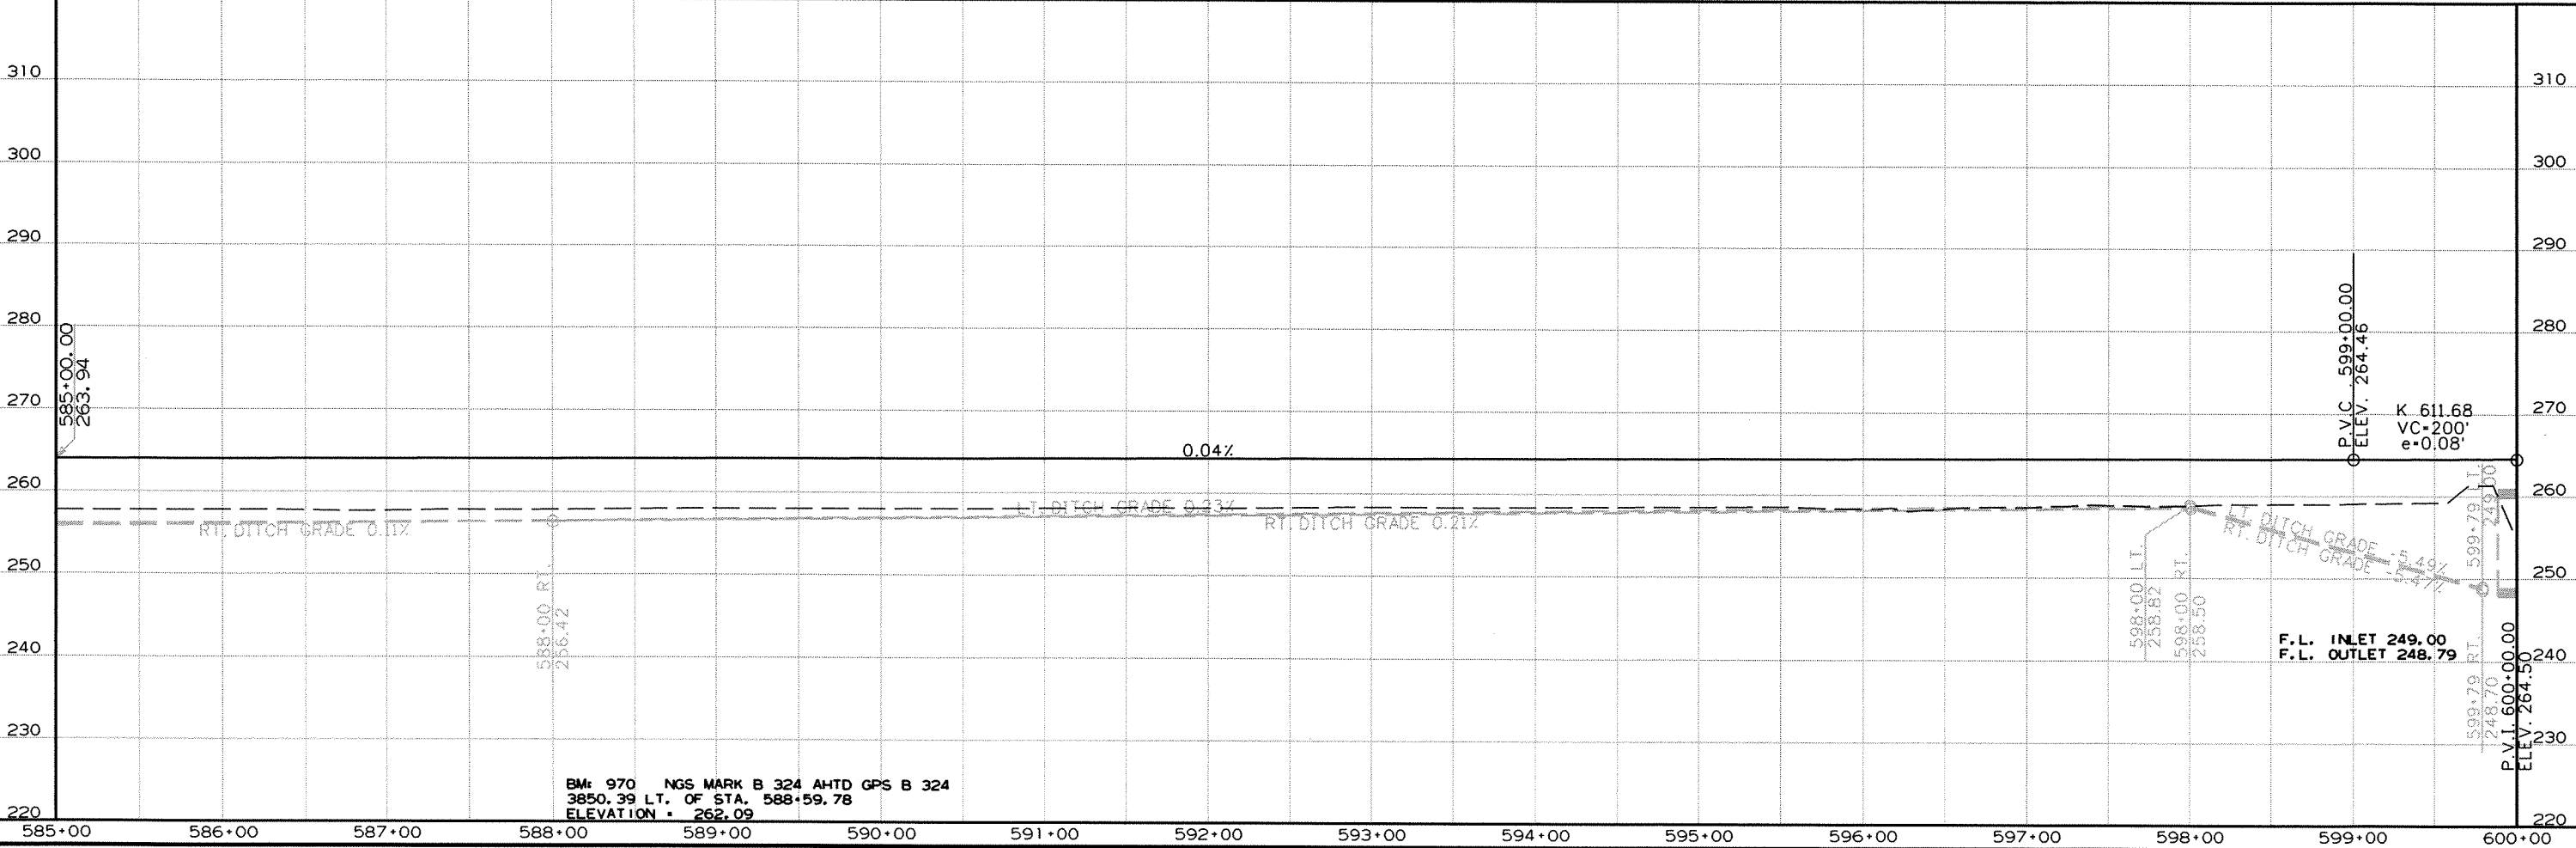

BM: 970 NGS MARK B 324 AHTD GPS B 324
3850.39 LT. OF STA. 588+59.78
ELEVATION = 262.09

2/22/2013

R100711.DGN



STA. 600+13 IN PLACE
TRI. 12' X 11' X 87' R.C. BOX CULVERT
WITH 3x1 WINGS LT. & RT.
Q50+2500 CFS D.A. = 1920 ACRES
SPAN = 39'-10"
RETAIN

STA. 601+00 IN PLACE
18" X 72" PIPE CULVERT
LT. SIDE DRAIN
RETAIN

STA. 601+00 IN PLACE
24" X 72" PIPE CULVERT
RT. SIDE DRAIN
RETAIN

DATE REVISED	DATE FILMED	DATE REVISED	DATE FILMED	FED. RD. DIST. NO.	STATE	FED. AID PROJ. NO.	SHEET NO.	TOTAL SHEETS
				6	ARK.			
						JOB NO. 100711	66	138

2 PLAN AND PROFILE SHEETS 412 BYPASS

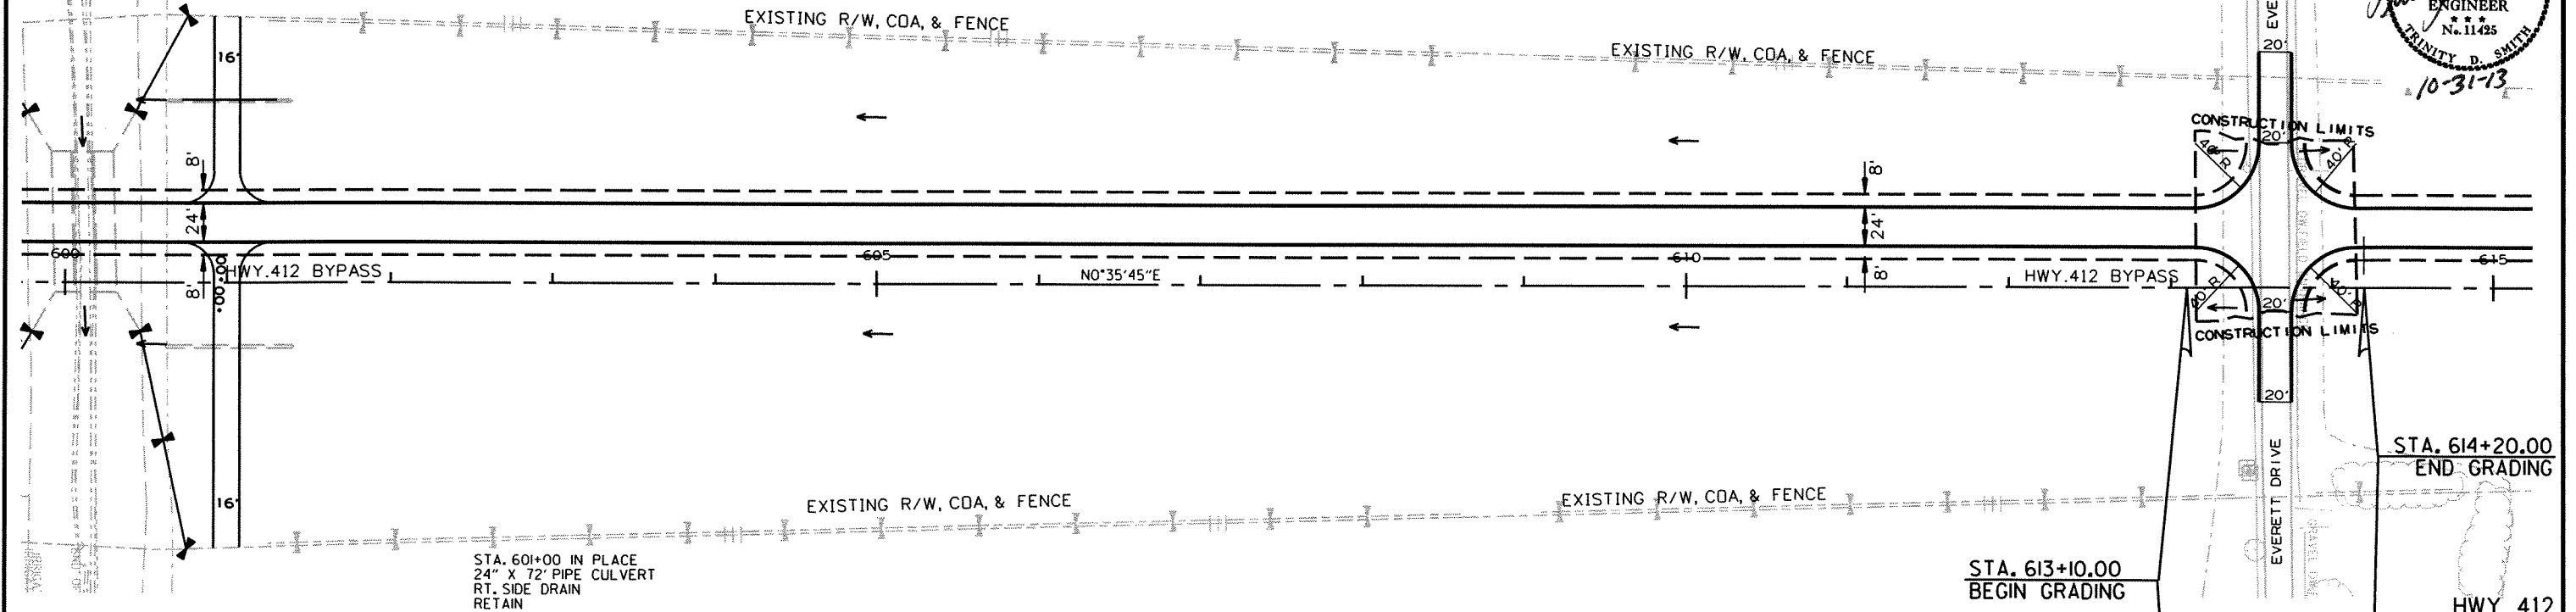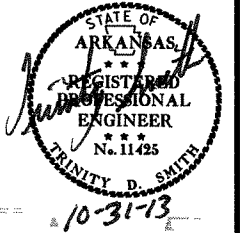


STA. 543+00-STA. 655+42
FLOODPLAIN BOUNDARY

FOR THE CONSTRUCTION OF TEMPORARY RAMPS OR HAUL ROADS,
THIS STREAM IS CLASSIFIED AS A PERENNIAL STREAM.
THE STREAM BANK ELEVATIONS ARE 260 FT. MSL. REFER
TO SECTION 110.06 (c) OF THE 2003 STANDARD SPECIFICATIONS.

STA. 613+07.56 BEGIN TRANSITION (N.C.)
STA. 616+57.56 BEGIN SUPERELEVATION (0.020' / ')
STA. 620+07.56 MAX SUPERELEVATION (0.082' / ')
STA. 628+35.85 MAX SUPERELEVATION (0.082' / ')
STA. 631+09.90 END SUPERELEVATION (0.020' / ')
STA. 632+87.90 END SUPERELEVATION (N.C.)

STA. 543+00-STA. 655+42
FLOODPLAIN BOUNDARY

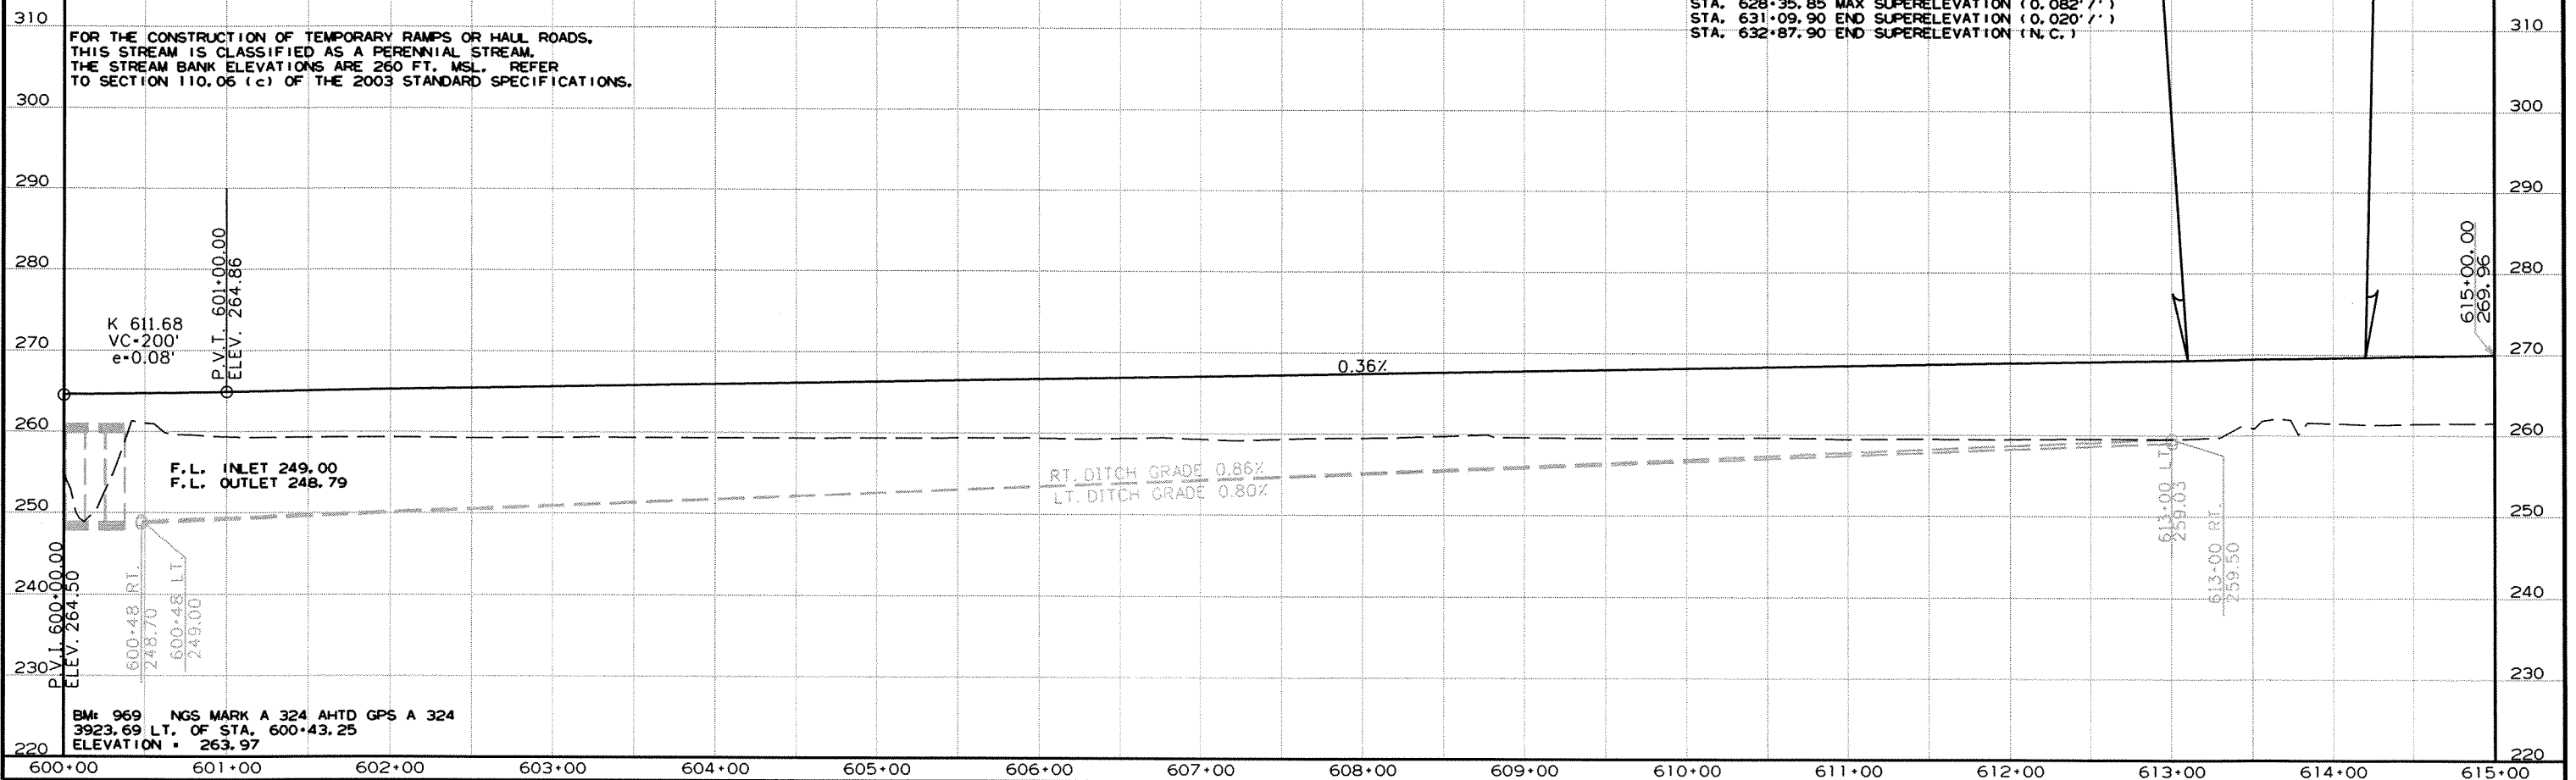

2/22/2013


R100711.DGN

STA. 616+00 IN PLACE
18" X 44' PIPE CULVERT
LT. SIDE DRAIN
RETAIN

STA. 618+25 IN PLACE
DBL. 36" X 112' R.C. PIPE CULVERT
(CLASS III) (TYPE 3 BEDDING) WITH
FES LT. & RT.
Q50+60 CFS D.A. = 60 ACRES
RETAIN

STA. 623+11.08 - STA. 635+70.98 IN PLACE
1272.15' X 38' CLEAR RDWY. BRIDGE
CONTINUOUS COMPOSITE W-BEAM UNIT (145'-145'-145'-145'-230'-230'-230')
RETAIN

2 PLAN AND PROFILE SHEETS 412 BYPASS

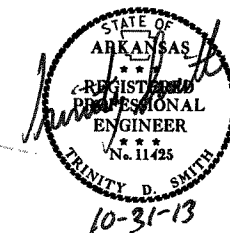

PI = 624+12.20
Δ = 31°11'42" RT.
D = 315'00"
T = 492.14'
L = 959.84'
PC = 619+20.06
PT = 628+79.90
e = 0.082'/'
Ls = 350'

GUARDRAIL		THREE BEAM		GUARDRAIL	
STA.	STA.	SIDE (TYPE A)	TERMINAL	TERMINAL	(TYPE 2)
621+60.33	623+04.08	LT.	75	1	1
620+10.33	623+04.08	RT.	225	1	1

STA. 543+00 - STA. 655+42
FLOODPLAIN BOUNDARY


HWY. 412

STA. 543+00 - STA. 655+42
FLOODPLAIN BOUNDARY

STA. 616+12 INSTALL
18" X 54' PIPE CULVERT
RT. SIDE DRAIN
CONSTRUCT APPROACH = 525 CU. YDS.
RETAIN

STA. 619+00 INSTALL
24" X 66' PIPE CULVERT
RT. SIDE DRAIN
CONSTRUCT APPROACH = 800 CU. YDS.
RETAIN

STA. 613+07.56 BEGIN TRANSITION (N.C.)
STA. 616+57.56 BEGIN SUPERELEVATION (0.020'/'')
STA. 620+07.56 MAX SUPERELEVATION (0.082'/'')
STA. 628+35.85 MAX SUPERELEVATION (0.082'/'')
STA. 631+09.90 END SUPERELEVATION (0.020'/'')
STA. 632+87.90 END SUPERELEVATION (N.C.)

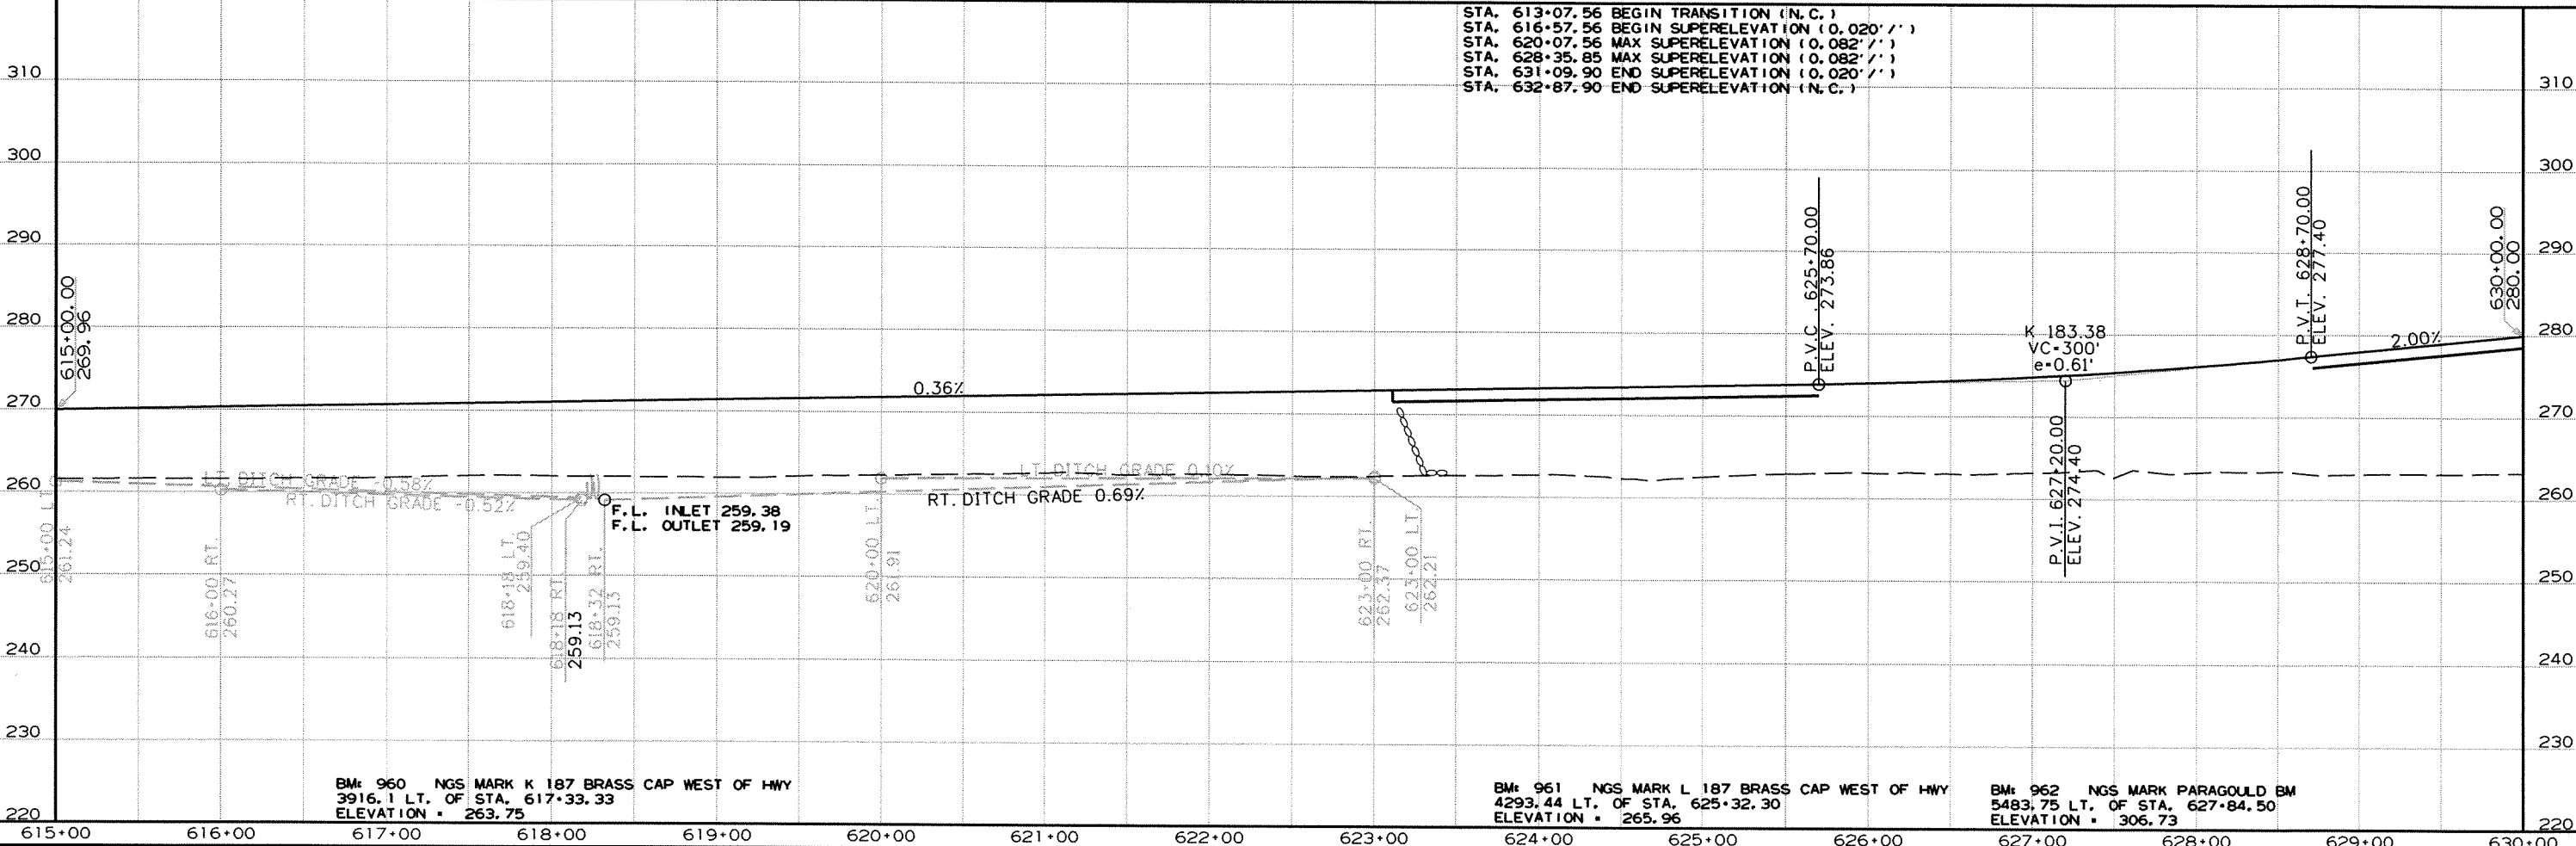

BM: 960 NGS MARK K 187 BRASS CAP WEST OF HWY
3916.1 LT. OF STA. 617+33.33
ELEVATION = 263.75

BM: 961 NGS MARK L 187 BRASS CAP WEST OF HWY
4293.44 LT. OF STA. 625+32.30
ELEVATION = 265.96

BM: 962 NGS MARK PARAGOULD BM
5483.75 LT. OF STA. 627+84.50
ELEVATION = 306.73

2/22/2013


R100711.DGN

2 PLAN AND PROFILE SHEETS 412 BYPASS


HWY.412 BYPASS
PI = 643+21.72
 Δ = 32°50'41" L.T.
D = 3°15'00"
T = 519.61'
L = 1010.61'
PC = 638+02.11
PT = 648+12.72
e = 0.082'/'
Ls = 350'

C.L. LT. LANES
PI = 3+21.08
 Δ = 32°50'41"L
D = 3°15'00"
T = 519.61'
L = 1010.61'
PC = -1+98.53
PT = 8+12.08
e = 0.0827'
Ls = 350'

C.L. RT. LANES
PI = 1+28.87
 Δ = 32°50'41"LT.
D = 3°15'00"
T = 519.61'
L = 1010.61'
PC = -3+90.74
PT = 6+19.87
e = 0.082'/'
Ls = 350'



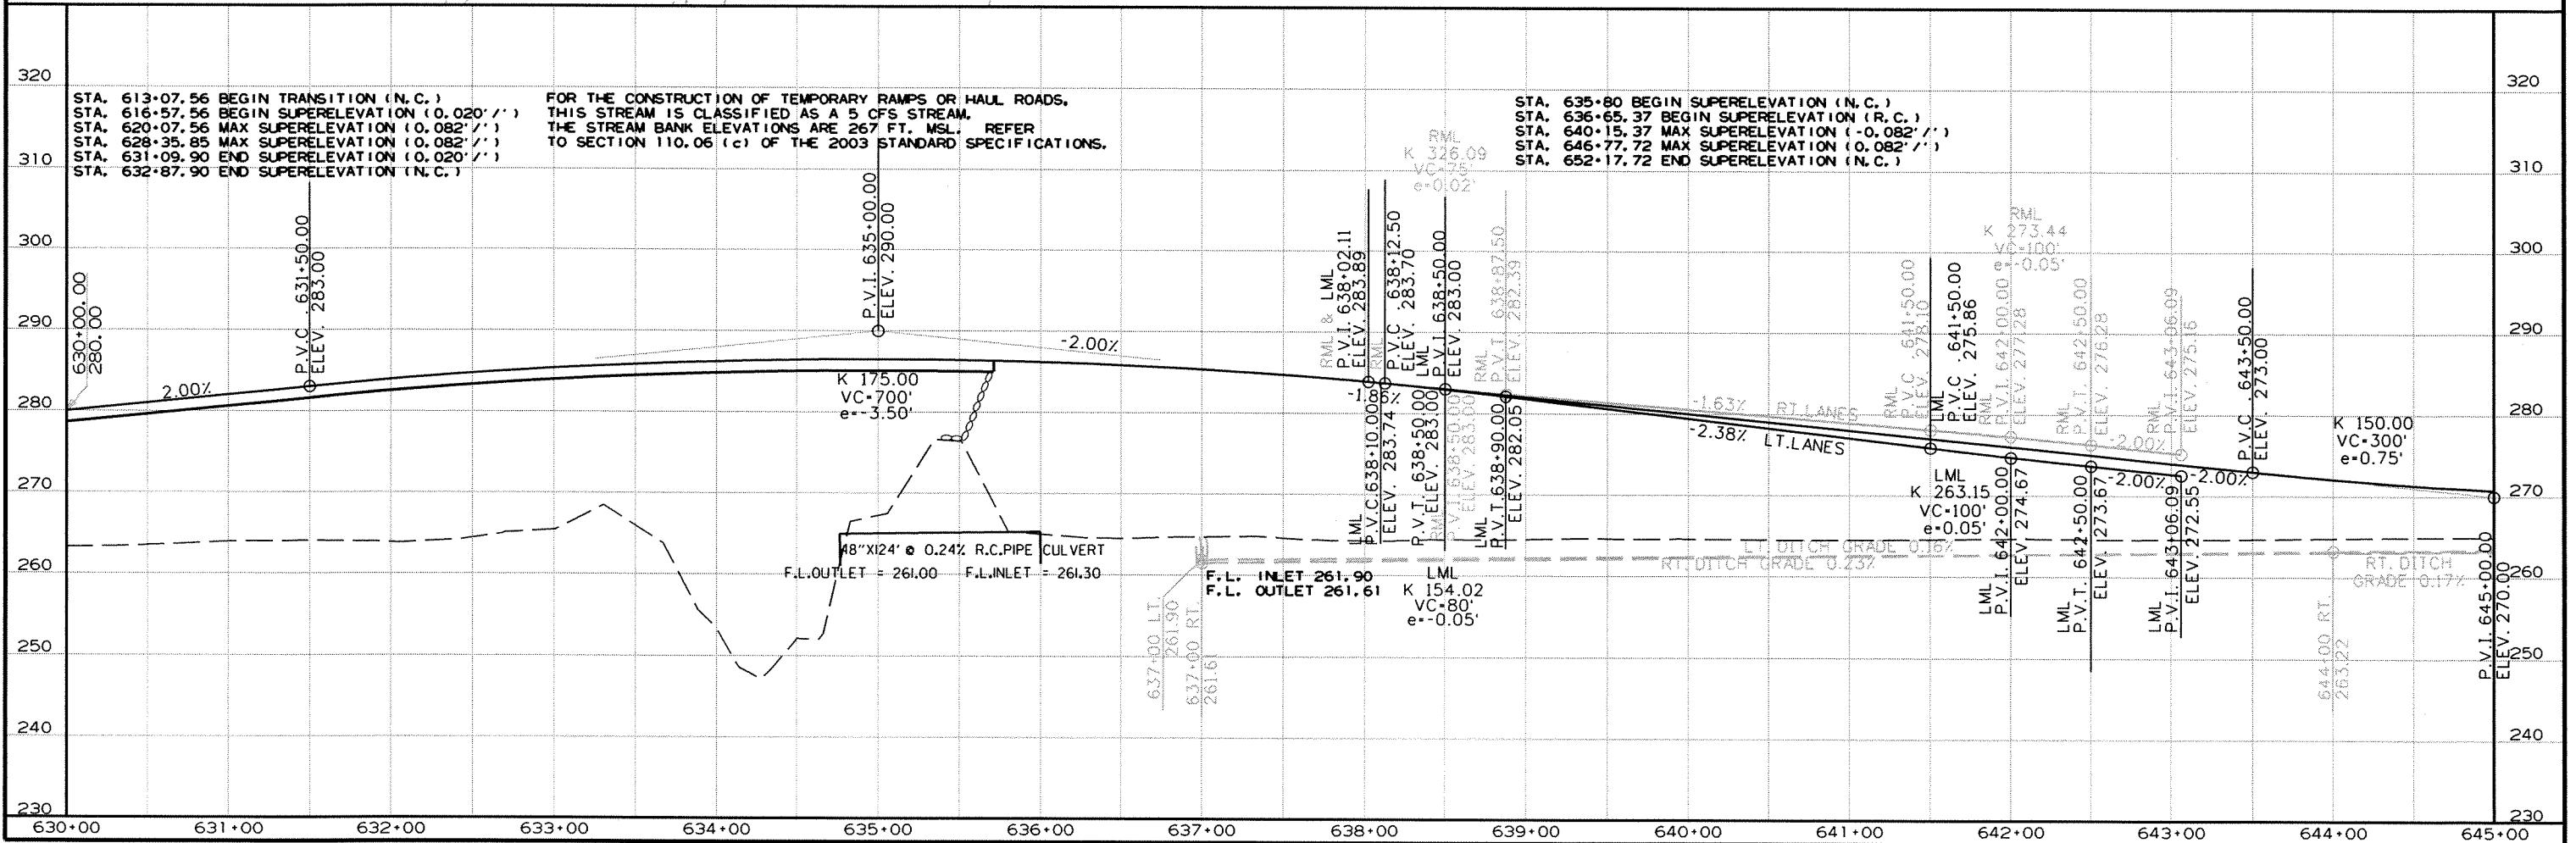


DATE REVISED	DATE FILMED	DATE REVISED	DATE FILMED	FED. RD. DIST. NO.	STATE	FED. AID PROJ. NO.	SHEET NO.	TOTAL SHEETS
				6	ARK.			
				JOB NO.	100711		69	138

 

DATE REVISED	DATE FILMED	DATE REVISED	DATE FILMED	FED. RD. DIST. NO.	STATE	FED. AID PROJ. NO.	SHEET NO.	TOTAL SHEETS
				6	ARK.			
				JOB NO.	100711		70	138

2 PLAN AND PROFILE SHEETS HWY. 49

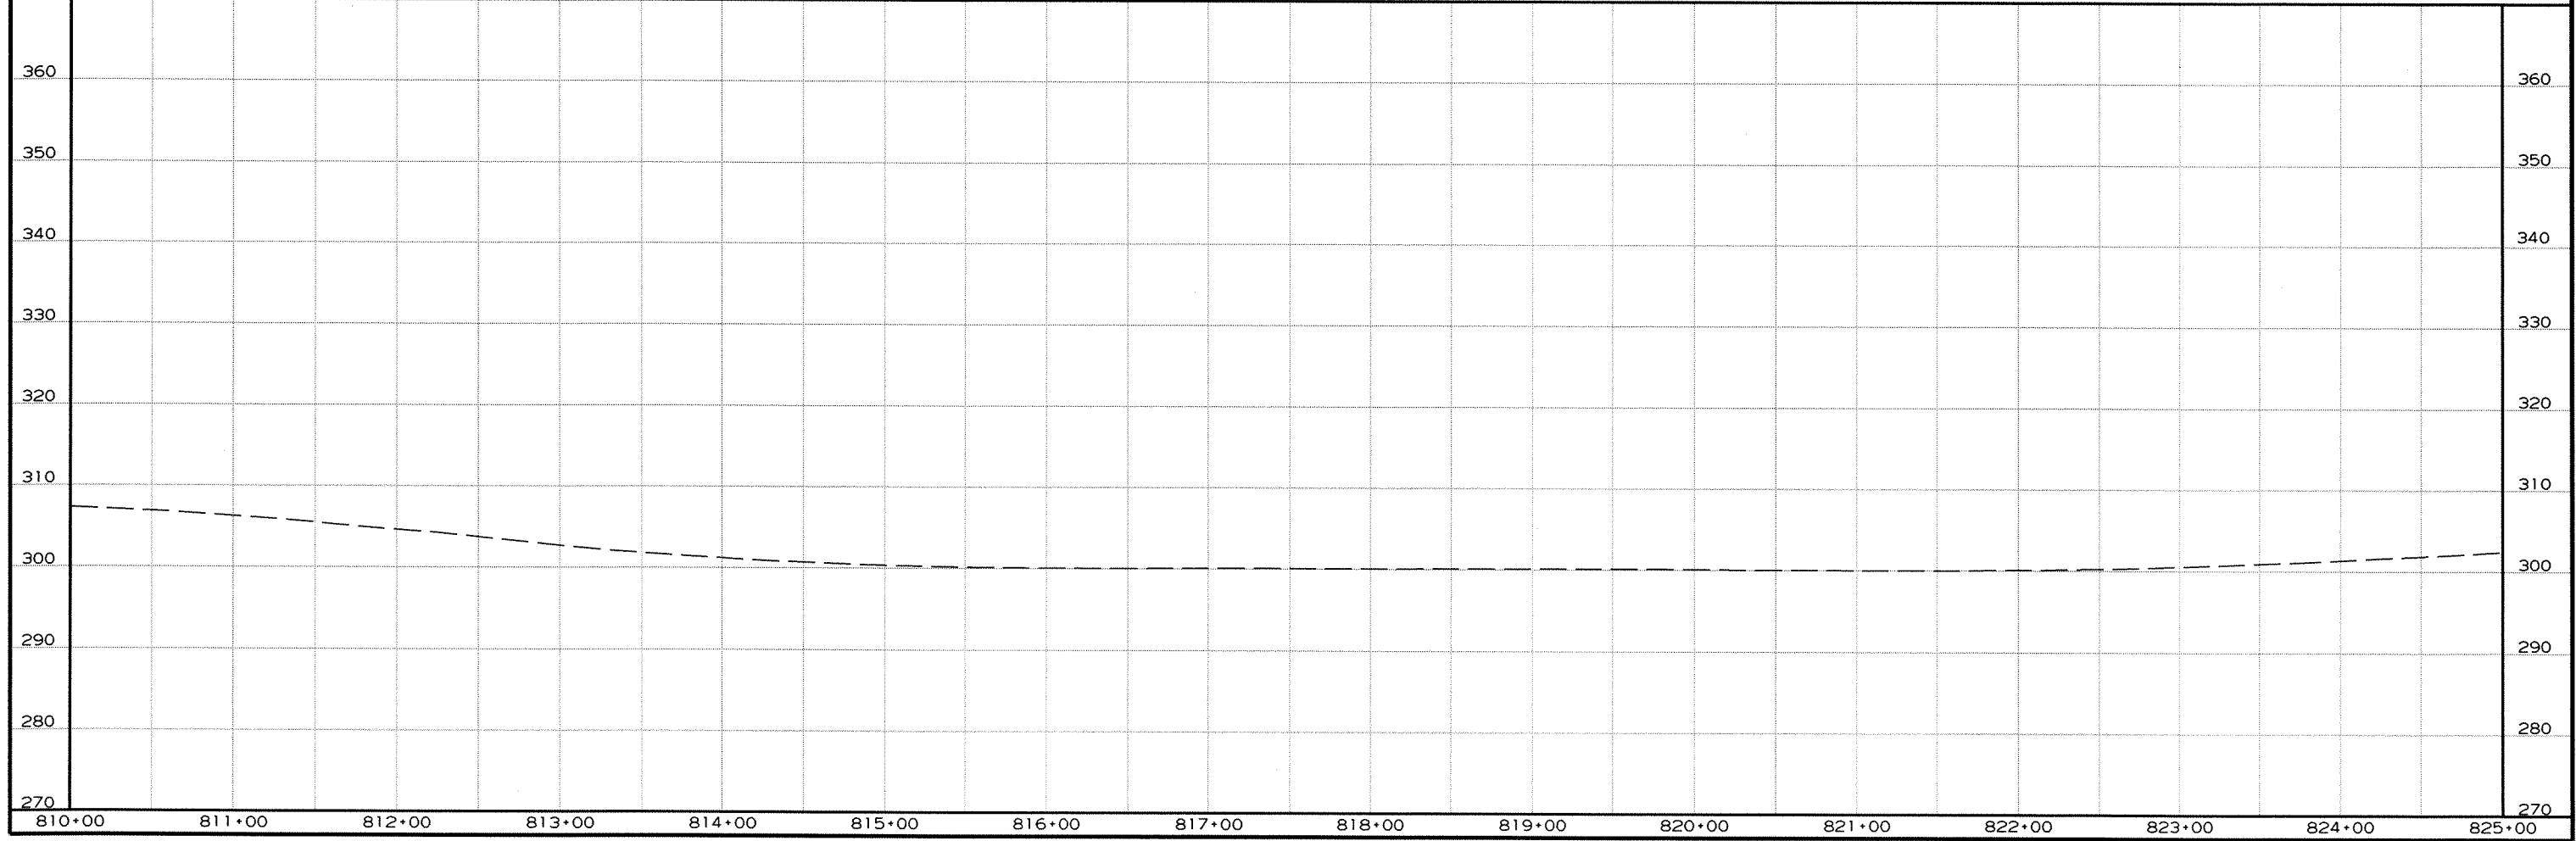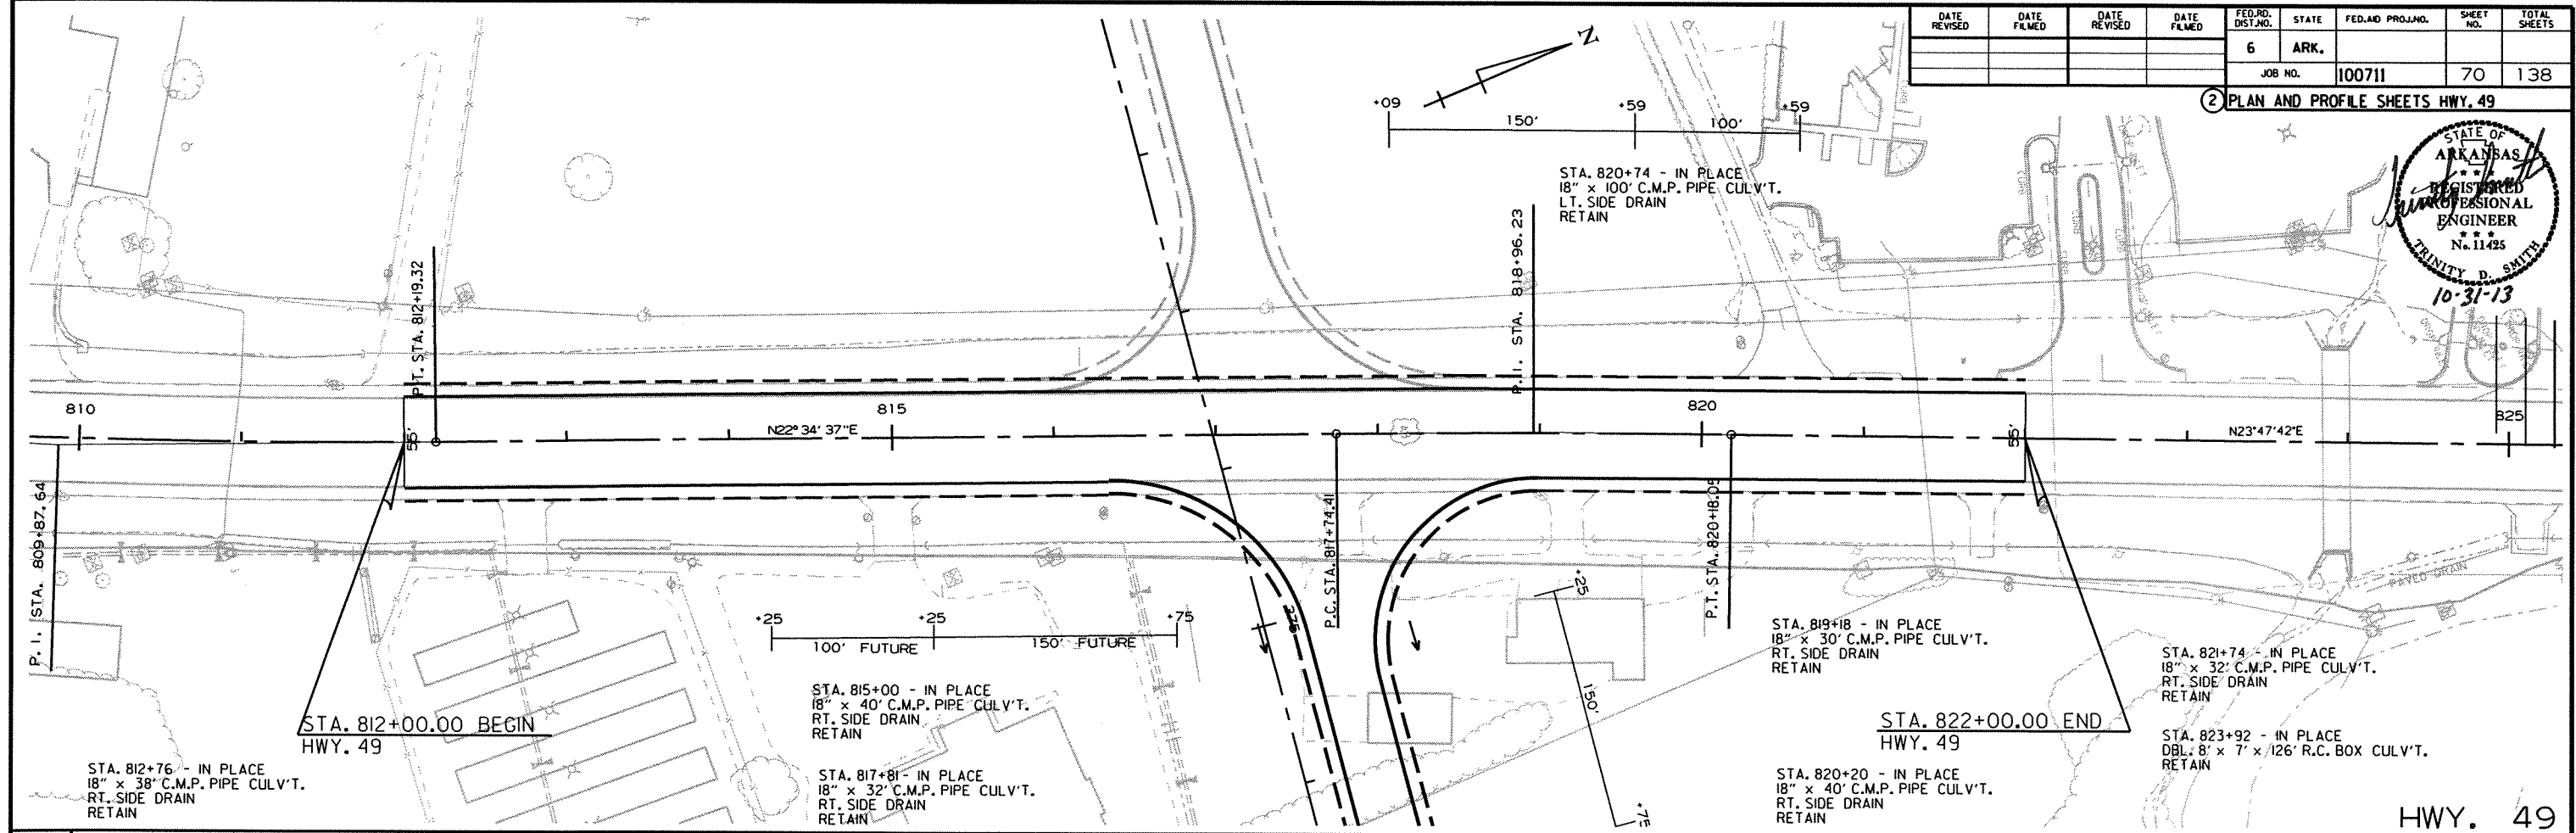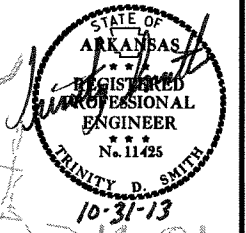


7/26/2013


R100711.DGN

DATE REVISED	DATE FILMED	DATE REVISED	DATE FILMED	FED. RD. DIST. NO.	STATE	FED. AID PROJ. NO.	SHEET NO.	TOTAL SHEETS
				6	ARK.			
						JOB NO. 100711	71	138

2 PLAN AND PROFILE SHEETS HWY. 49

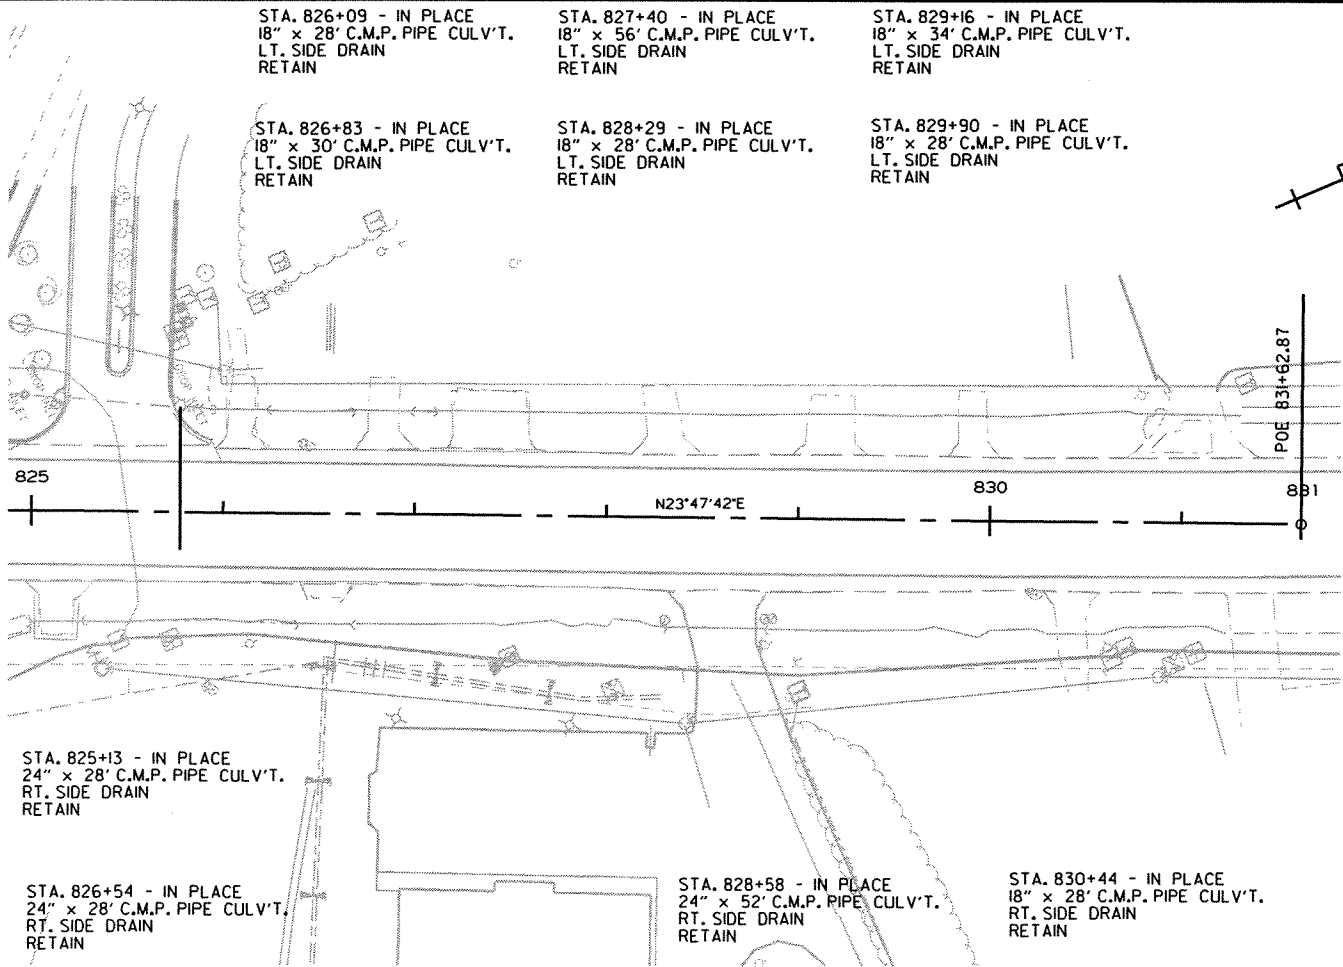

HWY. 49



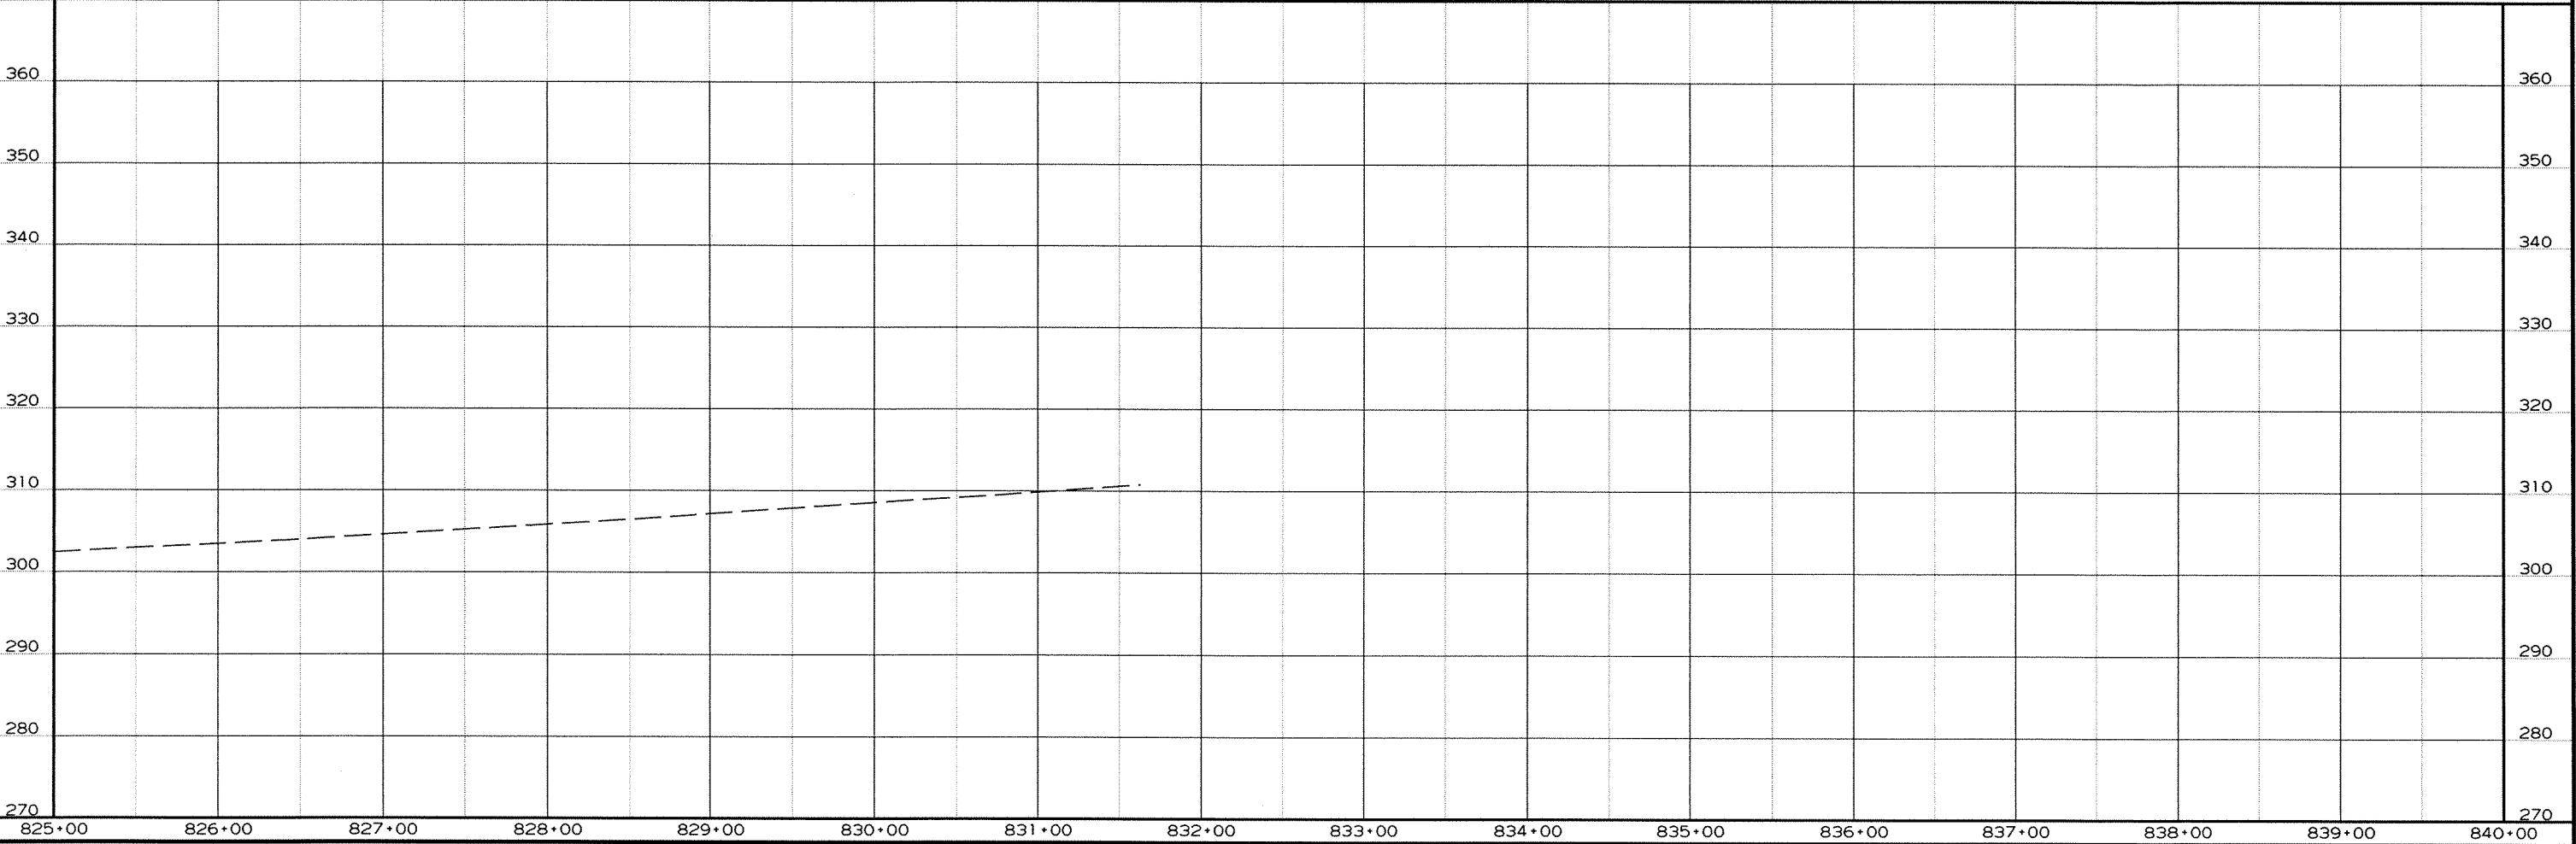


7/26/2013

R100711.DGN

DATE REVISED	DATE FILMED	DATE REVISED	DATE FILMED	FED. RD. DIST. NO.	STATE	FED. AID PROJ. NO.	SHEET NO.	TOTAL SHEETS
				6	ARK.			
				JOB NO.	100711		72	138

2 PLAN AND PROFILE SHEETS EXIST. 412

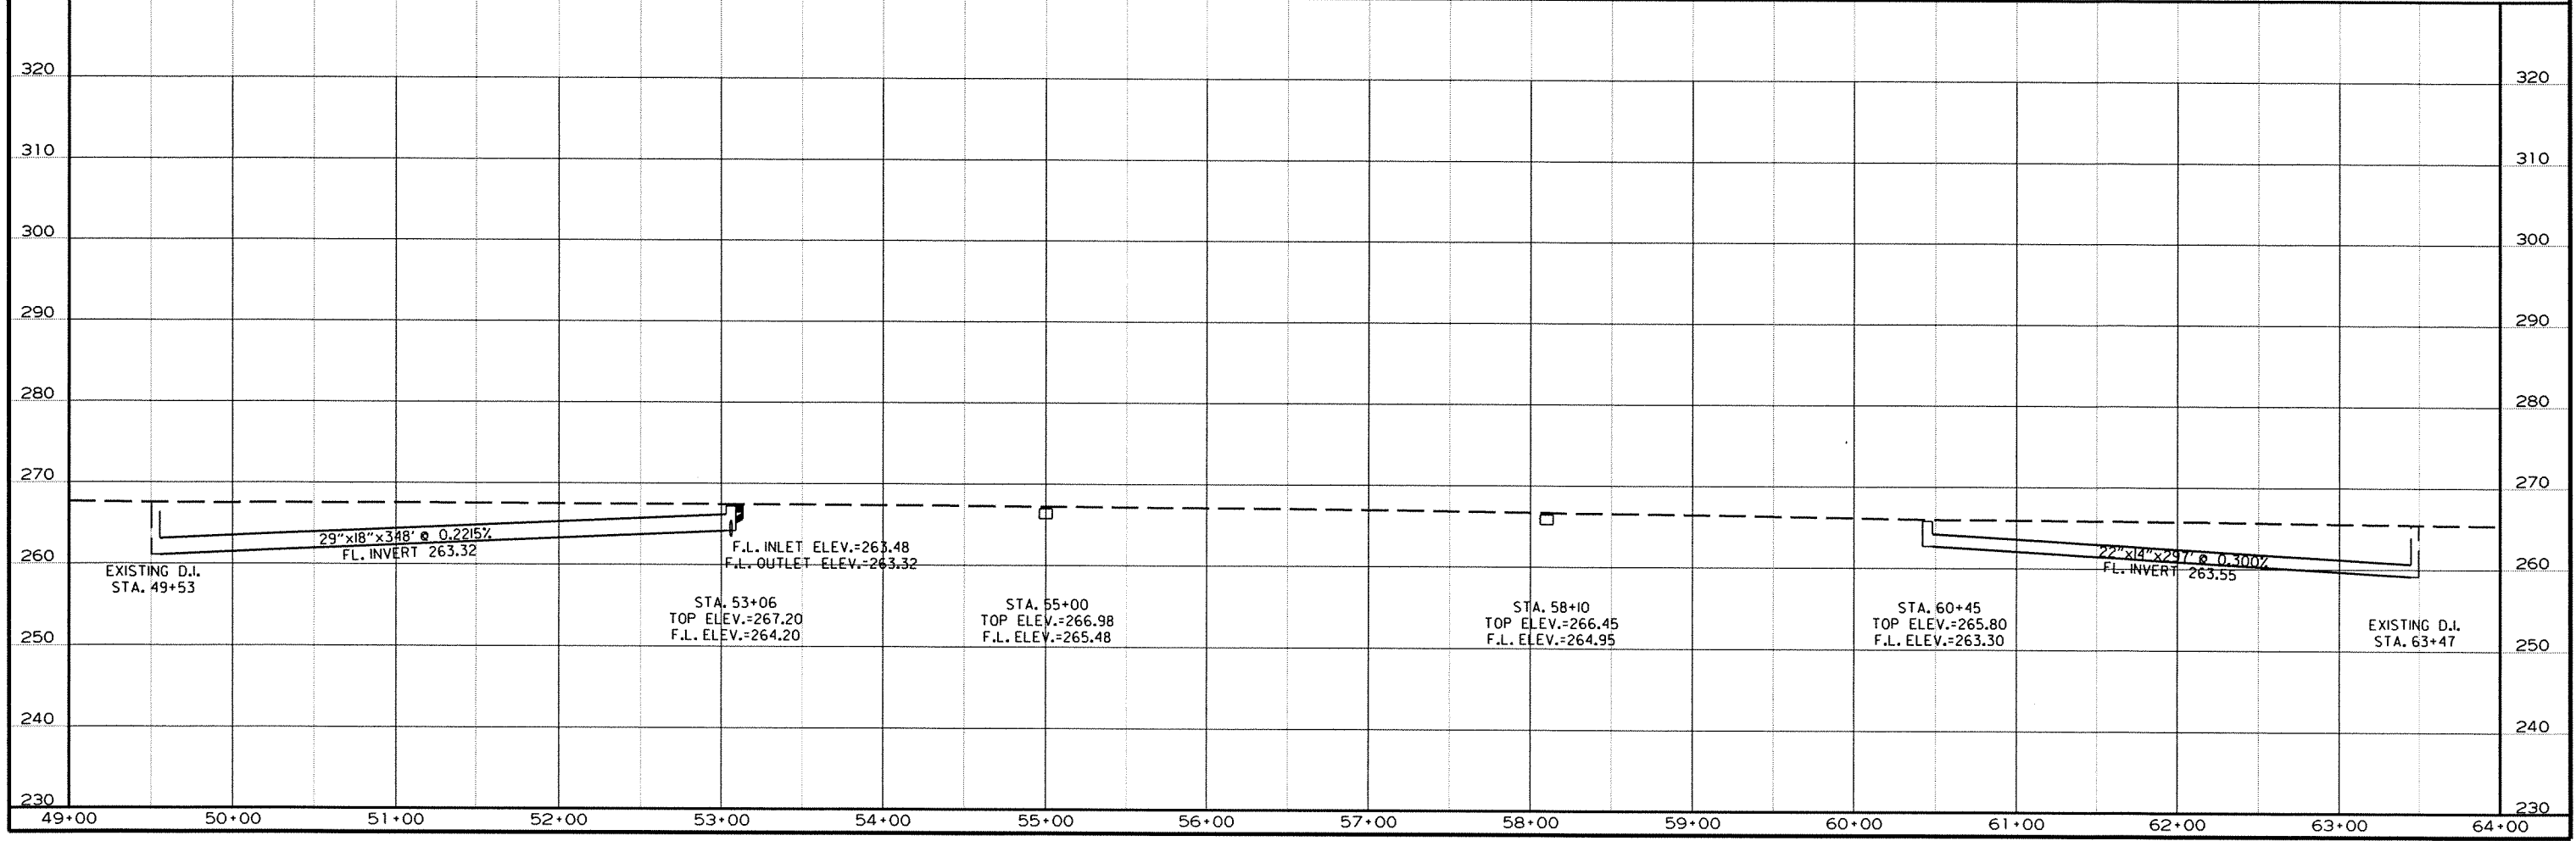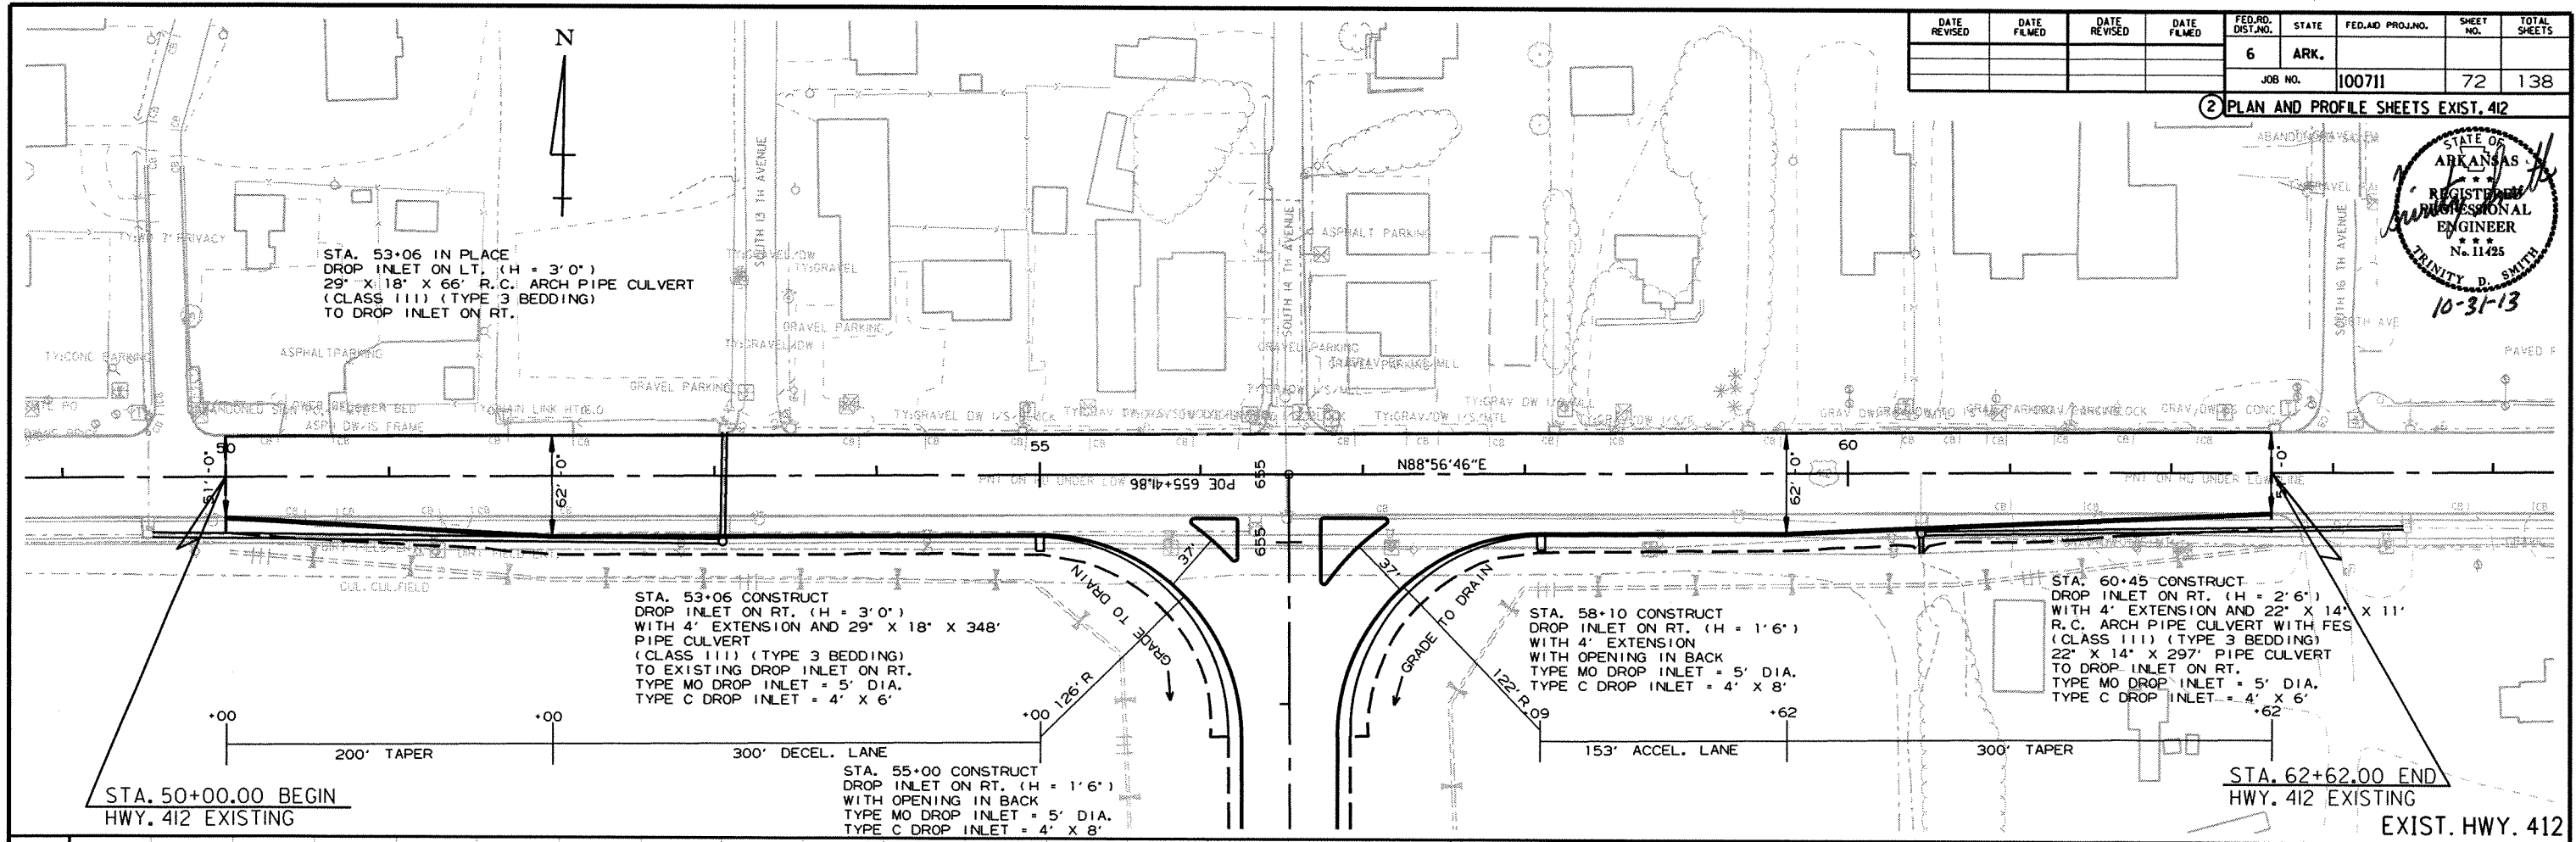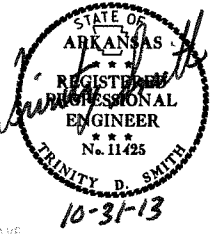

2/22/2013
R100711.DGN

DATE REVISED	DATE FILMED	DATE REVISED	DATE FILMED	FED. RD. DIST. NO.	STATE	FED. AID PROJ. NO.	SHEET NO.	TOTAL SHEETS
				6	ARK.			
						JOB NO. 100711	73	138

2 SUMMARY OF SIGNALIZATION QUANTITIES



SUMMARY OF SIGNALIZATION QUANTITIES

ITEM NO.	ITEM	HWY. 49 AT HWY. 412 BYPASS	HWY. 412E (KINGS HWY.) AT HWY. 412 BYPASS	HWY. 49 AT GREEN CO. RD.	HWY. 49 AT HWY. 358 & McDANIEL RD.	TOTAL JOB QUANTITY	UNIT
SP&701	SYSTEM LOCAL CONTROLLER TS 2-TYPE 2 (8 PHASES)	1	1			2	EACH
SP&706	TRAFFIC SIGNAL HEAD, LED, (3 SECTION, 1WAY)	8	7			15	EACH
SP&706	TRAFFIC SIGNAL HEAD, LED, (4 SECTION, 1WAY)	1	3			4	EACH
708	TRAFFIC SIGNAL CABLE (5C/14 A.W.G.)	582	354			936	LIN. FT.
708	TRAFFIC SIGNAL CABLE (7C/14 A.W.G.)	340	218			558	LIN. FT.
708	TRAFFIC SIGNAL CABLE (20C/14 A.W.G.)	697	364			1061	LIN. FT.
709	GALVANIZED STEEL CONDUIT (1.25")	20	20			40	LIN. FT.
710	NON-METALLIC CONDUIT (1.25")	20	20			40	LIN. FT.
710	NON-METALLIC CONDUIT (2")	20	20			40	LIN. FT.
710	NON-METALLIC CONDUIT (3")	496	252			748	LIN. FT.
SS&711	CONCRETE PULL BOX (TYPE 2)		2			2	EACH
SS&711	CONCRETE PULL BOX (TYPE 2 HD)	5	3			8	EACH
SS&714	TRAFFIC SIGNAL MAST ARM AND POLE WITH FOUNDATION (24')		1			1	EACH
SS&714	TRAFFIC SIGNAL MAST ARM AND POLE WITH FOUNDATION (34')		1			1	EACH
SS&714	TRAFFIC SIGNAL MAST ARM AND POLE WITH FOUNDATION (36')		1			1	EACH
SS&714	TRAFFIC SIGNAL MAST ARM AND POLE WITH FOUNDATION (40')		1			1	EACH
SS&714	TRAFFIC SIGNAL MAST ARM AND POLE WITH FOUNDATION (60')	2				2	EACH
SS&714	TRAFFIC SIGNAL MAST ARM AND POLE WITH FOUNDATION (68')	2				2	EACH
733	VIDEO CABLE	1264	917			2181	LIN. FT.
SP&733	VIDEO DETECTOR (CLR)	6 •	6			12	EACH
SP&733	VIDEO EDGE CARD EXTENDER	2	1			3	EACH
733	VIDEO MONITOR (CLR)	1	1			2	EACH
SP&733	VEHICLE DETECTOR RACK (24 CHANNEL)		1			1	EACH
SP&733	VEHICLE DETECTOR RACK (32 CHANNEL)	1				1	EACH
SP&733	VIDEO PROCESSOR, EDGE CARD (2 CAMERA)	4 •	3			7	EACH
SP	ANTENNA CABLE (TYPE 6)	70	70	70	70	280	LIN. FT.
SP	ELECTRICAL CONDUCTORS FOR LUMINAIRES	937	549			1486	LIN. FT.
SP	ELECTRICAL CONDUCTORS-IN-CONDUIT (1C/8 A.W.G., EGC)	589	321			910	LIN. FT.
SP	ELECTRICAL CONDUCTORS-IN-CONDUIT (1C/12 A.W.G., EGC)	240	185			425	LIN. FT.
SP	ELECTRICAL CONDUCTORS-IN-CONDUIT (2C/6 A.W.G.)	20	20			40	LIN. FT.
SP	EMERGENCY BACKUP LOCAL RADIO UNIT	1				1	EACH
SP	LOCAL RADIO WITH ANTENNA		1	1	1	3	EACH
SP	LUMINAIRE ASSEMBLY	4	4			8	EACH
SP	MASTER RADIO WITH ANTENNA	1				1	EACH
SP	MODEM, HARDENED (33.6 K BAUD)	1				1	EACH
SP	ON-STREET MASTER CONTROLLER	1				1	EACH
SP	SERVICE POINT ASSEMBLY (2 CIRCUITS)	1	1			2	EACH
SP	TRAFFIC SIGNAL CONTROLLER MODIFICATION			1	1	2	EACH
SP	18" STREET NAME SIGN	1	4			5	EACH

• ONE SPARE VIDEO DETECTOR AND ONE SPARE VIDEO PROCESSOR SHALL BE SUPPLIED.

LOCATION: HWY. 49-HWY. 412 EAST
CITY: PARAGOULD
COUNTY: GREENE
DISTRICT: 10 SCALE: N/A DRAWN BY: GWE

TRAFFIC SIGNAL NOTES:

- PERFORM ELECTRICAL WORK IN ACCORDANCE WITH THE CURRENT EDITIONS OF THE NFPA 70 (2002) NATIONAL ELECTRICAL CODE, NFPA 101(2000) LIFE SAFETY CODE, STATE ELECTRICAL CODE AND LOCAL ELECTRICAL CODE.
- EXTEND GREEN EQUIPMENT GROUNDING CONDUCTOR (EGC) FROM GROUND BAR AT MAIN BREAKER TO CONTROL PANEL AND TO FIRST POLE, SOLIDLY BOND EGC TO GROUND LUG OF CONTROL CABINET AND TO POLE GROUND. ENSURE THAT ONLY ONE NEUTRAL-TO-GROUND BOND EXISTS IN THE SYSTEM AND THAT IT IS AT THE MAIN BREAKER.
- ELECTRICAL SERVICE SHALL BE PROVIDED BY THE CITY TO A SERVICE POLE WITH EXTERNAL RAIN TIGHT BREAKER (MAIN BREAKER), GALVANIZED STEEL SERVICE RISER, METER LOOP (IF REQUIRED), AND WEATHERHEAD AT A MUTUALLY ACCEPTABLE POINT WITHIN THE RIGHT-OF-WAY. IF THE SERVICE POINT IS OVER 10 FEET FROM THE CONTROLLER, THE CONTRACTOR SHALL PROVIDE AND INSTALL A SEPARATE TWO CIRCUIT EXTERNAL BREAKER (SECONDARY BREAKER) ON OR NEAR THE TRAFFIC SIGNAL CONTROLLER CABINET AND SHALL INSTALL CONDUIT, ELECTRICAL SERVICE WIRE (2c/*6 USE RATED, WITH GROUND TYPICAL), AND PERFORM WIRING TO TAP INTO THE CITY'S MAIN BREAKER AS PART OF THIS CONTRACT. CONDUIT IS PAID FOR AS A SEPARATE ITEM OF THIS CONTRACT. TWO CIRCUIT BREAKERS, CONSIDERED SUBSIDIARY TO THE CONTROL EQUIPMENT WHERE STREET LIGHTING IS INCLUDED. AS PART OF THE SIGNAL INSTALLATION, STREET LIGHTING CIRCUIT (2c/*12 AWG UF RATED, TYPICAL) SHALL BE KEPT FROM THE CIRCUIT SERVING THE TRAFFIC SIGNAL CONTROL EQUIPMENT FROM THE POINT OF TIE-IN AT THE SECONDARY BREAKER PROVIDED BY THE CONTRACTOR.
- CONTRACTOR SHALL CONNECT A SEPARATE NEUTRAL FOR EACH LOAD SWITCH REPRESENTED ON EACH SIGNAL POLE.
- TRAFFIC CONTROLLER CABINET AND LAYOUT SHALL BE SUCH THAT IT IS NOT NECESSARY TO SHUT DOWN POWER OR REMOVE LOAD SWITCHES IN ORDER TO EASILY TEST OR MODIFY DETECTOR INPUTS TO THE CONTROLLER.
- CONTROLLER CABINET SHALL BE WIRED SUCH THAT DURING FLASH OPERATIONS POWER TO THE LOAD SWITCHES CANNOT BACKFEED TO LOAD SWITCH POWER BUSS.
- ALL PARTS OF THIS INSTALLATION SHALL BE IN ACCORDANCE WITH THE ARKANSAS HIGHWAY AND TRANSPORTATION DEPARTMENT STANDARDS AND DETAILS AND WITH THE MANUAL ON UNIFORM TRAFFIC CONTROL DEVICES, CURRENT EDITIONS.
- CONDUIT INSTALLED UNDER ROADWAY SURFACES SHALL BE INSTALLED BY PUSHING OR BORING METHODS. IF THE ENGINEER DETERMINES THIS IS NOT FEASIBLE, THEN A TRENCHING METHOD AS SHOWN IN THE DETAILS MAY BE USED.
- TRAFFIC SIGNAL POLES SHALL BE GALVANIZED. BACKPLATES SHALL BE SUPPLIED FOR ALL SIGNAL HEADS.
- PAVEMENT MARKING SHOWN FOR REFERENCE ONLY. SEE PAVEMENT MARKING PLAN SHEETS.
- FOUNDATION FOR ALL POLES SHALL BE EXTENDED IF NECESSARY TO ACCOMMODATE THE REQUIREMENTS FOR SIGNAL HEAD CLEARANCE ABOVE ROADWAY ONLY AT LOCATIONS WHERE THE GROUND ELEVATION AT THE POLE IS BELOW THE ELEVATION OF THE ROADWAY (SEE NOTES ON SPECIAL DETAILS). PAYMENT WILL BE INCLUDED IN SECTION 714, AHTD STANDARD SPECIFICATIONS FOR HIGHWAY CONSTRUCTION.
- ALL BOXES SHALL BE (TYPE 2 HD) UNLESS OTHERWISE INDICATED. ALL CONDUIT SHALL BE 3" DIAMETER UNLESS SPECIFIED ON PLANS.
- CONTRACTOR SHALL NOTIFY ALL EXISTING UTILITY OWNERS BEFORE BEGINNING WORK ON THIS PROJECT.
- LUMINAIRE ASSEMBLIES SHALL BE OF THE FULL CUTOFF TYPE.
- HARDWARE INPUTS MAY BE DETERMINED BY SUPPLIER. EACH DETECTOR OUTPUT SHALL INPUT THE CONTROLLER THROUGH A SEPARATE INPUT UNLESS OTHERWISE NOTED AND BE PROGRAMMED TO ACTUATE THE ASSOCIATED PHASE. COMBINATION (COMB.) DETECTORS SHALL ALSO BE PROGRAMMED TO PROVIDE VEHICLE COUNT/OCCUPANCY DATA.
- TO DETERMINE UTILITY CLEARANCES ABOVE THE TRAFFIC SIGNAL POLE, REFER TO THE POLE SCHEDULE FOR VERTICAL SHAFT HEIGHT. WHERE THE POLE SCHEDULE INDICATES THAT A LUMINAIRE ARM WILL BE USED, 38 FEET SHOULD BE USED TO DETERMINE UTILITY CLEARANCE ABOVE THE LUMINAIRE ARM. WHERE THE POLE SCHEDULE INDICATES A TRAFFIC SIGNAL POLE WITHOUT A LUMINAIRE ARM, A HEIGHT OF 21' SHOULD BE USED TO DETERMINE UTILITY CLEARANCE ABOVE THE TRAFFIC SIGNAL MAST ARM. AN ADDITIONAL 6 FEET SHOULD BE USED DIRECTLY ABOVE "VIDEO DETECTOR" AT LOCATIONS SHOWN ON THE SIGNAL PLANS.
- THE DESIRABLE MINIMUM DISTANCE FROM THE FACE OF ROADWAY CURB OR SHOULDER EDGE TO THE FACE OF NON-BREAKAWAY POLE OR OBSTRUCTION IS 6 FEET. REFER TO TRAFFIC SIGNAL PLANS FOR SPECIFIC LOCATION OF POLES, CONTROLLER AND ANY OTHER NON-BREAKAWAY OBSTRUCTIONS. REFER TO "DESIGN PARAMETERS, MINIMUM CLEAR ZONE DISTANCE" FOR MINIMUM DISTANCE FROM THE EDGE OF TRAVELED WAY TO THE FACE OF A NON-BREAKAWAY POLE OR OBSTRUCTION. TRAFFIC SIGNAL POLES OR ANY OTHER NON-BREAKAWAY OBSTRUCTION SHALL NOT BE INSTALLED WITHIN THE CLEAR ZONE.
- AS DETERMINED BY THE ENGINEER, FOUNDATION EMBEDMENT MAY BE DECREASED BY A MAXIMUM OF TWO FEET IF COMPETENT ROCK IS ENCOUNTERED PRIOR TO ACHIEVING PLAN EMBEDMENT AND AT LEAST HALF OF THE REMAINING PLAN EMBEDMENT LENGTH IS KEYED INTO COMPETENT ROCK.
- CONNECTION OF TRAFFIC SIGNAL DISPLAY TO FIELD WIRING SHALL UTILIZE AN APPROVED TERMINAL STRIP BEHIND HAND-HOLE COVER AT BASE OF POLE. TERMINAL STRIP SHALL PROVIDE PROTECTION TO PREVENT EXPOSURE TO THE PUBLIC IN THE EVENT THAT POLE COVER IS MISSING. PAYMENT FOR TERMINAL STRIPS SHALL BE INCLUDED IN ITEM 714-TRAFFIC SIGNAL MAST ARM AND POLE WITH FOUNDATION.
- CONTROLLER CABINET LAYOUT AND ORIENTATION SHALL CONFORM TO ISMA STANDARDS.
- ONE VIDEO PROGRAMMING MODULE SHALL BE PROVIDED FOR AIMING AND SETUP OF DETECTORS IF THE VIDEO SYSTEM CANNOT BE ADJUSTED THROUGH HARDWARE AND SOFTWARE PROVIDED BY ITEMS WITHIN THE JOB.
- TRAFFIC SIGNAL CONTRACTOR MUST NOTIFY RESIDENT ENGINEER OR ASSIGNED DEPARTMENT PROJECT INSPECTOR EACH DAY PRIOR TO SIGNAL RELATED WORK. NO WORK ON TRAFFIC SIGNALS WILL BE ALLOWED OR APPROVED WITHOUT THIS PRIOR NOTIFICATION.
- ALL STEEL POLES SHALL BE DESIGNED TO MEET THE AASHTO STANDARD SPECIFICATIONS FOR STRUCTURAL SUPPORTS FOR HIGHWAY SIGNS, LUMINAIRES AND TRAFFIC SIGNALS, 4TH EDITION (2001) WITH 2003 AND 2006 INTERIMS.

DATE REVISED	DATE FILMED	DATE REVISED	DATE FILMED	FED. RD. DIST. NO.	STATE	FED. AID PROJ. NO.	SHEET NO.	TOTAL SHEETS
				6	ARK.			
				JOB NO.		100711	74	138


2 SIGNALIZATION PLAN SHEET



LOCATION: HWY. 49-HWY. 412 EAST
CITY: PARAGOULD
COUNTY: GREENE
DISTRICT: 10 SCALE: N/A DRAWN BY: GWE

DATE REVISED	DATE FILMED	DATE REVISED	DATE FILMED	FED. AID DIST. NO.	STATE	FED. AID PROJ. NO.	SHEET NO.	TOTAL SHEETS
				6	ARK.			
						JOB NO. 100711	75	138

2 SIGNALIZATION PLAN SHEET

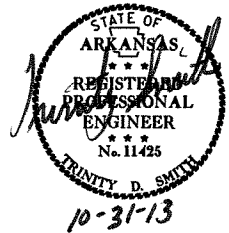


TRAFFIC SIGNAL QUANTITIES

ITEM NO.	ITEM	QUANTITY	UNIT
SP&701	SYSTEM LOCAL CONTROLLER TS2-TYPE 2 (8 PHASES)	1	EACH
SP&706	TRAFFIC SIGNAL HEAD, LED, (3 SECTION, 1WAY)	8	EACH
SP&706	TRAFFIC SIGNAL HEAD, LED, (4 SECTION, 1WAY)	1	EACH
708	TRAFFIC SIGNAL CABLE (5C/14 A.W.G.)	582	LIN. FT.
708	TRAFFIC SIGNAL CABLE (7C/14 A.W.G.)	340	LIN. FT.
708	TRAFFIC SIGNAL CABLE (20C/14 A.W.G.)	697	LIN. FT.
709	GALVANIZED STEEL CONDUIT (1.25")	20	LIN. FT.
710	NON-METALLIC CONDUIT (1.25")	20	LIN. FT.
710	NON-METALLIC CONDUIT (2")	20	LIN. FT.
710	NON-METALLIC CONDUIT (3")	496	LIN. FT.
SS&711	CONCRETE PULL BOX (TYPE 2 HD)	5	EACH
SS&714	TRAFFIC SIGNAL MAST ARM AND POLE WITH FOUNDATION (60')	2	EACH
SS&714	TRAFFIC SIGNAL MAST ARM AND POLE WITH FOUNDATION (68')	2	EACH
733	VIDEO CABLE	1264	LIN. FT.
SP&733	VIDEO DETECTOR (CLR)	6	EACH
SP&733	VIDEO EDGE CARD EXTENDER	2	EACH
733	VIDEO MONITOR (CLR)	1	EACH
SP&733	VIDEO PROCESSOR, EDGE CARD (2 CAMERA)	4	EACH
SP&733	VEHICLE DETECTOR RACK (32 CHANNEL)	1	EACH
SP	ANTENNA CABLE (TYPE 6)	70	LIN. FT.
SP	ELECTRICAL CONDUCTORS-IN-CONDUIT (1C/8 A.W.G., EGC)	589	LIN. FT.
SP	ELECTRICAL CONDUCTORS-IN-CONDUIT (1C/12 A.W.G., EGC)	240	LIN. FT.
SP	ELECTRICAL CONDUCTORS-IN-CONDUIT (2C/6 A.W.G.)	20	LIN. FT.
SP	ELECTRICAL CONDUCTORS FOR LUMINAIRES	937	LIN. FT.
SP	EMERGENCY BACKUP LOCAL RADIO UNIT	1	EACH
SP	LUMINAIRE ASSEMBLY	4	EACH
SP	MASTER RADIO WITH ANTENNA	1	EACH
SP	MODEM, HARDENED (33.6K BAUD)	1	EACH
SP	ON-STREET MASTER CONTROLLER	1	EACH
SP	SERVICE POINT ASSEMBLY (2 CIRCUITS)	1	EACH
SP	18" STREET NAME SIGN	1	EACH

• ONE SPARE VIDEO DETECTOR AND ONE SPARE VIDEO PROCESSOR SHALL BE SUPPLIED.

SPECIAL NOTE TO CONTRACTOR:
COORDINATE SIGNALS AT HWY. 49/GREEN CO. RD. AND HWY. 49/HWY. 358 (McDANIEL RD.) TO MASTER LOCATED AT HWY. 49/HWY. 412 (BYPASS)

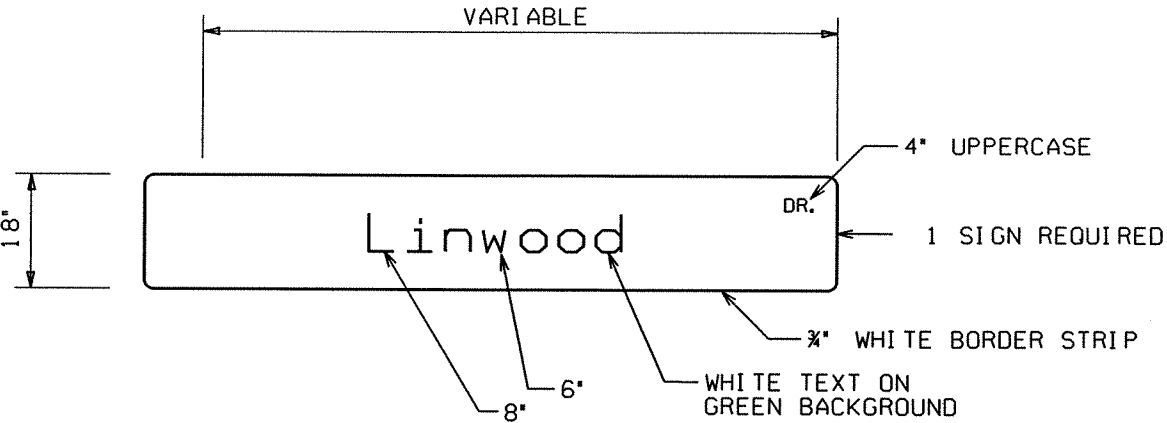


- NOTES:
1. REFLECTIVE SHEETING SHALL COMPLY WITH ASTM 4956 TYPE 8 OR 9 REFLECTIVE SHEETING. SHEETING AND LEGEND SHALL BE APPLIED IN SUCH A MANNER TO PROVIDE WRINKLE AND BUBBLE FREE SURFACES. APPLICATION OF SHEETING IS CAUSE FOR REJECTION OF MATERIALS DUE TO WORKMANSHIP.
2. ALUMINUM SIGN BLANK SHALL BE ALLOY 6061-T6 OR 5052-H38. THE ALUMINUM SIGN SHALL ALSO BE ANODIZED. THE ALUMINUM SHEETING SHALL BE 0.100 INCH NOMINAL THICKNESS AND OF THE SIZE SHOWN WITH 1.5" CORNER RADII. PRIOR TO FABRICATION OF THE SIGNS, THE LAYOUT SHALL FIRST BE APPROVED BY AN AGENT OF THE CITY.
3. WHEN CROSSROAD HAS TWO NAMES, THE SIGN FOR THE CROSSROAD TO THE LEFT MAY BE INSTALLED ON THE BACKSIDE OF THE MAST ARM OF THE NEAR SIDE LEFT POLE.
SEE STD. DETAIL SHEET FOR MORE INFORMATION FOR MOUNTING ON MAST ARM ASSEMBLY.
4. THE CLEARVIEW 5-W-R FONT SHALL BE USED FOR ALL LETTERS.

LOCATION: HWY. 412 (BYPASS) / HWY. 49 (LINWOOD) (DR.)
CITY: PARAGOULD
COUNTY: GREENE
DISTRICT: 10 SCALE: N/A DRAWN BY: GWE


SIGNAL FACES

12" LENSES

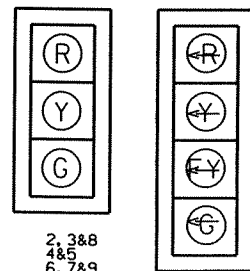


- NOTES:
1. ALL SIGNAL HEADS SHALL HAVE BACKPLATES.
 2. REFER TO SPECIAL PROVISIONS FOR DETAILS ON NEW REQUIREMENTS FOR PEDESTRIAN SIGNAL HEADS

PHASING DIAGRAM



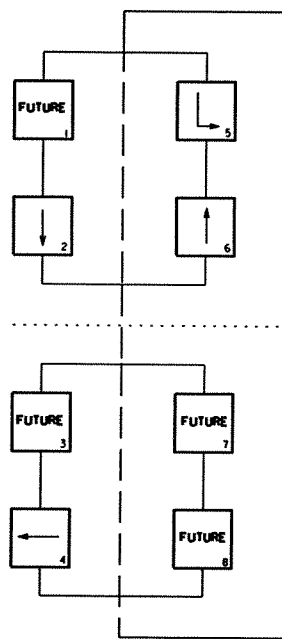


TRAFFIC FLOW DIAGRAM

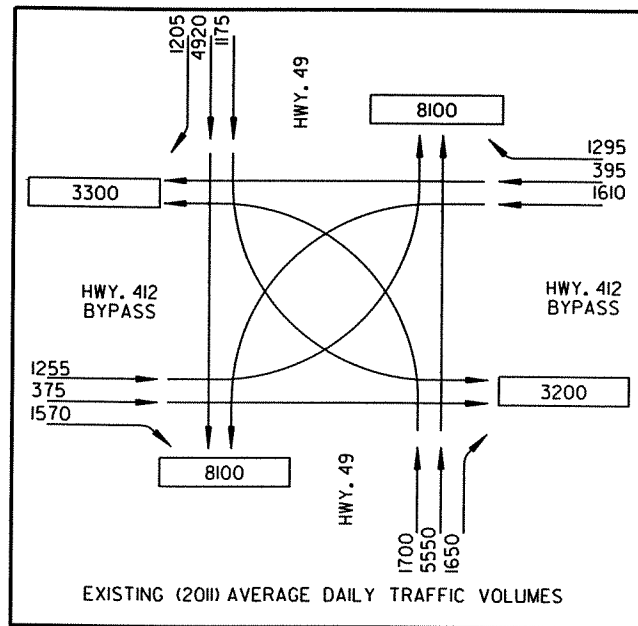

DATE REVISED	DATE FILMED	DATE REVISED	DATE FILMED	FED. RD. DIST. NO.	STATE	FED. AID PROJ. NO.	SHEET NO.	TOTAL SHEETS
				6	ARK.			
				JOB NO.	100711		76	138

2 SIGNALIZATION PLAN SHEET

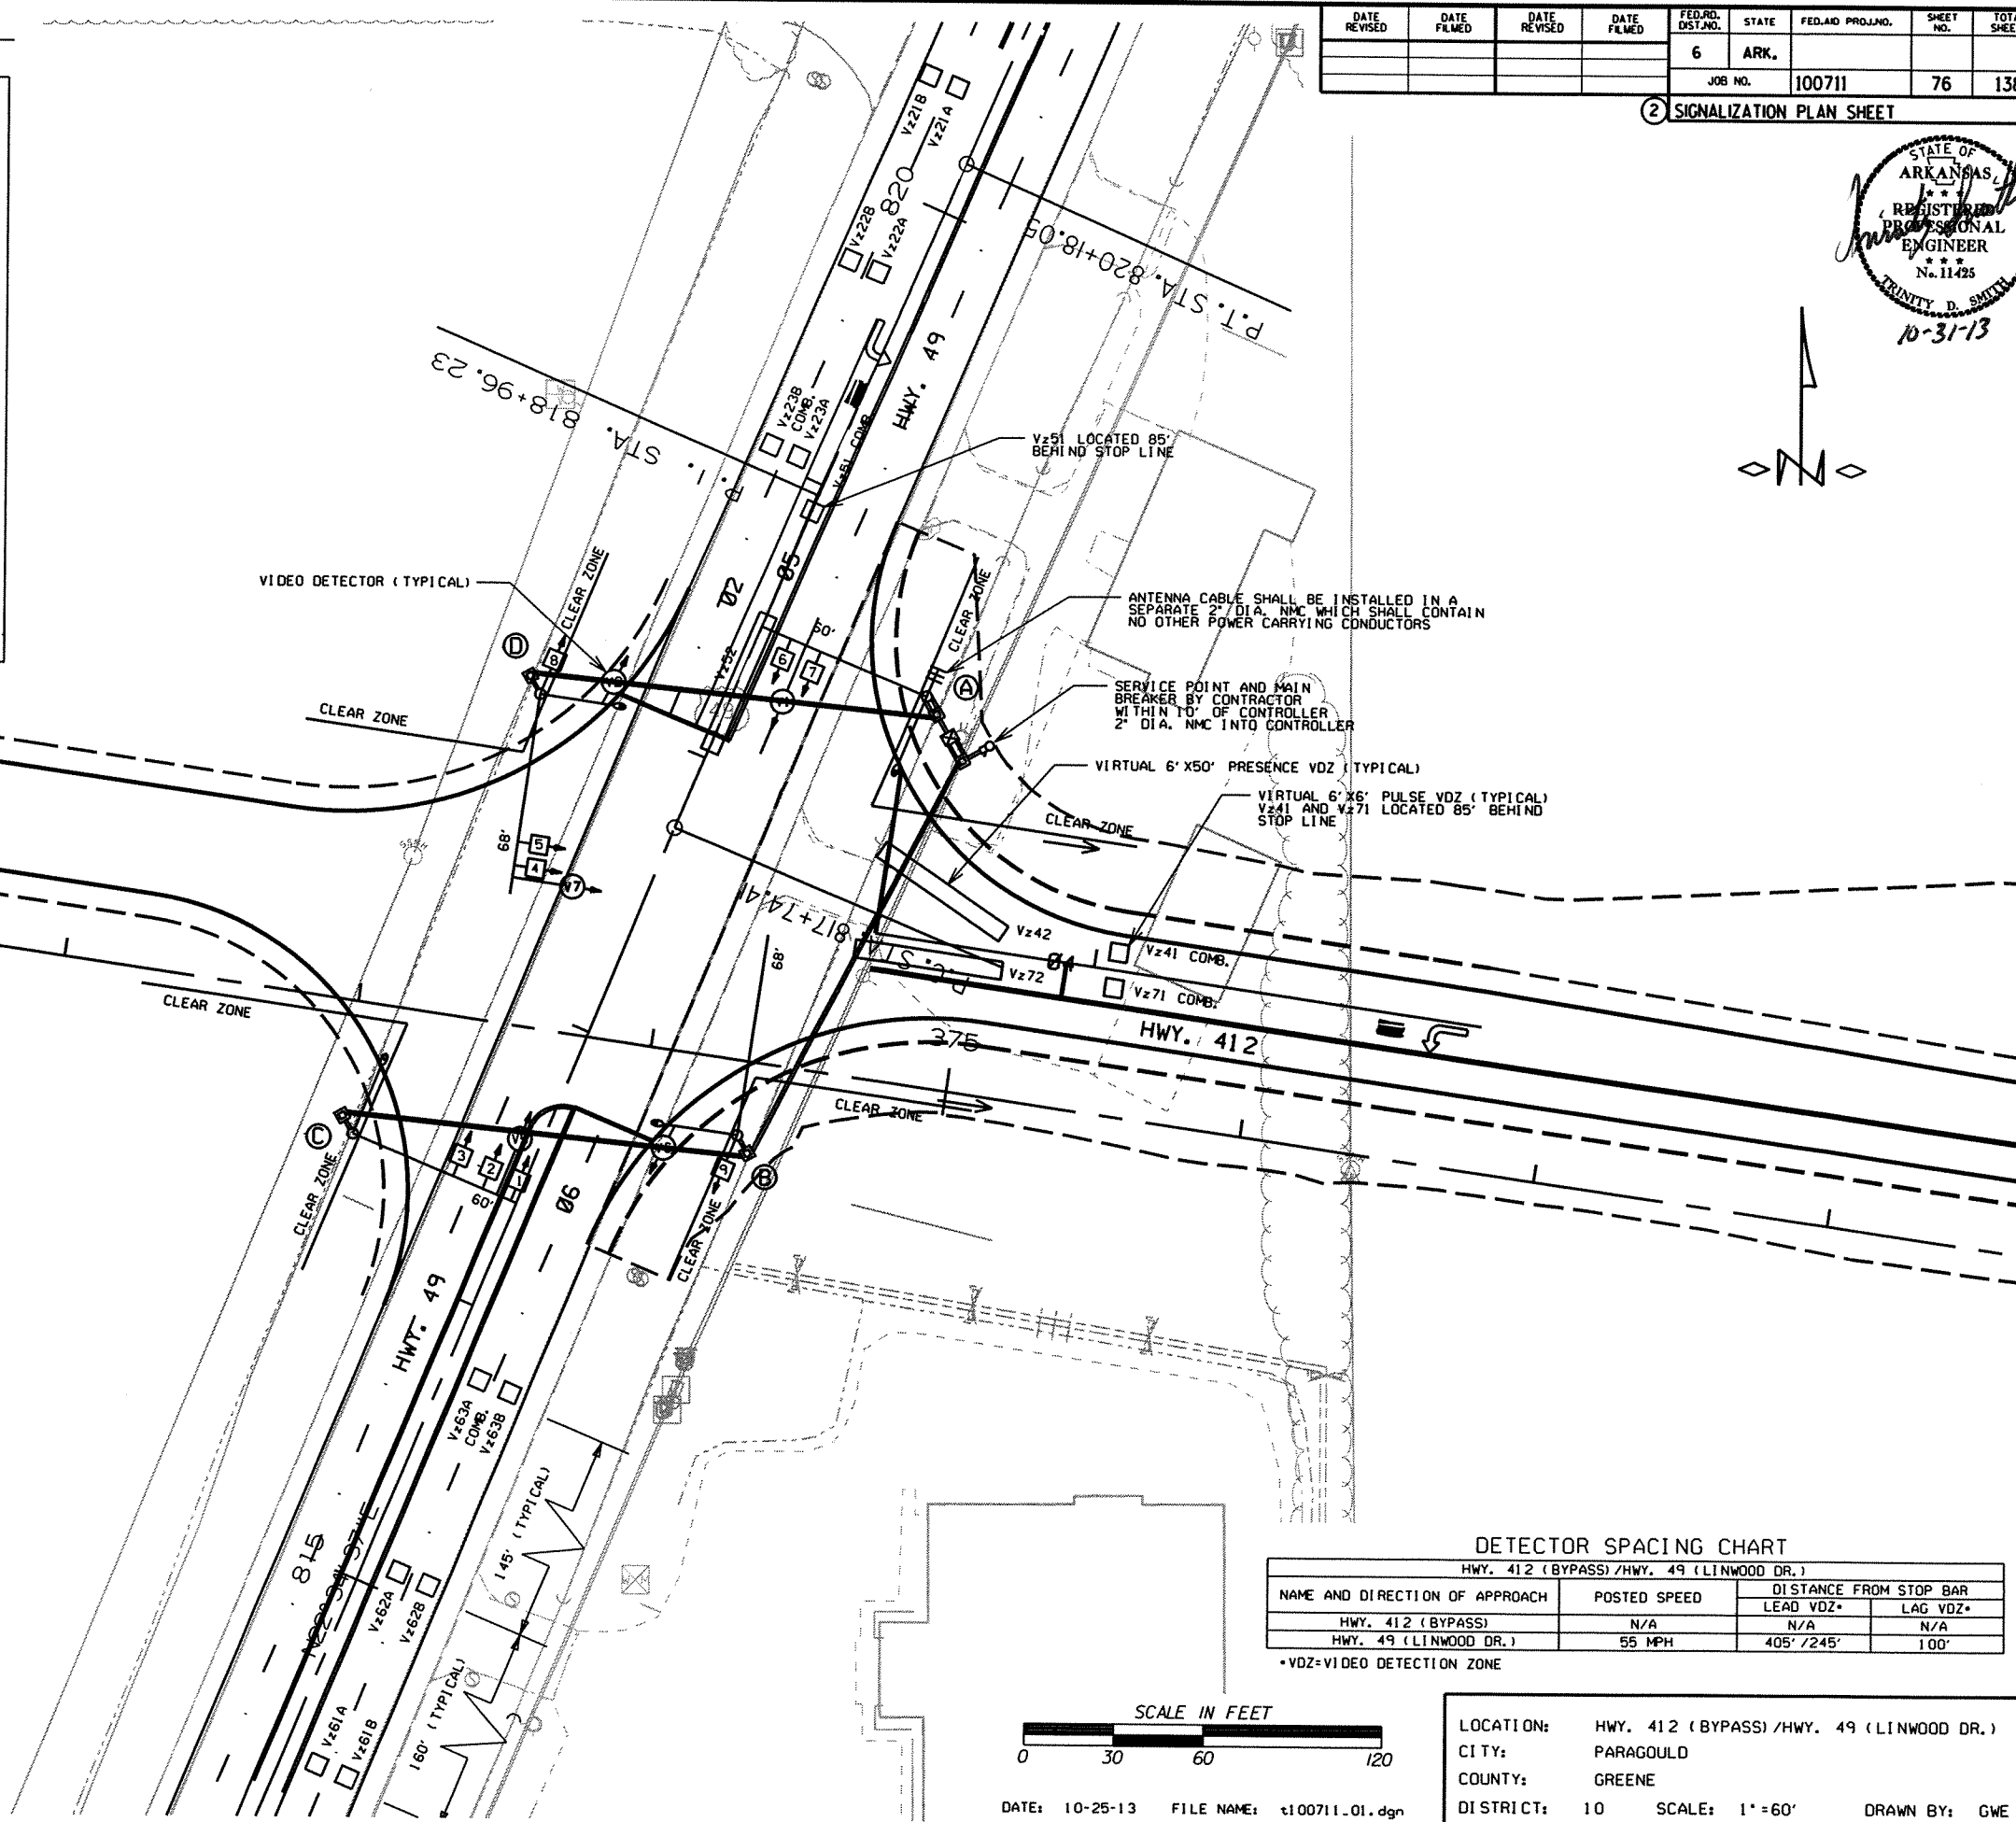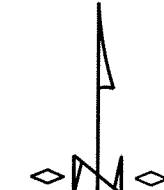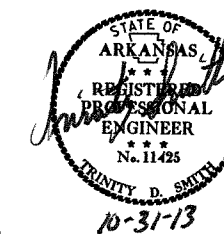


DETECTOR SPACING CHART

HWY. 412 (BYPASS) / HWY. 49 (LINWOOD DR.)			
NAME AND DIRECTION OF APPROACH	POSTED SPEED	DISTANCE FROM STOP BAR	
		LEAD VDZ*	LAG VDZ*
HWY. 412 (BYPASS)	N/A	N/A	N/A
HWY. 49 (LINWOOD DR.)	55 MPH	405' / 245'	100'

*VDZ=VIDEO DETECTION ZONE

SCALE IN FEET

 

DATE: 10-25-13 FILE NAME: t100711.01.dgn

LOCATION: HWY. 412 (BYPASS) / HWY. 49 (LINWOOD DR.)
CITY: PARAGOULD
COUNTY: GREENE
DISTRICT: 10
SCALE: 1"=60'
DRAWN BY: GWE

HWY. 412 (BYPASS)/HWY. 49 (LINWOOD DR.) POLE LOCATIONS

POLE	LOCATION & STATION	OFFSET	X, Y COORDINATES
A	HWY. 49 - STA. 818+48.46	60' RT.	1748023.68, 616254.35
B	HWY. 49 - STA. 816+87.69	60' RT.	1747961.45, 616106.53
C	HWY. 49 - STA. 816+37.39	60' LT.	1747831.82, 616105.96
D	HWY. 49 - STA. 817+97.88	60' LT.	1747893.82, 616254.11


HWY. 412 (BYPASS)/HWY. 49 (LINWOOD DR.) POLE DIMENSIONS

POLE	MAST ARM	*MAST ARM ANGLE	VERT. SHAFT	LUM. ARM	*LUM. ANGLE
A	60'	270°	35'	25'	180°
B	68'	270°	35'	25'	180°
C	60'	180°	35'	25'	90°
D	68'	270°	35'	25'	180°

ANGLE MEASURED CLOCKWISE FROM HAND HOLE.

DATE REVISED	DATE FILMED	DATE REVISED	DATE FILMED	FED. RD. DIST. NO.	STATE	FED. AID PROJ. NO.	SHEET NO.	TOTAL SHEETS
				6	ARK.			
				JOB NO.		100711	77	138

2 SIGNALIZATION PLAN SHEET

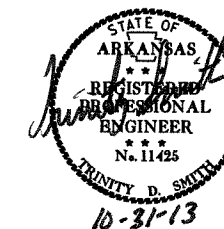

VIDEO DETECTOR (TYPICAL)

CLEAR ZONE

Vz51 LOCATED 85' BEHIND STOP LINE

ANTENNA CABLE SHALL BE INSTALLED IN A SEPARATE 2" DIA. NMC WHICH SHALL CONTAIN NO OTHER POWER CARRYING CONDUCTORS

SERVICE POINT AND MAIN BREAKER BY CONTRACTOR WITHIN 10' OF CONTROLLER 2" DIA. NMC INTO CONTROLLER

VIRTUAL 6' X50' PRESENCE VDZ (TYPICAL)

VIRTUAL 6' X6' PULSE VDZ (TYPICAL)
Vz41 AND Vz71 LOCATED 85' BEHIND STOP LINE

CLEAR ZONE

Vz42

Vz41 COMB.

Vz72

Vz71 COMB.

HWY. 412

CLEAR ZONE

HWY. 49

Vz63A COMB.
Vz63B

SCALE IN FEET



DATE: 10-25-13 FILE NAME: t100711-01.dgn


LOCATION: HWY. 412 (BYPASS)/HWY. 49 (LINWOOD DR.)
CITY: PARAGOULD
COUNTY: GREENE
DISTRICT: 10 SCALE: 1" = 40' DRAWN BY: GWE

DESIGN PARAMETERS


POSTED SPEED LIMIT:
55 MPH EAST AND WEST APPROACH
55 MPH NORTH AND SOUTH APPROACH
NO BUS STOPS
NO RAILROAD TRACKS
NO EXISTING INTERCONNECTIONS
NO FIRE STATION
NO PARKING
NO SIGHT DISTANCE RESTRICTIONS
LOCATION OF STOP BARS
SHOWN ON PAVEMENT MARKING PLAN.
SEE SEPARATE SHEET.
MINIMUM CLEAR ZONE DISTANCE
30 FEET FROM HWYS. 412 AND 49

DATE REVISED	DATE FILMED	DATE REVISED	DATE FILMED	FED. RD. DIST. NO.	STATE	FED. AID PROJ. NO.	SHEET NO.	TOTAL SHEETS
				6	ARK.			
						JOB NO. 100711	78	138

2 SIGNALIZATION PLAN SHEET

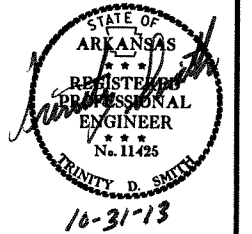

SIGNAL FACES

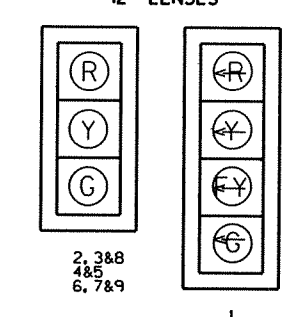


- NOTES:
- ALL SIGNAL HEADS SHALL HAVE BACKPLATES.
 - REFER TO SPECIAL PROVISIONS FOR DETAILS ON NEW REQUIREMENTS FOR PEDESTRIAN SIGNAL HEADS

INTERVAL CHART

SIGNAL FACES	HWY. 412 (BYPASS)/HWY. 49	2+5 CLR.	2+6 CLR.	4 CLR.	FLASH SEQ.
1	←G	•	→Y	→R	→R
2,3&8	G	••	G	••	R
4&5	R	R	R	R	G
6,7&9	R	R	G	••	R

- DENOTES GREEN OR YELLOW ARROW DEPENDING ON NEXT PHASE
- DENOTES GREEN OR YELLOW BALL DEPENDING ON NEXT PHASE
- DENOTES FLASHING YELLOW ARROW OR YELLOW ARROW DEPENDING ON NEXT PHASE


PHASING DIAGRAM

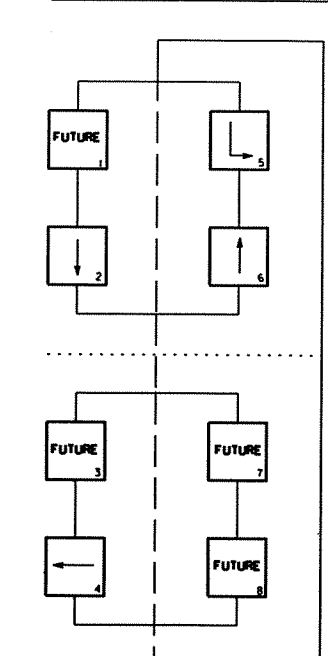

WIRING DIAGRAM

NOTES TO CONTRACTOR:

- ALL DETECTOR RACK CHANNELS, INCLUDING UNUSED, SHALL BE BROUGHT TO TERMINAL STRIP IN DETECTOR AREA OF CABINET.
- THE LOCAL GOVERNMENT SHALL BE RESPONSIBLE FOR PROVIDING POWER TO THE SERVICE POINT.

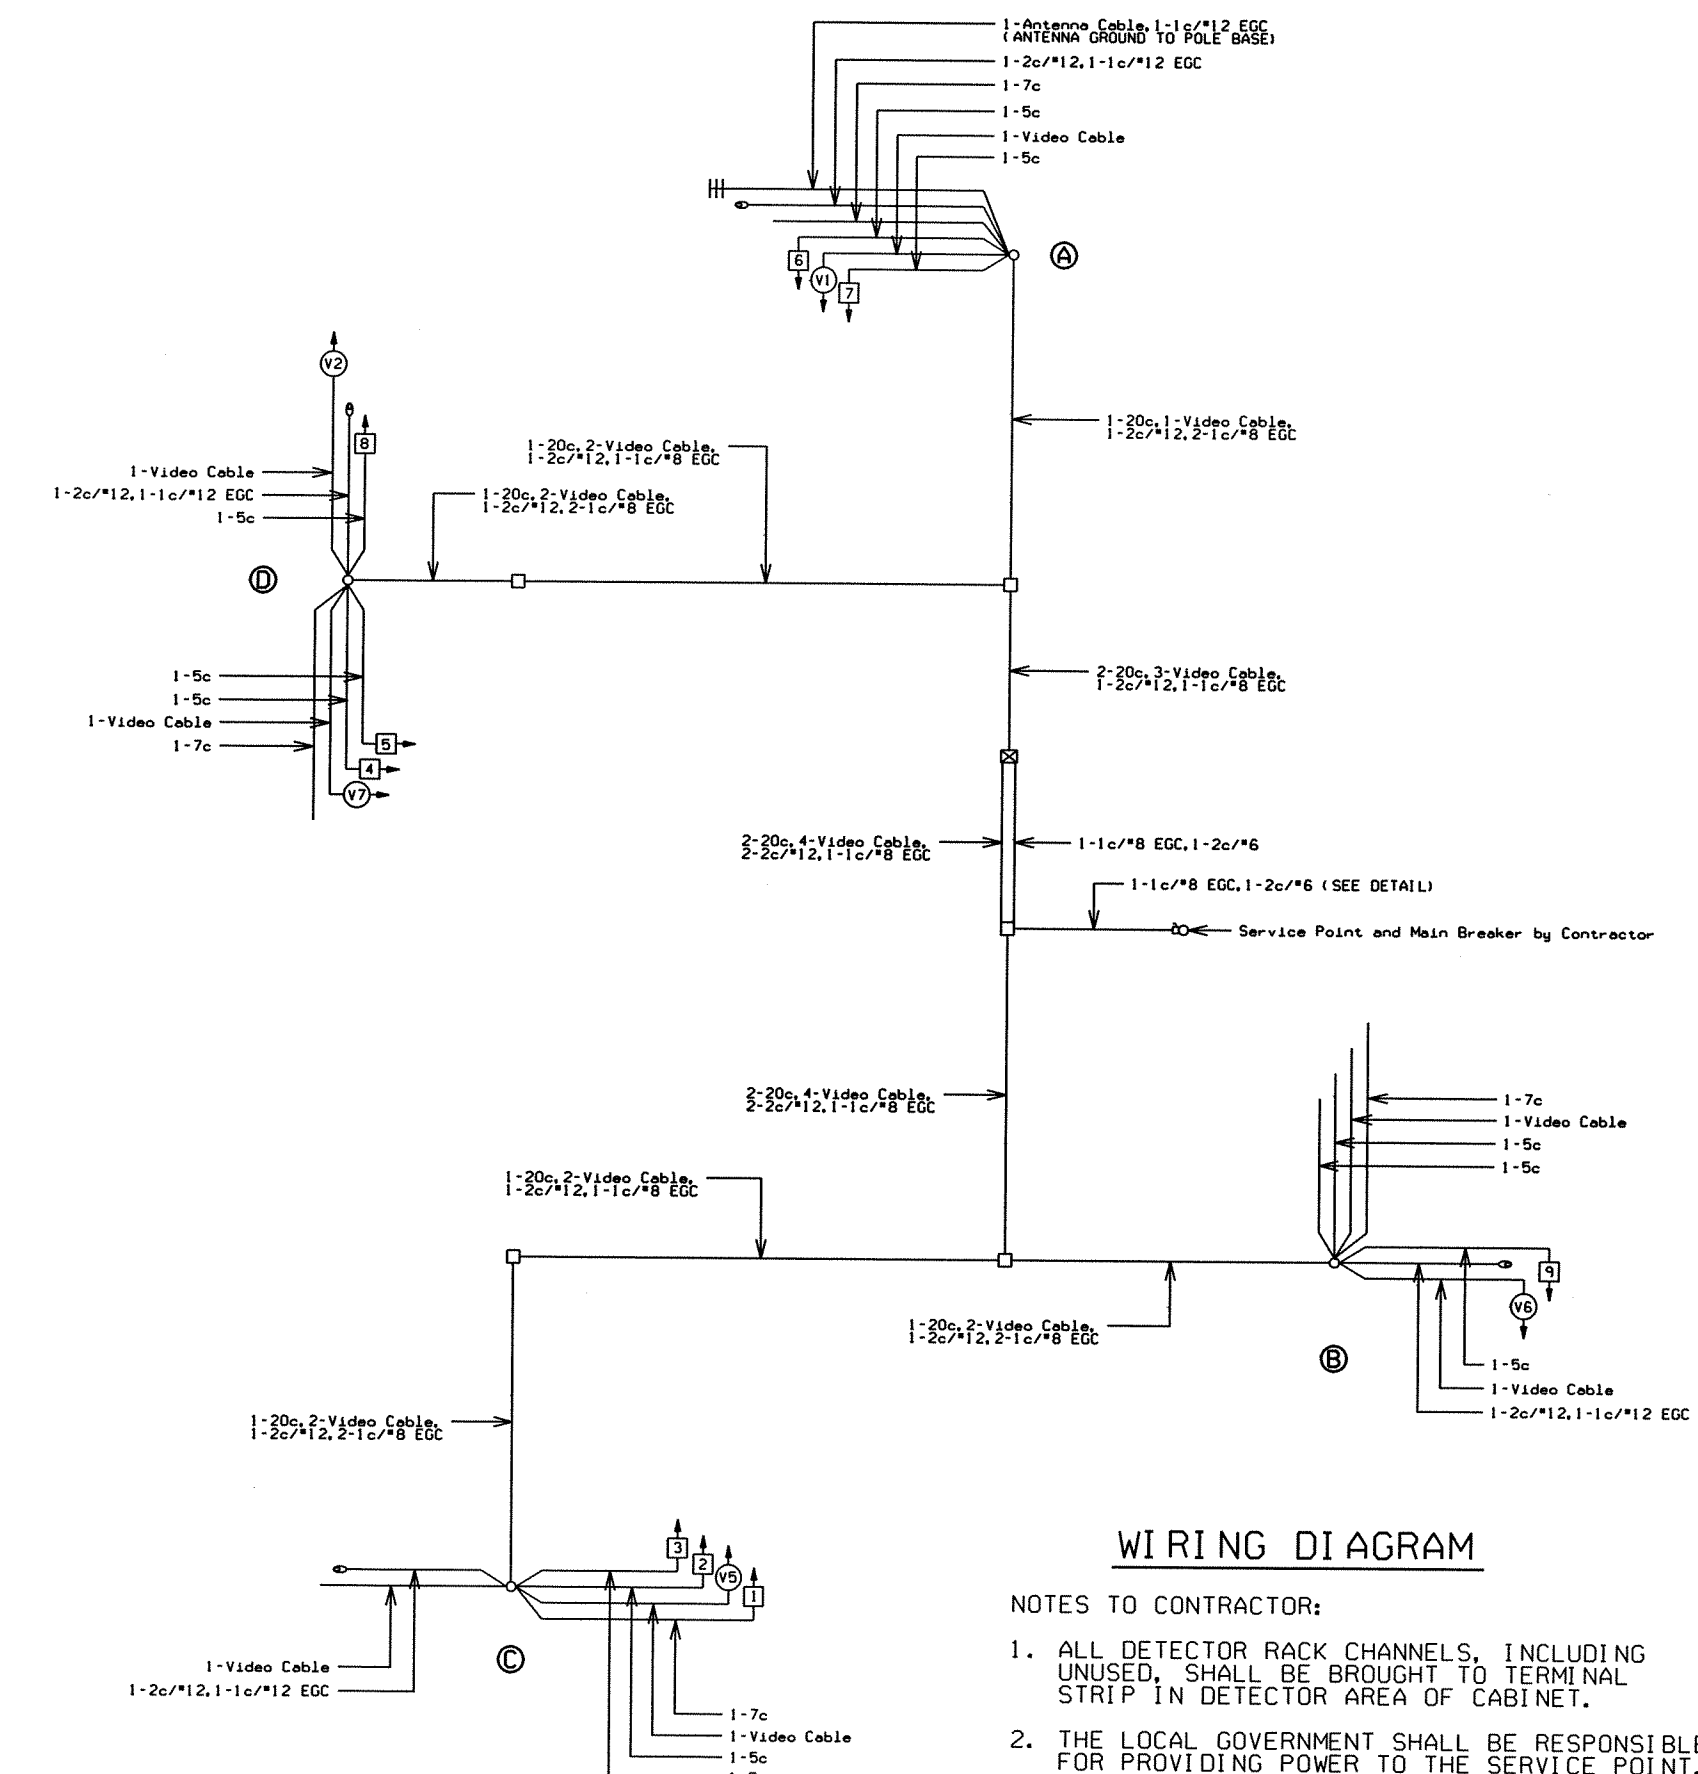

SYSTEM DESCRIPTION: JOB 100711										COMMENTS	TUBE LENGTH
PARAGOULD - HWY. 412 (BYPASS)/HWY. 49 DETECTOR ASSIGNMENTS				HARDWARE INPUTS BY SUPPLIER		PROGRAM ASSIGNMENTS					
DET. ID#	LOCATION	DIRECTION	TYPE	DET. #	CAB. TRM #	AMP CHN.	CON. INP.#	PHS	SYSTEM DET. #		
Vz21A&B	SB ADVANCE		LOCAL			9	V2	2		CAMERA V2	74"
Vz22A&B	SB INTERMEDIATE		LOCAL			10	V2	2		CAMERA V2	74"
Vz23A	SB INSIDE NEAR		COMB.			11	V10	2	2	CAMERA V5	23"
Vz23B	SB OUTSIDE NEAR		COMB.			11	V10	2	2	CAMERA V5	23"
Vz41	WB RIGHT ADVANCE		COMB.			17	V12	4	4	CAMERA V7	23"
Vz42	WB RIGHT TURN		LOCAL			18	V4	4		CAMERA V7	23"
Vz51	SB LT. TURN ADVANCE		COMB.			13	V13	5	5	CAMERA V5	23"
Vz52	SB LEFT TURN		LOCAL			14	V5	5		CAMERA V5	23"
Vz61A&B	NB ADVANCE		LOCAL			3	V6	6		CAMERA V6	74"
Vz62A&B	NB INTERMEDIATE		LOCAL			4	V6	6		CAMERA V6	74"
Vz62A	NB INSIDE NEAR		COMB.			5	V14	6	6	CAMERA V1	23"
Vz62B	NB OUTSIDE NEAR		COMB.			5	V14	6	6	CAMERA V1	23"
Vz71	WB LEFT ADVANCE		COMB.			21	V15	4	7	CAMERA V7	74"
Vz72	WB LEFT TURN		LOCAL			22	V7	4		CAMERA V7	74"

CONTROLLER INPUT ABBREVIATIONS:
V = VEHICLE INPUT
D = SYSTEM OR AUXILIARY INPUT
P = PEDESTRIAN INPUT
NOTE: "AMP CHN#" REFERS TO THE DETECTOR RACK OUTPUT POSITION.
THIS IS WIRED TO CONTROLLER INPUT DETECTOR NUMBER WHICH IS PROGRAMMED TO ACTUATE THE DESIGNATED PHASE.

LOCATION: HWY. 412 (BYPASS) /HWY. 49 (LINWOOD DR.)
CITY: PARAGOULD
COUNTY: GREENE
DISTRICT: 10 SCALE: N/A DRAWN BY: GWE

DATE REVISED	DATE FILMED	DATE REVISED	DATE FILMED	FED. RD. DIST. NO.	STATE	FED. AID PROJ. NO.	SHEET NO.	TOTAL SHEETS
				6	ARK.			
						JOB NO.	100711	79 138


2 SIGNALIZATION PLAN SHEET



10-31-13

TRAFFIC SIGNAL QUANTITIES

ITEM NO.	ITEM	QUANTITY	UNIT
SP&701	SYSTEM LOCAL CONTROLLER TS2-TYPE 2 (8 PHASES)	1	EACH
SP&706	TRAFFIC SIGNAL HEAD, LED, (3 SECTION, 1WAY)	7	EACH
SP&706	TRAFFIC SIGNAL HEAD, LED, (4 SECTION, 1WAY)	3	EACH
708	TRAFFIC SIGNAL CABLE (5C/14 A.W.G.)	354	LIN. FT.
708	TRAFFIC SIGNAL CABLE (7C/14 A.W.G.)	218	LIN. FT.
708	TRAFFIC SIGNAL CABLE (20C/14 A.W.G.)	364	LIN. FT.
709	GALVANIZED STEEL CONDUIT (1.25")	20	LIN. FT.
710	NON-METALLIC CONDUIT (1.25")	20	LIN. FT.
710	NON-METALLIC CONDUIT (2")	20	LIN. FT.
710	NON-METALLIC CONDUIT (3")	252	LIN. FT.
SS&711	CONCRETE PULL BOX (TYPE 2 HD)	3	EACH
SS&711	CONCRETE PULL BOX (TYPE 2)	2	EACH
SS&714	TRAFFIC SIGNAL MAST ARM AND POLE WITH FOUNDATION (24')	1	EACH
SS&714	TRAFFIC SIGNAL MAST ARM AND POLE WITH FOUNDATION (34')	1	EACH
SS&714	TRAFFIC SIGNAL MAST ARM AND POLE WITH FOUNDATION (36')	1	EACH
SS&714	TRAFFIC SIGNAL MAST ARM AND POLE WITH FOUNDATION (40')	1	EACH
733	VIDEO CABLE	917	LIN. FT.
SP&733	VIDEO DETECTOR (CLR)	6	EACH
SP&733	VIDEO EDGE CARD EXTENDER	1	EACH
733	VIDEO MONITOR (CLR)	1	EACH
SP&733	VIDEO PROCESSOR, EDGE CARD (2 CAMERA)	3	EACH
SP&733	VEHICLE DETECTOR RACK (24 CHANNEL)	1	EACH
SP	ANTENNA CABLE (TYPE 6)	70	LIN. FT.
SP	ELECTRICAL CONDUCTORS-IN-CONDUIT (1C/8 A.W.G., EGC)	321	LIN. FT.
SP	ELECTRICAL CONDUCTORS-IN-CONDUIT (1C/12 A.W.G., EGC)	185	LIN. FT.
SP	ELECTRICAL CONDUCTORS-IN-CONDUIT (2C/6 A.W.G.)	20	LIN. FT.
SP	LOCAL RADIO WITH ANTENNA	1	EACH
SP	LUMINAIRE ASSEMBLY	4	EACH
SP	ELECTRICAL CONDUCTORS FOR LUMINAIRES	549	LIN. FT.
SP	SERVICE POINT ASSEMBLY (2 CIRCUITS)	1	EACH
SP	18" STREET NAME SIGN	4	EACH

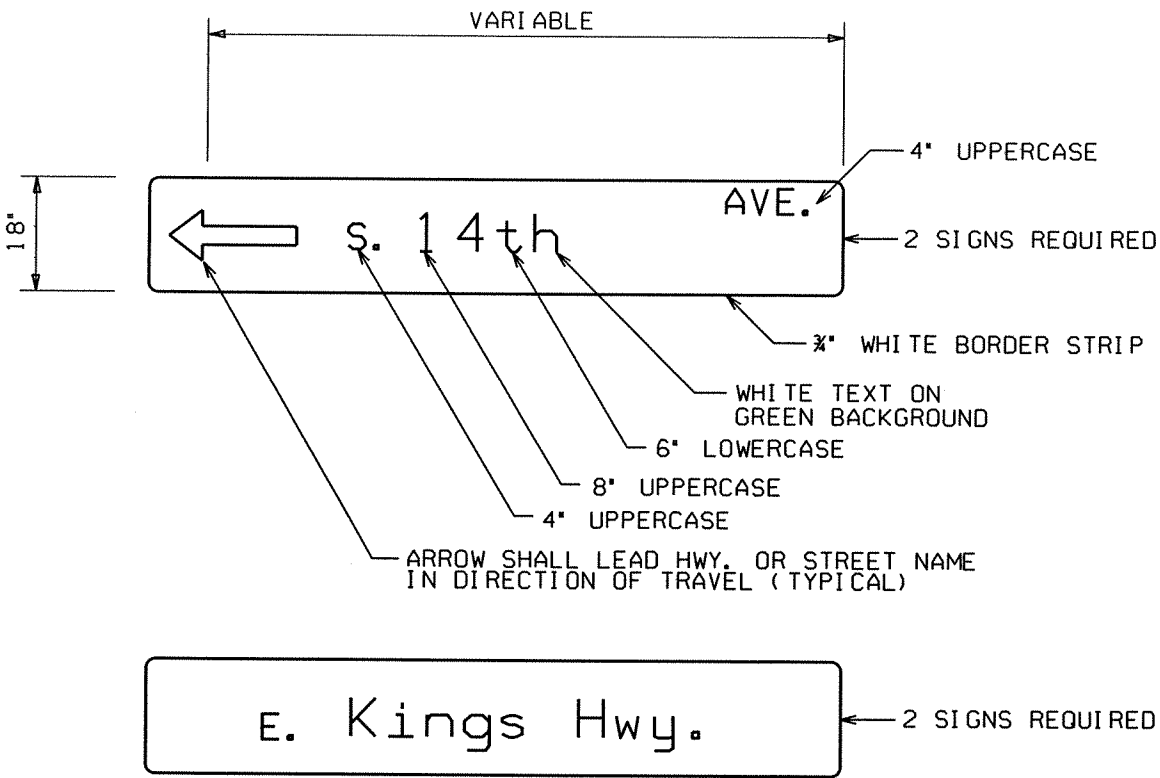

NOTES:
1. REFLECTIVE SHEETING SHALL COMPLY WITH ASTM 4956 TYPE 8 OR 9 REFLECTIVE SHEETING. SHEETING AND LEGEND SHALL BE APPLIED IN SUCH A MANNER TO PROVIDE WRINKLE AND BUBBLE FREE SURFACES. APPLICATION OF SHEETING IS CAUSE FOR REJECTION OF MATERIALS DUE TO WORKMANSHIP.

2. ALUMINUM SIGN BLANK SHALL BE ALLOY 6061-T6 OR 5052-H38. THE ALUMINUM SIGN SHALL ALSO BE ANODIZED. THE ALUMINUM SHEETING SHALL BE 0.100 INCH NOMINAL THICKNESS AND OF THE SIZE SHOWN WITH 1.5" CORNER RADIUS. PRIOR TO FABRICATION OF THE SIGNS, THE LAYOUT SHALL FIRST BE APPROVED BY AN AGENT OF THE CITY.


3. WHEN CROSSROAD HAS TWO NAMES, THE SIGN FOR THE CROSSROAD TO THE LEFT MAY BE INSTALLED ON THE BACKSIDE OF THE MAST ARM OF THE NEAR SIDE LEFT POLE. SEE STD. DETAIL SHEET FOR MORE INFORMATION FOR MOUNTING ON MAST ARM ASSEMBLY.

4. THE CLEARVIEW 5-W-R FONT SHALL BE USED FOR ALL LETTERS.

LOCATION: HWY. 412 (BYPASS) / HWY. 412 (E. KINGS HWY.)
CITY: PARAGOULD
COUNTY: GREENE
DISTRICT: 10 SCALE: N/A DRAWN BY: GWE


DATE: 10-25-13 FILE NAME: t100711.02.dgn

PHASING DIAGRAM

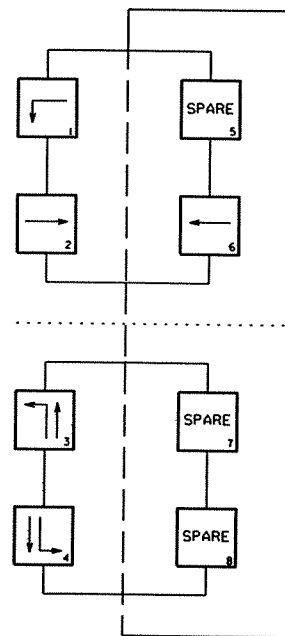

SIGNAL FACES

12" LENSES

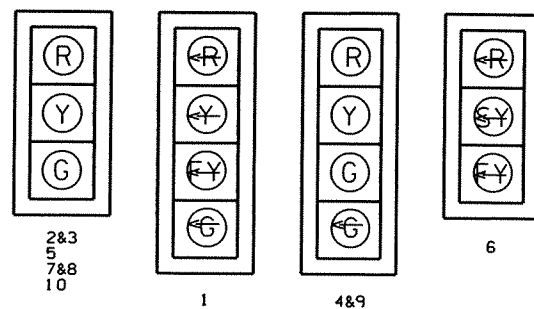

- NOTES:
1. ALL SIGNAL HEADS SHALL HAVE BACKPLATES.
 2. REFER TO SPECIAL PROVISIONS FOR DETAILS ON NEW REQUIREMENTS FOR PEDESTRIAN SIGNAL HEADS

DATE REVISED	DATE FILMED	DATE REVISED	DATE FILMED	FED. RD. DIST. NO.	STATE	FED. AID PROJ. NO.	SHEET NO.	TOTAL SHEETS
				6	ARK.			
				JOB NO.	100711		80	138

2 SIGNALIZATION PLAN SHEET




10-31-13



DETECTOR SPACING CHART

HWY. 412 (BYPASS) / HWY. 412 (E. KINGS HWY.)		DISTANCE FROM STOP BAR	
NAME AND DIRECTION OF APPROACH	POSTED SPEED	LEAD VDZ*	LAG VDZ*
HWY. 412 (E. KINGS HWY.)	45 MPH	330'	115'
HWY. 412 (BYPASS)	30 MPH	210'	65'
SOUTH 14TH AVENUE	30 MPH	210'	65'

*VDZ=VIDEO DETECTION ZONE

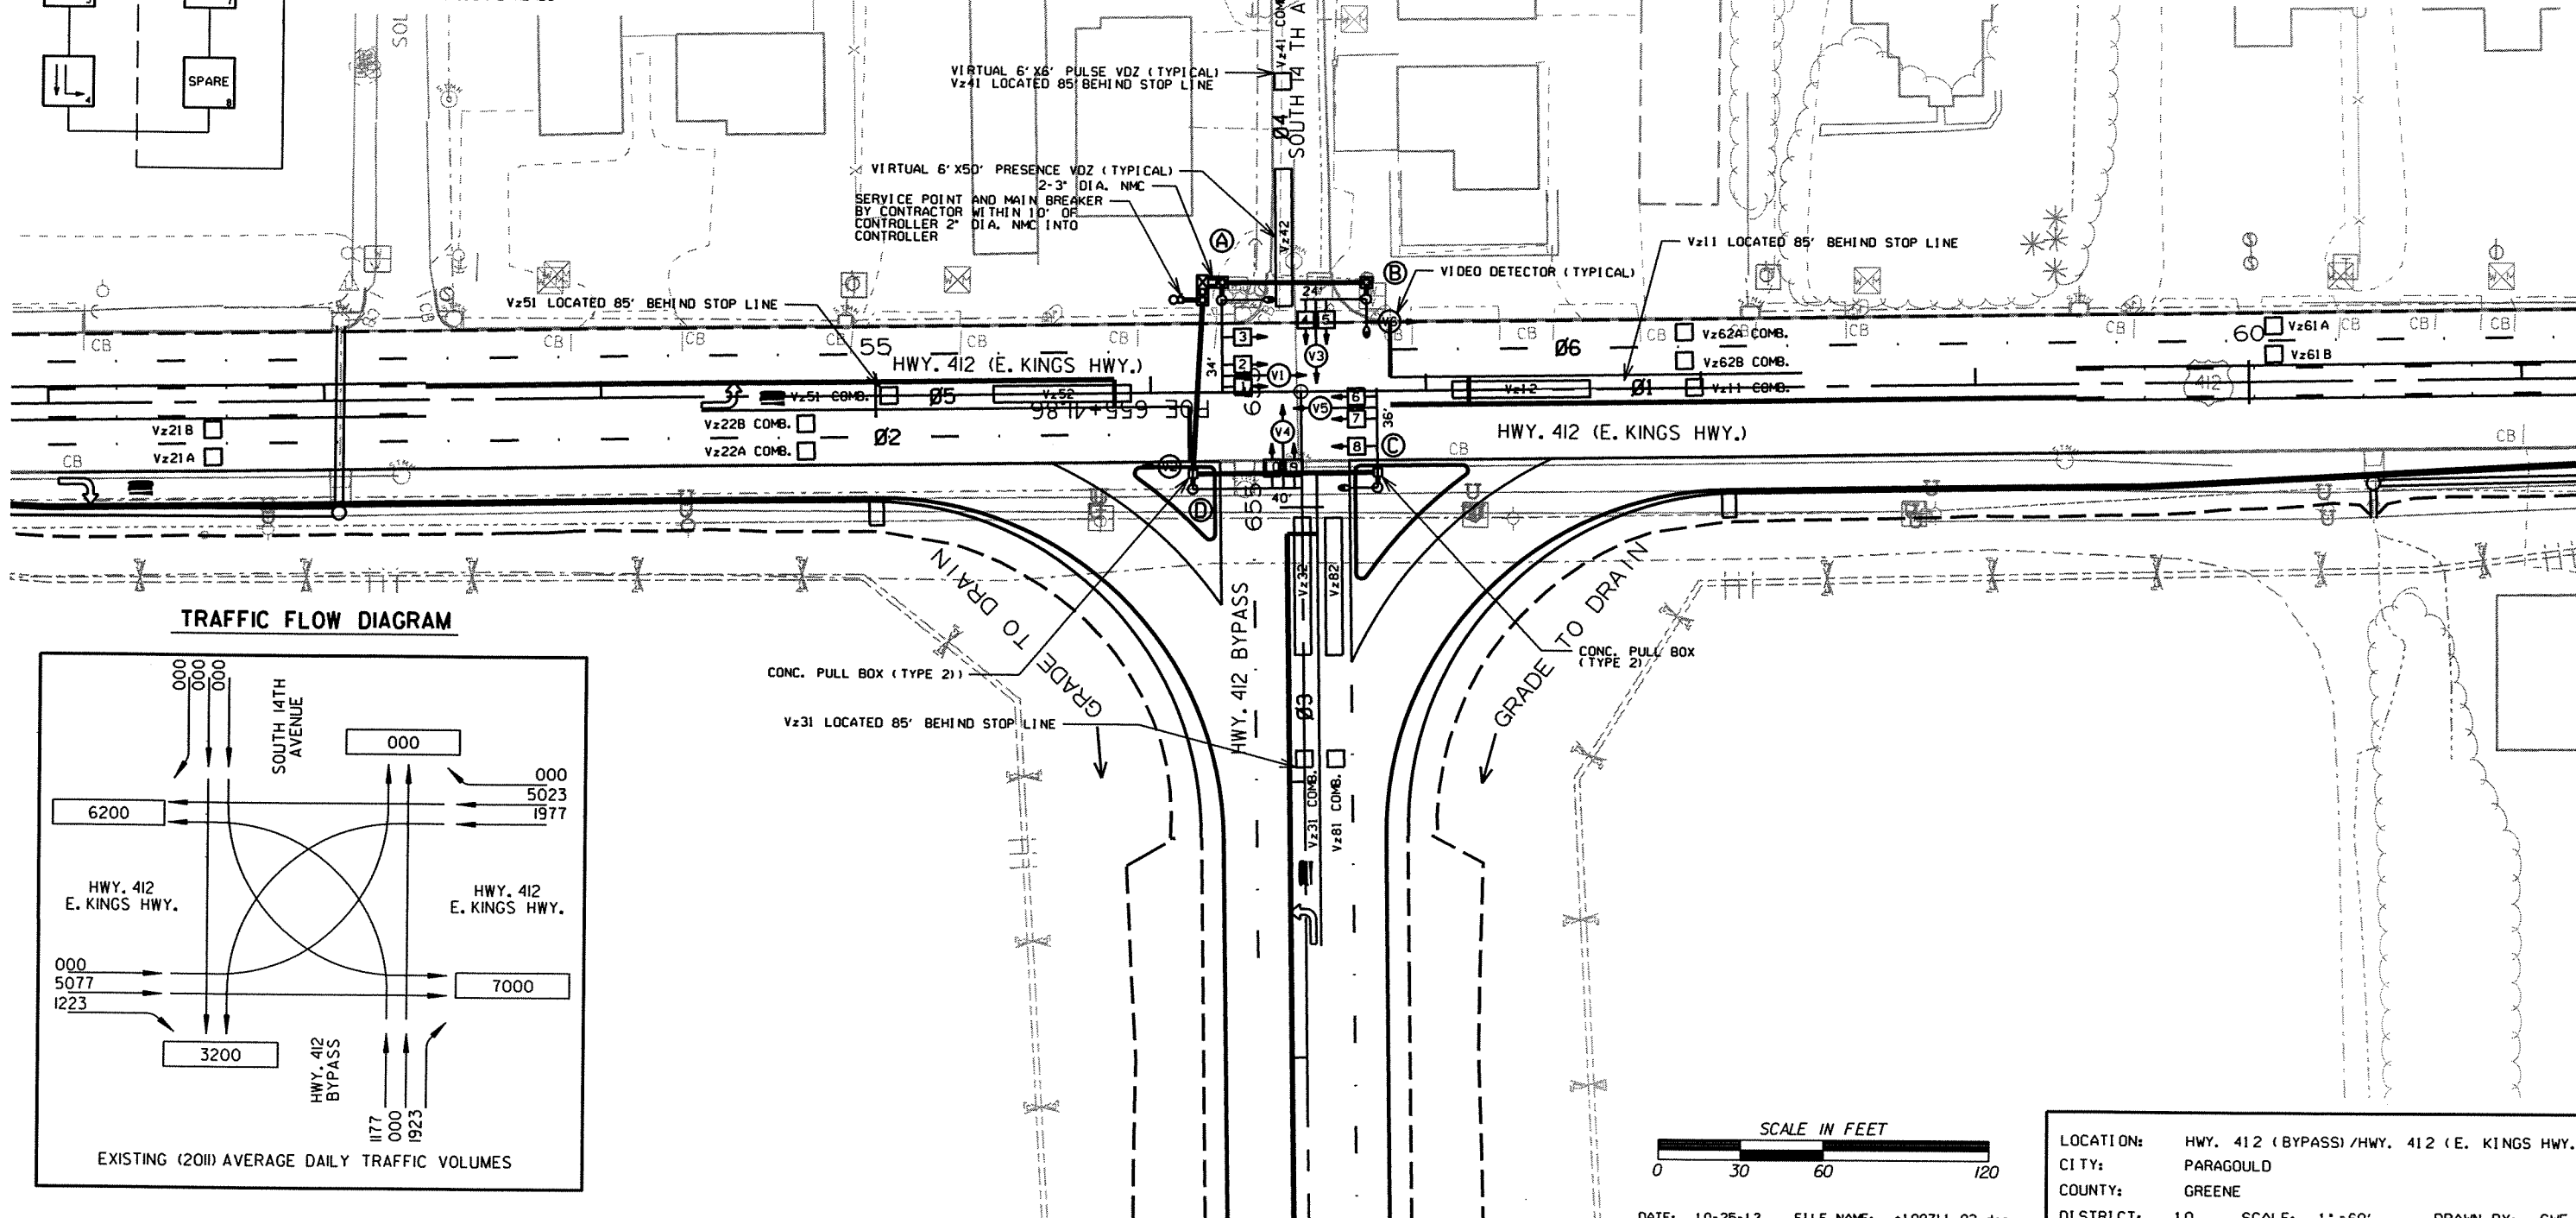

TRAFFIC FLOW DIAGRAM

 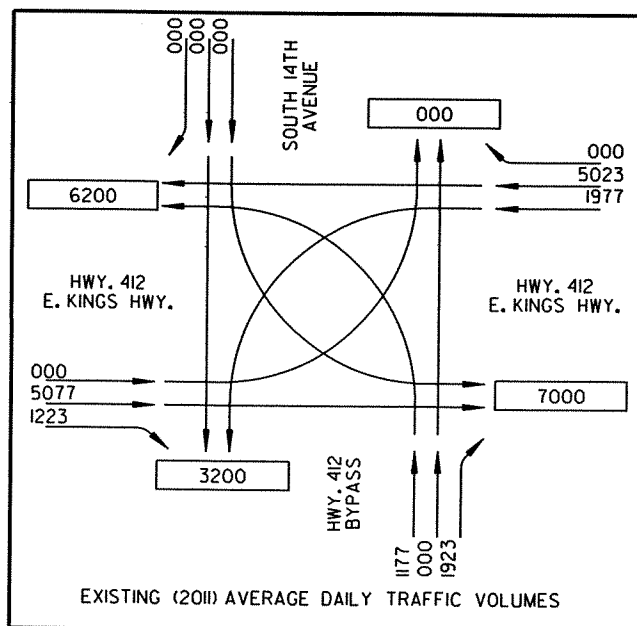

DATE: 10-25-13 FILE NAME: t100711_02.dgn



LOCATION: HWY. 412 (BYPASS) / HWY. 412 (E. KINGS HWY.)
CITY: PARAGOULD
COUNTY: GREENE
DISTRICT: 10
SCALE: 1" = 60'
DRAWN BY: GWE

HWY. 412 (BYPASS)/HWY. 412 (E. KINGS HWY.) POLE LOCATIONS

POLE	LOCATION & STATION	OFFSET	X, Y COORDINATES
A	HWY. 412E - STA. 56+26.13	34' LT.	1764977.20, 629374.45
B	HWY. 412E - STA. 56+78.57	33' LT.	1765029.64, 629375.33
C	HWY. 412E - STA. 56+82.05	35' RT.	1765034.37, 629307.04
D	HWY. 412E - STA. 56+15.02	35' RT.	1764967.36, 629305.84

DATE REVISED	DATE FILMED	DATE REVISED	DATE FILMED	FED. RD. DIST. NO.	STATE	FED. AID PROJ. NO.	SHEET NO.	TOTAL SHEETS
				6	ARK.			
						JOB NO. 100711	81	138

2 SIGNALIZATION PLAN SHEET

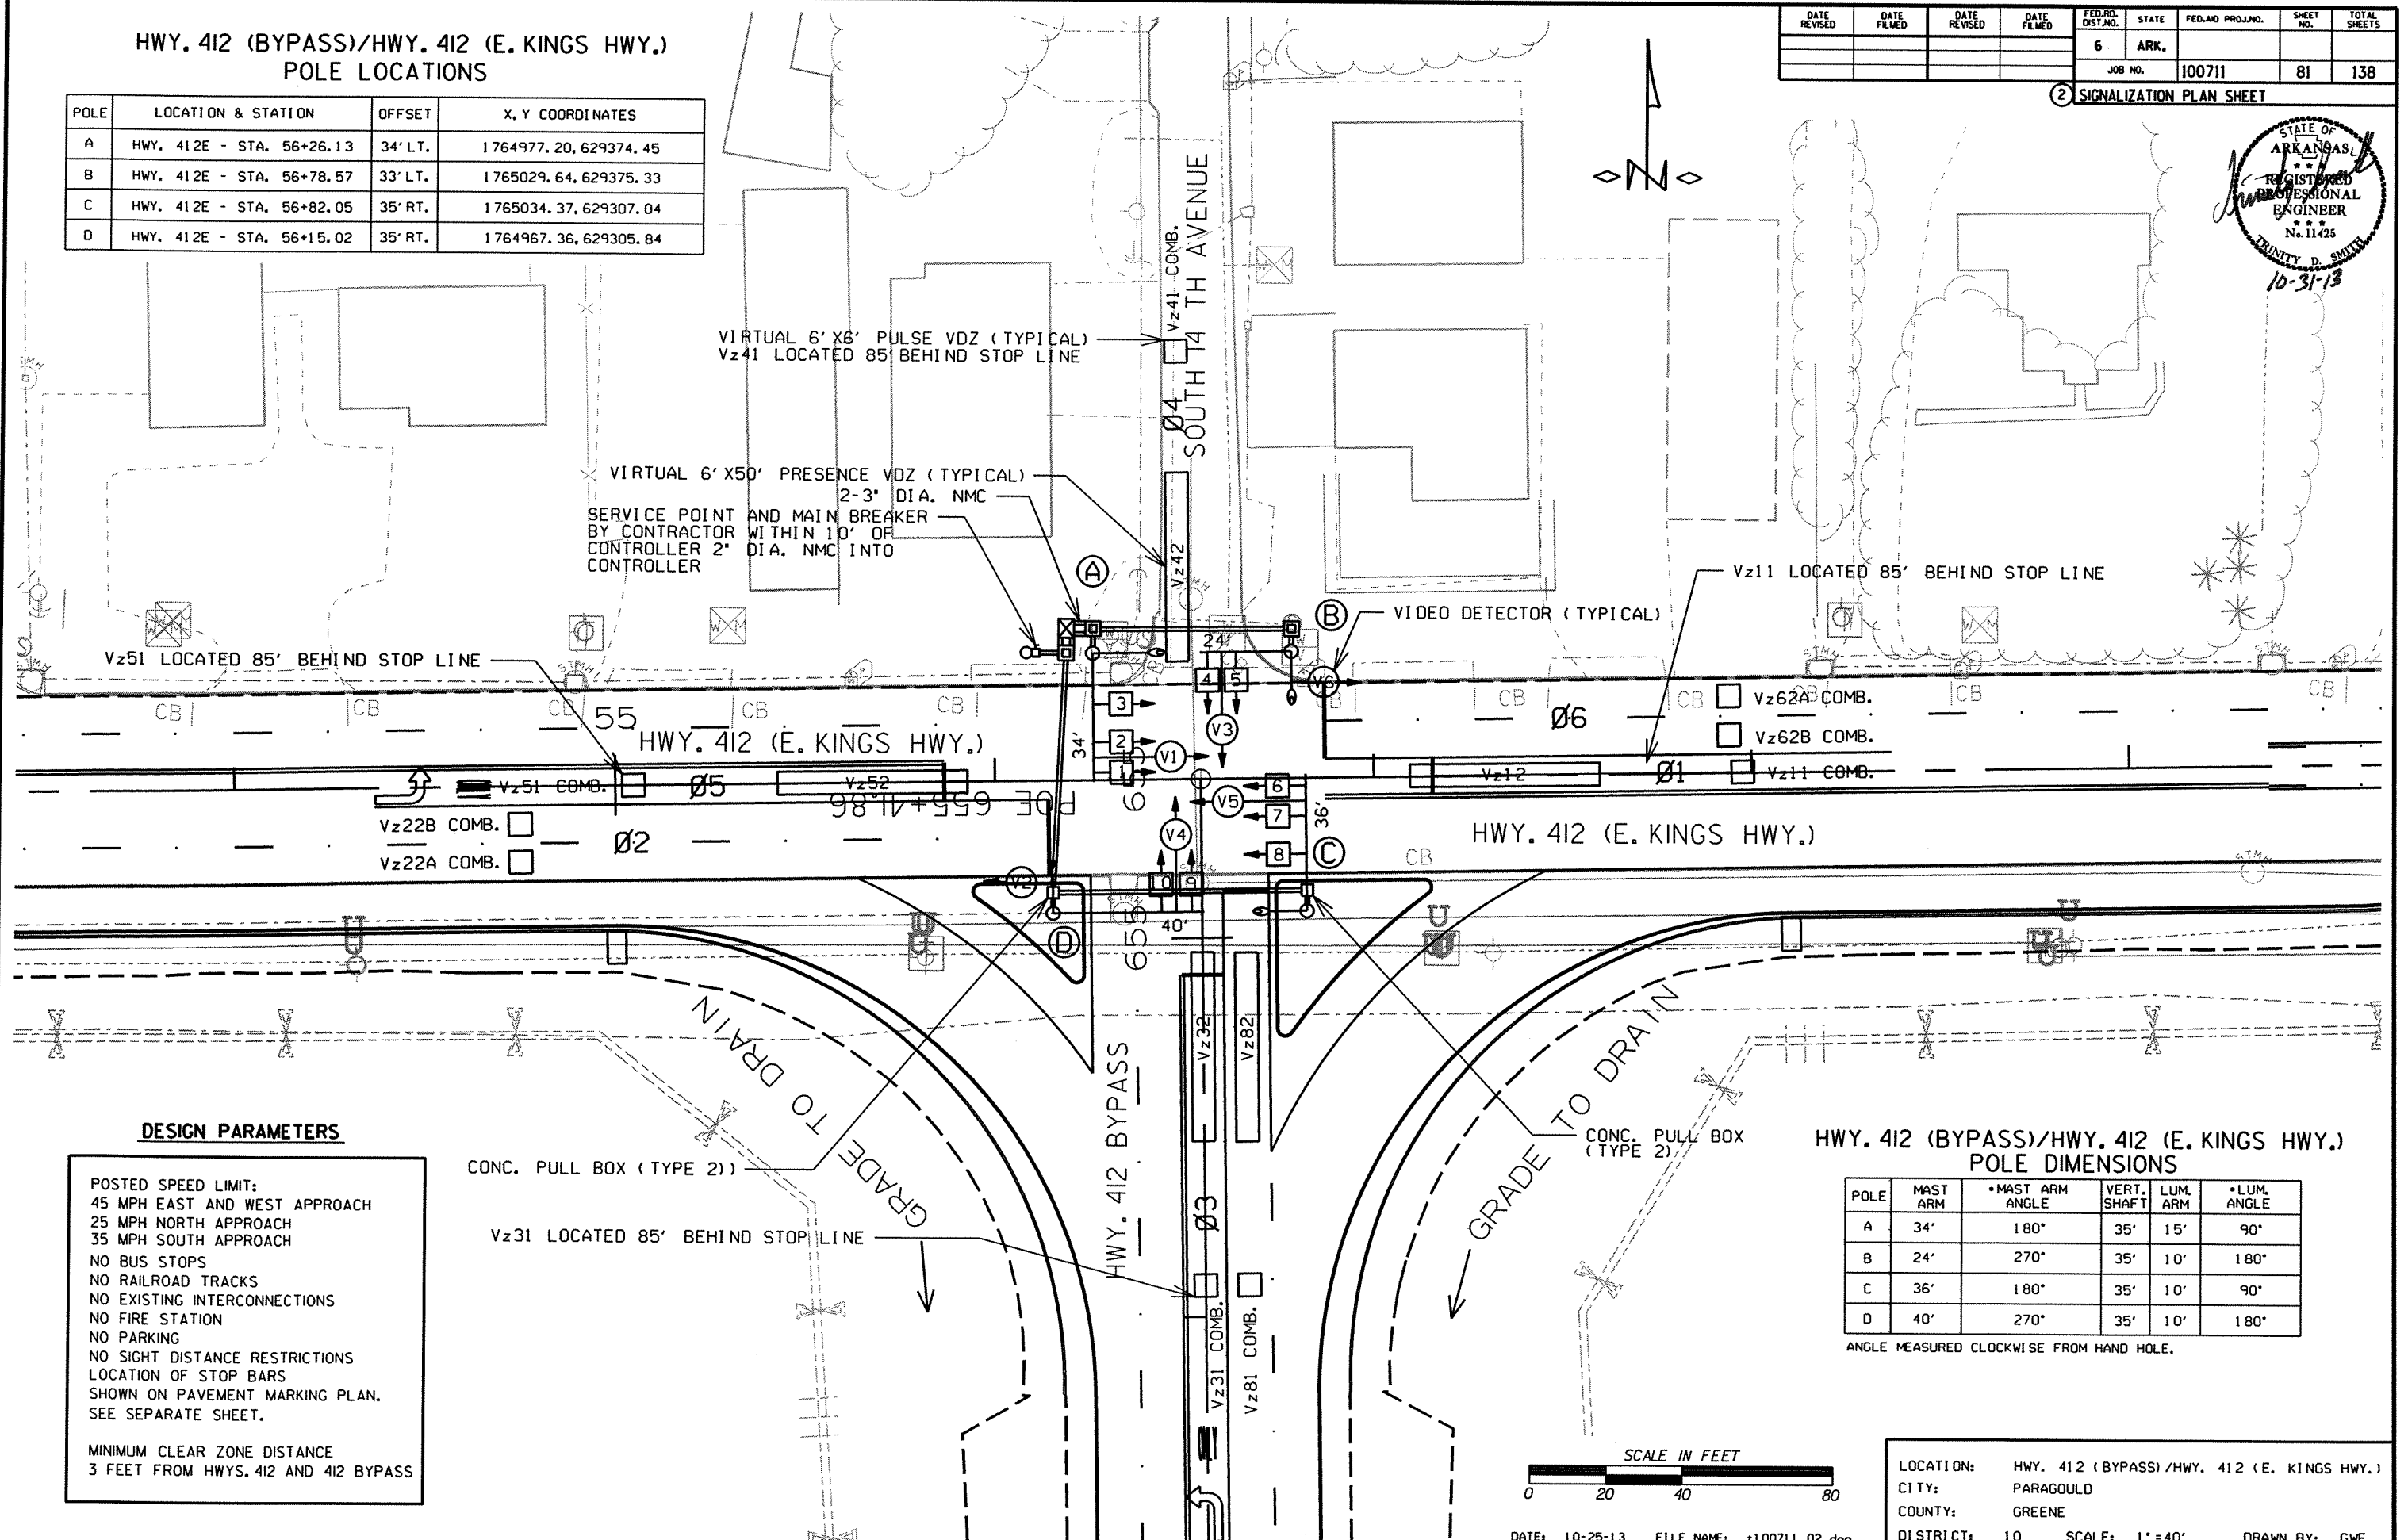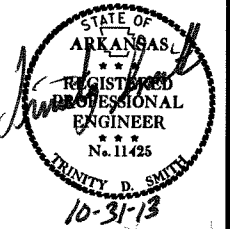

DESIGN PARAMETERS


POSTED SPEED LIMIT:
45 MPH EAST AND WEST APPROACH
25 MPH NORTH APPROACH
35 MPH SOUTH APPROACH
NO BUS STOPS
NO RAILROAD TRACKS
NO EXISTING INTERCONNECTIONS
NO FIRE STATION
NO PARKING
NO SIGHT DISTANCE RESTRICTIONS
LOCATION OF STOP BARS
SHOWN ON PAVEMENT MARKING PLAN.
SEE SEPARATE SHEET.

MINIMUM CLEAR ZONE DISTANCE
3 FEET FROM HWYS. 412 AND 412 BYPASS

HWY. 412 (BYPASS)/HWY. 412 (E. KINGS HWY.) POLE DIMENSIONS

POLE	MAST ARM	*MAST ARM ANGLE	VERT. SHAFT	LUM. ARM	*LUM. ANGLE
A	34'	180°	35'	15'	90°
B	24'	270°	35'	10'	180°
C	36'	180°	35'	10'	90°
D	40'	270°	35'	10'	180°

ANGLE MEASURED CLOCKWISE FROM HAND HOLE.

 


DATE: 10-25-13 FILE NAME: t100711_02.dgn


LOCATION: HWY. 412 (BYPASS)/HWY. 412 (E. KINGS HWY.)
CITY: PARAGOULD
COUNTY: GREENE
DISTRICT: 10
SCALE: 1" = 40'
DRAWN BY: GWE

DATE REVISED	DATE FILMED	DATE REVISED	DATE FILMED	FED. RD. DIST. NO.	STATE	FED. AID PROJ. NO.	SHEET NO.	TOTAL SHEETS
				6	ARK.			
				JOB NO.	100711		82	138

2 SIGNALIZATION PLAN SHEET

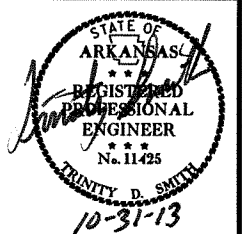


PHASING DIAGRAM

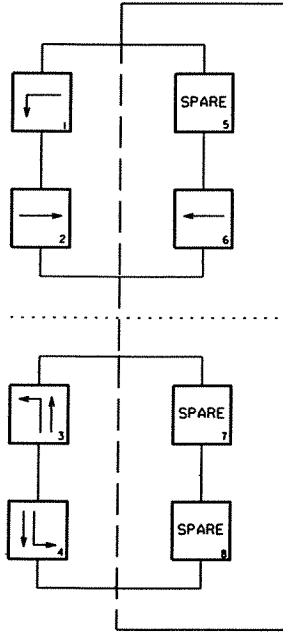


SIGNAL FACES

12" LENSES

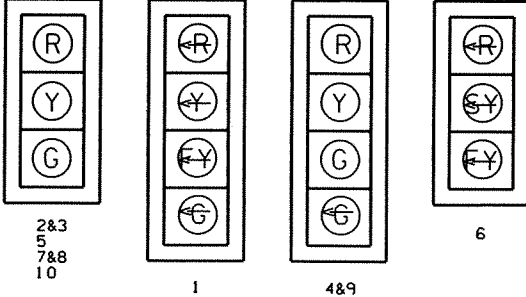

- NOTES:
1. ALL SIGNAL HEADS SHALL HAVE BACKPLATES.
 2. REFER TO SPECIAL PROVISIONS FOR DETAILS ON NEW REQUIREMENTS FOR PEDESTRIAN SIGNAL HEADS

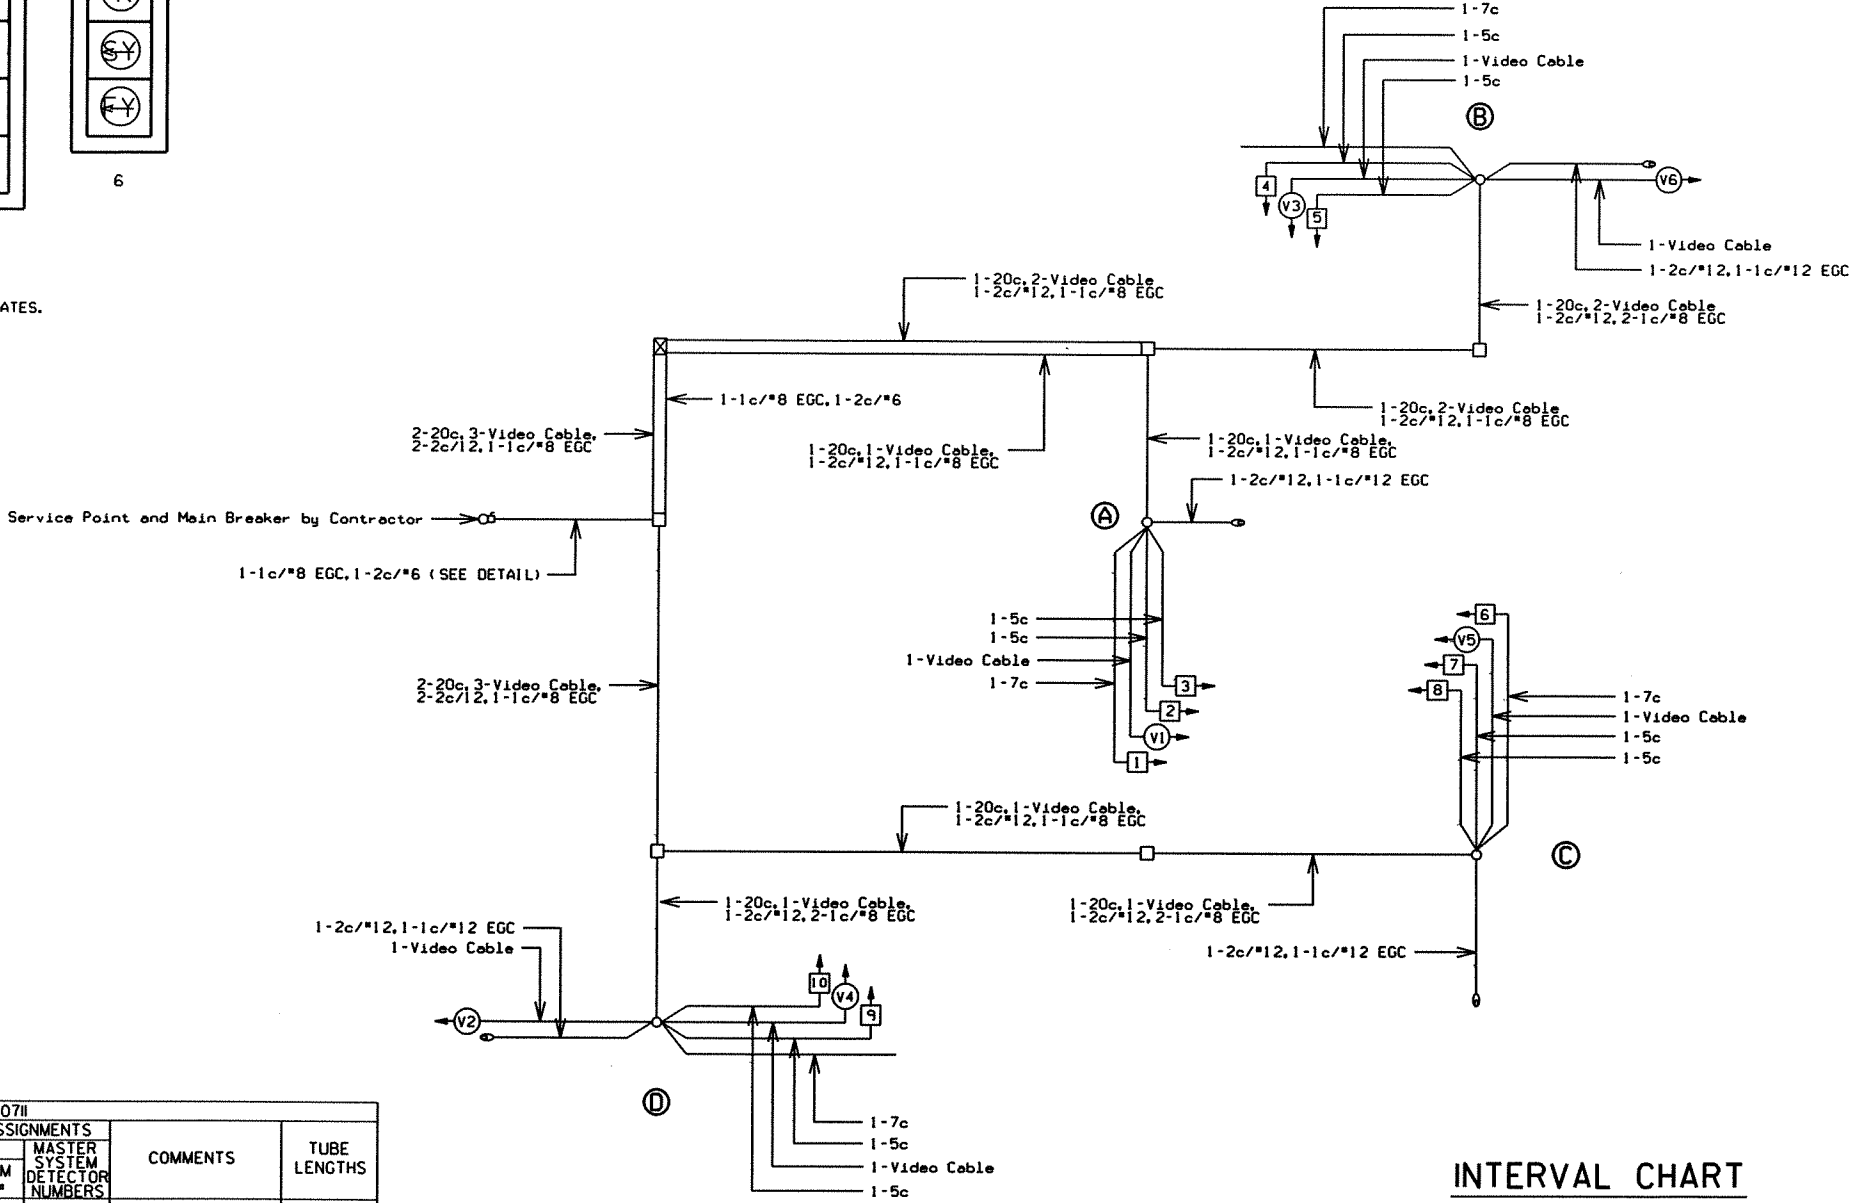

DETECTOR SYSTEM DESCRIPTION: JOB 100711									
HWY. 412 (BYPASS)/HWY. 412 (E. KINGS HWY.)				DETECTOR ASSIGNMENTS		HARDWARE INPUTS BY SUPPLIER		PROGRAM ASSIGNMENTS	
DET. ID#	LOCATION DIRECTION	TYPE	DET. #	CAB. TRM. #	AMP. CHN. #	CON. INP. #	PHS	LOCAL SYSTEM DET. #	MASTER SYSTEM DETECTOR NUMBERS
Vz11	WB LEFT TURN FAR	COMB.			1	01	1	1	
Vz12	WB LEFT TURN	LOCAL			2	V1	1		
Vz21A&B	EB ADVANCE	LOCAL			5	V2	2		
Vz22A&B	EB INTERMEDIATE	COMB.			6	V10	2	2	
Vz31	NB LEFT TURN FAR	COMB.			9	V11	3	3	
Vz32	NB LEFT TURN	LOCAL			10	V3	3		
Vz41	SB ADVANCE	COMB.			13	V12	4	4	
Vz42	SB NEAR	LOCAL			14	V4	4		
Vz51	EB LEFT TURN FAR	COMB.			7	V13	5	5	
Vz52	EB LEFT TURN	LOCAL			8	V5	5		
Vz61A&B	WB ADVANCE	LOCAL			3	V6	6		
Vz62A&B	WB INTERMEDIATE	COMB.			4	V14	6	6	
Vz81	NB ADVANCE	COMB.			11	V16	8	8	
Vz82	NB NEAR	LOCAL			12	V8	8		
				SPARE 15 & 16					

CONTROLLER INPUT ABBREVIATIONS:
V = VEHICLE INPUT
D = SYSTEM OR AUXILIARY INPUT
P = PEDESTRIAN INPUT

INTERVAL CHART


SIGNAL FACES	HWY. 412 (BYPASS)/HWY. 412								FLASH SEQ.
	I+6	CLR.	2+6	CLR.	3	CLR.	4	CLR.	
1	G	.	FY	...	R	R	R	R	R
2&3	G	..	G	..	R	R	R	R	R
4	R	R	R	R	G	..	R	R	R
5	R	R	R	R	G	..	R	R	R
6	FY	...	FY	...	R	R	R	R	R
7&8	R	R	G	..	R	R	R	R	R
9	R	R	R	R	R	R	G	..	R
10	R	R	R	R	R	R	G	..	R

- DENOTES GREEN OR YELLOW ARROW DEPENDING ON NEXT PHASE
- .. DENOTES GREEN OR YELLOW BALL DEPENDING ON NEXT PHASE
- ... DENOTES FLASHING YELLOW ARROW OR YELLOW ARROW DEPENDING ON NEXT PHASE

LOCATION: HWY. 412 (BYPASS)/HWY. 412 (E. KINGS HWY.)
CITY: PARAGOULD
COUNTY: GREENE
DISTRICT: 10 SCALE: N/A DRAWN BY: GWE

Use Approach Gutters Type C
(W = 8'-0" & W=6'-0") and Approach Slabs Type Special I
at both ends of bridge. See Dwg. Nos. 2016C and 5234D
(Not in Contract)


DATE REVISED	DATE FILMED	DATE REVISED	DATE FILMED	FED. ROAD DIST. NO.	STATE	FED. AID PROJ. NO.	SHEET NO.	TOTAL SHEETS
6/28/2012				6	ARK.			
				JOB NO.		100711	83	136
				AT223		LAYOUT	52294	

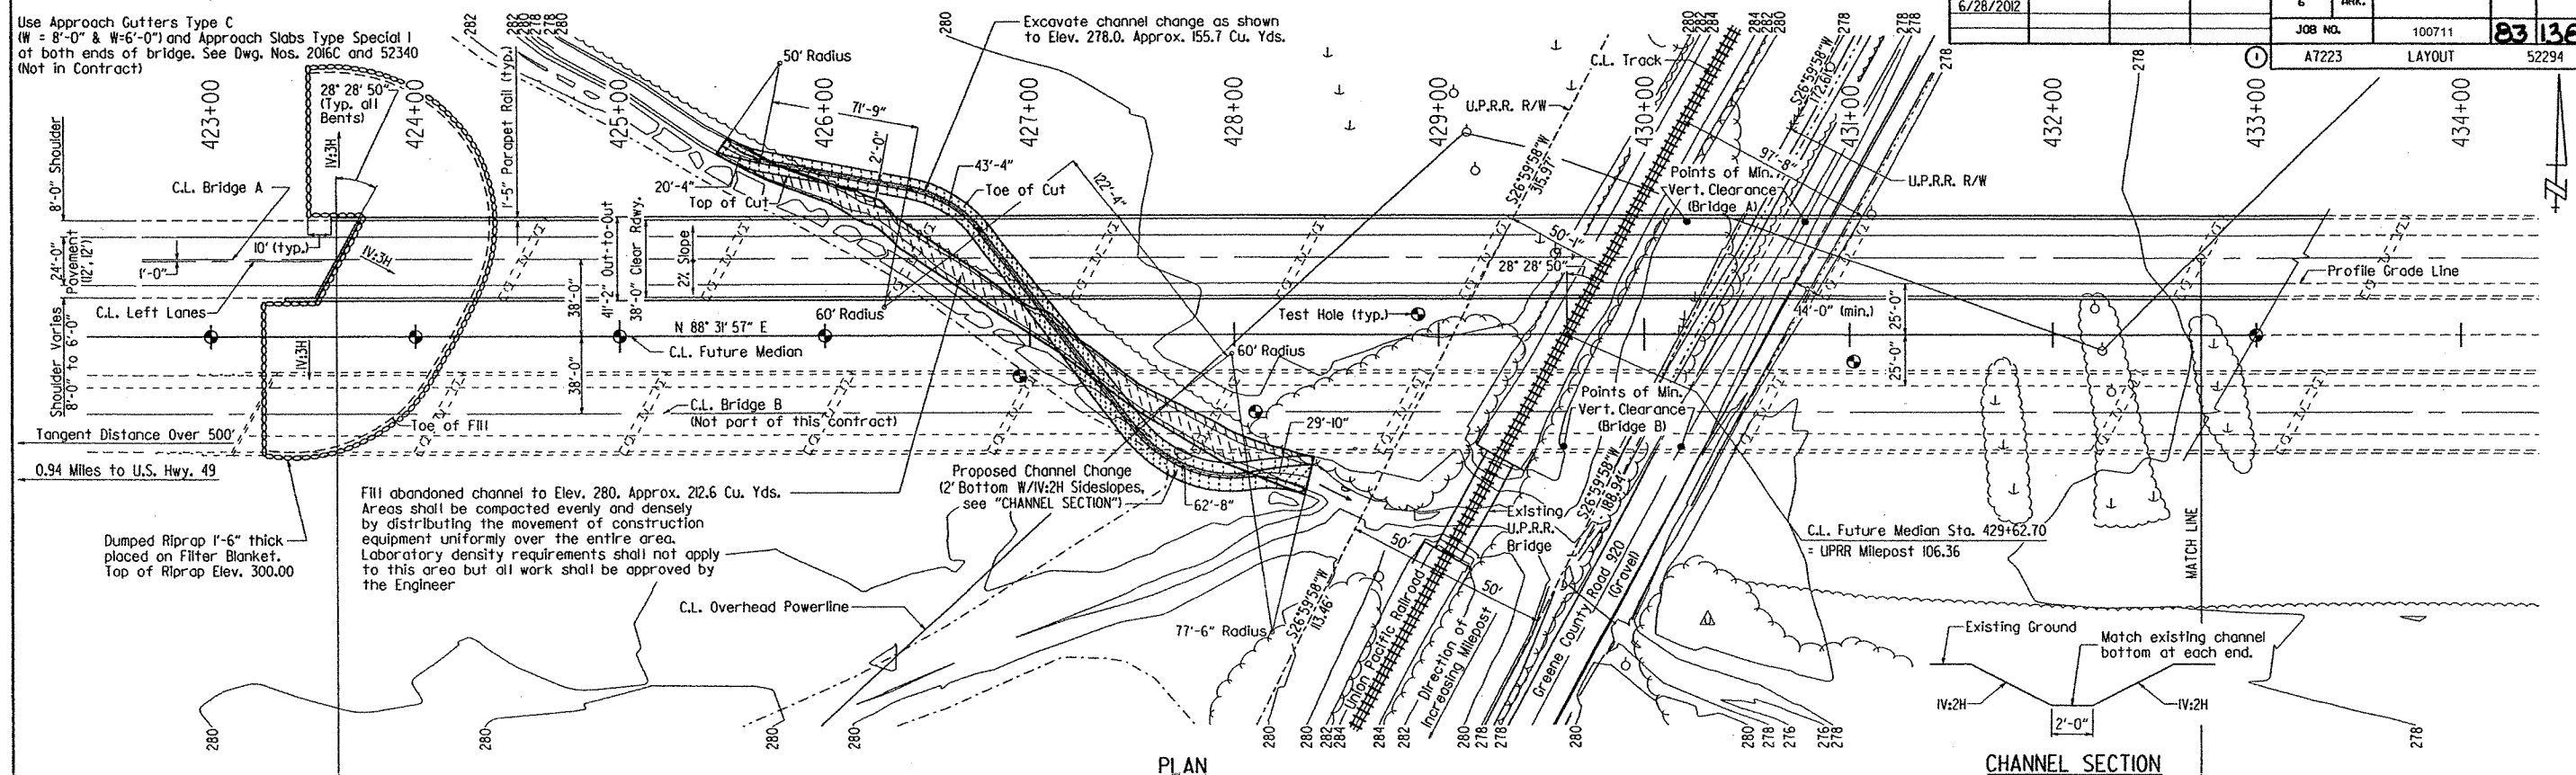


Note: Deck elevations shown are at C.L. Lanes at C.L. Bent.
Span lengths and bent stations are shown along C.L. Bridge "A".

FOR INFORMATION ONLY



Total Bridge Length = 1192'-5 7/8"

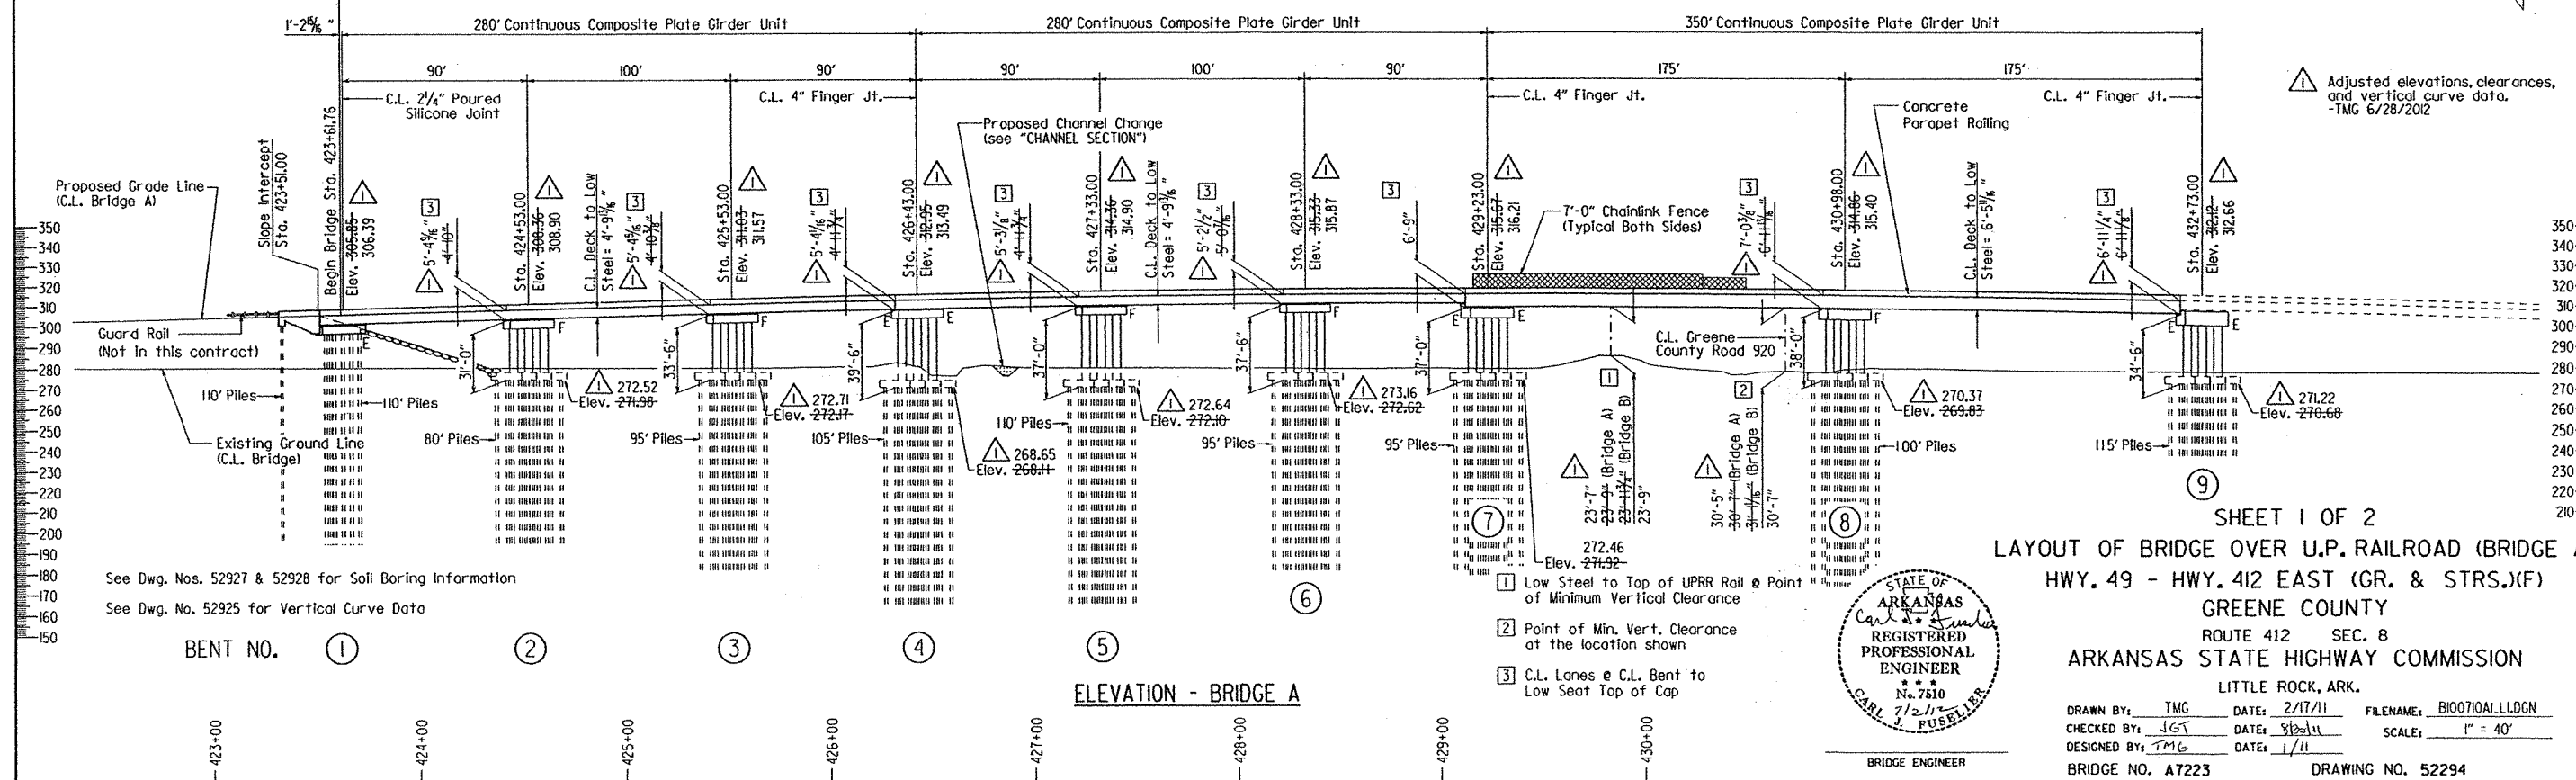

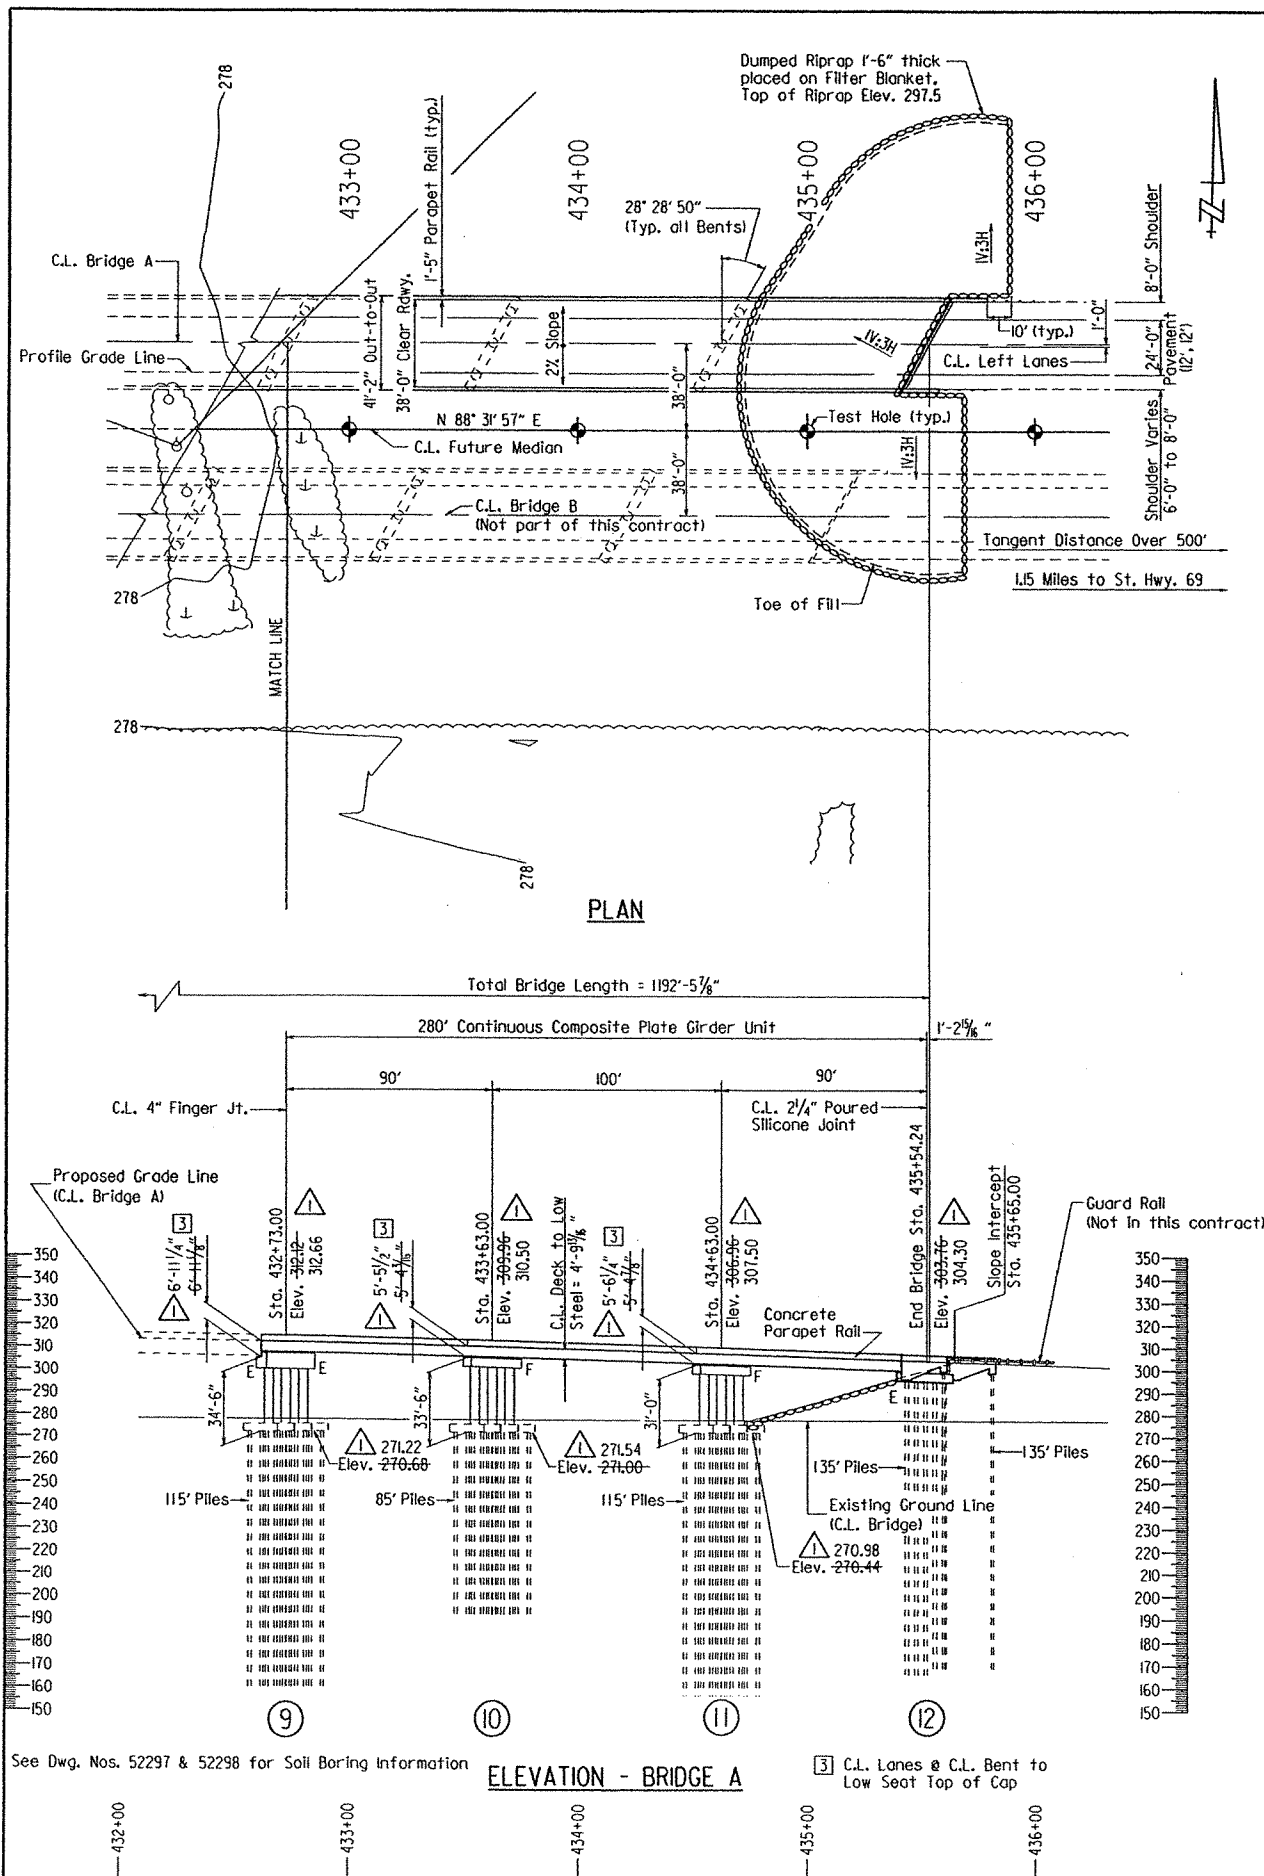

Note:
For R/W data, see Roadway Plans

Use Approach Gutters Type C
(W = 8'-0" & W=6'-0") and Approach Slabs Type Special I
at both ends of bridge. See Dwg. Nos. 2016C and 52340
(Not in Contract)

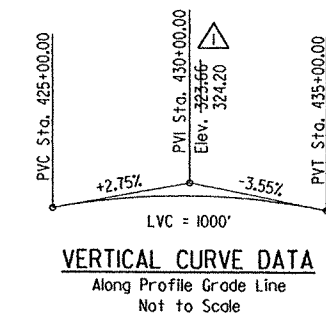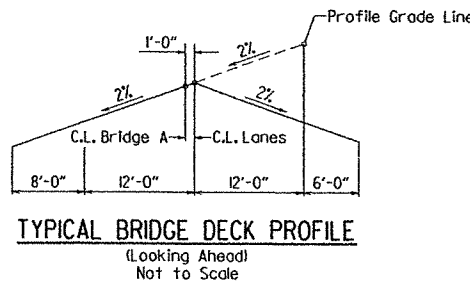

Note: Deck elevations shown are at C.L. Lanes at C.L. Bent.
Span lengths and bent stations are shown along C.L. Bridge "A".

DATE REVISED	DATE FILMED	DATE REVISED	DATE FILMED	FED. ROAD DIST. NO.	STATE	FED. AID PROJ. NO.	SHEET NO.	TOTAL SHEETS
6/28/2012				6	ARK.			
						JOB NO.	100711	84138
						A7223	LAYOUT	52295

GENERAL NOTES

BENCH MARK: BM 973, NGS Mark E 324, 1908.99 Lt. of Sta. 421+28.38, Elev. 293.13

CONSTRUCTION SPECIFICATIONS: Arkansas State Highway and Transportation Department Standard Specifications for Highway Construction, 2003 edition, with applicable supplemental specifications and special provisions. Unless otherwise noted in the plans, Section and Subsection refer to the Standard Construction Specifications.

DESIGN SPECIFICATIONS: AASHTO LRFD Bridge Design Specifications, Fifth Edition (2010), with 2010 interim revisions.

LIVE LOADING: HL-93

SEISMIC ZONE: 4

MATERIALS AND STRENGTHS:
Class S(AE) Concrete (superstructure) f'c = 4,000 psi
Class S Concrete (substructure) f'c = 3,500 psi
Reinforcing Steel (AASHTO M 31 or M 53, Gr. 60) fy = 60,000 psi
Structural Steel (AASHTO M 270, Gr. 50W) Fy = 50,000 psi
Structural Steel (AASHTO M 270, Gr. 36) Fy = 36,000 psi

BORING LOGS: Boring logs may be obtained from the Programs and Contracts Division upon request.

PILING: All piling shall be 18" diameter concrete filled steel shells. All piling shall be driven with an approved air, steam, or diesel hammer. Piling for end bents shall be driven after embankment to bottom of cap is in place. Refer to table "Pile Information" for ultimate bearing capacity and minimum tip elevations for piles at each bent. Lengths of piling shown are assumed for estimating quantities only. Actual lengths are to be determined in the field. Test piles are not required, but may be driven for the Contractor's information in accordance with subsection 805.08(g). There will be no additional payment for cut-off or build up of piles.

DRIVING SYSTEM: The driving system approval and the ultimate bearing capacity determination for piling shall be based on the requirements of section 805.09(b), "Method B - Wave Equation Analysis (WEAP)" of the standard specifications. Refer to the table "Pile Information" for estimated minimum required energy rating of the hammer to be used at each bent.

PREBORING: Water jetting or other methods approved by the Engineer may be needed to achieve the minimum penetration. Any cost associated with achieving the minimum pile penetration shall be incidental to "Steel Shell Piling".

BRIDGE DECK: The concrete bridge deck shall be given a fine finish as specified for final finishing in Subsection 802.19 for Class 5 Tined Bridge Roadway Surface Finish.

DETAIL DRAWINGS:
End Bents
Intermediate Bents 2 - 11
Concrete Filled Steel Shell Piling
280' Continuous Composite Plate Girder Unit
350' Continuous Composite Plate Girder Unit
Elastomeric Bearings

DRAWING NO.
52299-52301, 52312-52314
52302 - 52311
52315
52316 - 52325
52326 - 52334
52335-52337

FOR INFORMATION ONLY

PILE INFORMATION

Bents	Capacity (tons)	Min. Tip Elev.	Min. Hammer Energy
1	143	194.50	27,000
2	257	194.50	50,000
3	257	189.50	50,000
4, 5, 6, 7	257	179.00	50,000
8	257	173.50	50,000
9	257	177.50	50,000
10	257	191.50	50,000
11	257	176.50	50,000
12	143	166.00	27,000

SHEET 2 OF 2
LAYOUT OF BRIDGE OVER U.P. RAILROAD (BRIDGE A)
HWY. 49 - HWY. 412 EAST (GR. & STRS.)(F)

GREENE COUNTY
ROUTE 412 SEC. 8
ARKANSAS STATE HIGHWAY COMMISSION

LITTLE ROCK, ARK.

DRAWN BY: TMG DATE: 2/17/11 FILENAME: B100710ALL.DGN
CHECKED BY: JGT DATE: 8/13/11 SCALE: 1" = 40'
DESIGNED BY: TMG DATE: 1/11
BRIDGE NO. A7223 DRAWING NO. 52295



BRIDGE ENGINEER

Note:
For R/W data, see Roadway Plans


Use Approach Gutters Type C
(W = 8'-0" & W = 6'-0") and Approach Slabs Type Special 2
at both ends of bridge. See Dwg. Nos. 2016C and 52377-52378
(Not in Contract)

DATE REVISED	DATE FILMED	DATE REVISED	DATE FILMED	FED. ROAD DIST. NO.	STATE	FED. AID PROJ. NO.	SHEET NO.	TOTAL SHEETS
				6	ARK.			
				JOB NO.	100711		85	138
				A7224	LAYOUT		52341	

HORIZONTAL CURVE DATA

Along C.L. Future Median

P.I. Sta. 624+2.20
 $\Delta = 31^{\circ}11'42''$ RT.
 $D = 3^{\circ}15'00''$
 $T = 492.14'$
 $L = 959.84'$
P.C. Sta. 619+20.06
P.T. Sta. 628+79.90
 $e = 0.0827'$
 $Ls = 350'$
Dumped Riprap 1'-6" thick
placed on Filter Blanket.
Top of Riprap Elev. 265.50

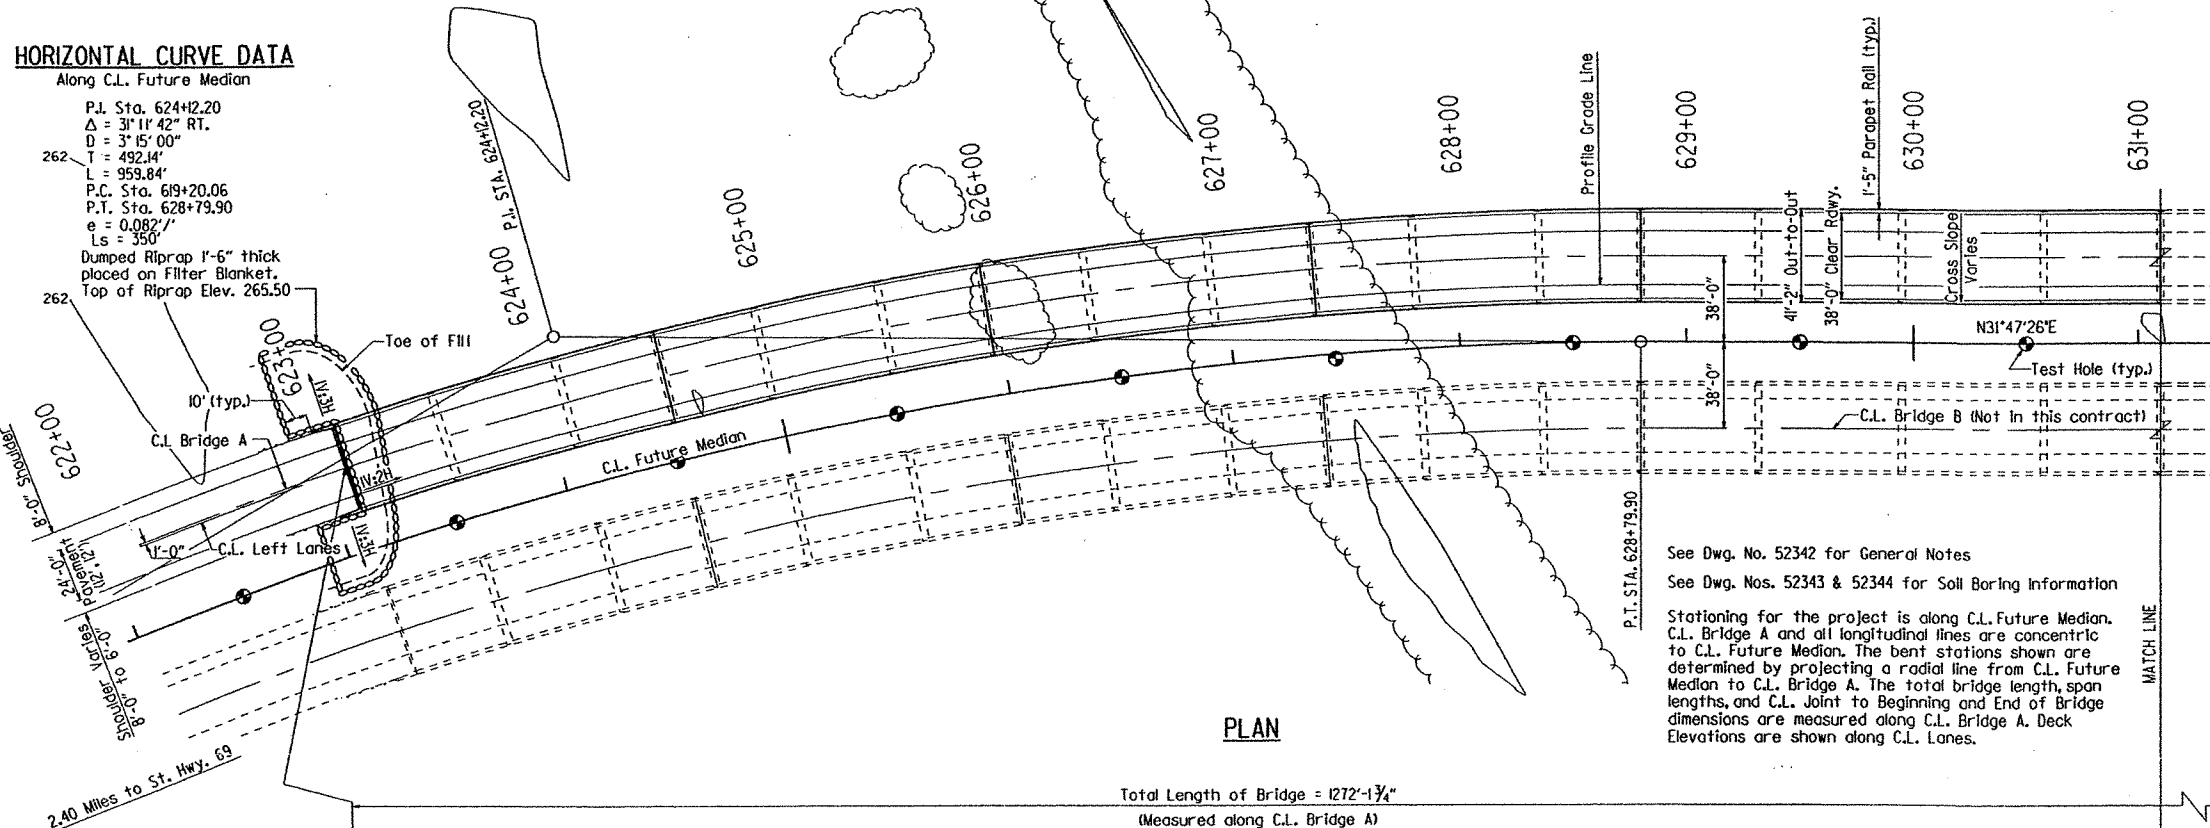


PLAN

See Dwg. No. 52342 for General Notes

See Dwg. Nos. 52343 & 52344 for Soil Boring Information

Stationing for the project is along C.L. Future Median.
C.L. Bridge A and all longitudinal lines are concentric
to C.L. Future Median. The bent stations shown are
determined by projecting a radial line from C.L. Future
Median to C.L. Bridge A. The total bridge length, span
lengths, and C.L. Joint to Beginning and End of Bridge
dimensions are measured along C.L. Bridge A. Deck
Elevations are shown along C.L. Lanes.


Begin Superelevation Transition 616+57.56
Begin Max. Superelevation 620+07.56
End Max. Superelevation 628+35.85
Reverse Crown 631+09.90
End Superelevation Transition 632+87.90

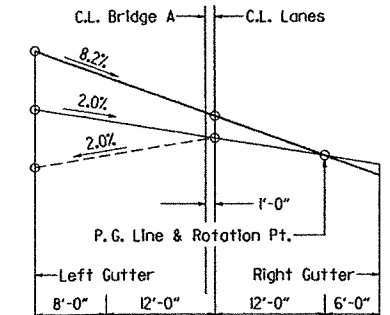

SUPERELEVATION SKETCH


(Looking Ahead)
No Scale

FOR INFORMATION ONLY

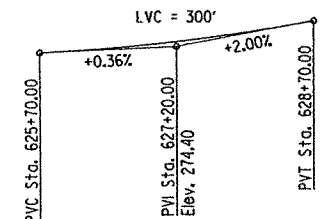


VERTICAL CURVE DATA

Along Profile Grade Line
Not to Scale

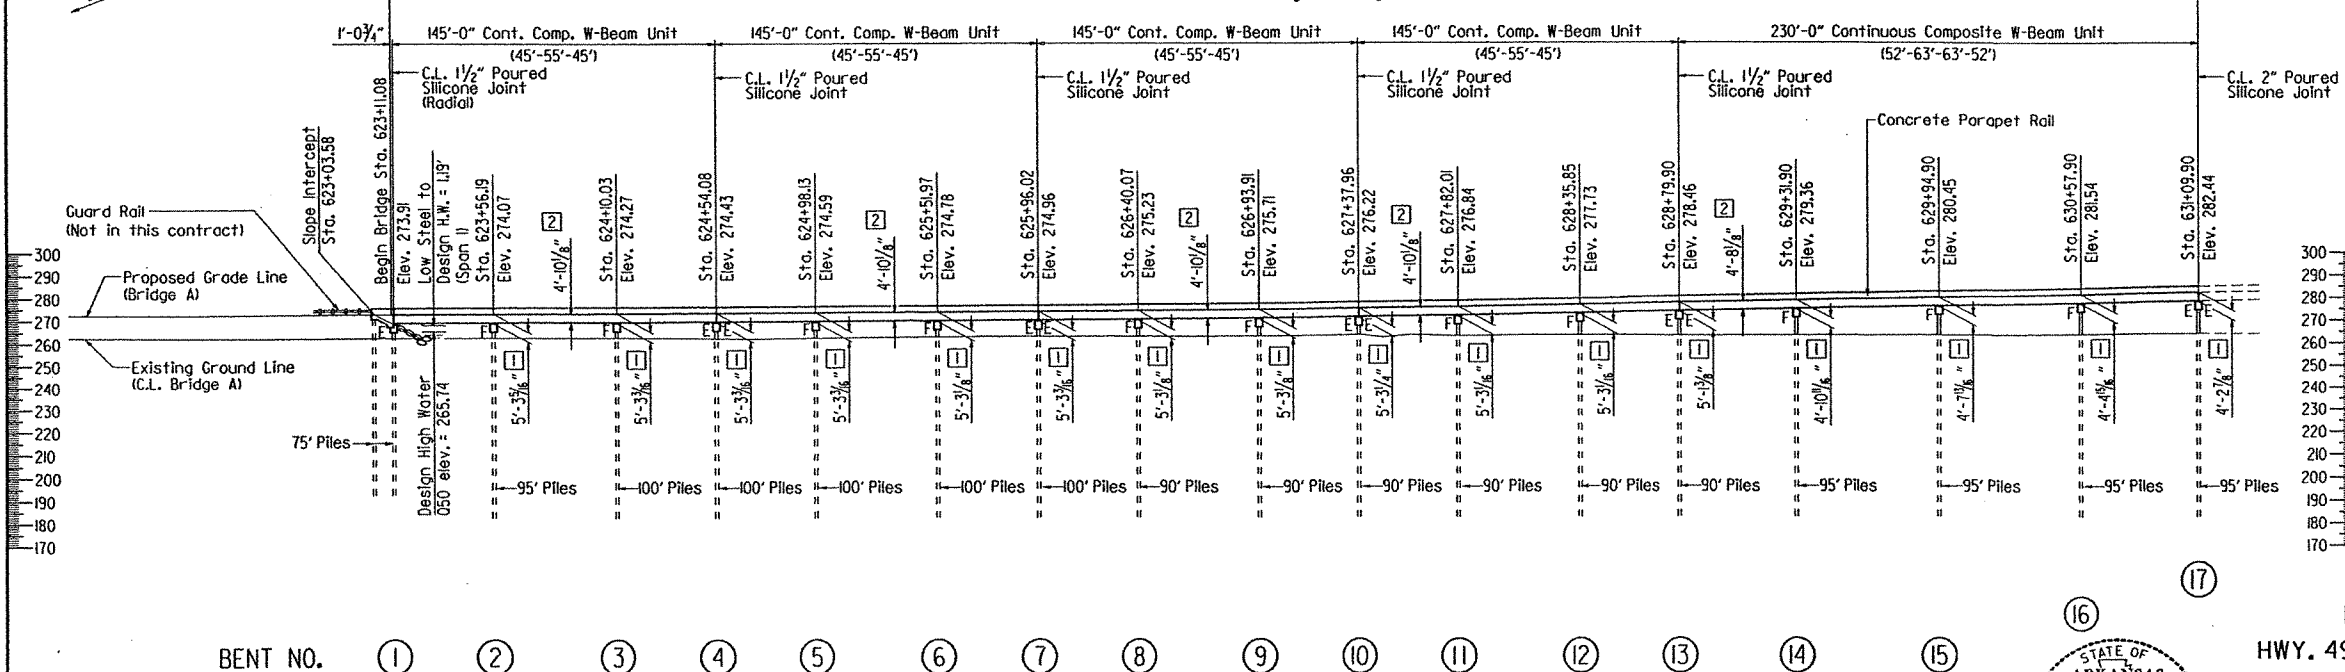

ELEVATION - BRIDGE A

- 1 C.L. Lanes @ C.L. Bent to Low Seat Top of Cap
2 C.L. Lanes to Low Steel

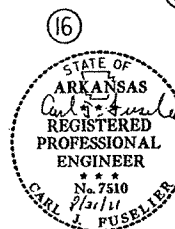

BRIDGE ENGINEER

SHEET 1 OF 2
LAYOUT OF BRIDGE OVER
EIGHT MILE CREEK (BRIDGE A)
HWY. 49 - HWY. 412 EAST (GR. & STRS.)
GREENE COUNTY
ROUTE 412 SEC. 9
ARKANSAS STATE HIGHWAY COMMISSION
LITTLE ROCK, ARK.

DRAWN BY: TMG DATE: 3/2/11 FILENAME: B100710A2.LLDGN
CHECKED BY: JGT DATE: 5/20/11 SCALE: 1" = 40'
DESIGNED BY: TMG DATE: 1-11
BRIDGE NO. A7224 DRAWING NO. 52341

Note:
For R/W data, see Roadway Plans

Use Approach Gutters Type C
(W = 8'-0" & W = 6'-0") and Approach Slabs Type Special 2
at both ends of bridge. See Dwg. Nos. 20160 and 52377-52378
(Not in Contract)

DATE REVISED	DATE FILMED	DATE REVISED	DATE FILMED	FED. ROAD DIST. NO.	STATE	FED. AID PROJ. NO.	SHEET NO.	TOTAL SHEETS
				6	ARK.			
				JOB NO.		100711	87138	
				A7224	LAYOUT		52342	

GENERAL NOTES

BENCH MARK: BM 961, NGS Mark L 187 Brass Cap West of Hwy., 429344' LT. of Sta. 625+32.30, Elev. 265.96

CONSTRUCTION SPECIFICATIONS: Arkansas State Highway and Transportation Department Standard Specifications for Highway Construction, 2003 edition, with applicable supplemental specifications and special provisions. Unless otherwise noted in the plans, Section and Subsection refer to the Standard Construction Specifications.

DESIGN SPECIFICATIONS: AASHTO LRFD Bridge Design Specifications, Fifth Edition (2010), with 2010 interim revisions.

LIVE LOADING: HL-93

SEISMIC ZONE: 4

MATERIALS AND STRENGTHS:

Class S(AE) Concrete (superstructure) $f'c = 4,000$ psi
Class S Concrete (substructure) $f'c = 3,500$ psi
Reinforcing Steel (AASHTO M 31 or M 53, Gr. 60) $f_y = 60,000$ psi
Structural Steel (AASHTO M 270, Gr. 50W) $F_y = 50,000$ psi
Structural Steel (AASHTO M 270, Gr. 36) $F_y = 36,000$ psi

BORING LOGS: Boring logs may be obtained from the Programs and Contracts Division upon request.

PILING: Piling for Bents 1, 22, 23, & 25 shall be 18" diameter concrete filled steel shells. Piling for Bents 2 through 21 and 24 shall be 24" diameter concrete filled steel shells. All piling shall be driven with an approved air, steam, or diesel hammer. Piling for end bents shall be driven after embankment to bottom of cap is in place. Refer to table "Pile Information" for ultimate bearing capacity and minimum tip elevations for piles at each bent. Lengths of piling shown are assumed for estimating quantities only. Actual lengths are to be determined in the field. Test piles are not required, but may be driven for the Contractor's information in accordance with subsection 805.08(g). There will be no additional payment for cut-off or build up of piles.

DRIVING SYSTEM: The driving system approval and the ultimate bearing capacity determination for piling shall be based on the requirements of section 805.09(b), "Method B - Wave Equation Analysis (WEAP)" of the standard specifications. Refer to the table "Pile Information" for estimated minimum required energy rating of the hammer to be used at each bent.

PREBORING: Water jetting or other methods approved by the Engineer may be needed to achieve the minimum penetration. Any cost associated with achieving the minimum pile penetration shall be incidental to "Steel Shell Piling".

BRIDGE DECK: The concrete bridge deck shall be given a fine finish as specified for final finishing in Subsection 802.19 for Class 5 Tined Bridge Roadway Surface Finish.

DETAIL DRAWINGS:

Details of End Bent 1
Details of Bents 2, 3, 5, 6, 8, 9, 11, & 12
Details of Bents 4, 7, 10, & 17
Details of Bents 14, 15, 16, 18, 19, 20, & 24
Details of Bent 13
Details of Bent 21
Details of Bents 22 & 23
Details of End Bent 25
Details of Concrete Filled Steel Shell Piling
145' Continuous Composite W-Beam Units
230' Continuous Composite W-Beam Units
Elastomeric Bearings

DRAWING NO.

52345 - 52347
52348
52349
52350
52351
52352
52353 - 52354
52355 - 52357
52358
52359 - 52366
52367 - 52373
52374 - 52375

FOR INFORMATION ONLY



PILE INFORMATION

Bents	Capacity (tons)	Min. Tip Elev.	Min. Hammer Energy
1, 25	112	192.5	40,000
2, 3, 5, 6, 8, 9, 11, 12	252	182.5	75,000
4, 7, 10, 13	229	182.5	75,000
14, 15, 16, 18, 19, 20	199	182.5	65,000
17, 21	229	182.5	65,000
22, 23	209	182.5	65,000
24	199	182.5	40,000

SHEET 2 OF 2

LAYOUT OF BRIDGE OVER
EIGHT MILE CREEK (BRIDGE A)
HWY. 49 - HWY. 412 EAST (GR. & STRS.) (F)
GREENE COUNTY
ROUTE 412 SEC. 9
ARKANSAS STATE HIGHWAY COMMISSION
LITTLE ROCK, ARK.



DRAWN BY: TMG DATE: 3/2/11 FILENAME: B100710A2.L10GN
CHECKED BY: JGT DATE: 8/20/11 SCALE: 1" = 40'
DESIGNED BY: TMG DATE: 1-11
BRIDGE NO. A7224 DRAWING NO. 52342

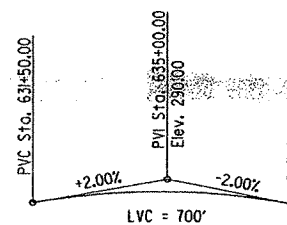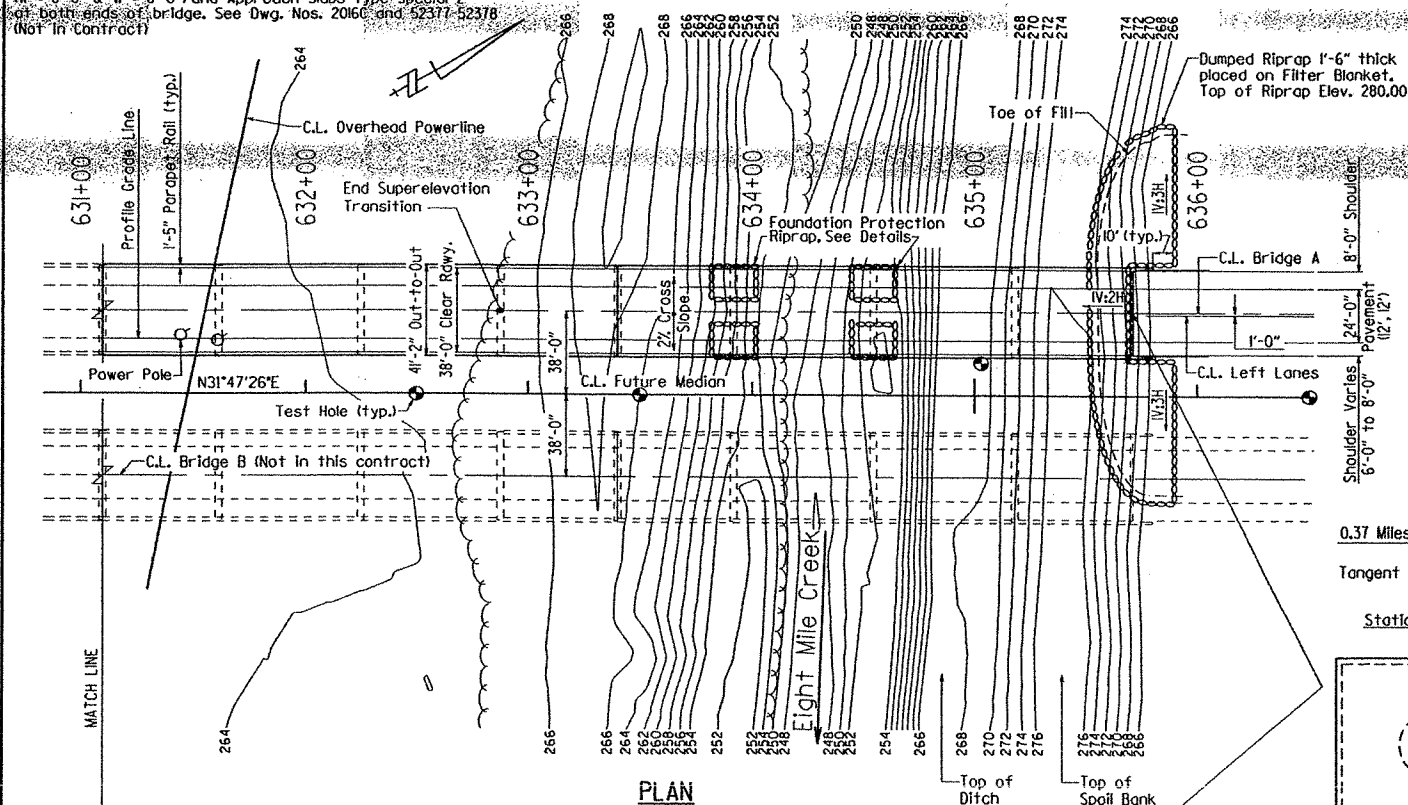

VERTICAL CURVE DATA

Along Profile Grade Line
Not to Scale

0.37 Miles to St. Hwy. 412
Tangent Distance = 230.3'

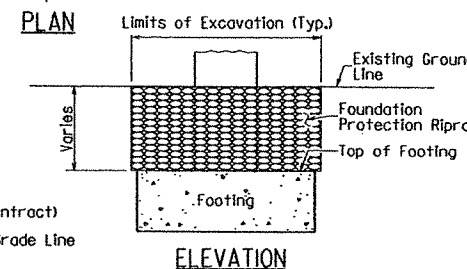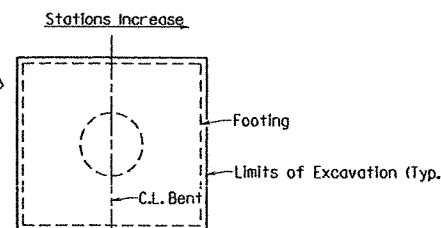

FOUNDATION PROTECTION RIPRAP DETAIL

BENT NOS. 22 & 23 ONLY
No Scale

HYDRAULIC DATA

FLOOD DESCRIPTION	FREQUENCY	DISCHARGE	* NATURAL WATER SURFACE ELEVATION	WATER SURFACE ELEVATION WITH BACKWATER
	YEARS	CFS	FEET	FEET
Design	50	6489	265.45	265.65
Base	100	6753	265.54	265.74
Extreme	500	8208	265.84	266.08
Overtopping	>500	-	-	-

* Unconstricted water surface elevation structure or roadway approaches

0100 backwater elevation for existing structure = 265.54 feet.
Proposed Low Bridge Chord Elevation = 266.96 feet (Span 1)
Bridge "A" Low Steel = 269.06 feet
Bridge "B" Low Steel = 266.93 feet

Drainage Area = 16.7 sq. miles



BRIDGE ENGINEER

See Dwg. Nos. 52343 & 52344 for Soil Boring Information

Stationing for the project is along C.L. Future Median, C.L. Bridge A and all longitudinal lines are concentric to C.L. Future Median. The bent stations shown are determined by projecting a radial line from C.L. Future Median to C.L. Bridge A. The total bridge length, span lengths, and C.L. Joint to Beginning and End of Bridge dimensions are measured along C.L. Bridge A. Deck Elevations are shown along C.L. Lanes.


ELEVATION - BRIDGE A

- 1 C.L. Lanes @ C.L. Bent to Low Seat Top of Cap
2 C.L. Lanes to Low Steel



25 June 2013

DATE REVISED	DATE FILMED	DATE REVISED	DATE FILMED	FED. RD. DIST. NO.	STATE	FED. AID PROJ. NO.	SHEET NO.	TOTAL SHEETS
				6	ARK.			
				JOB NO.		100711	88	138
				A7224	APPROACH SLAB			52377

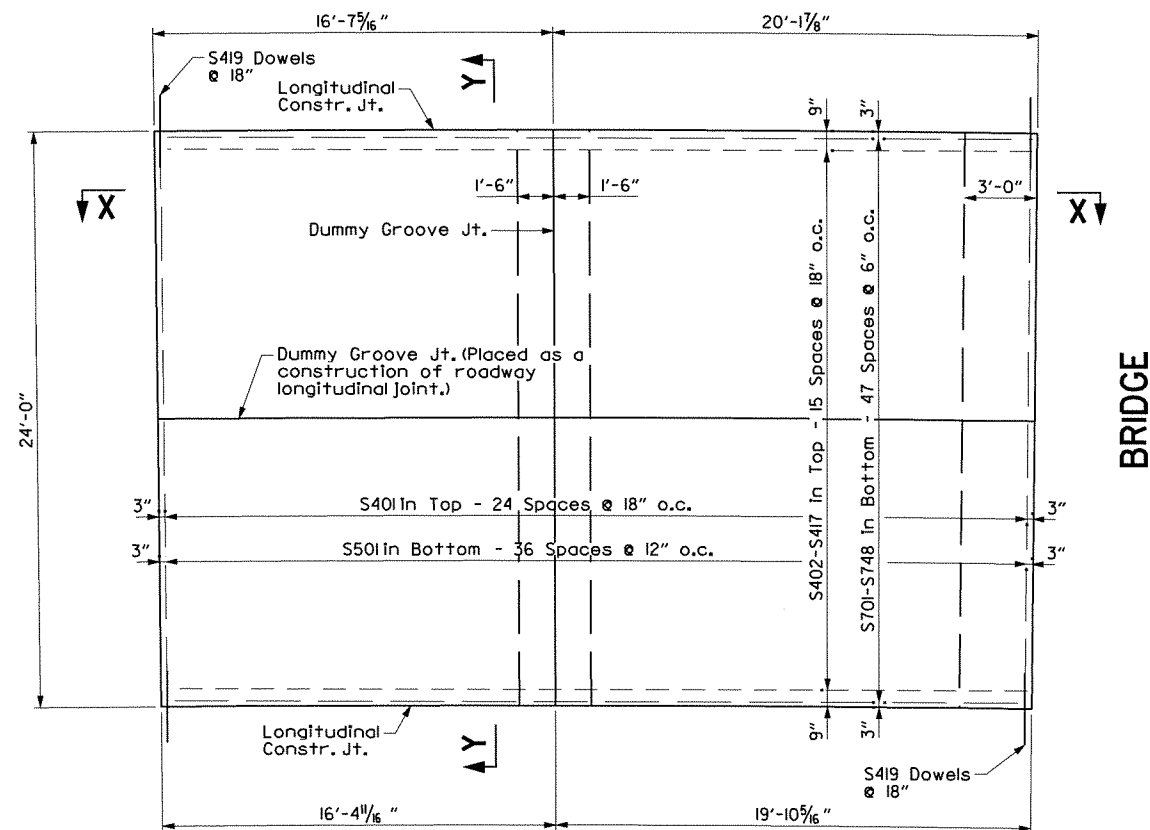**PLAN - APPROACH SLAB** $\frac{1}{4}'' = 1'-0''$

(At Begin of Bridge)

Note: Surface finish for Approach Slabs shall match that used on the Bridge deck.

BAR LIST

MARK	NO. REQ	LENGTH
S401	33	23'-8"
S402-417	1 EACH	35'-11" to 36'-5"
S418	48	10'-4"
S419	50	3'-0"
S501	37	14'-8"
S701-S748	1 EACH	35'-11" to 36'-5"

TABLE OF QUANTITIES


SLAB WIDTH	REINFORCING STEEL (lbs)	CONCRETE (Cu. Yds.)
24'-0"	5,400	48.11

GENERAL NOTES





Concrete shall be Class S(AE) ($f'_c = 4,000$ psi).

Reinforcing Steel shall conform to AASHTO M31 or M53

Approach Slabs will be measured and paid for in accordance with Section 504 of the Standard Specifications

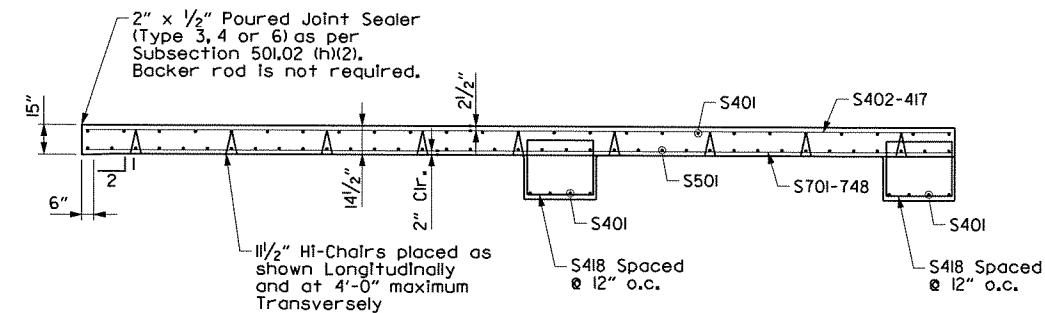BRIDGE**SECTION X-X** $\frac{1}{4}'' = 1'-0''$

Match slope of Bridge Deck

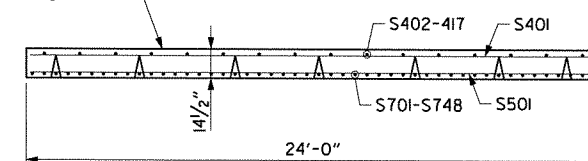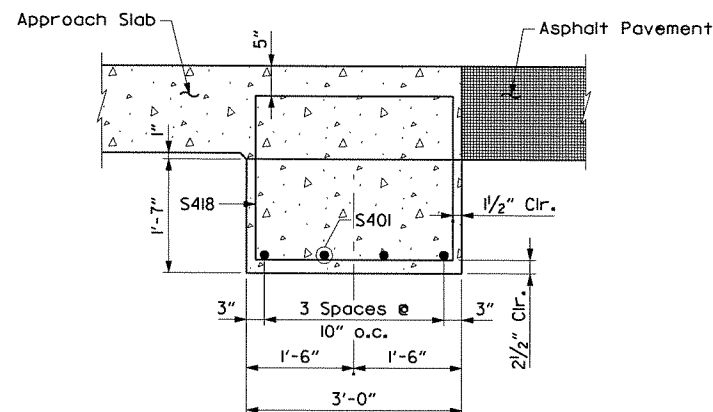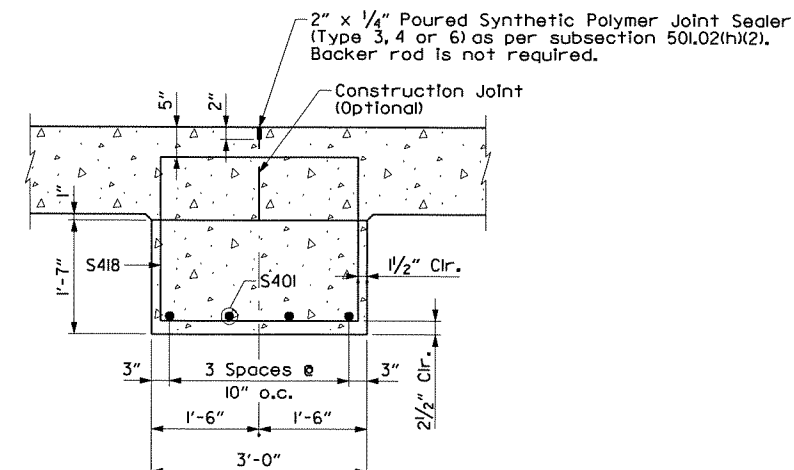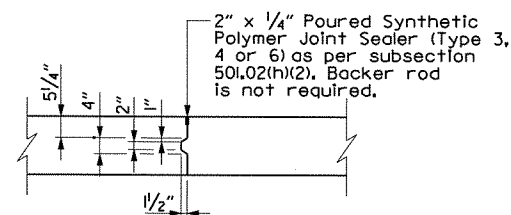**SECTION Y-Y** $\frac{1}{4}'' = 1'-0''$ **DETAILS OF SUPPORT AT END OF SLAB** $\frac{3}{4}'' = 1'-0''$ **DETAILS OF DUMMY GROOVE JOINT** $\frac{3}{4}'' = 1'-0''$ **DETAILS OF LONGITUDINAL CONSTRUCTION JOINT**SCALE: $\frac{1}{2}'' = 1'-0''$

BRIDGEFARMER & ASSOCIATES, INC.
CONSULTING ENGINEERS

SHEET 1 OF 2
DETAILS OF APPROACH SLAB
TYPE SPECIAL 2
EIGHT MILE CREEK
HWY. 49 - HWY. 412 EAST
GREENE COUNTY
ROUTE 412 SEC. 8 & 9

ARKANSAS STATE HIGHWAY COMMISSION
LITTLE ROCK, ARK.

DRAWN BY: AKH DATE: 08/19/11
CHECKED BY: STS DATE: 08/19/11
DESIGNED BY: ST DATE: 08/19/11


FILENAME: I4403.br02apprslb.01
SCALE: AS NOTED

BRIDGE NO. A7224

DRAWING NO. 52377



DATE REVISED	DATE FILMED	DATE REVISED	DATE FILMED	FED. RD. DIST. NO.	STATE	FED. AID PROJ. NO.	SHEET NO.	TOTAL SHEETS
				6	ARK.			
				JOB NO.	100711		89	138
				A7224	APPROACH SLAB			52378

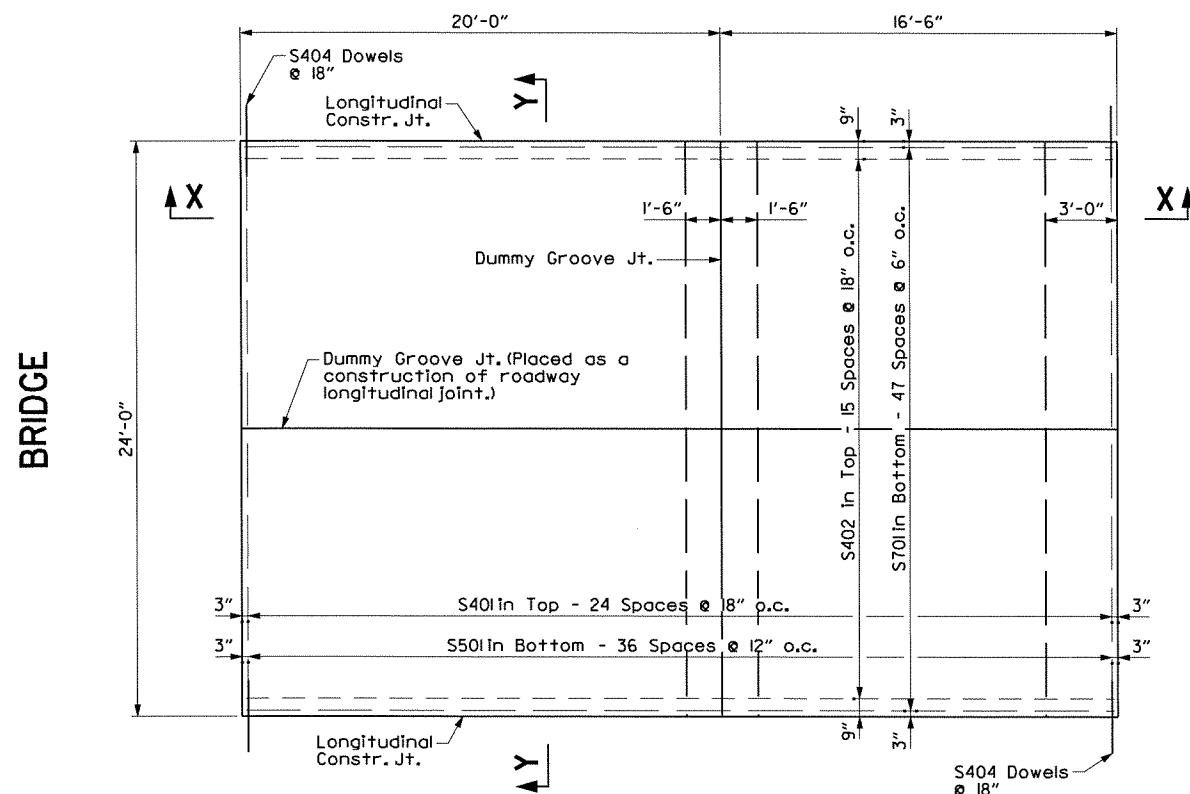**PLAN - APPROACH SLAB** $\frac{1}{4}'' = 1'-0''$

(At End of Bridge)

Note: Surface finish for Approach Slabs shall match that used on the Bridge deck.

BAR LIST

MARK	NO. REQ	LENGTH
S401	33	23'-8"
S402	16	35'-8"
S403	48	10'-4"
S404	50	3'-0"
S501	37	14'-8"
S701	48	35'-8"

TABLE OF QUANTITIES






SLAB WIDTH	REINFORCING STEEL (lbs)	CONCRETE (Cu.Yds.)
24'-0"	5,400	48.11

GENERAL NOTES

Concrete shall be Class S(AE) ($f'_c = 4,000$ psi).

Reinforcing Steel shall conform to AASHTO M31 or M53

Approach Slabs will be measured and paid for in accordance with Section 504 of the Standard Specifications

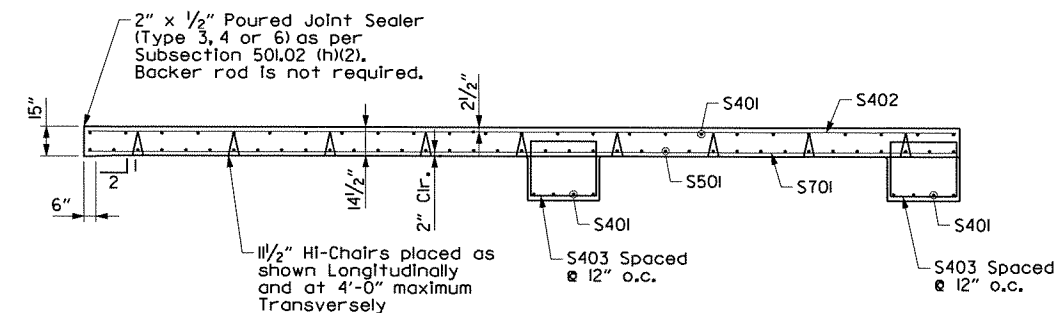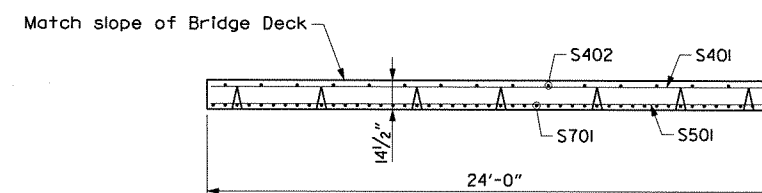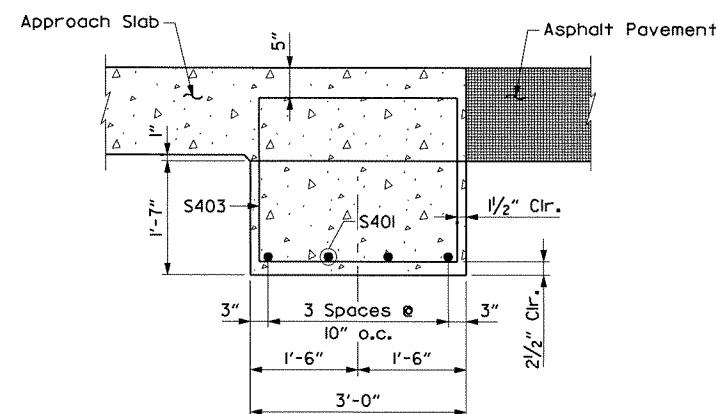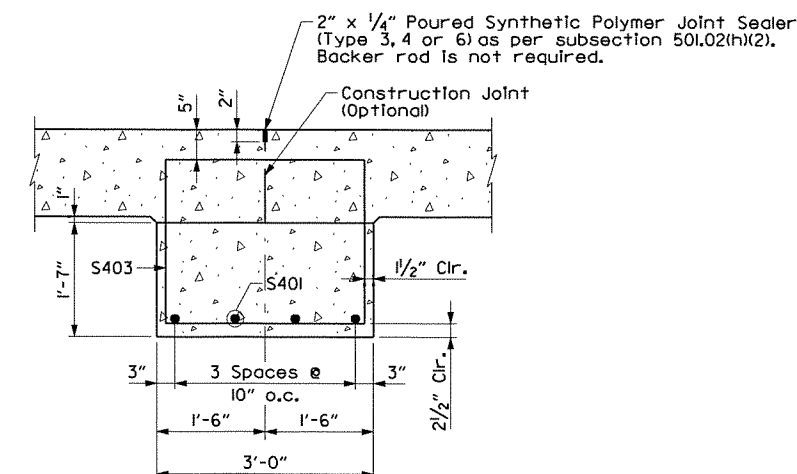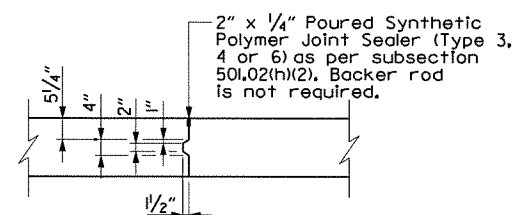**SECTION X-X** $\frac{1}{4}'' = 1'-0''$ **SECTION Y-Y** $\frac{1}{4}'' = 1'-0''$ **DETAILS OF SUPPORT AT END OF SLAB** $\frac{3}{4}'' = 1'-0''$ **DETAILS OF DUMMY GROOVE JOINT** $\frac{3}{4}'' = 1'-0''$ **DETAILS OF LONGITUDINAL CONSTRUCTION JOINT**SCALE: $\frac{1}{2}'' = 1'-0''$

BRIDGEFARMER & ASSOCIATES, INC.
CONSULTING ENGINEERS

SHEET 2 OF 2
DETAILS OF APPROACH SLAB
TYPE SPECIAL 2
EIGHT MILE CREEK

HWY. 49 - HWY. 412 EAST
GREENE COUNTY

ROUTE: 412 SEC: 8 & 9

ARKANSAS STATE HIGHWAY COMMISSION
LITTLE ROCK, ARK.

DRAWN BY: AKH DATE: 08/19/11
CHECKED BY: STS DATE: 08/19/11
DESIGNED BY: ST DATE: 08/19/11
FILENAME: I4403_br02apprslb_02
SCALE: AS NOTED

BRIDGE NO. A7224

DRAWING NO. 52378

[illegible]

Varies ③

36'-6"

① 4'-0" Curb Transition

G504 G505

G409

Dummy Grooved Joint

10 - G410 @ 18" o.c. max.

18"

19 - G408 @ 18" o.c.

20'-0" typ.

6"

3"

3"

3"

6" o.c.

1'-2"

NOTE: Reinforcing Steel is similar as shown for opposite side

Dummy Grooved Joint

① 4'-0" Curb Transition

36'-6"

Guard Rail Connection

For Guard Rail Connection Details See Std. Dwg. No. GR-10

4'-0" Curb Transition

Slab Depth

6"

#4 bar

#5 bar

Thickness (T) shown on Roadway Plans (9" min.)

1/2" Preformed Joint AASHTO M153 Type I and 2" X 1/2" Poured Jt. Sealer Type 3, 4 or 6.

SECTION A - A

*** Slab Depth Varies - See Span and Bent Details

Thickness (T) shown on Roadway Plans (9" min.)

Diagram illustrating a road cross-section with a concrete curb and base. The road width is 12' (12' W + 1' 2"). The curb thickness is 4" and the base thickness is 2". A circular inset shows a detail of the curb and base with dimensions: 7" width, 2" base, and 4" curb. A spiral spring is shown on the right side of the road.

Mark	No. Req'd, for Width "W"				Length	Square or Skewed
	4'-0"	6'-0"	8'-0"	10'-0"		
G401 - G405	1 each	1 each	1 each	1 each	"W"-3" to "W"+3"	Square
G406	1	1	1	1	"W"+3"	Square
G407	19	19	19	19	"W"+ 10"	Square
G408	19	19	19	19	"W"+ 10"	Skewed
G409	1	1	1	1	"W"+3"	Skewed
G410	10	10	10	10	*	Skewed
G501	8	12	16	20	36'-2"	Square
G502	1	1	1	1	31'-8"	Square
G503	1	1	1	1	27'-2"	Square
G504	1	1	1	1	*	Skewed
G505	1	1	1	1	*	Skewed
G506						
G507						
G508 - G5... **	1 each	1 each	1 each	1 each	*	Skewed
G509						


QUANTITIES FOR ONE
SQUARE APPROACH GUTTER ③

A circular professional engineer seal for the State of Arkansas. The outer ring contains the name "CHARLES P. BRAND". The inner circle contains the text "STATE OF ARKANSAS" at the top, "REGISTERED PROFESSIONAL ENGINEER" in the center, and "No. 4337" at the bottom. There are three stars on either side of the word "ENGINEER".


DETAILS OF STANDARD
TYPE C APPROACH GUTTERS

ROUTE	SEC.
ARKANSAS STATE HIGHWAY COMMISSION	
LITTLE ROCK, ARK.	

DRAWN BY: KDH DATE: 4-10-2003 FILENAME: B2016C.STD
 CHECKED BY: CJF DATE: 4-10-2003 SCALE: 3/8" = 1'-0"
 DESIGNED BY: STD. DATE: _____
 BRIDGE NO. _____ DRAWING NO. 2016C

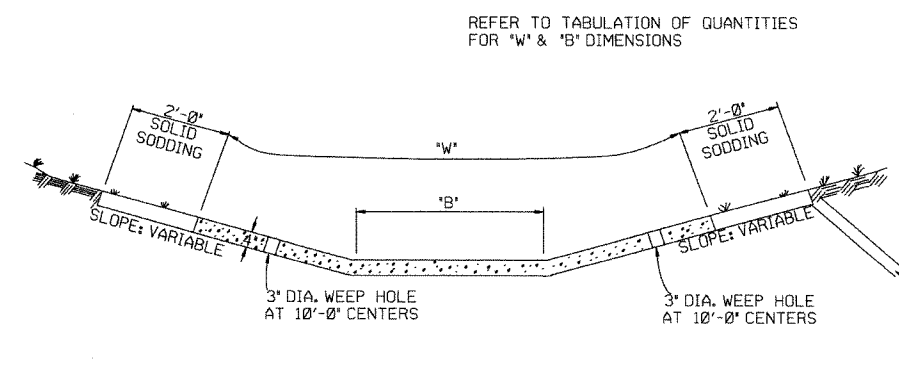


TYPE A

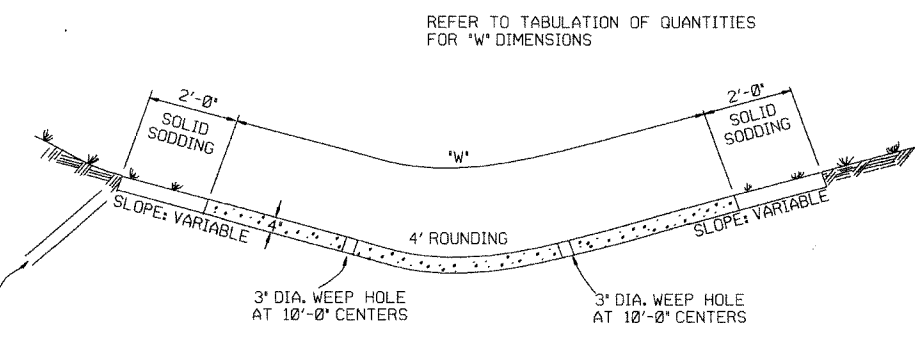

TYPE B

THE STEEL AND ADDITIONAL CONCRETE FOR THE WALLS SHALL NOT BE PAID FOR DIRECTLY, BUT SHALL BE CONSIDERED TO BE INCLUDED IN THE PRICE BID FOR 'CONCRETE DITCH PAVING.'

TOE WALL DEPTH MAY BE ALTERED TO 1'-0" WHEN DIRECTED BY THE ENGINEER IN ROCK EXCAVATION

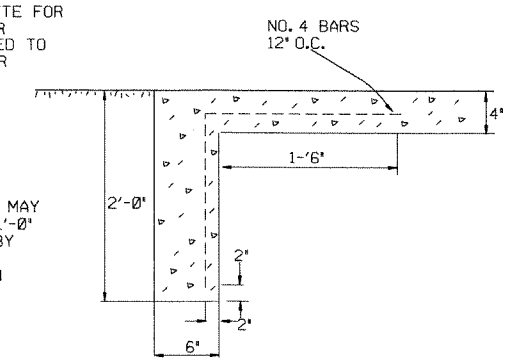


TOE WALL DETAIL FOR CONCRETE DITCH PAVING

GENERAL NOTES:


THE FULL WIDTH OF EACH SECTION SHALL BE POURED MONOLITHICALLY.
TOE WALLS TO BE CONSTRUCTED FULL WIDTH AT EACH END OF DITCH PAVING, AND POURED MONOLITHICALLY.

SOLID SOD ALONG DITCH PAVING TO BE PLACED WITHIN 14 DAYS OF DITCH PAVING CONSTRUCTION.

1' WIDE TRANSVERSE EXPANSION JOINTS SHALL BE PLACED IN CONCRETE DITCH PAVING AT 45' INTERVALS. THE SPACE SHALL BE FILLED WITH APPROVED JOINT FILLER COMPLYING WITH AASHTO M213.

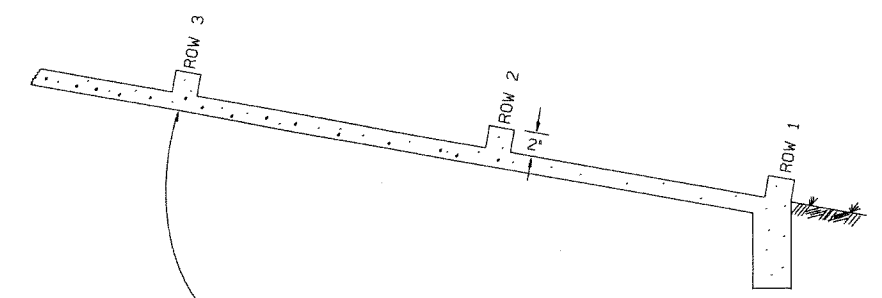


ENERGY DISSIPATORS TO BE USED FOR THE ENTIRE LENGTH OF DITCH WHEN SLOPE OF DITCH PAVING EXCEEDS 7%. THE DISSIPATORS WILL NOT BE PAID FOR DIRECTLY, BUT SHALL BE CONSIDERED TO BE INCLUDED IN THE PRICE BID FOR CONCRETE DITCH PAVING.

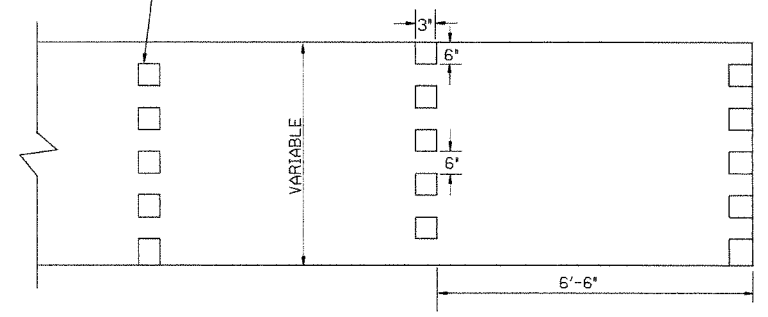


ENERGY DISSIPATORS
(NO SCALE)


ARKANSAS STATE HIGHWAY COMMISSION		
CONCRETE DITCH PAVING		
STANDARD DRAWING CDP-1		
11-17-10	ADDED GENERAL NOTE	
6-2-94	ADDED GENERAL NOTE ABOUT SOLID SODDING	
11-30-8	ELIMINATED MIN. ROWS OF ELEMENTS	111-30-89
7-15-88	REVISED DISSIPATOR NOTE	653-7-15-88
4-3-87	REVISED ENERGY DISSIPATOR	671-4-3-87
1-9-87	MODIFIED NOTE ON ENERGY DISS.	532-1-9-87
11-3-86	ADDED NOTE TO ENERGY DISS.	599-12-1-86
11-1-84	ENERGY DISSIPATOR DETAILS	508-11-1-84
11-1-84	ADDED	
11-1-84	EXCAVATION DETAILS ADDED	
10-2-72	TYPED A & B	
10-2-72	REVISED AND REDRAWN	508-10-2-72
DATE	REVISION	DATE FILM'D

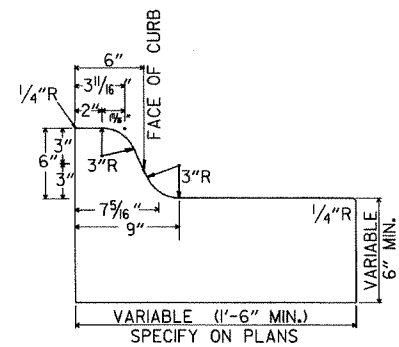


TYPE A

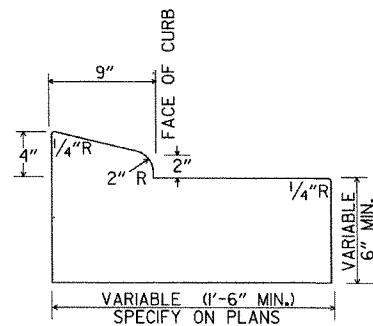


TYPE B-1

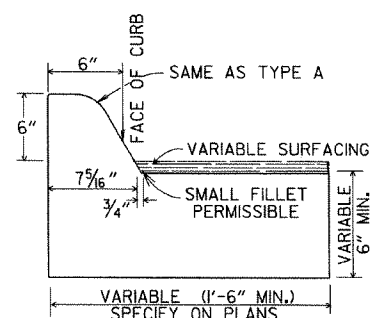


TYPE C

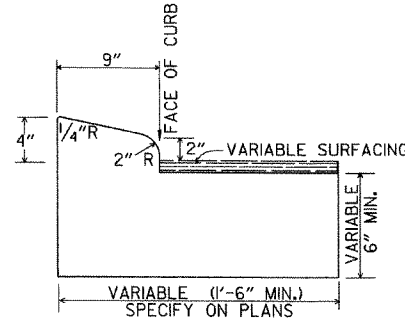

TYPE B-2

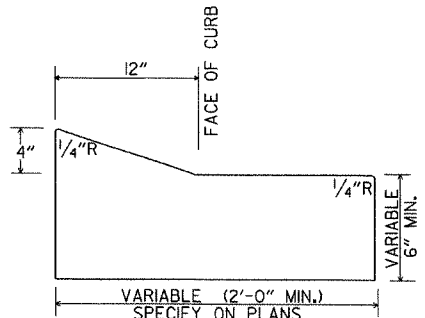


TYPE E-1

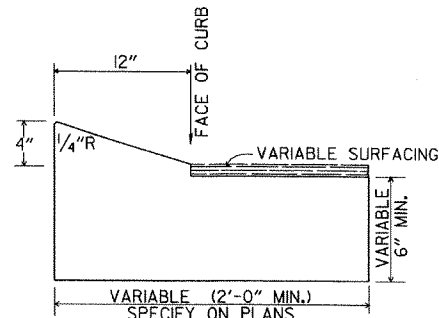


TYPE E-2


CONCRETE COMBINATION CURB AND GUTTER

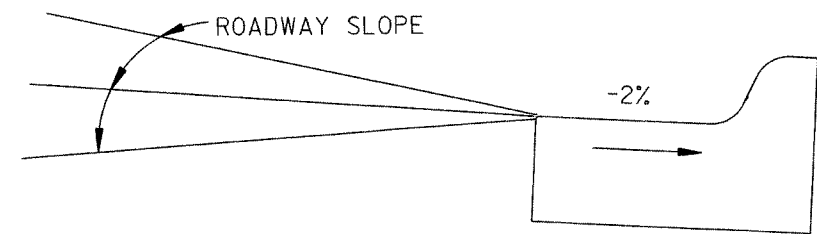


DETAIL OF GUTTER SLOPE
GUTTER SHALL BE CONSTRUCTED ON 2% SLOPE AWAY FROM ROADWAY, REGARDLESS OF ROADWAY SLOPE.

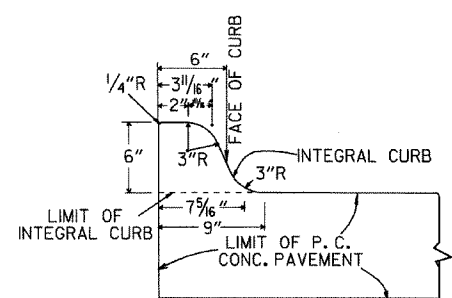

TYPE A

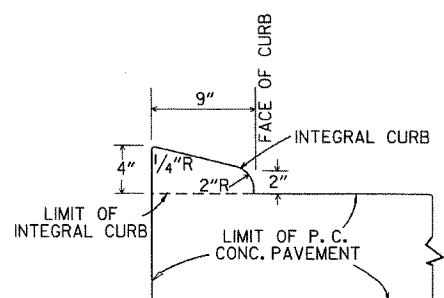


TYPE B

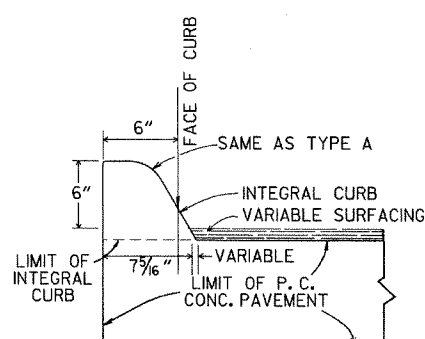

TYPE C


INTEGRAL CURB

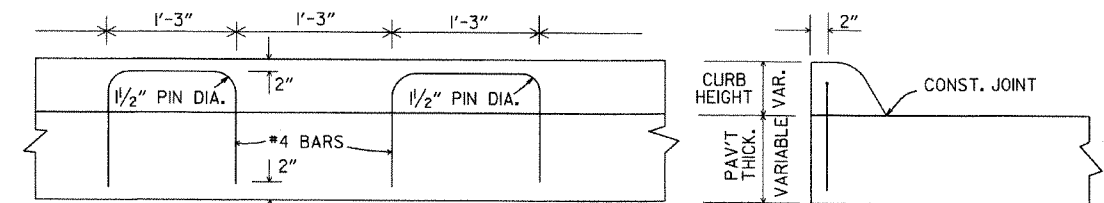


LONGITUDINAL SECTION

ELEVATION


ALTERNATE CONSTRUCTION METHOD FOR INTEGRAL CURB

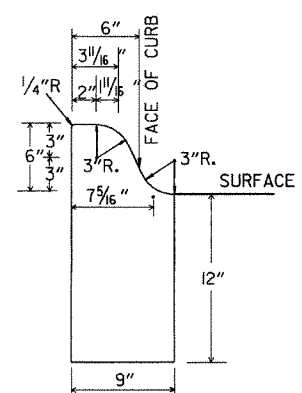


TYPE A

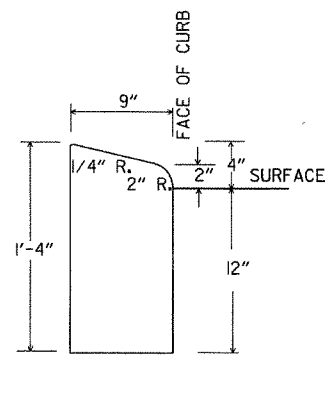

TYPE B

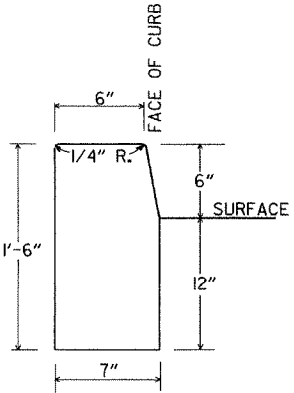


TYPE D

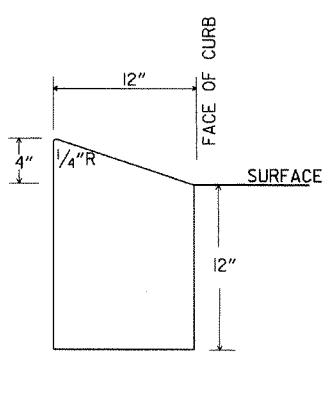

TYPE E

CONCRETE CURB

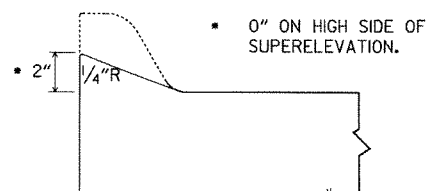

NOTE: USE MODIFIED CURB AS SPECIFIED ON STD. DR-1.
COMPENSATION FOR MODIFIED CURB WILL BE CONSIDERED INCLUDED IN THE PRICE BID FOR THE TYPE OF CURB OR CURB AND GUTTER SPECIFIED.


DETAILS OF MODIFIED CURB

DATE	REVISION	DATE FILMED
11-29-07	REVISED GUTTER SLOPE & MODIFIED CURB DETAILS	
11-10-05	ADDED DETAILS OF TYPE E CURBS	
11-16-01	REVISED CONCRETE CURB TYPE B	
11-18-98	REVISED MODIFIED CURB	
6-2-94	ADDED NOTE TO SPECIAL MODIFIED CURB	
8-5-93	CORRECTED GUTTER SLOPE	8-5-93
10-1-92	ADDED DETAILS OF GUTTER SLOPE	10-1-92
5-24-90	ADDED DETAILS OF MODIFIED CURB	5-24-90
11-30-89	VARIABLE DEPTH TYPE A & B 1	11-30-89
7-15-88	REVISED MODIFIED CURB	630-7-15-88
11-1-73	REVISED MODIFIED CURB	500-11-1-73
10-2-72	REVISED AND REDRAWN	512-10-2-72


ARKANSAS STATE HIGHWAY COMMISSION

CURBING DETAILS


STANDARD DRAWING CG-1

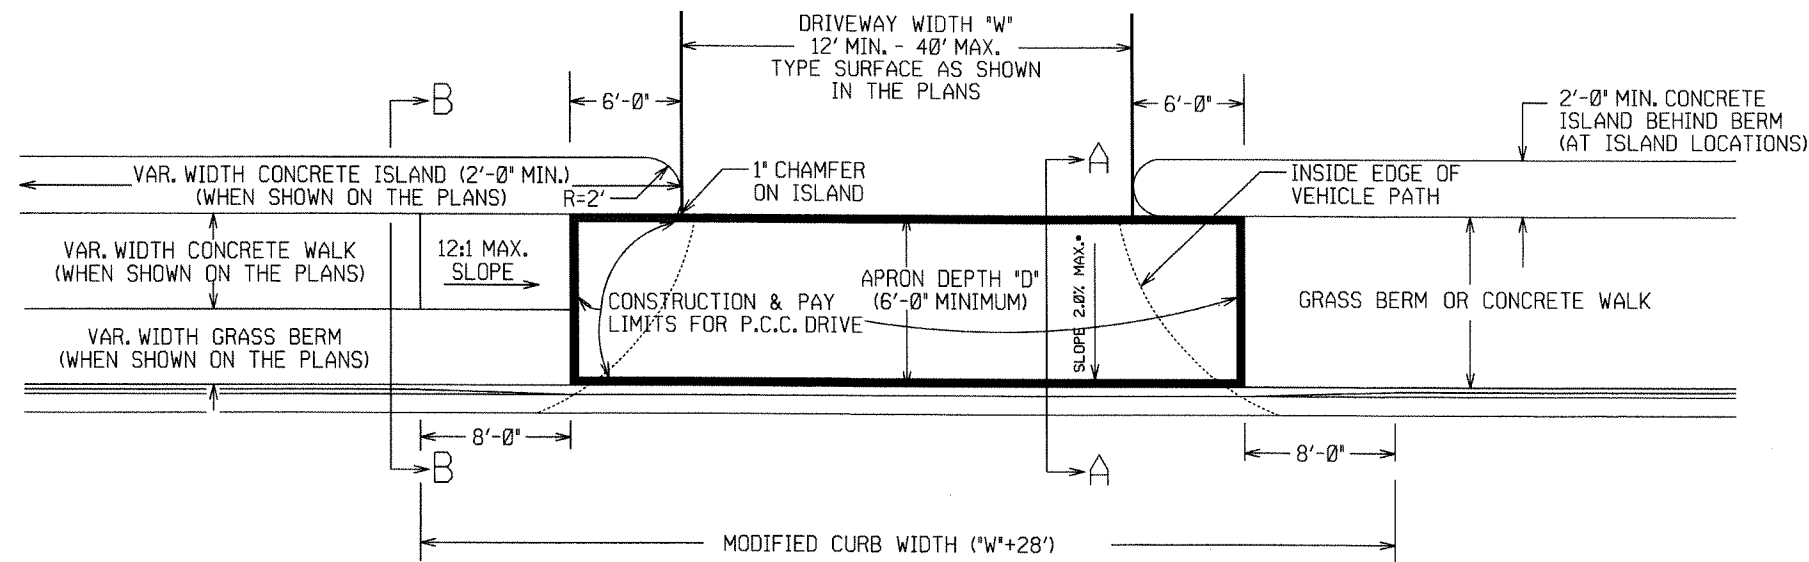

PLAN VIEW

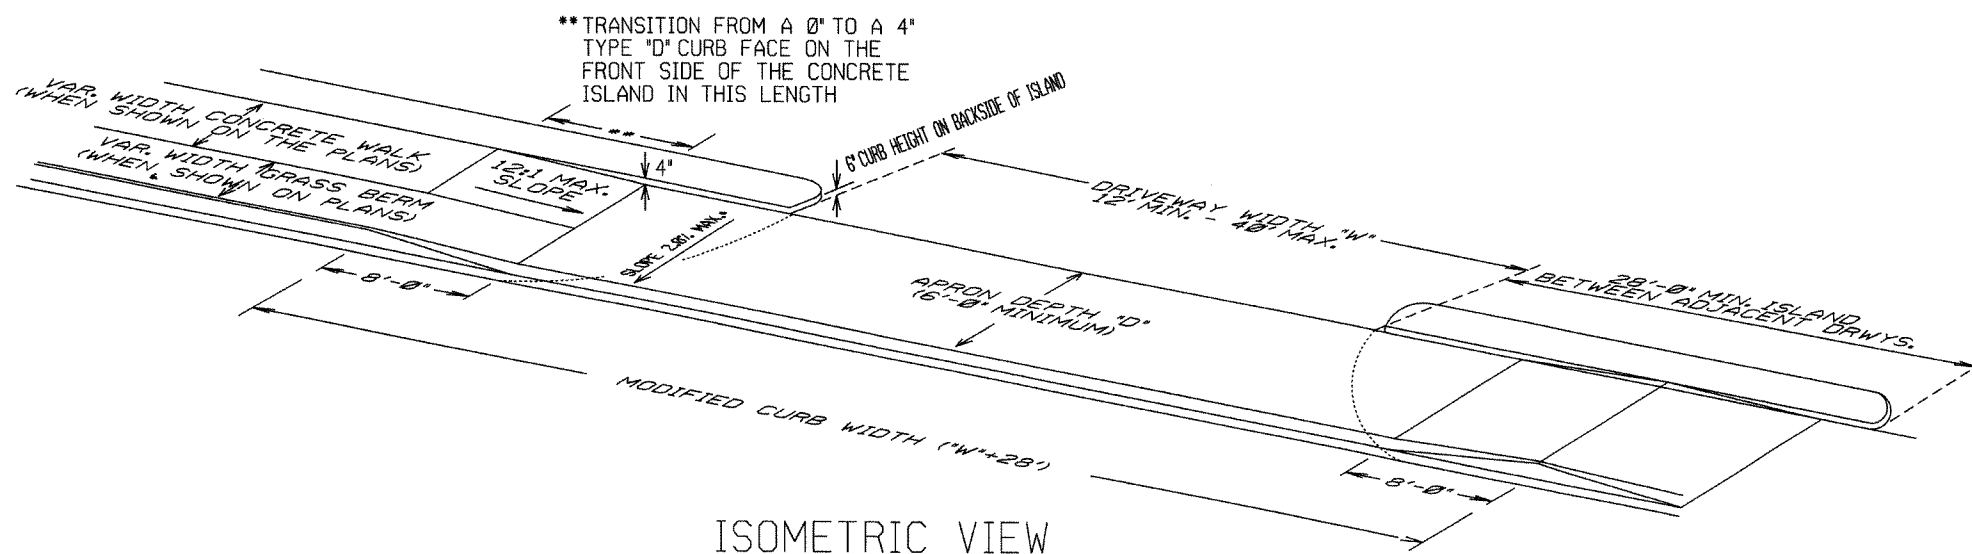


ISOMETRIC VIEW

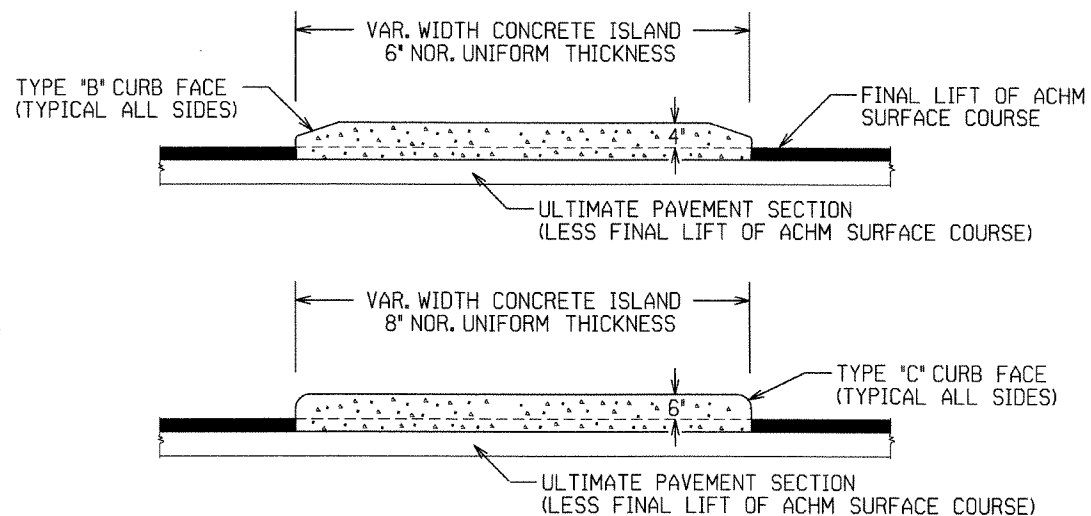

CURBED ISLANDS FOR CHANNELIZATION

REFER TO PLANS FOR TYPE OF CURB FACE TO BE USED. NO DIRECT PAYMENT WILL BE MADE FOR THE CURB FACES SHOWN ON THE ISLAND DETAILS. PAYMENT FOR THE CURB FACE WILL BE INCLUDED IN THE UNIT PRICE BID FOR THE ITEM "CONCRETE ISLAND".

 


EXTENSION TYPICAL SECTIONS

- 1: CONCRETE - 6" P.C. CONCRETE DRIVEWAY
- 2: ASPHALT - 2" ACHM SURFACE COURSE (1 1/2")
4" ACHM BINDER COURSE (1") OR
4" ACHM BASE COURSE (1 1/2")
- 3: ASPHALT - 2" ACHM SURFACE COURSE (1 1/2")
7" AGGREGATE BASE COURSE
- 4: AGGREGATE - 6" AGGREGATE BASE COURSE


THE TYPE OF EXTENSION SHALL BE AS SHOWN IN THE PLANS. THE CONTRACTOR MAY, WITH THE APPROVAL OF THE ENGINEER, SUBSTITUTE A LOWER NUMBERED TYPE OF EXTENSION IN LIEU OF THE TYPE SPECIFIED IN THE PLANS, BUT AT NO ADDITIONAL COST TO THE DEPARTMENT.

DRIVEWAY EXTENSION DETAILS

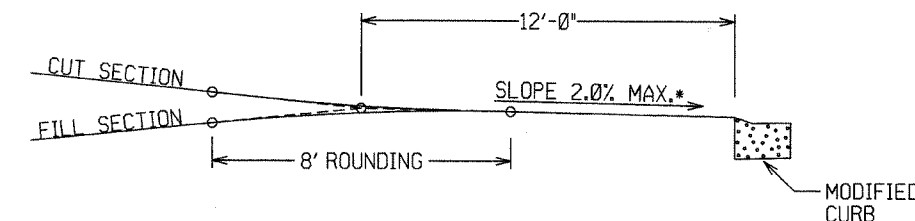


DRIVEWAY VERTICAL ALIGNMENT DETAILS

* NOTE: DRIVEWAYS MAY NOT BE SLOPED AWAY FROM THE ROADWAY UNLESS APPROVED BY THE ENGINEER.

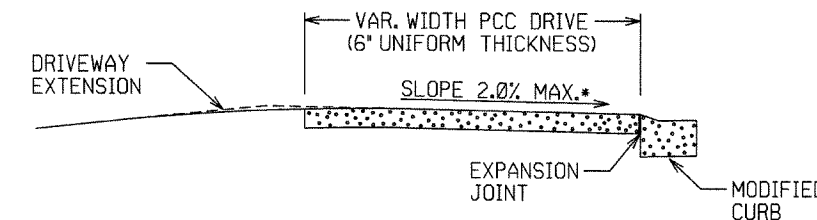






SECTION A-A

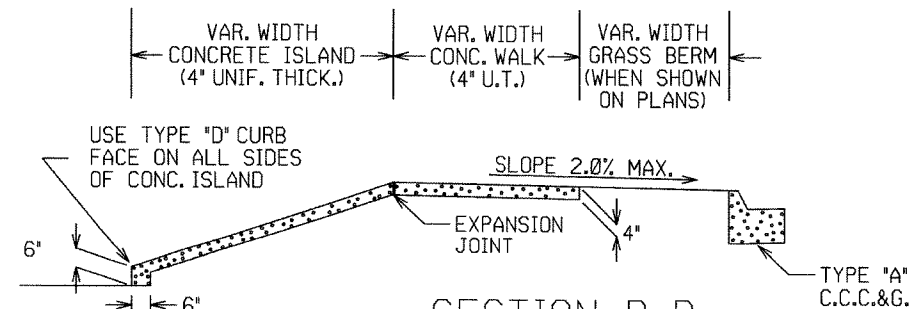

SECTION B-B
CURBED ISLAND BEHIND WALK

DATE	REVISION	DESCRIPTION
11-29-07		ADDED CHANNELIZATION ISLAND WITH TYPE C CURB FACE & REVISED DRIVEWAY SLOPE NOTE & VERTICAL ALIGNMENT DETAIL
11-10-05		REV. APRON SLOPE & DEPTH OF AGG. BASE.
8-22-02		ADDED ISLAND DETAILS & NOTES
3-30-00		REV. MOD. CURB WIDTH & TRANS. NOTE
11-19-98		REVISED NOTES
11-18-98		REDRAWN AND REISSUED
DATE	REVISION	DESCRIPTION


ARKANSAS STATE HIGHWAY COMMISSION
DETAILS OF DRIVEWAYS & ISLANDS
STANDARD DRAWING DR-1

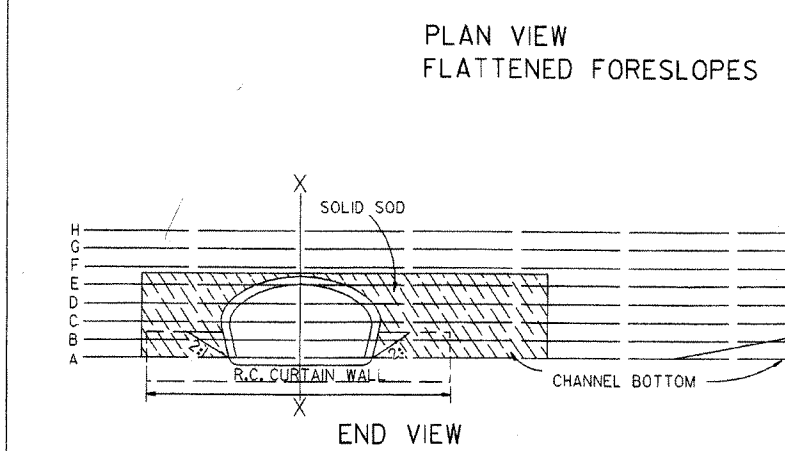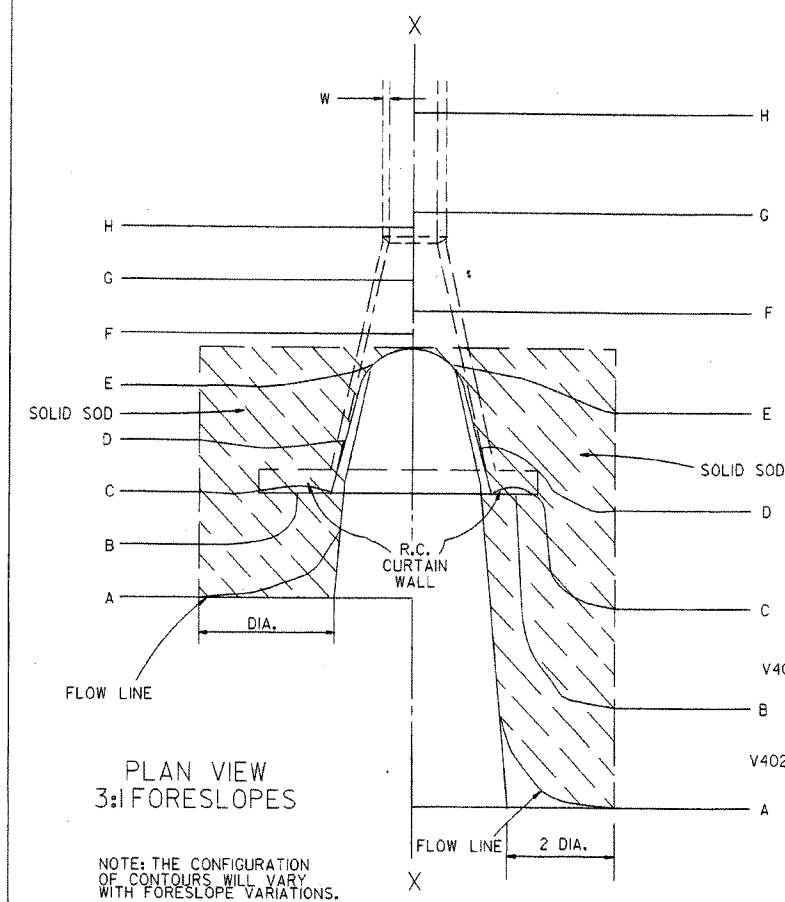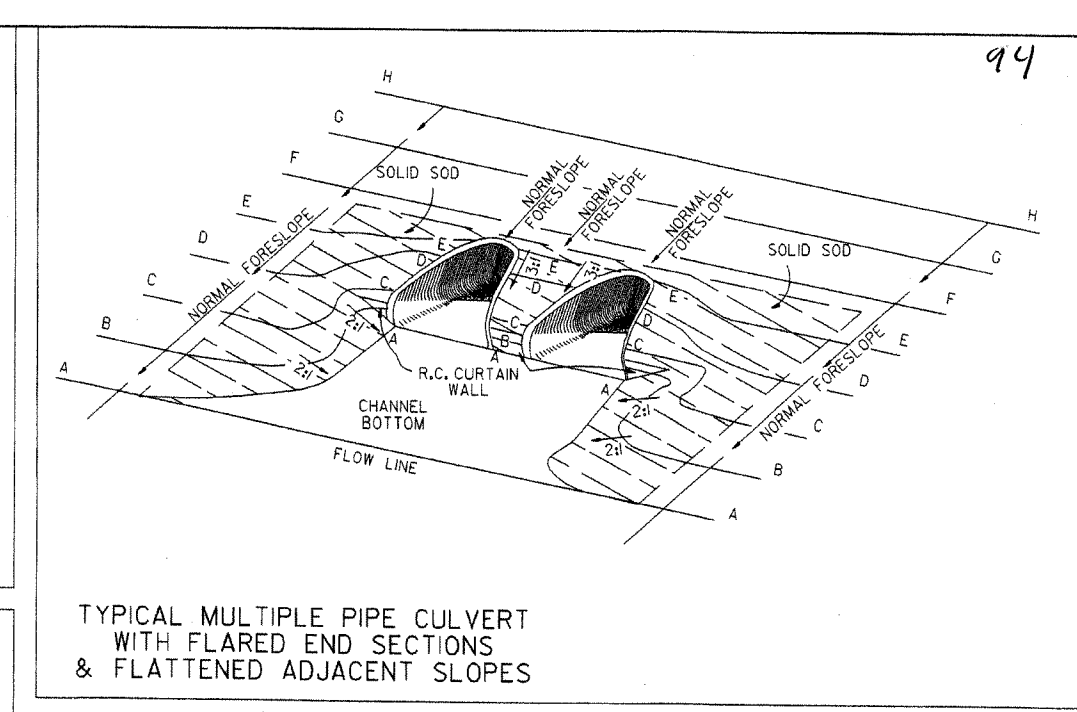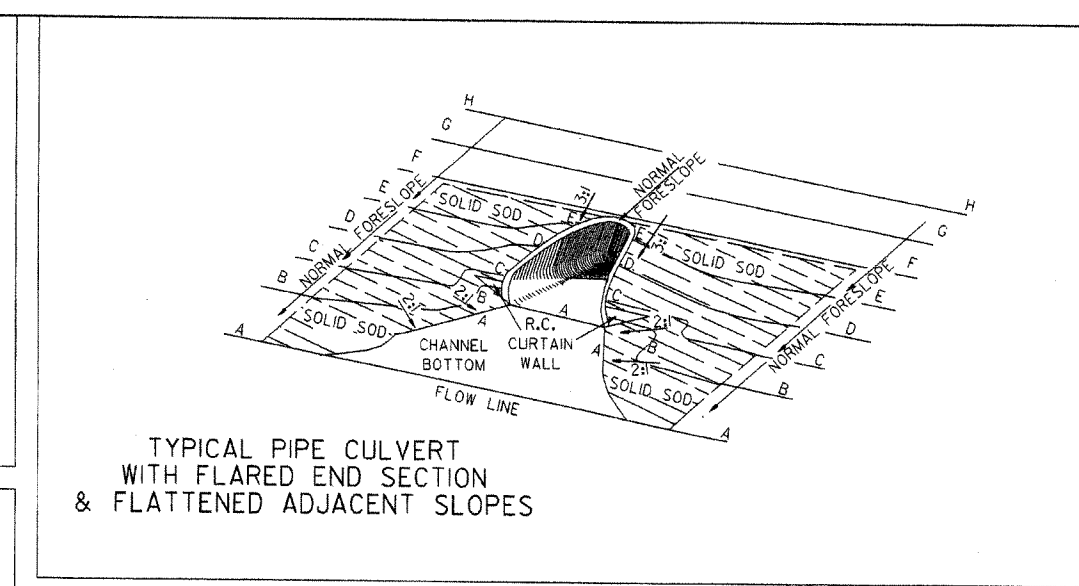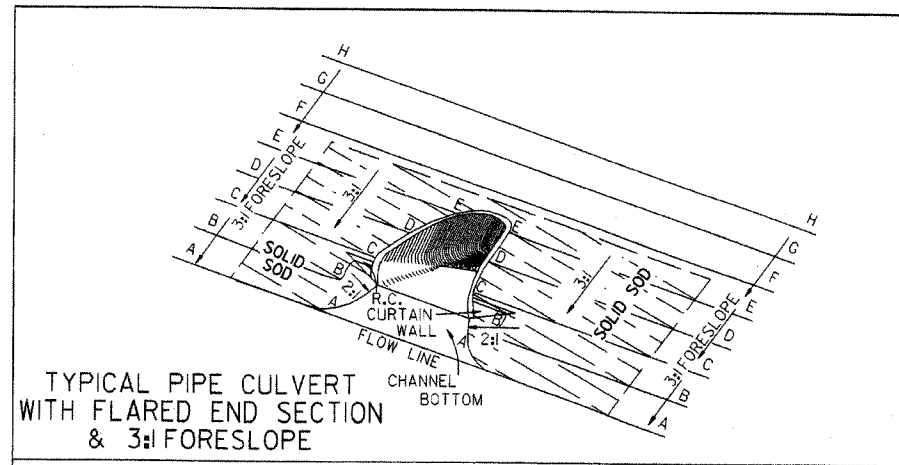


R.C. CURTAIN WALL DIMENSIONS & QUANTITIES

PIPE DIA.	H ₁	L ₁	L	L (DBL.) 2	SINGLE R.C.P.C.		DOUBLE R.C.P.C.	
					CONC.	REINF. STEEL	CONC.	REINF. STEEL
18"	11'-2"	3'-5"	8'-0"	6'-3"	0.31	27.7	0.45	39.5
24"	1'-0 1/2"	4'-6"	9'-6"	7'-6"	0.37	33.4	0.53	48.0
30"	1'-3 1/2"	5'-7"	11'-0"	9'-0"	0.45	39.0	0.67	59.0
36"	1'-7"	6'-8"	13'-0"	10'-6"	0.58	52.6	0.83	73.9
42"	2'-1 1/2"	7'-3"	15'-6"	12'-0"	0.82	77.1	1.10	100.7
48"	2'-5"	7'-10"	17'-0"	13'-0"	0.98	94.9	1.27	120.4
54"	2'-9 1/2"	8'-5"	18'-6"	14'-0"	1.16	115.8	1.47	143.7
60"	3'-4"	9'-0"	20'-6"	15'-6"	1.47	149.7	1.84	180.3
72"	4'-5"	10'-2"	25'-6"	18'-6"	2.31	232.6	2.73	271.0

NOTE: QUANTITIES SHOWN ARE FOR ONE (1) CURTAIN WALL.

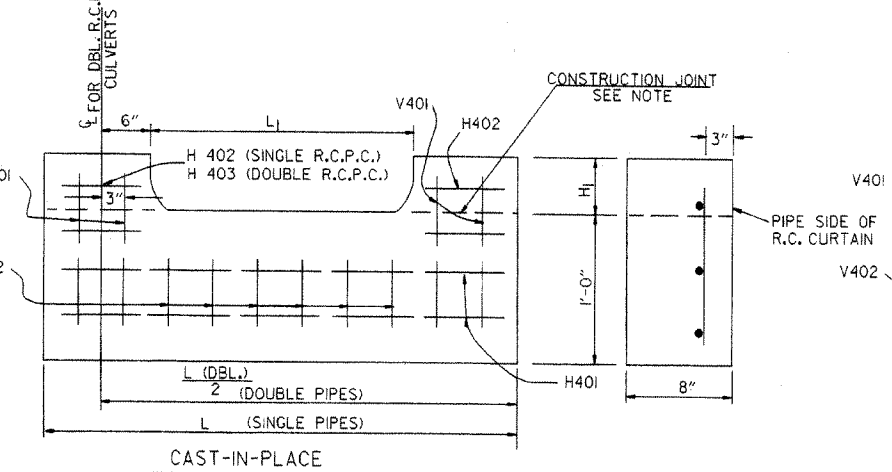

R.C. CURTAIN WALL DETAILS

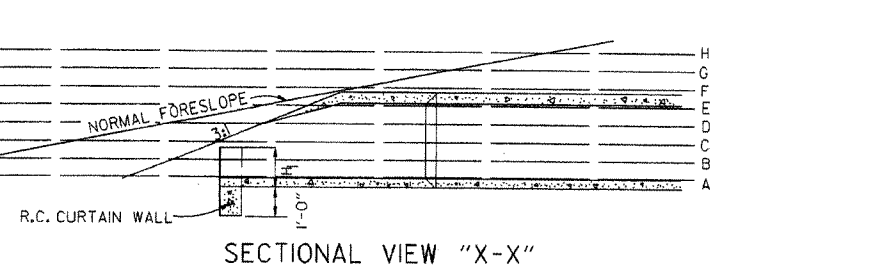

REINFORCING STEEL SCHEDULE

PIPE DIA.	SINGLE R.C. PIPE CULVERT								DOUBLE R.C. PIPE CULVERT							
	H401				H402				H401				H402			
	L	NO.	L	NO.	L	NO.	L	NO.	L	NO.	L	NO.	L	NO.	L	NO.
18"	7'-8"	2	1'-11 1/2"	4	1'-7 1/2"	8	8"	8	12'-2"	2	1'-11 1/2"	4	8"	2	1'-7 1/2"	10
24"	9'-2"	2	2'-2"	4	1'-8 1/2"	10	8"	9	14'-8"	2	2'-2"	4	8"	2	1'-8 1/2"	12
30"	10'-8"	2	2'-4 1/2"	4	1'-11 1/2"	10	8"	12	17'-8"	2	2'-4 1/2"	4	8"	2	1'-11 1/2"	14
36"	12'-8"	2	2'-10"	6	2'-3"	12	8"	14	20'-8"	2	2'-10"	6	8"	3	2'-3"	14
42"	15'-2"	2	3'-9 1/2"	8	2'-9 1/2"	16	8"	15	23'-8"	2	3'-9 1/2"	8	8"	4	2'-9 1/2"	18
48"	16'-8"	2	4'-3"	10	3'-1"	18	8"	16	25'-8"	2	4'-3"	10	8"	5	3'-1"	20
54"	18'-2"	2	4'-8 1/2"	12	3'-5 1/2"	20	8"	17	27'-8"	2	4'-8 1/2"	12	8"	6	3'-5 1/2"	22
60"	20'-2"	2	5'-5"	14	4'-0"	24	8"	18	30'-8"	2	5'-5"	14	8"	7	4'-0"	26
72"	25'-2"	2	7'-4"	18	5'-1"	30	8"	20	36'-8"	2	7'-4"	18	8"	9	5'-1"	33

ALL REINFORCING STEEL #4 BARS @ 6" O.C.

SOLID SODDING

PIPE DIA.	SINGLE R.C.P.C.						DOUBLE R.C.P.C.					
	3:1	4:1	6:1	3:1	4:1	6:1	3:1	4:1	6:1	3:1	4:1	6:1
18"	5	12	12	6	8	13	5	12	12	6	8	13
24"	8	12	19	9	13	20	8	12	19	9	13	20
30"	13	18	29	14	19	30	13	18	29	14	19	30
36"	17	26	41	18	28	43	17	26	41	18	28	43
42"	23	35	55	25	37	57	23	35	55	25	37	57
48"	29	46	68	31	48	70	29	46	68	31	48	70
54"	35	57	85	37	59	87	35	57	85	37	59	87
60"	45	62	104	48	65	107	45	62	104	48	65	107
72"	64	92	156	67	95	159	64	92	156	67	95	159

NOTE: QUANTITIES SHOWN ABOVE ARE FOR ONE (1) END OF F.E.S.

- GENERAL NOTES
1. A CAST-IN-PLACE OR PRECAST CURTAIN WALL MAY BE USED. PAYMENT FOR THE CURTAIN WALL SHALL BE CONSIDERED TO BE INCLUDED IN THE UNIT PRICE BID EACH FOR FLARED END SECTIONS OF THE SEVERAL SIZES, WHICH PRICE SHALL BE FULL COMPENSATION FOR FURNISHING ALL MATERIALS INCLUDING REINFORCING STEEL AND CONCRETE; FOR FORMS, MIXING AND PLACING; FOR EXCAVATION AND BACKFILL, AND FOR ALL LABOR, TOOLS, EQUIPMENT AND INCIDENTALS NECESSARY TO COMPLETE THE WORK.
 2. ALL EXPOSED EDGES SHALL BE CHAMFERED 3/4".
 3. CONCRETE FOR CURTAIN WALL SHALL MEET THE REQUIREMENTS FOR CLASS A OR S CONCRETE AS PROVIDED IN SECTION 802 OF THE STANDARD SPECIFICATIONS OR FOR PAVING CONCRETE AS PROVIDED IN SECTION 501 OF THE STANDARD SPECIFICATIONS.
 4. WELDED WIRE MESH 3 x 3 W/10 x W/10 MAY BE USED IN LIEU OF REINFORCING BARS.

10-18-96	ADDED NOTE TO SOLID SODDING	10-18-96	ARKANSAS STATE HIGHWAY COMMISSION
10-12-95	CORRECTED SPELLING		
11-3-94	ADDED GENERAL NOTE NO. 4		
8-15-91	REV. CURTAIN WALL QUANT. STEEL SCH. & SOLID SOD QUANT.		
3-2-81	ALLOW PRECAST IN 2 OR MORE PIECES CHAMFER EDGES		
5-15-80	ADDED PRECAST WALL & GENERAL NOTES		
10-2-72	REVISED AND REDRAWN		
DATE	REVISION	FILMED	STANDARD DRAWING FES-1


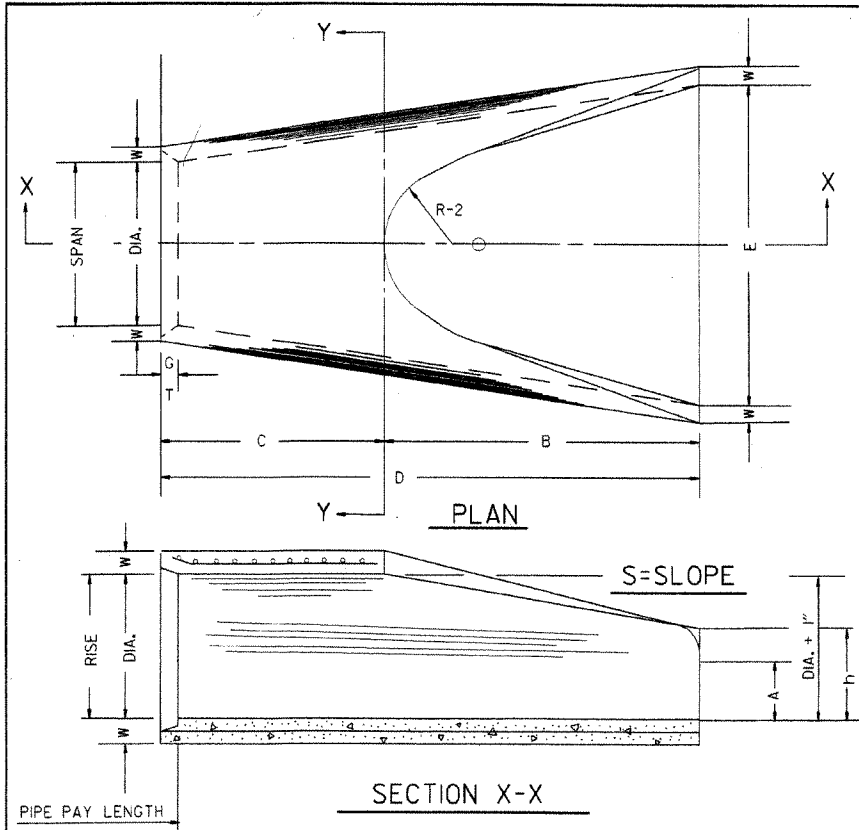


TABLE OF DIMENSIONS															
DIA.	WALL	A	B	C	D	E	S	DIA. + 1"	P	R-1	R-2	G-T	WT.	h	
18"	2 1/2"	9"	2'-3"	3'-10"	6'-1"	3'-0"	3:1	19"	29"	15 1/2"	12"	2"	1000	1'-0 1/2"	
24"	3"	9 1/2"	3'-7 1/2"	2'-6"	6'-1 1/2"	4'-0"	3:1	25"	33 3/8"	16 9/16"	14"	2 1/2"	1600	1'-1 1/2"	
30"	3 1/2"	1'-0"	4'-6"	1'-7 3/4"	6'-1 3/4"	5'-0"	3:1	31"	37"	18 1/2"	15"	3 1/4"	1940	1'-4 5/8"	
36"	4"	1'-3"	5'-3"	2'-10 3/4"	8'-1 1/4"	6'-0"	3:1	37"	47 1/8"	24 5/8"	20"	3 1/2"	4100	1'-8"	
42"	4 1/2"	1'-9"	5'-3"	2'-11"	8'-2"	6'-6"	3:1	43"	53 3/8"	27 1/2"	22"	3 1/2"	5380	2'-2 1/2"	
48"	5"	2'-0"	6'-0"	2'-2"	8'-2"	7'-0"	3:1	49"	56 1/2"	28 3/4"	22"	3 1/2"	6550	2'-6"	
54"	5 1/2"	2'-4"	6'-6"	1'-10"	8'-4"	7'-6"	3:1	55"	65 1/2"	33 3/8"	24"	4"	8750	2'-10 1/2"	
60"	6"	2'-10"	6'-6"	1'-10"	8'-4"	8'-0"	3:1	61"	72 1/2"	36 1/8"	24"	4"	9270	3'-5"	
72"	7"	3'-10"	6'-6"	1'-10"	8'-4"	9'-0"	3:1	73"	77 3/8"	38 3/8"	24"	5"	13250	4'-6"	


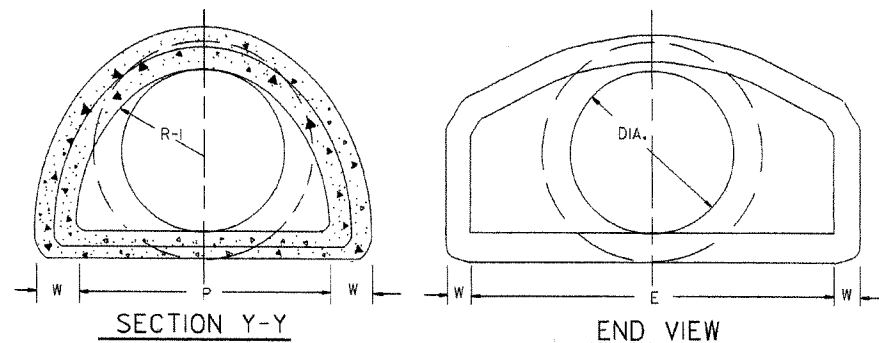


NOTE: TONGUE END ON UPSTREAM SECTION
GROOVE END ON DOWNSTREAM SECTION

ARCH PIPE

EQUIV. DIA.	• SPAN		• RISE		W	A	B	C	D	E	P	R2	G-T	S
	AASHTO	AHD	AASHTO	AHD										
	M 206	NOMINAL	M 206	NOMINAL										
INCHES														
15	18	18	11	11	2"	4"	2'-0"	4'-0"	6'-0"	3'-0"	29"	12"	1 1/2"	2 1/2:1
18	22	22	13 1/2	14	2 1/2"	5"	2'-0"	4'-1"	6'-1"	3'-6"	32 1/8"	13"	2 1/2"	2 1/2:1
21	26	26	15 1/2	16	2 3/4"	7"	2'-3"	3'-10"	6'-1"	4'-0"	34 1/8"	14"	2 1/2"	2 1/2:1
24	28 1/2	29	18	18	3"	9"	2'-3"	3'-10"	6'-1"	5'-0"	36 9/16"	15"	2 1/2"	2 1/2:1
30	36 3/4	36	22 1/2	23	3 1/2"	10"	3'-1"	3'-0 1/2"	6'-1 1/2"	6'-0"	47 1/8"	20"	3"	2 1/2:1
36	43 3/4	44	26 5/8	27	4"	10 1/2"	4'-0"	2'-1 1/2"	6'-1 1/2"	6'-6"	54 1/8"	22"	3 1/2"	2 1/2:1
42	51 5/8	51	31 1/8	31	4 1/2"	11 1/2"	4'-7"	1'-10 1/4"	6'-5 1/4"	7'-2"	59 1/2"	23"	3 3/4"	2 1/2:1
48	58 1/2	59	36	36	5"	1'-3"	5'-3"	2'-10 3/4"	8'-1 3/4"	7'-10"	70 5/8"	24"	4 1/4"	2 1/2:1
54	65	65	40	40	5 1/2"	1'-7"	5'-3"	2'-11"	8'-2"	8'-6"	72 1/6"	24"	4 3/4"	2 1/2:1
60	73	73	45	45	6"	1'-10"	5'-6"	2'-8"	8'-2"	9'-0"	77 3/8"	24"	5"	2 1/2:1

* THE MEASURED SPAN AND RISE SHALL NOT VARY MORE THAN ± 2 PER CENT FROM THE VALUES SPECIFIED BY AASHTO M 206.

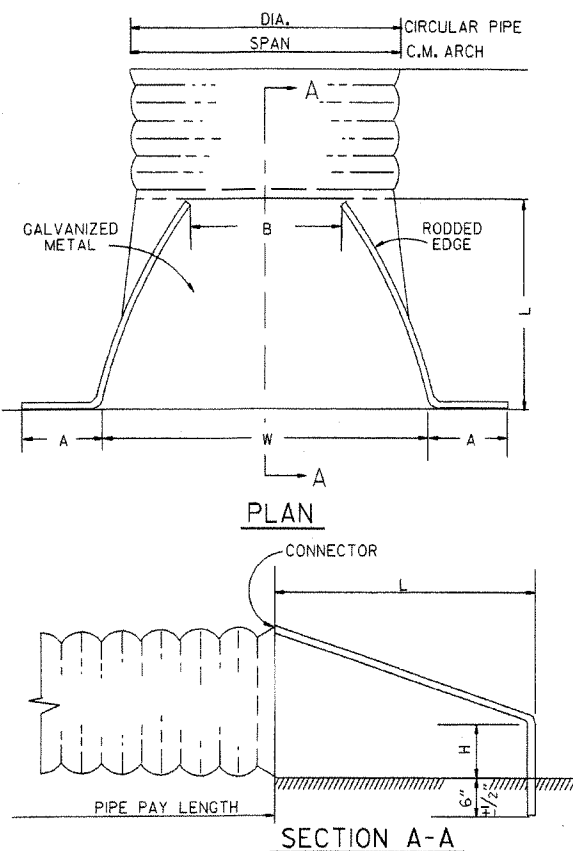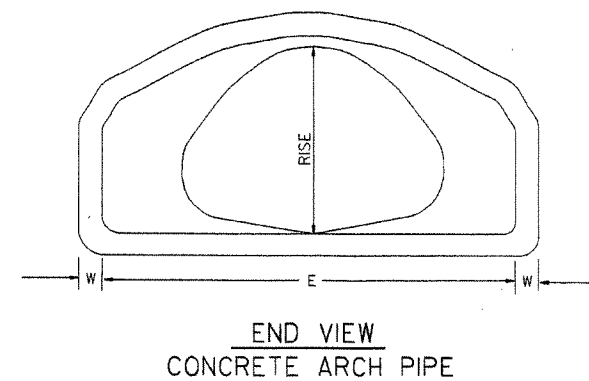


NOTE: ALTERNATE CONNECTIONS TO THE PIPE CULVERTS, IN ACCORDANCE WITH MANUFACTURER'S STANDARD PRACTICES, MAY BE MADE SUBJECT TO THE APPROVAL OF THE ENGINEER.

END SECTIONS FOR CORRUGATED METAL PIPE CULVERTS




CIRCULAR PIPE

D. DIA.	GAUGE	A 1" ±	B. MAX.	H 1" ±	L 1 1/2" ±	W 2" ±	S
INCHES							
12	16	6	6	6	21	24	2 1/2:1
15	16	7	8	6	26	30	2 1/2:1
18	16	8	10	6	31	36	2 1/2:1
21	16	9	12	6	36	42	2 1/2:1
24	16	10	13	6	41	48	2 1/2:1
30	14	12	16	8	51	60	2 1/2:1
36	14	14	19	9	60	72	2 1/2:1
42	12	16	22	11	69	84	2 1/2:1
48	12	18	27	12	78	90	2 1/2:1
54	12	18	30	12	84	102	2:1
60	12	18	33	12	87	114	1 3/4:1
66	12	18	36	12	87	120	1 1/2:1
72	12	18	39	12	87	126	1 1/3:1


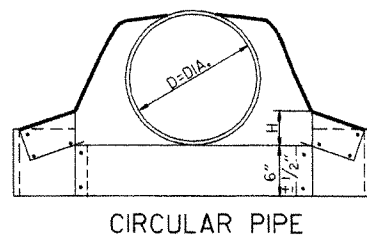


C.M. ARCH PIPE


EQUIV. DIA.	SPAN	RISE	A	B	H	L	W	S	GAUGE
			1" ±	MAX.	1" ±	1/2" ±	2" ±		
			INCHES						
15"	17	13	7	9	6	19	30	2 1/2:1	16
18"	21	15	7	10	6	23	36	2 1/2:1	16
21"	24	18	8	12	6	28	42	2 1/2:1	16
24"	28	20	9	14	6	32	48	2 1/2:1	16
30"	35	24	10	16	6	39	60	2 1/2:1	14
36"	42	29	12	18	8	46	75	2 1/2:1	14
42"	49	33	13	21	9	53	85	2 1/2:1	12
48"	57	38	18	26	12	63	90	2 1/2:1	12
54"	64	43	18	30	12	70	102	2 1/4:1	12
60"	71	47	18	33	12	77	114	2 1/4:1	12

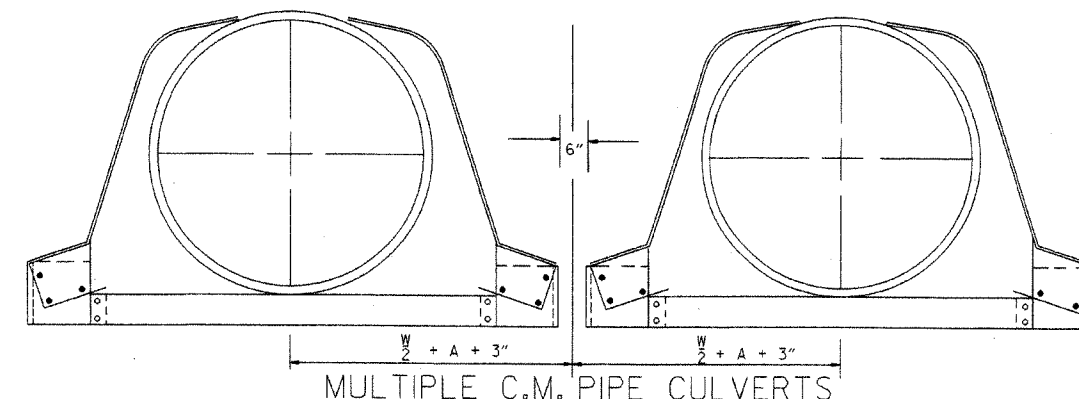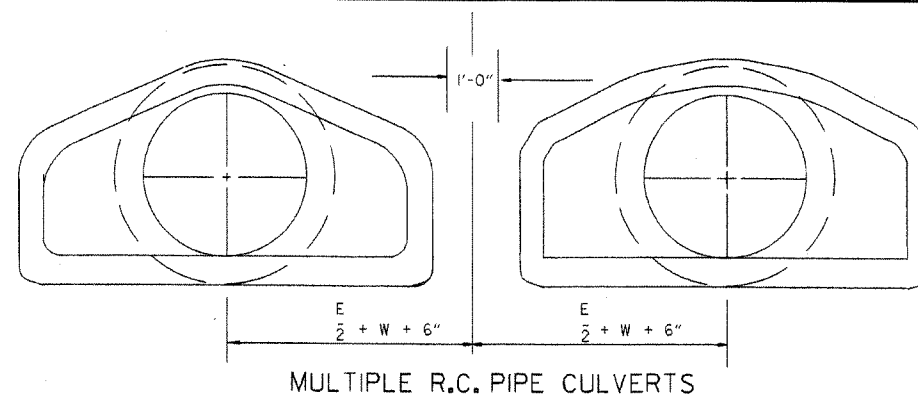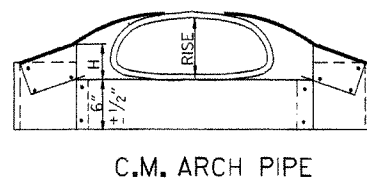

10-18-96	REVISED ASTM REF. TO AASHTO	10-18-96	ARKANSAS STATE HIGHWAY COMMISSION
5-15-80	REVISED DISTANCE BETWEEN MULTIPLE R.C.P. F.E.S.	664-5-15-80	
7-14-78	C.M. ARCH SIZES TO CONFORM WITH AASHTO SIZES	752-7-14-78	
8-22-75	ADDED MULTIPLE PIPE CULVERTS	517-8-22-75	FLARED END SECTION
12-5-74	REMOVED NOTE RE REINF. FOR R.C. F.E.S.	500-12-5-74	
5-24-73	CMP END SECTION, SHOW PIPE PAY LENGTH	627-5-24-73	
10-2-72	REVISED AND REDRAWN	760-10-2-72	STANDARD DRAWING FES-2
DATE	REVISION	FILMED	

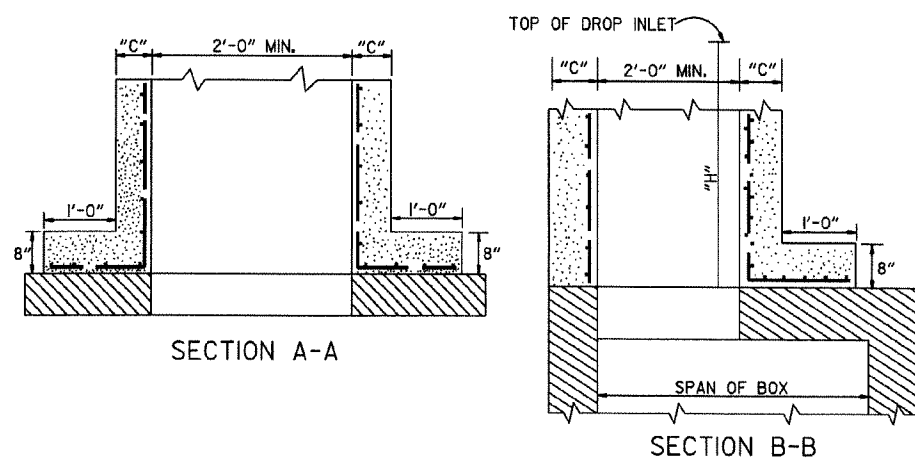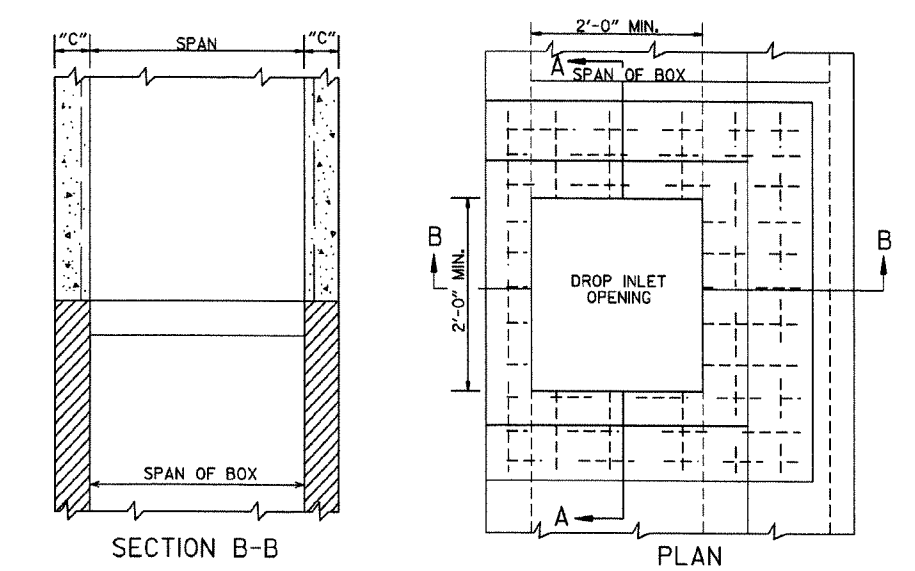


METHOD OF CONSTRUCTING DROP INLET ON EXISTING R.C. BOX CULVERT

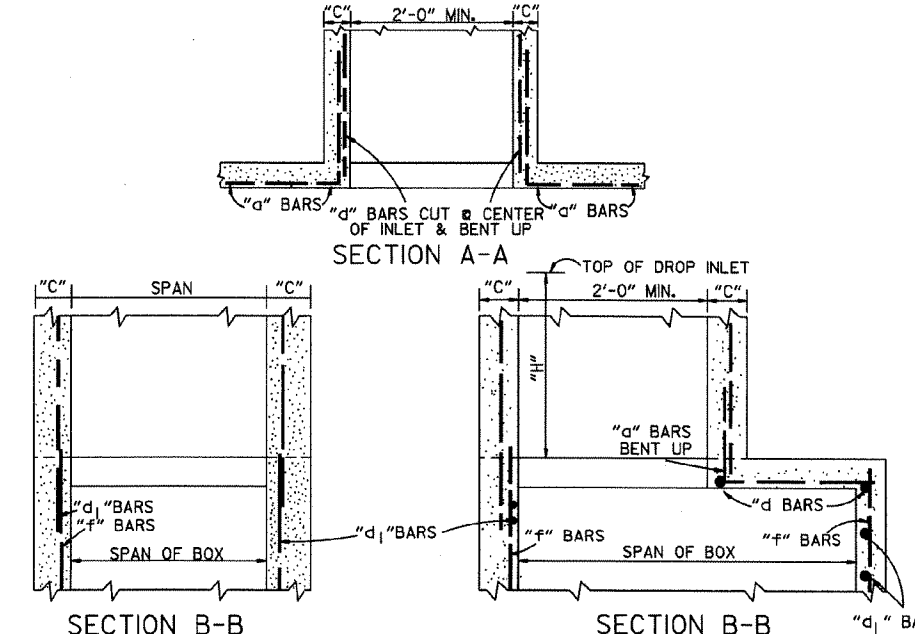


METHOD OF CONSTRUCTING DROP INLET ON NEW R.C. BOX CULVERT


NOTE: "C" DIMENSIONS AND REINFORCING BAR SIZES, SHALL CONFORM TO THOSE SHOWN ON STANDARD DRAWING FOR DROP INLET.

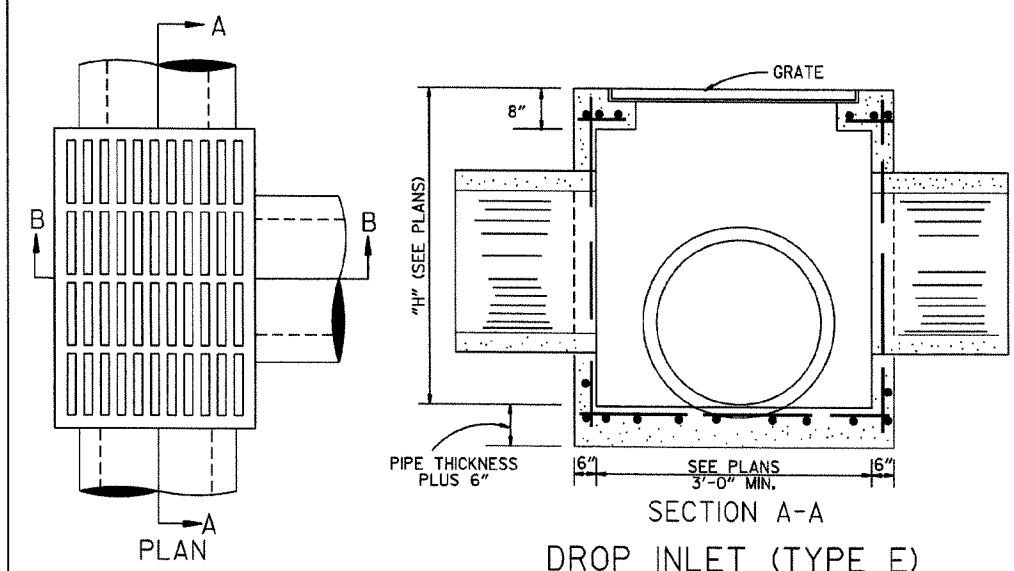


DROP INLET (TYPE E)

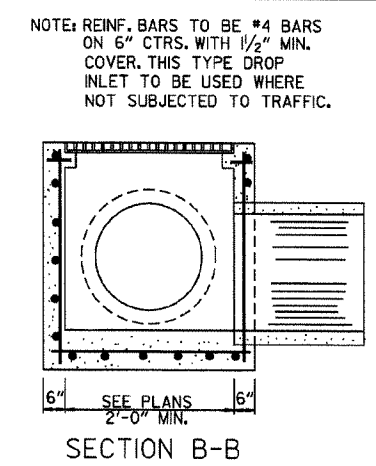


NOTE: REINF. BARS TO BE #4 BARS ON 6" CTRS. WITH 1/2" MIN. COVER. THIS TYPE DROP INLET TO BE USED WHERE NOT SUBJECTED TO TRAFFIC.

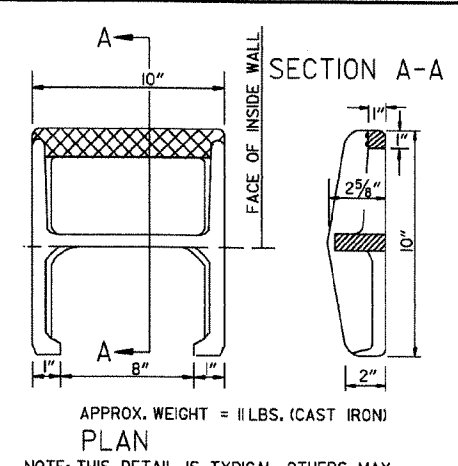


DETAIL OF STEP FOR DROP INLET

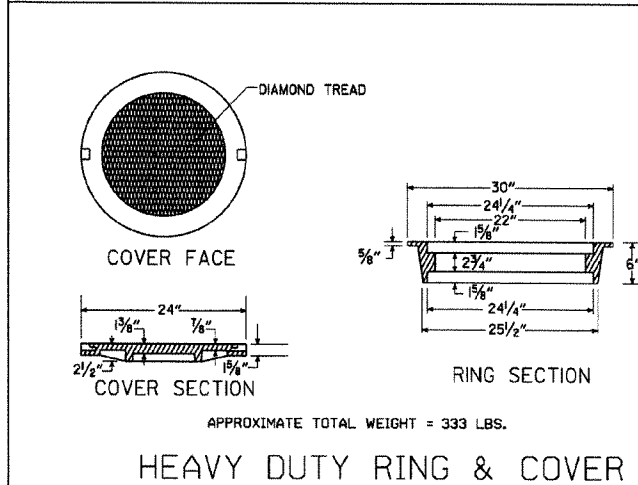


HEAVY DUTY RING & COVER

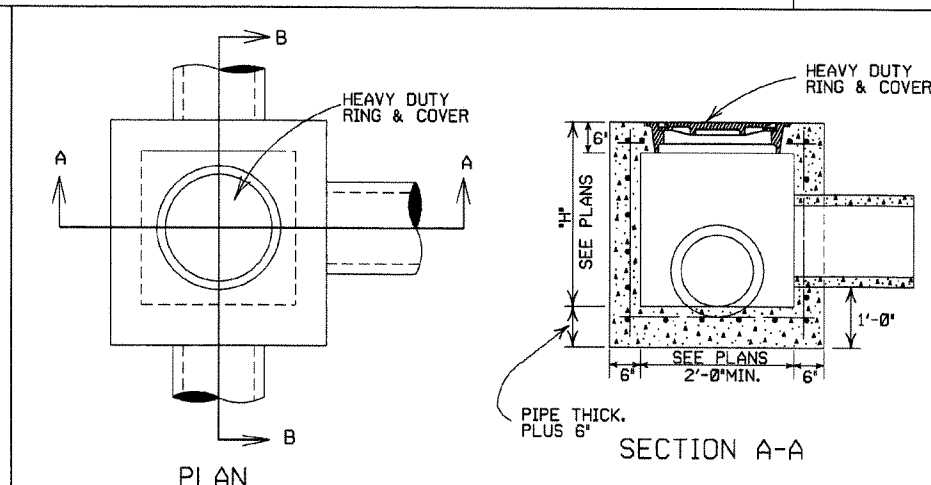


JUNCTION BOX (TYPE E)

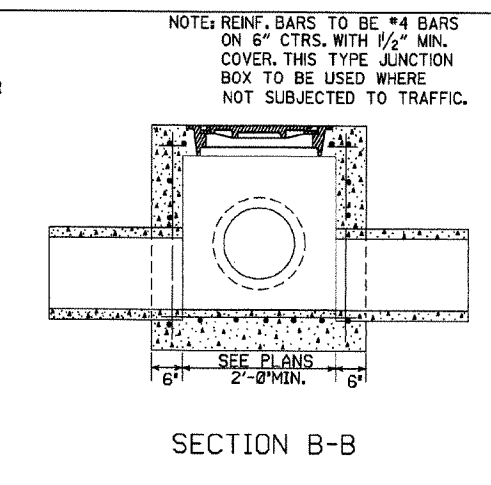

NOTE: REINF. BARS TO BE #4 BARS ON 6" CTRS. WITH 1/2" MIN. COVER. THIS TYPE JUNCTION BOX TO BE USED WHERE NOT SUBJECTED TO TRAFFIC.

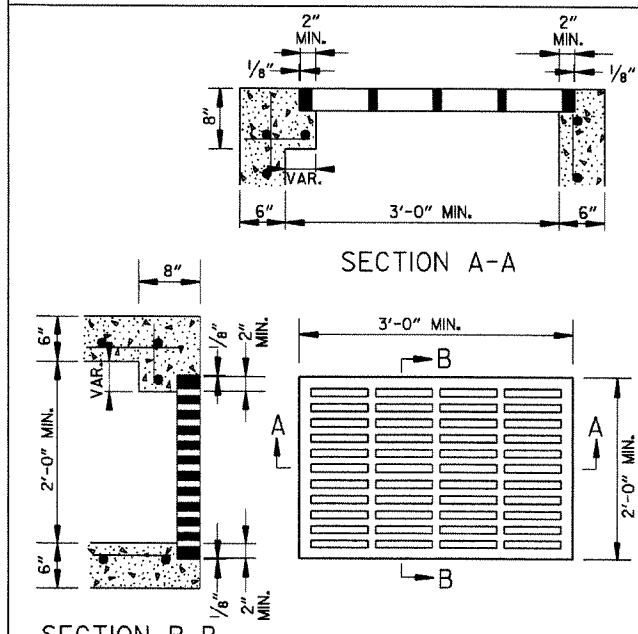

GRATE FOR TYPE E DROP INLET

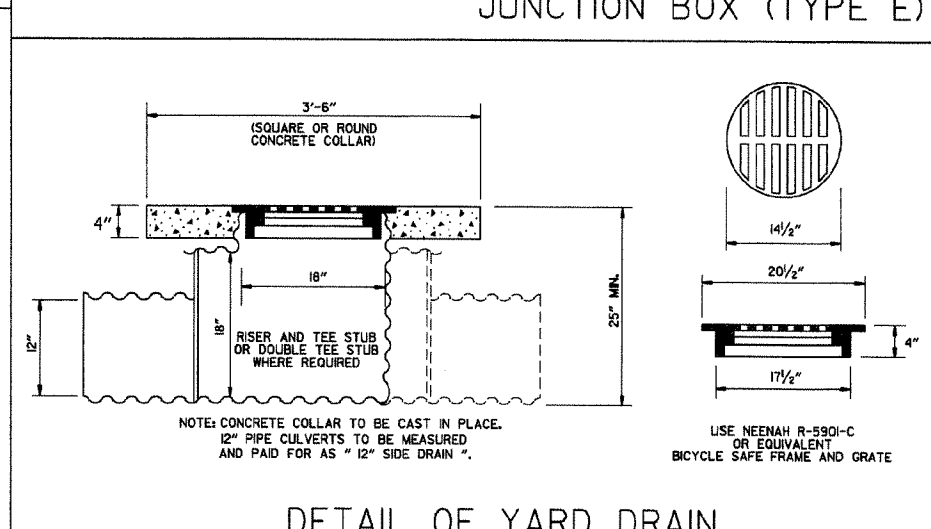

DETAIL OF YARD DRAIN

- GENERAL NOTES:
1. ALL EXPOSED CORNERS SHALL BE 3/4" CHAMFERED.
 2. STEPS SHALL BE INSTALLED ON 16" CENTERS ON ALL INLETS 4'-0" HIGH OR OVER, OR AS APPROVED BY THE ENGINEER.
 3. EXPANSION JOINT MATERIAL SHALL BE 3/4" PREFORMED FIBER.
 4. GRATE OR GRATE AND FRAME SHALL BE CONSTRUCTED OF CAST IRON AND SHALL CONFORM TO THE REQUIREMENTS OF THE STANDARD SPECIFICATIONS FOR GRAY IRON CASTINGS AASHTO M 105 CLASS 35B. GRATE MAY BE USED WITHOUT FRAME.
 5. GRATE AND FRAME SHALL NOT BE PAINTED.
 6. GRATE SHALL BE BICYCLE SAFE.
 7. HEAVY DUTY RING SHALL ALWAYS BE INSTALLED WITH FLANGE ON TOP.
 8. HEAVY DUTY RING AND COVER SHALL BE CONSTRUCTED OF CAST IRON AND SHALL CONFORM TO THE REQUIREMENTS OF THE STANDARD SPECIFICATIONS FOR GRAY IRON CASTINGS AASHTO M 105 CLASS 35B & AASHTO M 306.
 9. HEAVY DUTY RING AND COVER SHALL NOT BE PAINTED.
 10. DIMENSIONS SHOWN FOR RING AND COVER ARE TYPICAL. THE CONTRACTOR MAY SUBSTITUTE SIMILAR CASTINGS WITH THE APPROVAL OF THE ENGINEER. REQUESTING APPROVAL FOR CASTING DESIGNS MAY BE MADE BY REFERRING TO PREVIOUSLY APPROVED DRAWINGS.






11-16-01	ADDED NOTE 10	
1-12-00	REVISED HEAVY DUTY RING & COVER	
7-02-98	CHANGED GRATE DETAIL, DELETED D(TYPE D), REPLACED RING & COVER W/HEAVY DUTY RING & COVER, ADDED JUNCTION BOX (TYPE E)	
6-26-97	ADDED DIMENSION TO TYPE IV-A	
10-18-96	ADDED DETAIL OF YARD DRAIN	
8-15-91	DELETE TYPE IV GRATE	
7-15-88	REVISED STEP DETAIL	
5-20-83	REVISED DETAILS OF GRATES (TYPE IV & IV-A)	
2-4-83	ADDED GENERAL NOTE NO. 4	
3-2-81	ADDED TYPE IV-A GRATE	
5-22-74	DELETED INLET (TYPE F) & GRATE (TYPE III)	
10-2-72	REVISED AND REDRAWN	
DATE REV.	REVISION	DATE FILMED

4'-0" LENGTH DROP INLET DROP INLET EXTENSION

PIPE SIZE	MIN. WIDTH	HEIGHT 5'-0"		PLUS OR MINUS PER LIN. FT. OF HEIGHT		4'-0"		8'-0"	
		CLASS A CONC.	REINF. STEEL	CLASS A CONC.	REINF. STEEL	CLASS A CONC.	REINF. STEEL	CLASS A CONC.	REINF. STEEL
18"	2'-6"	1.77	156	0.28	22	0.58	38	0.87	72
24"	2'-6"	1.79	156	0.28	22				
30"	3'-2"	2.39	205	0.30	26				
36"	3'-8"	2.63	236	0.32	28				
42"	4'-4"	2.95	250	0.34	30				
48"	4'-10"	3.21	265	0.36	32				
NOTE: QUANTITIES ARE APPROXIMATE AND ARE SHOWN FOR BIDDER INFORMATION ONLY.						DEDUCT FROM QUANTITY COMPUTED FOR EACH EXTENSION ADDED.			
						0.04	3		

DEDUCT FROM QUANTITY COMPUTED FOR EACH PIPE ENTERING INLET

INSIDE DIA. PIPE	CLASS A CONC.	REINF. STEEL
INCHES	CU. YDS.	POUNDS
18	0.05	2
24	0.09	3
30	0.13	4
42	0.24	8

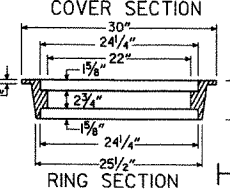 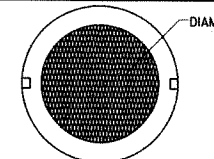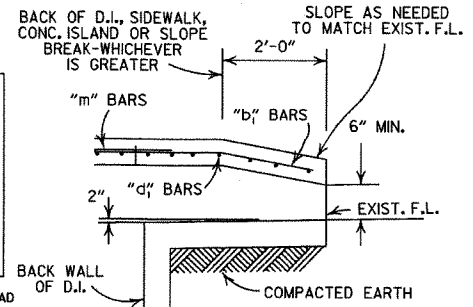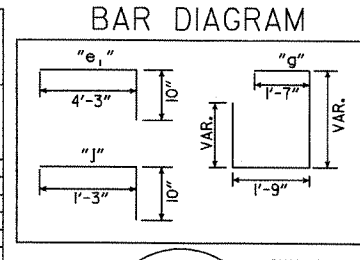


APPROXIMATE TOTAL WEIGHT = 333 LBS.

HEAVY DUTY RING & COVER

- GENERAL NOTES:
- ALL EXPOSED CORNERS TO HAVE 3/4" CHAMFER.
 - STEPS SHALL BE INSTALLED IN ALL INLETS 4'-0" HIGH AND OVER OF AS APPROVED BY THE ENGINEER.
 - ALL REINF. BARS SHALL BE #4 AND HAVE 1/2" COVER.
 - DROP INLETS AND EXTENSION ON CURVED SECTIONS SHALL CONFORM TO THE CURVATURE OF THE CURB.
 - THIS DROP INLET MAY BE CONSTRUCTED ON NEW OR EXISTING R.C. BOX CULVERT AS SHOWN ON F.P.C.-9.
 - WHEN PLANS CALL FOR DROP INLET OVER 10'-0" HIGH, FLOOR AND WALLS SHALL BE CONSTRUCTED AS SHOWN FOR TYPE "RM" DROP INLET (F.P.C.-9D).
 - HEAVY DUTY RING SHALL ALWAYS BE INSTALLED WITH FLANGE ON TOP.
 - DURING CONSTRUCTION OF THE ROADWAY THE CONTRACTOR SHALL MAINTAIN DRAINAGE INTO OR AROUND THE DROP INLET AS APPROVED BY THE ENGINEER.
 - PAYMENT FOR CURB AND/OR CURB AND GUTTER WITHIN THE LIMITS OF DROP INLETS AND DROP INLET EXTENSIONS SHALL BE CONSIDERED INCLUDED IN PAYMENT MADE FOR DROP INLETS AND/OR DROP INLET EXTENSIONS.
 - HEAVY DUTY RING AND COVER SHALL BE CONSTRUCTED OF CAST IRON AND SHALL CONFORM TO THE REQUIREMENTS OF THE STANDARD SPECIFICATIONS FOR GRAY IRON CASTINGS AASHTO M105 CLASS 35B & AASHTO M306.
 - HEAVY DUTY RING AND COVER SHALL NOT BE PAINTED.
 - 4"x2" NOTCH SHALL BE FORMED IN ALL DROP INLETS TO SUPPORT SIDEWALK CONSTRUCTION. REFER TO DETAIL OF NOTCH FOR SIDEWALKS.
 - DIMENSIONS SHOWN FOR RING AND COVER ARE TYPICAL. THE CONTRACTOR MAY SUBSTITUTE SIMILAR CASTINGS WITH THE APPROVAL OF THE ENGINEER. REQUESTING APPROVAL FOR CASTING DESIGNS MAY BE MADE BY REFERRING TO PREVIOUSLY APPROVED DRAWINGS.

NOTE: WHEN AN INLET IS PLACED ADJACENT TO CONCRETE PAVEMENT, THE GUTTER DEPRESSION SHALL BE FORMED IN CONCRETE PAVEMENT.

PLAN

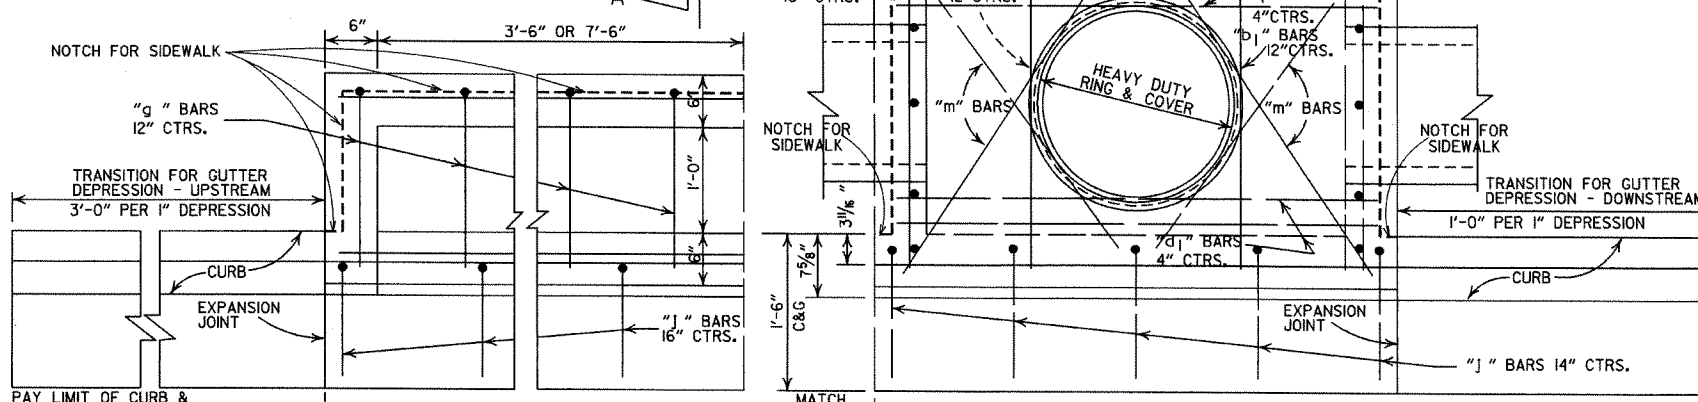

EXTENSION A

DROP INLET

TOP CURB

NORMAL GUTTER LINE

DEPRESSED GUTTER LINE

BOTTOM CURB

EXPANSION JOINT

PAY LIMIT OF CURB & GUTTER (SEE NOTE #9)

NOTCH FOR SIDEWALK

TOP CURB

DEPRESSED GUTTER LINE

BOTTOM CURB

EXPANSION JOINT

PAY LIMIT OF CURB & GUTTER (SEE NOTE #9)

NOTCH FOR SIDEWALK

TOP CURB

DEPRESSED GUTTER LINE

BOTTOM CURB

EXPANSION JOINT





PAY LIMIT OF CURB & GUTTER (SEE NOTE #9)

NOTCH FOR SIDEWALK

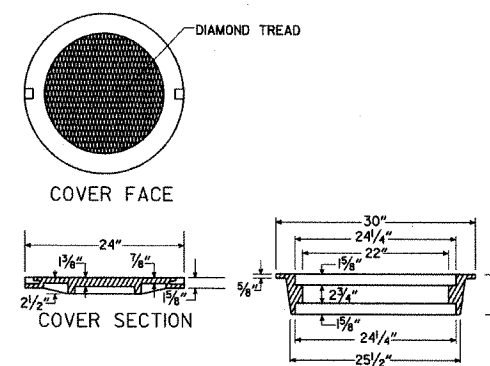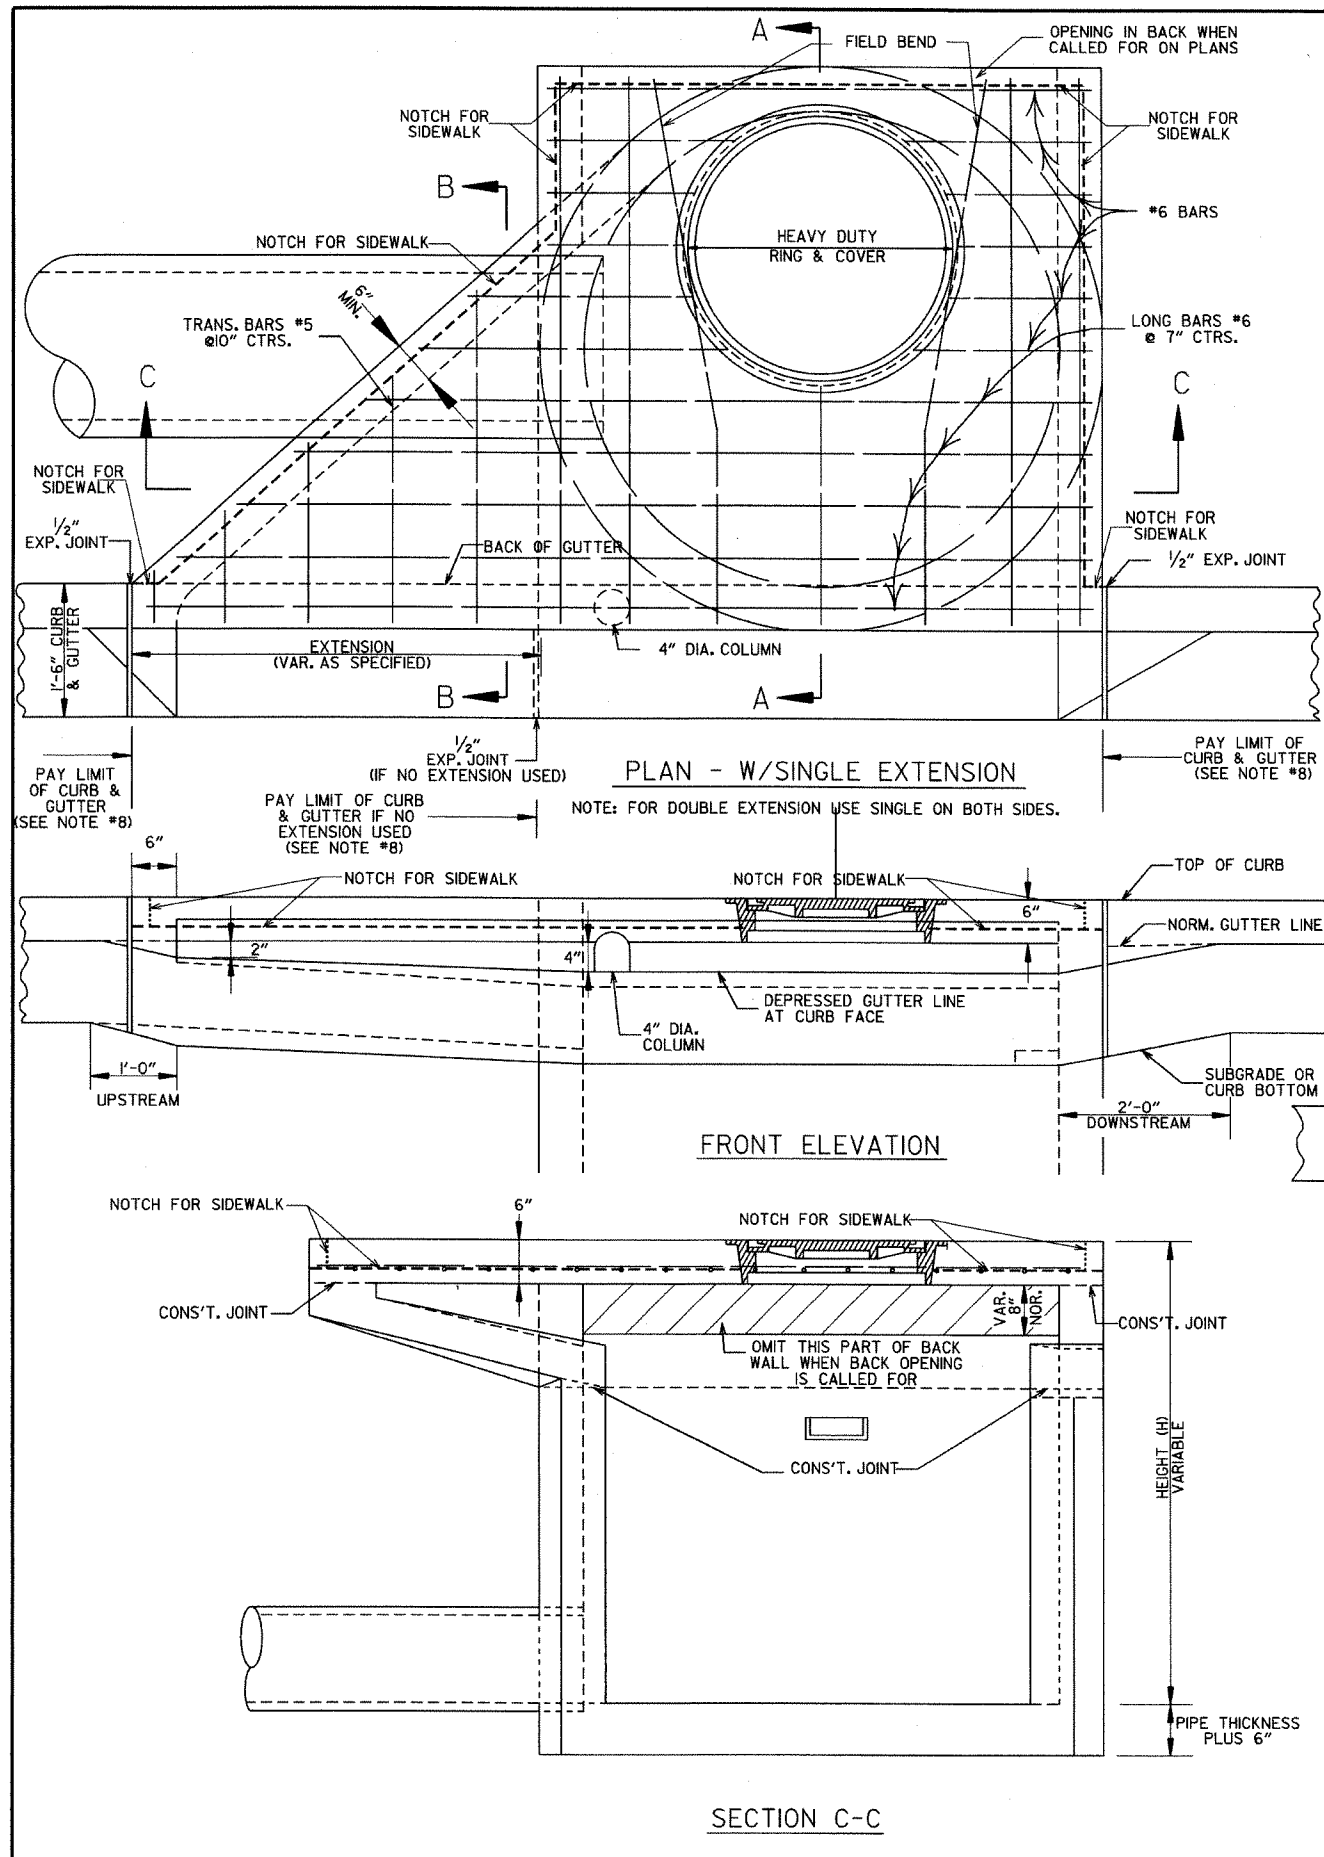

HEAVY DUTY RING & COVER

1. HEAVY DUTY RING AND COVER SHALL BE CONSTRUCTED OF CAST IRON AND SHALL CONFORM TO THE REQUIREMENTS OF THE STANDARD SPECIFICATIONS FOR GRAY IRON CASTINGS AASHTO M105 CLASS 35B & AASHTO M306.
2. HEAVY DUTY RING AND COVER SHALL NOT BE PAINTED.
3. HEAVY DUTY RING SHALL ALWAYS BE INSTALLED WITH FLANGE ON TOP.

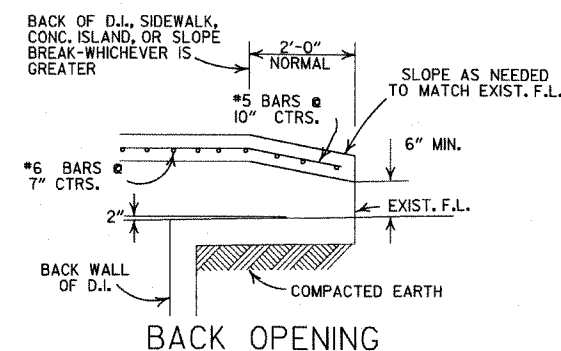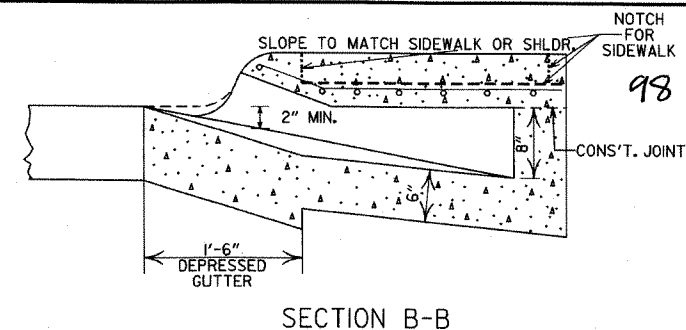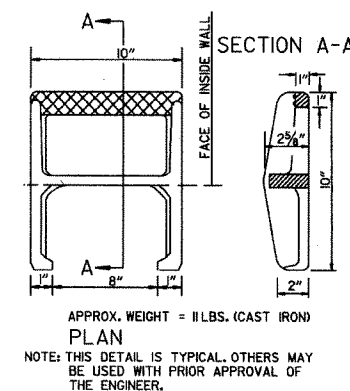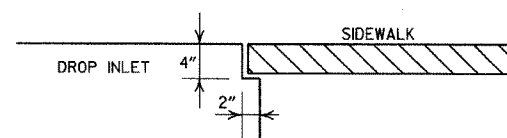

- GENERAL NOTES:**
1. ALL EXPOSED CORNERS TO HAVE 3/4" CHAMFER.
 2. STEPS SHALL BE INSTALLED IN ALL INLETS 4'-0" HIGH AND OVER OR AS DIRECTED BY THE ENGINEER.
 3. ALL REINFORCING BARS SHALL BE GRADE 60 AND HAVE MIN. 1/2" COVER.
 4. DROP INLETS AND EXTENSION ON CURVED SECTIONS SHALL CONFORM TO THE CURVATURE OF THE CURB.
 5. 4" DIA. COLUMNS SPACED AT MAX. 4'-0" INTERVALS SHALL BE INSTALLED ALONG INLET AND EXTENSION TO SUPPORT TOP.
 6. BASE AND INLET WALLS SHALL BE CAST MONOLITHICALLY.
 7. THE THROAT SHALL BE CAST INTEGRALLY WITH THE GUTTER.
 8. PAYMENT FOR CURB AND/OR CURB AND GUTTER WITHIN THE LIMITS OF DROP INLETS AND DROP INLET EXTENSIONS SHALL BE CONSIDERED INCLUDED IN PAYMENT MADE FOR DROP INLETS AND/OR DROP INLET EXTENSIONS.
 9. PIPES MAY ENTER DROP INLET FROM ANY ANGLE OR ELEVATION AS MAY BE APPROVED BY THE ENGINEER.
 10. APPROPRIATE SIZE TYPE C DROP INLETS MAY BE SUBSTITUTED FOR TYPE MO DROP INLETS AS APPROVED BY THE ENGINEER. PAYMENT TO BE AS DROP INLET (TYPE MO).
 11. DURING CONSTRUCTION OF THE ROADWAY THE CONTRACTOR SHALL MAINTAIN DRAINAGE INTO OR AROUND THE DROP INLET AS APPROVED BY THE ENGINEER.
 12. 4"x2" NOTCH SHALL BE FORMED IN ALL DROP INLETS TO SUPPORT SIDEWALK CONSTRUCTION. REFER TO DETAIL OF NOTCH FOR SIDEWALKS.
 13. DIMENSIONS SHOWN FOR RING AND COVER ARE TYPICAL. THE CONTRACTOR MAY SUBSTITUTE SIMILAR CASTINGS WITH THE APPROVAL OF THE ENGINEER. REQUESTING APPROVAL FOR CASTING DESIGNS MAY BE MADE BY REFERRING TO PREVIOUSLY APPROVED DRAWINGS.

LEAVE OPENING IN BACK WHEN CALLED FOR ON PLANS REFER TO BACK OPENING DETAIL

MINIMUM WALL THICKNESS			
DIA. OF D.I.	DIA. OF OUTLET PIPE	CAST IN PLACE	PRECAST
4' I.D.	12" THRU 27"	6"	5"
5' I.D.	30" THRU 42"	8"	6"
6' I.D.	48" THRU 54"	8"	7"












SECTION A-A

8-22-02	ADDED PAY LIMIT CURB NOTES TO SECTIONS A-A & B-B	
11-16-01	ADDED NOTE 13	
1-12-00	REVISED HEAVY DUTY RING & COVER	
5-13-99	ADDED NOTCH DETAIL FOR SIDEWALKS	
7-02-98	REP. NOTE 8, REM. PLAN DET. REV. PICTURE FOR NEW RING & COVER, ADDED HEAVY DUTY RING & COVER AND DETAIL OF STEP FOR DROP INLET	
4-26-98	ADDED NOTE 11, ADJ. OPENING DIMENSION	
10-12-95	CORRECTED 5" BAR SPACING	
7-20-95	CORRECTED DIAMETER OF D.I. IN BOX	
7-2-95	TYPE C TO MO OPEN BACK DETAIL	
11-4-94	REVISED GENERAL NOTES	
4-1-93	REV. BACK OPEN DETAIL & NOTE	11-3-94
8-15-91	REVISED NOTES 11/2 & ADDED BK. OPEN DETAIL	4-1-93
1-30-89	ADDED NOTE NO. 12	8-15-91
1-24-89	ADDED NOTE 8, MINIMUM WALL THICKNESS	5-13-99
7-15-88	ADDED EXTEND NOTE TO SECTION A-A	6-15-91
1-12-87	MODIFIED WALL THICKNESS	7-02-98
6-22-87	ISSUED	4-26-98
DATE	REVISIONS	DATE FILLED

ARKANSAS STATE HIGHWAY COMMISSION

DETAILS OF DROP INLET (TYPE MO)

STANDARD DRAWING FPC-9M

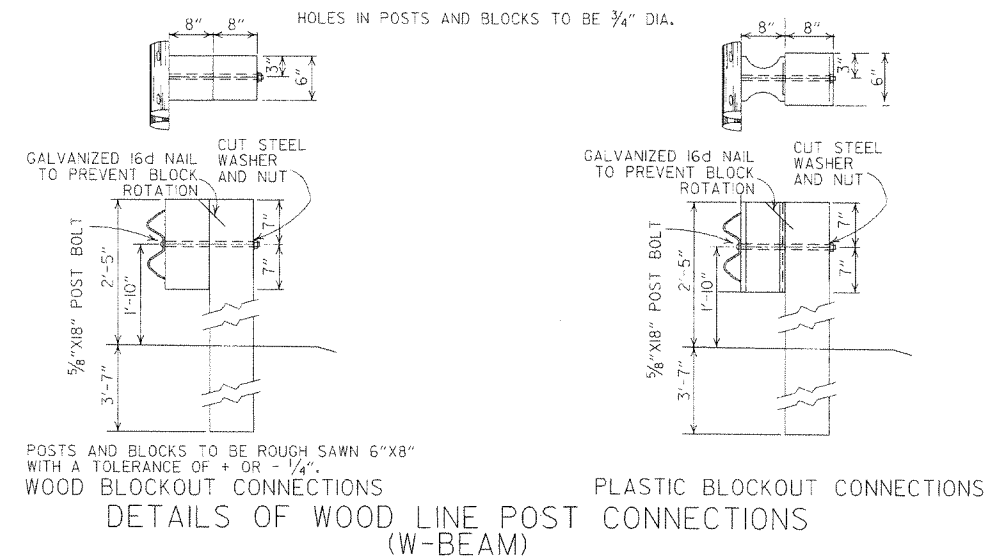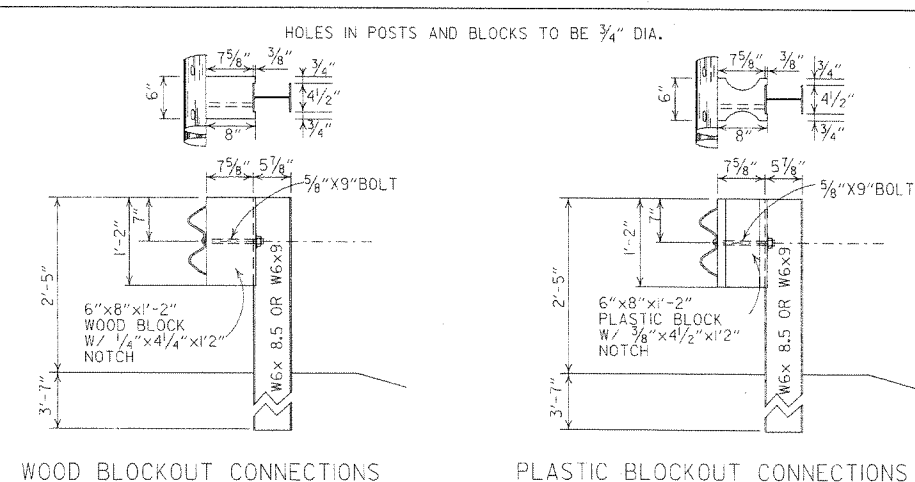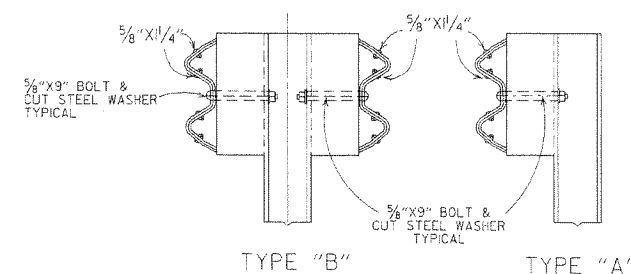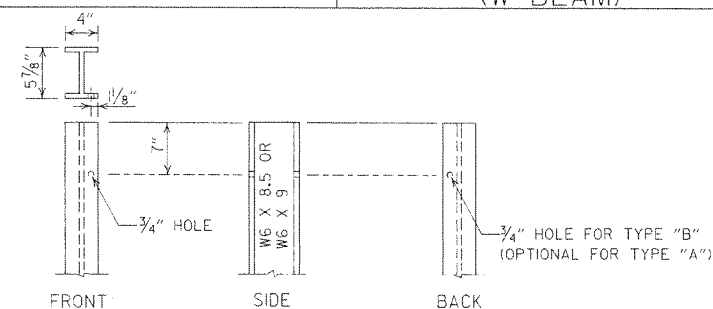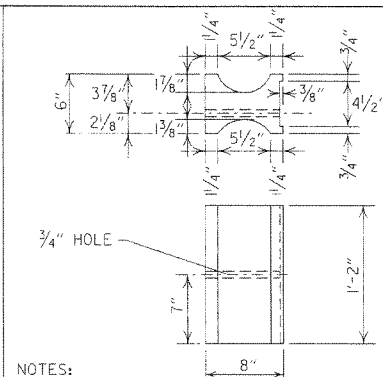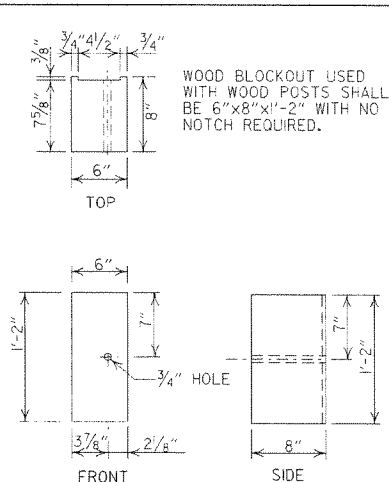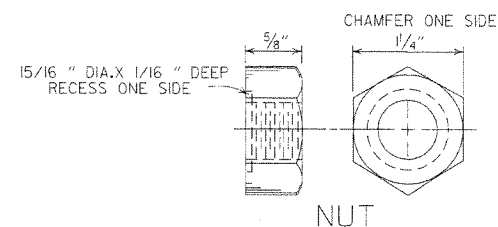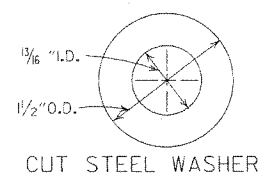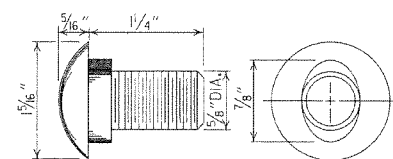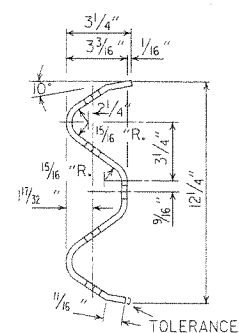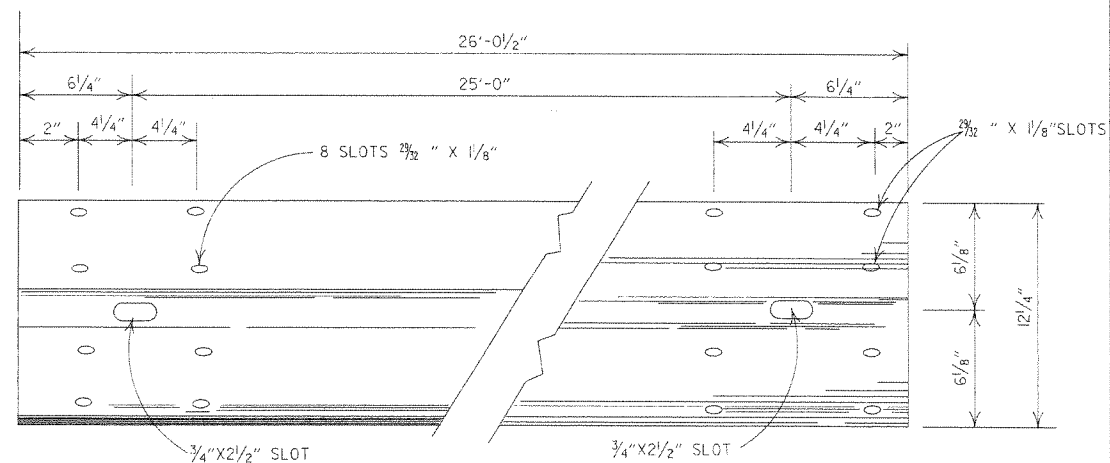

-GENERAL NOTES-

ALL BOLTS SHALL BE SUFFICIENT LENGTH TO EXTEND THROUGH THE FULL THICKNESS OF THE NUT AND NO MORE THAN 3/4" BEYOND IT.

WHERE W-BEAM GUARD RAIL CONTIGUES, THE INTERMEDIATE SECTIONS SHALL HAVE A POST SPACING OF 6'-3" UNLESS OTHERWISE NOTED.

W-BEAM GUARD RAIL REPRESENTING INTERMEDIATE SECTIONS WILL BE MEASURED ALONG THE ROADWAY FACE FROM CENTERLINE OF POST TO CENTERLINE OF POST.

USE W-BEAM GUARD RAIL COMPONENTS OF SAME MATERIAL FOR ENTIRE JOB. FOR EXTENSIONS OR MODIFICATION OF EXISTING GUARD RAIL, W-BEAM GUARD RAIL COMPONENTS OF THE SAME TYPE AS THOSE EXISTING SHALL BE USED.

ANY BACKFILLING UNDER OR AROUND POST SHALL BE DAMP SAND THOROUGHLY TAMPED IN PLACE.

WOOD POSTS & WOOD BLOCKS SHALL BE EITHER DENSE NO.1 STRUCTURAL OR BETTER 9.7F (1400 F) OR NO.1.1350 F SOUTHERN PINE.


CONTRACTOR SHALL HAVE THE OPTION OF USING WOOD BLOCKOUTS FOR W-BEAM GUARD RAIL OR PLASTIC BLOCKOUTS, AS LONG AS BLOCKOUT USED MEETS NCHRP-350 TEST LEVEL 3 SPECIFICATIONS OR REQUIREMENTS FOR MANUAL FOR ASSESSING SAFETY HARDWARE (MASH) FOR W-BEAM GUARD RAIL.

7-4-10	RAISED HEIGHT OF GUARD RAIL 1"	
10-15-09	ADDED REFERENCE TO MASH	
4-10-03	REVISED GENERAL NOTES	
8-22-02	REVISED DIMENSION ON WOOD & PLASTIC BLOCKOUT CONNECTIONS & ON STEEL POST	
11-16-01	REVISED WOOD BLOCKOUT & DETAILS OF WOOD LINE POST CONNECTIONS	
3-30-00	REMOVED GUARD RAIL AT BRIDGE ENDS	
1-12-00	ADDED PLASTIC BLOCKOUT	
8-2-98	REV. BLOCKOUTS TO WOOD, DELETED CONC. POST & REV. GENERAL NOTE, DELETED DET. OF GUARD RAIL REPLACE. BEHIND CURB & DET. OF POST PLACE IN SOLID ROCK, & ADDED DETAILS OF STEEL LINE POST CONN. REMOVED BACK-UP PLATE, REVISED HOLES IN STEEL POLES	
4-3-97	REMOVED "LAP IN DIRECTION OF TRAFFIC" NOTE & PLACED ARROWS ON WASHERS	
10-18-96	REVISED WOOD POST NOTE	
6-2-94	ADDED AT 1. STEEL POST SIZE	
8-5-93	REVISED STEEL POST SIZE	8-5-93
10-1-92	REDRAWN & REVISED	10-1-92
8-15-91	REVISED WASHER NOTE	8-15-91
8-2-90	REV. GEN. NOTE & DEPTH OF ANC. POST IN ROCK	8-2-90
7-15-88	REVISED SECTION 3 & GENERAL NOTES	
3-4-88	REV. ANCHOR POST, ELEV. NOTES & POST IN ROCK	780-3-4-88
10-30-87	REVISED WOOD LINE POST DETAIL	546-10-30-87
10-9-87	REDRAWN & REVISED	802-10-9-87
DATE	REVISION	DATE FILED


ARKANSAS STATE HIGHWAY COMMISSION

GUARD RAIL DETAILS

STANDARD DRAWING GR-8

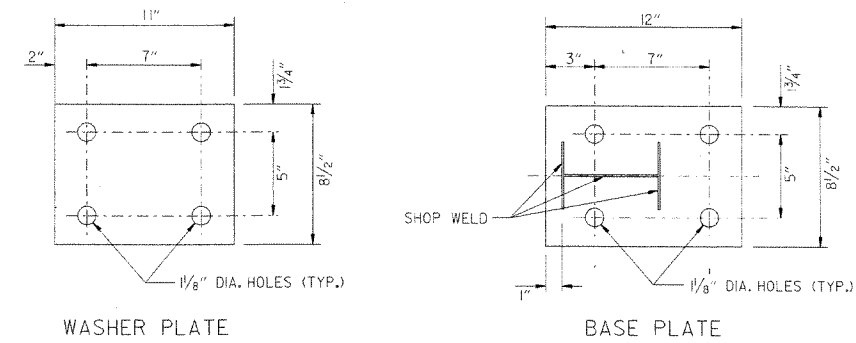


Note: Bolts, nuts, washers and plates shall be galvanized in accordance with Section 807 of the Standard Specifications.

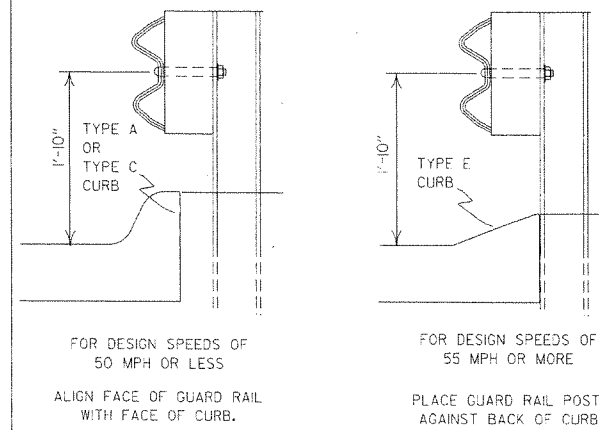


DETAIL OF GUARD RAIL PLACEMENT
BEHIND CURB (W-BEAM)

FOR DESIGN SPEEDS OF 50 MPH OR LESS ALL CURB FACES, AS SHOWN ON
STD. DRWG. CG-1, MAY BE USED. FOR DESIGN SPEEDS OF 55 MPH OR MORE
TYPE "E" CURB FACE SHALL BE USED.

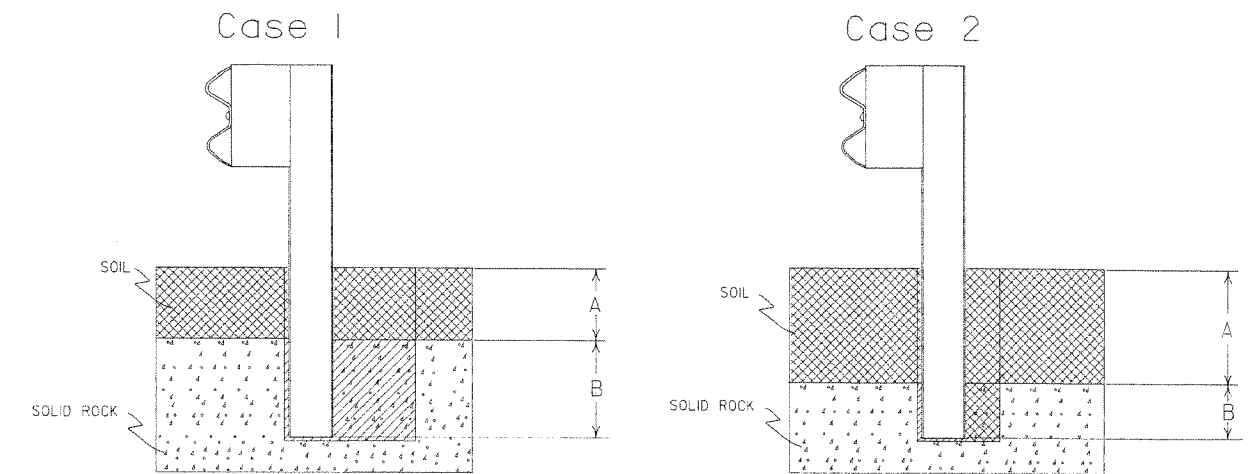


Plan View Steel Posts

Either hole configuration acceptable

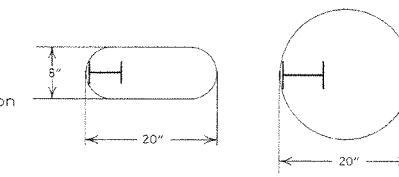

Plan View Wood Posts

Either hole configuration acceptable

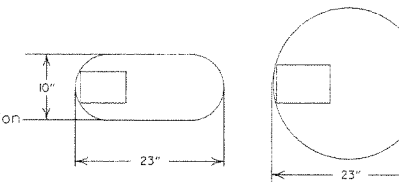

Notes: For overlying soil depths (A) ranging from 0 to 18", the depth of required drilling (B) is equal to 24".




Zone A:
Backfill according to Section 617.03(a).

Zone B:
Backfill hole in 6" lifts with material meeting the requirements of Section 802.02(c) - Alternate gradation. Compact to 95% maximum dry density per ASTM D-698.

Notes: For overlying soil depths (A) ranging from 18" to 44", the depth of required drilling (B) is equal to either 12" or 44" minus the depth of soil whichever is less.

Zone A & B:
Backfill according to Section 617.03(d).

DETAIL OF POST PLACEMENT IN SOLID ROCK (W-BEAM)

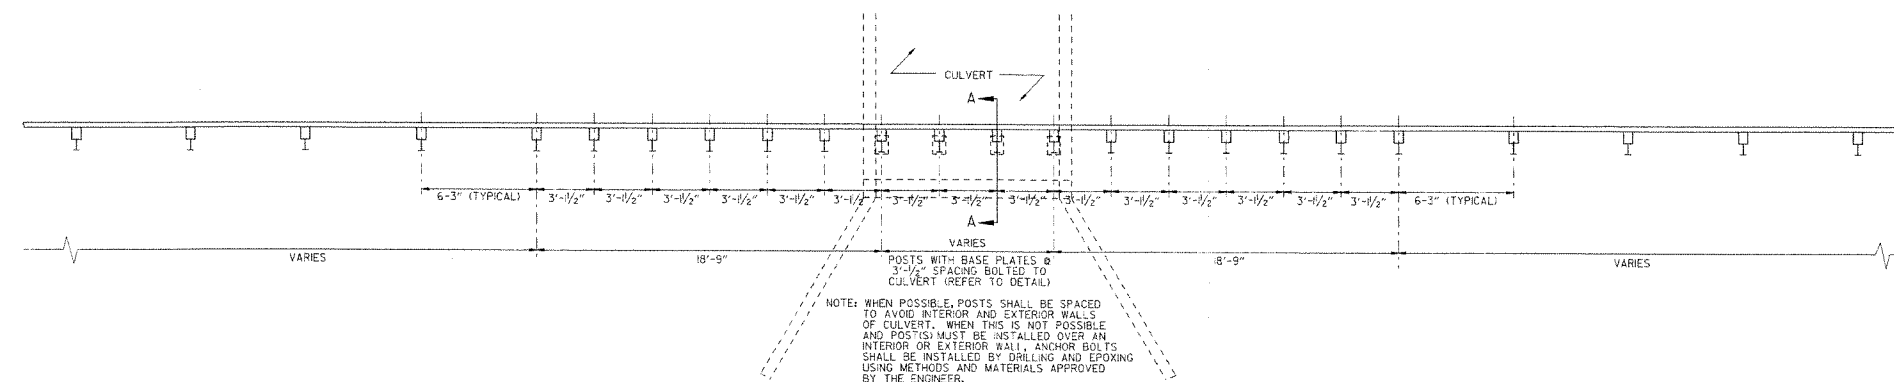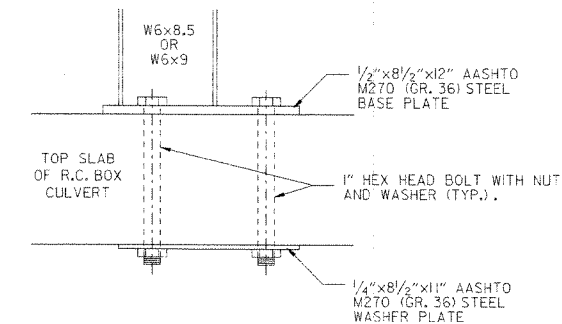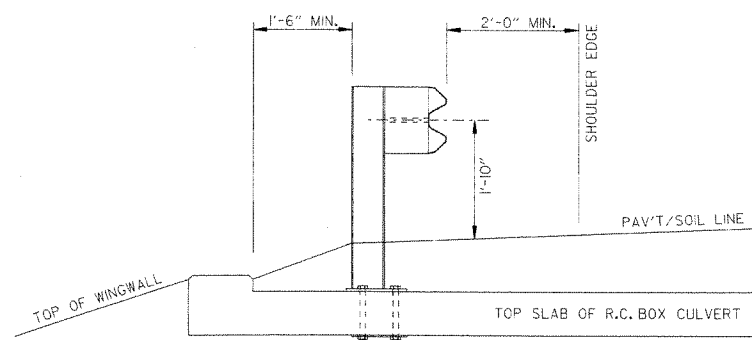

PLAN LAYOUT OF TYPE A GUARD RAIL AT LOW-FILL CULVERTS



NOTE: THIS DETAIL IS TO BE USED ONLY WHEN THE COVER OVER THE CULVERT DOES NOT PERMIT FULL EMBEDMENT OF GUARD RAIL POSTS AS SHOWN ON STD. DWG. GR-8.

7-14-10	RAISED HEIGHT OF GUARD RAIL 1"	
4-12-07	REVISED DETAIL OF GUARD RAIL PLACEMENT BEHIND CURB	
11-10-05	ADDED GUARD RAIL PLACEMENT BEHIND CURB; REVISED DETAIL OF CONNECTION	
11-18-04	REVISED POST PLACEMENT IN ROCK & CULVERT CONNECTION DETAIL S. ADDED DETAIL FOR GUARD RAIL PLACEMENT AT LOW-LIEF CULVERTS	
3-30-00	REMOVED CONCRETE INSERT ANCHOR	
8-12-98	CHANGED STEEL SPACER BLOCK TO WOOD BLOCKOUT; AD. DET. OF GUARD RAIL CONNECTION TO R.C. BOX CULVERT DELETED DET. OF STEEL LINE POST CONN. & ADDED DET. OF GUARD RAIL PLACE. BEHIND CURB & DET. OF POST PLACE. IN SOLID ROCK	
4-3-96	PLACED ARROWS AT CUT STEEL WASHERS	4-3-96
10-18-96	REV. ASTM REF. TO AASHTO	
11-22-95	ADDED OPTIONAL HOLES	
6-2-94	REVISED ALTERNATE POST SIZE	
8-5-93	REVISED STEEL POST SIZE	
10-1-92	REDRAWN & REVISED	10-1-92
8-2-90	DEL. WASHER ON ANCHOR ASSEMBLY	8-2-90
7-15-88	CONFORMED TO 1988 SPECS	
3-4-88	REVISED ANCHOR NOTE	
10-30-87	REVISED ANCHOR ASSEMBLY	72-10-30-87
10-30-87	REVISED PLACEMENT BEHIND CURB	547-10-30-87
10-9-87	REDRAWN & REVISED	803-10-9-87
DATE	REVISION	DATE


ARKANSAS STATE HIGHWAY COMMISSION

GUARD RAIL DETAILS


STANDARD DRAWING GR-8A

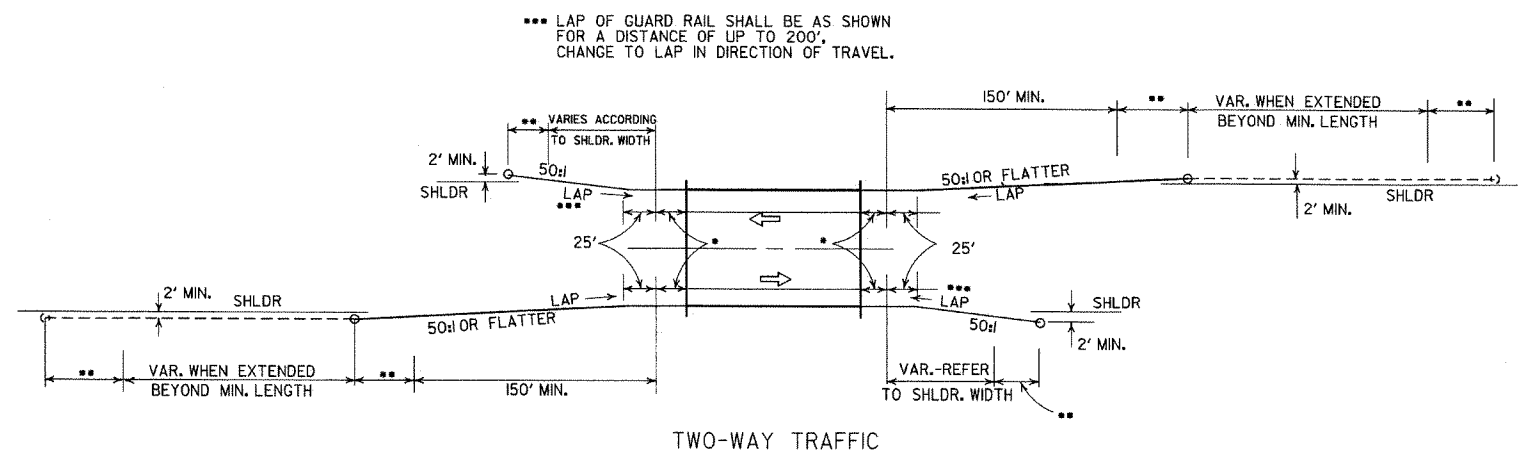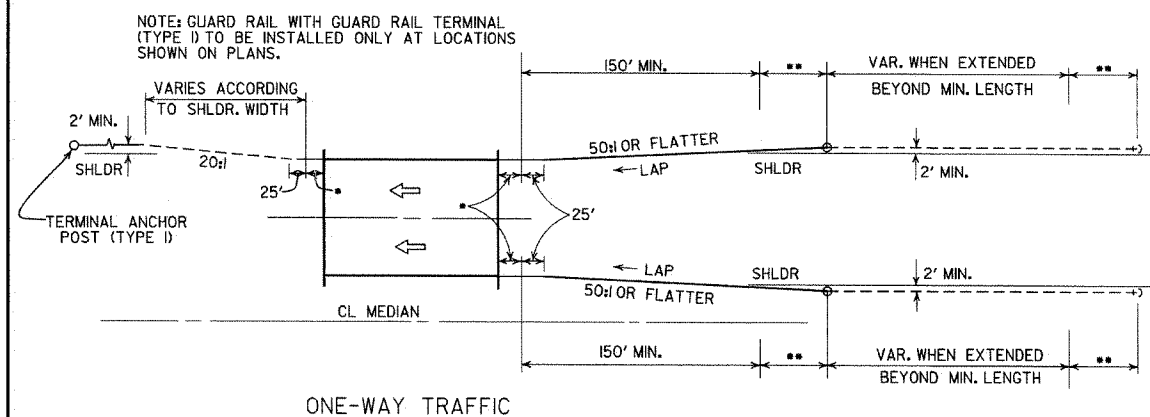

METHODS OF INSTALLATION OF GUARD RAIL AT LESS THAN FULL SHOULDER WIDTH BRIDGES USING GUARD RAIL TERMINAL (TYPE 2)

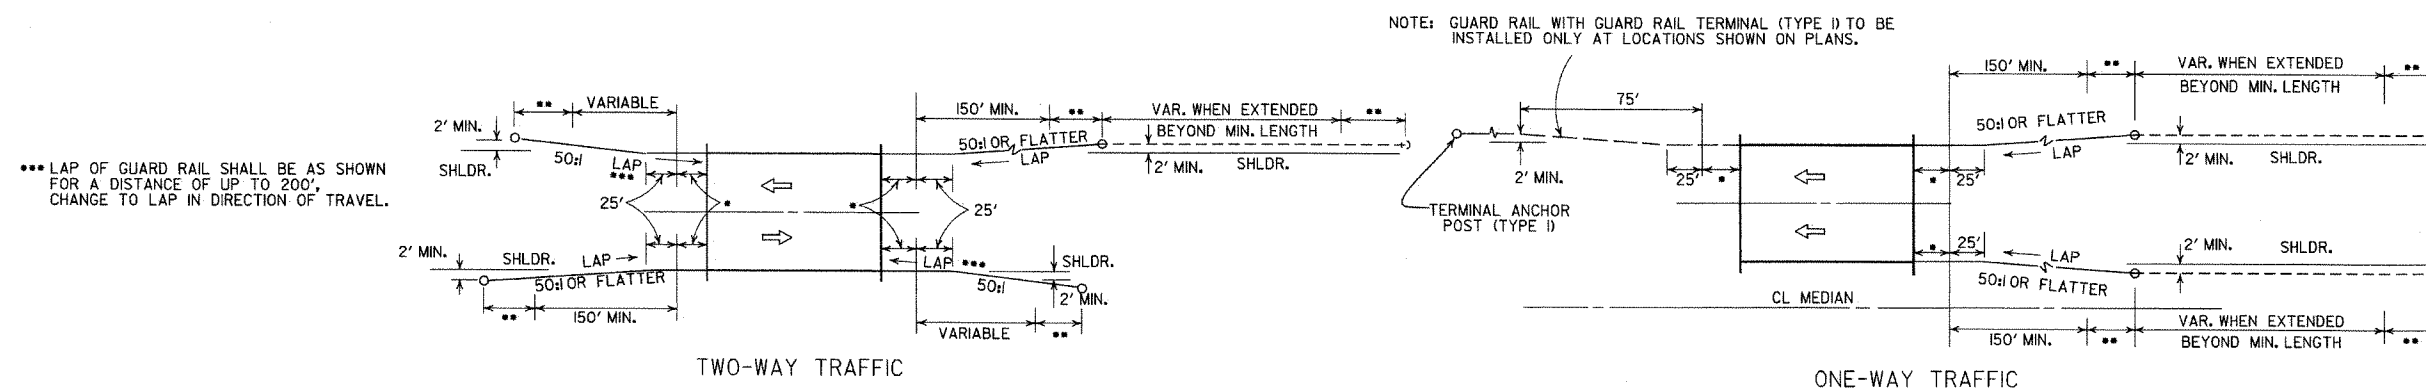

METHOD OF INSTALLATION OF GUARD RAIL AT FULL SHOULDER WIDTH BRIDGES USING GUARD RAIL TERMINAL (TYPE 2)

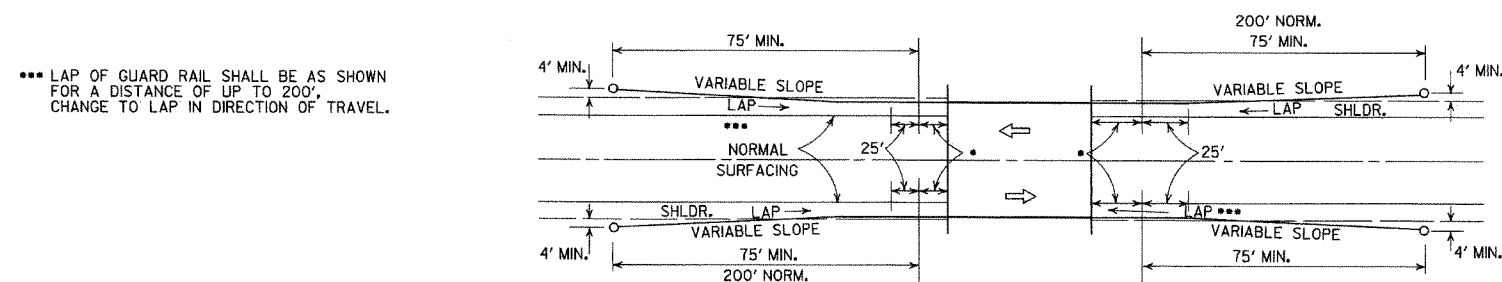

LEGEND

- THRIE BEAM GUARD RAIL TERMINAL
- GUARD RAIL TERMINAL (TYPE 2)

- GUARD RAIL TERMINAL (TYPE 2)

METHOD OF INSTALLATION OF GUARD RAIL USING GUARD RAIL TERMINAL (TYPE I) (FULL SHOULDER WIDTH OR LESS BRIDGES)

			ARKANSAS STATE HIGHWAY COMMISSION
4-17-08	REVISED LAYOUTS		GUARD RAIL DETAILS
11-10-05	REMOVED GUARD RAIL NOTES AND DETAILS		
11-16-01	DELETED NOTE-METHOD OF INSTALLATION OF GUARD RAIL USING GUARD RAIL TERM. (TY. I)		
1-12-00	ADDED CONSTRUCTION NOTE	1-12-00	
6-26-97	REVISED LAYOUT		STANDARD DRAWING GR-9
10-1-92	REDRAWN & REVISED	10-1-92	
	ADDED NOTE		
10-9-87	REDRAWN & REVISED		
DATE	REVISION	DATE FILM	

4-17-08	REVISED LAYOUTS
11-10-05	REMOVED GUARD RAIL NOTES AND DETAILS
11-16-01	DELETED NOTE-METHOD OF INSTALLATION GUARD RAIL USING GUARD RAIL TERM. (TY.
1-12-00	ADDED CONSTRUCTION NOTE
6-26-97	REVISED LAYOUT
10-1-92	REDRAWN & REVISED
	ADDED NOTE
10-9-87	REDRAWN & REVISED
DATE	REVISION

4-11-08	REVISED LAYOUTS
11-10-05	REMOVED GUARD RAIL NOTES AND DETAILS

11-16-01	DELETED NOTE-METHOD OF INSTALLATION OF GUARD RAIL USING GUARD RAIL TERM (TY
----------	--

1-12-00	ADDED CONSTRUCTION NOTE:
---------	--------------------------

6-26-97	REVISED LAYOUT
10-1-99	REVISIONS - 2000

10-1-92	REDRAWN & REVISED
	ADDED NOTE

10-9-87	REDRAWN & REVISED
---------	-------------------

DATE	REVISION
------	----------


OF	
1)	
	1-12-00
	10-1-92
	DATE FIL

--	--	


[illegible]

GUARD RAIL DETAILS


STANDARD DRAWING GR-9

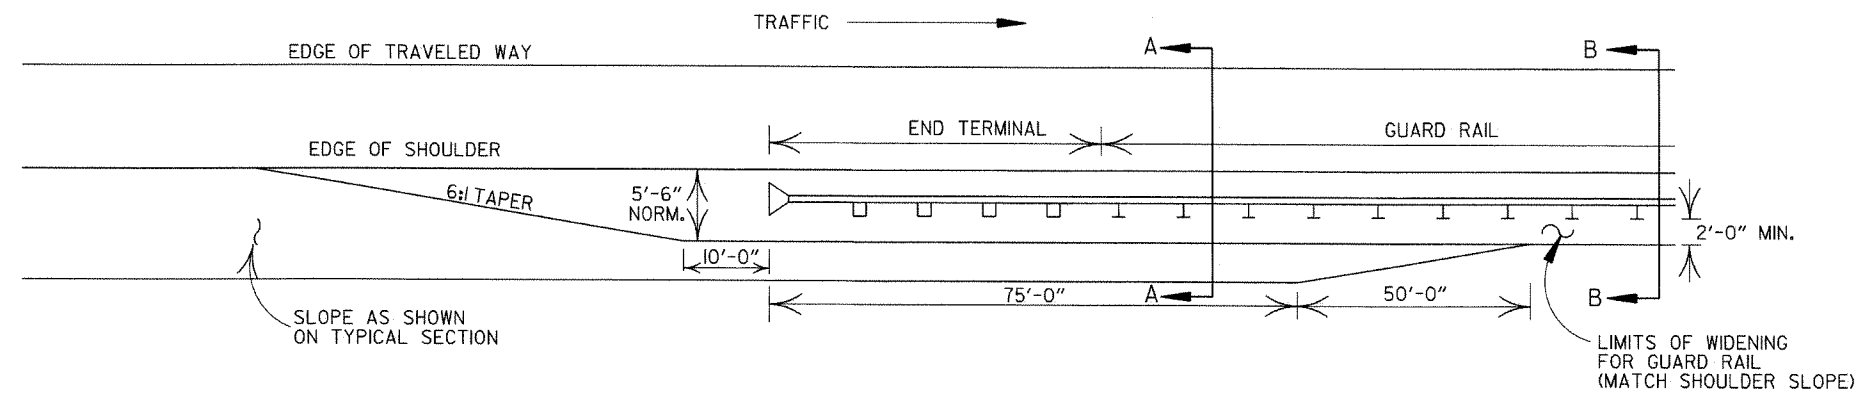

NOTE: NORMAL SECTION TO BE WIDENED APPROX. 5'-6" EACH SIDE TO SUPPORT GUARD RAIL.

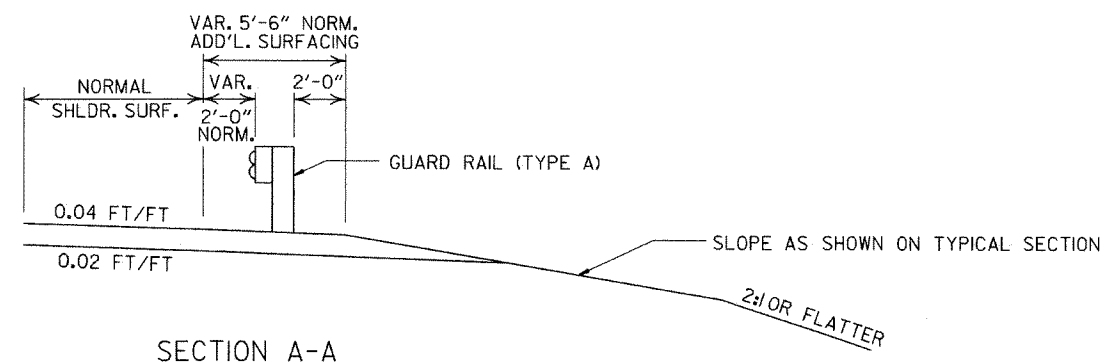


SECTION A-A

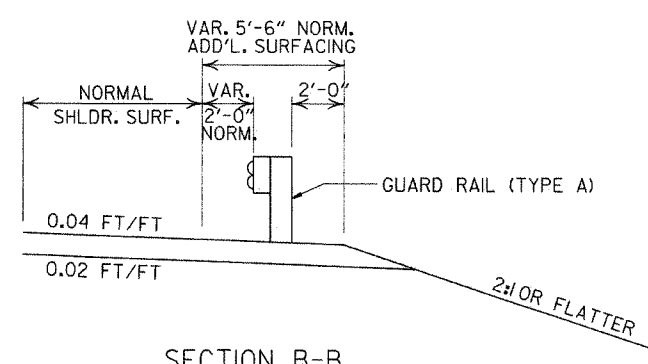


SECTION B-B

DETAILS OF WIDENING FOR GUARD RAIL

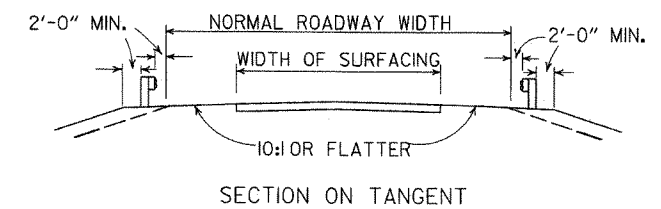


SECTION ON TANGENT

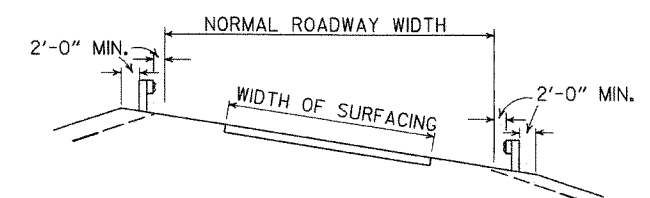


SECTION ON CURVE

DETAILS SHOWING POSITION OF GUARD RAIL ON HIGHWAY

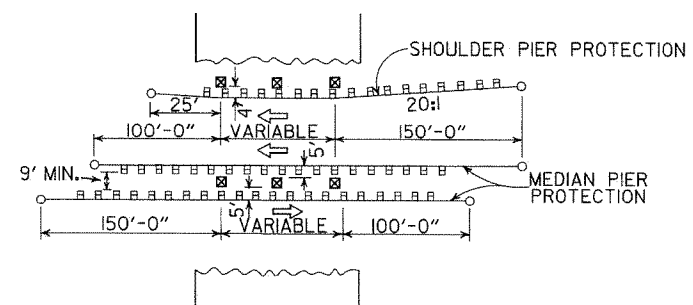


METHOD OF INSTALLATION OF GUARD RAIL AT FIXED OBSTACLE


ARKANSAS STATE HIGHWAY COMMISSION			
GUARD RAIL DETAILS			
STANDARD DRAWING GR-9A			
4-17-08	MINOR REVISION		
8-10-05	DRAWN		
DATE	REVISION	DATE	FILM

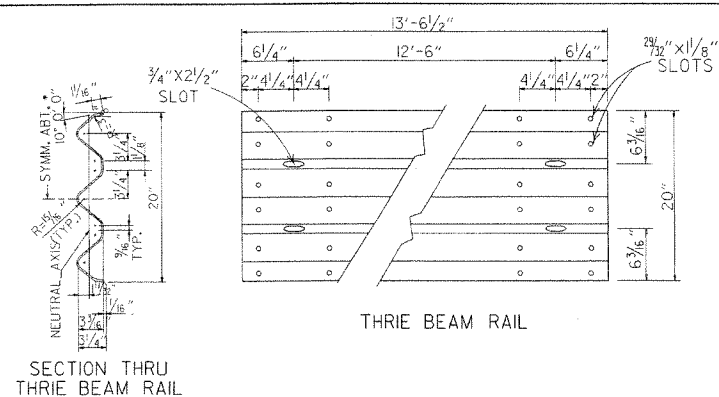

SECTION THRU THRIE BEAM RAIL

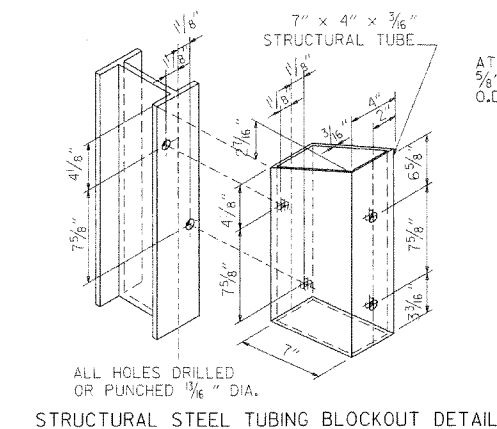


STRUCTURAL STEEL TUBING BLOCKOUT DETAIL

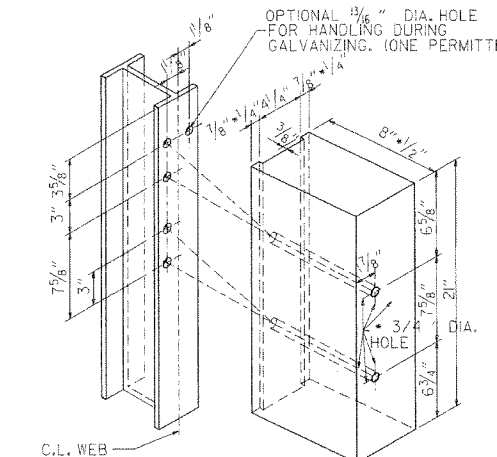

HOLE PUNCHING DETAIL FOR STEEL POST & WOOD OR PLASTIC BLOCKOUTS


NOTE: BLOCKS SHALL BE THE SAME TYPE THROUGHOUT THE PROJECT LIMITS.

ATTACH BLOCKOUT TO POST USING 5/8" DIA. HEX HEAD BOLTS WITH 1/2" O.D. CUT STEEL WASHERS AND NUT.

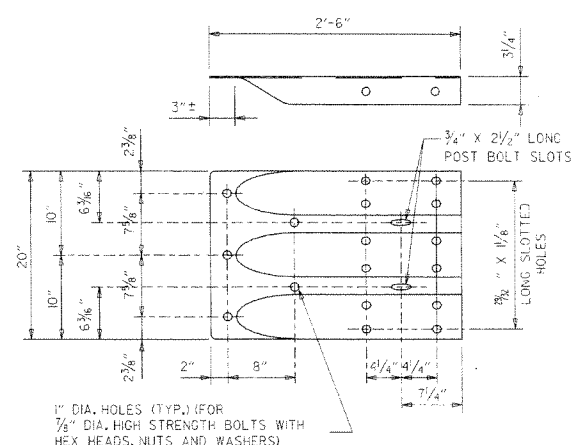


SPECIAL END SHOE

1" DIA. HOLES (TYP.) FOR 7/8" DIA. HIGH-STRENGTH BOLTS

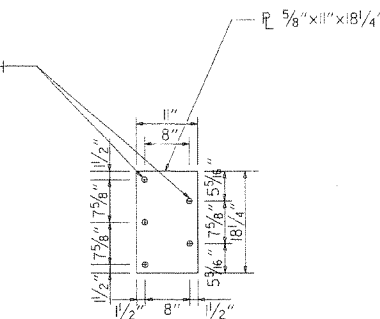


CONNECTOR PLATE


CONNECTOR PLATE SHALL BE AASHTO M270, GR. 36 AND SHALL BE GALVANIZED AFTER FABRICATION. GALVANIZING SHALL CONFORM TO SUBSECTION 807.19 OF THE STANDARD SPECIFICATIONS. CONNECTOR PLATE TO BE BOLTED TO SPECIAL END SHOE USING 5/8" DIA. HIGH STRENGTH BOLTS, WITH THE HEADS PLACED ON THE TRAFFIC FACE. WASHERS SHALL BE USED UNDER THE HEAD AND NUT. BOLTS, NUTS AND WASHERS SHALL BE GALVANIZED AND SHALL CONFORM TO SUBSECTION 807.06.

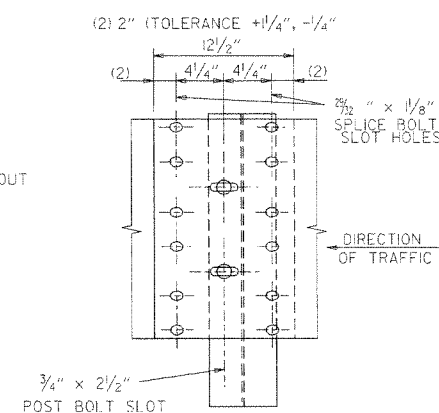


THRIE BEAM RAIL SPLICE AT POST

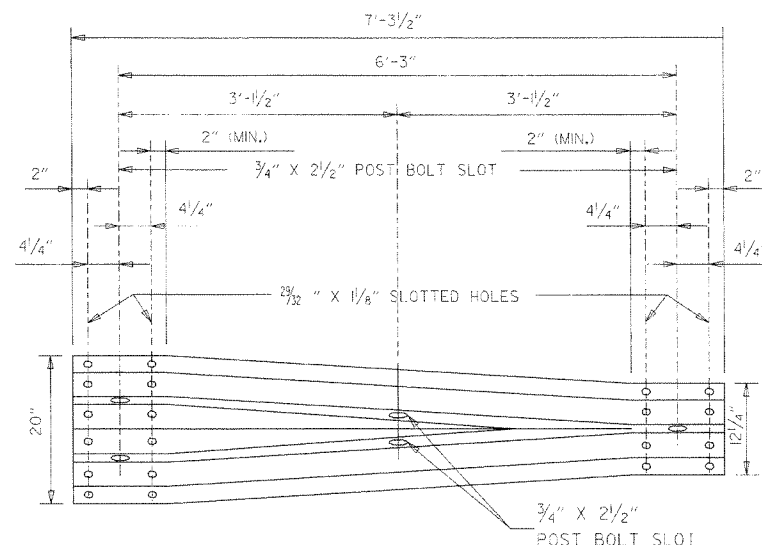

TRANSITION SECTION

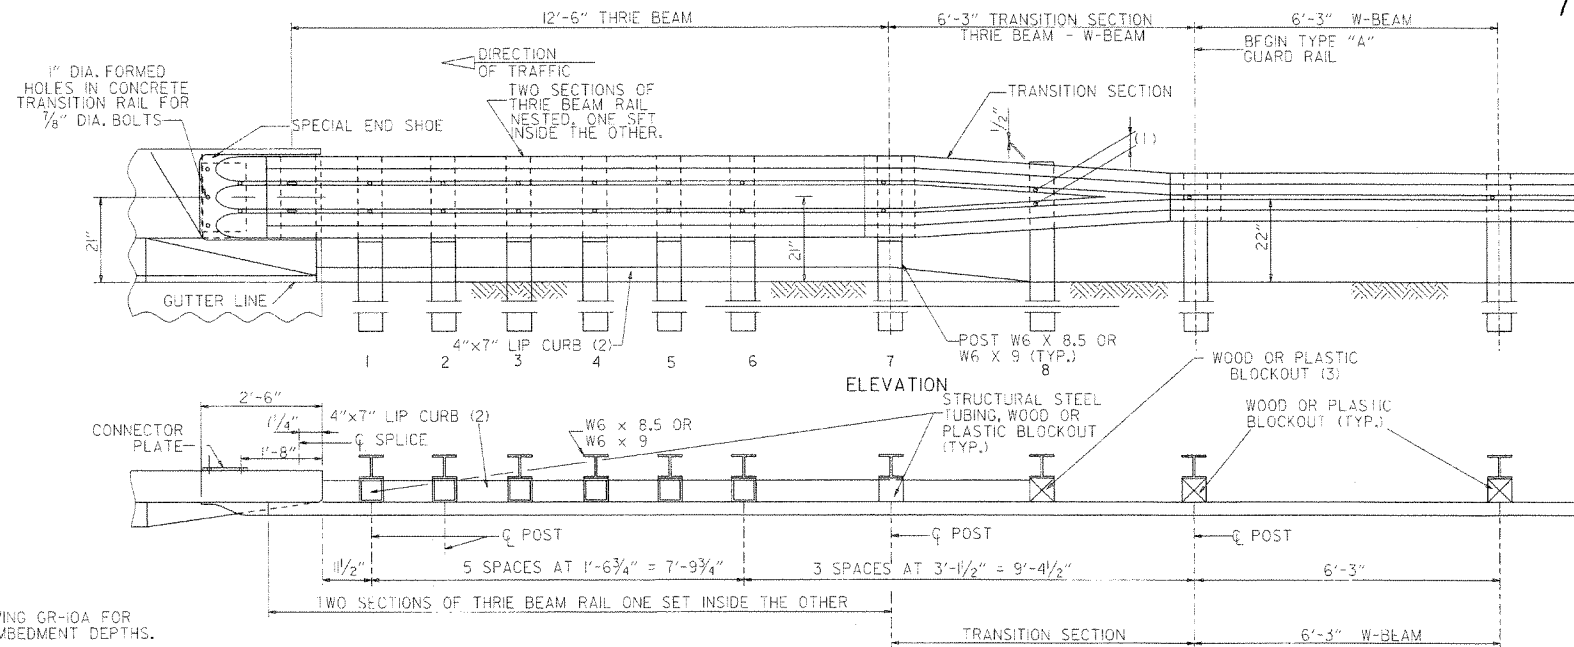

ELEVATION

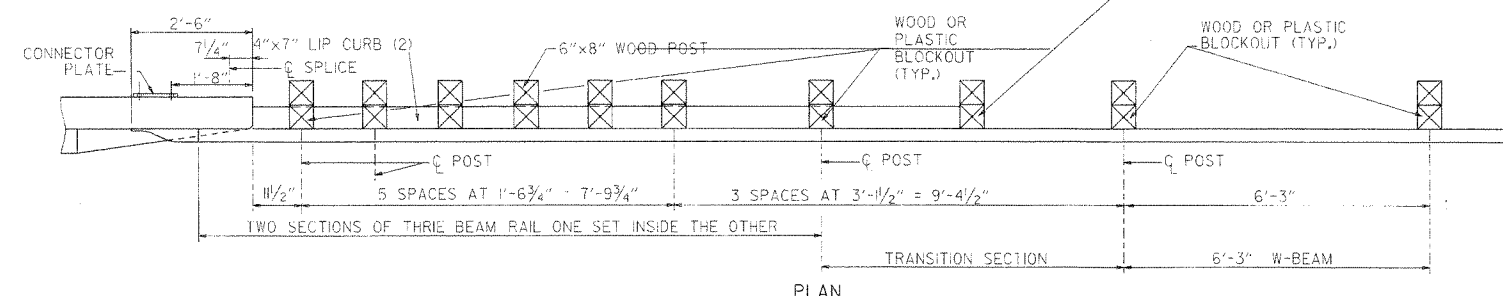

PLAN

- (1) VERIFY BOLT SPACING FROM RAIL TRANSITION PRODUCER.
- (2) REFER TO APPROACH GUTTER DETAILS.
- (3) LENGTH OF BLOCKOUT ON POST 8 TO BE MODIFIED TO FIT RAIL WIDTH.

THRIE BEAM GUARD RAIL CONNECTION AT BRIDGE ENDS


GENERAL NOTES:

- THE THRIE BEAM RAIL, SPECIAL END SHOE, AND THE TRANSITION SECTION SHALL BE MADE OF STEEL AND SHALL BE 12 GAGE. ZINC COATING SHALL BE TYPE I.
- RAIL POSTS SHALL BE SET PERPENDICULAR TO THE ROADWAY PROFILE GRADE AND VERTICALLY IN CROSS SECTION.
- ALL BOLTS SHALL BE SUFFICIENT LENGTH TO EXTEND THROUGH THE FULL THICKNESS OF THE NUT AND NO MORE THAN 3/4" BEYOND IT.
- ALL LAP SPLICES, INCLUDING SPECIAL END SHOES, SHALL BE MADE IN THE DIRECTION SHOWN ON STANDARD DRAWINGS GR-9 & GR-11.
- WOOD POSTS & WOOD BLOCKS SHALL BE EITHER DENSE NO. 1 STRUCTURAL OR BETTER 9.7F (4000 F) OR NO. 1 350 F SOUTHERN PINE.
- REFER TO STD. DRWG. GR-10A FOR POST DETAILS.
- USE THRIE BEAM GUARD RAIL COMPONENTS OF SAME MATERIAL FOR ENTIRE JOB.
- THRIE BEAM POSTS SHALL BE SAME MATERIAL AS W-BEAM POSTS FOR ENTIRE JOB.


7-14-10	RAISED HEIGHT OF W-BEAM 1"		ARKANSAS STATE HIGHWAY COMMISSION
11-29-07	ADDED PLASTIC BLOCKOUTS		
11-10-05	ADDED NOTE FOR ATTACHING STEEL BLOCKOUT		
11-18-04	REVISED GENERAL NOTES		
10-9-03	REVISED GENERAL NOTES		
4-10-03	REVISED GENERAL NOTES		
8-22-02	REVISED NOTE (2)		
6-29-00	MOVED DIMENSION LINES		
5-18-00	ADDED NOTE		
3-30-00	DRAWN & ISSUED		
DATE	REVISION	DATE	FILM

GUARD RAIL DETAILS

STANDARD DRAWING GR-10

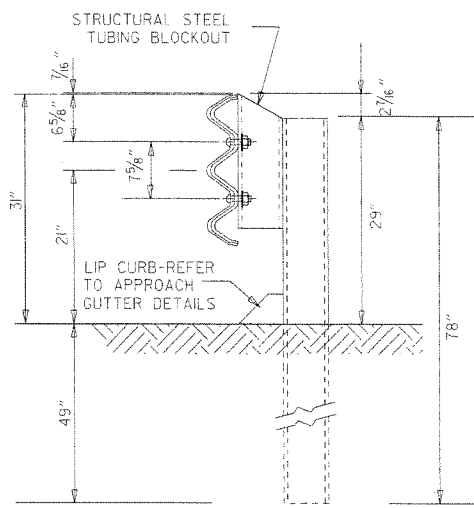


THRIE BEAM RAIL WITH STEEL TUBING BLOCKOUT
AND STEEL POST
POSTS 1-7

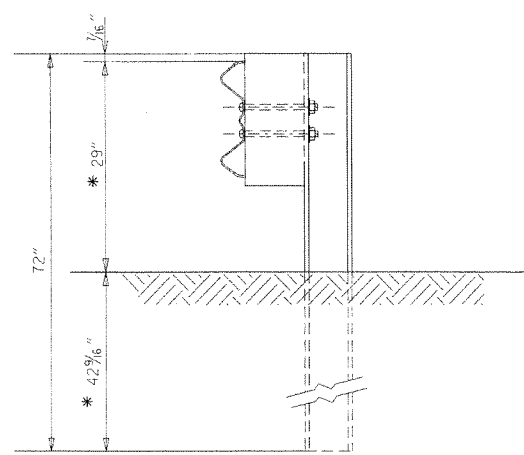


W-BEAM TO THRIE BEAM TRANSITION RAIL
WITH WOOD OR PLASTIC BLOCKOUT AND STEEL POST
POST 8


* NOTE:
THESE DIMENSIONS WILL NEED TO BE ADJUSTED
IN THE FIELD TO MAKE THE TRANSITION FROM
21" MID POINT OF THRIE BEAM TO 22" MID POINT
OF W-BEAM.

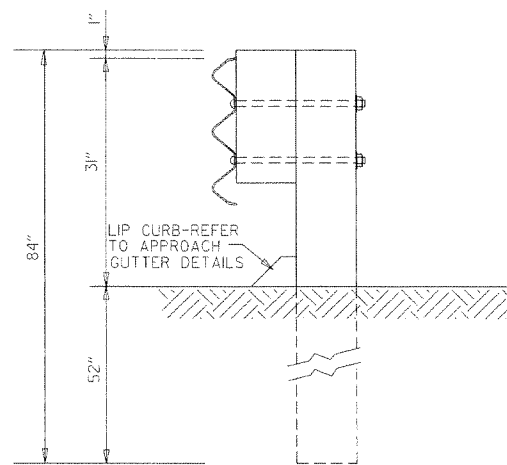

THRIE BEAM RAIL
WITH WOOD OR PLASTIC
BLOCKOUTS & WOOD POSTS
POSTS 1-6

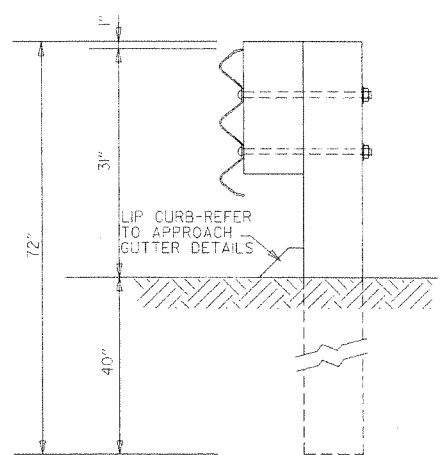

THRIE BEAM RAIL
WITH WOOD OR PLASTIC
BLOCKOUT & WOOD POST
POST 7

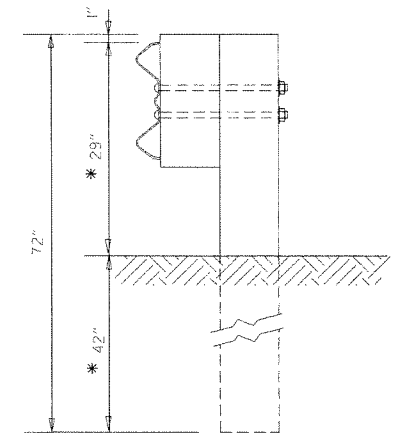

W-BEAM TO THRIE BEAM
TRANSITION RAIL WITH WOOD OR
PLASTIC BLOCKOUT & WOOD POST
POST 8

GENERAL NOTES:
RAIL POSTS SHALL BE SET PERPENDICULAR TO THE ROADWAY PROFILE GRADE AND
VERTICALLY IN CROSS SECTION.
WOOD POSTS & WOOD BLOCKS SHALL BE EITHER DENSE NO. 1 STRUCTURAL OR
BETTER 9.7F (1400 F) OR NO. 1 (350 F) SOUTHERN PINE.

ARKANSAS STATE HIGHWAY COMMISSION

GUARD RAIL DETAILS

STANDARD DRAWING GR-10A

DATE	REVISION	DATE FILM
7-14-10	REVISED POST 8 DIMENSIONS	
11-29-07	ADDED PLASTIC BLOCKOUTS	
8-22-02	REVISED LIP CURB NOTE	
3-30-00	DRAWN & ISSUED	

REINFORCED CONCRETE ARCH PIPE DIMENSIONS

EQUIV. DIA.	SPAN		RISE	
	AASHTO M 206	AHTD NOMINAL	AASHTO M 206	AHTD NOMINAL
INCHES	INCHES			
15	18	18	11	11
18	22	22	13 1/2	14
21	26	26	15 1/2	16
24	28 1/2	29	18	18
30	36 1/4	36	22 1/2	23
36	43 3/8	44	26 3/8	27
42	51 1/8	51	31 1/8	31
48	58 1/2	59	36	36
54	65	65	40	40
60	73	73	45	45
72	88	88	54	54
84	102	102	62	62
90	115	115	72	72
96	122	122	77 1/2	77
108	138	138	87 3/8	87
120	154	154	96 3/8	97
132	168 3/4	169	106 1/2	107

THE MEASURED SPAN AND RISE SHALL NOT VARY MORE THAN + 2 PERCENT FROM THE VALUES SPECIFIED BY AASHTO M206.

REINFORCED CONCRETE HORIZONTAL ELLIPTICAL PIPE DIMENSIONS

EQUIV. DIA.	AASHTO M 207	
	SPAN	RISE
INCHES	INCHES	
18	23	14
24	30	19
27	34	22
30	38	24
33	42	27
36	45	29
39	49	32
42	53	34
48	60	38
54	68	43
60	76	48
66	83	53
72	91	58
78	98	63
84	106	68

THE MEASURED SPAN AND RISE SHALL NOT VARY MORE THAN + 2 PERCENT FROM THE VALUES SPECIFIED BY AASHTO M207.

CONSTRUCTION SEQUENCE

1. PLACE STRUCTURAL BEDDING MATERIAL TO GRADE. DO NOT COMPACT.
2. INSTALL PIPE TO GRADE.
3. COMPACT STRUCTURAL BEDDING OUTSIDE THE MIDDLE THIRD OF THE PIPE.
4. PLACE AND COMPACT THE HAUNCH AREA UP TO THE MIDDLE OF THE PIPE.
5. COMPLETE BACKFILL ACCORDING TO SUBSECTION 606.03.(f)(1).


NOTE: HAUNCH AND STRUCTURAL BEDDING MATERIAL WILL NOT BE PAID FOR SEPARATELY, BUT COMPENSATION WILL BE CONSIDERED TO BE INCLUDED IN THE PRICE BID PER LINEAR FOOT OF CONCRETE PIPE.

- LEGEND -

- D_i = NORMAL INSIDE DIAMETER OF PIPE
- D_o = OUTSIDE DIAMETER OF PIPE
- H = FILL COVER HEIGHT OVER PIPE (FEET)
- MIN. = MINIMUM
- UNDISTURBED SOIL

INSTALLATION TYPE	MATERIAL REQUIREMENTS FOR HAUNCH AND STRUCTURAL BEDDING
TYPE 1	AGGREGATE BASE COURSE (CLASS 5 OR CLASS 7)
TYPE 2	SELECTED MATERIALS (CLASS SM-1, SM-2, OR SM-4) OR TYPE 1 INSTALLATION MATERIAL*
TYPE 3**	AASHTO CLASSIFICATION A-1 THRU A-6 SOIL OR TYPE 1 OR 2 INSTALLATION MATERIAL

- * SM-3 WILL NOT BE ALLOWED.
- ** MATERIALS SHALL NOT INCLUDE ORGANIC MATERIALS OR STONES LARGER THAN 3 INCHES.

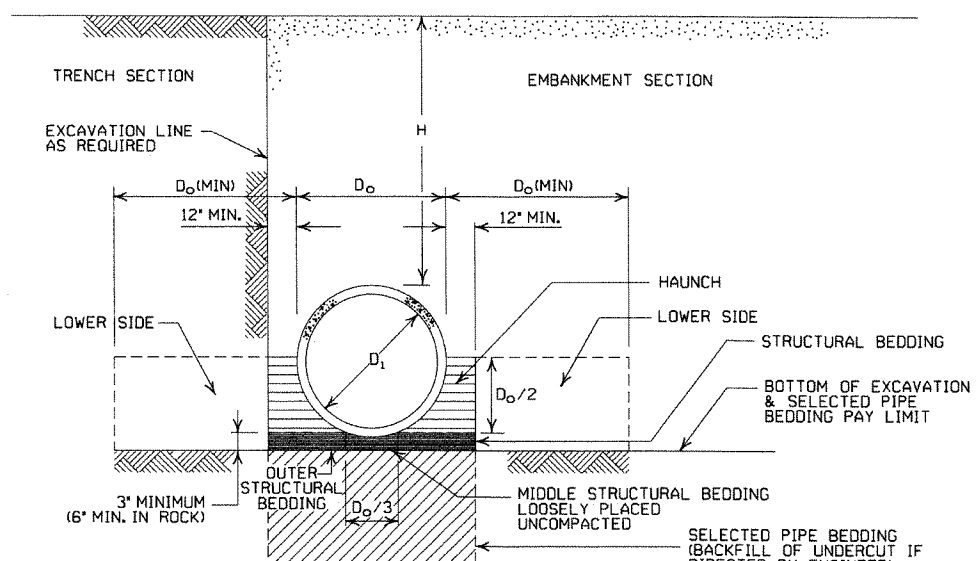

EMBANKMENT AND TRENCH INSTALLATIONS

1. MATERIAL IN THE HAUNCH AND OUTER STRUCTURAL BEDDING SHALL BE COMPACTED TO 95% OF THE MAXIMUM DENSITY ACCORDING TO THE TYPE OR CLASS OF MATERIAL USED.
2. FOR TRENCHES WITH WALLS OF NATURAL SOIL, THE DENSITY OF THE SOIL IN THE LOWER SIDE ZONE SHALL BE AS FIRM AS THE 95% DENSITY REQUIRED FOR THE HAUNCH. IF THE EXISTING SOIL DOES NOT MEET THIS CRITERIA, IT SHALL BE REMOVED AND RECOMPACTED TO 95% OF THE MAXIMUM DENSITY ACCORDING TO THE TYPE OF MATERIAL USED.
3. FOR EMBANKMENTS, THE MATERIAL IN THE LOWER SIDE ZONE SHALL BE COMPACTED TO 95% OF THE MAXIMUM DENSITY ACCORDING TO THE TYPE OR CLASS OF MATERIAL USED.

GENERAL NOTES

1. CONCRETE PIPE CULVERT CONSTRUCTION SHALL CONFORM TO ARKANSAS STATE HIGHWAY AND TRANSPORTATION DEPARTMENT STANDARD SPECIFICATIONS FOR HIGHWAY CONSTRUCTION (2003 EDITION), WITH APPLICABLE SUPPLEMENTAL SPECIFICATIONS AND SPECIAL PROVISIONS. UNLESS OTHERWISE NOTED IN THE PLANS, SECTION AND SUBSECTION REFER TO THE STANDARD CONSTRUCTION SPECIFICATIONS.
2. CONCRETE PIPE CULVERT DESIGN SHALL CONFORM TO AASHTO LRFD BRIDGE DESIGN SPECIFICATIONS, FIFTH EDITION (2010) WITH 2010 INTERIMS.
3. ALL PIPE SHALL CONFORM TO SECTION 606. CIRCULAR R.C. PIPE CULVERTS SHALL CONFORM TO AASHTO M170, R.C. ARCH PIPE CULVERTS SHALL CONFORM TO AASHTO M206 AND HORIZONTAL ELLIPTICAL PIPE CULVERTS SHALL CONFORM TO AASHTO M207.
4. ALL PIPE SHALL BE PROTECTED DURING CONSTRUCTION BY A COVER SUFFICIENT TO PREVENT DAMAGE FROM PASSAGE OF EQUIPMENT.
5. THE MINIMUM TRENCH WIDTH SHALL BE THE OUTSIDE DIAMETER OF THE PIPE PLUS 24 INCHES. THE MAXIMUM ALLOWABLE TRENCH WIDTH SHALL BE THE MINIMUM WIDTH PRACTICABLE FOR WORKING CONDITIONS.
6. MULTIPLE PIPE CULVERTS SHALL BE INSTALLED WITH A MINIMUM CLEARANCE OF 24 INCHES BETWEEN STRINGS OF PIPE. REFER TO STD. DWG. FES-2 FOR MINIMUM CLEARANCE WHERE FLARED END SECTIONS ARE USED.
7. IMPERVIOUS MATERIAL SHOULD BE PLACED AS DIRECTED BY THE ENGINEER AT THE ENDS OF THE CULVERT TO PREVENT LOSS OF STRUCTURAL BEDDING WHEN PERVIOUS MATERIAL IS USED FOR STRUCTURAL BEDDING AND/OR BACKFILL.
8. NOT MORE THAN ONE LIFTING HOLE MAY BE PROVIDED IN CONCRETE PIPE TO FACILITATE HANDLING. HOLE MAY BE CAST IN PLACE, CUT INTO THE FRESH CONCRETE AFTER FORMS ARE REMOVED, OR DRILLED. THE HOLE SHALL NOT BE MORE THAN TWO INCHES IN DIAMETER OR TWO INCHES SQUARE. CUTTING OR DISPLACEMENT OF REINFORCEMENT WILL NOT BE PERMITTED. SPALLED AREAS AROUND THE HOLE SHALL BE REPAIRED IN A WORKMANLIKE MANNER. LIFTING HOLE SHALL BE FILLED WITH MORTAR, CONCRETE, OR OTHER METHOD AS APPROVED BY THE ENGINEER.
9. WHEN DIRECTED BY THE ENGINEER, UNSUITABLE MATERIAL THAT IS ENCOUNTERED AT THE BOTTOM OF THE EXCAVATED TRENCH (BELOW THE AREA IDENTIFIED AS "STRUCTURAL BEDDING" ABOVE) WILL BE EXCAVATED AND REPLACED WITH SELECTED PIPE BEDDING. THE QUANTITY OF MATERIAL REQUIRED TO BACKFILL THE UNDERCUT AREA UP TO THE SELECTED PIPE BEDDING PAY LIMIT DESIGNATED ABOVE WILL BE MEASURED AND PAID FOR AS "SELECTED PIPE BEDDING."
10. WHEN THE EXISTING MATERIAL EXCAVATED FOR THE PIPE TRENCH IS DETERMINED BY THE ENGINEER TO BE UNSUITABLE FOR BACKFILLING THE PIPE (ABOVE THE AREA IDENTIFIED ABOVE AS THE HAUNCH), BORROW MATERIAL OR MATERIAL FROM THE ROADWAY EXCAVATION WILL BE USED TO BACKFILL THE PIPE. IF SUITABLE MATERIAL IS NOT AVAILABLE, THE ENGINEER MAY AUTHORIZE THE USE OF "SELECTED PIPE BACKFILL."

MINIMUM HEIGHT OF FILL "H" OVER CIRCULAR R.C. PIPE CULVERTS

INSTALLATION TYPE	CLASS OF PIPE			
	CLASS III		CLASS IV	CLASS V
PIPE ID (IN.)	TYPE 1 OR 2	TYPE 3	ALL	ALL
12-15	2	2.5	2	1
18-24	2.5	3	2	1
27-33	3	4	2	1
36-42	3.5	5	2	1
48	4.5	5.5	2	1
54-60	5	7	2	1
66-78	6	8	2	1
84-108	7.5	8	2	1

NOTE: FOR MINIMUM COVER VALUES, "H" SHALL INCLUDE A MINIMUM OF 12" OF PAVEMENT AND/OR BASE.

MAXIMUM HEIGHT OF FILL "H" OVER CIRCULAR R.C. PIPE CULVERTS

INSTALLATION TYPE	CLASS OF PIPE		
	CLASS III	CLASS IV	CLASS V
FEET			
TYPE 1	21	32	50
TYPE 2	16	25	39
TYPE 3	12	20	30

NOTE: IF FILL HEIGHT EXCEEDS 50 FEET, A SPECIAL DESIGN CONCRETE PIPE WILL BE REQUIRED USING TYPE 1 INSTALLATION.

MINIMUM HEIGHT OF FILL "H" OVER R.C. ARCH & HORIZONTAL ELLIPTICAL PIPE CULVERTS

INSTALLATION TYPE	CLASS OF PIPE	
	CLASS III	CLASS IV
FEET		
TYPE 2 OR TYPE 3	2.5	1.5

NOTE: TYPE 1 INSTALLATION WILL NOT BE ALLOWED FOR ARCH & HORIZONTAL ELLIPTICAL PIPE CULVERTS.

NOTE: FOR MINIMUM COVER VALUES, "H" SHALL INCLUDE A MINIMUM OF 12" OF PAVEMENT AND/OR BASE.

MAXIMUM HEIGHT OF FILL "H" OVER R.C. ARCH & HORIZONTAL ELLIPTICAL PIPE CULVERTS

INSTALLATION TYPE	CLASS OF PIPE	
	CLASS III	CLASS IV
FEET		
TYPE 2	13	21
TYPE 3	10	16

NOTE: TYPE 1 INSTALLATION WILL NOT BE ALLOWED FOR ARCH & HORIZONTAL ELLIPTICAL PIPE CULVERTS.

DATE	REVISION	DATE FILMED
12-15-11	REVISED FOR LRFD DESIGN SPECIFICATIONS	
5-18-00	REVISED TYPE 3 BEDDING & ADDED NOTE	
3-30-00	REVISED INSTALLATIONS	
11-06-97	ISSUED	

ARKANSAS STATE HIGHWAY COMMISSION

CONCRETE PIPE CULVERT
FILL HEIGHTS & BEDDING

STANDARD DRAWING PCC-1

CORRUGATED STEEL PIPE (ROUND)

PIPE DIAMETER (INCHES)	① MINIMUM COVER TOP OF PIPE TO TOP OF GROUND "H" (FEET)	MAX. FILL HEIGHT "H" ABOVE TOP OF PIPE (FEET)				
		METAL THICKNESS (INCHES)				
		0.064	0.079	0.109	0.138	0.168
2 3/4 INCH BY 1/2 INCH CORRUGATION RIVETED, WELDED, OR HELICAL LOCK-SEAM						
12	1	84	91			
15	1	67	73			
18	1	56	61			
24	1	42	46	59		
30	2	34	36	47		
36	2		30	39	41	
42	2		43	67	70	73
48	2		37	58	61	64
② 3 INCH BY 1 INCH OR 5 INCH BY 1 INCH CORRUGATION RIVETED, WELDED, BOLTED, OR HELICAL LOCK-SEAM						
36	1	48	60	88	111	118
42	1	41	51	72	90	102
48	1	36	45	64	77	85
54	2	32	40	59	71	79
60	2	29	36	53	64	71
66	2	26	33	47	58	64
72	2	24	30	44	53	59
78	2		28	41	49	54
84	2		26	38	45	51
90	2		24	35	43	45
96	2		22	33	40	44
102	2			31	38	42
108	2			30	35	39
114	2			28	34	37
120	2			27	32	35

CONSTRUCTION SEQUENCE

1. PLACE STRUCTURAL BEDDING MATERIAL TO GRADE. DO NOT COMPACT.
2. INSTALL PIPE TO GRADE.
3. COMPACT STRUCTURAL BACKFILL OUTSIDE THE MIDDLE THIRD OF THE PIPE.
4. COMPLETE STRUCTURAL BACKFILL OPERATION BY WORKING FROM SIDE TO SIDE OF THE PIPE. THE SIDE TO SIDE STRUCTURAL BACKFILL DIFFERENTIAL SHALL NOT EXCEED 24 INCHES OR 1/3 THE SIZE OF THE PIPE, WHICHEVER IS LESS.

NOTE: STRUCTURAL BACKFILL AND STRUCTURAL BEDDING MATERIAL WILL NOT BE PAID FOR SEPARATELY, BUT COMPENSATION WILL BE CONSIDERED TO BE INCLUDED IN THE PRICE BID PER LINEAR FOOT OF METAL PIPE.

INSTALLATION TYPE	MATERIAL REQUIREMENTS FOR STRUCTURAL BACKFILL AND STRUCTURAL BEDDING
TYPE 1	AGGREGATE BASE COURSE (CLASS 4, 5, 6, OR 7)
TYPE 2	SELECTED MATERIALS (CLASS SM-1, SM-2, OR SM-4) OR TYPE 1 INSTALLATION MATERIAL ③

③ SM-3 WILL NOT BE ALLOWED.

CORRUGATED ALUMINUM PIPE (ROUND)

PIPE DIAMETER (INCHES)	① MINIMUM COVER TOP OF PIPE TO TOP OF GROUND "H" (FEET)	MAX. FILL HEIGHT "H" ABOVE TOP OF PIPE (FEET)				
		METAL THICKNESS IN INCHES				
		0.060	0.075	0.105	0.135	0.164
2 1/2 INCH BY 1/2 INCH CORRUGATION RIVETED OR HELICAL LOCK-SEAM						
12	1	45	45			
18	2	30	30	52		
24	2	22	22	39	41	
30	2		18	31	32	34
36	2.5		15	26	27	28
42	2			43	43	44
48	2			40	41	43
54	2			35	37	38
60	2				33	34
66	2					31
72	2					29

EQUIVALENT METAL THICKNESSES AND GAUGES

METAL THICKNESS IN INCHES			GAUGE NUMBER
STEEL		ALUMINUM	
ZINC COATED	UNCOATED		
0.064	0.0598	0.060	16
0.079	0.0747	0.075	14
0.109	0.1046	0.105	12
0.138	0.1345	0.135	10
0.168	0.1644	0.164	8

CORRUGATED METAL PIPE ARCHES

EQUIV. DIA. (INCHES)	PIPE DIMENSION SPAN X RISE (INCHES)	MINIMUM CORNER RADIUS (INCHES)	STEEL				ALUMINUM			
			MIN. THICKNESS REQUIRED INCHES	① MIN. HEIGHT OF FILL, "H" (FT.)		MAX. HEIGHT OF FILL, "H" (FT.)	MIN. THICKNESS REQUIRED INCHES	① MIN. HEIGHT OF FILL, "H" (FT.)		MAX. HEIGHT OF FILL, "H" (FT.)
				INSTALLATION				INSTALLATION		
				TYPE 1	TYPE 1			TYPE 1	TYPE 1	
			2 3/4 INCH BY 1/2 INCH CORRUGATION RIVETED, WELDED, OR HELICAL LOCK-SEAM				2 3/4 INCH BY 1/2 INCH CORRUGATION RIVETED OR HELICAL LOCK-SEAM			
15	17x13	3	0.064	2		15	0.060	2		15
18	21x15	3	0.064	2		15	0.060	2		15
21	24x18	3	0.064	2.25		15	0.060	2.25		15
24	28x20	3	0.064	2.5		15	0.075	2.5		15
30	35x24	3	0.079	3		12	0.075	3		12
36	42x29	3 1/2	0.079	3		12	0.105	3		12
42	49x33	4	0.079	3		12	0.105	3		12
48	57x38	5	0.109	3		13	0.135	3		13
54	64x43	6	0.109	3		14	0.135	3		14
60	71x47	7	0.138	3		15	0.164	3		15
66	77x52	8	0.168	3		15				
72	83x57	9	0.168	3		15				
② 3 INCH BY 1 INCH OR 5 INCH BY 1 INCH CORRUGATION RIVETED, WELDED, OR HELICAL LOCK-SEAM										
			INSTALLATION				INSTALLATION			
			TYPE 2		TYPE 1	TYPE 2		TYPE 1		
36	40x31	5	0.079	3	2	12	15			
42	46x36	6	0.079	3	2	13	15			
48	53x41	7	0.079	3	2	13	15			
54	60x46	8	0.079	3	2	13	15			
60	66x51	9	0.079	3	2	13	15			
66	73x55	12	0.079	3	2	15	15			
72	81x59	14	0.079	3	2	15	15			
78	87x63	14	0.079	3	2	15	15			
84	95x67	16	0.109	3	2	15	15			
90	103x71	16	0.109	3	2	15	15			
96	112x75	18	0.109	3	2	15	15			
102	117x79	18	0.109	3	2	15	15			
108	128x83	18	0.138	3	2	15	15			

① FOR MINIMUM COVER VALUES, "H" SHALL

② WHERE THE STANDARD 2 2/3" x 1/2" CORR
WITH A 3' x 1' OR 5' x 1' CORRUGATION
OR GREATER THAN THE MAXIMUM FILL


① FOR MINIMUM COVER VALUES, "H" SHALL INCLUDE A MINIMUM 12" OF PAVEMENT AND/OR BASE.

② WHERE THE STANDARD 2 2/3" x 1/2" CORRUGATION AND GAUGE IS SPECIFIED FOR A GIVEN DIAMETER, A PIPE OF THE SAME DIAMETER WITH A 3" x 1" OR 5" x 1" CORRUGATION MAY BE SUBSTITUTED, PROVIDING IT IS GAUGED FOR A FILL HEIGHT CONDITION EQUAL TO OR GREATER THAN THE MAXIMUM FILL HEIGHT CONDITION FOR THE SPECIFIED GAUGE AND CORRUGATION.

- LEGEND -

- D_o = OUTSIDE DIAMETER OF PIPE
MAX. = MAXIMUM
MIN. = MINIMUM
= STRUCTURAL BACKFILL MATERIAL
= UNDISTURBED SOIL
EQUIV. DIA. = EQUIVALENT DIAMETER
H = FILL COVER HEIGHT OVER PIPE (FEET)

IN SOIL-MIN. EQUALS TWICE CORRUGATION DEPTH
IN ROCK-MIN. EQUALS GREATER OF:
1/2" PER FOOT OF FILL OVER PIPE (24" MAX.)
TWICE CORRUGATION DEPTH

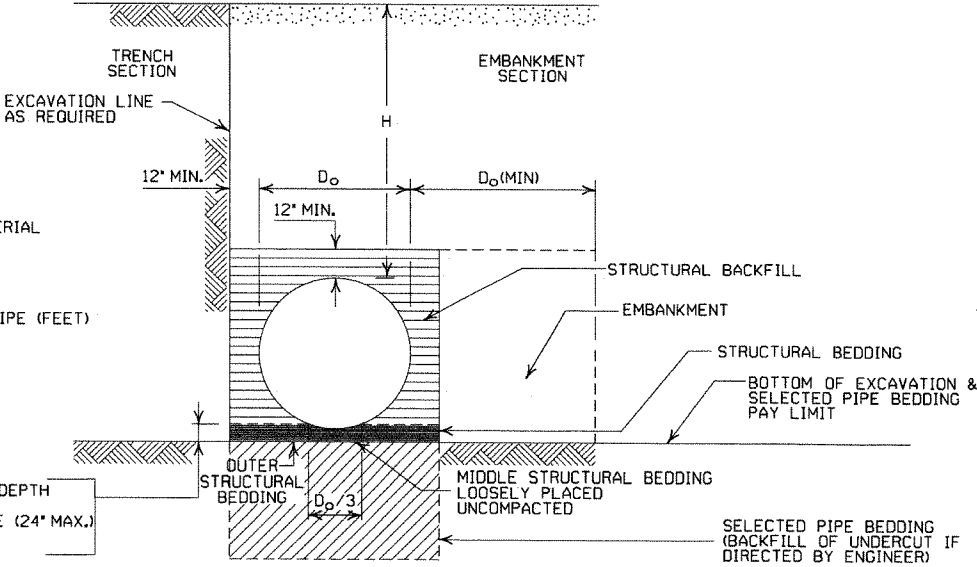

EMBANKMENT AND TRENCH INSTALLATIONS

1. STRUCTURAL BACKFILL, EMBANKMENT, AND OUTER STRUCTURAL BEDDING MATERIAL SHALL BE COMPACTED TO 95% OF THE MAXIMUM DENSITY ACCORDING TO THE TYPE OR CLASS OF MATERIAL USED.
2. INSTALLATION TYPE 1 OR 2 MAY BE USED FOR CORRUGATED STEEL OR ALUMINUM PIPE (ROUND).
3. INSTALLATION TYPE 1 SHALL BE USED FOR CORRUGATED STEEL OR ALUMINUM PIPE ARCHES WITH 2 1/2" x 1/2" CORRUGATION.
4. INSTALLATION TYPE 1 OR 2 MAY BE USED FOR CORRUGATED STEEL OR ALUMINUM PIPE ARCHES WITH 3" x 1" OR 5" x 1" CORRUGATION.

GENERAL NOTES



1. METAL PIPE CULVERT CONSTRUCTION SHALL CONFORM TO ARKANSAS STATE HIGHWAY AND TRANSPORTATION DEPARTMENT STANDARD SPECIFICATIONS FOR HIGHWAY CONSTRUCTION (2003 EDITION), WITH APPLICABLE SUPPLEMENTAL SPECIFICATIONS AND SPECIAL PROVISIONS, UNLESS OTHERWISE NOTED IN THE PLANS, SECTION AND SUBSECTION REFER TO THE STANDARD CONSTRUCTION SPECIFICATIONS.
2. METAL PIPE CULVERT DESIGN SHALL CONFORM TO AASHTO LRFD BRIDGE DESIGN SPECIFICATIONS, FIFTH EDITION (2010) WITH 2010 INTERIMS.
3. METAL PIPE CULVERT MATERIALS AND INSTALLATIONS SHALL CONFORM TO SECTION 606 AND JOB SPECIAL PROVISION "METAL PIPE".
4. ALL PIPE SHALL BE PROTECTED DURING CONSTRUCTION BY A COVER SUFFICIENT TO PREVENT DAMAGE FROM PASSAGE OF EQUIPMENT.
5. THE MINIMUM TRENCH WIDTH SHALL BE THE OUTSIDE DIAMETER OF THE PIPE PLUS 24 INCHES. THE MAXIMUM ALLOWABLE TRENCH WIDTH SHALL BE THE MINIMUM WIDTH PRACTICABLE FOR WORKING CONDITIONS.
6. MULTIPLE PIPE CULVERTS SHALL BE INSTALLED WITH A MINIMUM CLEARANCE OF 24 INCHES BETWEEN STRINGS OF PIPE. REFER TO STD. DWG. FES-2 FOR MINIMUM CLEARANCE WHERE FLARED END SECTIONS ARE USED.
7. IMPERVIOUS MATERIAL SHOULD BE PLACED AS DIRECTED BY THE ENGINEER AT THE ENDS OF THE CULVERT TO PREVENT LOSS OF STRUCTURAL BEDDING WHEN PERVIOUS MATERIAL IS USED FOR STRUCTURAL BEDDING AND/OR BACKFILL.
8. WHEN DIRECTED BY THE ENGINEER, UNSUITABLE MATERIAL THAT IS ENCOUNTERED AT THE BOTTOM OF THE EXCAVATED TRENCH (BELOW THE AREA IDENTIFIED AS "STRUCTURAL BEDDING" ABOVE) WILL BE EXCAVATED AND REPLACED WITH SELECTED PIPE BEDDING. THE QUANTITY OF MATERIAL REQUIRED TO BACKFILL THE UNDERCUT AREA UP TO THE SELECTED PIPE BEDDING PAY LIMIT DESIGNATED ABOVE WILL BE MEASURED AND PAID FOR AS "SELECTED PIPE BEDDING."
9. WHEN THE EXISTING MATERIAL EXCAVATED FOR THE PIPE TRENCH IS DETERMINED BY THE ENGINEER TO BE UNSUITABLE FOR BACKFILLING THE PIPE (ABOVE THE AREA IDENTIFIED AS STRUCTURAL BACKFILL), BORROW MATERIAL OR MATERIAL FROM THE ROADWAY EXCAVATION WILL BE USED TO BACKFILL THE PIPE. IF SUITABLE MATERIAL IS NOT AVAILABLE, THE ENGINEER MAY AUTHORIZE THE USE OF "SELECTED PIPE BACKFILL."

12-15-11	REVISED FOR LRFD DESIGN SPECS	
3-30-00	REVISED INSTALLATIONS	
11-06-97	ISSUED	
DATE	REVISION	DATE FILMED


ARKANSAS STATE HIGHWAY COMMISSION

METAL PIPE CULVERT
FILL HEIGHTS & BEDDING


STANDARD DRAWING PCM-1

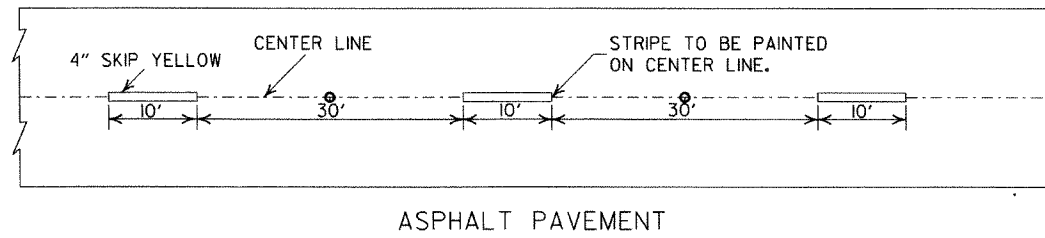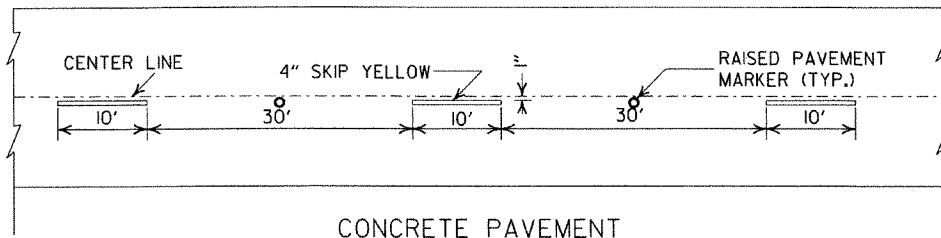


BROKEN LINE STRIPING

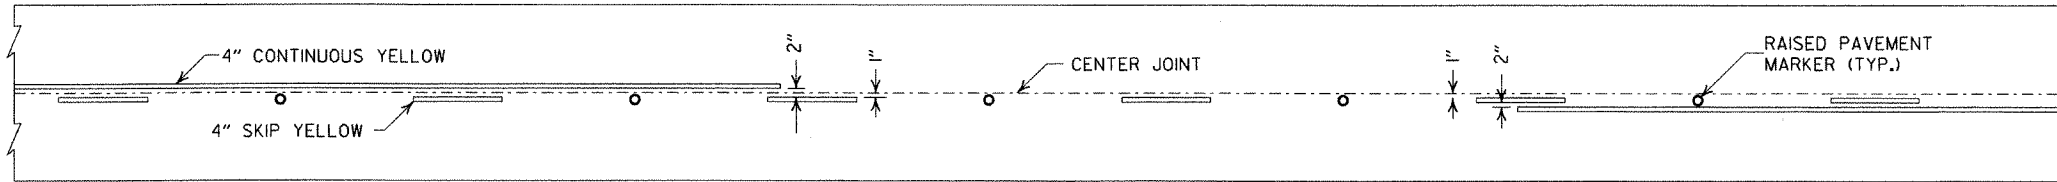


SOLID LINE STRIPING ON CONCRETE PAVEMENT

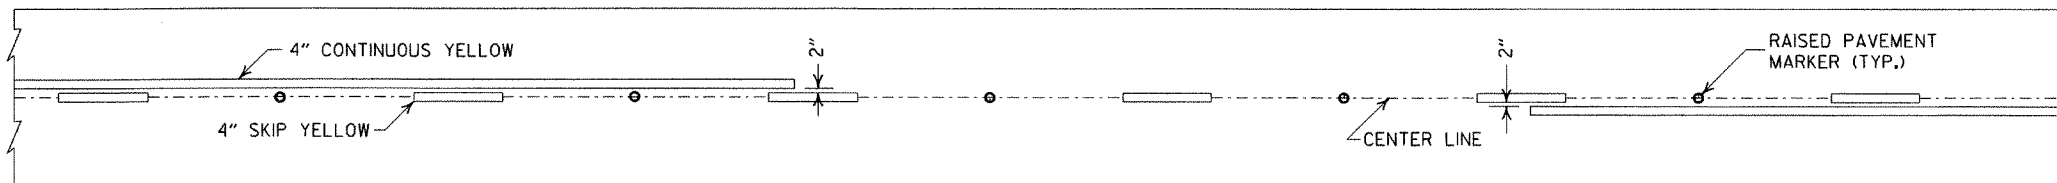

SOLID LINE STRIPING ON ASPHALT PAVEMENT

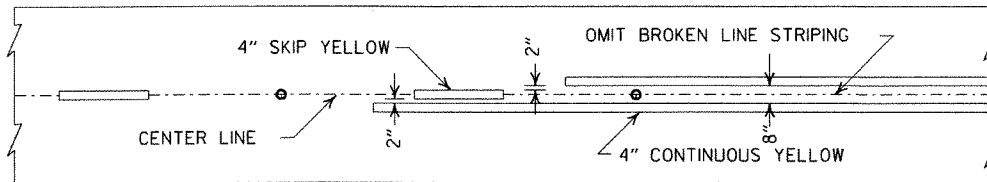


ASPHALT PAVEMENT

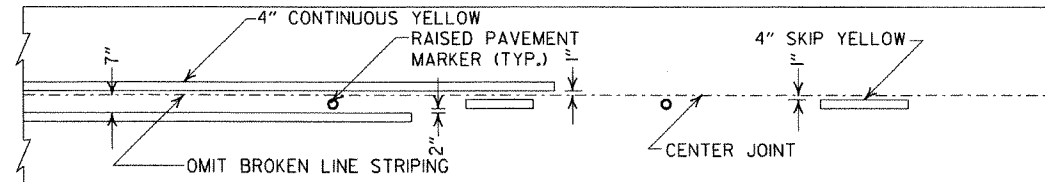

CONCRETE PAVEMENT

STRIPING AT ADJACENT NO PASSING LANES

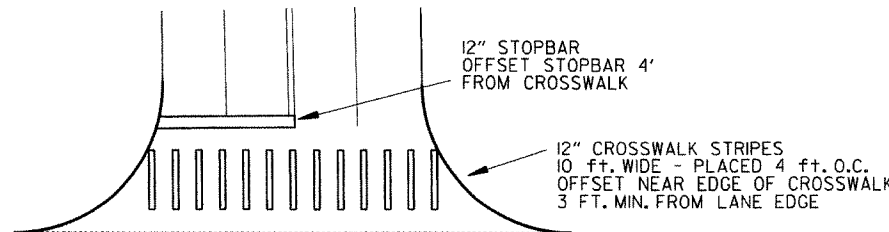


CROSSWALK AND STOPBAR DETAILS


NOTES:

1. ALL LINES SHALL HAVE A WIDTH OF 4 INCHES.
2. THE THICKNESS AND RATE OF PAINT APPLICATION SHALL BE AS SPECIFIED IN SECTION 718 OF THE STANDARD SPECIFICATIONS.
3. THIS DRAWING SHALL BE USED IN CONJUNCTION WITH THE LATEST REVISED ADDITION OF THE "MANUAL ON UNIFORM TRAFFIC CONTROL DEVICES."
4. RAISED PAVEMENT MARKERS SHALL BE CENTERED BETWEEN SKIP LINES ON 40 FEET SPACING UNLESS OTHERWISE SHOWN ON THE PLANS.


2" FOR ASPHALT OR CONCRETE PAVEMENT
6" FOR BITUMINOUS SURFACE TREATMENT

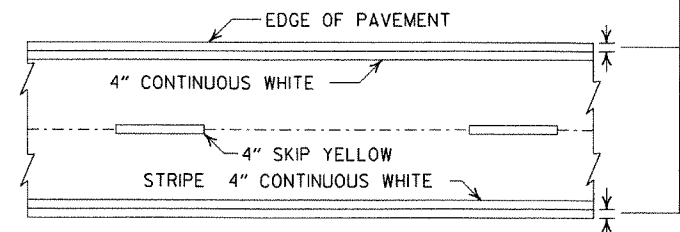

PAVEMENT EDGE LINE MARKING

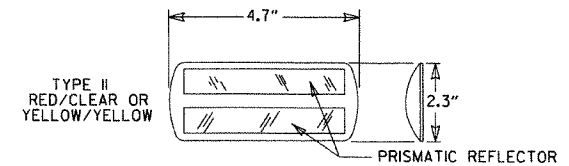

NOTE:
THE RED LENS OF THE TYPE II R.P.M. SHALL FACE THE INCORRECT TRAFFIC MOVEMENT.

 

DETAIL OF STANDARD RAISED PAVEMENT MARKERS

GENERAL NOTES:
THIS DRAWING SHOULD BE CONSIDERED AS TYPICAL ONLY AND THE FINAL LOCATION OF THE STRIPING AND RAISED PAVEMENT MARKERS SHALL BE DETERMINED BY THE ENGINEER.

THIS DRAWING SHOULD BE USED IN CONJUNCTION WITH THE "MANUAL ON UNIFORM TRAFFIC CONTROL DEVICES", LATEST REVISION.

NOTE:
DIMENSIONS SHOWN FOR RAISED PAVEMENT MARKERS ARE TYPICAL. THE CONTRACTOR MAY SUBSTITUTE SIMILAR MARKERS WITH THE APPROVAL OF THE ENGINEER. REQUESTING APPROVAL FOR SIMILAR MARKERS MAY BE MADE BY REFERRING TO THE AHTD QUALIFIED PRODUCTS LIST.

9-12-13	REVISED DETAIL OF STANDARD RAISED PAVEMENT MARKERS	
11-17-10	REVISED GENERAL NOTES & REMOVED FLOWABLE PVMT MKRS	
11-18-04	REVISED NOTE 2 & GENERAL NOTES	
8-22-02	ADDED CROSSWALK & STOPBAR DTLS.	
7-02-98	ADDED DETAILS OF STD. RAISED PAV'T. MARKERS	
4-26-96	REV. NOTES 3&4; ADDED R.P.M.	
9-30-80	DRAWN	1-9-30-80
DATE	REVISION	FILMED

ARKANSAS STATE HIGHWAY COMMISSION

PAVEMENT MARKING DETAILS

STANDARD DRAWING PM-1

LOOP DETECTOR INSTALLATION AND TESTING



NOTES:

1. LOOPS WITH A PERIMETER GREATER THAN 40' SHALL HAVE TWO TURNS. LOOPS WITH A PERIMETER LESS THAN OR EQUAL TO 40' SHALL HAVE THREE TURNS, UNLESS OTHERWISE NOTED ON THE PLANS. QUADRUPOLE LOOPS SHALL BE TWO TURNS (2-4-2 CONFIGURATION) UNLESS OTHERWISE NOTED.
2. LOOP AND FEEDER WIRE SHALL BE CONTINUOUS WITHOUT SPLICES EXCEPT AT THE LOOP/FEEDER WIRE SPLICE AS SHOWN. SPLICE SHALL BE ROSIN SOLDERED AND WATERPROOFED WITH AN ACCEPTED SPLICE KIT. DRAIN WIRE SHALL BE GROUNDED IN CABINET AND INSULATED AT LOOP TO FEEDER SPLICE.
3. THE LOOP TO FEEDER SPLICE, FEEDER JACKET AND JACKET OF LOOP WIRE IN DUCT SHALL BE COMPLETELY SEALED AND WATERPROOFED.
4. CONTRACTOR MAY MAKE CONNECTIONS TO SIGNAL CABLE AND LOOP TO FEEDER CONNECTION AT TERMINAL STRIPS MOUNTED TO POLE INSIDE HAND HOLD COVER AS SHOWN IN DETAIL. TERMINALS MUST BE EASILY ACCESSIBLE, BUT PROTECTED AGAINST ACCIDENTAL CONTACT. CONNECTION OF POWER CARRYING CIRCUITS MUST BE SEPARATED FROM LOOP OR LOGIC CIRCUITS. ALL CONNECTIONS TO TERMINAL STRIPS SHALL UTILIZE SPADE LUGS OR AS APPROVED BY THE ENGINEER.
5. EACH LOOP SHALL HAVE A SEPARATE "FEEDER WIRE" UNLESS OTHERWISE NOTED. ALL FEEDER WIRES SHALL BE LABELED AS TO LOOP NUMBER AS DESIGNATED ON THE PLANS.
6. ALL LOOP WIRE ENTERING PULL BOXES SHALL BE ENCLOSED IN CONDUIT. EACH LOOP WIRE SHALL ENTER PULL BOX OR POLE BASE THROUGH A SEPARATE PIECE OF ONE INCH (1") CONDUIT.
7. LOOP WIRE FROM LOOP TO CONDUIT IS NOT TWISTED. LOOP WIRE IN THE CONDUIT MUST BE TWISTED TWO TO FIVE TURNS PER FOOT.
8. WARRANTY PERIOD FOR LOOPS SHALL NOT COMMENCE UNTIL TESTED BY THE CONTRACTOR AND ACCEPTED BY THE ENGINEER. CONTRACTOR SHALL PERFORM TEST AND PROVIDE A RECORD TO THE ENGINEER AS LISTED IN THE DETECTOR LOOP TESTING PROCEDURE.
9. UNLESS OTHERWISE APPROVED BY THE ENGINEER, BACKER ROD SHALL BE INSTALLED IN SHORT SECTIONS SPACED NOT MORE THAN 18" APART AND WEDGED INTO SLOT TO HOLD CABLE IN PLACE. CABLE SHALL BE TOTALLY ENCAPSULATED IN SEALER.
10. "HOT POUR" SEALER SHALL NOT BE ALLOWED WITH 705-LOOP WIRING IN DUCT.
11. WHERE UNDERGROUND SPLICES OF SIGNAL CABLE ARE REQUIRED, CONNECTIONS SHALL BE SOLDERED AND COMPLETELY WATERPROOFED TO THE SATISFACTION OF THE ENGINEER. WATERPROOFING SHALL EXTEND A MINIMUM OF TWO INCHES PAST THE SIGNAL CABLE JACKET AND SHALL COMPLETELY COVER ALL INDIVIDUAL CONDUCTORS OF THE SIGNAL CABLE. WATERPROOFING DOES NOT APPLY TO CONNECTIONS MADE IN POLE BASES.
12. CONTRACTOR SHALL CONNECT A SEPARATE NEUTRAL FOR EACH LOAD SWITCH REPRESENTED ON EACH SIGNAL POLE. ONLY ONE NEUTRAL IS REQUIRED FOR PEDESTRIAN SIGNALS. A SEPARATE SC (TYPICAL) IS PROVIDED FOR PEDESTRIAN PUSH BUTTONS.
13. TRAFFIC CONTROLLER CABINET AND LAYOUT SHALL BE SUCH THAT IT IS NOT NECESSARY TO SHUT DOWN POWER OR REMOVE LOAD SWITCHES IN ORDER TO EASILY TEST OR MODIFY DETECTOR INPUTS TO CONTROLLER. CONTROLLER CABINET SHALL BE WIRED SUCH POWER TO LOAD SWITCHES CANNOT BACKFEED TO LOAD SWITCH POWER BUSS DURING FLASH OPERATION.

TYPICAL PROCEDURE FOR DETECTOR LOOP TESTING


- 1 DISCONNECT AND TEST CONTINUITY (< 10 OHMS) IF CONTINUITY IS BAD, GO TO TEST 3
- 2 TEST INSULATION (@ 500 VOLT TEST > 10 MEG-OHM) IF TESTS 1 & 2 ARE GOOD, NO FURTHER TESTING IS NECESSARY. RECORDED RESULTS CONSIST OF TESTS 1 & 2 FROM CONTROL CABINET WITH FEEDER WIRE CONNECTED TO LOOP.
- 3 OPEN SPLICE (DO NOT BREAK CONNECTION) REPEAT TEST 1 & 2 IF TEST 3 IS BAD, GO TO TEST 4
- 4 BREAK SPLICE, INSTALL JUMPER IN CABINET, REPEAT TESTS 1 & 2 SEPARATELY FOR FEEDER AND FOR LOOP

FAILURES TYPICALLY RESULT FROM BROKEN WIRE IN PAVEMENT, FAULTY INSULATION OF LOOP OR FEEDER WIRE, OR POORLY INSULATED SPLICE CONNECTION.

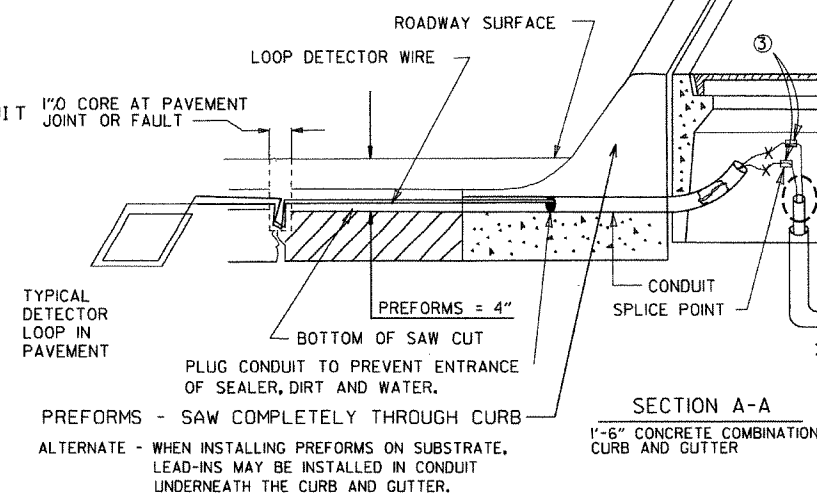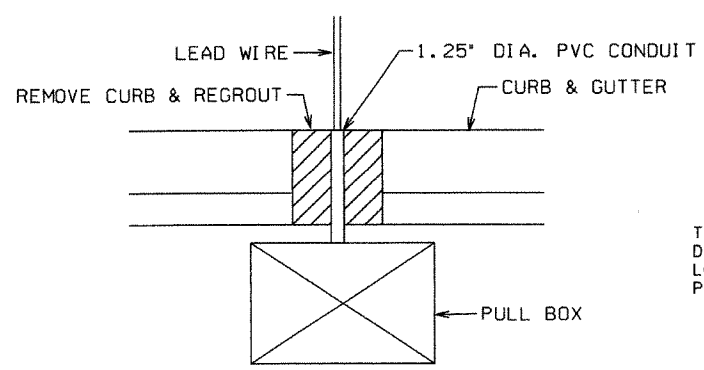


SPECIAL NOTE
IF FEEDER WIRE JACKET IS LEFT UNSEALED AND WATER IS ALLOWED TO ENTER JACKET, CONTRACTOR WILL BE REQUIRED TO REPLACE FEEDER AT NO COST TO THE DEPARTMENT.


SERIES CONNECTED LOOPS

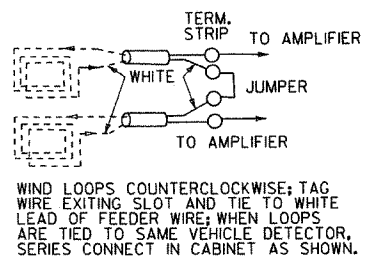


HANDHOLE TERMINAL

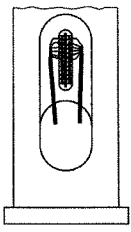


QUADRUPOLE LOOP

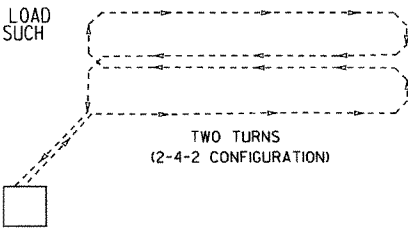


TYPICAL INTERSECTION

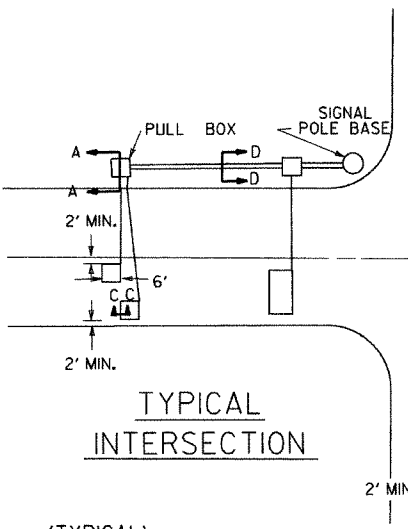

TRAFFIC SIGNAL PRE-EMPTION INTERFACE WIRING DIAGRAM



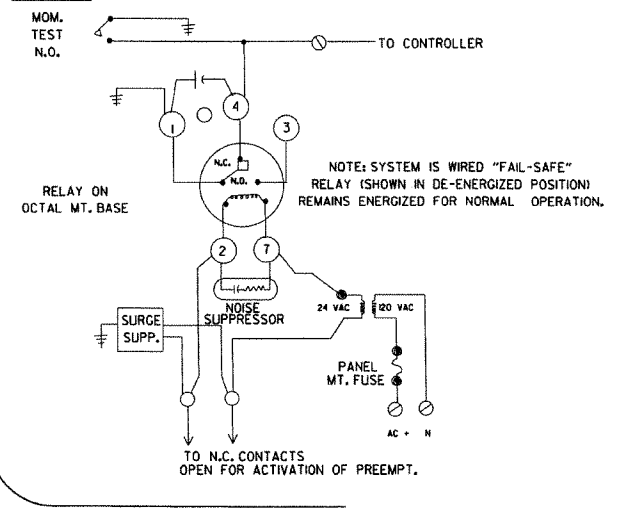


TYPICAL SECTIONS FOR PULSE AND PRESENCE LOOP DETECTORS

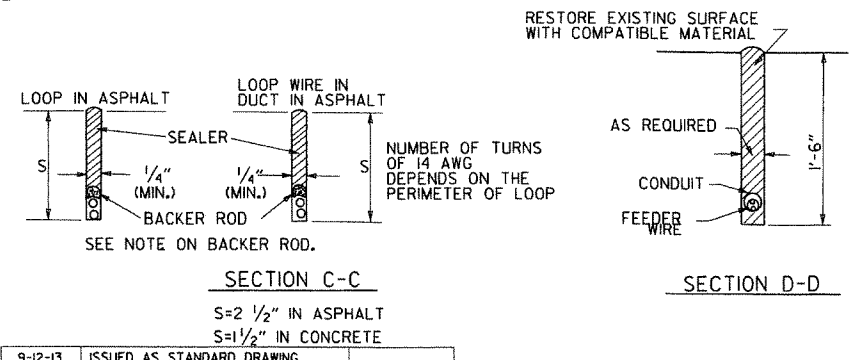


9-12-13	ISSUED AS STANDARD DRAWING		ARKANSAS STATE HIGHWAY COMMISSION
5-17-01	REVISED		
4-11-01	REVISED		
2-4-00	REVISED PRE-EMPTION TEST SWITCH		LOOP DETECTOR INSTALLATION
11-18-98	REVISED NOTES		
11-21-95	ISSUED		
DATE	REVISION	DATE FILED	STANDARD DRAWING SD-4


DRAWER PLAN VIEW

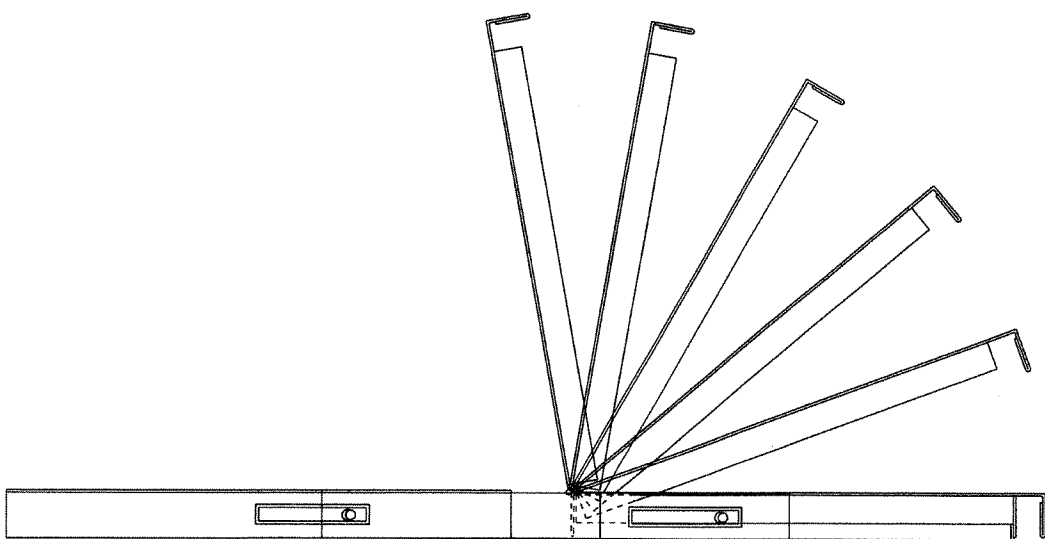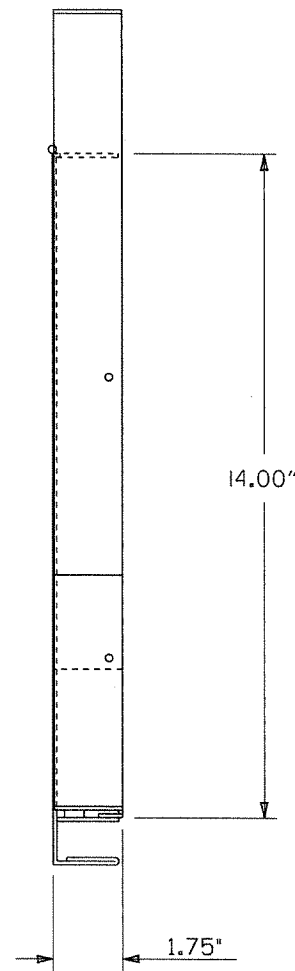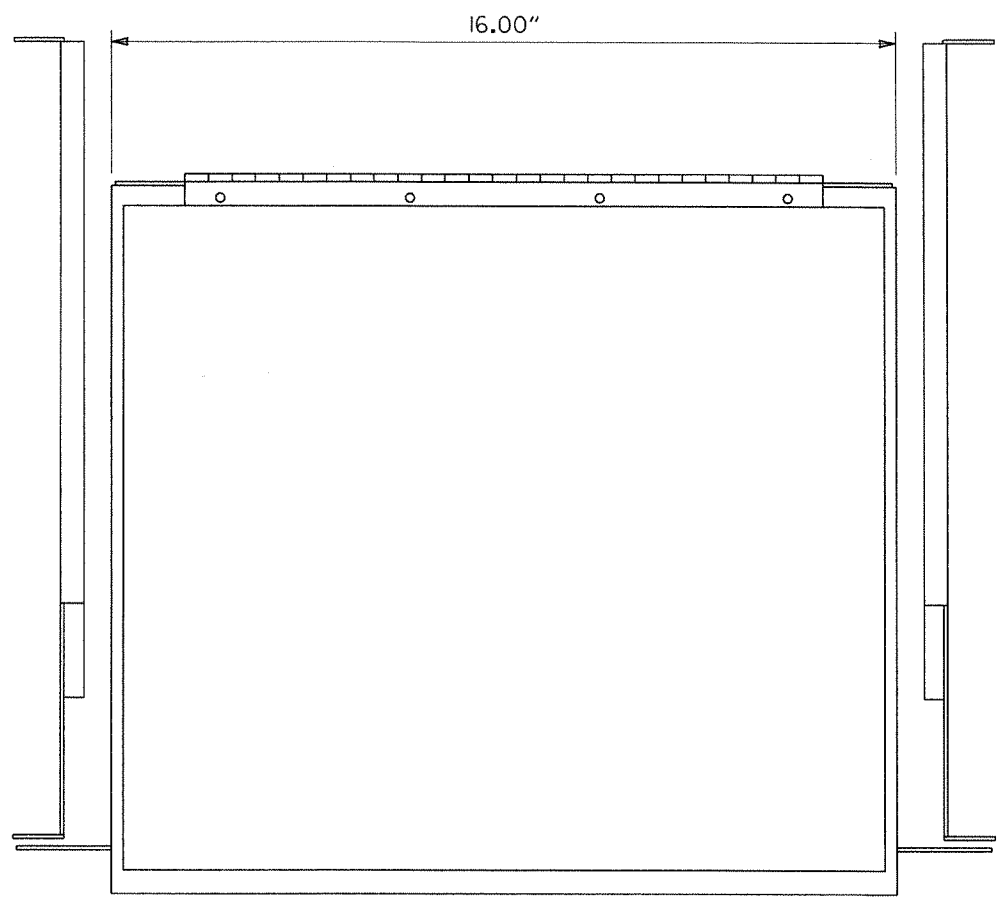

NOTES:
1. RIGHT HAND SLIDE SHOWN, LEFT SLIDE OPPOSITE.
2. GENERAL DEVICES (CC3002-99-0102) OR EQUAL AND CONTAINS (1) RIGHT HAND SLIDE ASSEMBLY, (1) LEFT HAND SLIDE ASSEMBLY.
3. ALL HARDWARE NECESSARY TO FASTEN SLIDE ASSEMBLY TO UNDERSIDE OF CONTROLLER SHELF SHALL BE INCLUDED.




 


FRONT VIEW

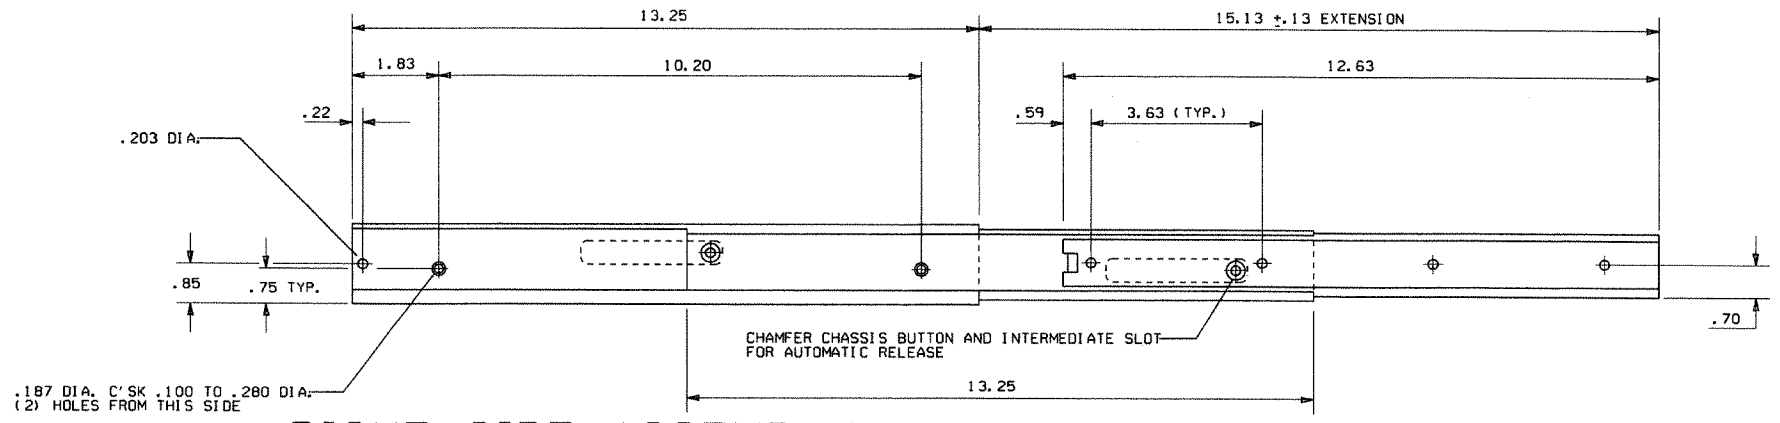


RIGHT SIDE ASSEMBLY

			ARKANSAS STATE HIGHWAY COMMISSION
			CONTROLLER CABINET UTILITY DRAWER
9-12-13	ISSUED AS STANDARD DRAWING		
6-15-05	ISSUED		
DATE	REVISION	DATE FILED	STANDARD DRAWING SD-5

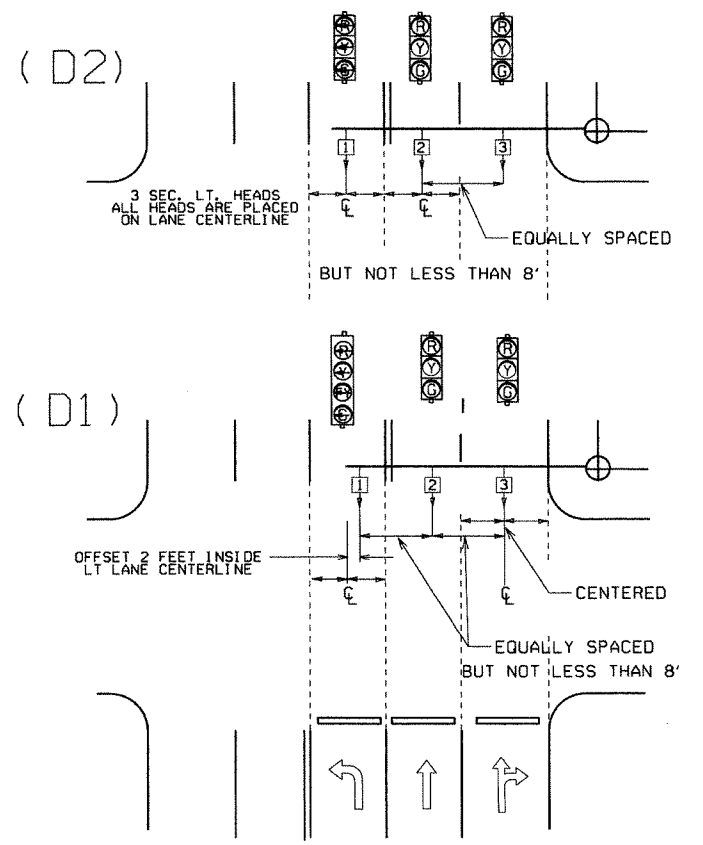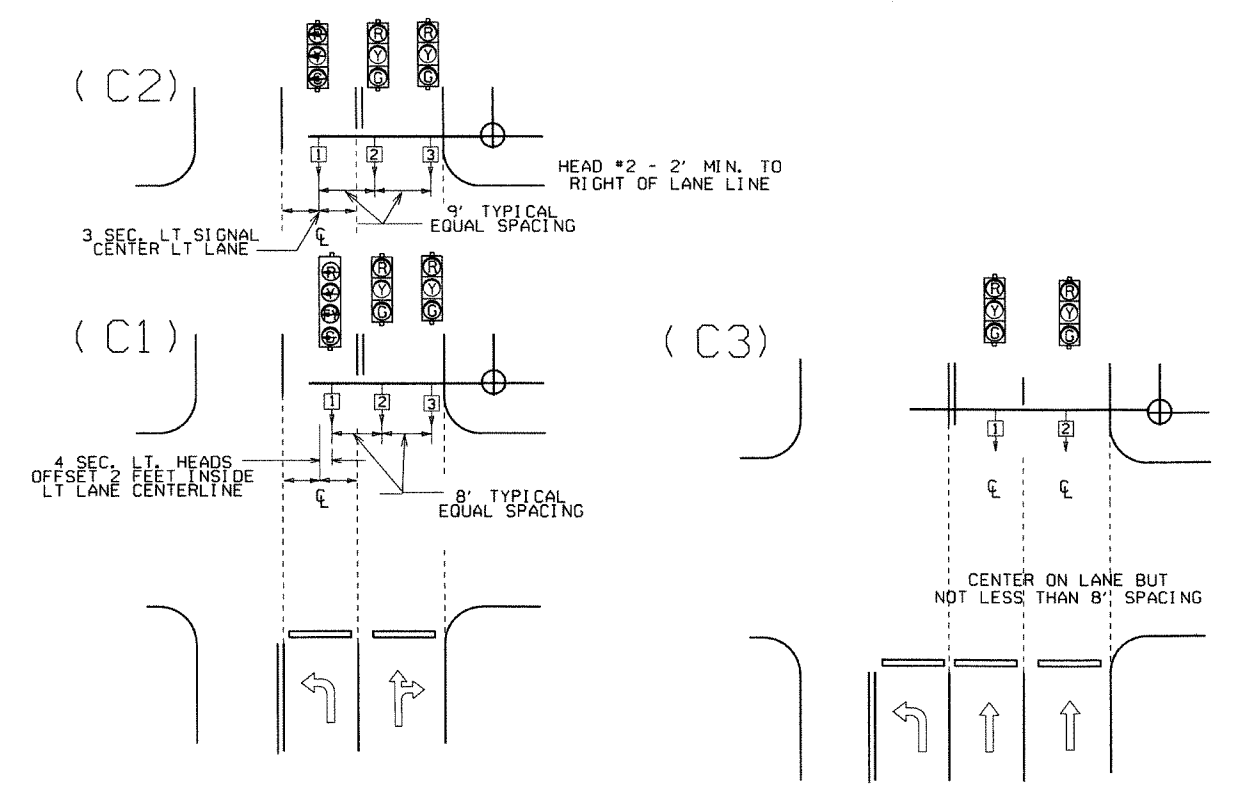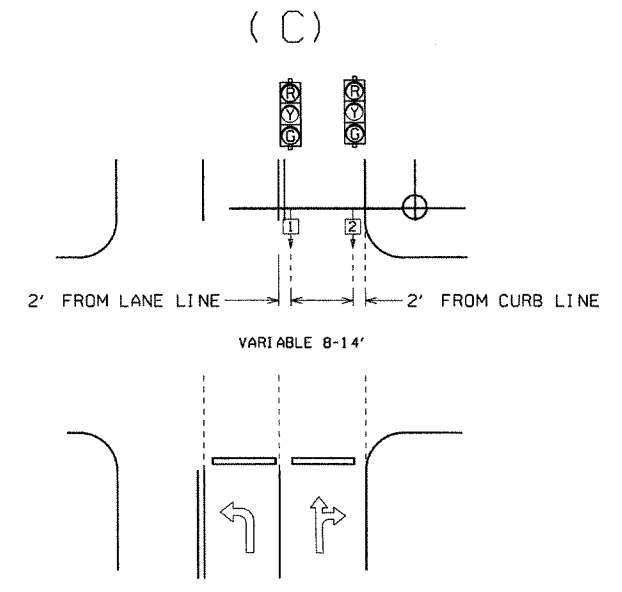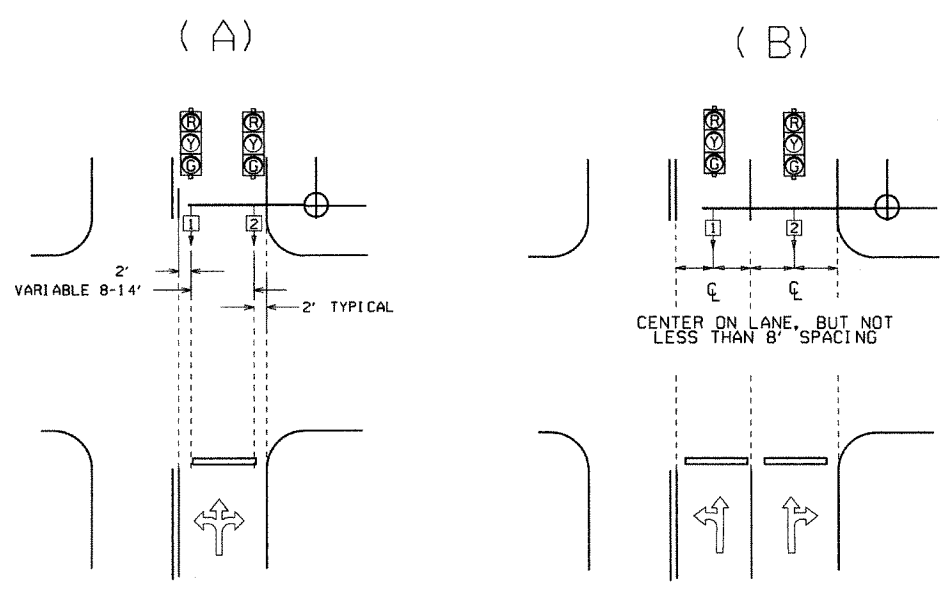

NOTE: WHERE LEFT TURN HEAD (HEAD 1 ON D1 AND D2) IS NOT CALLED FOR ON PLANS, MAST ARM LENGTH MAY STILL BE ALLOWED FOR FUTURE INSTALLATION. HEADS FOR THROUGH MOVEMENTS SHALL STILL BE ALIGNED WITH THROUGH LANES AS SHOWN ON DETAILS.

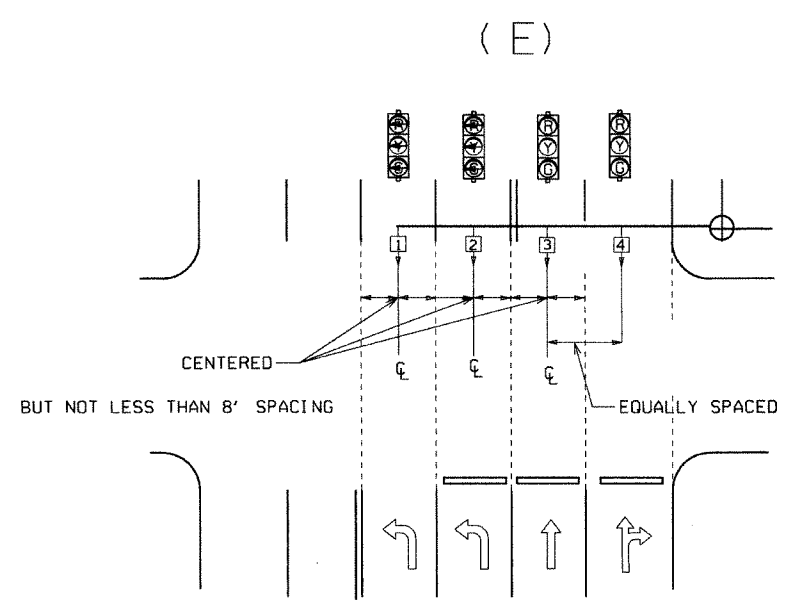


℄ = CENTER OF LANE FROM APPROACH SIDE

GENERAL NOTES:

1. FOUR SECTION "PROTECTED/PERMISSIVE" LEFT TURN HEADS SHOULD BE PLACED A MINIMUM OF TWO (2') FEET TO THE RIGHT OF THE CENTERLINE OF THE APPROACHING LEFT TURN LANE.
2. THREE SECTION "PROTECTED" LEFT TURN HEADS SHOULD BE PLACED ON THE CENTERLINE OF THE APPROACHING LEFT TURN LANE.
3. WHEN IT IS NECESSARY TO PLACE POLES OTHER THAN AS SHOWN ON PLAN SHEET(S) RESULTING IN MAST ARM EXTENDING MORE THAN TWO FEET PAST (TO THE LEFT OF) THE CENTERLINE OF THE APPROACHING LEFT TURN LANE, MAST ARM SHALL BE CUT TO APPROPRIATE LENGTH AS DETERMINED BY THE ENGINEER, AND A NEW END CAP PROVIDED. THE CONTRACTOR SHALL BE RESPONSIBLE FOR DETERMINING THIS PRIOR TO INSTALLING THE MAST ARM IF ADDITIONAL COMPENSATION IS REQUIRED.
4. SIGNAL HEAD SPACING SHALL, IN NO CASE, BE LESS THAN EIGHT (8') FEET BETWEEN HEADS ON CENTER, MEASURED HORIZONTALLY PERPENDICULAR TO THE APPROACH.
5. ALL SIGNAL HEADS SHOWN ON THIS DETAIL SHEET SHALL BE LOCATED ACCORDING TO THE DIMENSIONS SHOWN IN RELATION TO THE APPROACH SIDE OF THE INTERSECTION.
6. MAXIMUM MOUNTING HEIGHT OF SIGNAL FACES LOCATED BETWEEN 40 FEET AND 53 FEET FROM STOP BAR SHALL BE IN ACCORDANCE WITH FIGURE 40-1 OF 2009 MUTCD.

			ARKANSAS STATE HIGHWAY COMMISSION	
9-12-13	ISSUED AS STANDARD DRAWING		SIGNAL HEAD PLACEMENT	
3-11-10	2009 MUTCD			
12-9-99	ISSUED			
DATE	REVISION	DATE FILED	STANDARD DRAWING SD-8	

MAIN BREAKER NOT NEAR CONTROLLER CABINET
SECONDARY REQUIRED

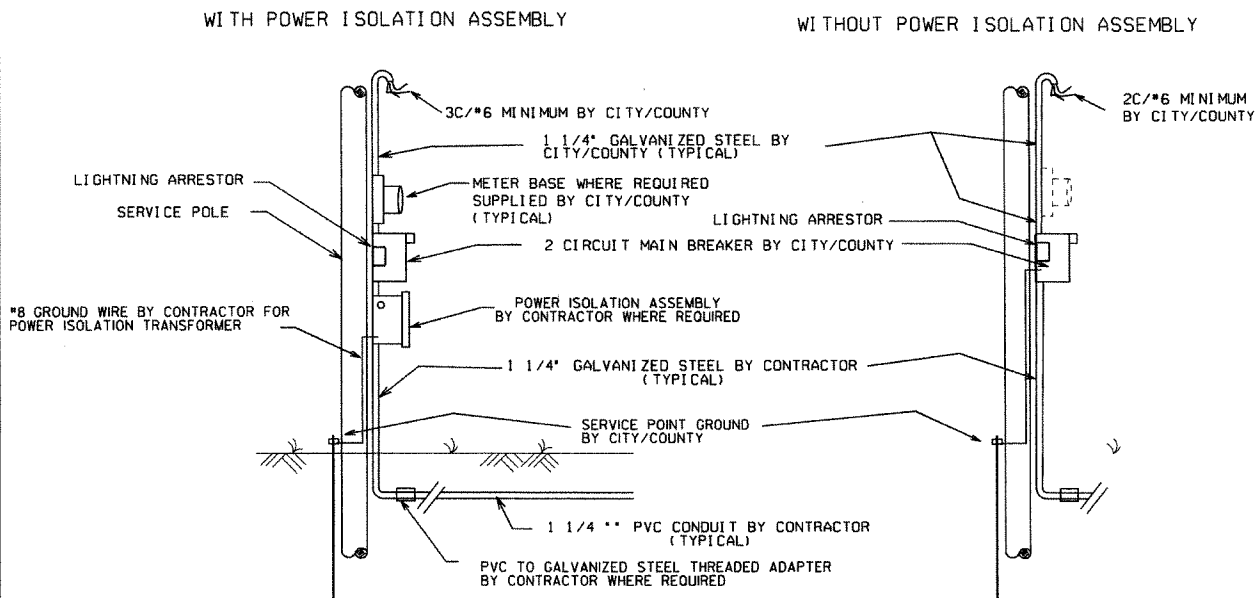


NOTES TO CONTRACTOR AND AGENCY RESPONSIBLE FOR MAINTENANCE OF THE INTERSECTION (CITY/COUNTY)

ELECTRICAL SERVICE TYPICALLY FALLS INTO TWO CATEGORIES: MAIN BREAKER NEAR CONTROLLER CABINET; AND MAIN BREAKER NOT NEAR CONTROLLER CABINET. THE CONTRACTOR'S AND THE CITY'S OR COUNTY'S RESPONSIBILITY VARIES ACCORDINGLY AS INDICATED ON THESE DETAILS.


1. ALL SITUATIONS: ELECTRICAL SERVICE SHALL BE PROVIDED BY THE CITY/COUNTY TO A SERVICE POLE WITH EXTERNAL RAINLIGHT BREAKER (MAIN BREAKER) AT A MUTUALLY ACCEPTABLE POINT WITHIN THE RIGHT-OF-WAY. SERVICE POINT INCLUDES GALVANIZED STEEL CONDUIT TO A POINT 18" BELOW GROUND LINE, TWO CIRCUIT MAIN BREAKER, LIGHTNING ARRESTOR, POWER ISOLATION ASSEMBLY WHERE REQUIRED, METER LOOP IF REQUIRED BY LOCAL UTILITY, ELECTRICAL CONDUCTORS AND WEATHERHEAD. WHERE STREET LIGHTING IS INCLUDED AS PART OF SIGNAL INSTALLATION, STREET LIGHTING CIRCUIT (2C/#12 AWG UF RATED, TYPICAL) SHALL BE KEPT SEPARATE FROM THE CIRCUIT SERVING TRAFFIC SIGNAL. SERVICE WIRE AND WIRING FROM THE CONTROLLER TO MAIN BREAKER IS PROVIDED BY THE CONTRACTOR AS A PART OF THIS CONTRACT. WIRE AND WIRING FROM MAIN BREAKER, AND CONNECTION TO THE UTILITY IS THE RESPONSIBILITY OF THE CITY/COUNTY.

2. MAIN BREAKER NOT NEAR CONTROLLER CABINET: THE MAIN BREAKER ASSEMBLY, GALVANIZED STEEL CONDUIT, WEATHERHEAD AND WIRE ABOVE MAIN BREAKER AND CONNECTION TO THE UTILITY SHALL BE PROVIDED BY CITY/COUNTY. CONTRACTOR SHALL PROVIDE AS PART OF CONTRACT SECONDARY BREAKER, CONDUIT, WIRE AND WIRING TO THE MAIN BREAKER.

3. MAIN BREAKER NEAR CONTROLLER CABINET: ALL COMPONENTS OF THE SERVICE POINT WITH THE EXCEPTION OF THE WIRE AND WIRING ABOVE THE MAIN BREAKER IS FURNISHED AND INSTALLED BY THE CONTRACTOR. WIRING FROM MAIN BREAKER INCLUDING CONNECTION TO THE UTILITY, IS THE RESPONSIBILITY OF THE CITY/COUNTY. IF METER LOOP IS REQUIRED, METER BASE AND HARDWARE IS PROVIDED BY THE CITY/COUNTY AND INSTALLED BY THE CONTRACTOR.


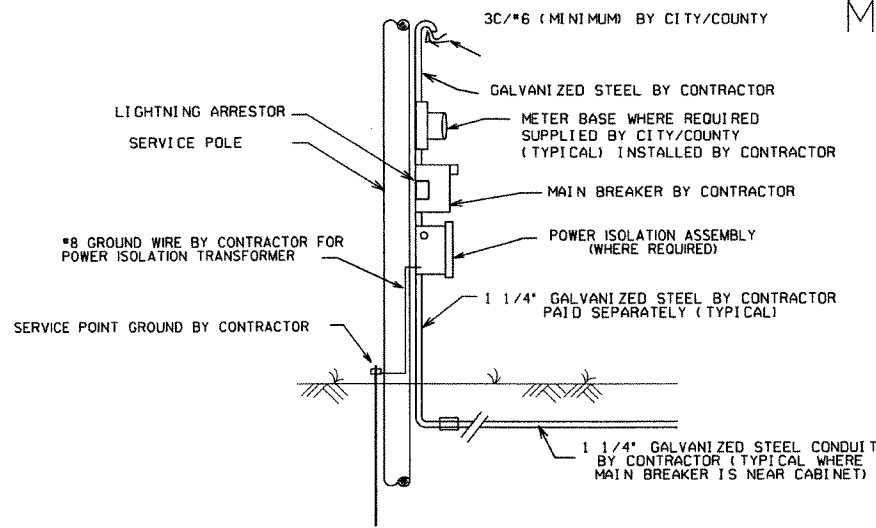


MAIN BREAKER NEAR CONTROLLER CABINET
SECONDARY NOT REQUIRED

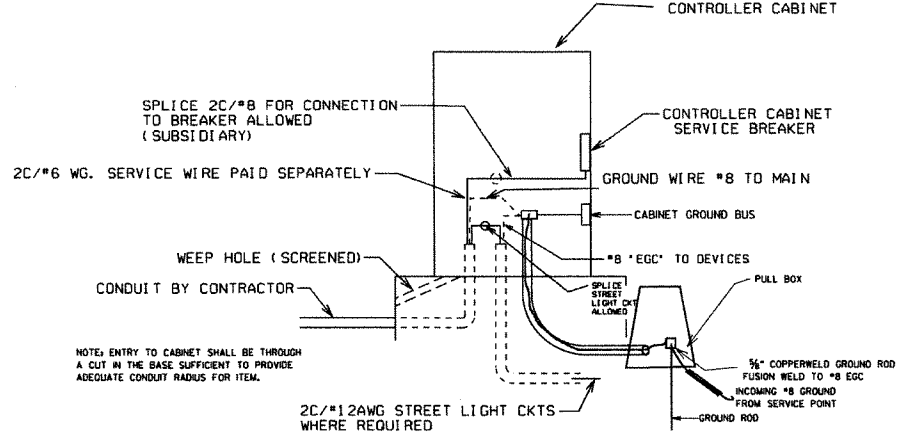

GROUND ROD-A 10' X 3/4" GROUND ROD SHALL BE INSTALLED IN THE PULL BOX FOR EACH POLE AND THE CONTROLLER. PAYMENT FOR THE GROUND ROD AND 1/2" NMC SHALL BE INCLUDED IN ITEM 701. THE PULL BOX AND CONDUCTOR BOX SHALL BE PAID FOR SEPARATELY.



SECONDARY BREAKER BY CONTRACTOR
(SUBSIDIARY)

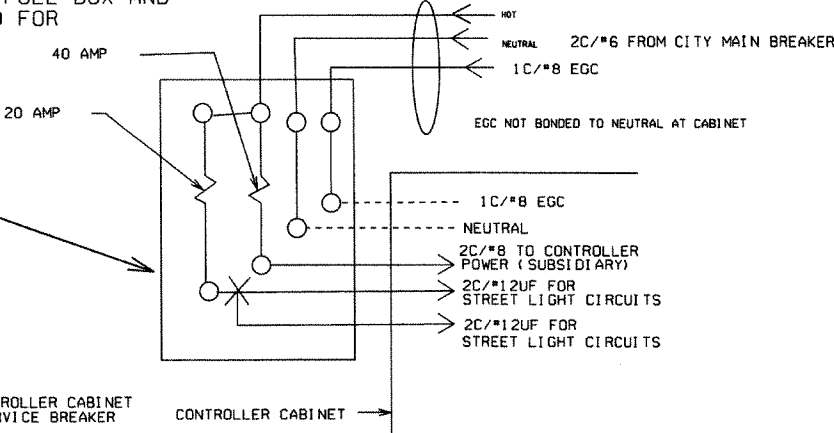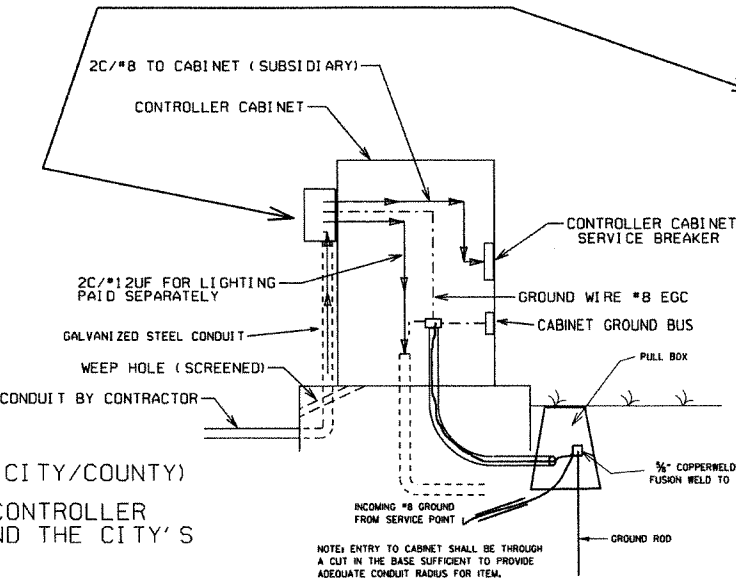

MAIN BREAKER WIRING
(TYPICAL)

SERVICE GROUND IS TYPICALLY TIED TO NEUTRAL AT THE MAIN BREAKER. AS SUCH, CONTROLLER GROUND IS NOT TIED TO NEUTRAL AT SECONDARY BREAKER OR IN CONTROLLER CABINET.

3C/#6 AWG (MINIMUM) BY CONTRACTOR
(PAID AT 1 1/2 X PRICE FOR 2C)

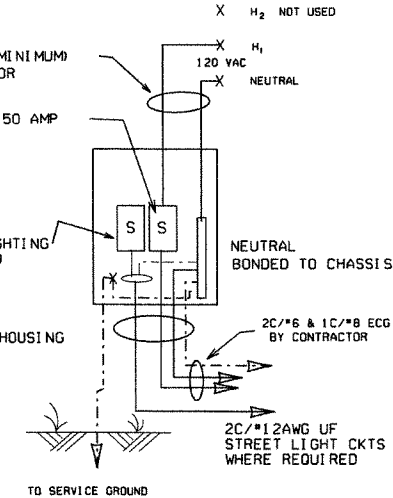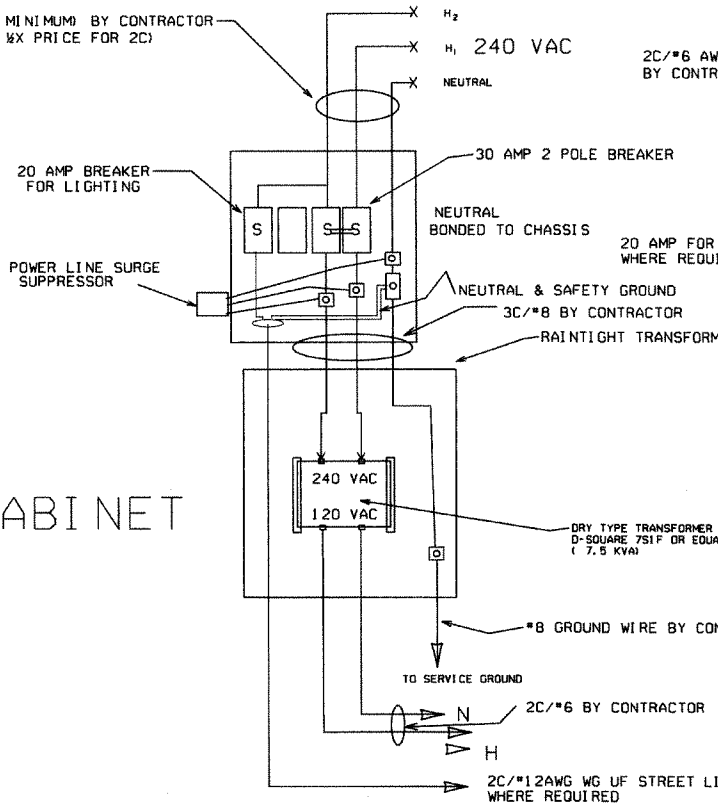

DATE	REVISION	DATE FILED
9-12-13	ISSUED AS STANDARD DRAWING	
4-18-13	ADDED LIGHTNING ARRESTOR	
5-21-09	REVISED GROUNDING	
7-31-08	REVISED GROUNDING	
3-3-03	ADDED EGC NOTE	
9-26-01	REVISED	
12-27-99	REVISED	
7-28-99	REVISED	
2-5-99	ISSUED	

ARKANSAS STATE HIGHWAY COMMISSION

SERVICE POINT

STANDARD DRAWING SD-9

STANDARD DRAWING SD-II

SUPERELEVATION TABLE FOR ONE - WAY TRAFFIC


DEGREE OF CURVE	30 MPH			40 MPH			50 MPH			55 MPH			60 MPH			65 MPH			70 MPH		
	Ls (FT)		e	Ls (FT)		e	Ls (FT)		e	Ls (FT)		e	Ls (FT)		e	Ls (FT)		e	Ls (FT)		e
	MINIMUM	DESIRABLE		MINIMUM	DESIRABLE		MINIMUM	DESIRABLE		MINIMUM	DESIRABLE		MINIMUM	DESIRABLE		MINIMUM	DESIRABLE		MINIMUM	DESIRABLE	
0° 15'	N.C.			N.C.			N.C.			N.C.			N.C.			N.C.			N.C.		
0° 20'	N.C.			N.C.			N.C.			N.C.			N.C.			N.C.			N.C.		
0° 25'	N.C.			N.C.			N.C.			N.C.			N.C.			N.C.			N.C.		
0° 30'	N.C.			N.C.			N.C.			N.C.			N.C.			N.C.			N.C.		
1° 00'	N.C.			N.C.			N.C.			N.C.			N.C.			N.C.			N.C.		
1° 15'	N.C.			N.C.			N.C.			N.C.			N.C.			N.C.			N.C.		
1° 30'	N.C.			N.C.			N.C.			N.C.			N.C.			N.C.			N.C.		
1° 45'	N.C.			N.C.			N.C.			N.C.			N.C.			N.C.			N.C.		
2° 00'	N.C.			N.C.			N.C.			N.C.			N.C.			N.C.			N.C.		
2° 15'	N.C.			N.C.			N.C.			N.C.			N.C.			N.C.			N.C.		
2° 30'	N.C.			N.C.			N.C.			N.C.			N.C.			N.C.			N.C.		
2° 45'	N.C.			N.C.			N.C.			N.C.			N.C.			N.C.			N.C.		
24° 00'	N.C.			N.C.			N.C.			N.C.			N.C.			N.C.			N.C.		

- GENERAL NOTES
- ON PAVEMENT WITH ONE-WAY TRAFFIC, THE SUPERELEVATION SHALL BE REVOLVED ON THE PROFILE GRADE POINT.
 - SUPERELEVATION VALUES SHOWN ON THE CROSS SECTIONS ARE VALUES (+) OR (-) TO BE ADDED OR SUBTRACTED FROM THE POINT OF CONTROL.
 - LENGTHS FOR Ls MAY BE ROUNDED IN MULTIPLES OF 25 FT. OR 50 FT. TO PERMIT SIMPLER CALCULATIONS.
 - MINIMUM Ls VALUES MAY BE USED FOR RAMPS; DESIRABLE VALUES SHALL APPLY TO MAIN LANES.
 - DIVIDED PAVEMENTS WIDER THAN 4 LANES SHALL HAVE ADDITIONAL TRANSITION LENGTHS AS FOLLOWS:

6 LANE DIVIDED-----+20%
8 LANE DIVIDED-----+50%

ABBREVIATIONS

NC - NORMAL CROWN
RC - REVERSE CROWN, SUPERELEVATION AT NORMAL CROWN SLOPE
S - SUPERELEVATION
L - DISTANCE FROM BEGINNING OF SUPERELEVATION TRANSITION TO ANY POINT (FT.)
d - WIDTH OF PAVEMENT
e - MAXIMUM RATE OF SUPERELEVATION (FT. PER FT.)
Ls - LENGTH OF SUPERELEVATION TRANSITION (FT.)
C - NORMAL CROWN (FT.)

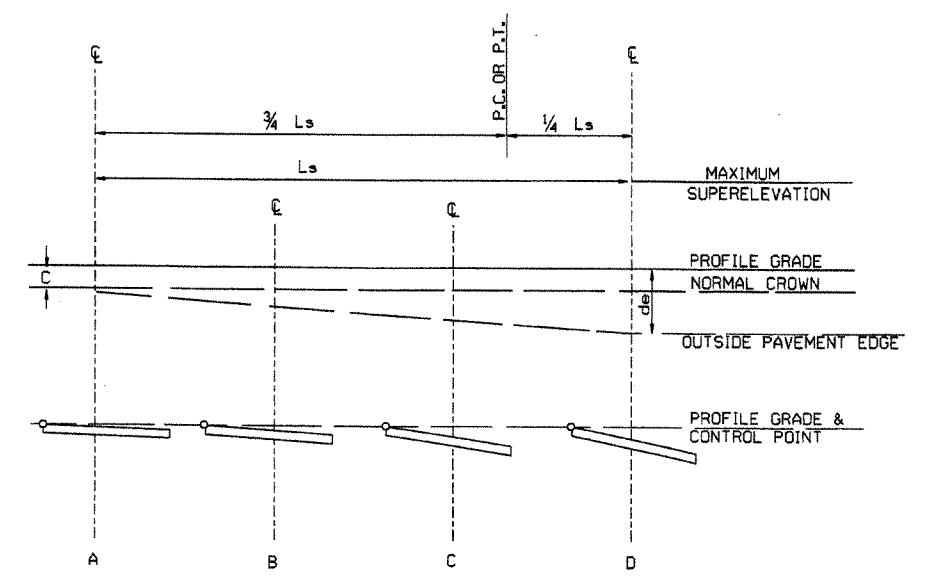

SUPERELEVATION FORMULA = $S = - \frac{L(d_e - C)}{L_s} \cdot C$

SUPERELEVATION TABLE FOR TWO - WAY TRAFFIC

DEGREE OF CURVE	30 MPH				40 MPH				50 MPH				55 MPH				60 MPH				70 MPH			
	Ls (FT)		Ls (FT)		Ls (FT)		Ls (FT)		Ls (FT)		Ls (FT)		Ls (FT)		Ls (FT)		Ls (FT)		Ls (FT)		Ls (FT)		Ls (FT)	
	MINIMUM	DESIRABLE	MINIMUM	DESIRABLE	MINIMUM	DESIRABLE	MINIMUM	DESIRABLE	MINIMUM	DESIRABLE	MINIMUM	DESIRABLE	MINIMUM	DESIRABLE	MINIMUM	DESIRABLE	MINIMUM	DESIRABLE	MINIMUM	DESIRABLE	MINIMUM	DESIRABLE	MINIMUM	DESIRABLE
0° 15'	N.C.		N.C.		N.C.		N.C.		N.C.		N.C.		N.C.		N.C.		N.C.		N.C.		N.C.		N.C.	
0° 30'	N.C.		N.C.		N.C.		N.C.		N.C.		N.C.		N.C.		N.C.		N.C.		N.C.		N.C.		N.C.	
0° 45'	N.C.		N.C.		N.C.		N.C.		N.C.		N.C.		N.C.		N.C.		N.C.		N.C.		N.C.		N.C.	
1° 00'	N.C.		N.C.		N.C.		N.C.		N.C.		N.C.		N.C.		N.C.		N.C.		N.C.		N.C.		N.C.	
1° 15'	N.C.		N.C.		N.C.		N.C.		N.C.		N.C.		N.C.		N.C.		N.C.		N.C.		N.C.		N.C.	
1° 30'	N.C.		N.C.		N.C.		N.C.		N.C.		N.C.		N.C.		N.C.		N.C.		N.C.		N.C.		N.C.	
1° 45'	N.C.		N.C.		N.C.		N.C.		N.C.		N.C.		N.C.		N.C.		N.C.		N.C.		N.C.		N.C.	
2° 00'	R.C.		R.C.		R.C.		R.C.		R.C.		R.C.		R.C.		R.C.		R.C.		R.C.		R.C.		R.C.	
2° 15'	R.C.		R.C.		R.C.		R.C.		R.C.		R.C.		R.C.		R.C.		R.C.		R.C.		R.C.		R.C.	
2° 30'	0.021		0.021		0.021		0.021		0.021		0.021		0.021		0.021		0.021		0.021		0.021		0.021	
2° 45'	0.023		0.023		0.023		0.023		0.023		0.023		0.023		0.023		0.023		0.023		0.023		0.023	
3° 00'	0.025		0.025		0.025		0.025		0.025		0.025		0.025		0.025		0.025		0.025		0.025		0.025	
3° 15'	0.027		0.027		0.027		0.027		0.027		0.027		0.027		0.027		0.027		0.027		0.027		0.027	
3° 30'	0.029		0.029		0.029		0.029		0.029		0.029		0.029		0.029		0.029		0.029		0.029		0.029	
3° 45'	0.031		0.031		0.031		0.031		0.031		0.031		0.031		0.031		0.031		0.031		0.031		0.031	
4° 00'	0.033		0.033		0.033		0.033		0.033		0.033		0.033		0.033		0.033		0.033		0.033		0.033	
4° 30'	0.037		0.037		0.037		0.037		0.037		0.037		0.037		0.037		0.037		0.037		0.037		0.037	
5° 00'	0.040		0.040		0.040		0.040		0.040		0.040		0.040		0.040		0.040		0.040		0.040		0.040	
5° 30'	0.043		0.043		0.043		0.043		0.043		0.043		0.043		0.043		0.043		0.043		0.043		0.043	
6° 00'	0.046		0.046		0.046		0.046		0.046		0.046		0.046		0.046		0.046		0.046		0.046		0.046	
6° 30'	0.050		0.050		0.050		0.050		0.050		0.050		0.050		0.050		0.050		0.050		0.050		0.050	
7° 00'	0.053		0.053		0.053		0.053		0.053		0.053		0.053		0.053		0.053		0.053		0.053		0.053	
7° 30'	0.056		0.056		0.056		0.056		0.056		0.056		0.056		0.056		0.056		0.056		0.056		0.056	
8° 00'	0.058		0.058		0.058		0.058		0.058		0.058		0.058		0.058		0.058		0.058		0.058		0.058	
8° 30'	0.061		0.061		0.061		0.061		0.061		0.061		0.061		0.061		0.061		0.061		0.061		0.061	
9° 00'	0.063		0.063		0.063		0.063		0.063		0.063		0.063		0.063		0.063		0.063		0.063		0.063	
10° 00'	0.066	160	0.066		0.066		0.066		0.066		0.066		0.066		0.066		0.066		0.066		0.066		0.066	
11° 00'	0.072	170	0.072		0.072		0.072		0.072		0.072		0.072		0.072		0.072		0.072		0.072		0.072	
12° 00'	0.076	175	0.076		0.076		0.076		0.076		0.076		0.076		0.076		0.076		0.076		0.076		0.076	
13° 00'	0.080	180	0.080		0.080		0.080		0.080		0.080		0.080		0.080		0.080		0.080		0.080		0.080	
14° 00'	0.083	190	0.083		0.083		0.083		0.083		0.083		0.083		0.083		0.083		0.083		0.083		0.083	
15° 00'	0.086	195	0.086		0.086		0.086		0.086		0.086		0.086		0.086		0.086		0.086		0.086		0.086	
16° 00'	0.089	200	0.089		0.089		0.089		0.089		0.089		0.089		0.089		0.089		0.089		0.089		0.089	
17° 00'	0.091	200	0.091		0.091		0.091		0.091		0.091		0.091		0.091		0.091		0.091		0.091		0.091	
18° 00'	0.093	205	0.093		0.093		0.093		0.093		0.093		0.093		0.093		0.093		0.093		0.093		0.093	
19° 00'	0.095	210	0.095		0.095		0.095		0.095		0.095		0.095		0.095		0.095		0.095		0.095		0.095	
20° 00'	0.097	215	0.097		0.097		0.097		0.097		0.097		0.097		0.097		0.097		0.097		0.097		0.097	
21° 00'	0.098	215	0.098		0.098		0.098		0.098		0.098		0.098		0.098		0.098		0.098		0.098		0.098	
22° 00'	0.099	215	0.099		0.099		0.099		0.099		0.099		0.099		0.099		0.099		0.099		0.099		0.099	
23° 00'	0.099	215	0.099		0.099		0.099		0.099		0.099		0.099		0.099		0.099		0.099		0.099		0.099	
24° 00'	0.100	220	0.100		0.100		0.100		0.100		0.100		0.100		0.100		0.100		0.100		0.100		0.100	


D MAX = 24° 45'

GENERAL NOTES


- ON PAVEMENT WITH TWO-WAY TRAFFIC, THE SUPERELEVATION SHALL BE REVOLVED ON THE INSIDE PAVEMENT EDGE UNLESS OTHERWISE NOTED ON THE PLANS
- SUPERELEVATION VALUES SHOWN ON THE CROSS SECTIONS ARE VALUES (+) OR (-) TO BE ADDED TO OR SUBTRACTED FROM THE POINT OF CONTROL.
- LENGTHS FOR L MAY BE ROUNDED IN MULTIPLES OF 25 FT. OR 50 FT. TO PERMIT SIMPLER CALCULATIONS.
- PAVEMENTS WIDER THAN 2 LANES SHALL HAVE ADDITIONAL TRANSITION LENGTHS AS FOLLOWS:
3 LANE UNDIVIDED - - - - - +20%
4 LANE UNDIVIDED - - - - - +50%
5 LANE UNDIVIDED - - - - - +80%
6 LANE UNDIVIDED - - - - - +100%

NOTE: MAINTAIN NORMAL CROWN ON INSIDE UNTIL SUPERELEVATION EXCEEDS 2C.
RATE OF SUPERELEVATION SHALL BE COMPUTED ON STRAIGHT LINE METHOD USING APPLICABLE Ls.

- ABBREVIATIONS
- NC - NORMAL CROWN
 - RC - REVERSE CROWN, SUPERELEVATION AT NORMAL CROWN SLOPE
 - e - RATE OF SUPERELEVATION (FT. PER FT.)
 - Ls - LENGTH OF SUPERELEVATION TRANSITION (FT.)
 - L - DISTANCE FROM BEGINNING OF SUPERELEVATION TRANSITION TO ANY POINT (FT.)
 - d - WIDTH OF PAVEMENT (FT.) OR WIDTH OF SUBGRADE (FT.)
 - C - NORMAL CROWN (FT.)

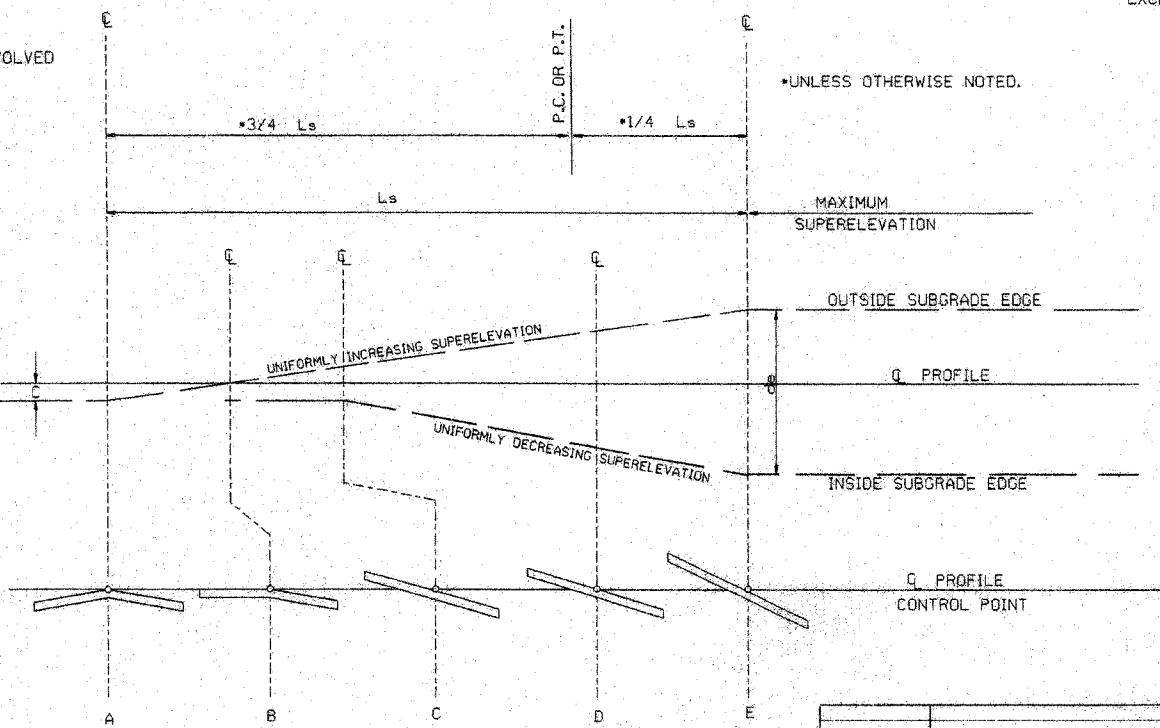

STANDARD METHOD WHEN SUPERELEVATION REVOLVES AROUND CENTER LINE

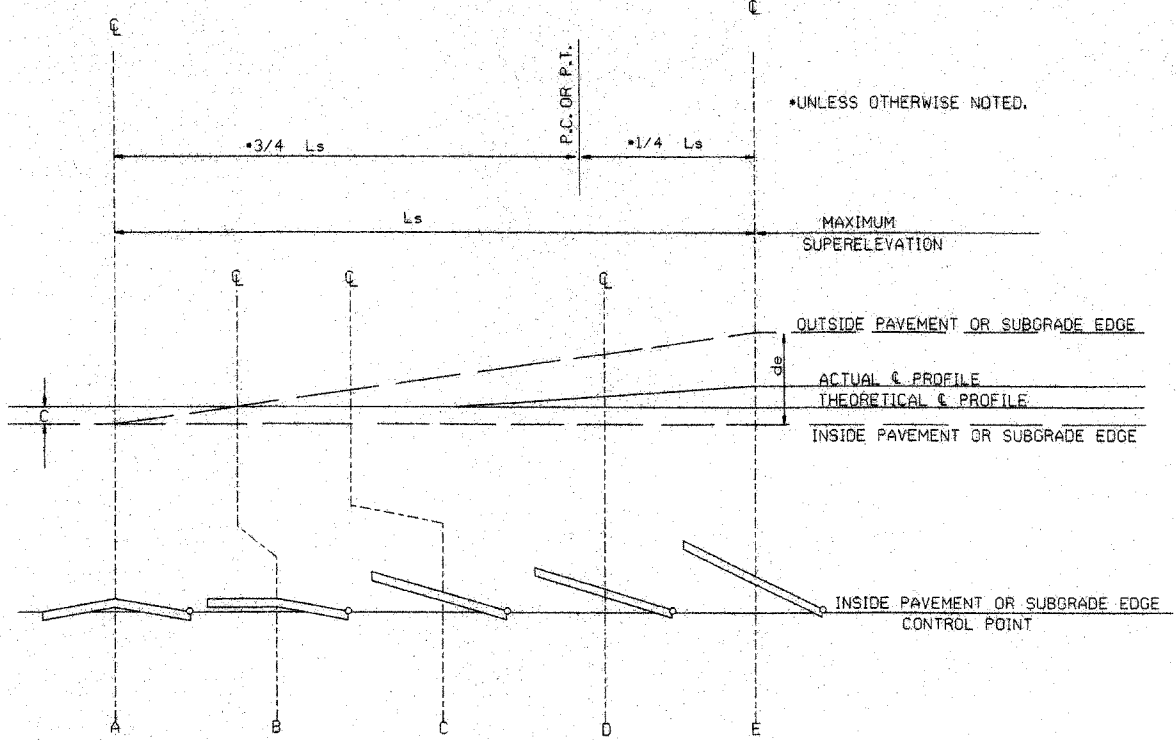

STANDARD METHOD WHEN SUPERELEVATION REVOLVES AROUND INNER SUBGRADE POINT OR INNER PAVEMENT EDGE

NOTE: MAINTAIN NORMAL CROWN ON INSIDE UNTIL SUPERELEVATION EXCEEDS 2C.


SUPERELEVATION FORMULA = $\frac{Lde}{Ls}$

10-18-96	ADDED FORMULA	10-18-96
01-09-87	ISSUED	534-1-9-87
DATE	REVISION	DATE FILLED

ARKANSAS STATE HIGHWAY COMMISSION

TABLES AND METHOD OF SUPERELEVATION FOR TWO-WAY TRAFFIC

STANDARD DRAWING SE-2

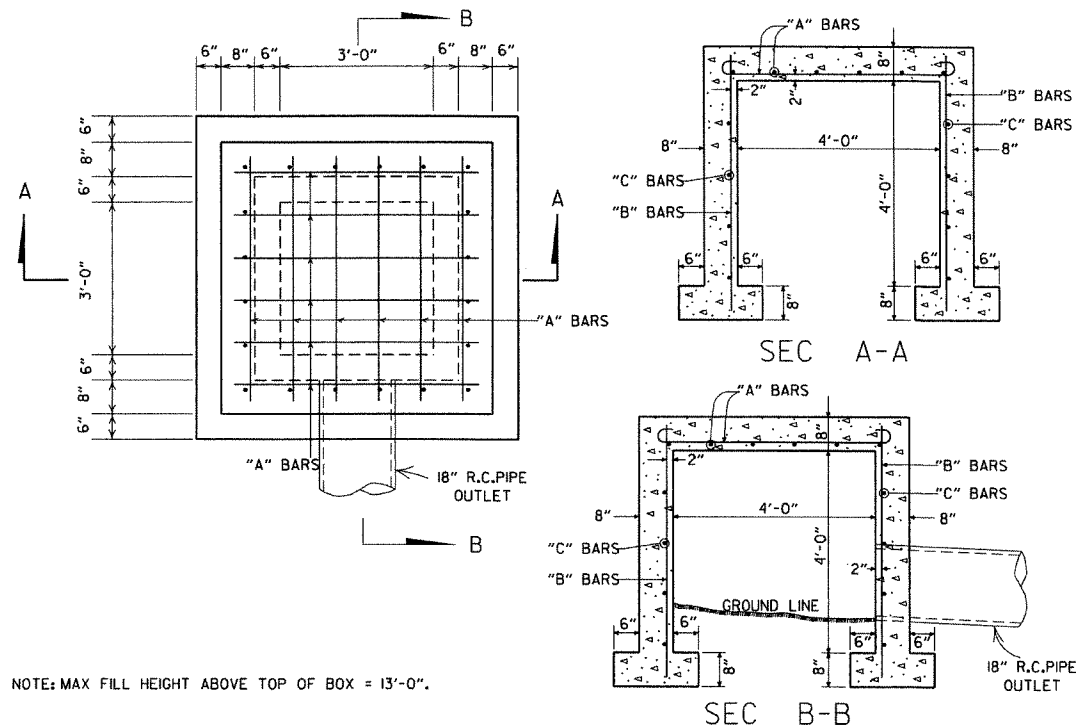





STEEL SCHEDULE			
BAR	NUMBER	LENGTH	SPACING
"A"	12	6'-0"	10"
"B"	20	5'-0"	10 1/2"
"C"	16	5'-0"	12"

ALL STEEL TO BE #4 BARS

QUANTITIES
CONCRETE 3.3 CU. YDS.
REINFORCING STEEL 168 LB.


GENERAL NOTE:
THE PAY ITEMS FOR REINFORCED CONCRETE SPRING BOXES SHALL BE FOR THE QUANTITIES OF CONCRETE OF THE CLASS SPECIFIED, REINFORCING STEEL, EXCAVATION FOR STRUCTURES AND 18" R.C. PIPE CULVERT.

REINFORCED CONCRETE SPRING BOX

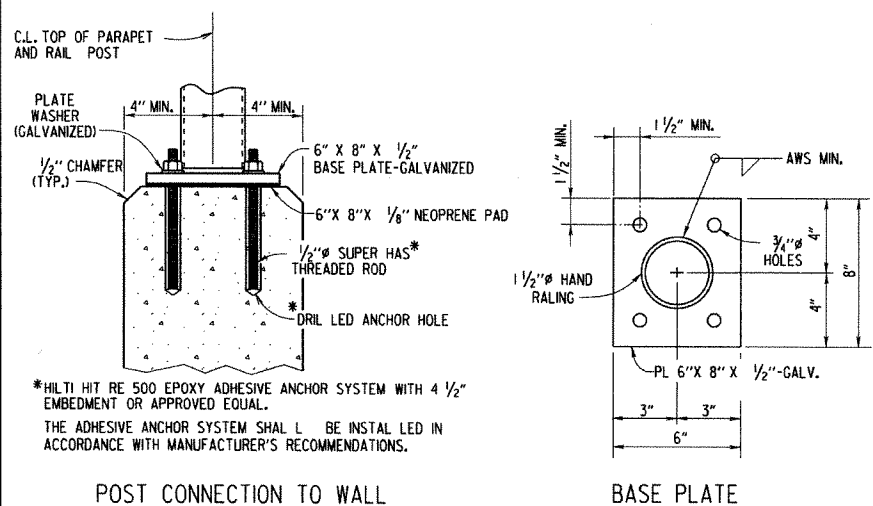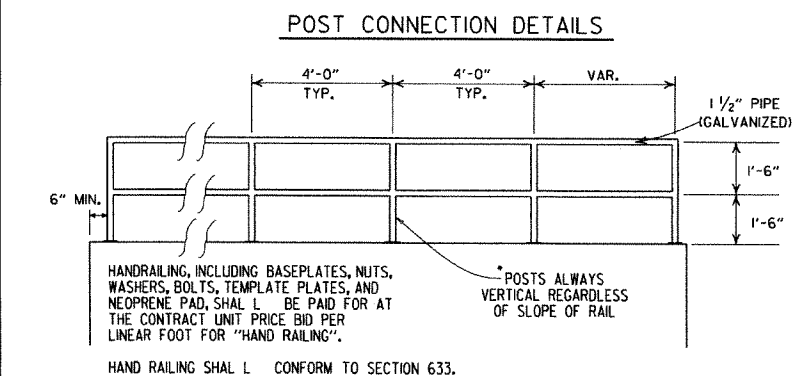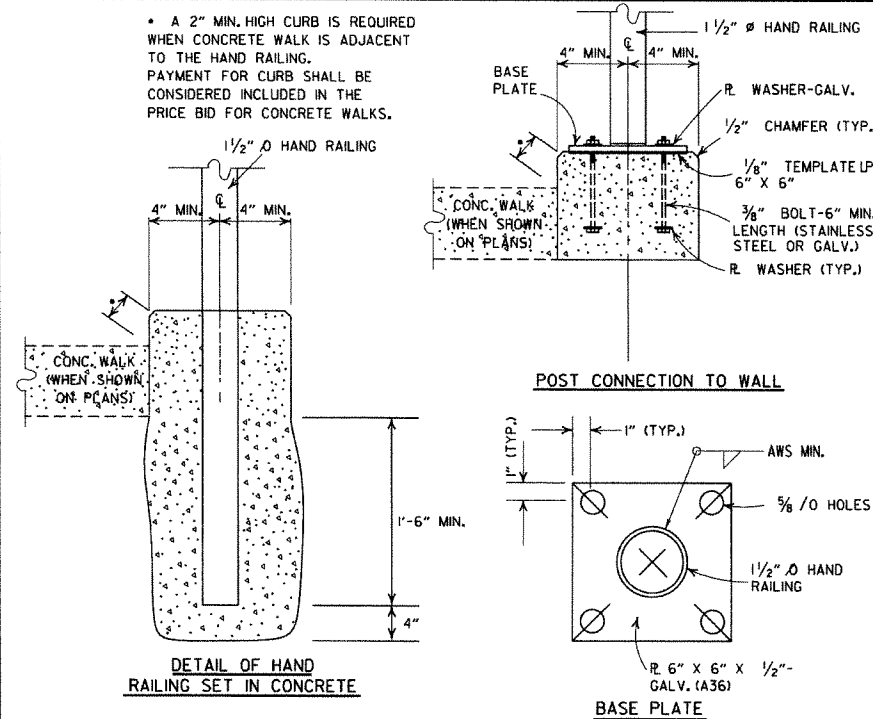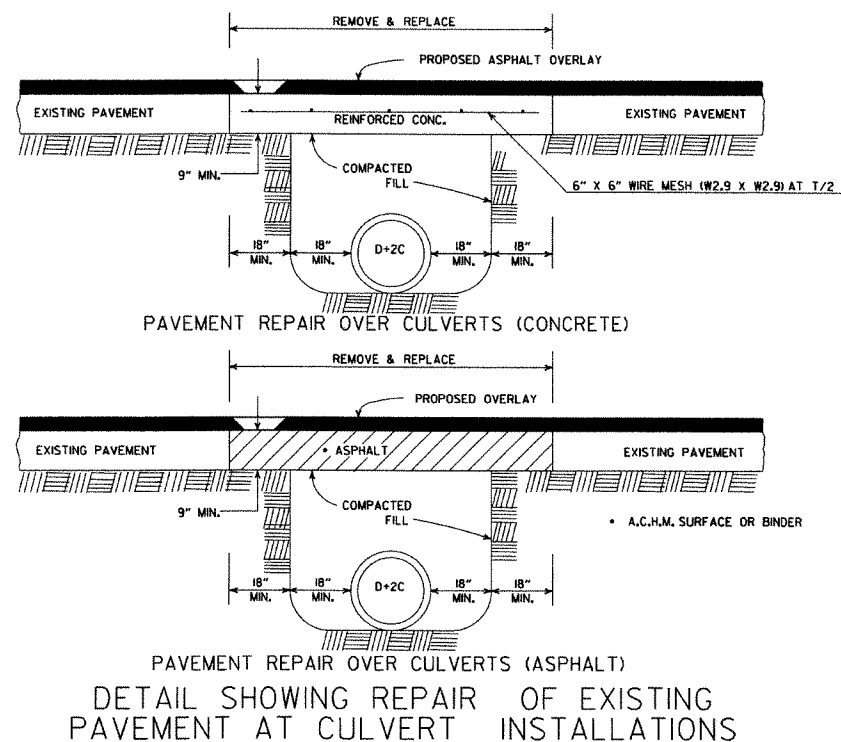

DETAILS OF ALTERNATE POST ANCHOR SYSTEM (EPOXY ADHESIVE ANCHORS)

HAND RAILING DETAILS

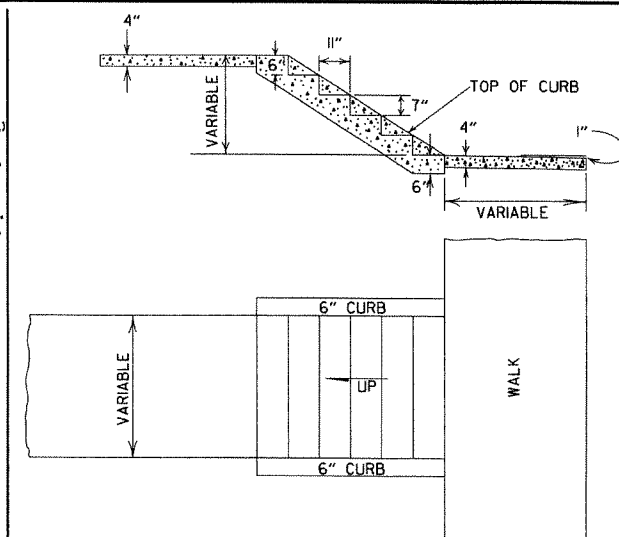


























- GENERAL NOTES
1. RISE AND TREAD DIMENSIONS OF STEPS MAY BE VARIED AS DIRECTED BY THE ENGINEER. HOWEVER, TREAD WIDTHS SHALL BE 11" MIN. ALL STEPS IN A FLIGHT SHALL HAVE CONSISTENT TREAD & RISER DIMENSIONS.
 2. 1" TRANSVERSE EXPANSION JOINTS SHALL BE PLACED IN CONCRETE WALKS AT 45' INTERVALS.

DATE	REVISION	DATE FILMED
9-12-13	REVISED REINFORCED CONCRETE SPRING BOX	
7-26-12	REMOVED RETAINING WALL DETAILS & REVISED HAND RAILING DETAILS	
4-17-08	REV. JOINT & FOOTING STEP DETAILS	
11-29-07	REVISED RETAINING WALL DRAINAGE	
5-25-06	REVISED PVMT REPAIR OVER CULVERTS (CONC); REVISED REINFORCED CONC SPRING BOX	
10-9-03	REVISED PIPE RAILING DETAILS TO HAND RAILING DETAILS	
4-10-03	REVISED RETAINING WALL DRAWING	
8-22-02	ADDED HAND RAILING DETAIL	
11-16-01	REVISED PVMT REPAIR OVER CULVERTS (CONC); CORRECTED SPELLING IN GENERAL NOTES	
11-18-98	ADDED GENERAL NOTES TO CONCRETE STEPS & WALKS	
7-02-98	ENLARGED PIPE	
4-03-97	ADDED NOTE TO STEEL BAR SCHED.	
10-18-96	CORRECTED SPELLING	
4-26-96	ADD WEEP HOLE; REV. JOINT SPACING IN RET. WALL	
6-2-94	CHANGED CONST. TO CONTRACTION JOINT	10-1-92
10-1-92	CHANGED MESH FABRIC TO WIRE MESH	8-15-91
8-15-91	DELETED HDWL MODIFICATION DETAIL	11-8-90
11-8-90	DELETED COLD MIX FROM CULV'T. REPAIR	11-30-89
11-30-89	REV. RETAINING WALL STEEL SCHEDULE	665-11-17-88
11-17-88	V. BARS BEHIND ARROW	649-7-15-88
7-15-88	REV. PAVEMENT REPAIR	
11-1-84	ADDED HDWL. MODS. DEL. PIPE UNDERDRAINS	
1-4-83	REV. TRENCH FOR PIPE UNDERDRAIN	510-11-1-84
3-2-81	ELIMINATED CONC. CLASS & ADDED CHAMFER NOTE	682-1-4-83
4-20-79	SPELLING OF "UNDERDRAIN"	721-3-2-81
2-2-76	REV. UNDERDRAIN DET& PAVEMENT REPAIR	674-4-20-79
4-10-75	12" MIN. GRAN. MAT'L. OVER PIPE	919-2-2-76
5-22-74	REM. SPECS. FOR GRAN. MAT'L.	568-4-10-75-853
10-2-72	GRANULAR MAT'L. TO BE SB-3	567-5-22-74-740
	REVISED AND REDRAWN	564-10-16-72

ARKANSAS STATE HIGHWAY COMMISSION

DETAILS OF SPECIAL ITEMS

STANDARD DRAWING SI-1

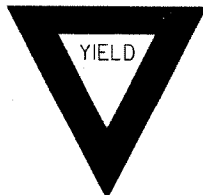 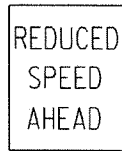 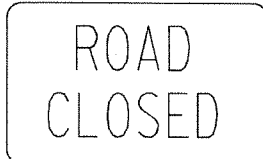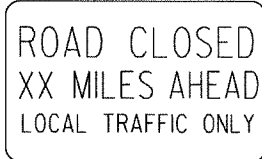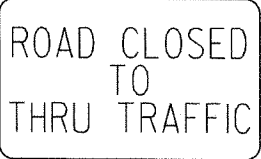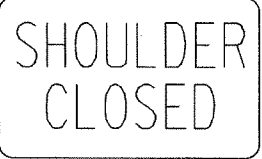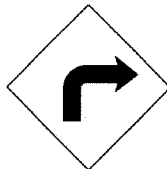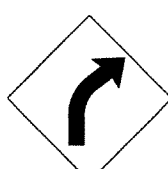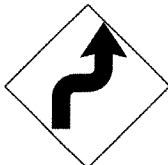 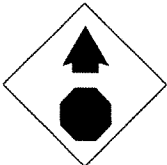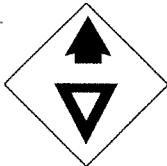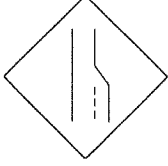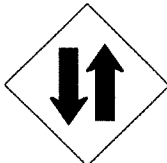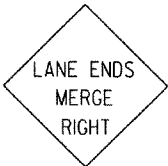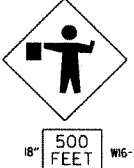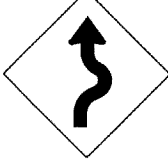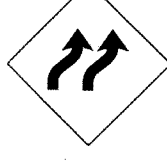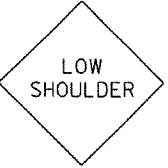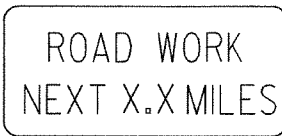 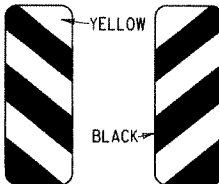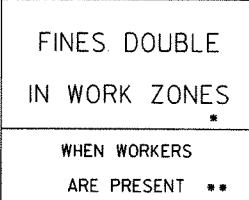
RI-1  STANDARD 30"x30" EXPRESSWAY 36"x36" SPECIAL 48"x48"	RI-2  STD. 36"x36"x36" EXPWY. 48"x48"x48" FWY. 60"x60"x60"	R2-1  STD. 24"x30" EXPWY. 36"x48" FWY. 48"x60"	R2-5A  STD. 24"x30" EXPWY. 36"x48" FWY. 48"x60"	R2-5C  STD. 24"x30" EXPWY. 36"x48" FWY. 48"x60"	R4-1  STD. 24"x30" EXPWY. 36"x48" FWY. 48"x60"	R4-2  STD. 24"x30" EXPWY. 36"x48" FWY. 48"x60"	ADVANCE DISTANCES (XXXX) 500 FT 1/2 MILE 1000 FT 3/4 MILE 1500 FT 1 MILE AHEAD GENERAL NOTES: 1. ALL TRAFFIC CONTROL DEVICES USED ON ROAD CONSTRUCTION SHALL CONFORM TO THE MANUAL ON UNIFORM TRAFFIC CONTROL DEVICES, LATEST EDITION, AND TO THE STANDARD HIGHWAY SIGNS, LATEST EDITION, OR AS APPROVED BY THE FEDERAL HIGHWAY ADMINISTRATION. 2. TRAFFIC CONTROL DEVICES SHALL BE SET UP JUST BEFORE THE START OF CONSTRUCTION OPERATIONS AND SHALL BE PROPERLY MAINTAINED DURING THE TIME SUCH CONDITIONS EXIST. THEY SHALL REMAIN IN PLACE ONLY AS LONG AS NEEDED AND REMOVED THEREAFTER. 3. EXISTING SIGNS AND CONSTRUCTION SIGNS SHALL BE KEPT IN PROPER POSITION, AND BE CLEAN AND LEGIBLE AT ALL TIMES. SIGNS THAT DO NOT APPLY TO EXISTING CONDITIONS SHALL BE REMOVED. SIGNS THAT ARE DAMAGED, DEFACED, OR THAT ACCUMULATE DIRT DURING CONSTRUCTION SHALL BE CLEANED, REPAIRED, OR REPLACED. 4. SIGNS ARE USUALLY MOUNTED ON A SINGLE POST, ALTHOUGH THOSE WIDER THAN 36" OR LARGER THAN 10 SQ. FT. SHALL BE MOUNTED ON TWO POSTS OR ABOVE A TYPE III BARRICADE. 5. SIGN POSTS DIRECT BURIED IN SOIL SHALL BE 2 LB. MINIMUM CHANNEL POST OR 4"x4" WOOD POSTS. CHANNEL POSTS SHALL BE PAINTED GREEN. WOOD POSTS SHALL BE PAINTED WHITE. ALL POSTS SHALL BE NEATLY CONSTRUCTED, AND SHALL BE REPLUMBED, CLEANED, OR REPAIRED AS NEEDED FOR THE DURATION OF THE JOB. THERE SHALL NOT BE MORE THAN 2 POSTS IN A 7' PATH FOR WOOD OR CHANNEL POSTS. ANY CHANNEL POST SPLICE SHALL BE IN ACCORDANCE WITH STANDARD DRAWING TC-3. 6. POST MOUNTED SIGNS IN RURAL AREAS SHALL BE CONSTRUCTED WITH THE NEAR EDGE OF THE SIGN FROM 6 TO 12 FEET FROM THE PAVEMENT EDGE. SIGNS IN URBAN AREAS AND BARRICADE MOUNTED SIGNS SHALL BE MOUNTED A MINIMUM OF 2 FEET FROM THE PAVEMENT EDGE. 7. ALL POST AND BARRICADE MOUNTED SIGNS MOUNTED IN URBAN AREAS SHALL BE MOUNTED A MINIMUM DISTANCE OF 7' FROM THE BOTTOM OF THE SIGN TO THE ROADWAY SURFACE. ALL POST AND BARRICADE MOUNTED SIGNS MOUNTED IN RURAL AREAS SHALL BE MOUNTED A MINIMUM DISTANCE OF 7' FROM THE BOTTOM OF THE SIGN TO THE ROADWAY SURFACE, EXCEPT A MINIMUM OF 6' SHALL BE USED WHEN MOUNTING AN ADVISORY SIGN BELOW A WARNING SIGN. TEMPORARY SIGNS MAY BE MOUNTED ON PORTABLE SUPPORTS FOR INTERMEDIATE TERM STATIONARY WORK CONDITIONS. THE SIGNS MINIMUM MOUNTING HEIGHT SHALL BE 5'. RETROREFLECTIVE DEVICES SHALL BE USED. TEMPORARY SIGNS MAY BE MOUNTED ON PORTABLE SUPPORTS FOR SHORT-TERM, SHORT DURATION, AND MOBILE CONDITIONS. THEY SHALL BE NO LESS THAN ONE (1) FOOT ABOVE THE TRAVELED WAY. LONG-TERM STATIONARY SIGNS SHALL BE DIRECT BURIED IN SOIL, UNLESS CONDITIONS NECESSITATE THE USE OF PORTABLE SIGNS, OR AS APPROVED BY THE ENGINEER. CONCRETE PADS, CONCRETE OR ROCK BALLAST, OR OTHER SOLID MATERIALS SHALL NOT BE UTILIZED WITH PORTABLE SIGN SUPPORTS. 8. FLAGGERS SHALL USE REFLECTORIZED STOP-SLOW PADDLES. FLAGS MAY BE USED ONLY FOR EMERGENCY SITUATIONS. 9. MOST OF THE SIGNS SHOWN ARE ORIENTED TO THE RIGHT. HOWEVER, THIS DOES NOT PRECLUDE THE USE OF MIRROR IMAGES OF THESE SIGNS WHERE THE REVERSE ORIENTATION MIGHT BETTER CONVEY TO MOTORISTS THE PROPER DIRECTION OF MOVEMENT. 10. R55-1 SIGNS SHALL BE PLACED AT LEAST 1500' BUT NOT MORE THAN 1 MILE IN ADVANCE OF THE WORK ZONE. IF A SPEED LIMIT REDUCTION IS IN EFFECT, THE SIGN SHALL BE PLACED A MINIMUM OF 500' IN ADVANCE OF THE "REDUCED SPEED AHEAD" SIGN. • NOTE: SUPPORTS FOR SIGNS, BARRICADES, AND VERTICAL PANELS THAT ARE DIFFERENT FROM THE REQUIREMENTS SHOWN IN NOTES 4 & 5, BUT MEET THE REQUIREMENTS OF NCHRP-350 OR MANUAL FOR ASSESSING SAFETY HARDWARE (MASH), WILL BE ACCEPTED. COMPLIANCE WITH THE REQUIREMENTS OF NCHRP-350 OR MANUAL FOR ASSESSING SAFETY HARDWARE (MASH) IS REQUIRED FOR ALL PROJECTS.	
R5-1  STD. 30"x30" EXPWY. 36"x36" SPECIAL 48"x48"	R11-2  48"x30"	R11-3A  60"x30"	R11-4  60"x30"	RSP-1  48"x30"	W1-1  STD. 36"x36" FWY. 48"x48"	W1-2  STD. 36"x36" FWY. 48"x48"		
W1-3  STD. 48"x48"	W1-4  STD. 48"x48"	W1-6  STD. 48"x24" SPECIAL 60"x30"	W1-8  STD. 18"x24" SPECIAL 24"x30" EXPWY. 30"x36" FWY. 36"x48"	W3-1  STD. 36"x36" SPECIAL 48"x48"	W3-2  STD. 36"x36" SPECIAL 48"x48"	W4-2  STD. 36"x36" FWY. 48"x48"		
W5-1  STD. 36"x36" SPECIAL 48"x48"	W6-3  EXPWY. 36"x36" SPECIAL 48"x48"	W8-7  EXPWY. 36"x36" FWY. 48"x48"	W9-2  STD. 36"x36" FWY. 48"x48"	W13-1  STD. 24"x24"	W20-1  STD. 48"x48"	W20-2  STD. 48"x48"	W20-3  STD. 48"x48"	
W20-4  STD. 48"x48"	W20-5  STD. 48"x48"	W20-7a  STD. 36"x36" FWY. 48"x48"	W21-2  STD. 30"x30" SPECIAL 36"x36"	W21-5  STD. 30"x30" SPECIAL 36"x36"	W24-1  STD. 36"x36"	W1-4b  STD. 48"x48"	R56-1  STD. 18"x18"	
W8-11  STD. 36"x36" FWY. 48"x48"	W8-9  STD. 36"x36" FWY. 48"x48"	G20-1  60"x24"	G20-2  48"x24"	OM-3L OM-3R  12"x36"	M4-9  STD. 30"x24" SPECIAL 48"x36" SPECIAL 60"x48"	M4-10  48"x18"	R55-1  36"x60" • USE 6" C LETTERS •• USE 4" D LETTERS	

12-15-11	REVISED W24-1	
11-17-10	DELETED W8-9a & ADDED W8-9	
10-15-09	ADDED REFERENCE TO MASH & ADDED SIGN W24-1	
4-17-08	REVISED SIGN DESIGNATIONS	
11-18-04	REVISED NOTES	
10-9-03	REVISED NOTE 1	
11-16-01	REVISED NOTE 7	
9-28-00	REVISED NOTE	
11-18-98	ADDED NOTE	
6-26-97	REVISED NOTE 5	
4-03-97	REVISED NOTE 5	
10-18-96	ADDED CONTROLLED ACCESS HWY. SIGN & TO NOTE 7	
10-12-95	ADDED R55-1	
6-8-95	REVISED TO CORRECT SIGN ILLUSTRATIONS	6-8-95
2-2-95	REVISED PER PART VI, MUTCD SEPT. 3, 1993	
8-15-91	DRAWN AND PLACED IN USE	
DATE	REVISION	FILMED


ARKANSAS STATE HIGHWAY COMMISSION
STANDARD TRAFFIC CONTROLS
FOR HIGHWAY CONSTRUCTION
STANDARD DRAWING TC-1

12-15-11	REVISED W24-1	
11-17-10	DELETED W8-9a & ADDED W8-9	
10-15-09	ADDED REFERENCE TO MASH & ADDED SIGN W24-1	
4-17-08	REVISED SIGN DESIGNATIONS	
11-18-04	REVISED NOTES	
10-9-03	REVISED NOTE 1	
11-16-01	REVISED NOTE 7	
9-28-00	REVISED NOTE	
11-18-98	ADDED NOTE	
6-26-97	REVISED NOTE 5	
4-03-97	REVISED NOTE 5	
10-18-96	ADDED CONTROLLED ACCESS HWY. SIGN & TO NOTE 7	
10-12-95	ADDED R55-1	
6-8-95	REVISED TO CORRECT SIGN ILLUSTRATIONS	6-8-95
2-2-95	REVISED PER PART VI, MUTCD SEPT. 3, 1993	
8-15-91	DRAWN AND PLACED IN USE	
DATE	REVISION	FILMED


ARKANSAS STATE HIGHWAY COMMISSION
STANDARD TRAFFIC CONTROLS
FOR HIGHWAY CONSTRUCTION
STANDARD DRAWING TC-1

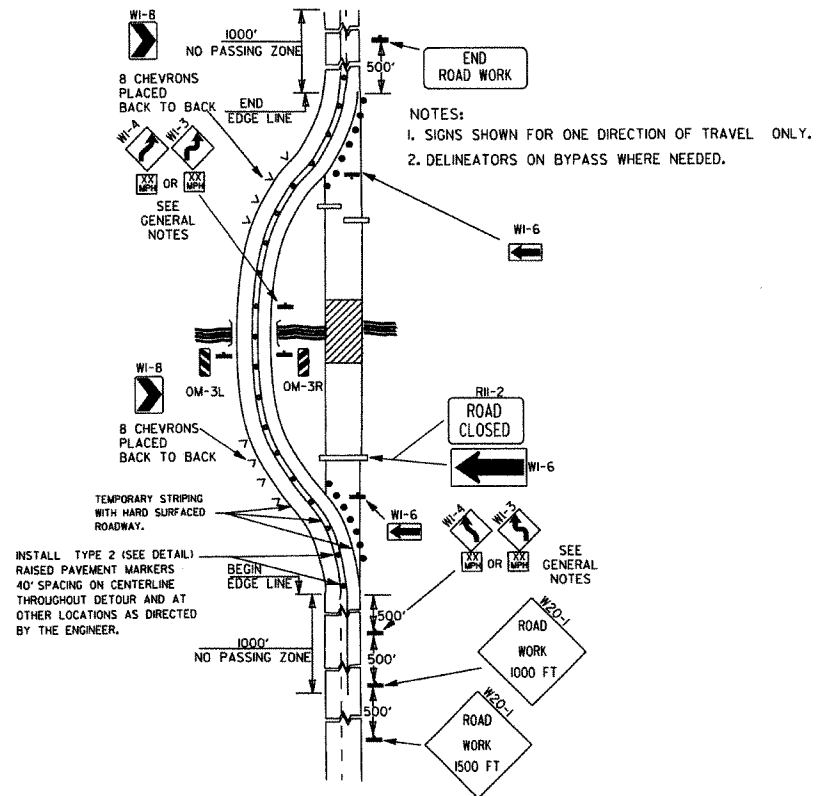


(A) TYPICAL APPLICATION OF TRAFFIC CONTROL DEVICES ON A 2-LANE HIGHWAY WHERE THE ENTIRE ROADWAY IS CLOSED AND A BYPASS DETOUR IS PROVIDED.

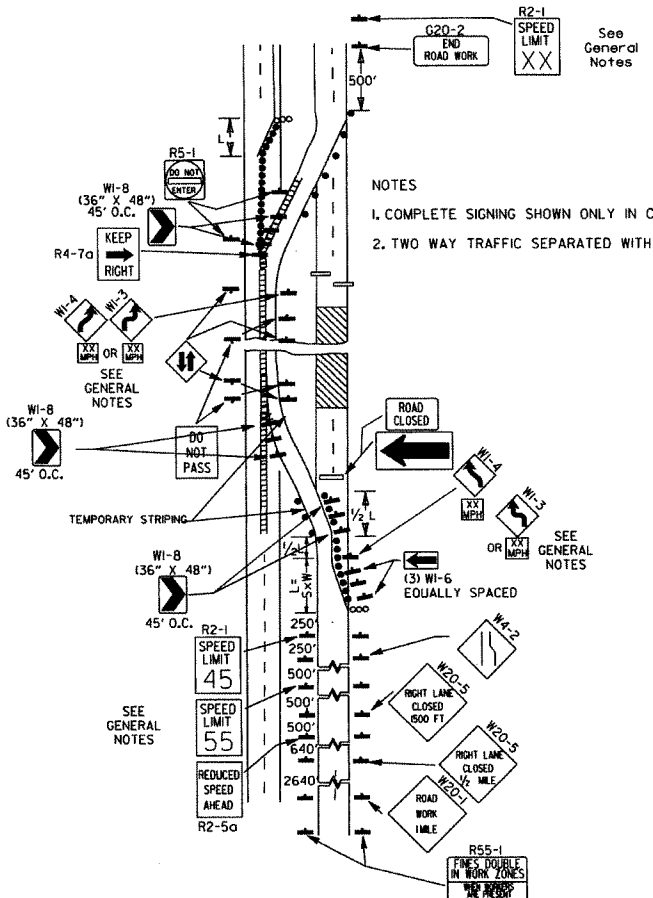


(B) TYPICAL APPLICATION - 4-LANE DIVIDED ROADWAY WHERE ONE ROADWAY IS CLOSED.

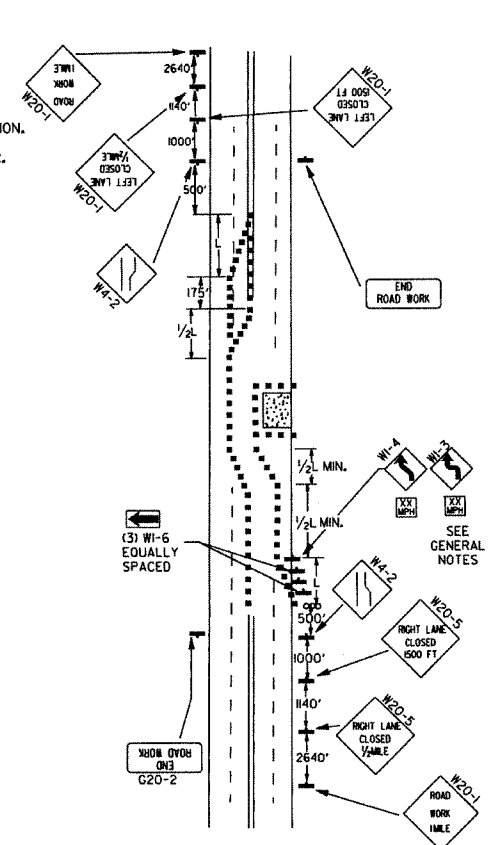


(C) TYPICAL APPLICATION - 4-LANE UNDIVIDED ROADWAY WHERE HALF OF THE ROADWAY IS CLOSED.

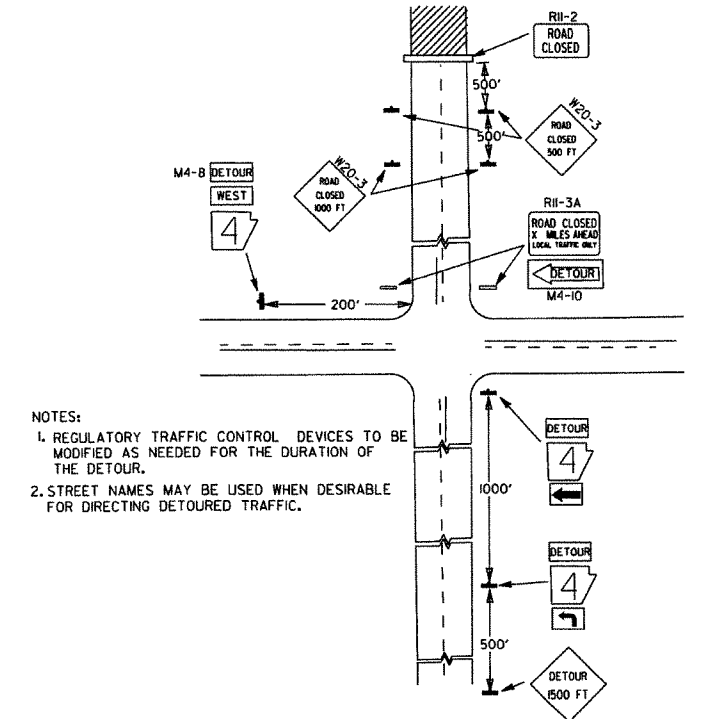


(D) TYPICAL APPLICATION - ROADWAY CLOSED BEYOND DETOUR POINT.

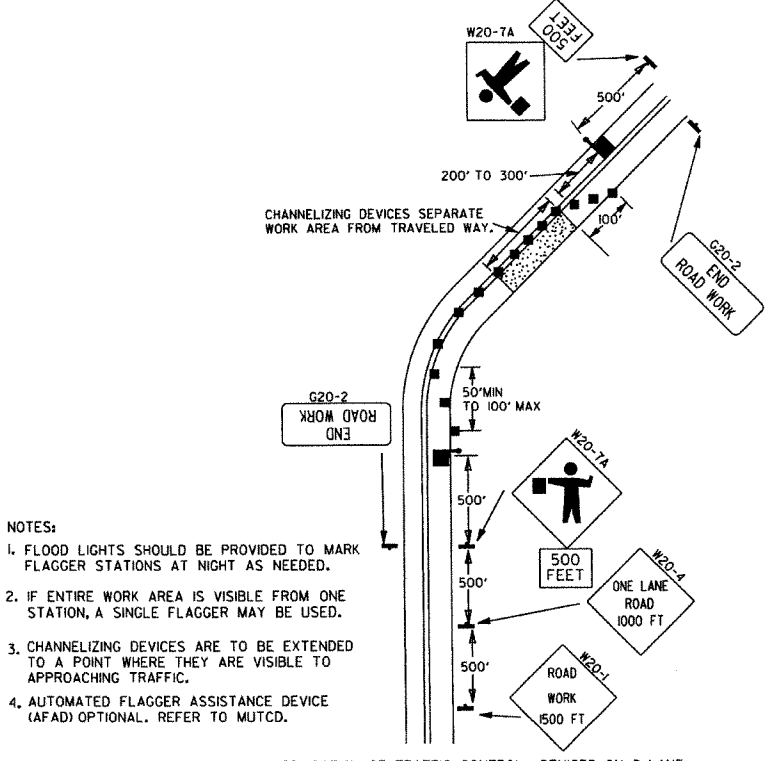

(E) TYPICAL APPLICATION OF TRAFFIC CONTROL DEVICES ON 2-LANE HIGHWAY WHERE ONE LANE IS CLOSED AND FLAGGING IS PROVIDED.

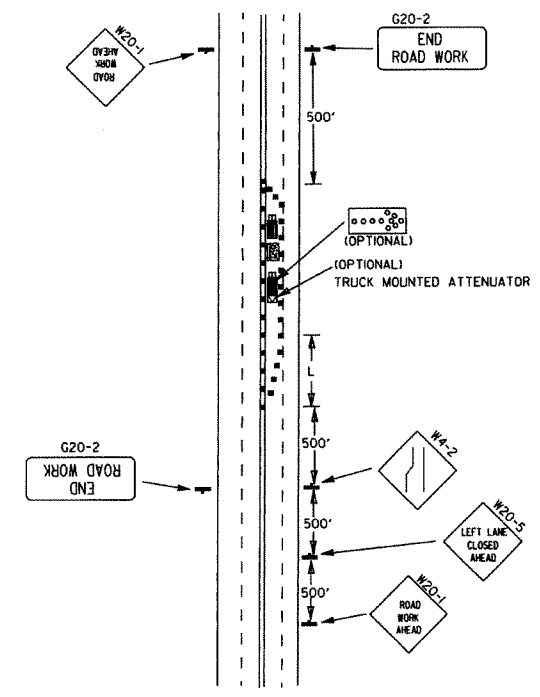

(F) TYPICAL APPLICATION - 4-LANE UNDIVIDED ROADWAY WITH INSIDE LANE CLOSED.

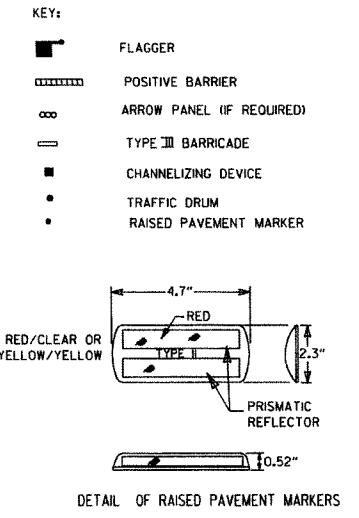


TYPICAL ADVANCE WARNING SIGN PLACEMENT


TAPER FORMULAE:
 $L = SXW$ FOR SPEEDS OF 45MPH OR MORE.
 $L = \frac{WS^2}{60}$ FOR SPEEDS OF 40MPH OR LESS.
WHERE:
L = MINIMUM LENGTH OF TAPER.
S = NUMERICAL VALUE OF POSTED SPEED LIMIT PRIOR TO WORK OR 85TH PERCENTILE SPEED.
W = WIDTH OF OFFSET.

- GENERAL NOTES:
- ADVISORY SPEED POSTED ON W1-3 OR W1-4 CURVE WARNING SIGNS TO BE DETERMINED AT SITE. USE W1-4 WHEN SPEED IS GREATER THAN 30MPH AND W1-3 WHEN 30MPH OR LESS.
 - WHEN THE EXISTING SPEED LIMIT IS 55MPH, THE PLANS REQUIRE A SPEED LIMIT OF 45MPH, THE R2-1(55) SHALL BE OMITTED AND THE R2-5A SHALL BE INSTALLED AT THAT LOCATION. ADDITIONAL R2-145MPH SPEED LIMIT SIGNS SHALL BE INSTALLED AT A MAXIMUM OF 1 MILE INTERVALS. AT THE END OF THE WORK AREA A R2-1(XX) SHALL BE INSTALLED TO MATCH ORIGINAL SPEED LIMIT.
 - WHEN THE EXISTING SPEED LIMIT IS 65MPH AND THE PLANS REQUIRE A SPEED LIMIT OF 55MPH, THE R2-1(65) SHALL BE OMITTED. ADDITIONAL R2-155MPH SPEED LIMIT SIGNS SHALL BE INSTALLED AT A MAXIMUM OF 1 MILE INTERVALS. AT THE END OF THE WORK AREA A R2-1(XX) SHALL BE INSTALLED TO MATCH ORIGINAL SPEED LIMIT.
 - THE MAXIMUM SPACING BETWEEN CHANNELIZING DEVICES IN A TAPER SHOULD BE APPROXIMATELY EQUAL IN FEET TO THE SPEED LIMIT. BEYOND THE TAPER, MAXIMUM SPACING SHALL BE TWO TIMES THE SPEED LIMIT, OR AS DIRECTED BY THE ENGINEER.
 - WARNING LIGHTS AND/OR FLAGS MAY BE MOUNTED TO SIGNS OR CHANNELIZING DEVICES AT NIGHT AS NEEDED.
 - PAVEMENT MARKINGS NO LONGER APPLICABLE WHICH MIGHT CREATE CONFUSION IN THE MINDS OF VEHICLE OPERATORS SHALL BE REMOVED OR OBLITERATED AS SOON AS PRACTICABLE.
 - TRAILER MOUNTED DEVICES SUCH AS ARROW PANELS AND PORTABLE CHANGEABLE MESSAGE SIGNS SHALL BE DELINEATED BY AFFIXING CONSPICUITY MATERIAL IN A CONTINUOUS LINE ON THE FACE OF THE TRAILER, WHEN PLACED ON OR ADJACENT TO THE SHOULDER AND NOT BEHIND A POSITIVE BARRIER, THESE DEVICES SHALL BE DELINEATED BY PLACING FIVE (5) TRAFFIC DRUMS, EQUALLY SPACED ALONG THE TRAFFIC SIDE OF THE DEVICE.

9-12-13	REVISED DETAIL OF RAISED PAVEMENT MARKERS	
3-11-10	ADDED (AFAD)	
11-20-08	REVISED SIGN DESIGNATIONS	
11-18-04	ADDED GENERAL NOTE	
10-18-96	ADDED R55-1	
4-26-96	CORRECTED (a) BEHIND G20-2	
6-8-95	CORRECTED SIGN IDENT. ON W1-4A	6-8-95
2-2-95	REVISED PER PART VI, MUTCD, SEPT. 3, 1993	
8-15-91	DRAWN AND PLACED IN USE	
DATE	REVISION	FILED

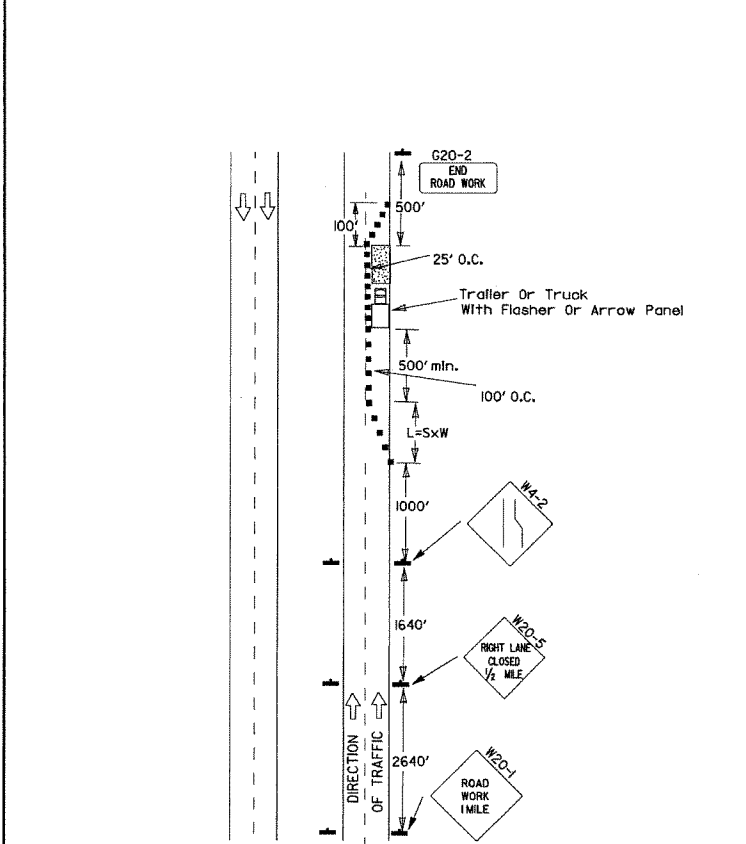

(A) Typical application - daytime maintenance operations of short duration on a 4-lane divided roadway where half of the roadway is closed.

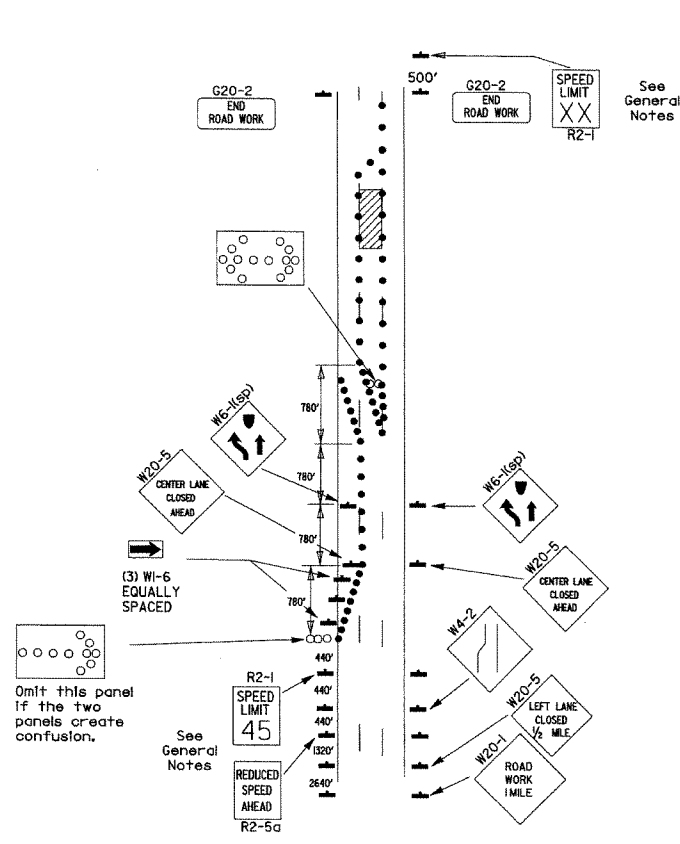

(B) Typical application - 3-lane one-way roadway where center lane is closed.


- KEY:
- Arrow Panel (if Required)
 - Channelizing Device
 - Traffic drum

GENERAL NOTES:

1. A speed limit reduction may be implemented ONLY when designated in the plan or when recommended by the Roadway Design Division.
2. When the existing speed limit is 55mph and the plans require a speed limit of 45mph, the R2-1(55) shall be omitted and the R2-5A shall be installed at that location. Additional R2-1(45) speed limit signs shall be installed at a maximum of 1 mile intervals. At the end of the work area a R2-1(XX) shall be installed to match original speed limit.
3. When the existing speed limit is 65mph and the plans require a speed limit of 55mph, the R2-1(65) shall be omitted. Additional R2-1(55) speed limit signs shall be installed at a maximum of 1 mile intervals. At the end of the work area a R2-1(XX) shall be installed to match original speed limit.
4. The maximum spacing between channelizing devices in a taper should be approximately equal in feet to the speed limit. Beyond the taper, maximum spacing shall be two times the speed limit or as directed by the Engineer.
5. Warning lights and/or flags may be mounted to signs or channelizing devices at night as needed.
6. Pavement markings no longer applicable which might create confusion in the minds of vehicle operators shall be removed or obliterated as soon as practicable.
7. The G20-1 sign will be required on jobs of over two miles in length. When the lane closure is not at the beginning of the project, the G20-1 sign shall be erected 125' in advance of the job limit. Additional W20-1(1 MILE) signs are not required in advance of lane closures that begin inside the project limits.
8. Flaggers shall use STOP/SLOW paddles for controlling traffic through work zones. Flags may be used only for emergency situations.
9. All plastic drums and cones shall meet the requirements of NCHRP-350 or Manual for Assessing Safety Hardware (MASH).
10. Trailer mounted devices such as arrow panels and portable changeable message signs shall be delineated by affixing conspicuity material in a continuous line on the face of the trailer. When placed on or adjacent to the shoulder and not behind a positive barrier, these devices shall be delineated by placing five (5) traffic drums, equally spaced along the traffic side of the device.

(C) Typical application - construction operations of intermediate to long term duration on a 4-lane divided roadway where half of the roadway is closed.


Channelizing devices

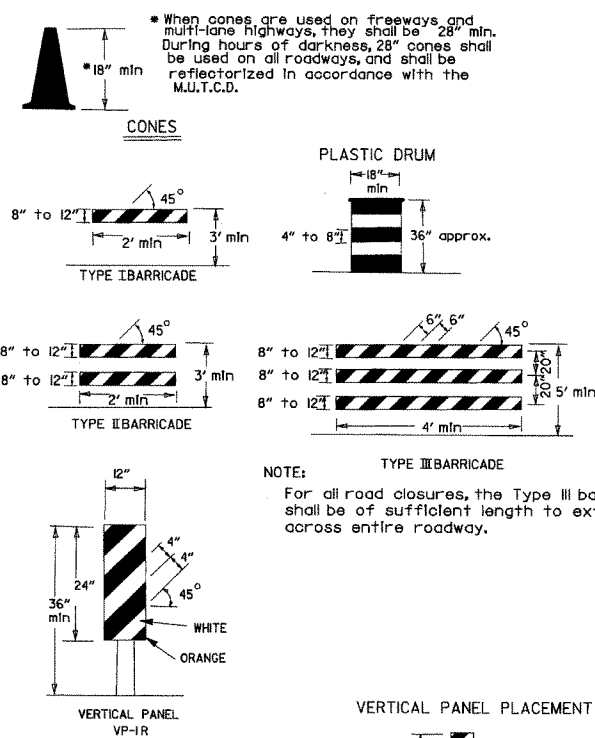


TRAFFIC CONTROL DEVICES FOR VERTICAL PAVEMENT DIFFERENTIALS

VERTICAL DIFFERENTIAL	LOCATIONS	TRAFFIC CONTROL
1" to 3"	Centerline, lane lines	W8-11
1" to 3"	Edge of shoulder	W8-9
Greater than 3"	Lane lines	Standard lane closure required
Greater than 3"	Edge of traveled lane	*RSP-land vertical panels, drums or concrete barrier
Greater than 3"	Edge of shoulder	*Vertical panels, drums or concrete barrier



* When shown on the plans concrete barrier will be used.
When the shoulder area is used as part of the traveled lane and there is insufficient width to place drums on the remaining shoulder width, then vertical panels shall be used.

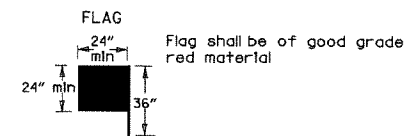


STOP SLOW PADDLE

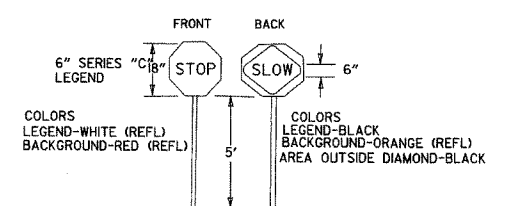

VERTICAL PANEL PLACEMENT

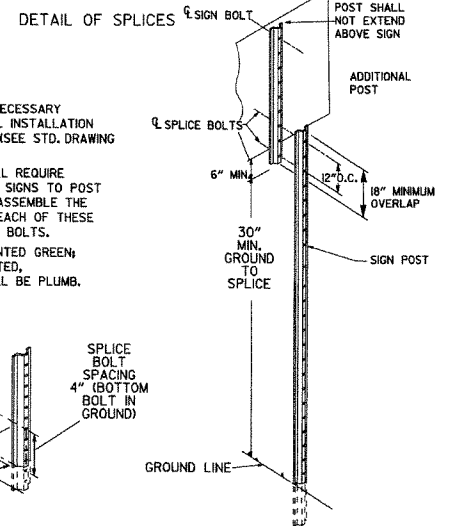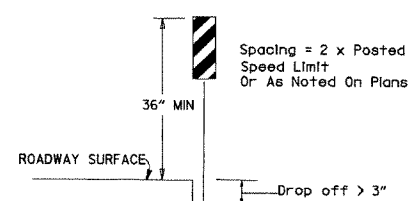

- NOTES:
- USE SPLICES ONLY WHEN NECESSARY FOR INSTALLATION. TYPICAL INSTALLATION SHOULD HAVE NO SPLICES (SEE STD. DRAWING NO. SHS-2)
 - NORMAL INSTALLATIONS WILL REQUIRE 1/4" DIA. BOLTS TO MOUNT SIGNS TO POST AND 5/16" DIA. BOLTS TO ASSEMBLE THE VARIOUS POST SUPPORTS. EACH OF THESE BOLTS SHALL BE CARRIAGE BOLTS.
 - SIGN POSTS SHALL BE PAINTED GREEN; SIGNS SHALL NOT BE PAINTED, AND ALL SIGN POSTS SHALL BE PLUMB.







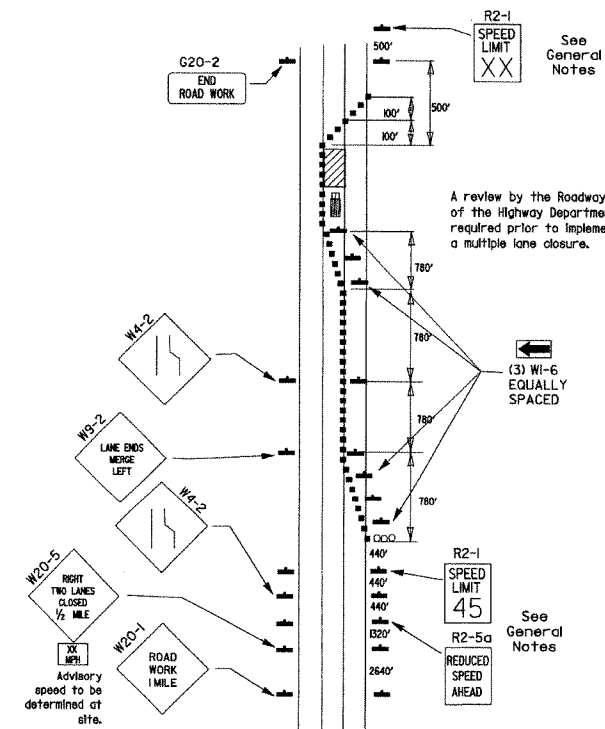


(D) Typical application - closing multiple lanes of a multi-lane highway.


DATE	REVISION	FILMED
10-15-09	ADDED REFERENCE TO MASH	
11-20-08	REVISED SIGN DESIGNATIONS	
11-18-04	ADDED NOTE	
10-1-98	ADDED NOTE	
4-03-97	ADDED (SP) TO W6-1 & REVISED TRAFFIC CONTROL DEVICES NOTE	
10-18-96	ADDED R55-1	
10-12-95	MOVED UPPER SPLICE	
6-8-95	REVISED SPLICE DETAIL, TEXT	6-8-95
2-2-95	REVISED PER PART VI, MUTCD, SEPT. 3, 1993	
8-15-91	DRAWN AND PLACED IN USE	

ARKANSAS STATE HIGHWAY COMMISSION
STANDARD TRAFFIC CONTROLS
FOR HIGHWAY CONSTRUCTION


STANDARD DRAWING TC-3

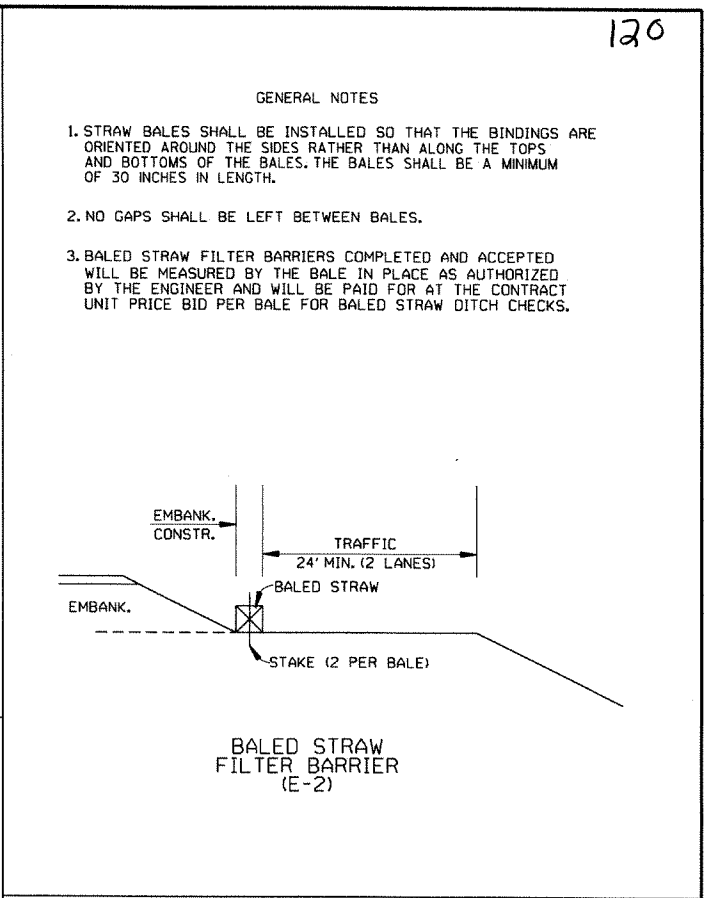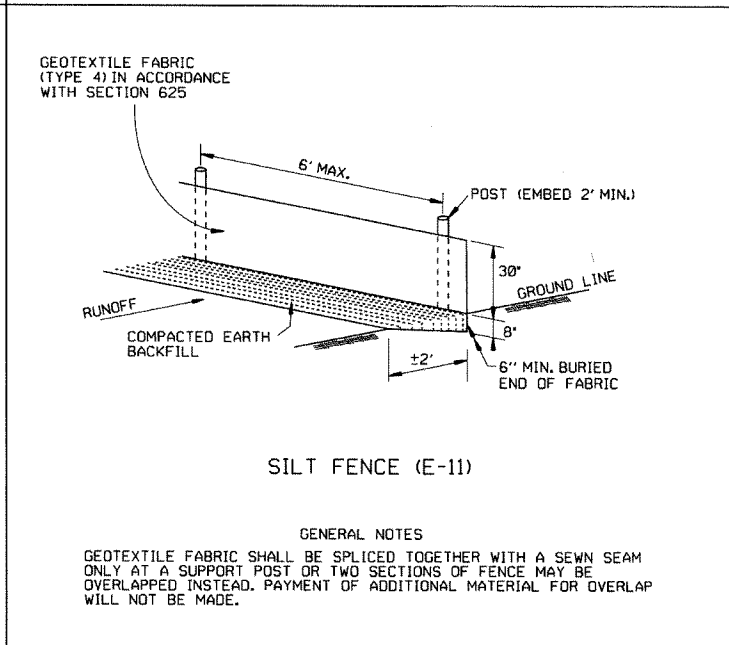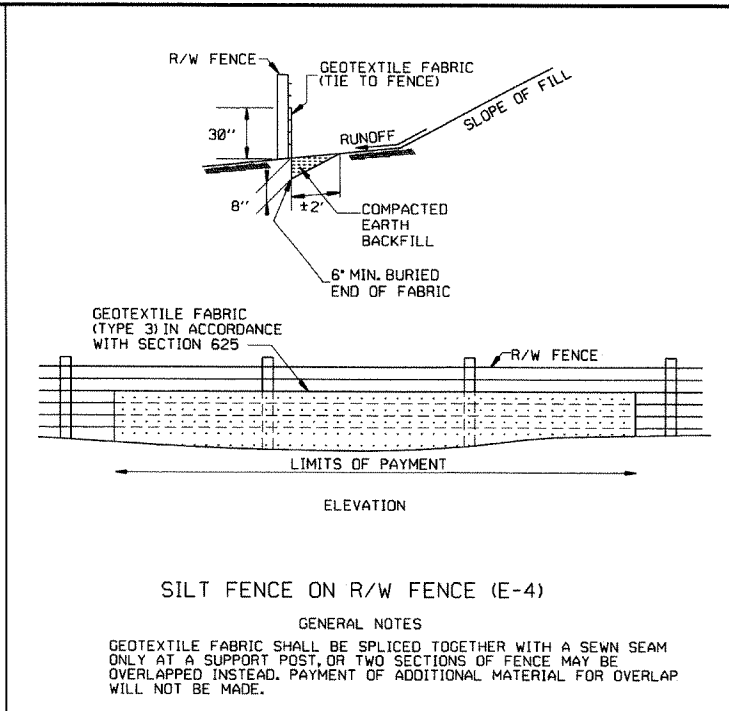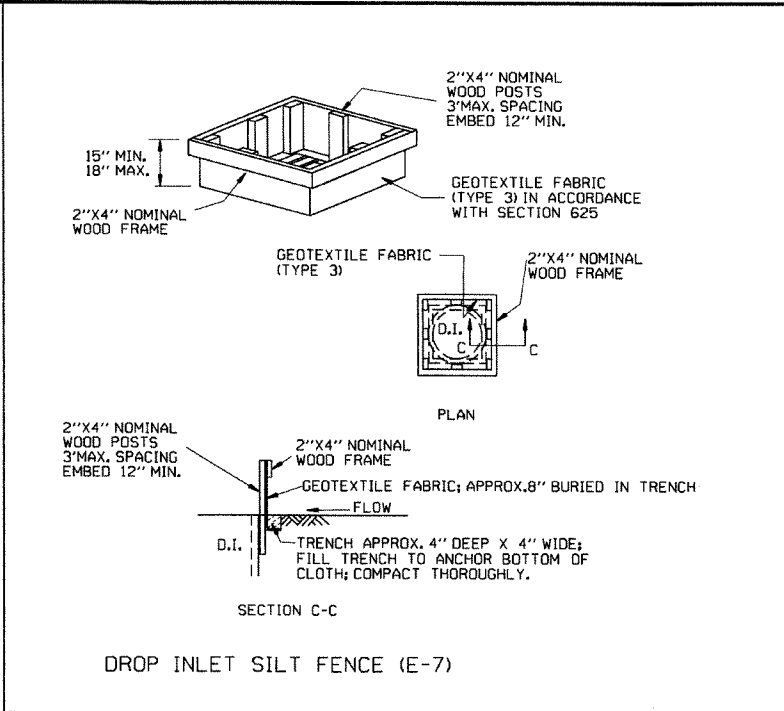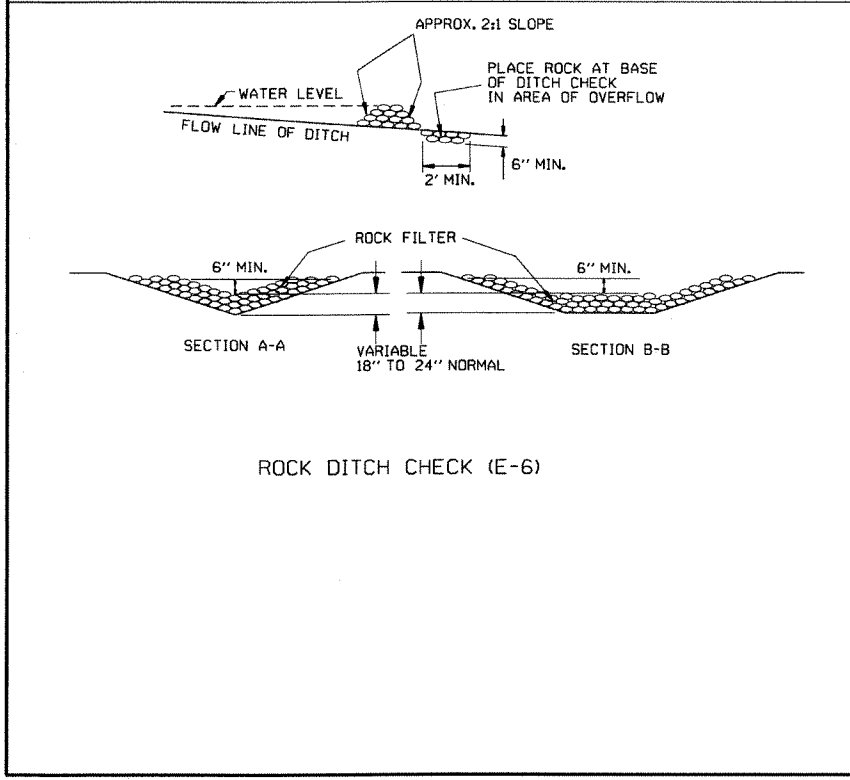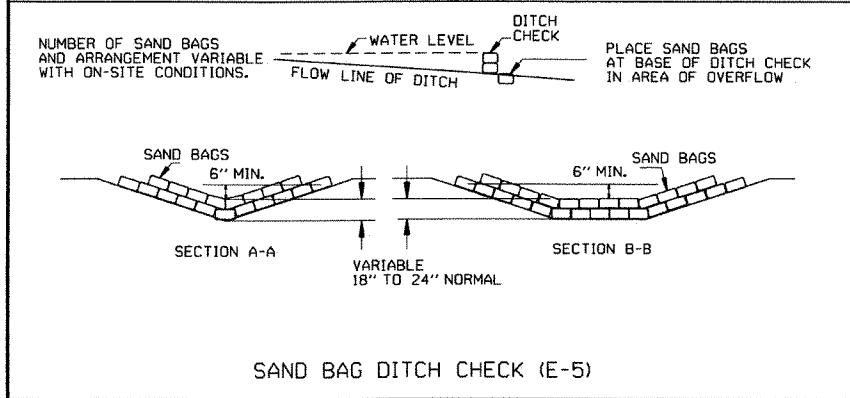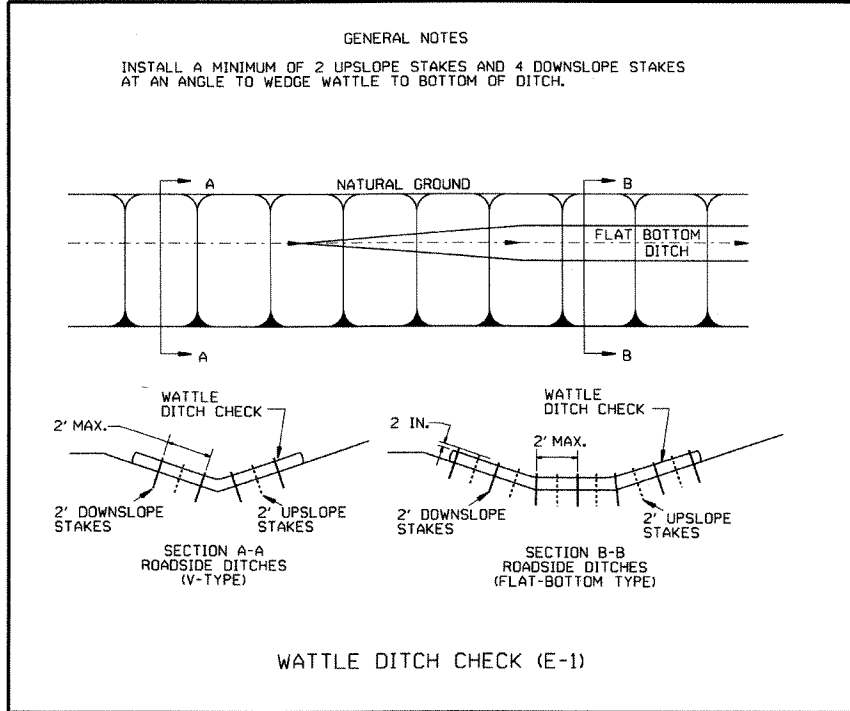


12-15-11	DELETED BALED STRAW DITCH CHECK & ADDED WATTLE DITCH CHECK		ARKANSAS STATE HIGHWAY COMMISSION
11-18-98	ADDED NOTES		
7-02-98	ADDED BALED STRAW FILTER BARRIER (E-2)		
7-20-95	REVISED SILT FENCE E-4 AND E-11	7-20-95	
7-15-94	REV. E-4 & E-11 MIN. 13" BURIED END OF FABRIC		
6-2-94	REVISED E-1, 4, 7 & 11; DELETED E-2 & 3	6-2-94	
4-1-93	REDRAWN		
10-1-92	REDRAWN		
8-2-76	ISSUED R.D.M.	298-7-28-76	
DATE	REVISION	FILMED	STANDARD DRAWING TEC-1

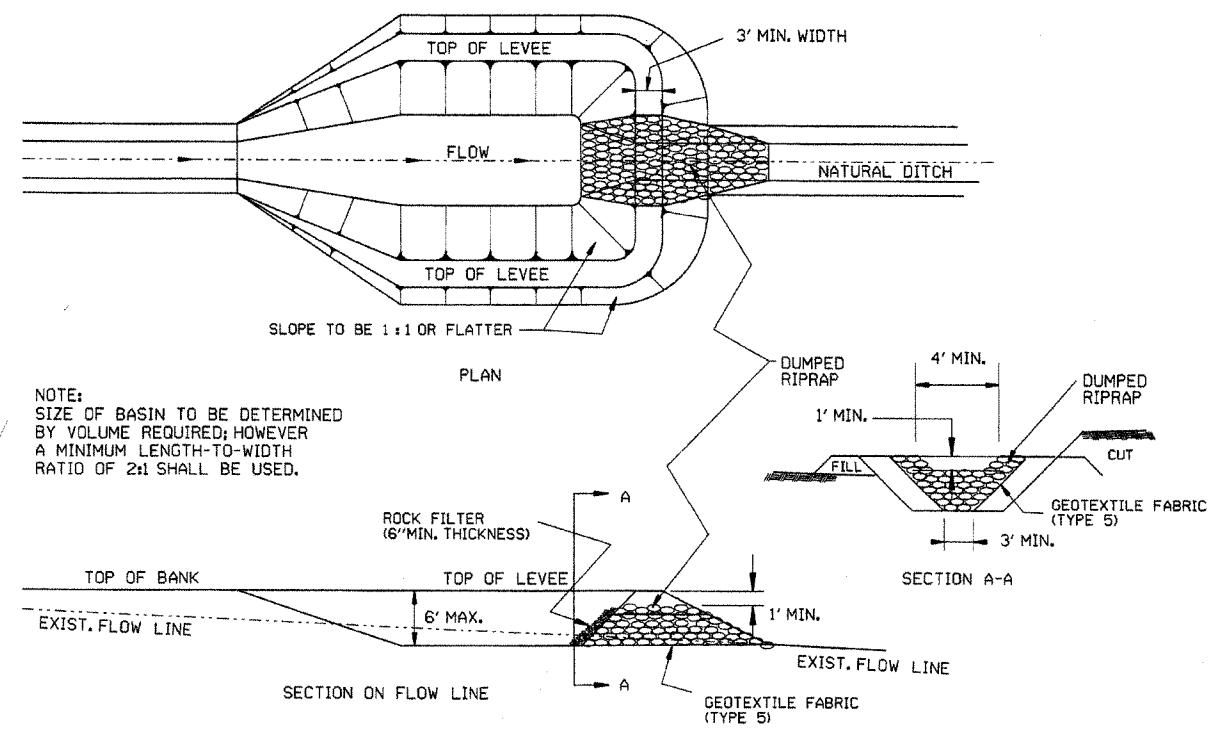


SEDIMENT BASIN WITH RIPRAP OUTLET (E-9)

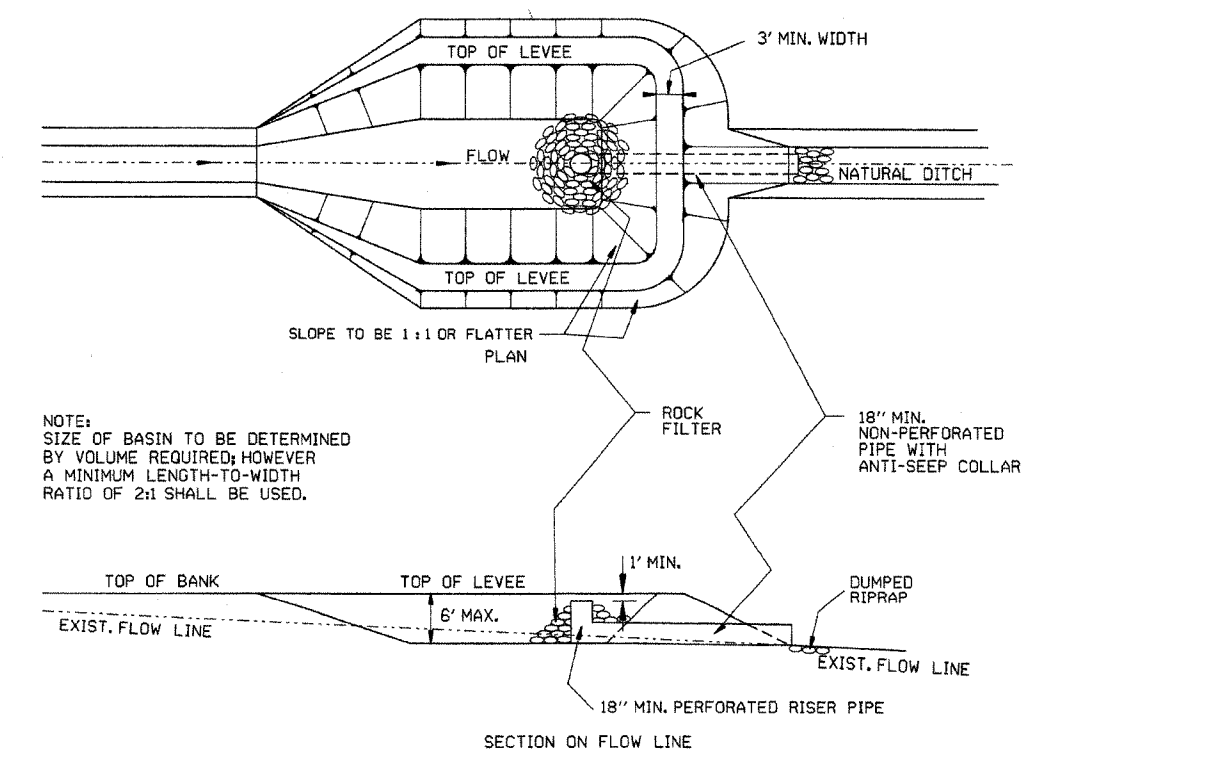


SEDIMENT BASIN WITH PIPE OUTLET (E-10)

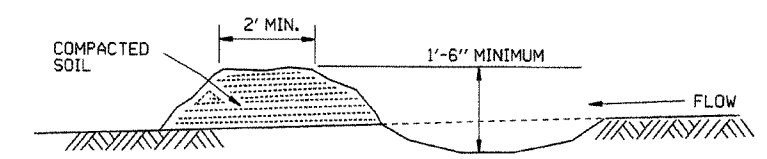

DIVERSION DITCH (E-8)

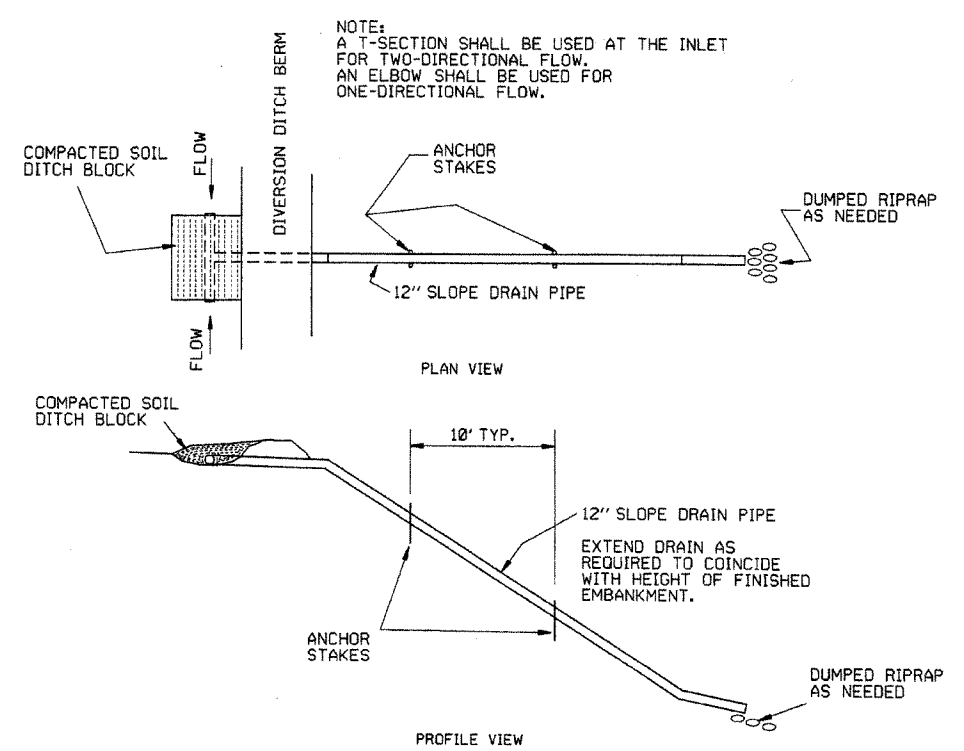

SLOPE DRAIN (E-12)

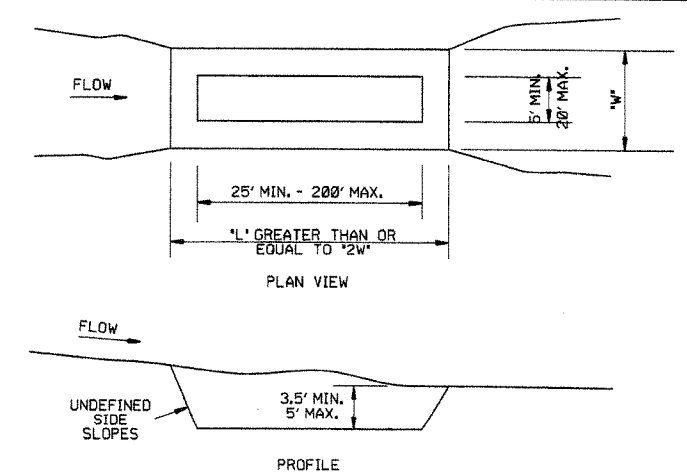

SEDIMENT BASIN (E-14)


ARKANSAS STATE HIGHWAY COMMISSION			
TEMPORARY EROSION CONTROL DEVICES			
STANDARD DRAWING TEC-2			
6-2-94	Revised E-8 & E-12; Added E-14 & Deleted E-13		
4-1-93	ISSUED		
DATE	REVISION		FILMED

CLEARING AND GRUBBING

CONSTRUCTION SEQUENCE

1. PLACE PERIMETER CONTROLS (I.E. SILT FENCES, DIVERSION DITCHES, SEDIMENT BASINS, ETC.)
2. PERFORM CLEARING AND GRUBBING OPERATION.

EXCAVATION

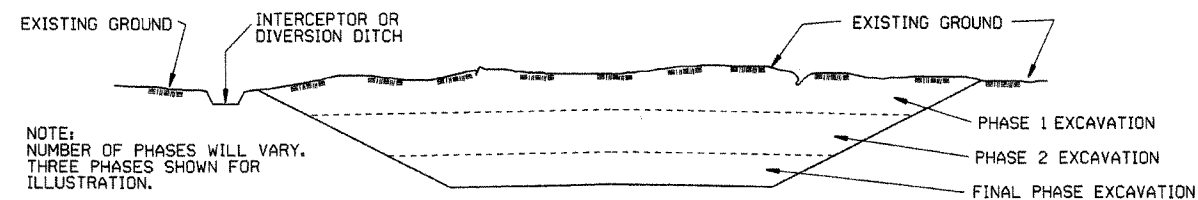


GENERAL NOTE

ALL CUT SLOPES SHALL BE DRESSED, PREPARED, SEEDED, AND MULCHED AS THE WORK PROGRESSES. SLOPES SHALL BE EXCAVATED AND STABILIZED IN EQUAL INCREMENTS NOT TO EXCEED 25 FEET, MEASURED VERTICALLY.

CONSTRUCTION SEQUENCE

1. EXCAVATE AND STABILIZE INTERCEPTOR AND/OR DIVERSION DITCHES.
2. PERFORM PHASE 1 EXCAVATION. PLACE PERMANENT OR TEMPORARY SEEDING.
3. PERFORM PHASE 2 EXCAVATION. PLACE PERMANENT OR TEMPORARY SEEDING.
4. PERFORM FINAL PHASE OF EXCAVATION. PLACE PERMANENT OR TEMPORARY SEEDING. STABILIZE DITCHES. CONSTRUCT DITCH CHECKS, DIVERSION DITCHES, SEDIMENT BASINS, OR OTHER EROSION CONTROL DEVICES AS REQUIRED.

EMBANKMENT

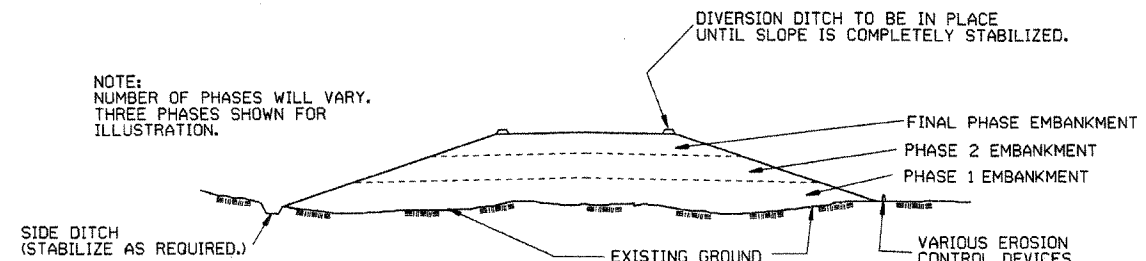

GENERAL NOTE

ALL EMBANKMENT SLOPES SHALL BE DRESSED, PREPARED, SEEDED, AND MULCHED AS THE WORK PROGRESSES. SLOPES SHALL BE CONSTRUCTED AND STABILIZED IN EQUAL INCREMENTS NOT TO EXCEED 25 FEET, MEASURED VERTICALLY.

CONSTRUCTION SEQUENCE


1. CONSTRUCT DIVERSION DITCHES, DITCH CHECKS, SEDIMENT BASINS, SILT FENCES, OR OTHER EROSION CONTROL DEVICES AS SPECIFIED.
2. PLACE PHASE 1 EMBANKMENT WITH PERMANENT OR TEMPORARY SEEDING. PROVIDE DIVERSION DITCHES AND SLOPE DRAINS IF EMBANKMENT CONSTRUCTION IS TO BE TEMPORARILY ABANDONED FOR A PERIOD OF GREATER THAN 21 DAYS.
3. PLACE PHASE 2 EMBANKMENT WITH PERMANENT OR TEMPORARY SEEDING. PROVIDE DIVERSION DITCHES AND SLOPE DRAINS IF EMBANKMENT CONSTRUCTION IS TO BE TEMPORARILY ABANDONED FOR A PERIOD OF GREATER THAN 21 DAYS.
4. PLACE FINAL PHASE OF EMBANKMENT WITH PERMANENT OR TEMPORARY SEEDING. PLACE DIVERSION DITCHES AND SLOPE DRAINS AND MAINTAIN UNTIL ENTIRE SLOPE IS STABILIZED.

			ARKANSAS STATE HIGHWAY COMMISSION
			TEMPORARY EROSION CONTROL DEVICES
11-03-94	CORRECTED SPELLING		STANDARD DRAWING TEC-3
6-2-94	Drawn & Issued	6-2-94	
DATE	REVISION	FILMED	

DATE REVISED	DATE FILMED	DATE REVISED	DATE FILMED	FED. RD. DIST. NO.	STATE	FED. AID PROJ. NO.	SHEET NO.	TOTAL SHEETS
				6	ARK.			
						JOB NO. 100711	123	138

2 CROSS SECTIONS

STA. 374+07.19 BEGIN GRADING & BASE AND SURFACING

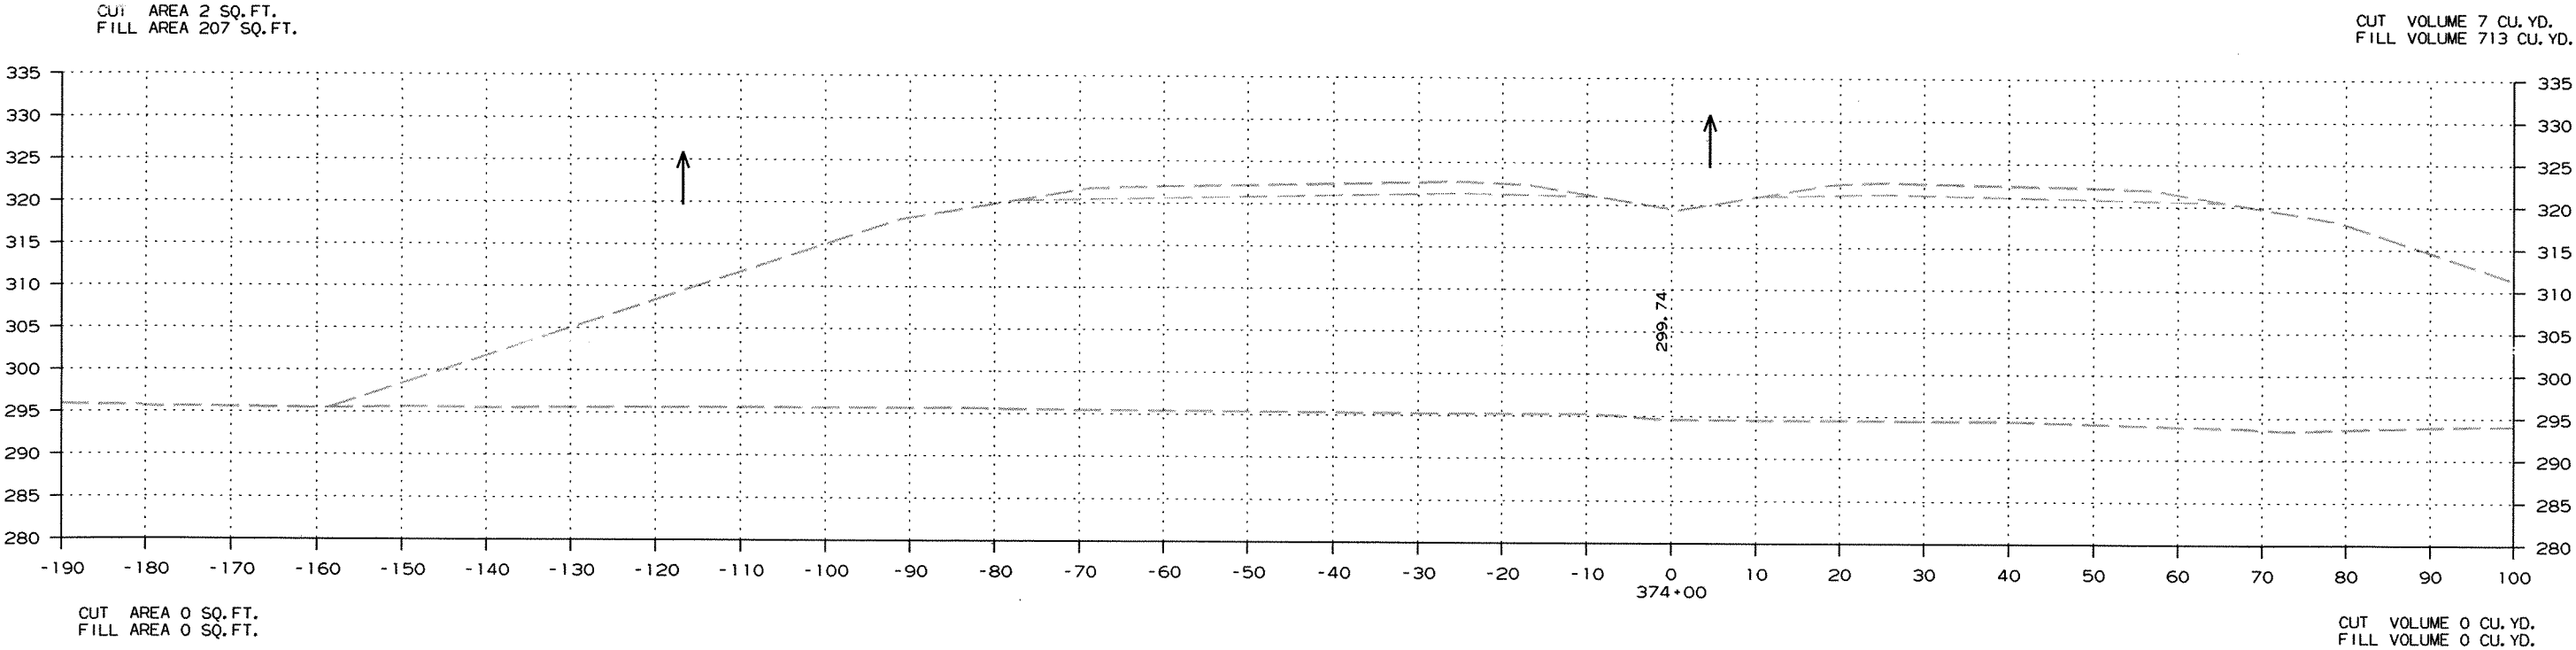


STA. 373+78.76 BEGIN JOB 100711

CUT AREA 0 SQ. FT.
FILL AREA 0 SQ. FT.

CUT VOLUME 0 CU. YD.
FILL VOLUME 0 CU. YD.

DATE REVISED	DATE FILMED	DATE REVISED	DATE FILMED	FED. RD. DIST. NO.	STATE	FED. AID PROJ. NO.	SHEET NO.	TOTAL SHEETS
				6	ARK.			
				JOB NO.	100711		124	138


2 CROSS SECTIONS

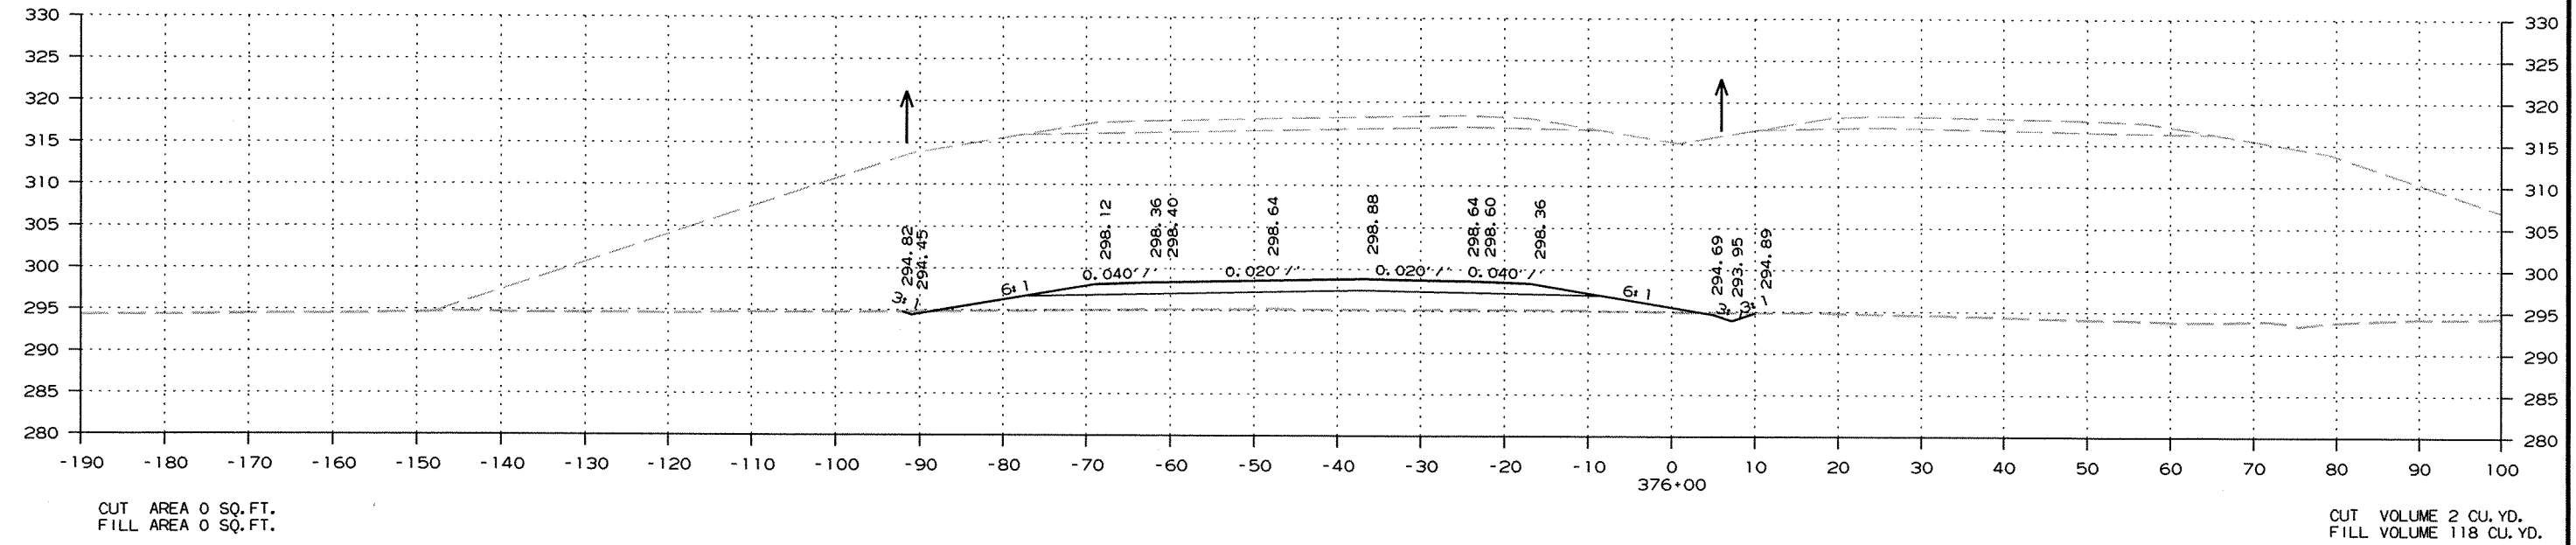

STA. 375+60.00 END GRADING

CUT AREA 3 SQ. FT.
FILL AREA 159 SQ. FT.



CUT VOLUME 6 CU. YD.
FILL VOLUME 407 CU. YD.

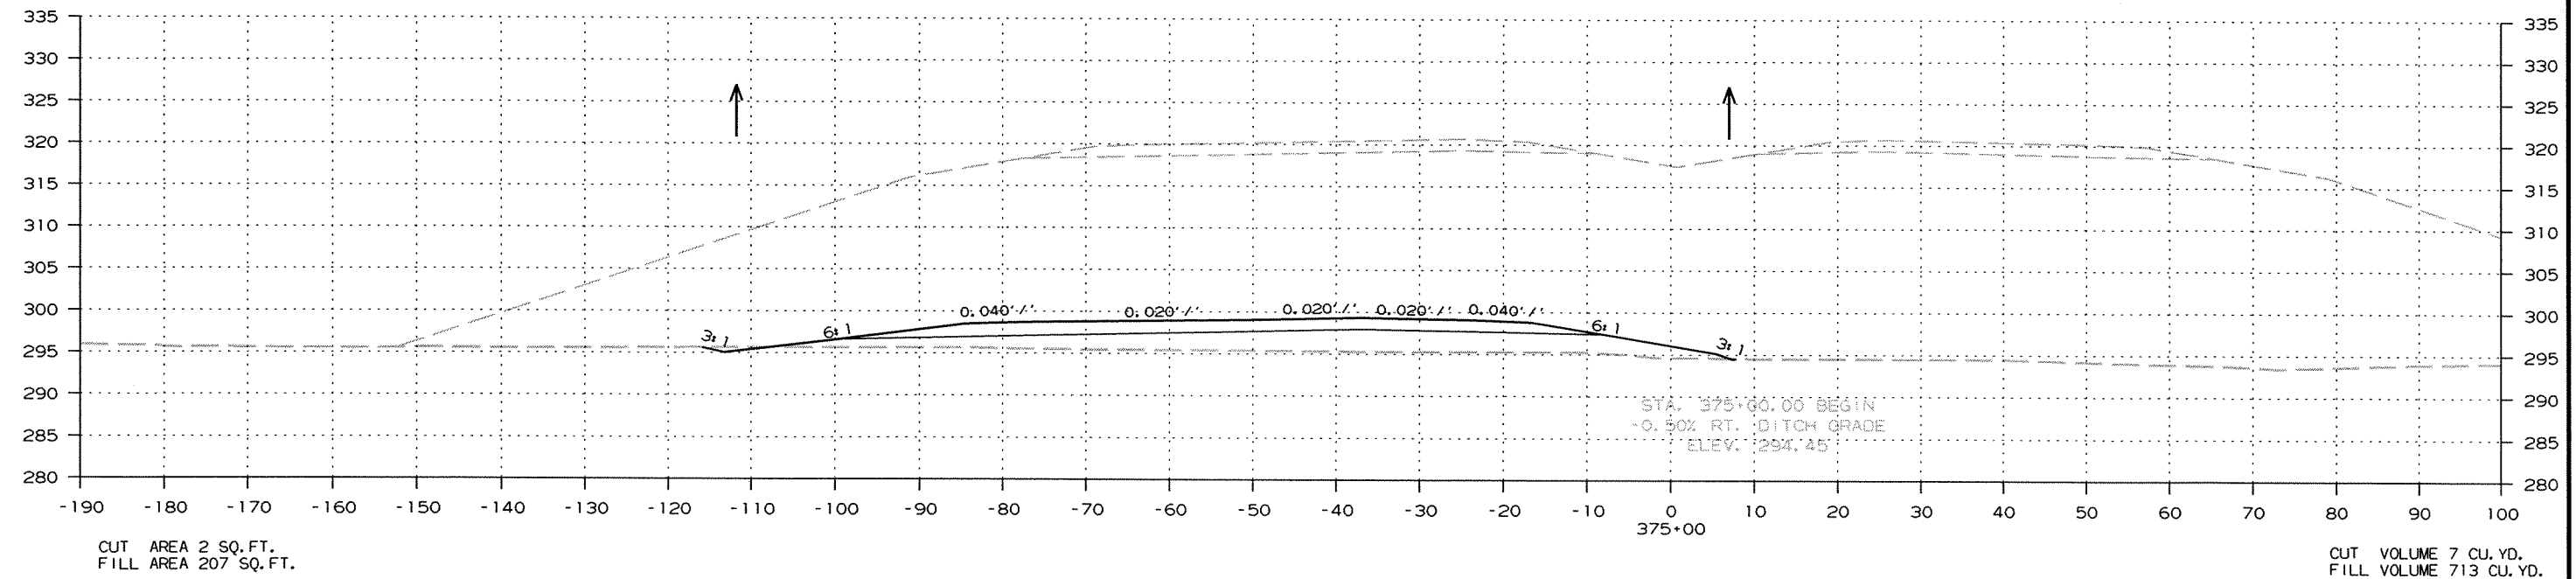

CROSS SECTION STA. 375+00 TO STA. 376+00




DATE REVISED	DATE FILMED	DATE REVISED	DATE FILMED	FED. RD. DIST. NO.	STATE	FED. AID PROJ. NO.	SHEET NO.	TOTAL SHEETS
				6	ARK.			
							125	138

2 CROSS SECTIONS

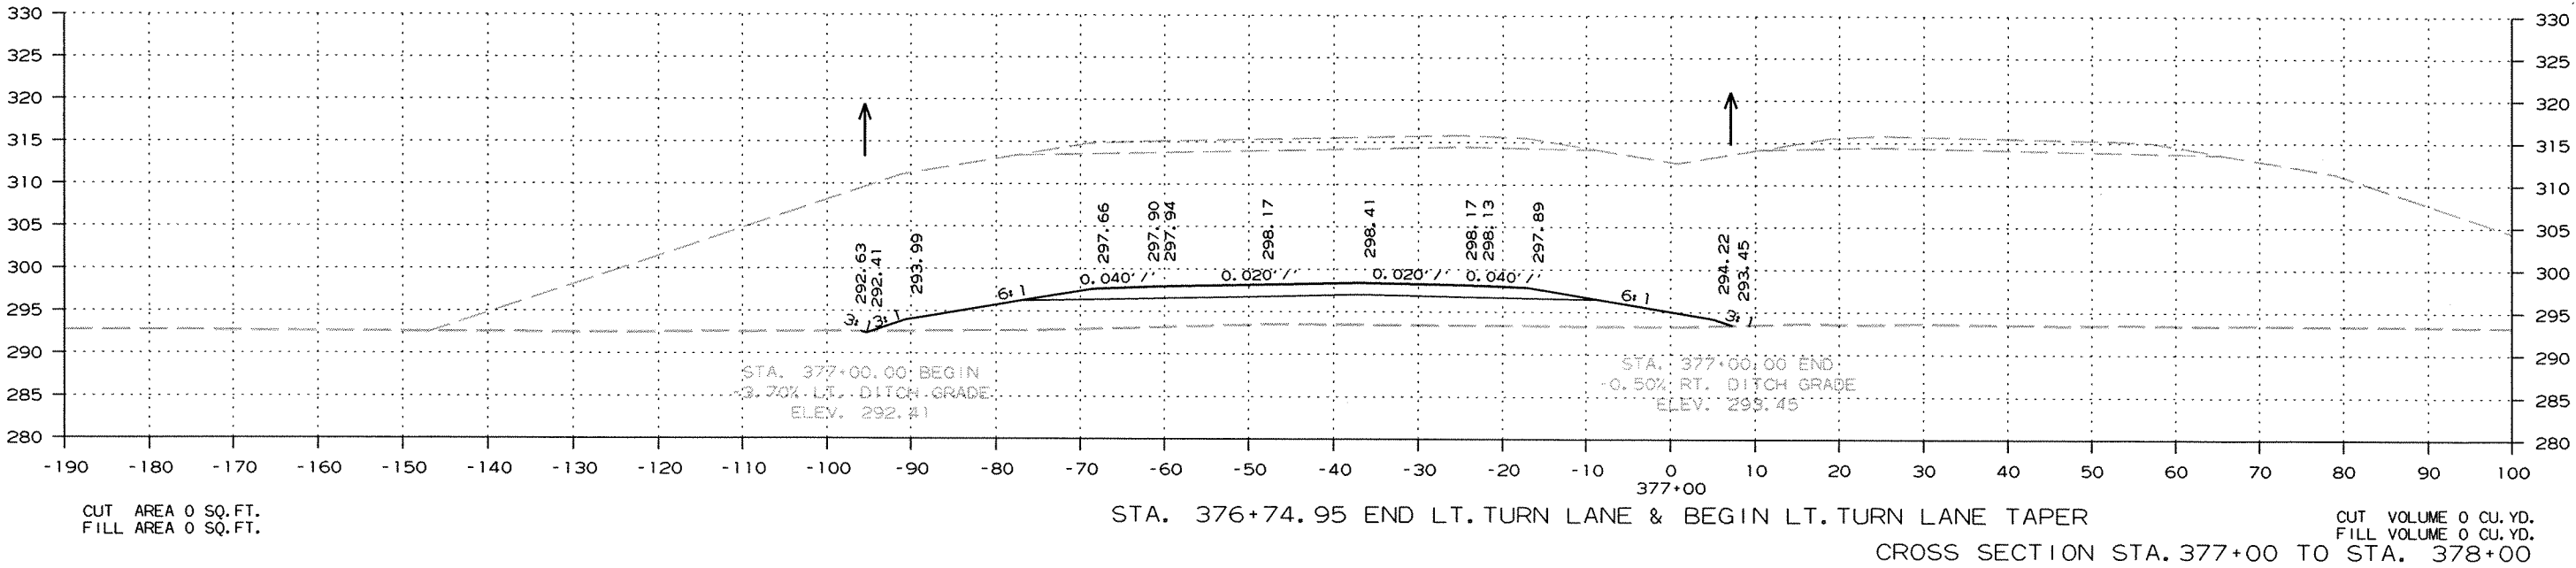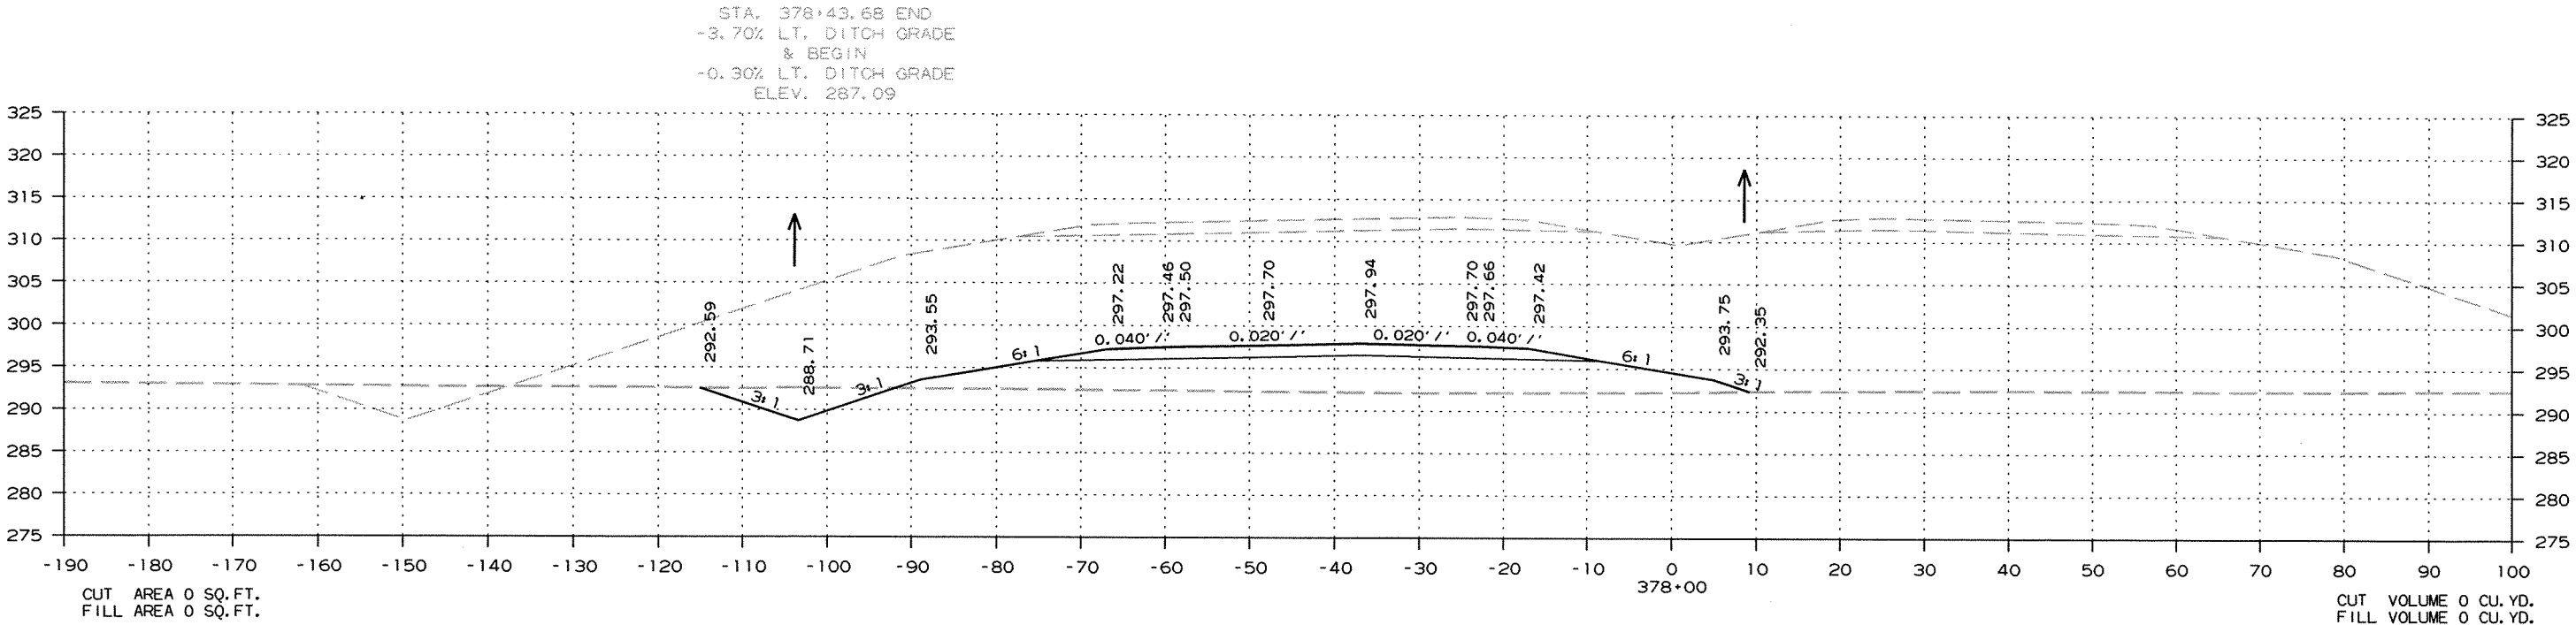

DATE REVISED	DATE FILMED	DATE REVISED	DATE FILMED	FED. RD. DIST. NO.	STATE	FED. AID PROJ. NO.	SHEET NO.	TOTAL SHEETS
				6	ARK.			
				JOB NO.		100711	126	138




2 CROSS SECTIONS

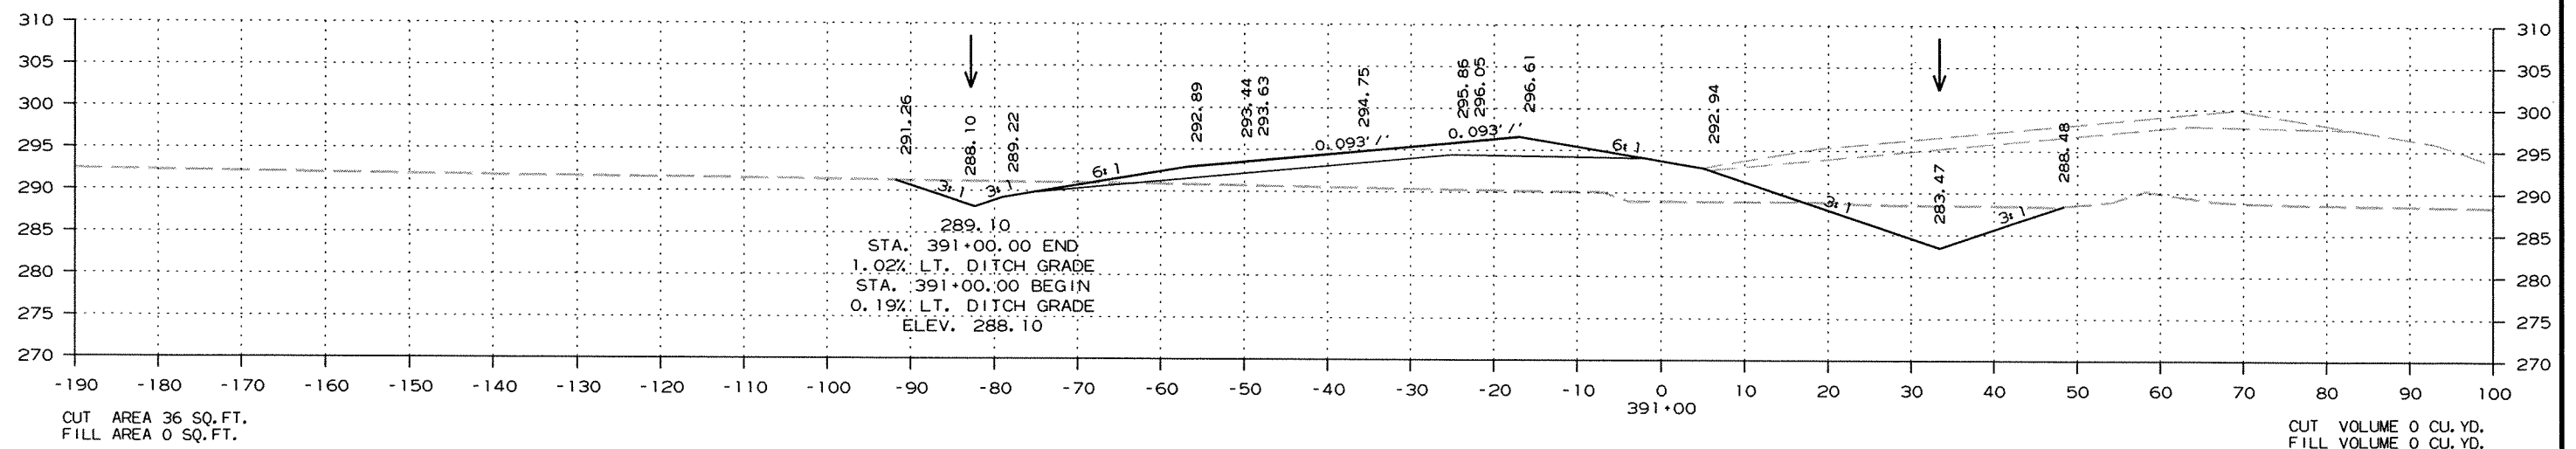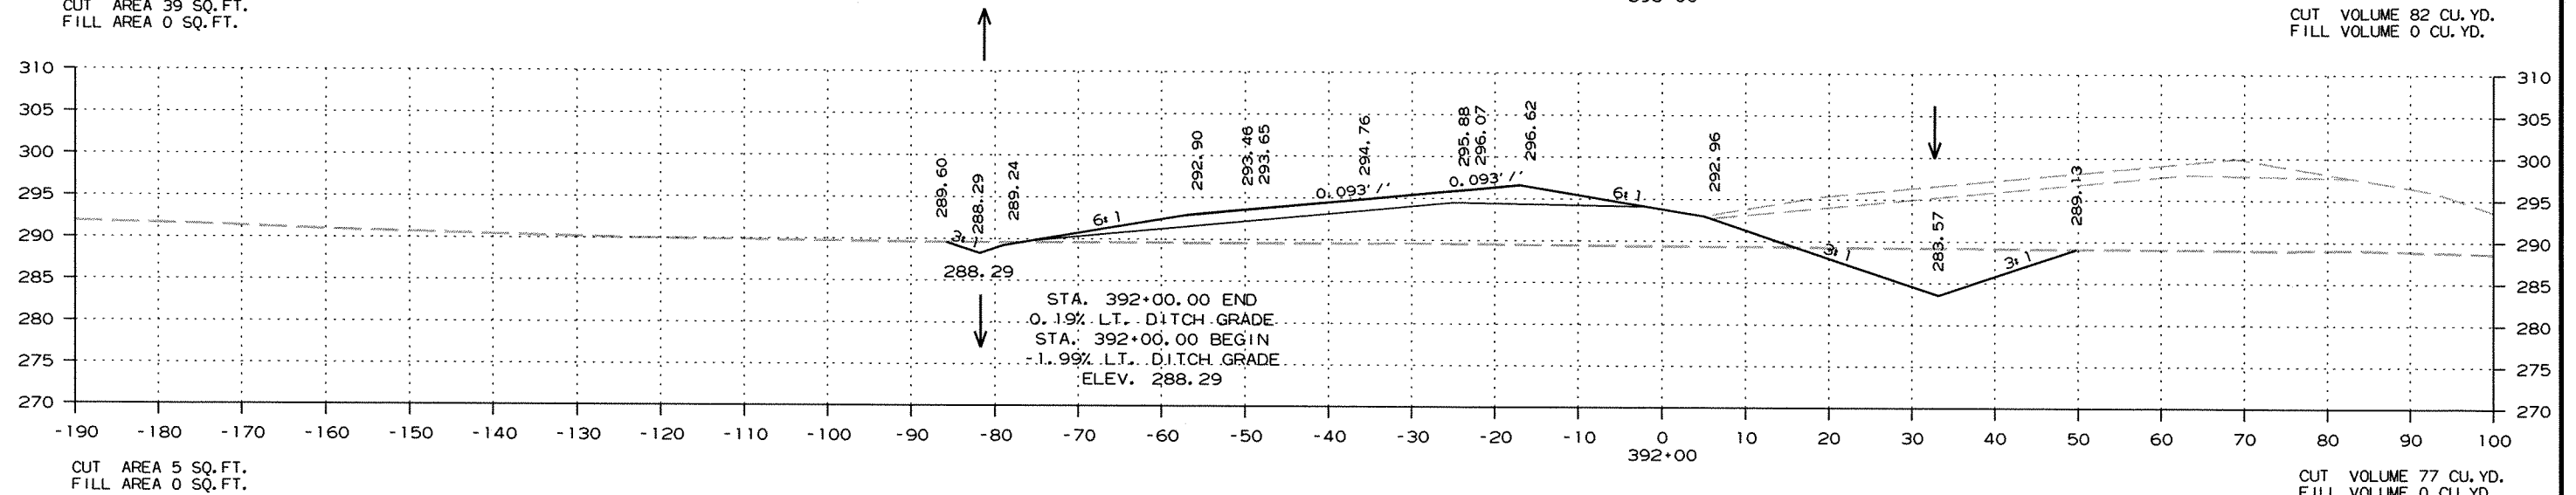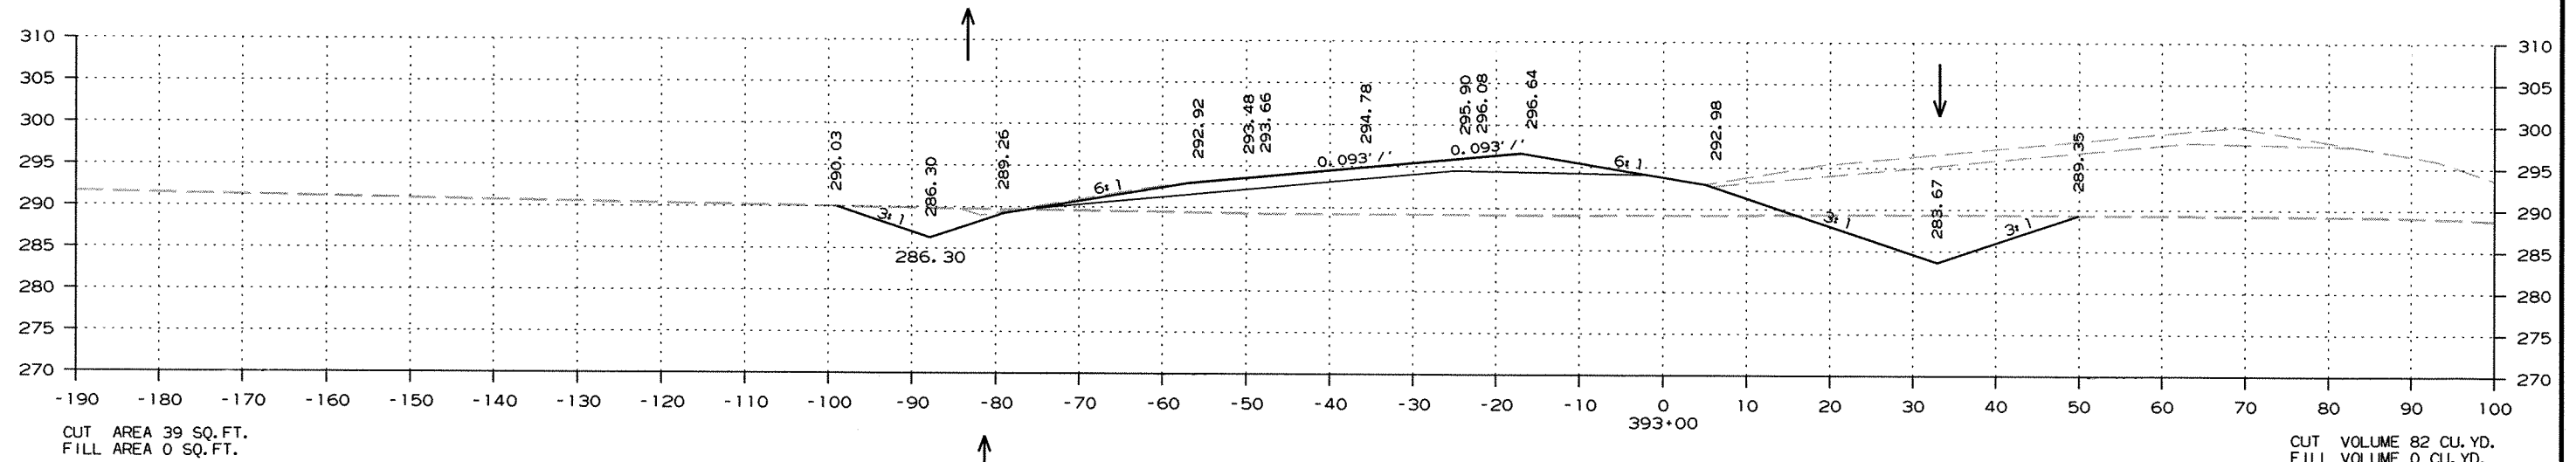

CROSS SECTION STA. 391+00 TO STA. 393+00

DATE REVISED	DATE FILMED	DATE REVISED	DATE FILMED	FED. RD. DIST. NO.	STATE	FED. AID PROJ. NO.	SHEET NO.	TOTAL SHEETS
				6	ARK.			
				JOB NO.	100711		127	138




② CROSS SECTIONS

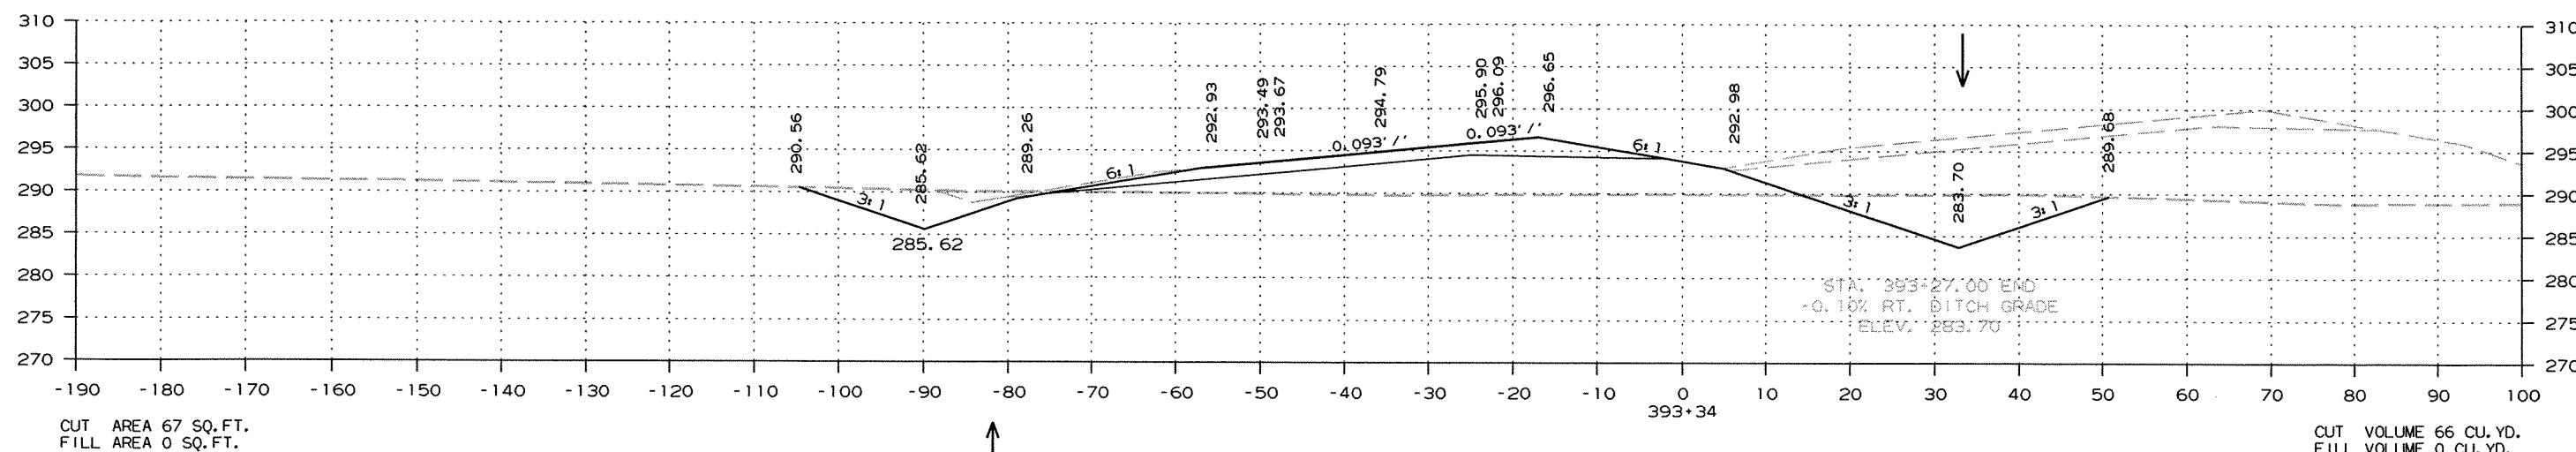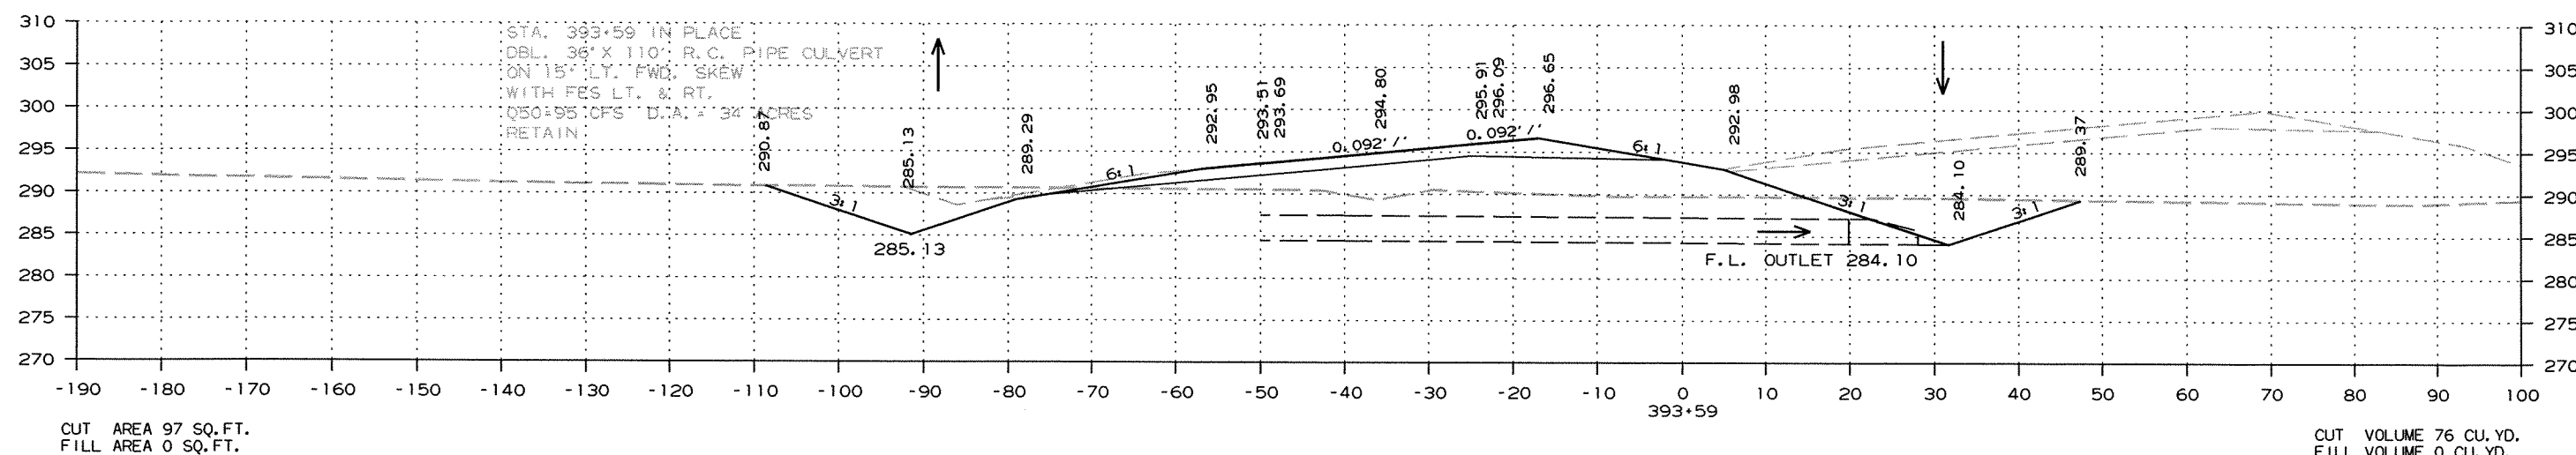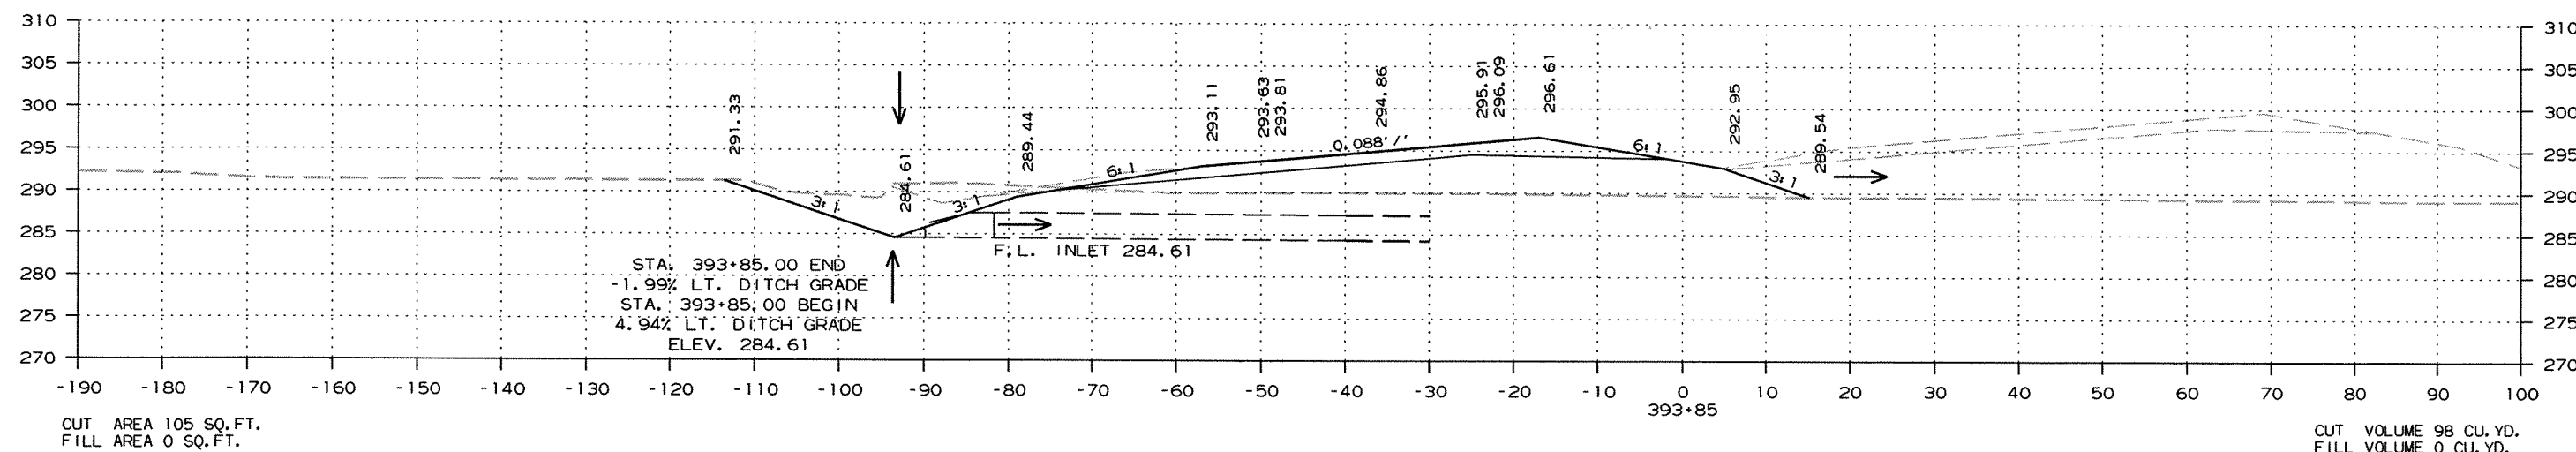

CROSS SECTION STA. 393+34 TO STA. 393+85

DATE REVISED	DATE FILMED	DATE REVISED	DATE FILMED	FED. RD. DIST. NO.	STATE	FED. AID PROJ. NO.	SHEET NO.	TOTAL SHEETS
				6	ARK.			
				JOB NO.		100711	128	138



② CROSS SECTIONS

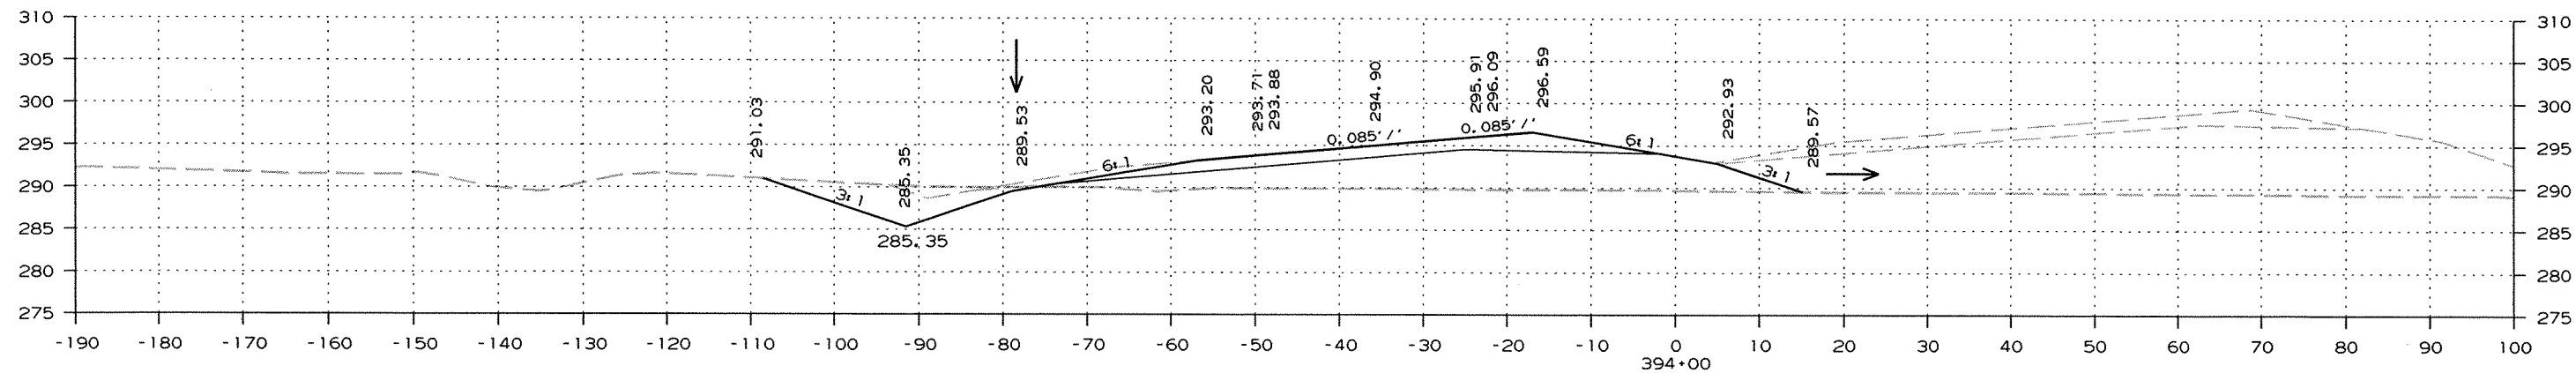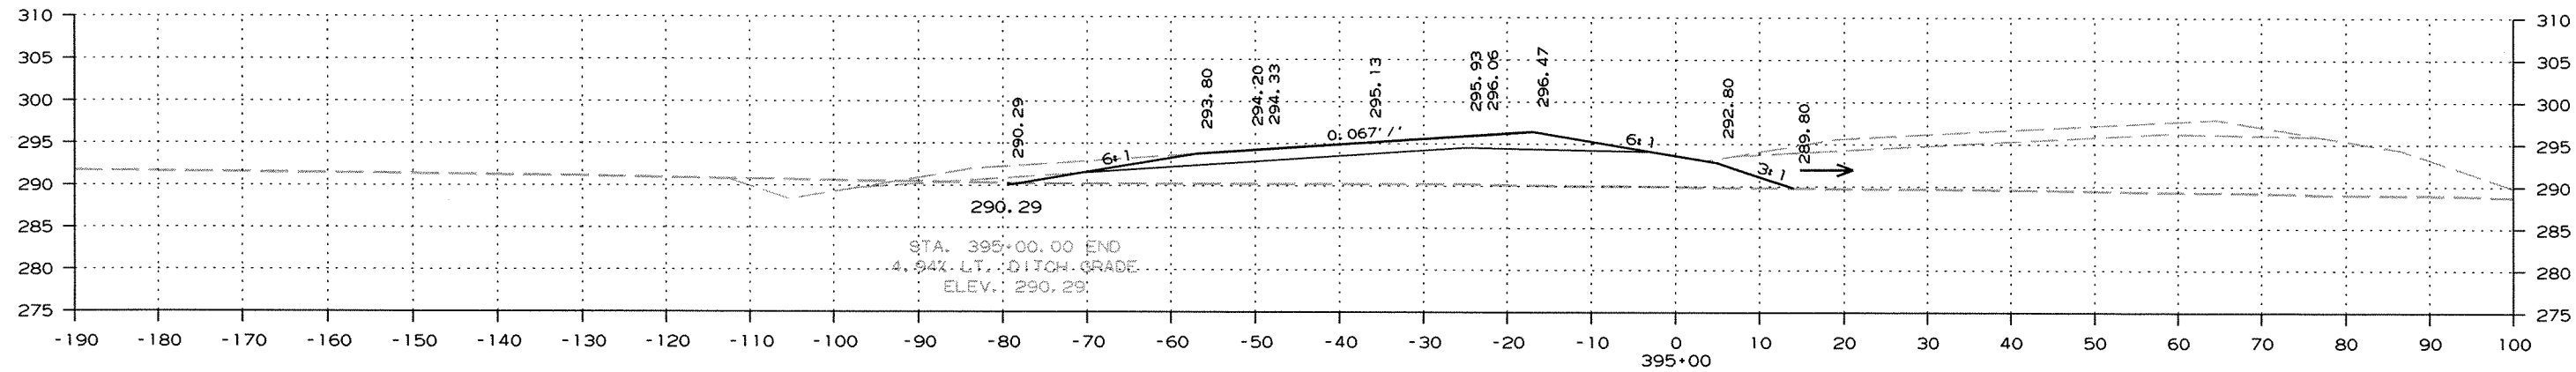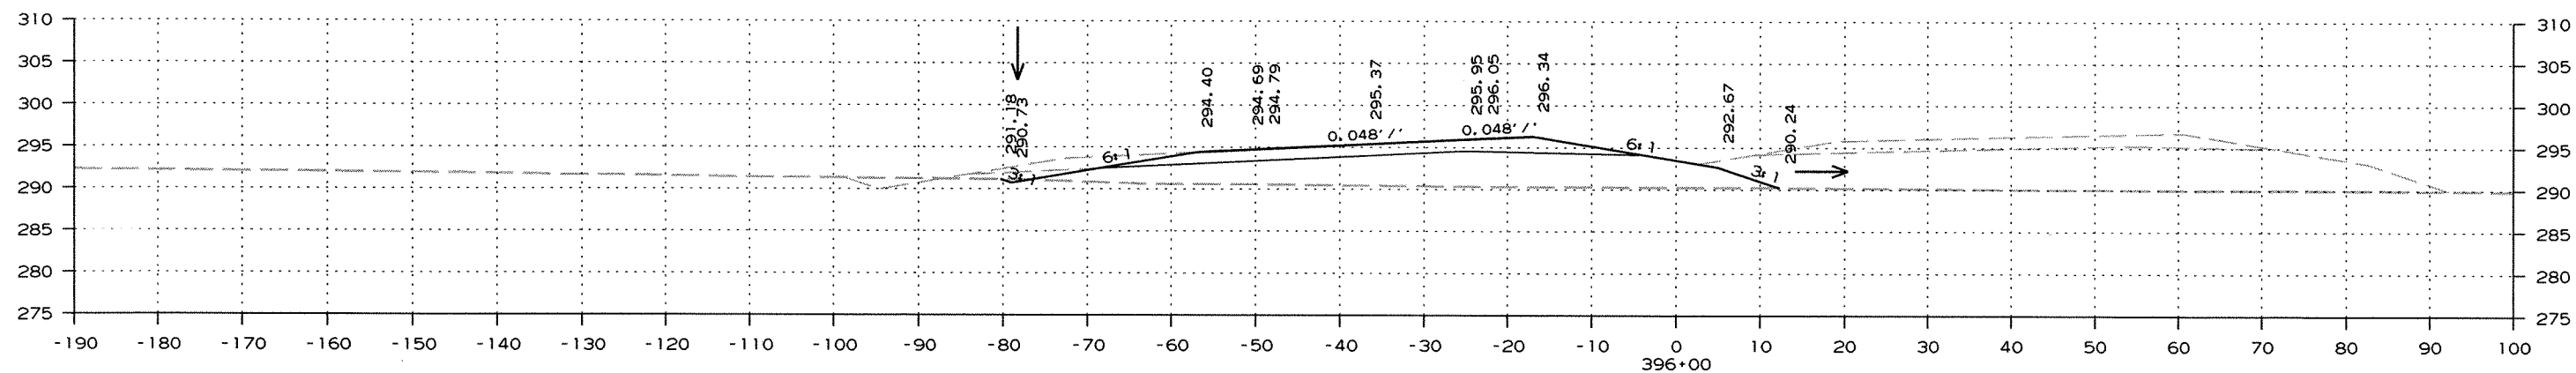

CROSS SECTION STA. 394+00 TO STA. 396+00


DATE REVISED	DATE FILMED	DATE REVISED	DATE FILMED	FED. RD. DIST. NO.	STATE	FED. AID PROJ. NO.	SHEET NO.	TOTAL SHEETS
				6	ARK.			
				JOB NO.	100711		129	138

2 CROSS SECTIONS

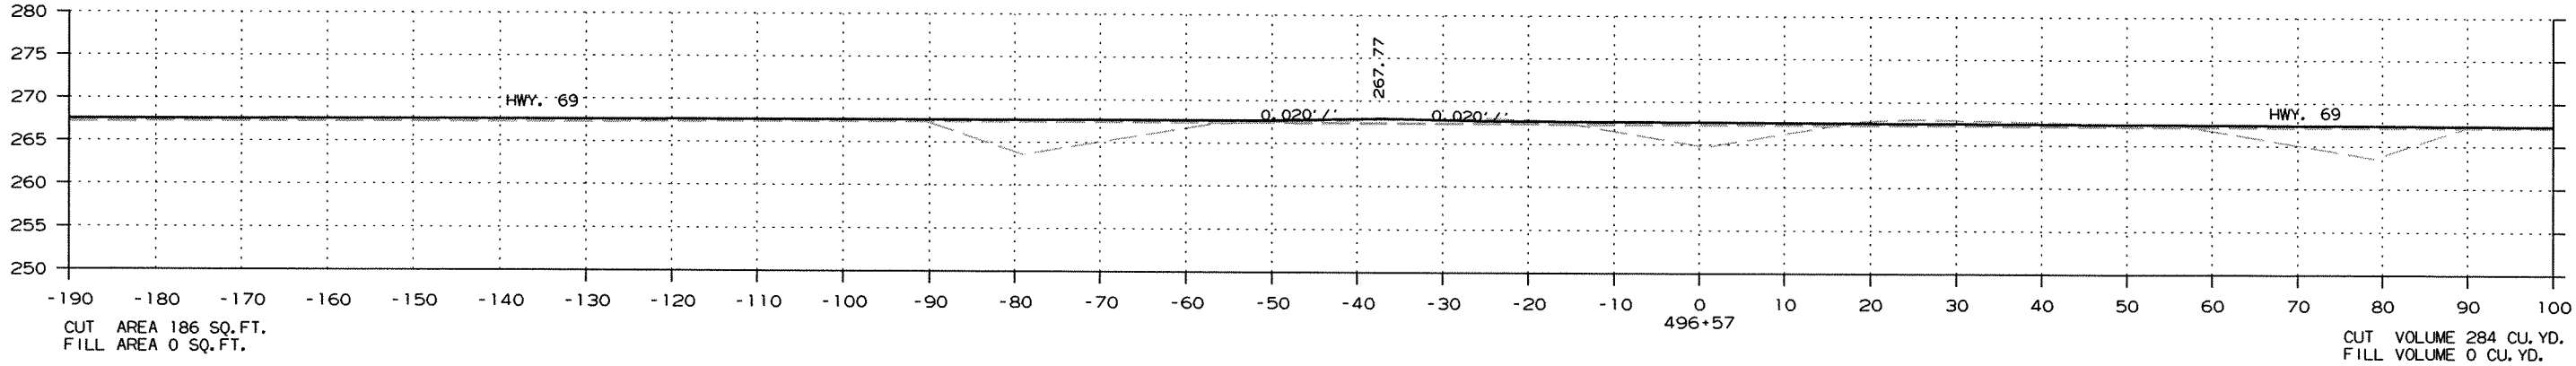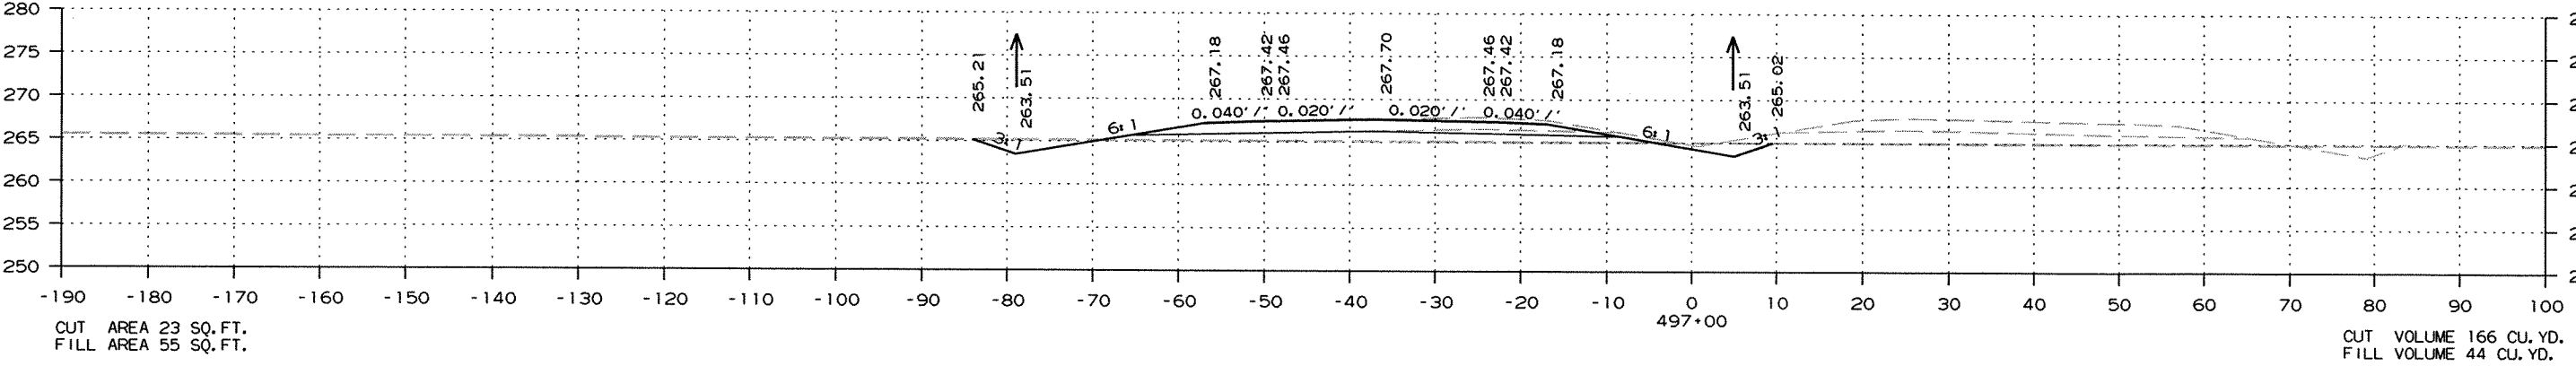

GRADE TO DRAIN

GRADE TO DRAIN

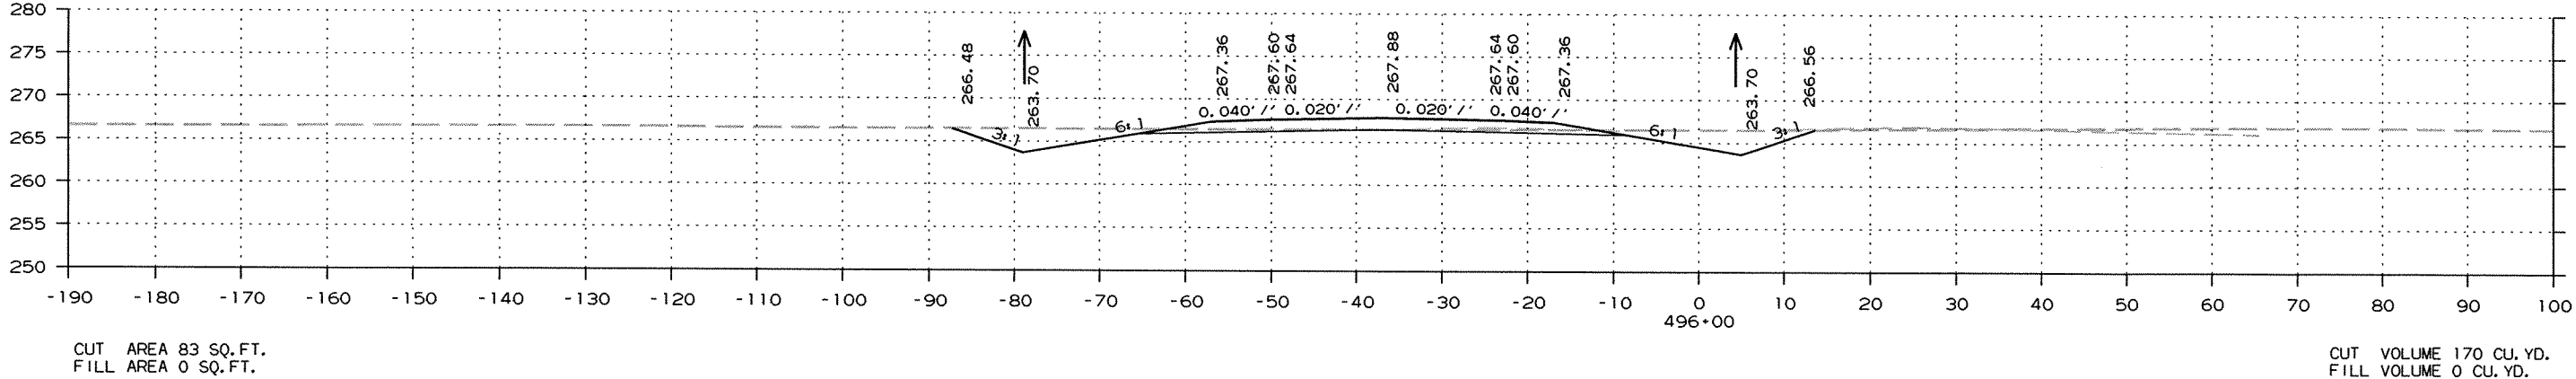




STA. 495+40.00 BEGIN GRADING



CROSS SECTION STA. 496+00 TO STA. 496+57

DATE REVISED	DATE FILMED	DATE REVISED	DATE FILMED	FED. RD. DIST. NO.	STATE	FED. AID PROJ. NO.	SHEET NO.	TOTAL SHEETS
				6	ARK.			
				JOB NO.	100711		130	138

2 CROSS SECTIONS

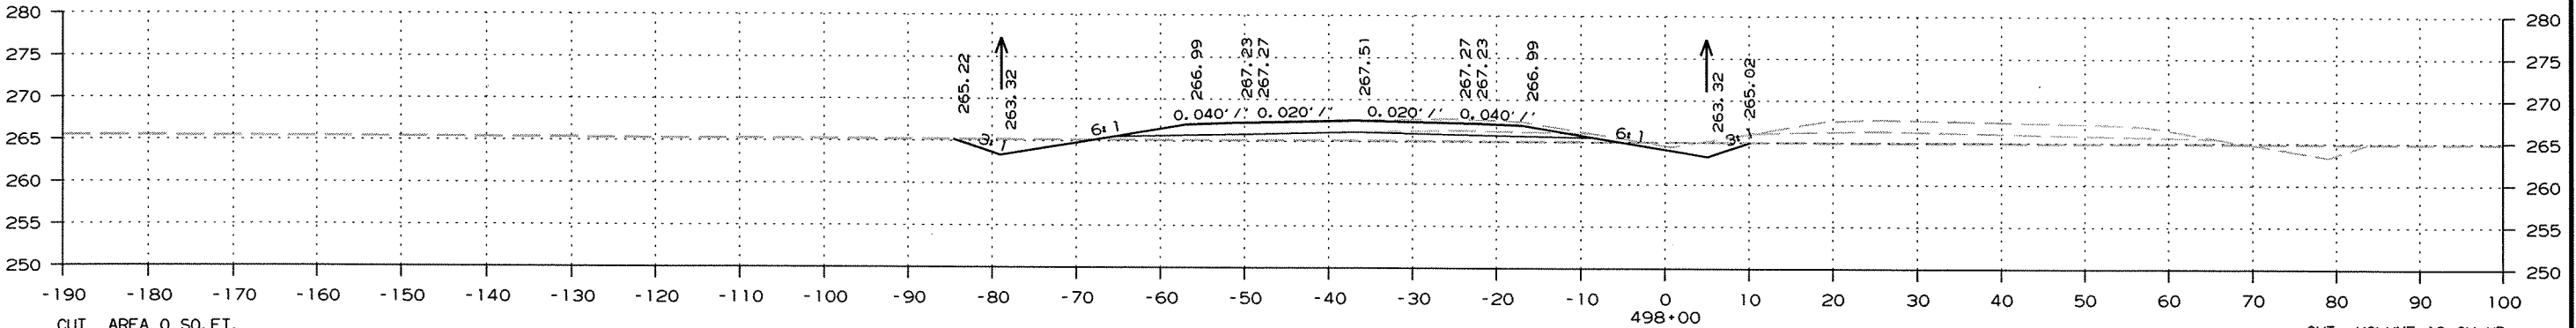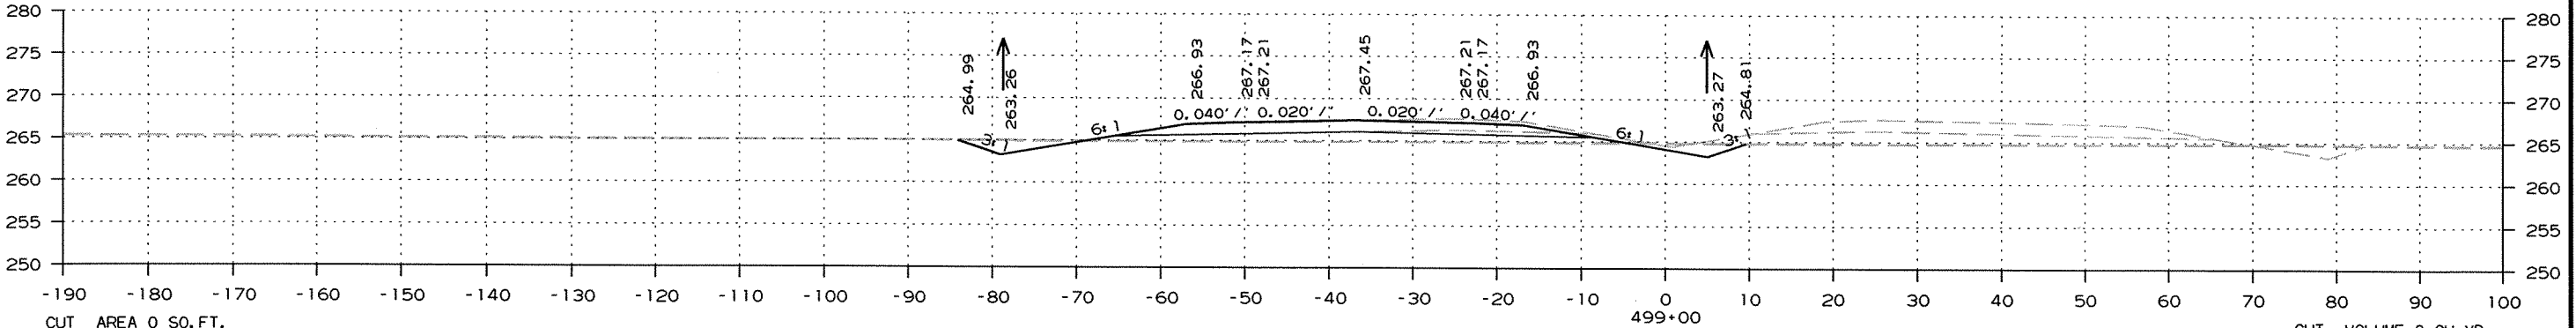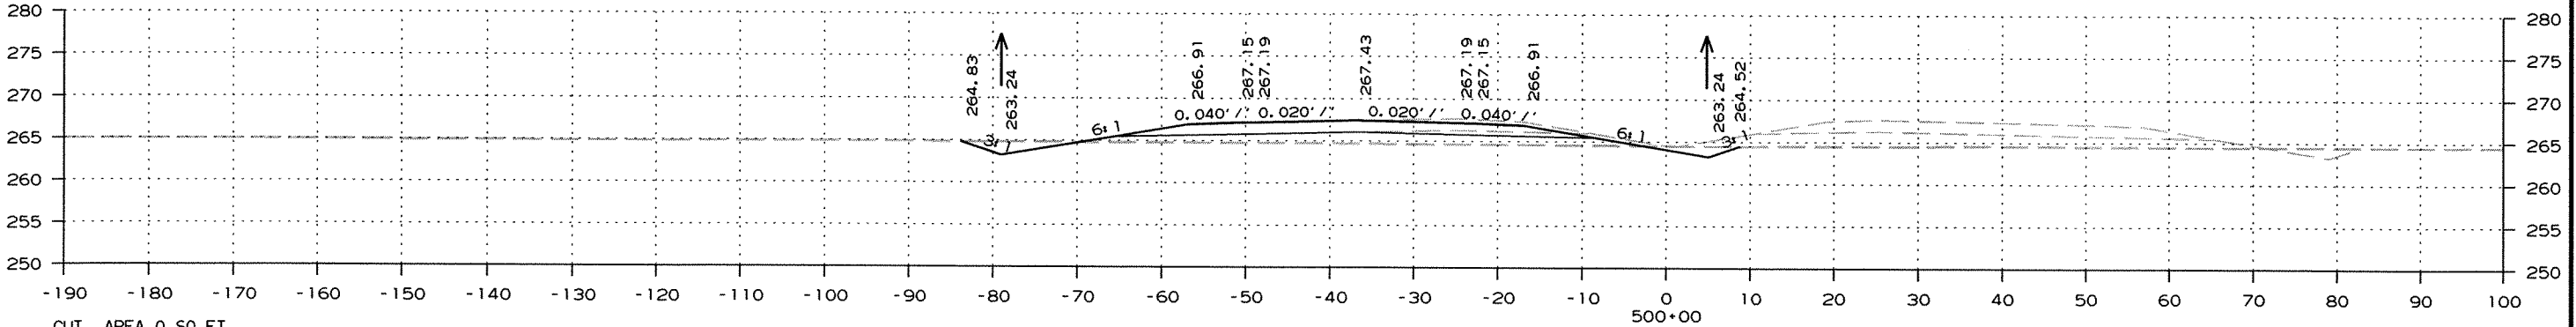

CUT AREA 29 SQ. FT.
FILL AREA 135 SQ. FT.

CUT VOLUME 72 CU. YD.
FILL VOLUME 264 CU. YD.

STA. 497+75.00 END GRADING




CROSS SECTION STA. 498+00 TO STA. 500+00

DATE REVISED	DATE FILMED	DATE REVISED	DATE FILMED	FED. RD. DIST. NO.	STATE	FED. AID PROJ. NO.	SHEET NO.	TOTAL SHEETS
				6	ARK.			
				JOB NO.		100711	131	138
② CROSS SECTIONS								

STA. 613+10.00 BEGIN GRADING

CUT AREA 0 SQ. FT.
FILL AREA 729 SQ. FT.


CUT VOLUME 0 CU. YD.
FILL VOLUME 135 CU. YD.

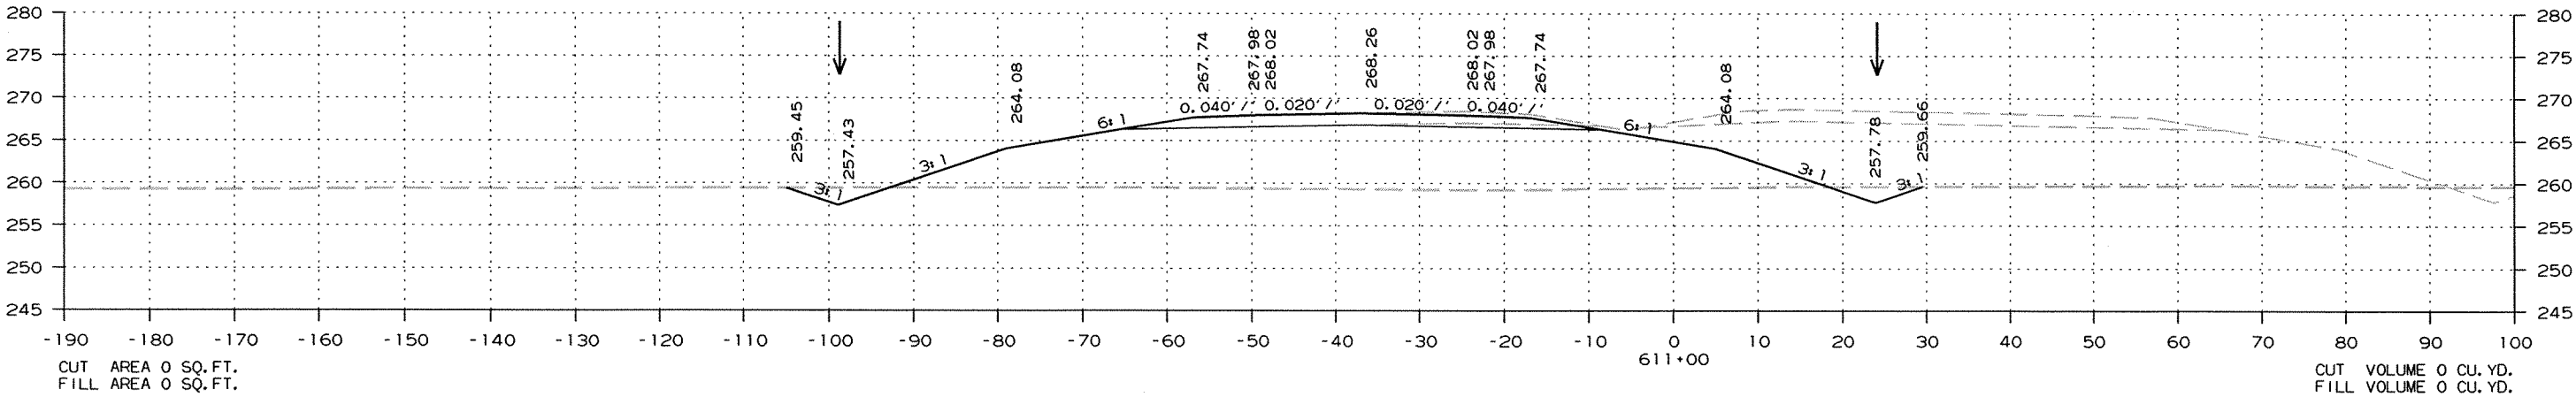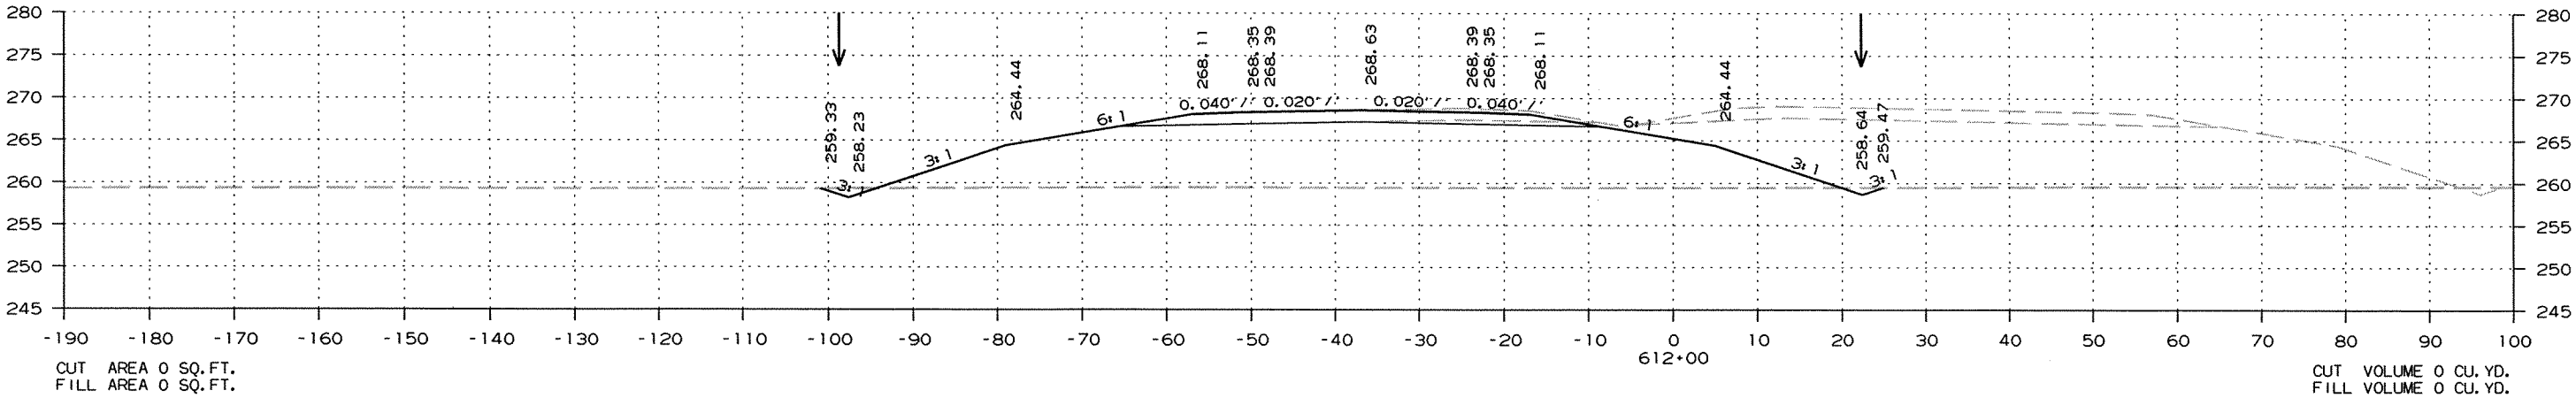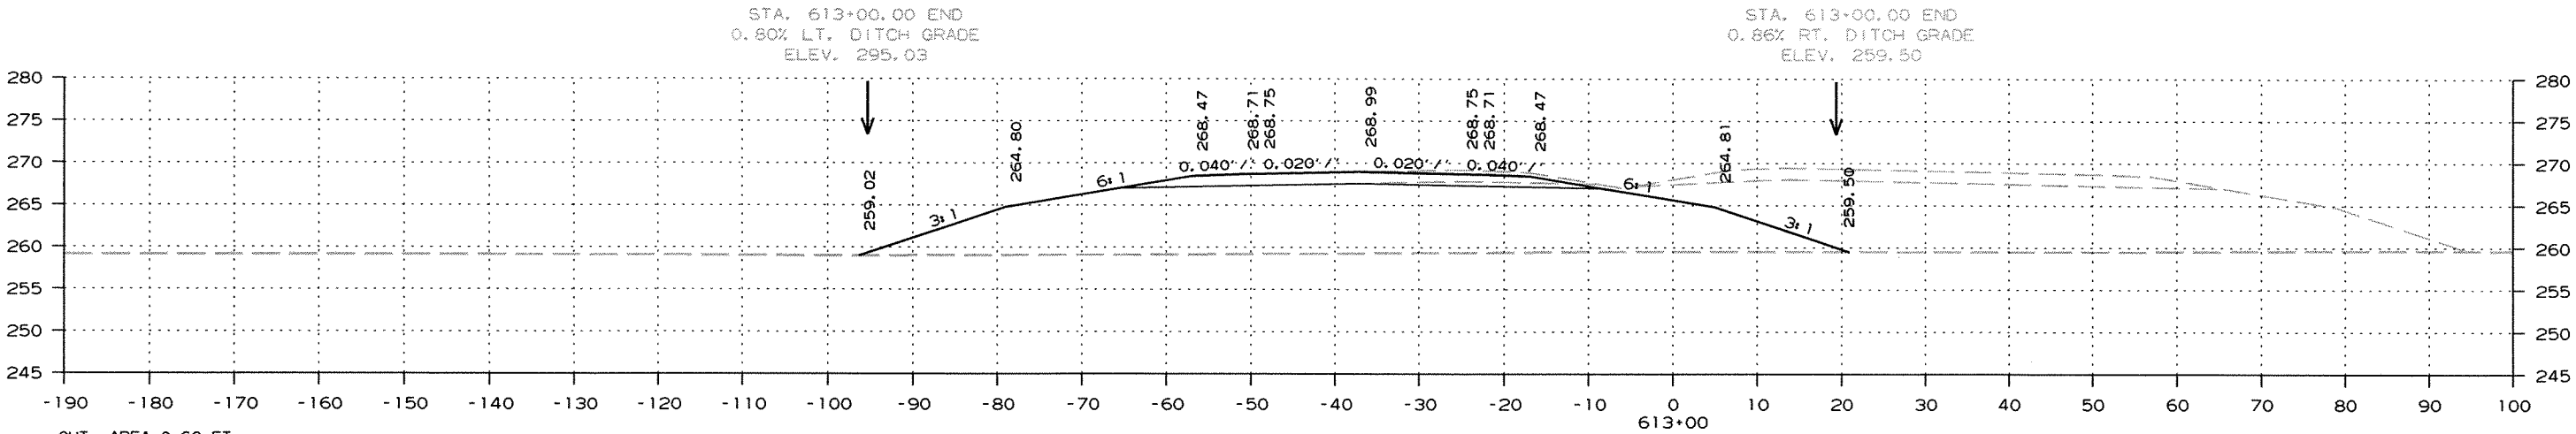

CROSS SECTION STA. 611+00 TO STA. 613+10


DATE REVISED	DATE FILMED	DATE REVISED	DATE FILMED	FED. RD. DIST. NO.	STATE	FED. AID PROJ. NO.	SHEET NO.	TOTAL SHEETS
				6	ARK.			
				JOB NO. 100711			132	138

2 CROSS SECTIONS

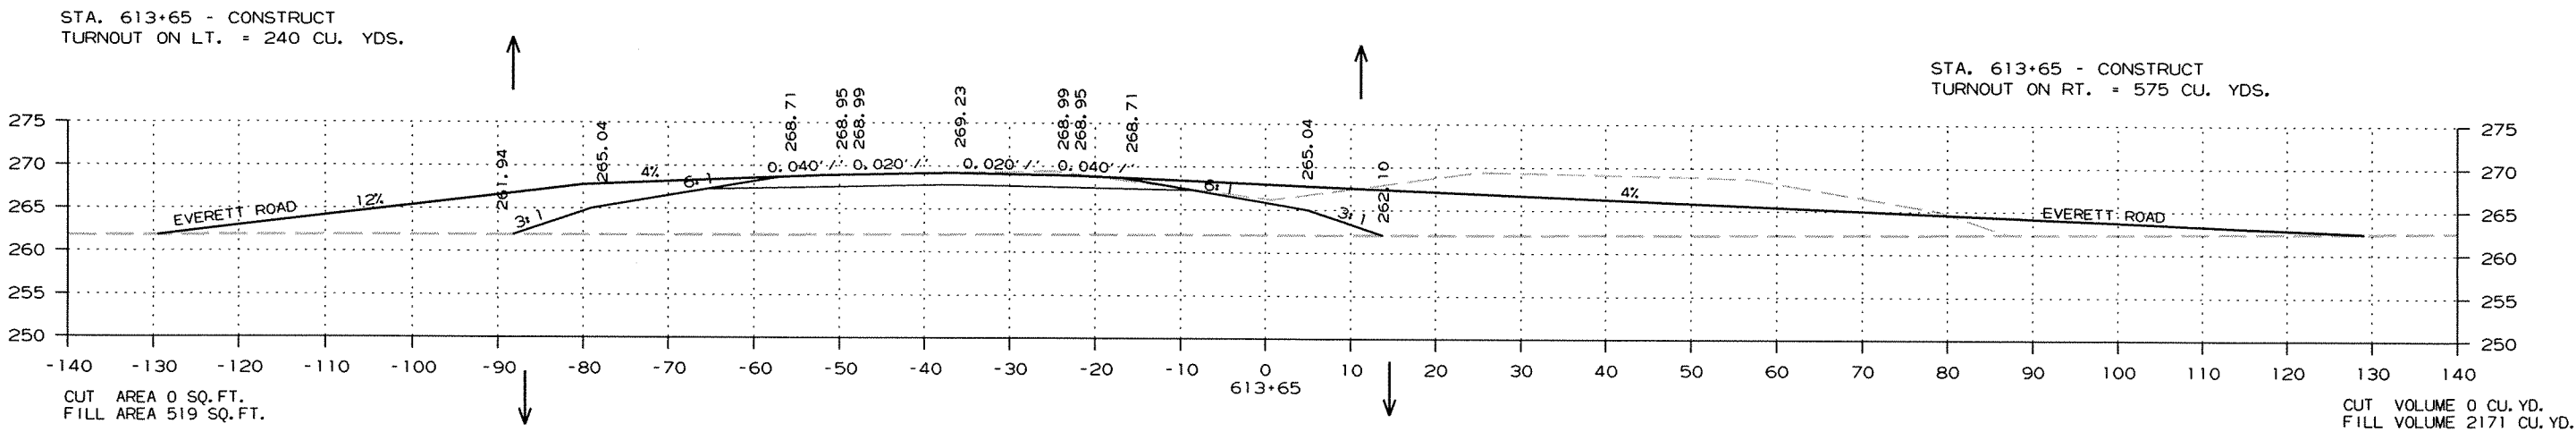


DATE REVISED	DATE FILMED	DATE REVISED	DATE FILMED	FED. RD. DIST. NO.	STATE	FED. AID PROJ. NO.	SHEET NO.	TOTAL SHEETS
				6	ARK.			
						JOB NO. 100711	133	138

2 CROSS SECTIONS

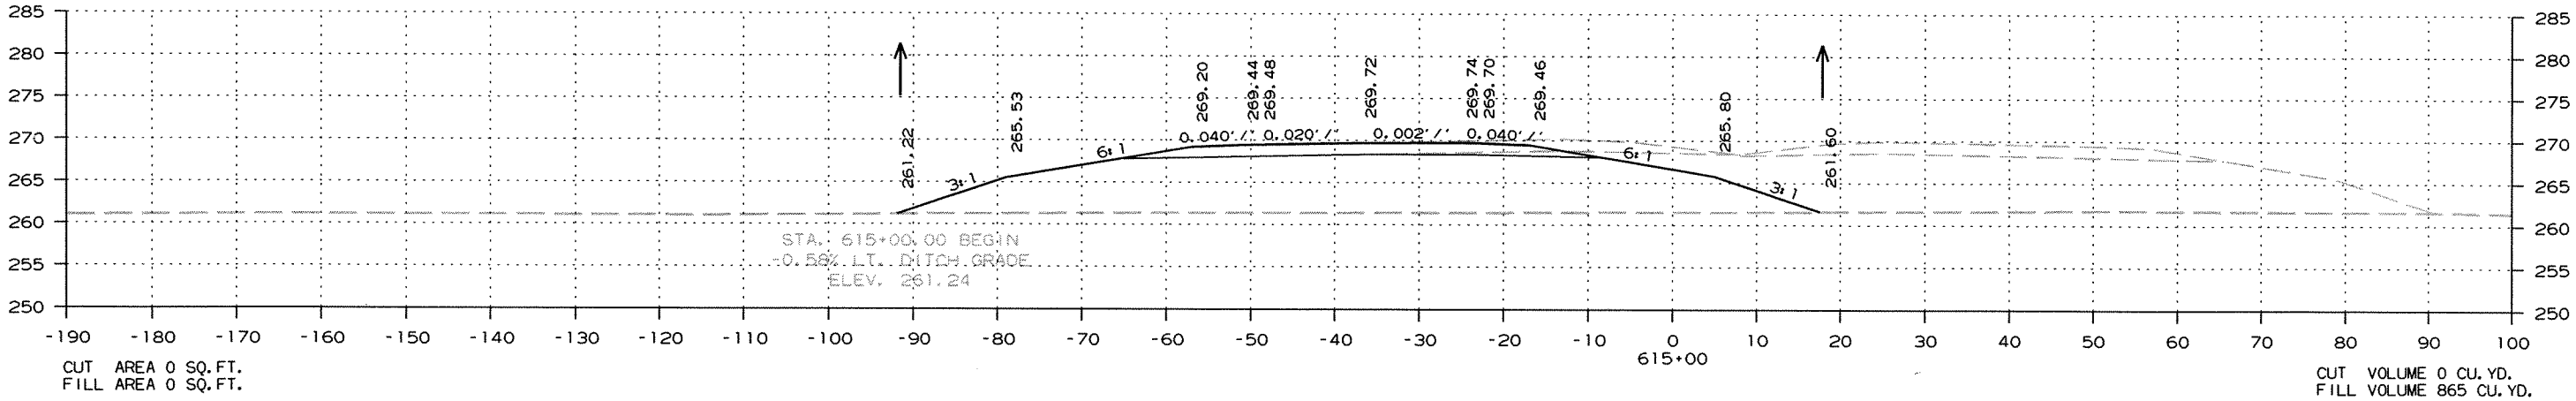

STA. 614+20.00 END GRADING

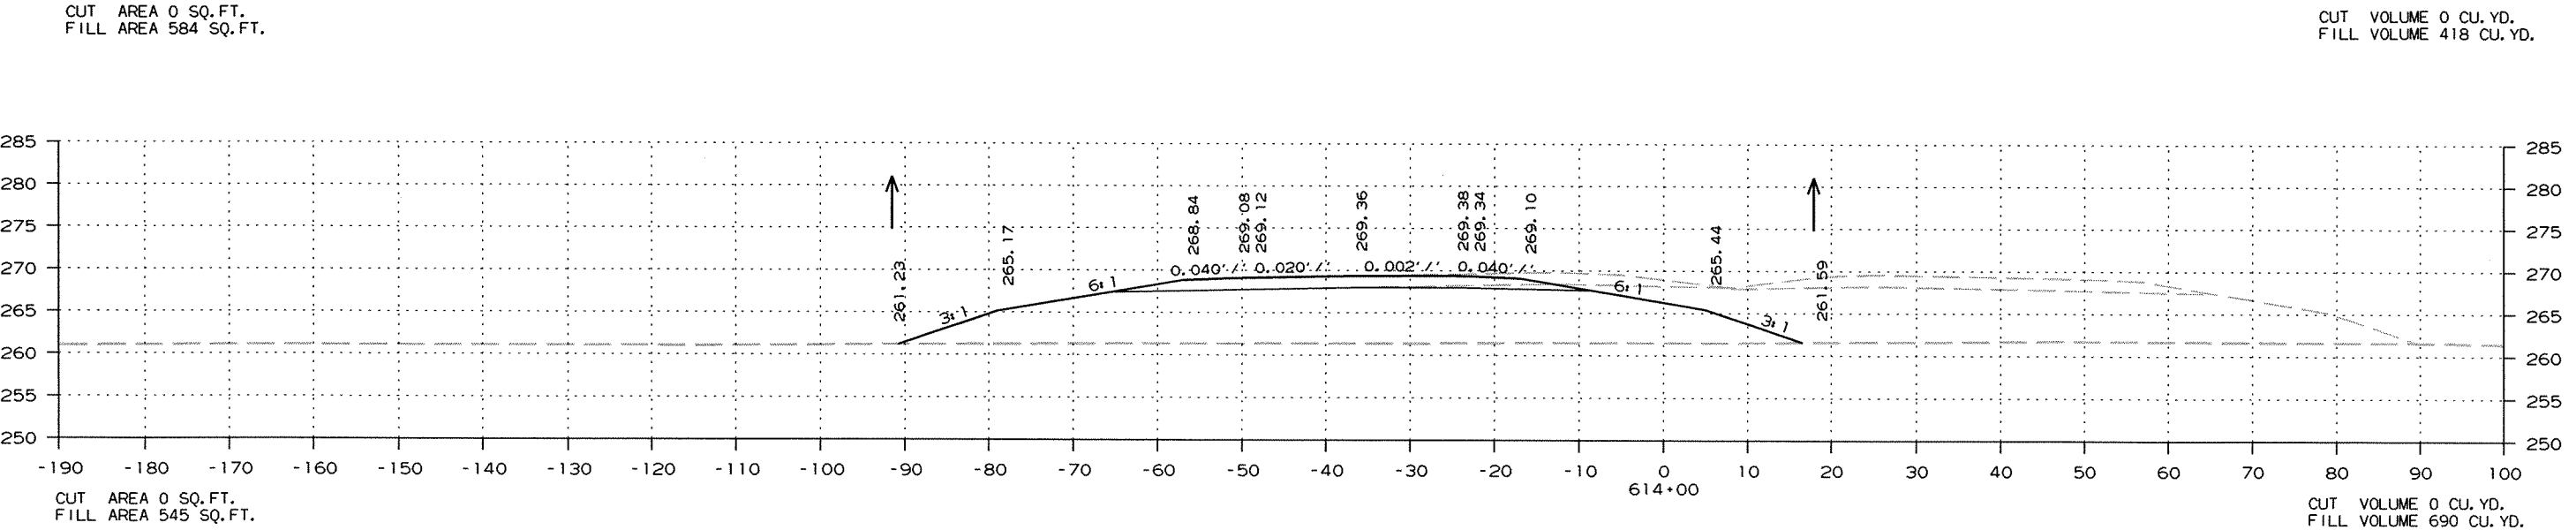


CROSS SECTION STA. 613+95 TO STA. 615+00



DATE REVISED	DATE FILMED	DATE REVISED	DATE FILMED	FED. RD. DIST. NO.	STATE	FED. AID PROJ. NO.	SHEET NO.	TOTAL SHEETS
				6	ARK.			
						JOB NO. 100711	134	138

2 CROSS SECTIONS

STA. 655+41.86 (HWY. 412 BYPASS) =
STA. 56+54.50 (HWY. 412) ELEV. 266.31

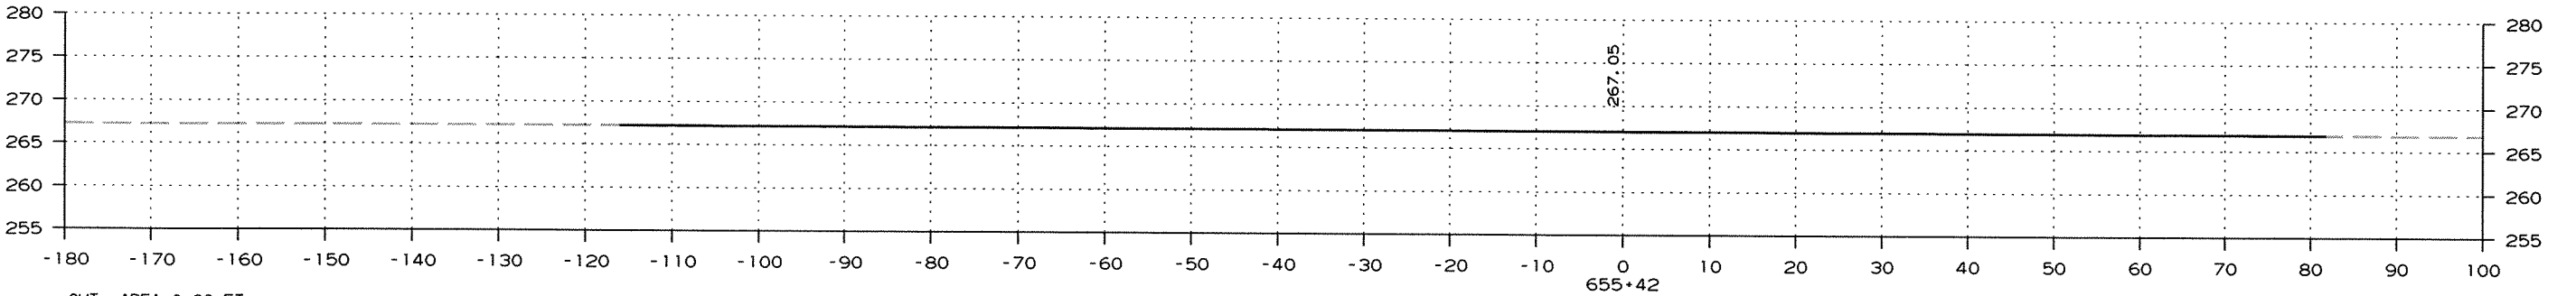

STA. 655+41.86 END GRADING AND END JOB 100711

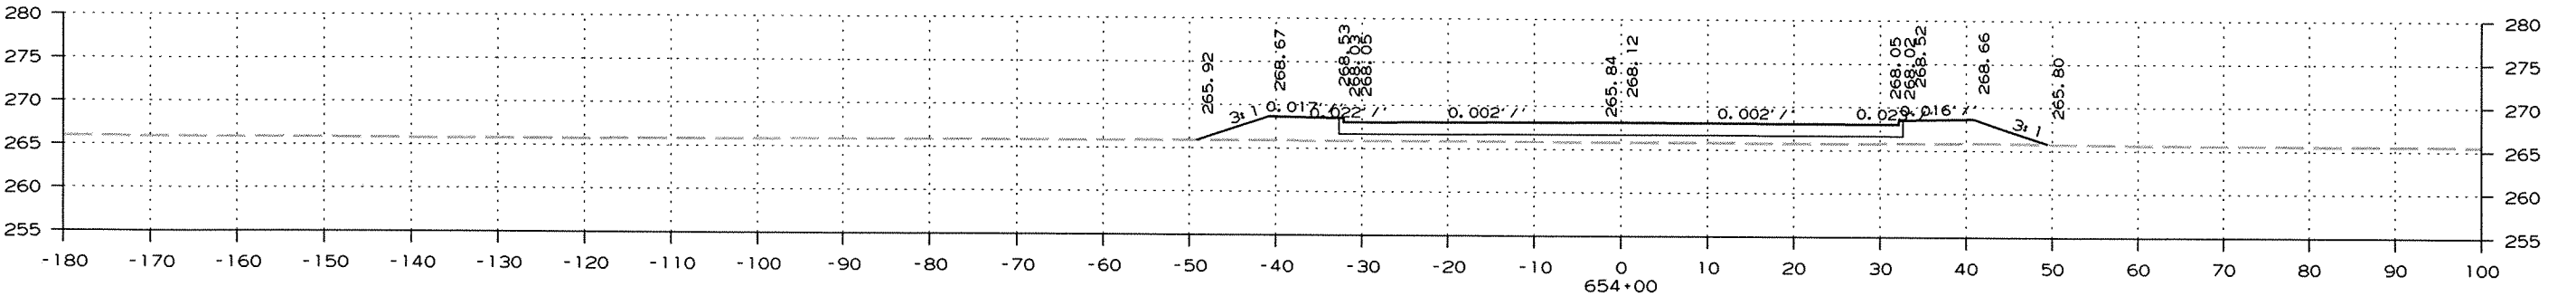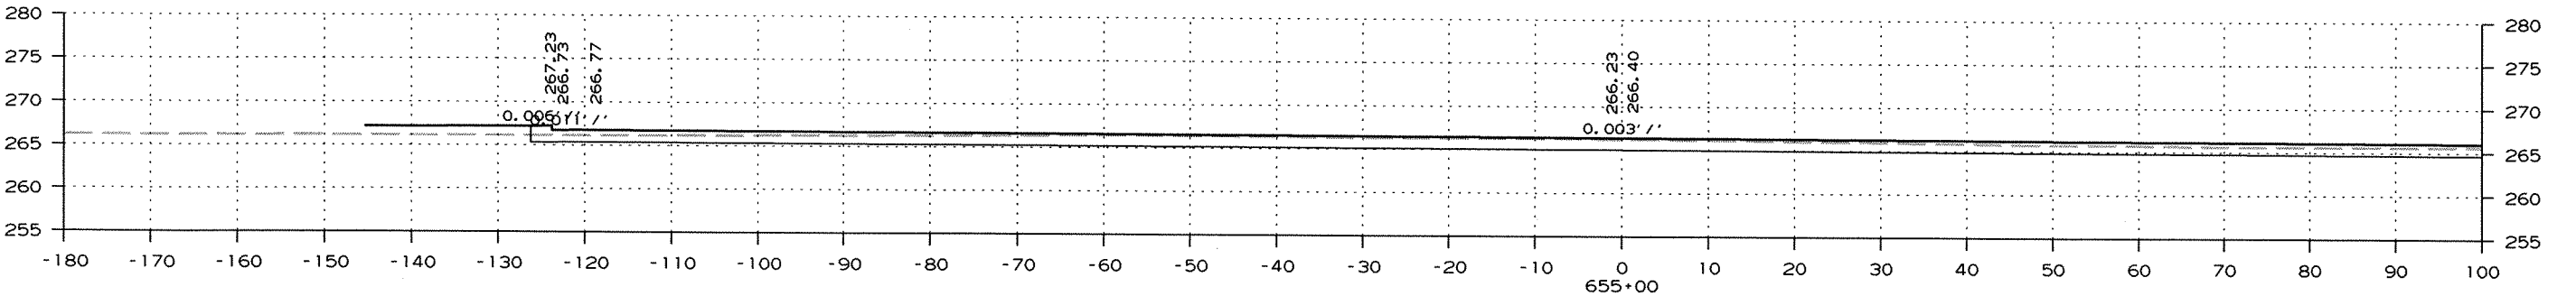





STA. 653+75.00 BEGIN GRADING



CROSS SECTION STA. 654+00 TO STA. 655+42

DATE REVISED	DATE FILMED	DATE REVISED	DATE FILMED	FED. RD. DIST. NO.	STATE	FED. AID PROJ. NO.	SHEET NO.	TOTAL SHEETS
				6	ARK.			
					JOB NO.	100711	136	138





2 CROSS SECTIONS

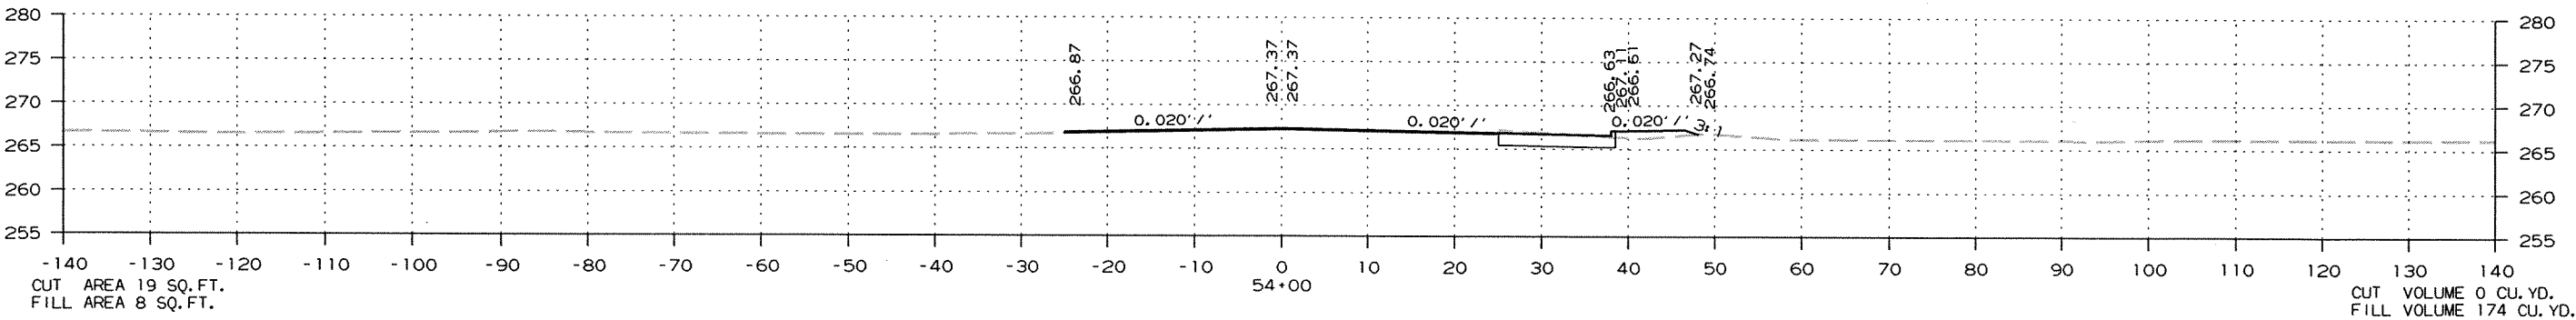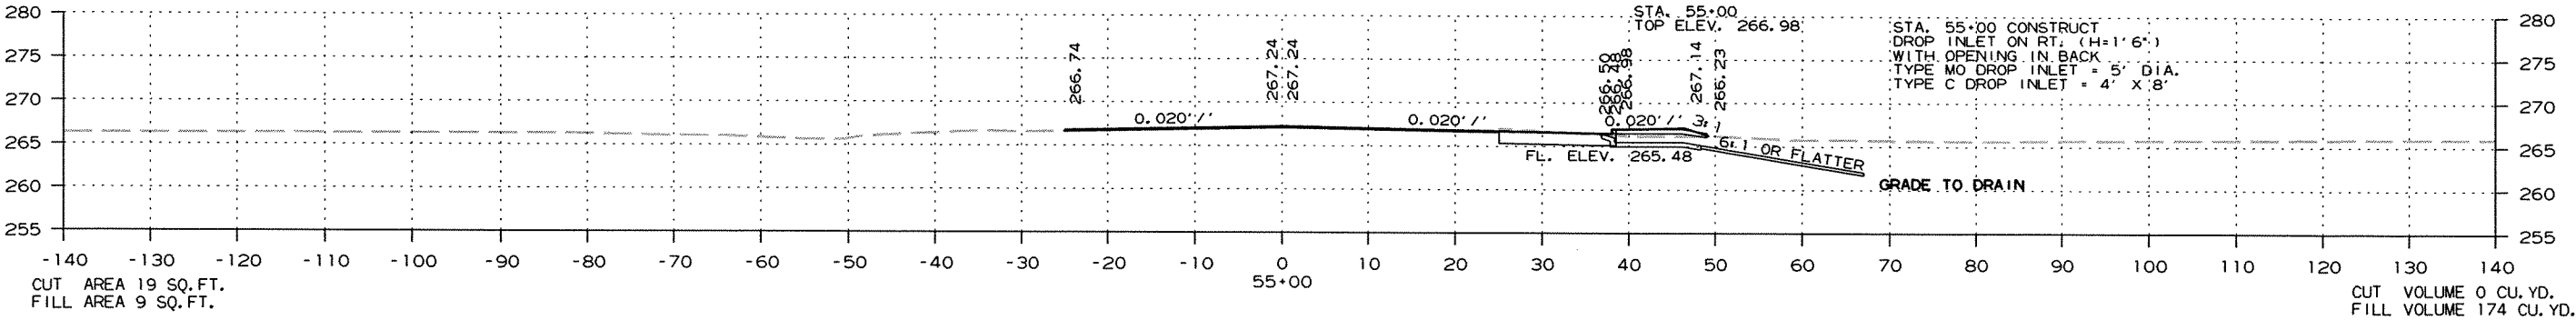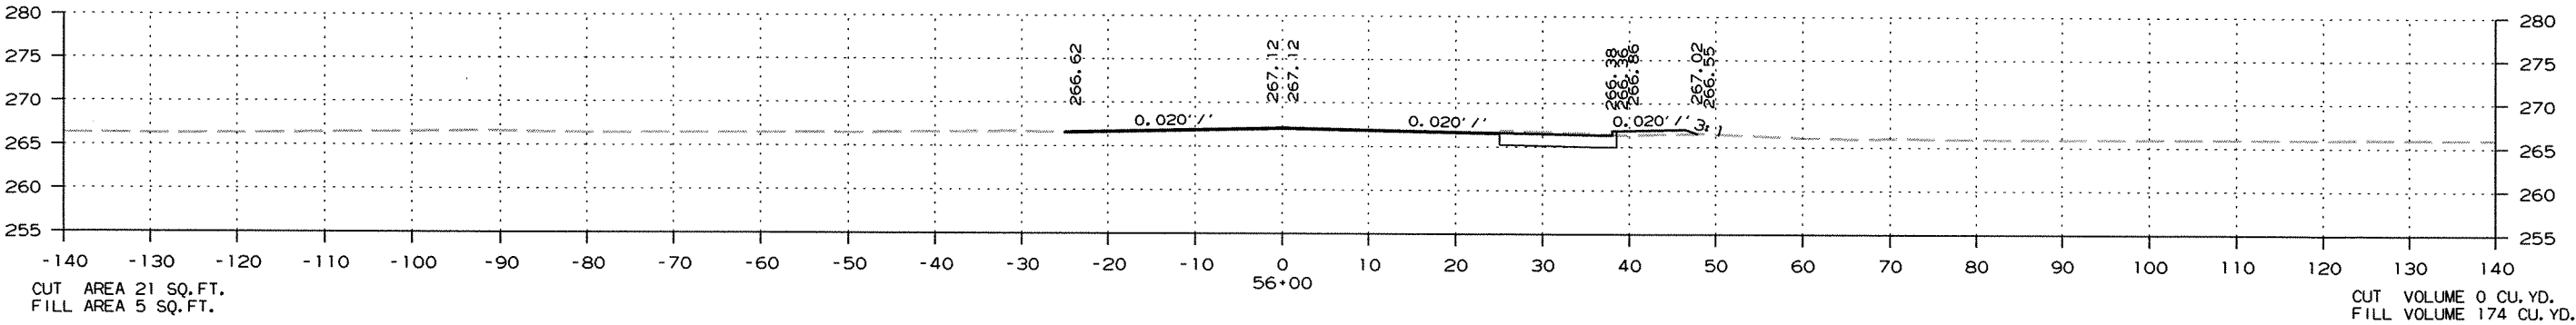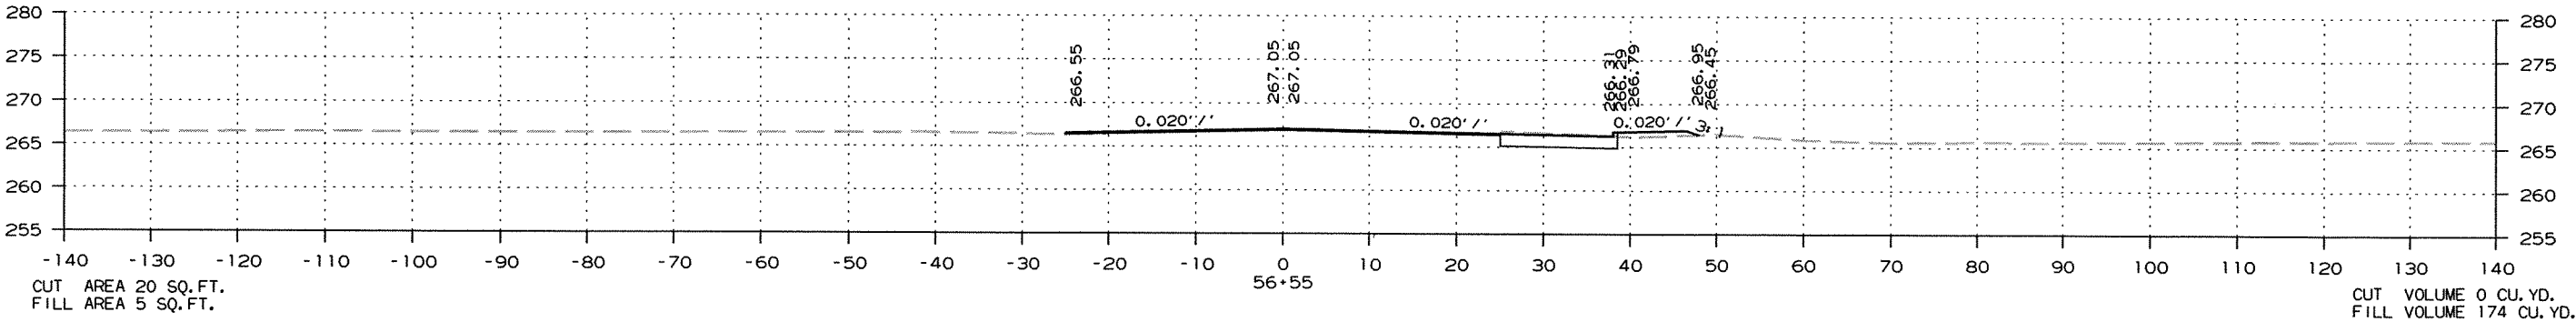

CROSS SECTION STA. 54+00 TO STA. 56+55

DATE REVISED	DATE FILMED	DATE REVISED	DATE FILMED	FED. RD. DIST. NO.	STATE	FED. AID PROJ. NO.	SHEET NO.	TOTAL SHEETS
				6	ARK.			
						JOB NO. 100711	137	138

2 CROSS SECTIONS

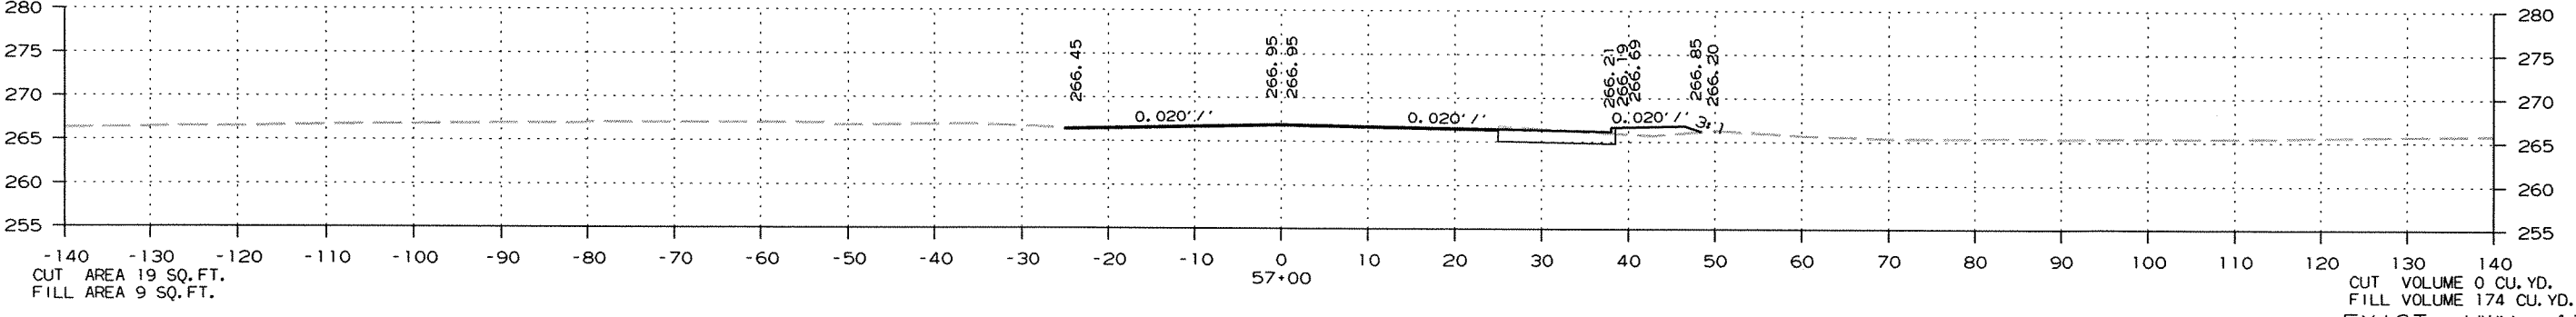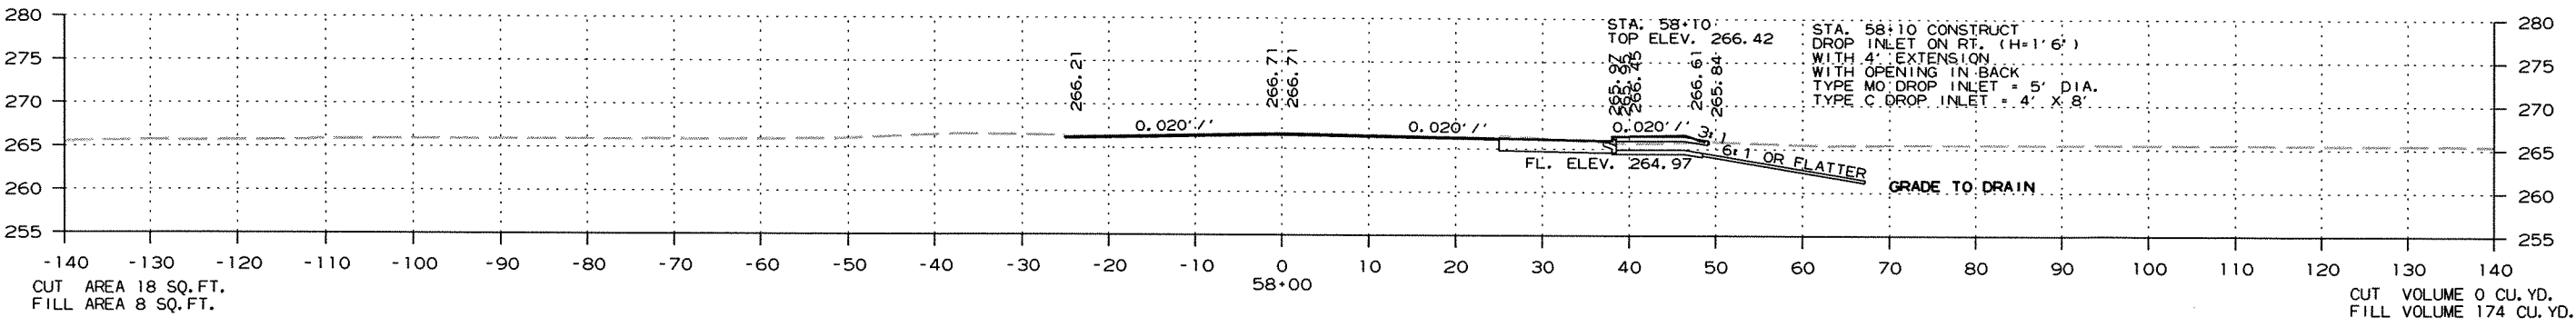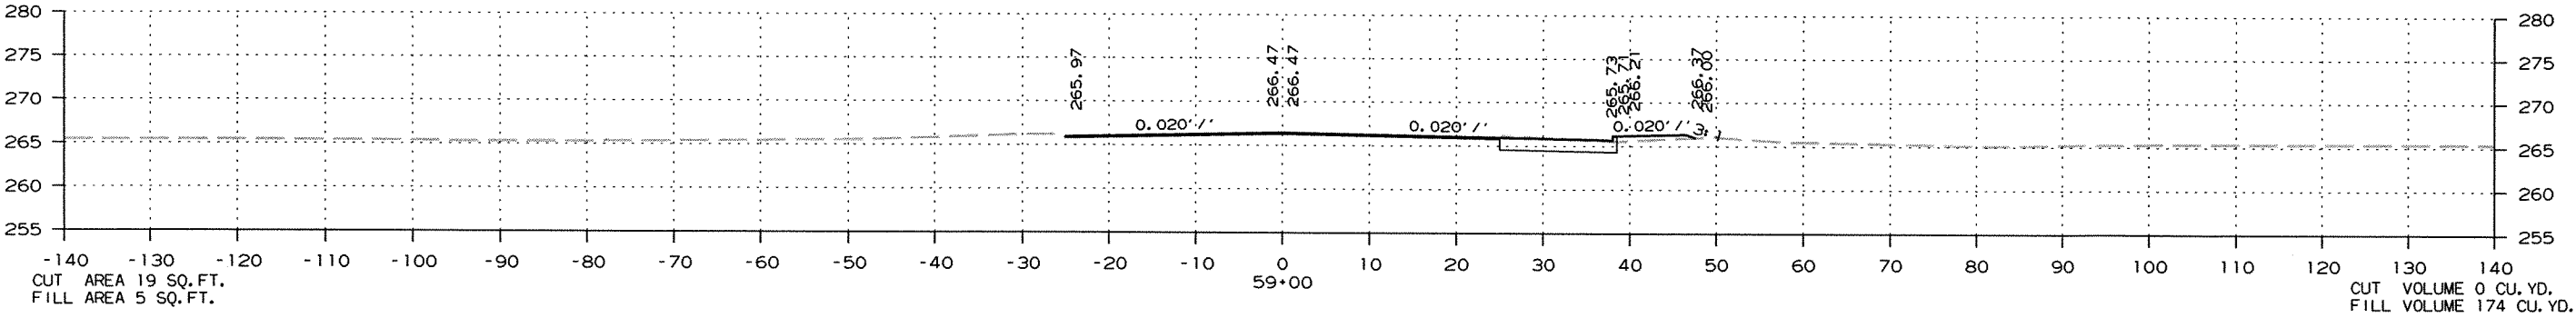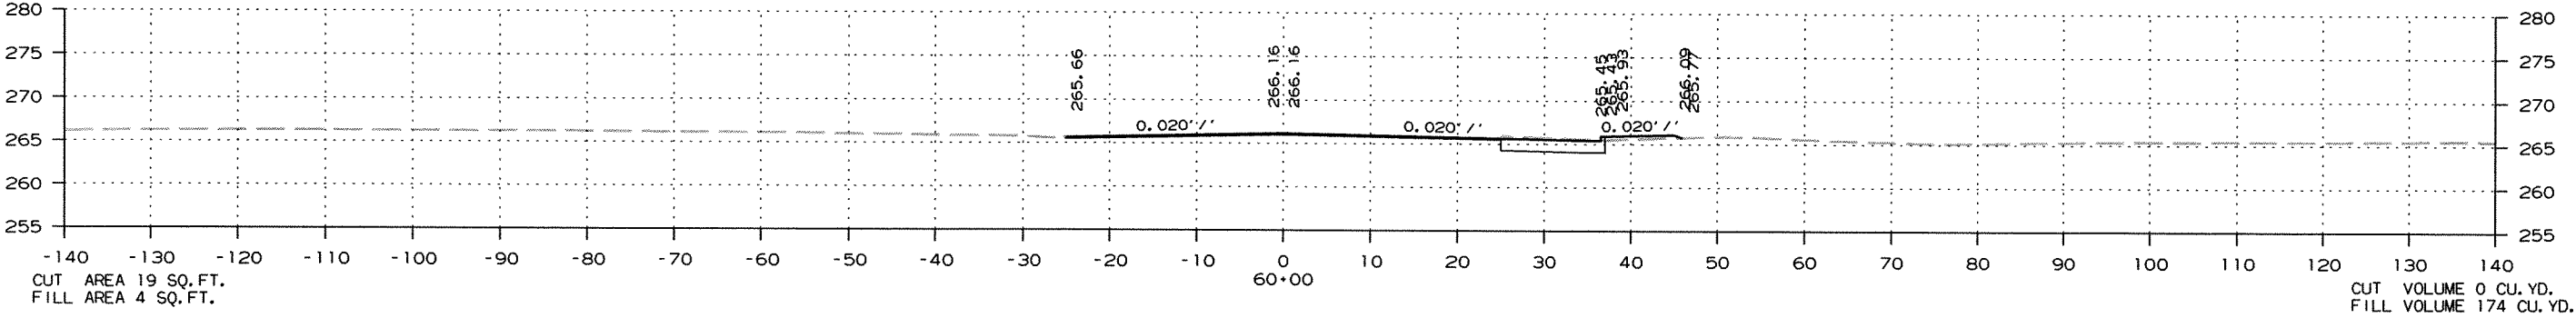

CROSS SECTION STA. 57+00 TO STA. 60+00

