
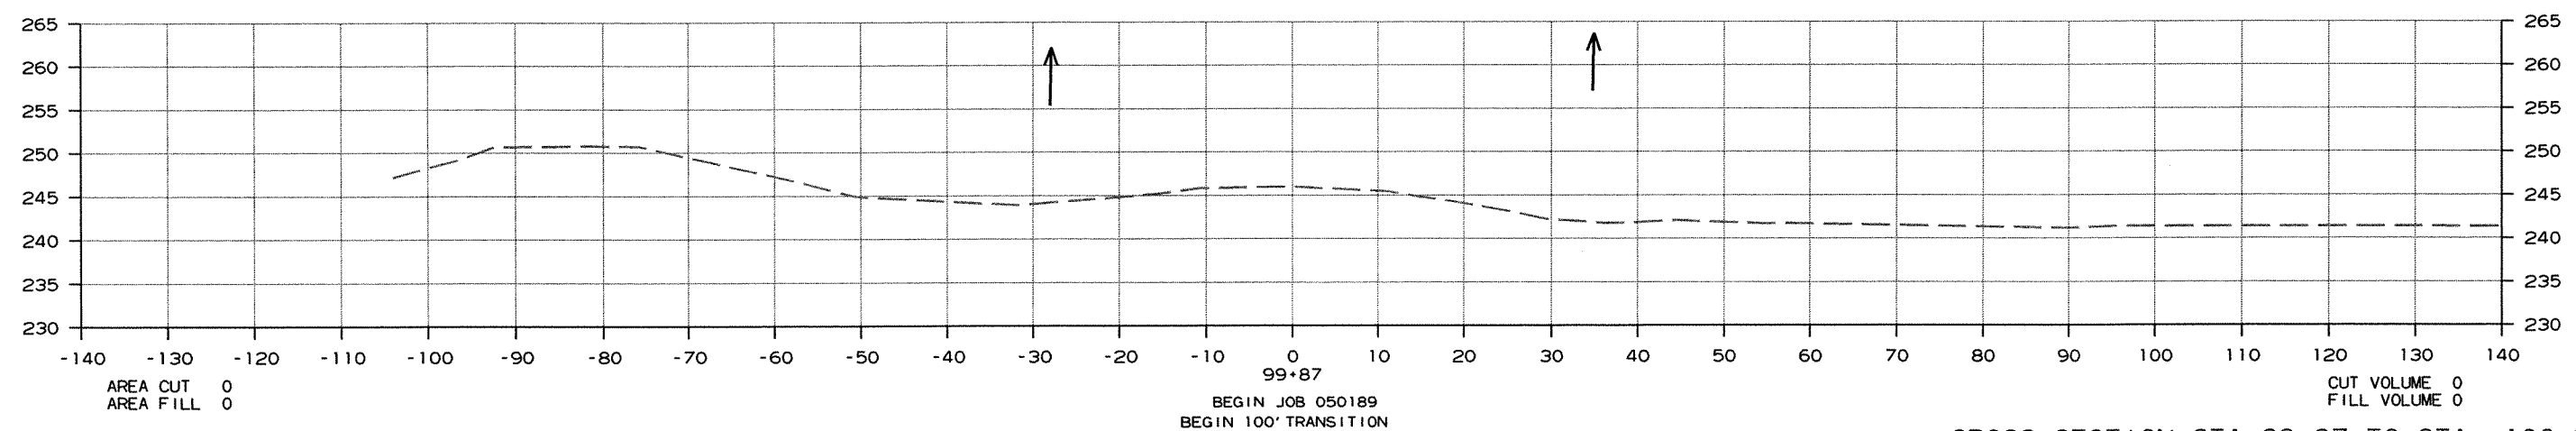
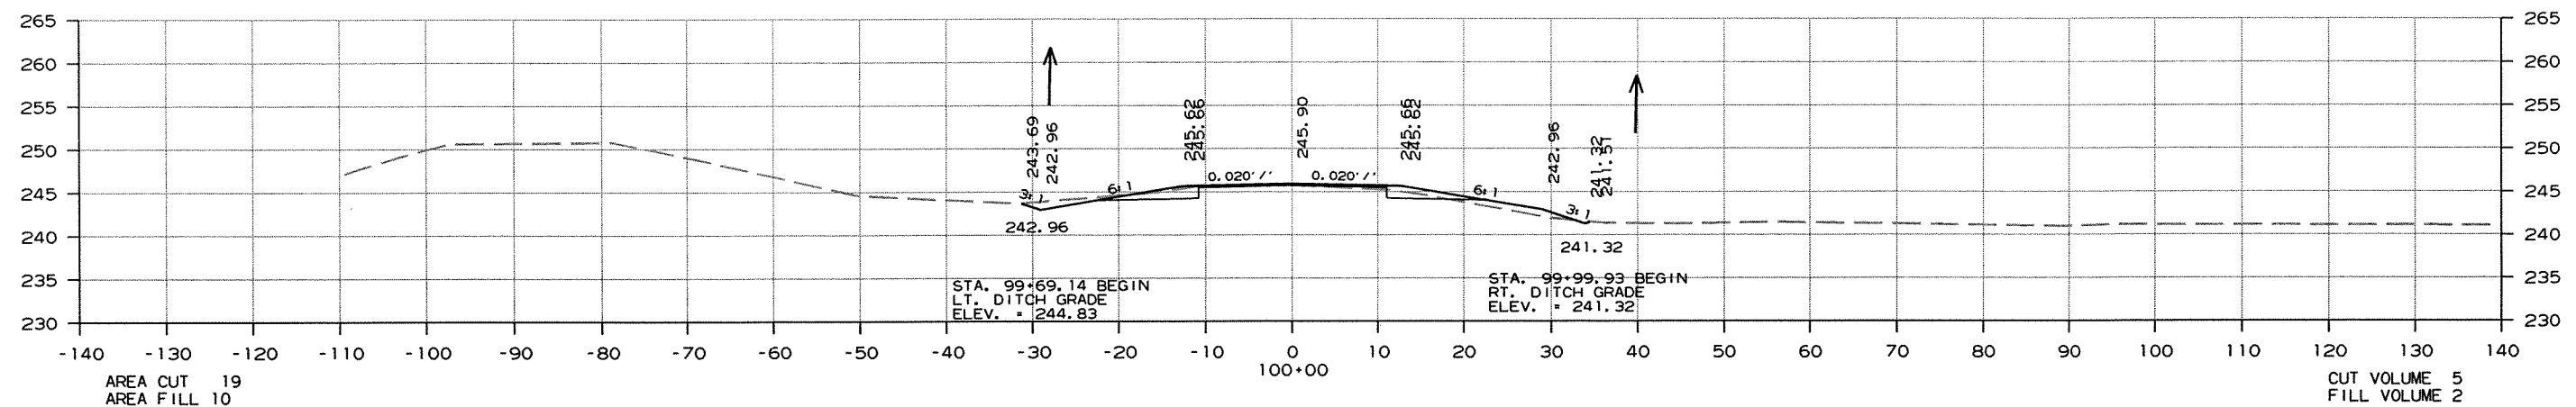


DATE REVISED	DATE FILMED	DATE REVISED	DATE FILMED	FED. RD. DIST. NO.	STATE	FED. AID PROJ. NO.	SHEET NO.	TOTAL SHEETS
				6	ARK.			
				JOB NO. 050189			204	340

② CROSS SECTIONS

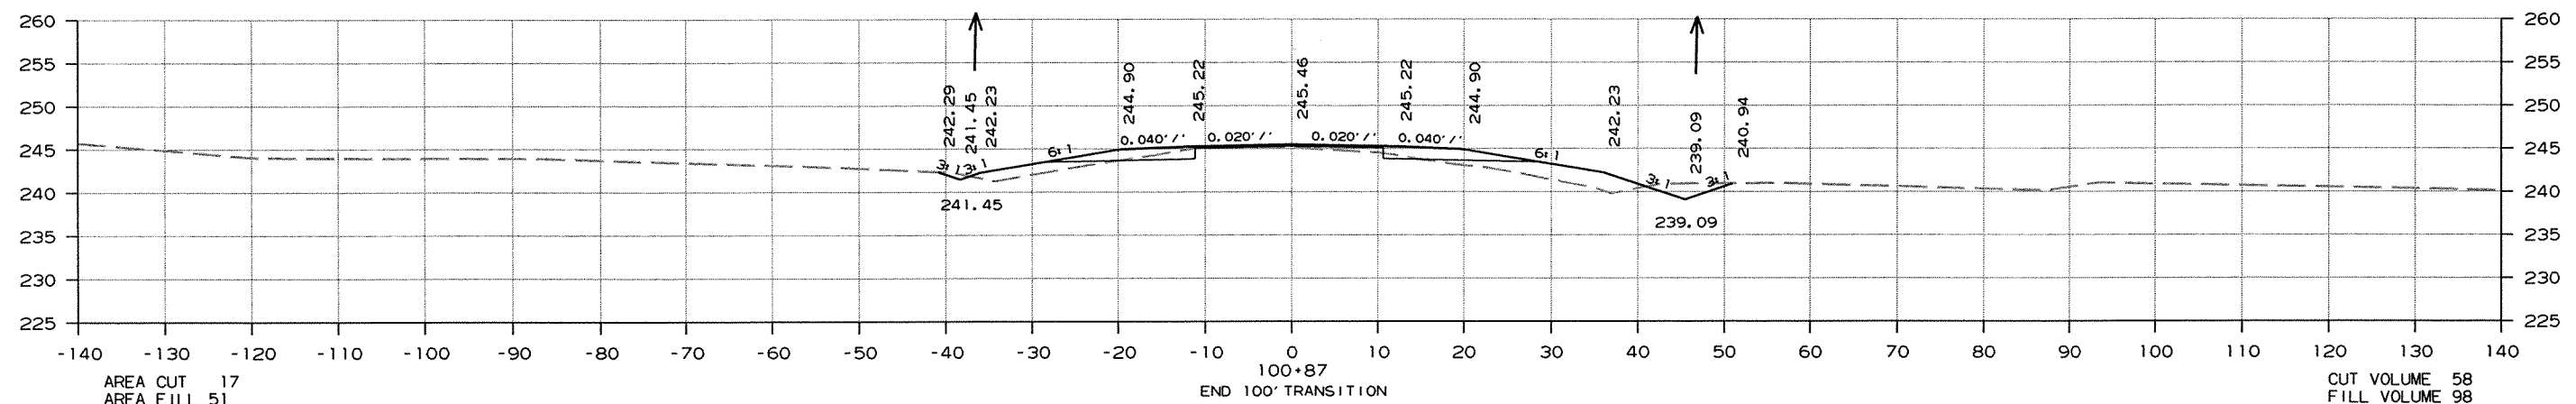


CROSS SECTION STA. 99+87 TO STA. 100+87

8/2/2012

R050189.DGN

DATE REVISED	DATE FILMED	DATE REVISED	DATE FILMED	FED. RD. DIST. NO.	STATE	FED. AID PROJ. NO.	SHEET NO.	TOTAL SHEETS
8-27-12				6	ARK.			
						JOB NO. 050189	205	340

2 CROSS SECTIONS

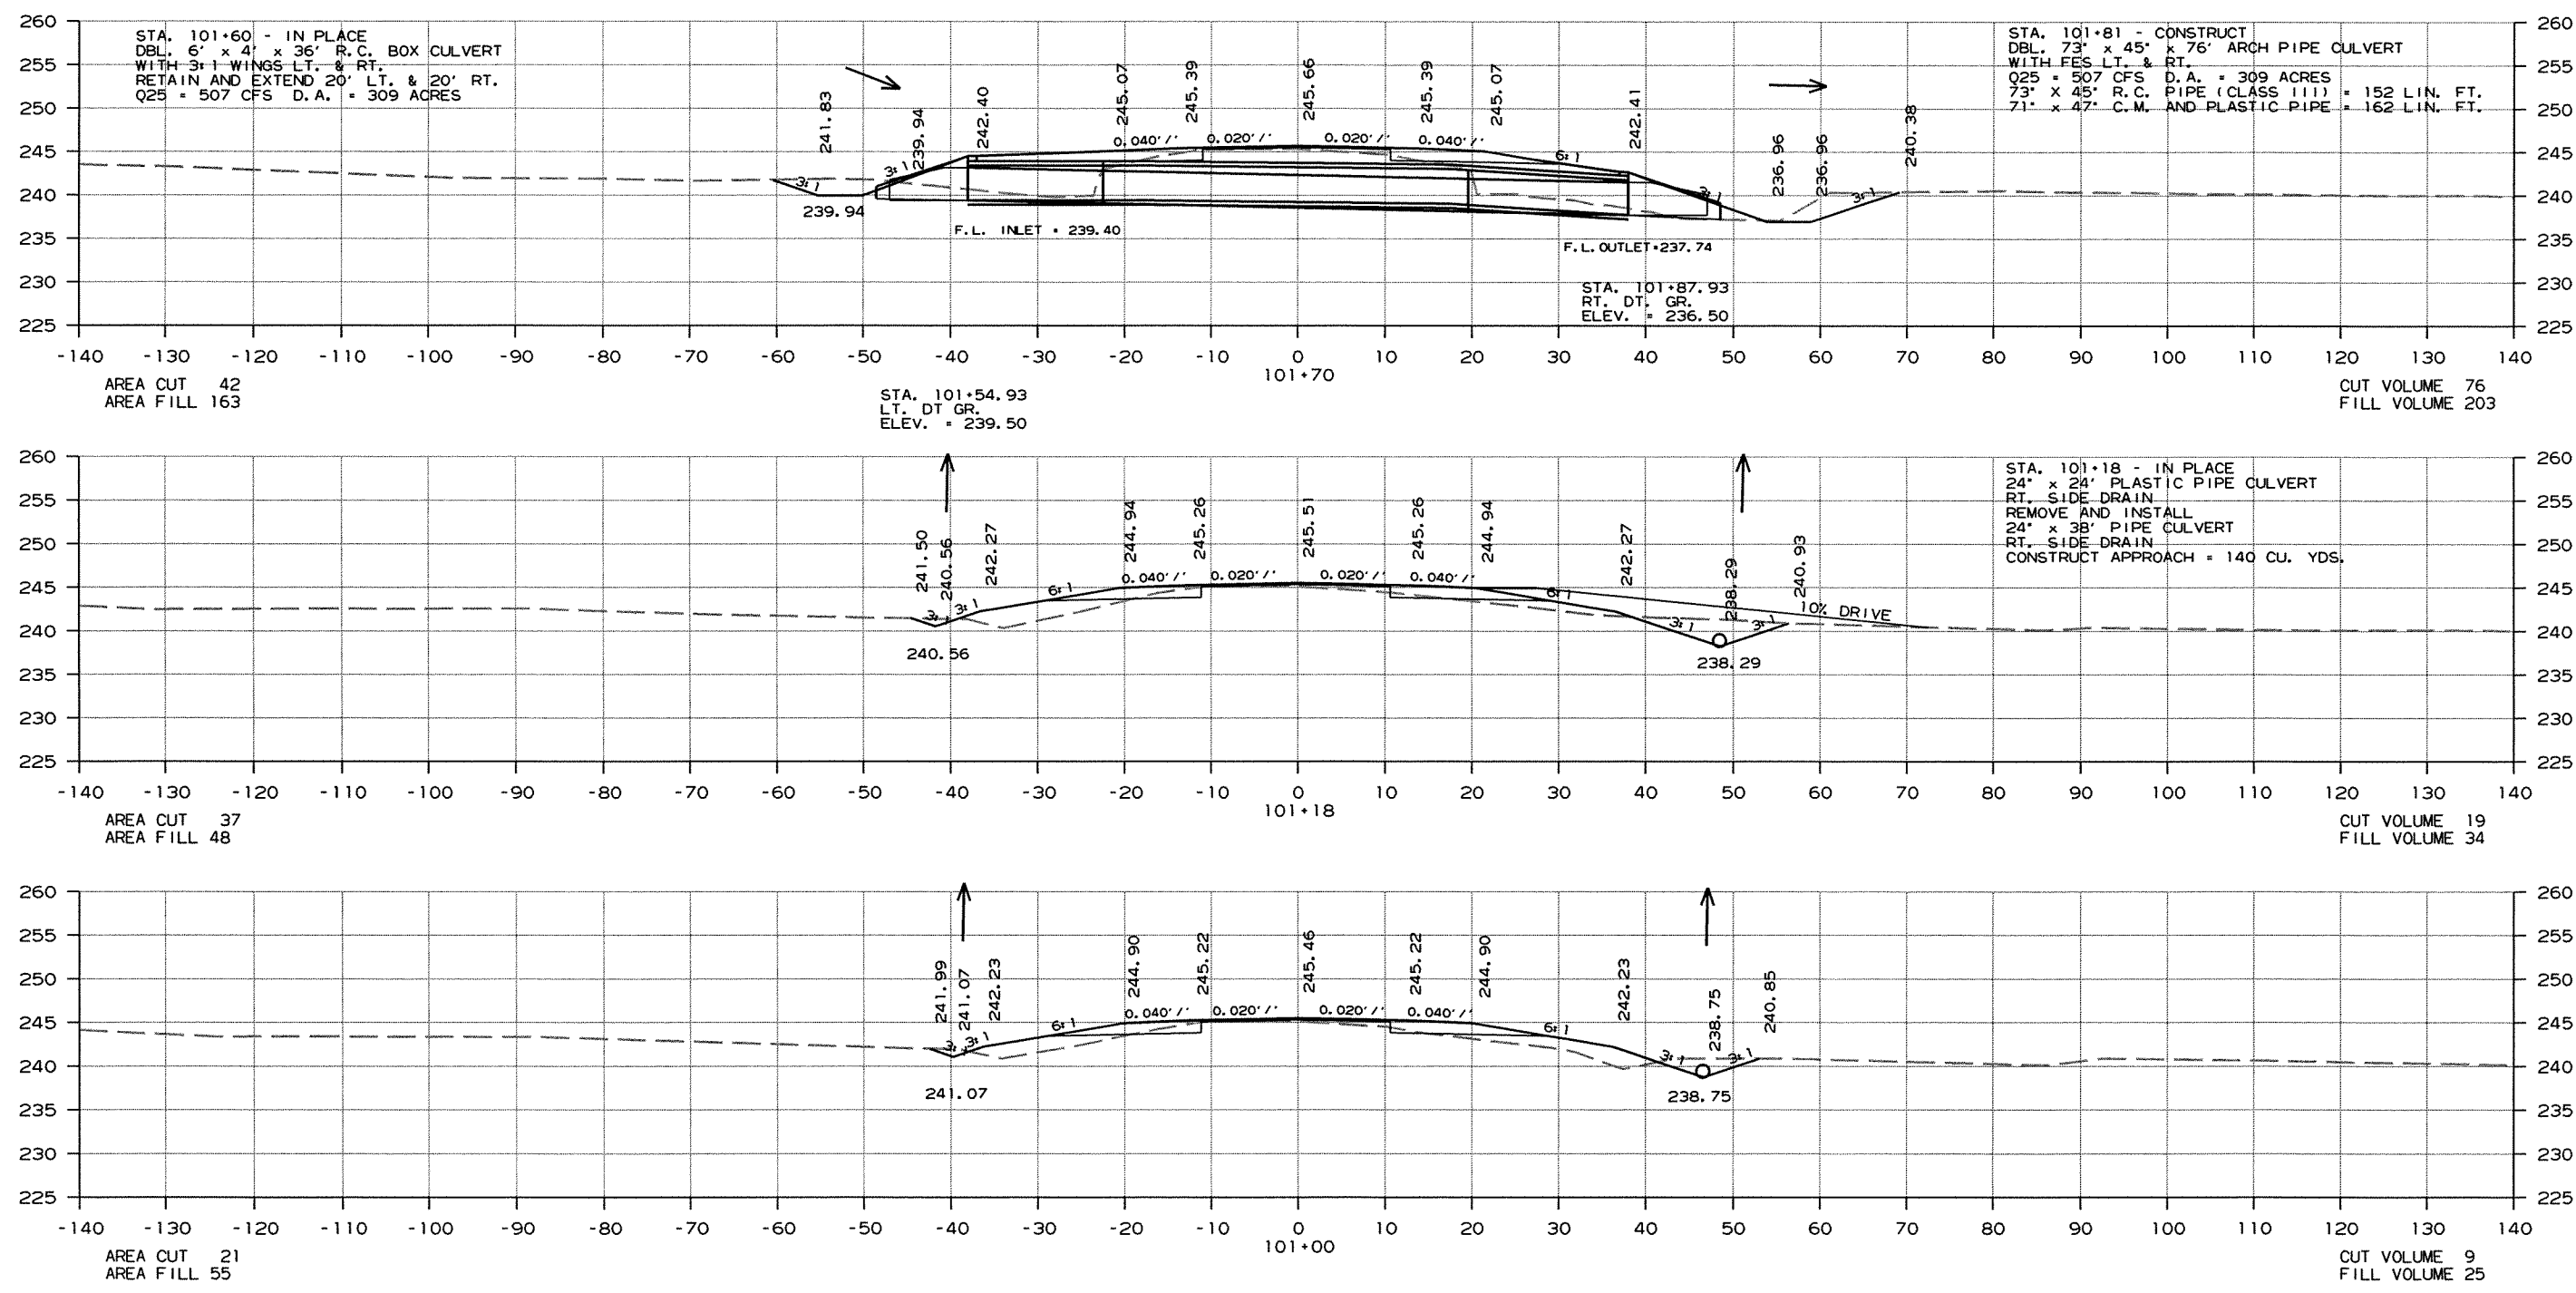





CROSS SECTION STA. 101+00 TO STA. 101+70

8/28/2012

R050189.DGN

DATE REVISED	DATE FILMED	DATE REVISED	DATE FILMED	FED. RD. DIST. NO.	STATE	FED. AID PROJ. NO.	SHEET NO.	TOTAL SHEETS
				6	ARK.			
						JOB NO. 050189	206	340




2 CROSS SECTIONS

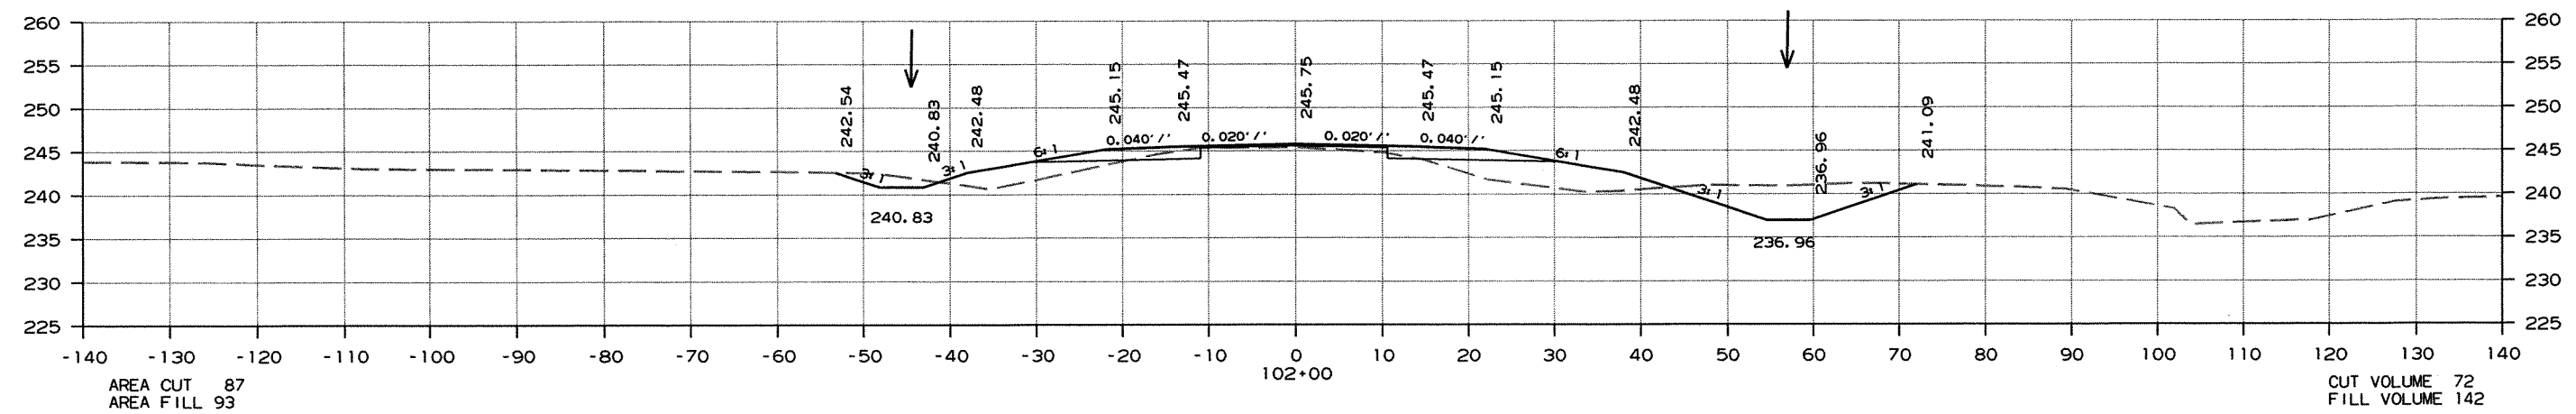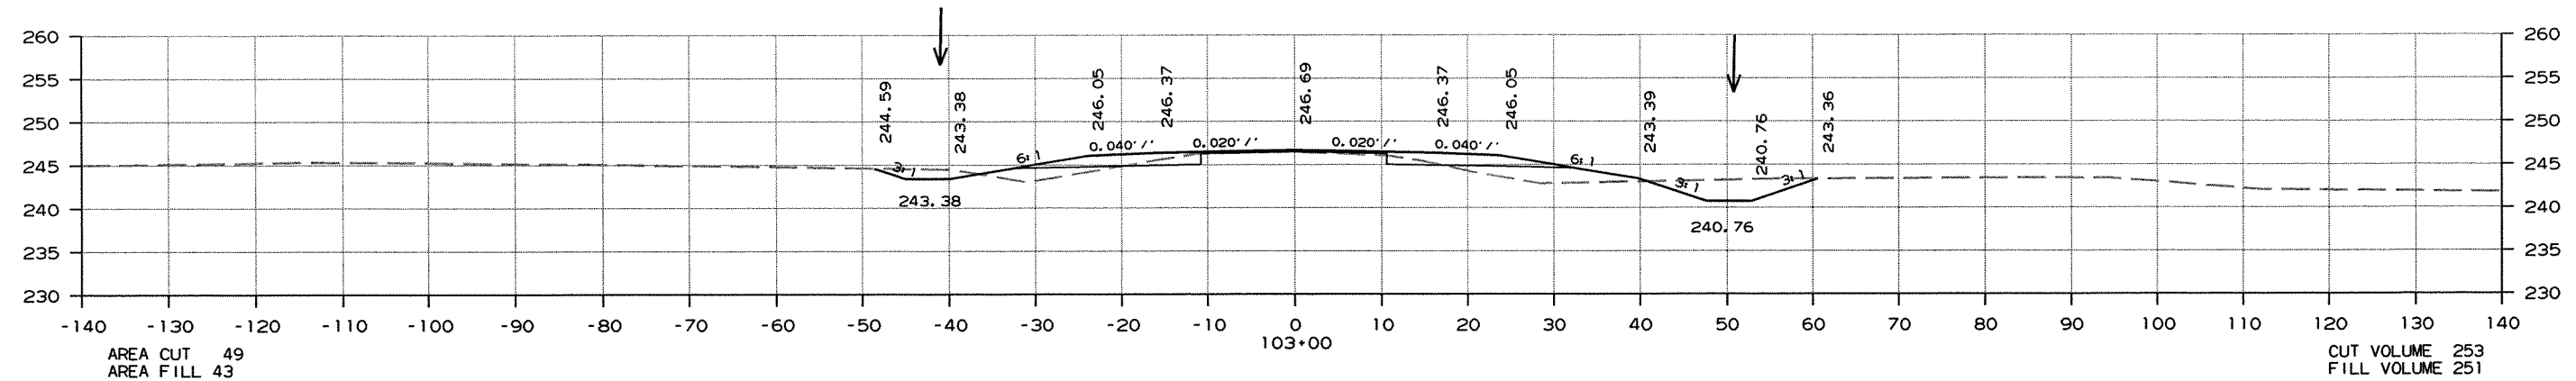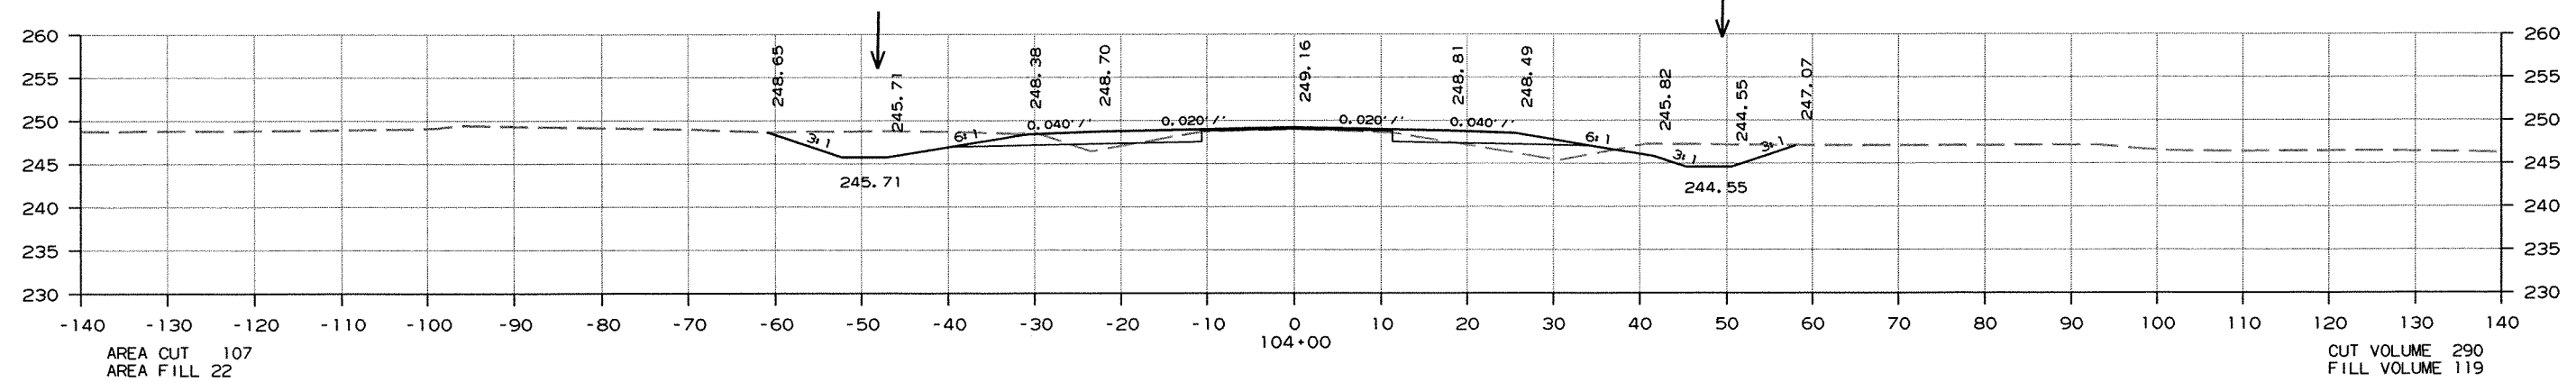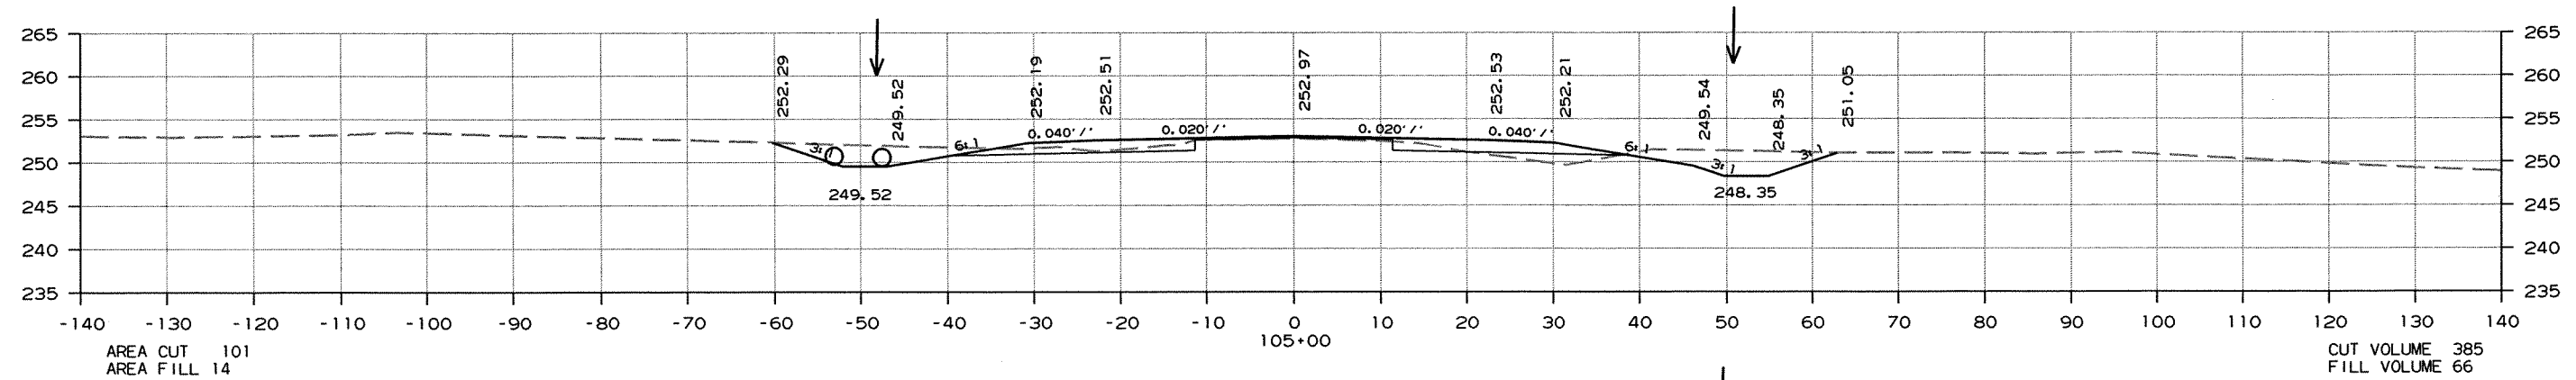

CROSS SECTION STA. 102+00 TO STA. 105+00

DATE REVISED	DATE FILMED	DATE REVISED	DATE FILMED	FED. RD. DIST. NO.	STATE	FED. AID PROJ. NO.	SHEET NO.	TOTAL SHEETS
				6	ARK.			
						JOB NO. 050189	207	340




2 CROSS SECTIONS

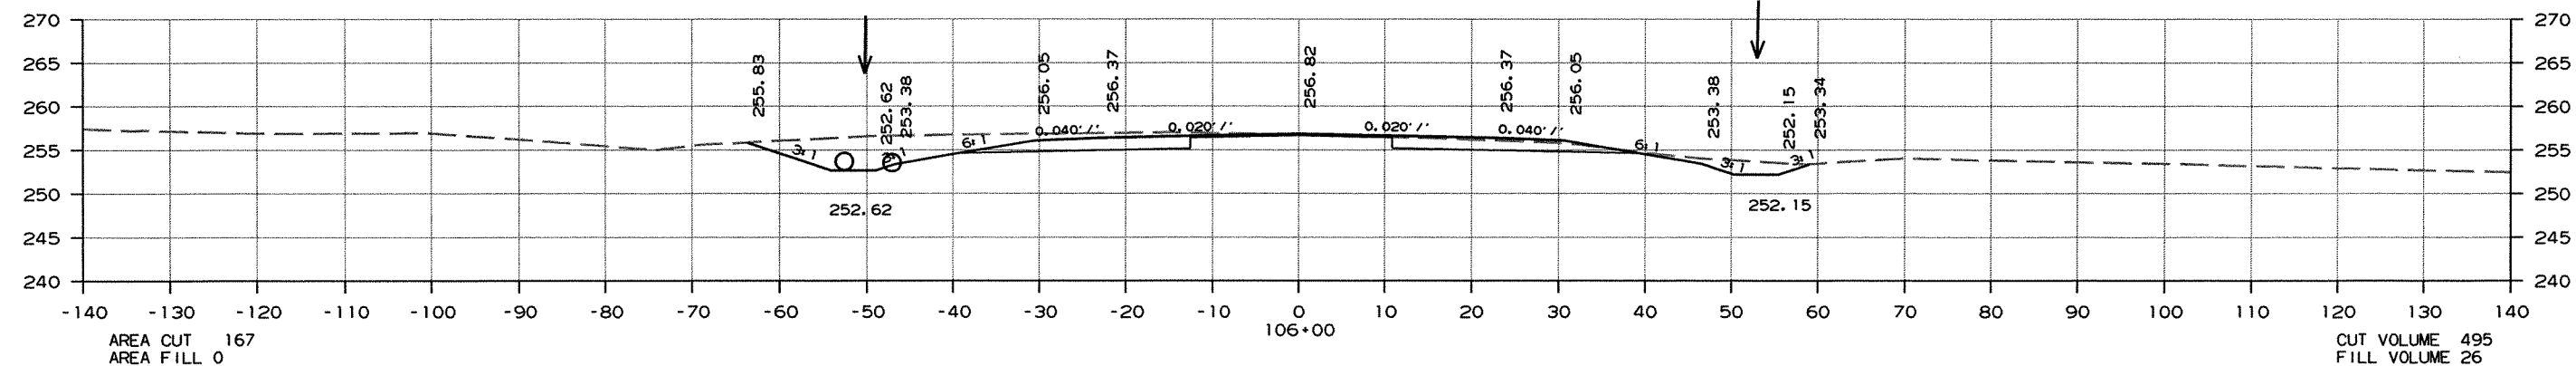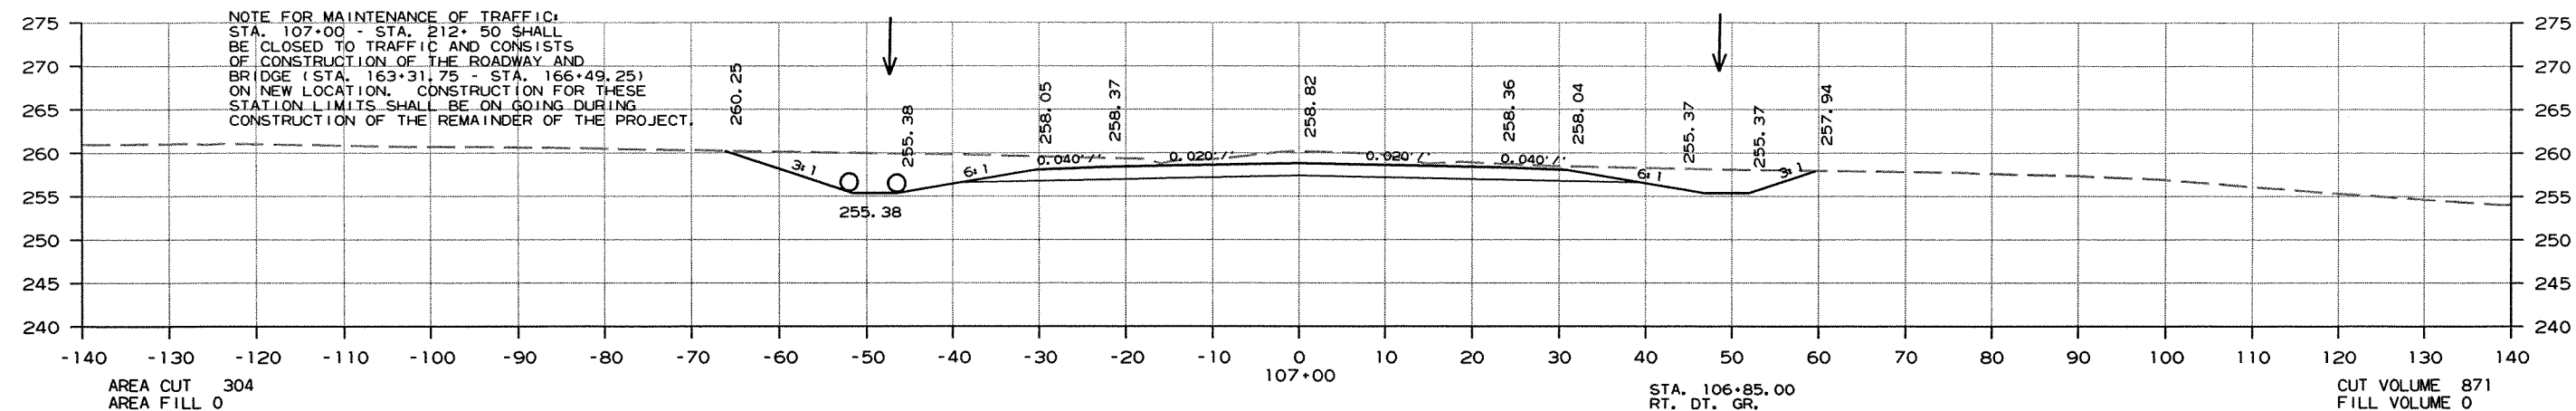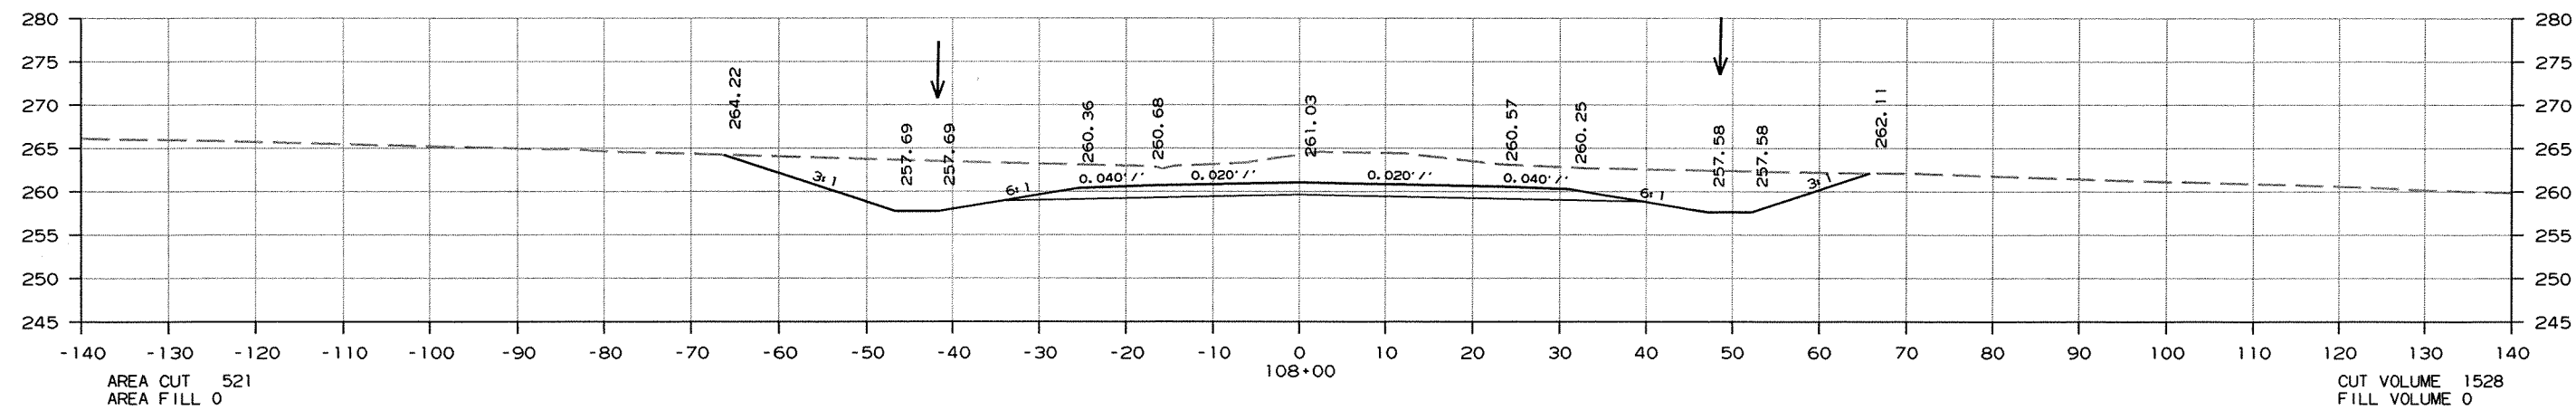

CROSS SECTION STA. 106+00 TO STA. 108+00

DATE REVISED	DATE FILMED	DATE REVISED	DATE FILMED	FED. RD. DIST. NO.	STATE	FED. AID PROJ. NO.	SHEET NO.	TOTAL SHEETS
				6	ARK.			
				JOB NO. 050189		208	340	



2 CROSS SECTIONS

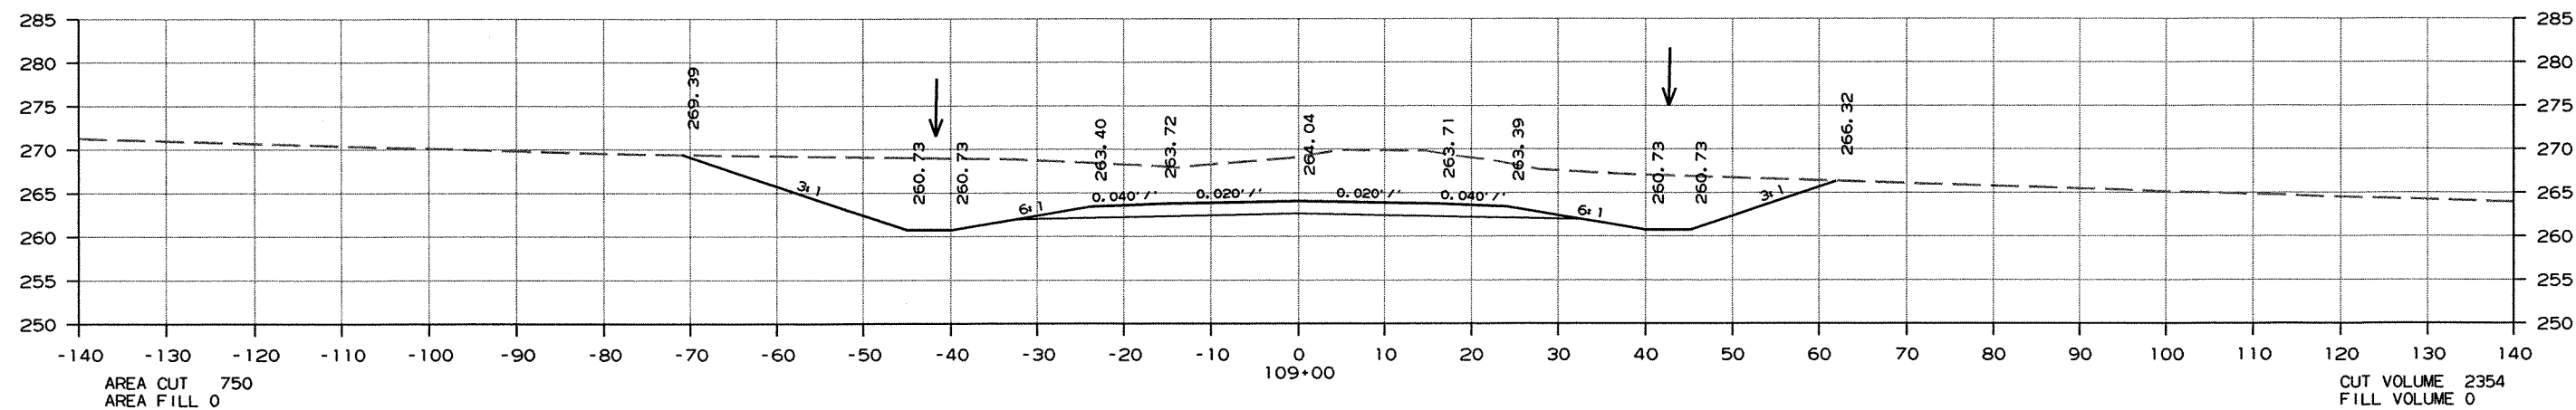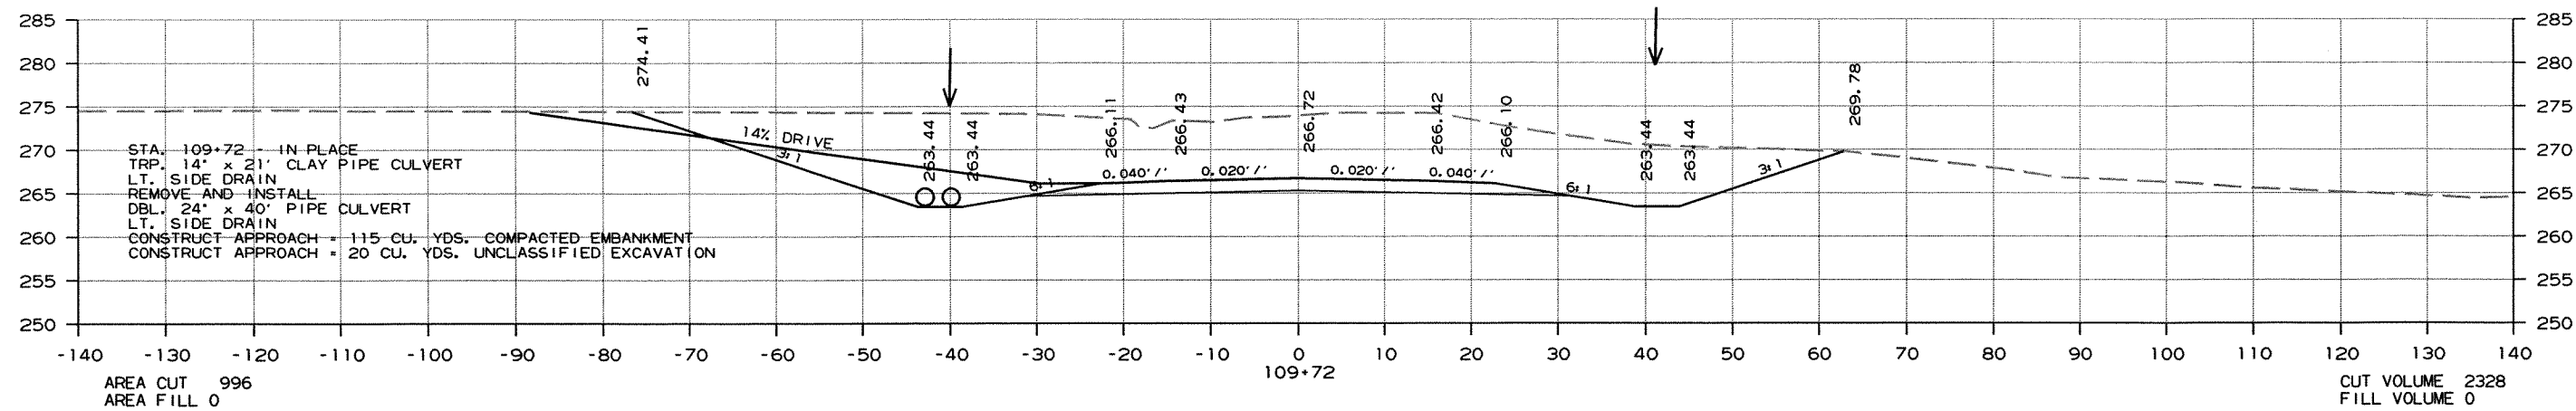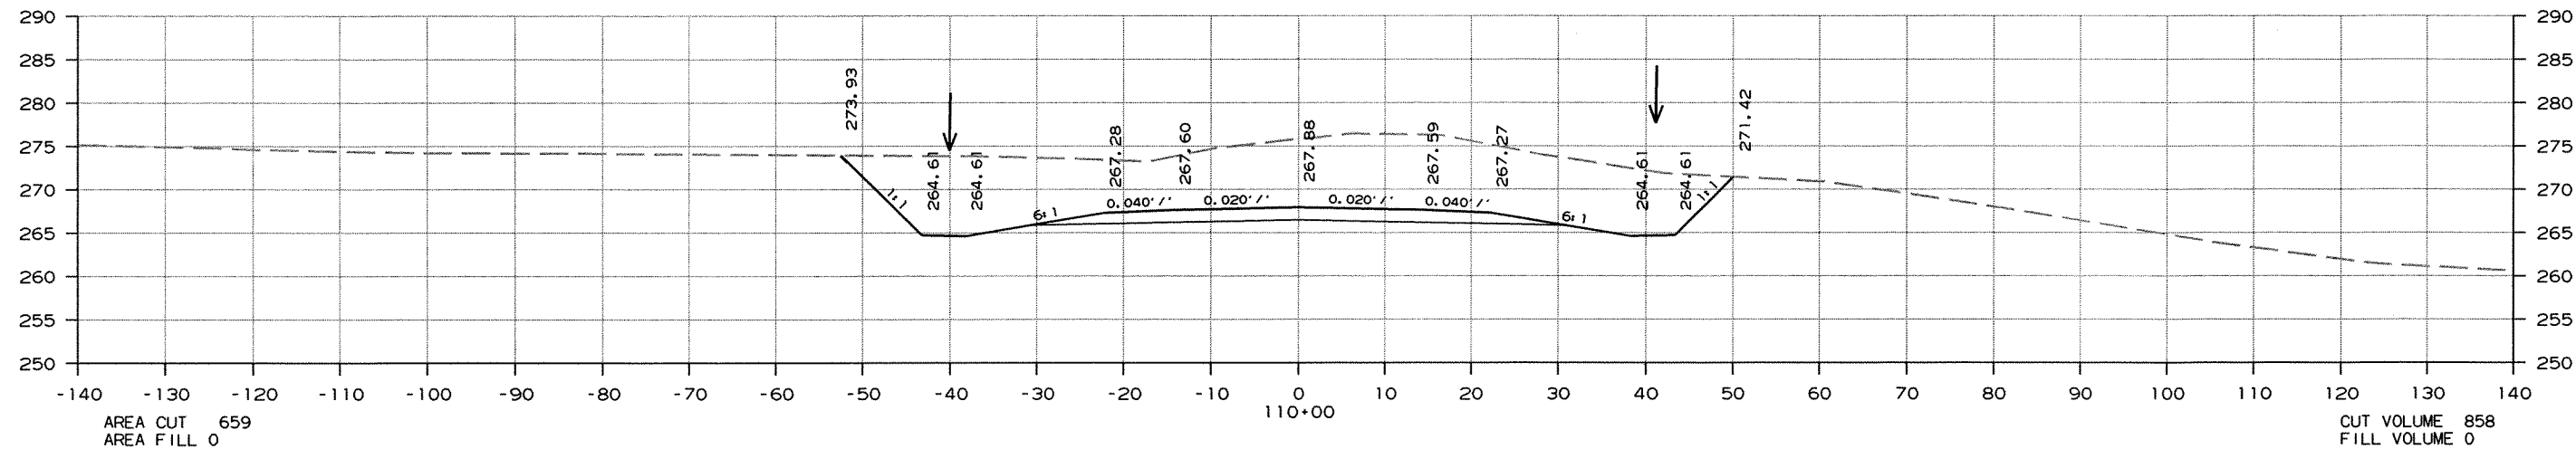

CROSS SECTION STA. 109+00 TO STA. 110+00

DATE REVISED	DATE FILMED	DATE REVISED	DATE FILMED	FED. RD. DIST. NO.	STATE	FED. AID PROJ. NO.	SHEET NO.	TOTAL SHEETS
				6	ARK.			
				JOB NO. 050189			209	340



2 CROSS SECTIONS

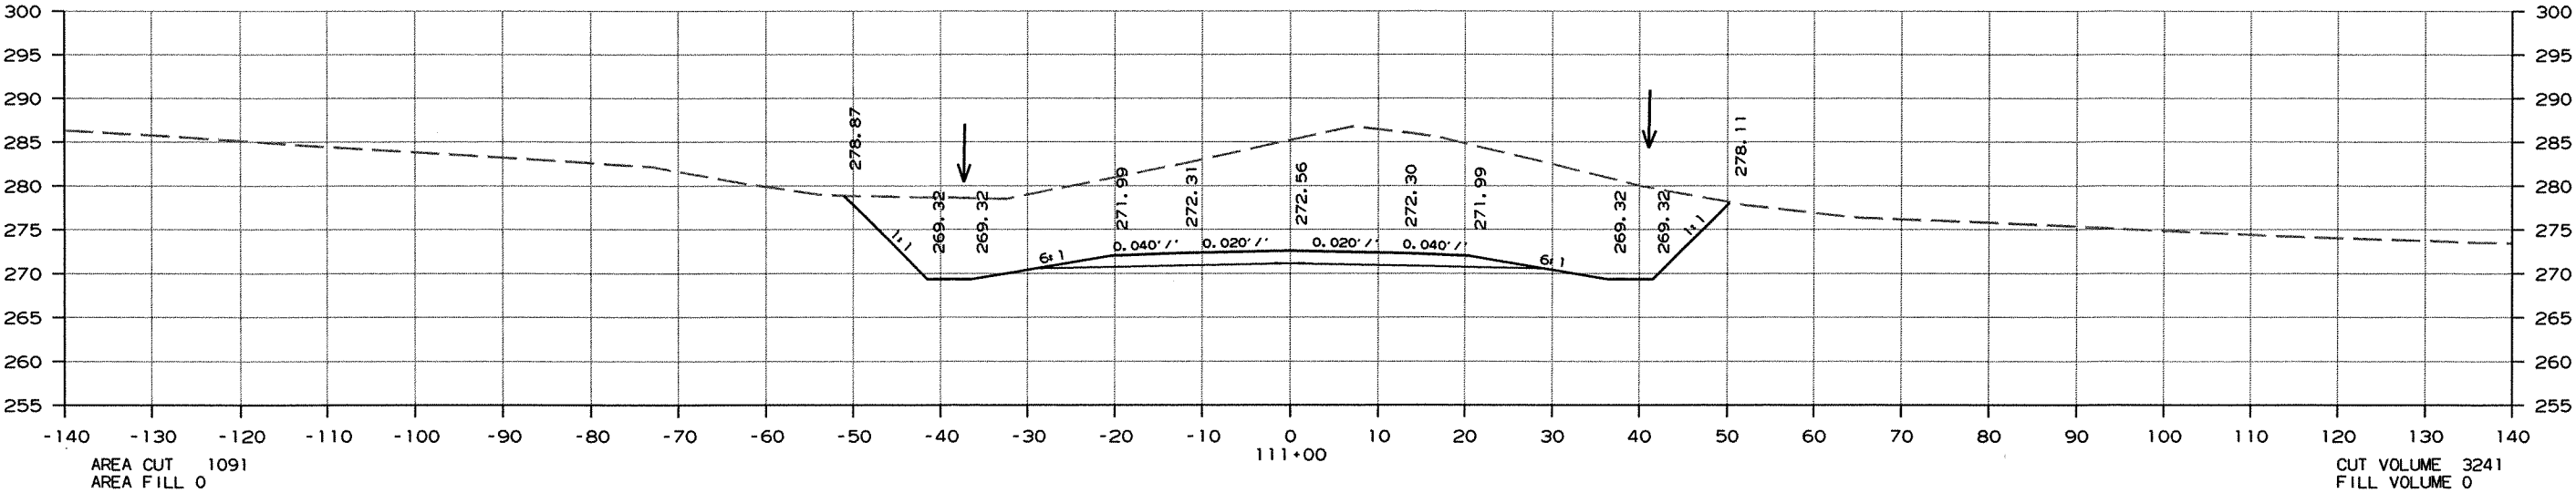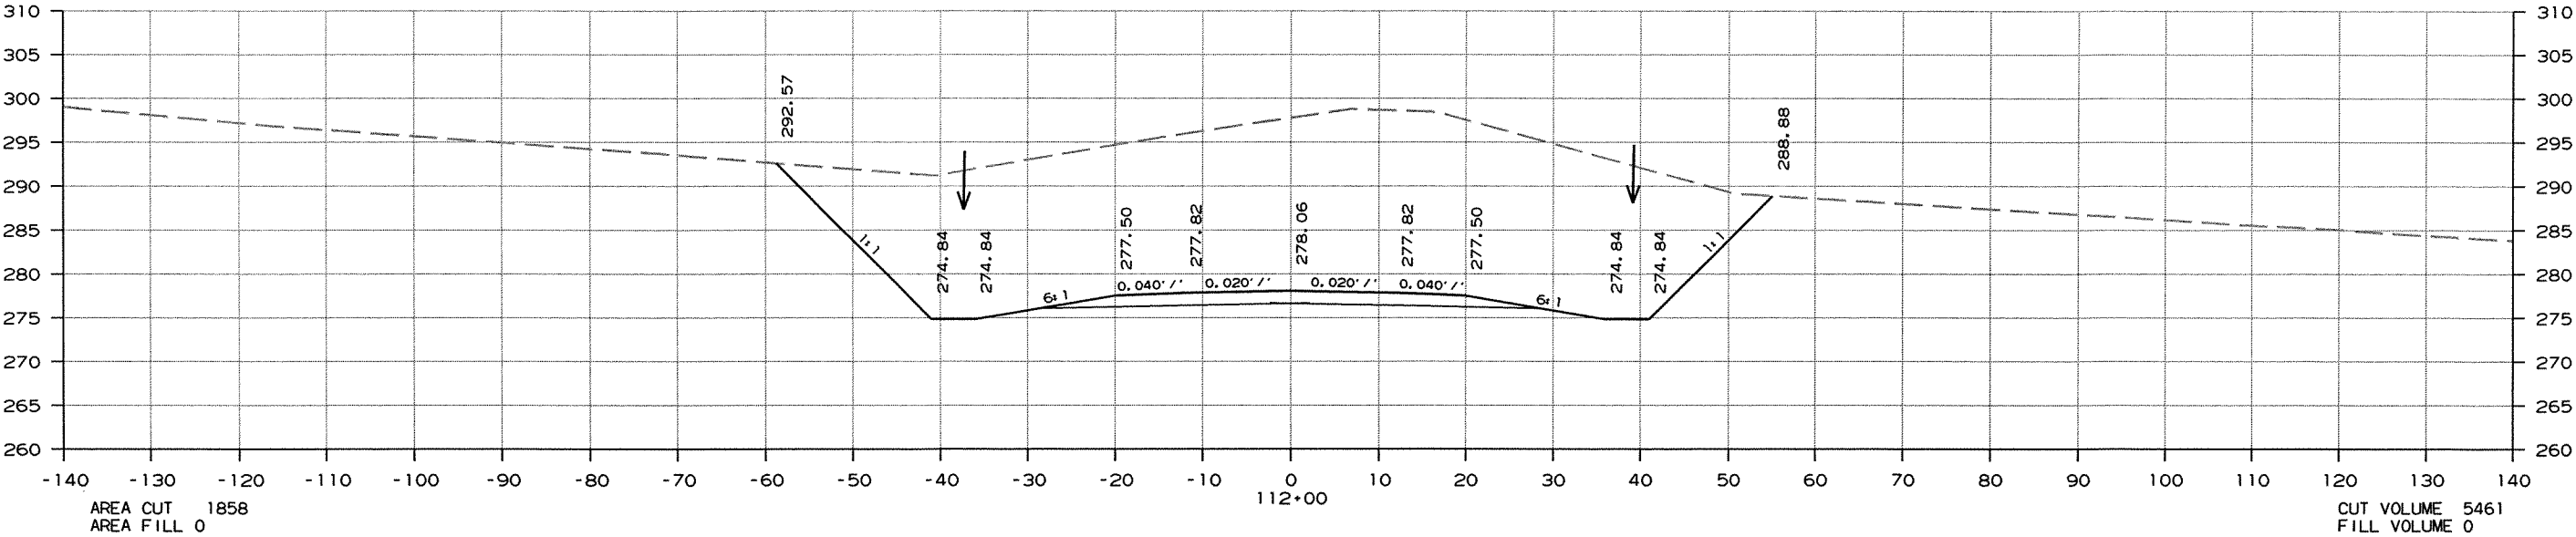

CROSS SECTION STA. 111+00 TO STA. 112+00

DATE REVISED	DATE FILMED	DATE REVISED	DATE FILMED	FED. RD. DIST. NO.	STATE	FED. AID PROJ. NO.	SHEET NO.	TOTAL SHEETS
				6	ARK.			
				JOB NO. 050189			210	340


2 CROSS SECTIONS

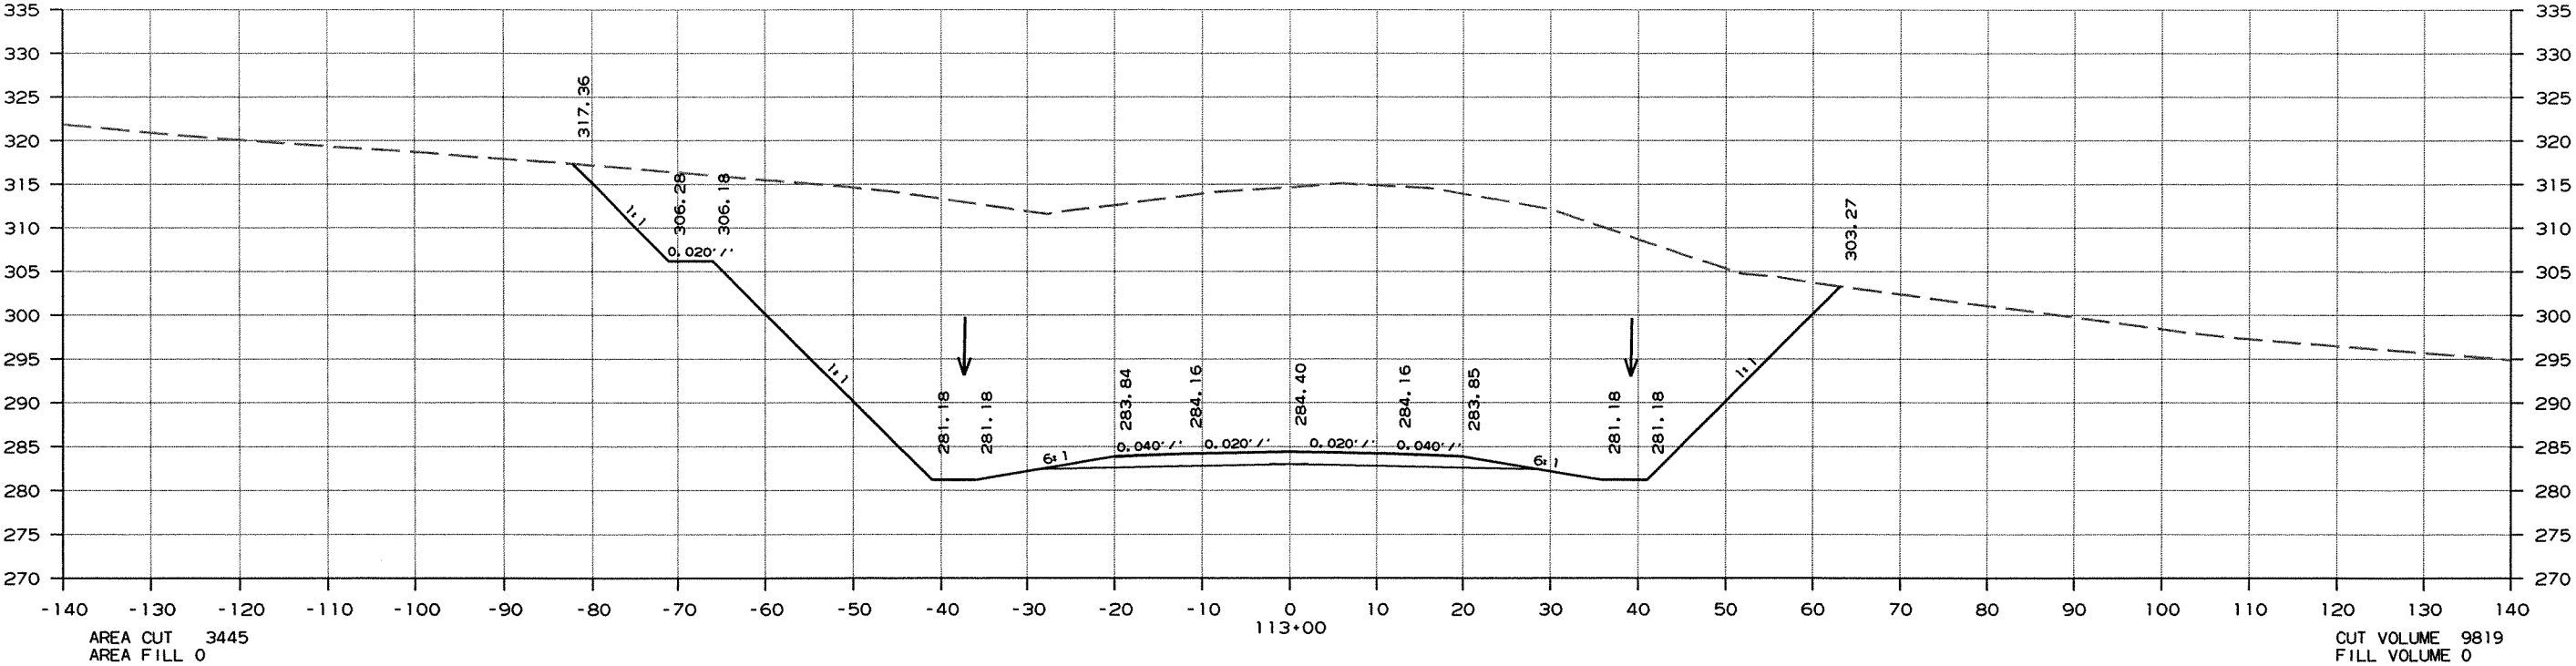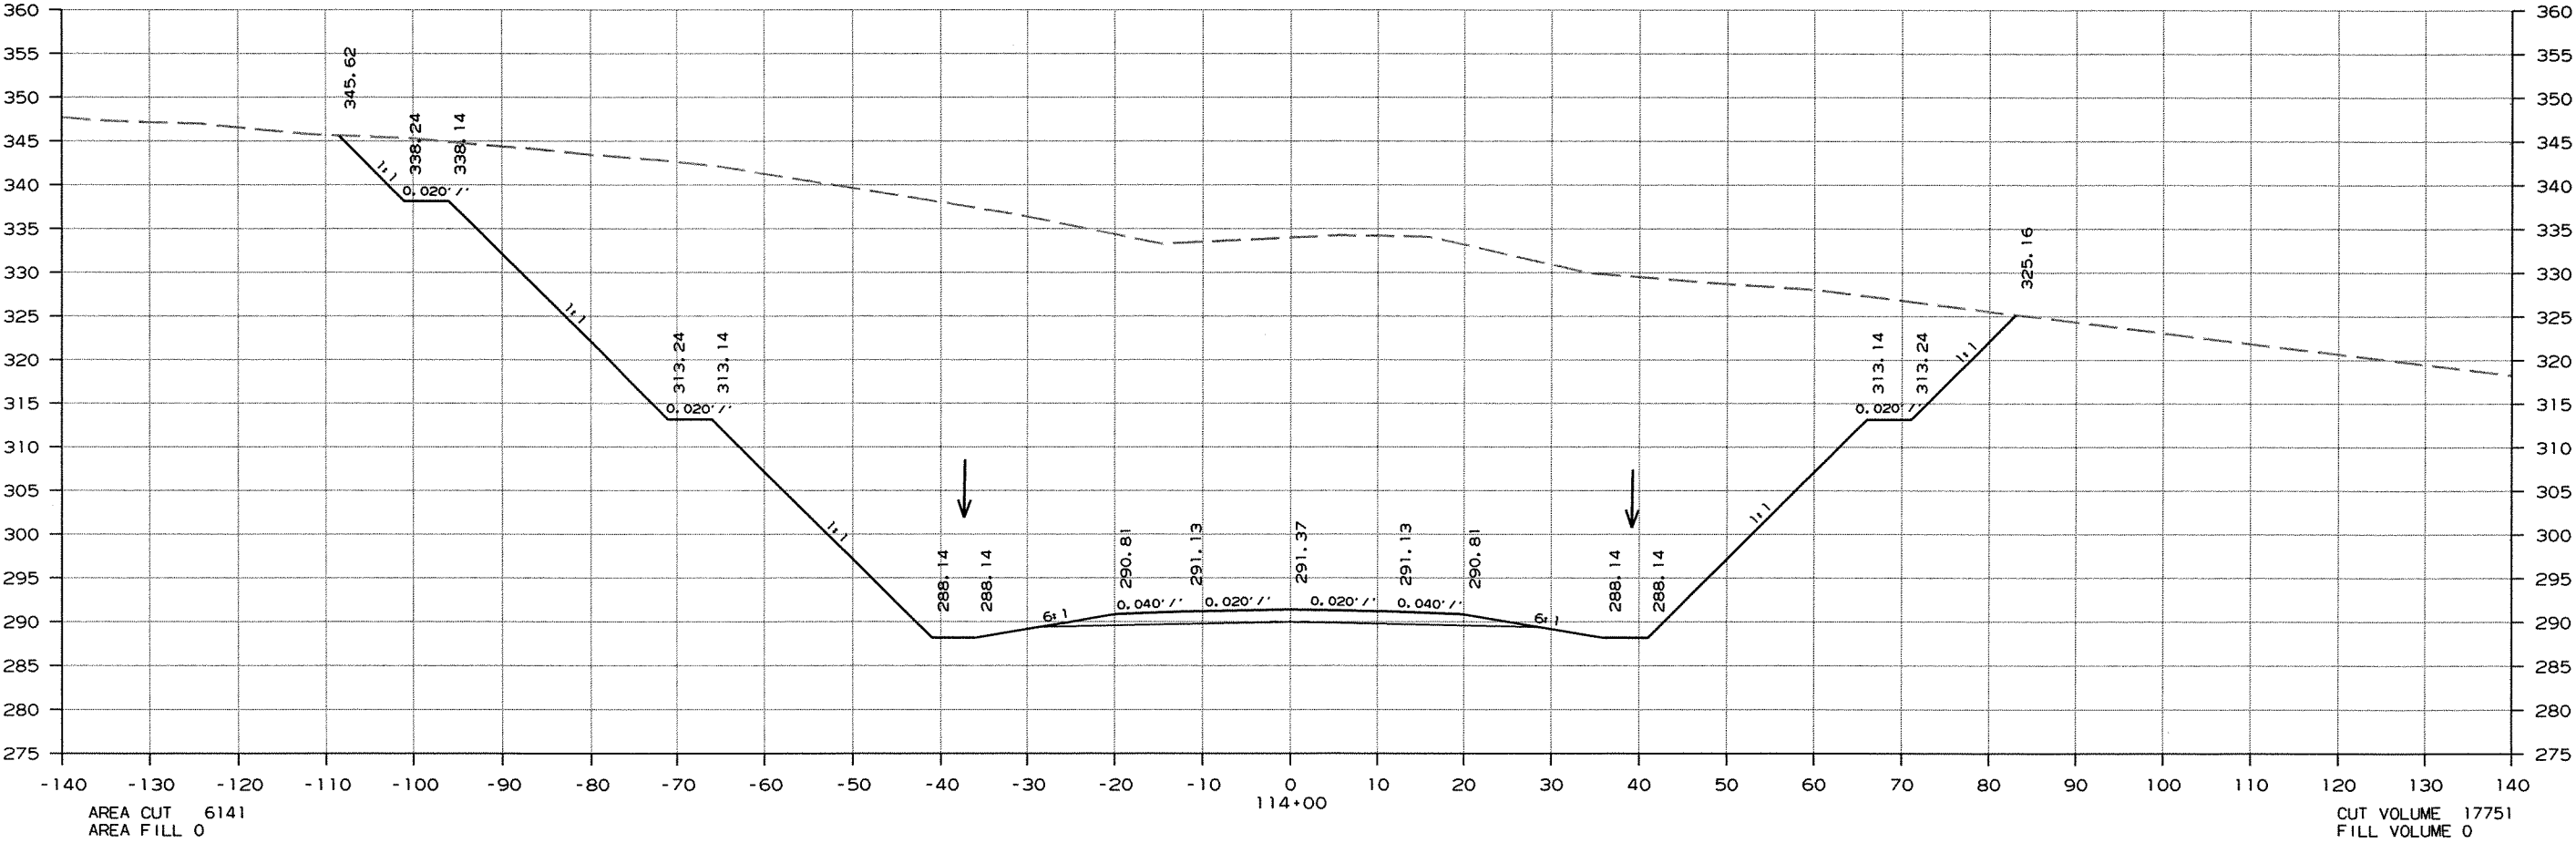

CROSS SECTION STA. 113+00 TO STA. 114+00

DATE REVISED	DATE FILMED	DATE REVISED	DATE FILMED	FED. RD. DIST. NO.	STATE	FED. AID PROJ. NO.	SHEET NO.	TOTAL SHEETS
				6	ARK.			
				JOB NO. 050189			211	340

2 CROSS SECTIONS

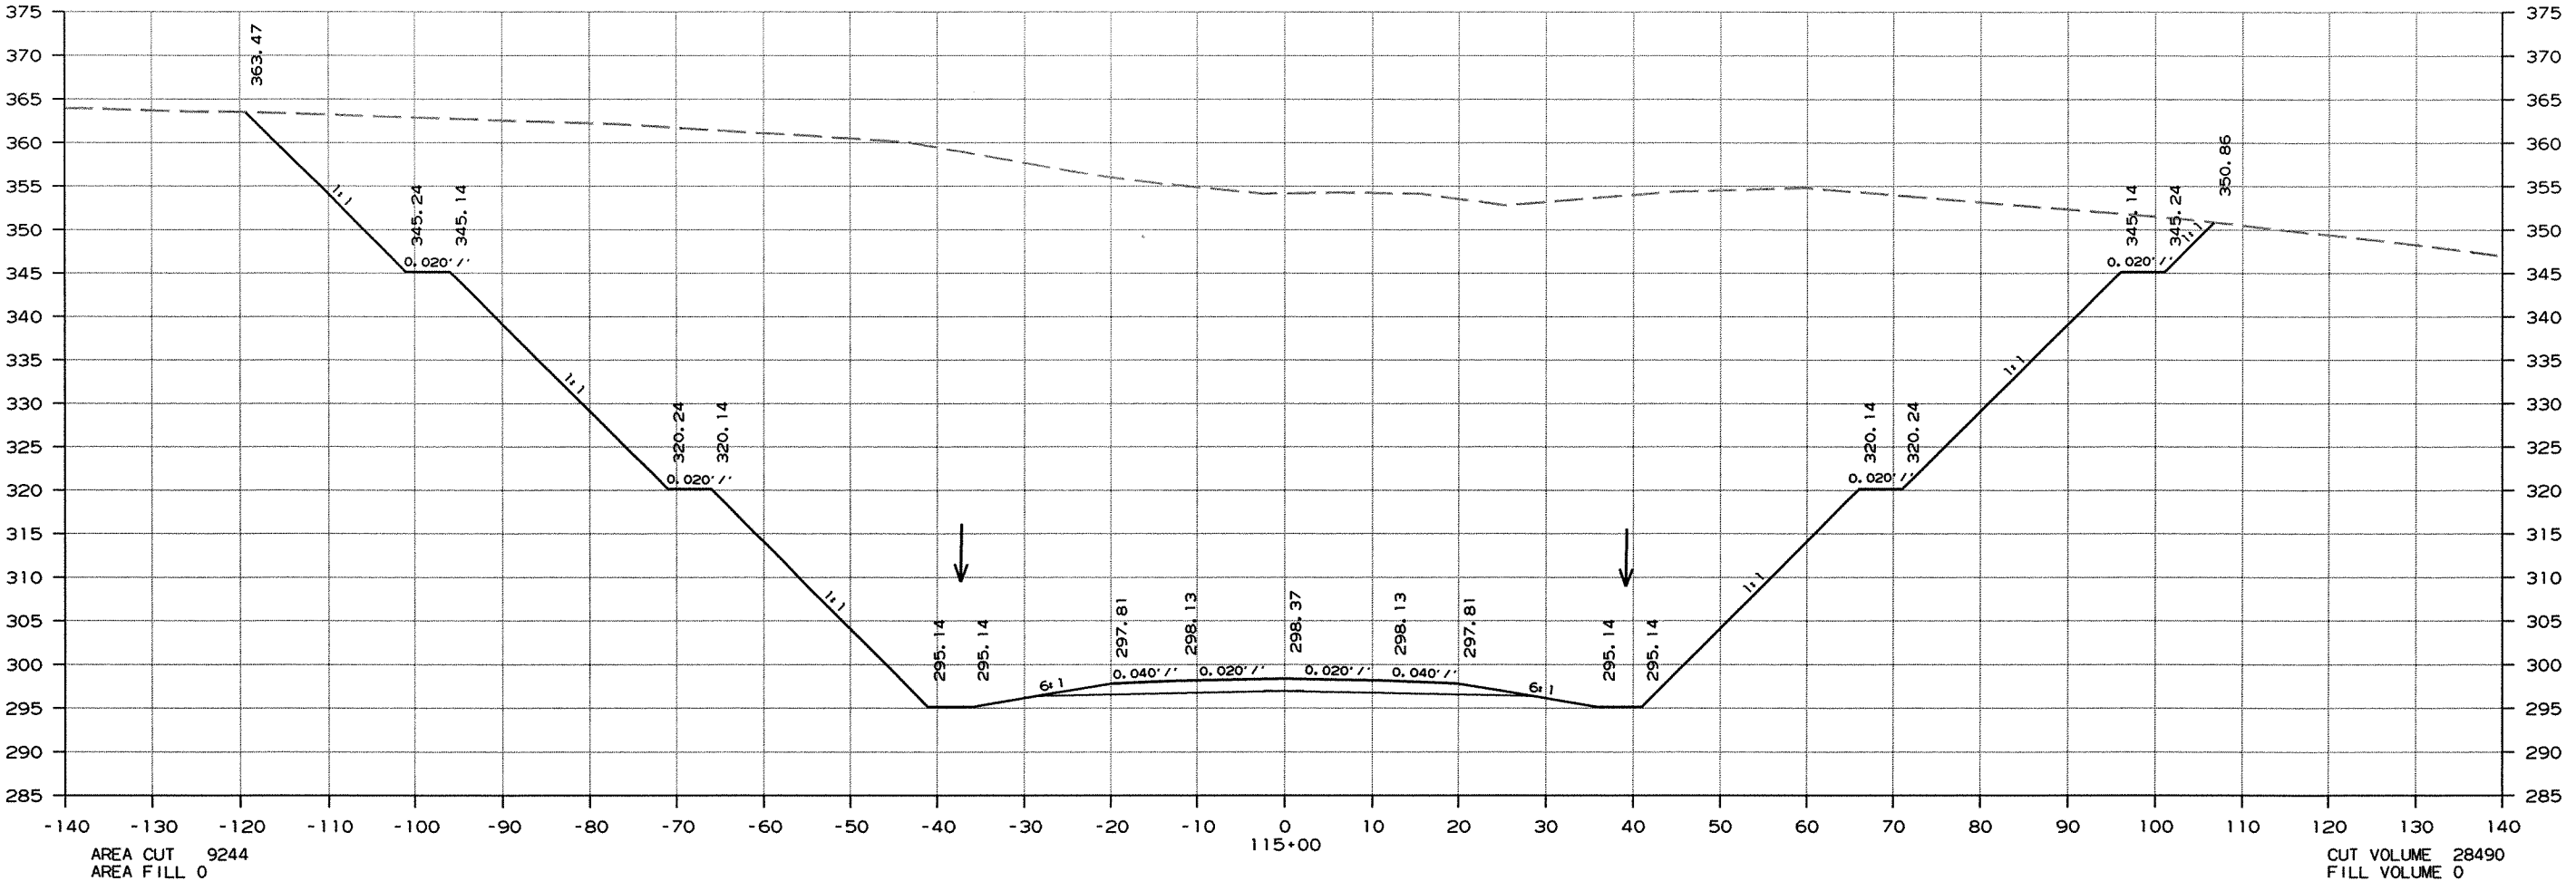


AREA CUT 9244
AREA FILL 0

CUT VOLUME 28490
FILL VOLUME 0

CROSS SECTION STA. 115+00 TO STA. 115+00

DATE REVISED	DATE FILMED	DATE REVISED	DATE FILMED	FED. RD. DIST. NO.	STATE	FED. AID PROJ. NO.	SHEET NO.	TOTAL SHEETS
				6	ARK.			
				JOB NO. 050189			212	340


2 CROSS SECTIONS

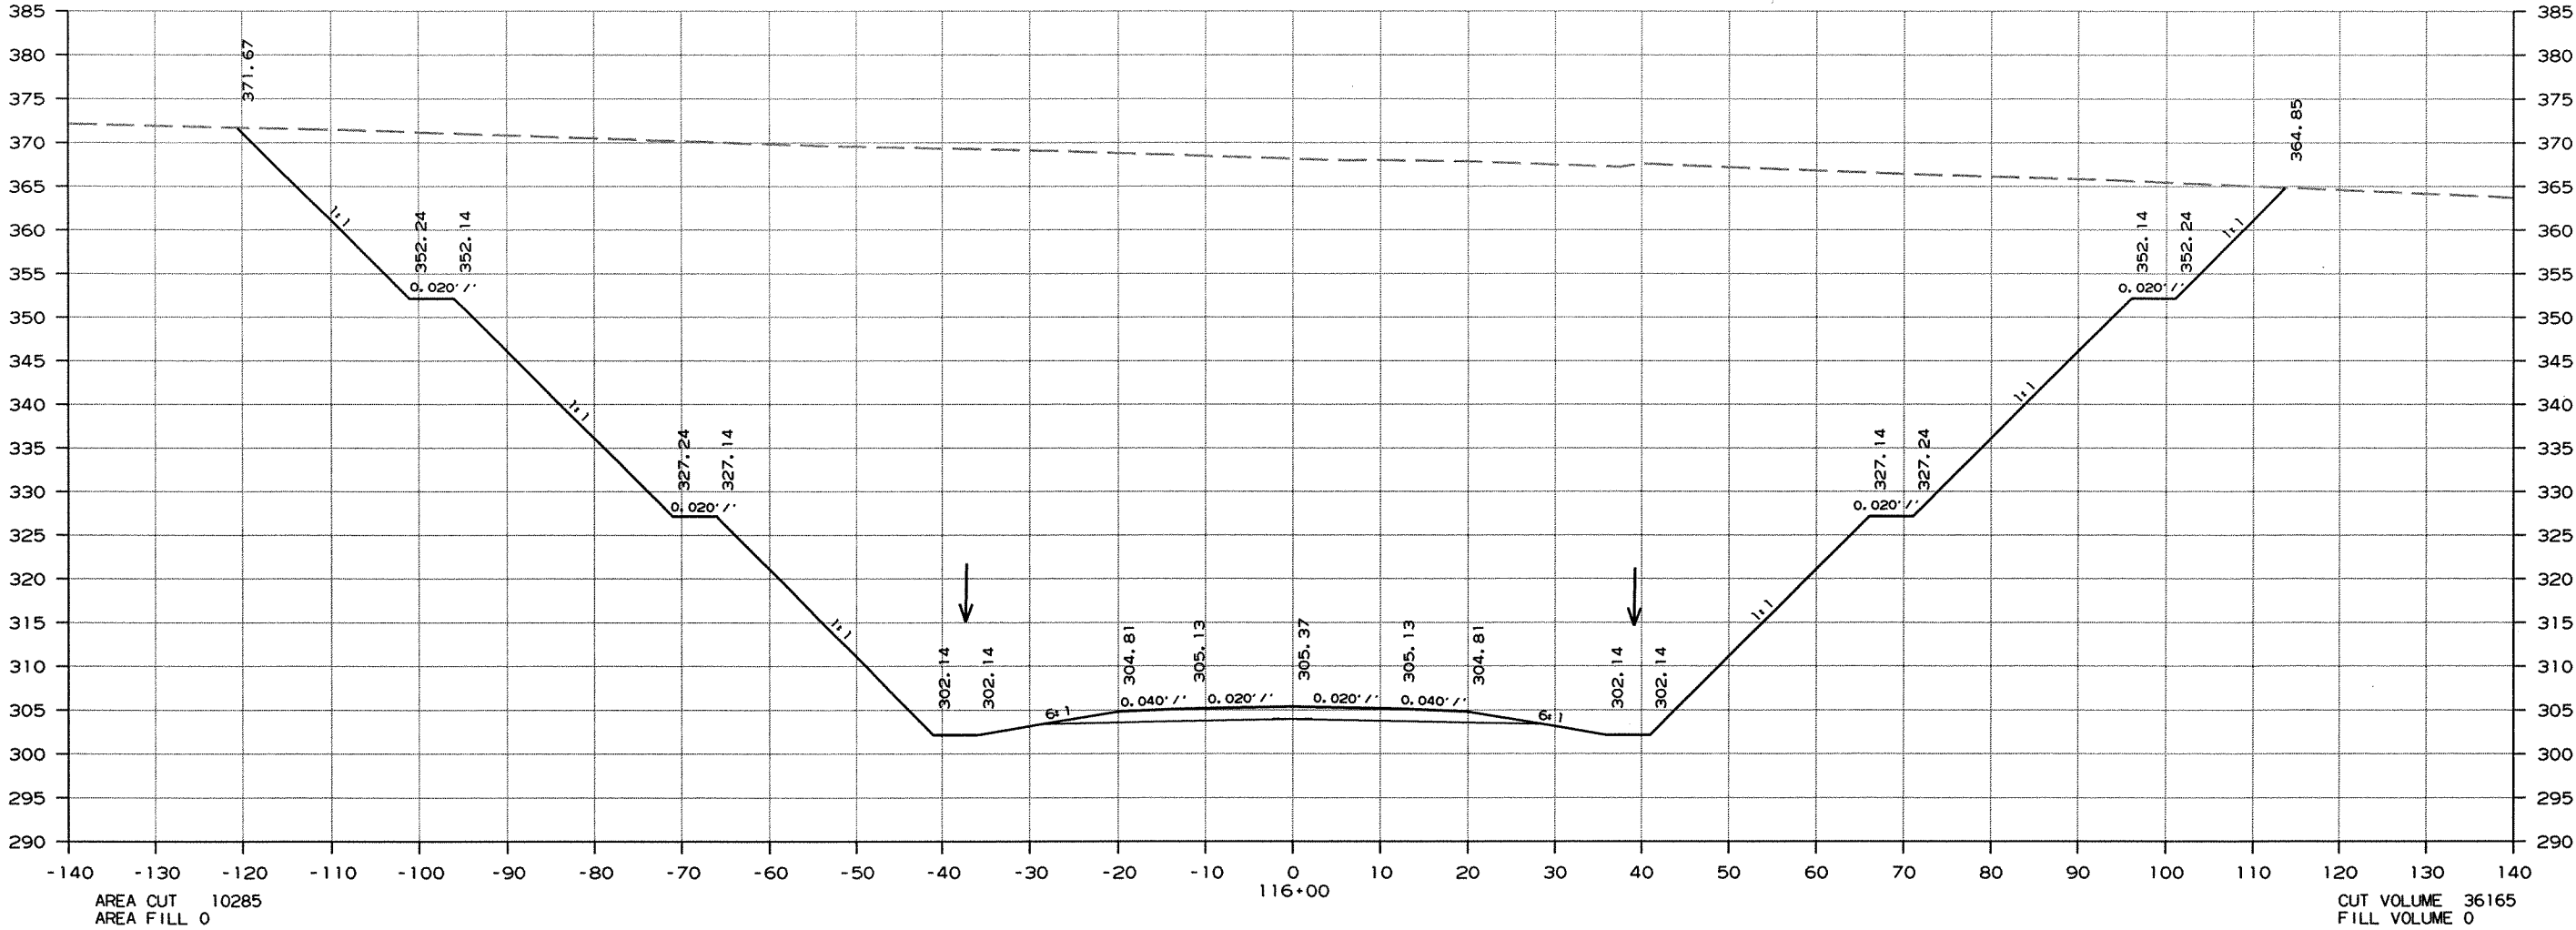

CROSS SECTION STA. 116+00 TO STA. 116+00

DATE REVISED	DATE FILMED	DATE REVISED	DATE FILMED	FED. RD. DIST. NO.	STATE	FED. AID PROJ. NO.	SHEET NO.	TOTAL SHEETS
				6	ARK.			
				JOB NO. 050189			213	340



2 CROSS SECTIONS

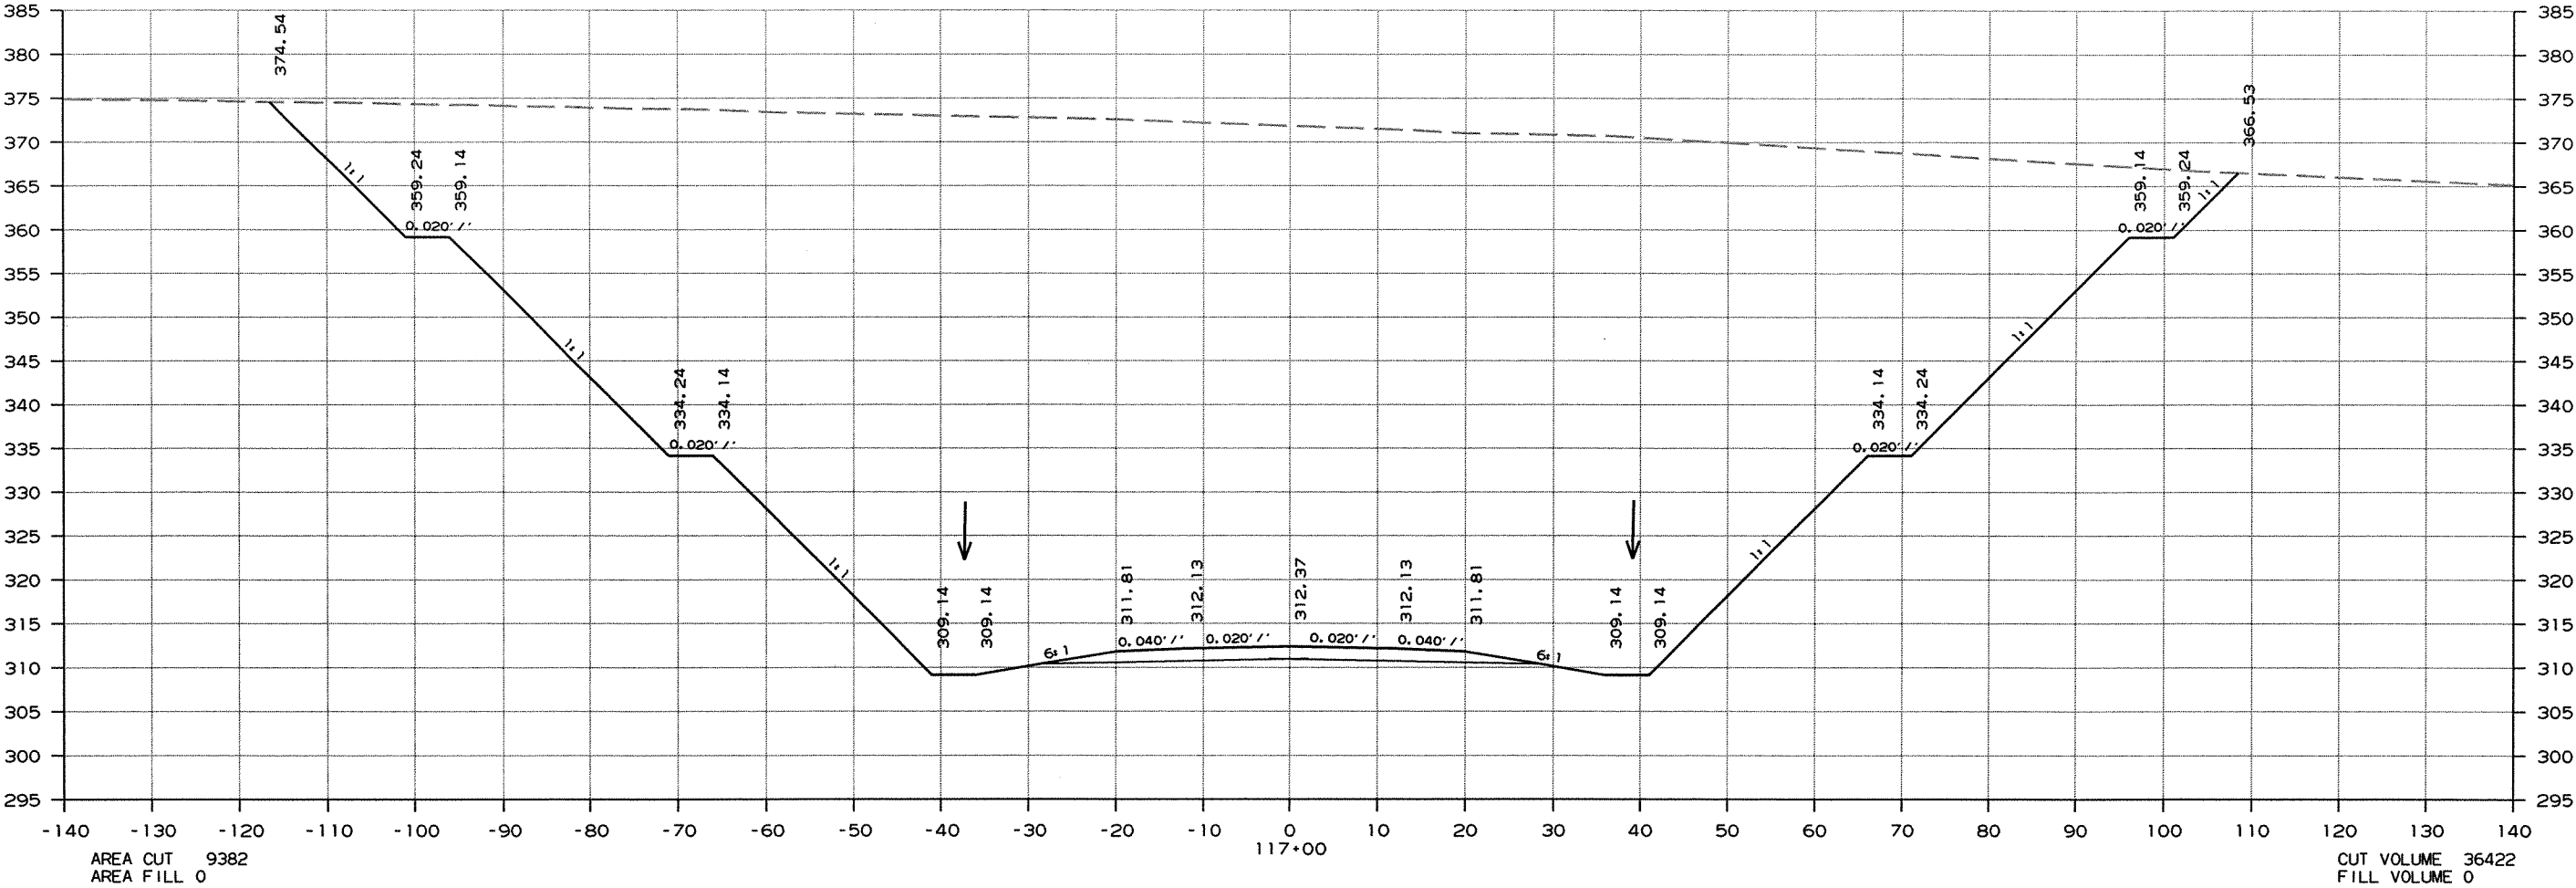

CROSS SECTION STA. 117+00 TO STA. 117+00

DATE REVISED	DATE FILMED	DATE REVISED	DATE FILMED	FED. RD. DIST. NO.	STATE	FED. AID PROJ. NO.	SHEET NO.	TOTAL SHEETS
				6	ARK.			
				JOB NO. 050189			214	340



2 CROSS SECTIONS

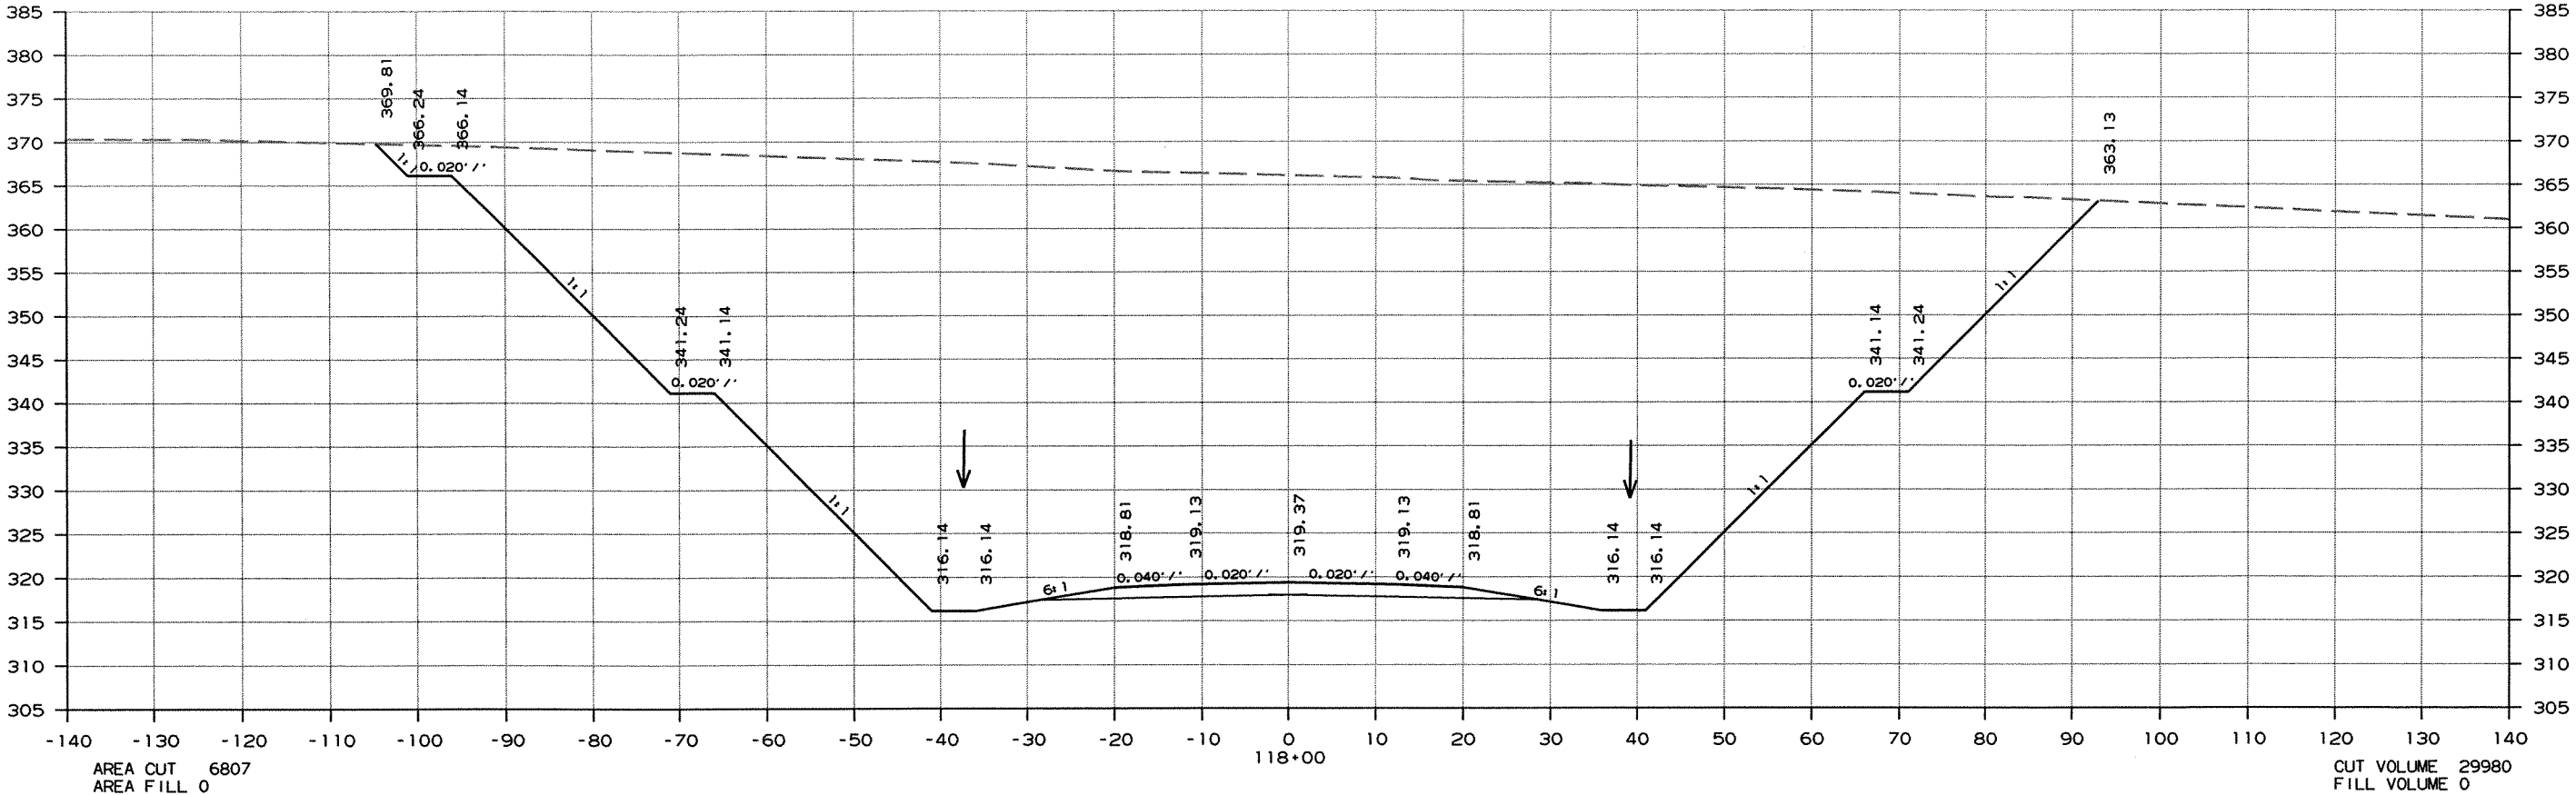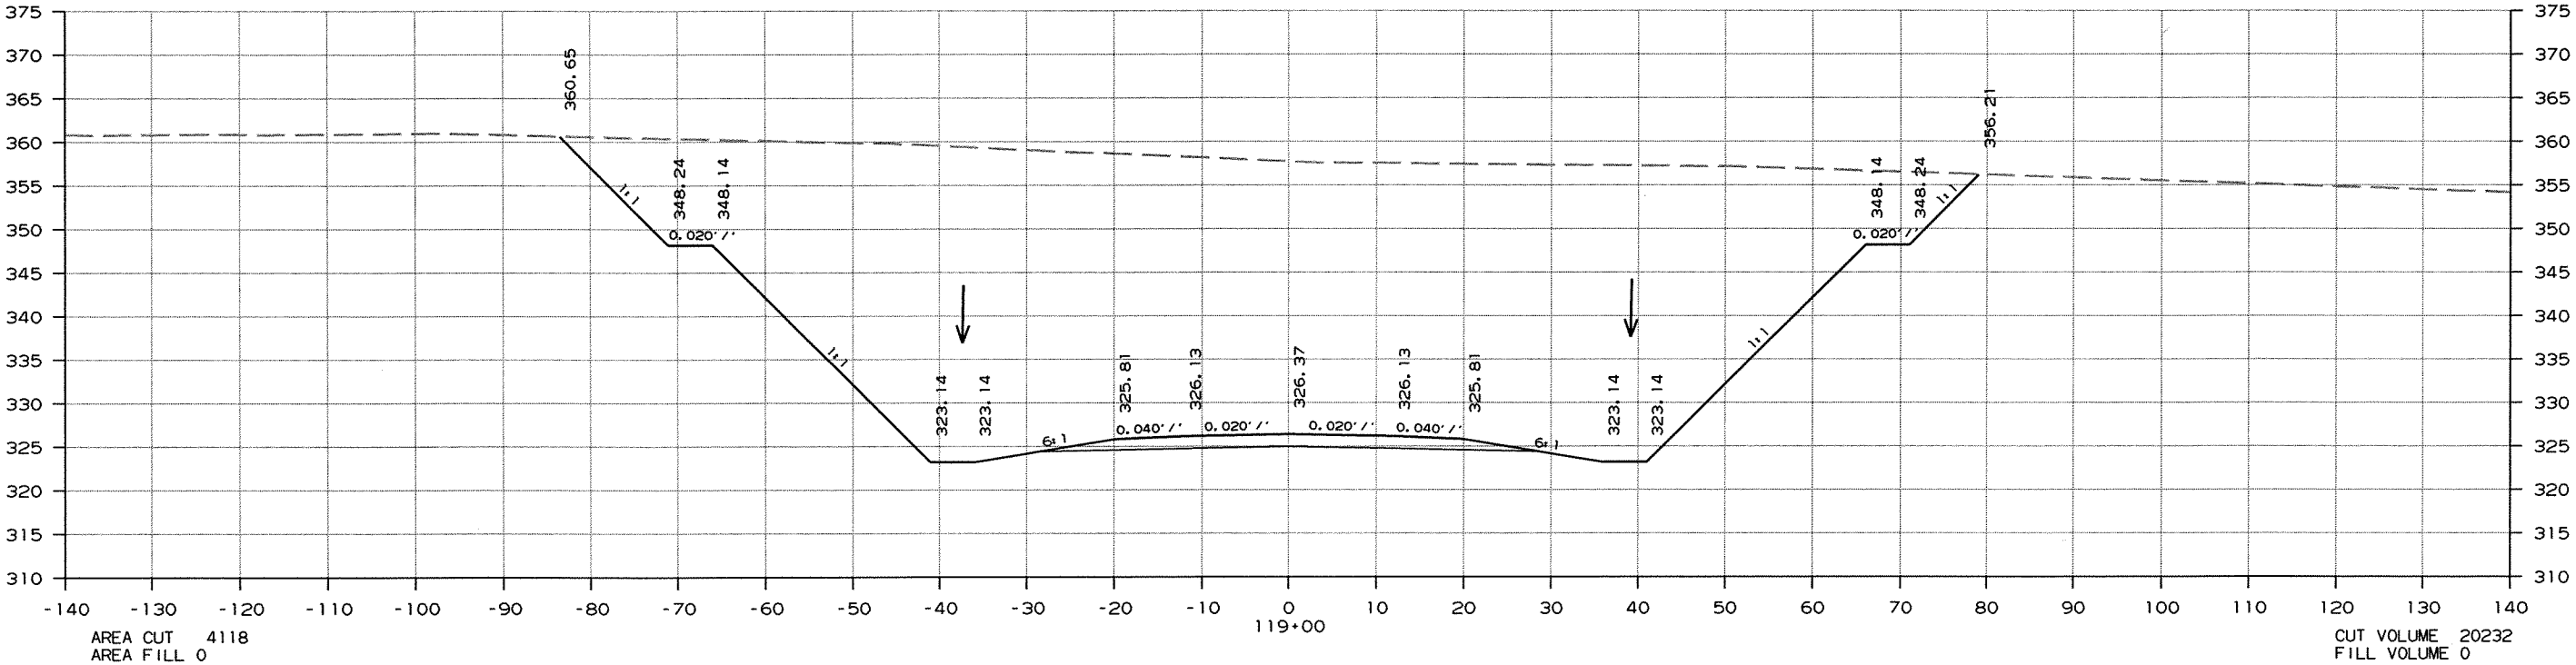

CROSS SECTION STA. 118+00 TO STA. 119+00

DATE REVISED	DATE FILMED	DATE REVISED	DATE FILMED	FED. RD. DIST. NO.	STATE	FED. AID PROJ. NO.	SHEET NO.	TOTAL SHEETS
				6	ARK.			
				JOB NO. 050189			215	340



2 CROSS SECTIONS

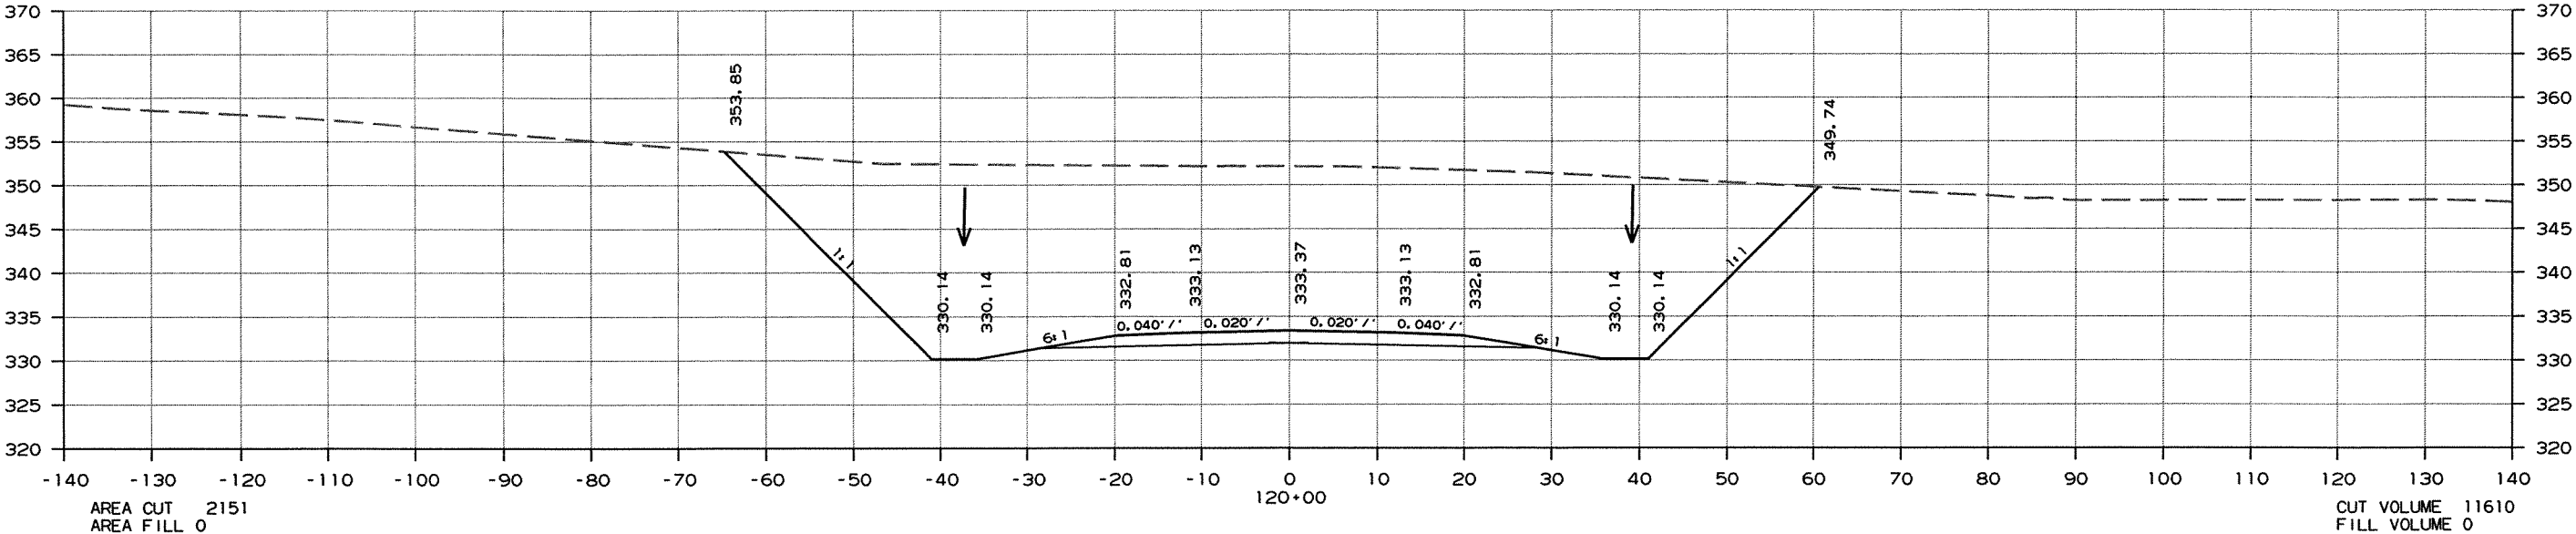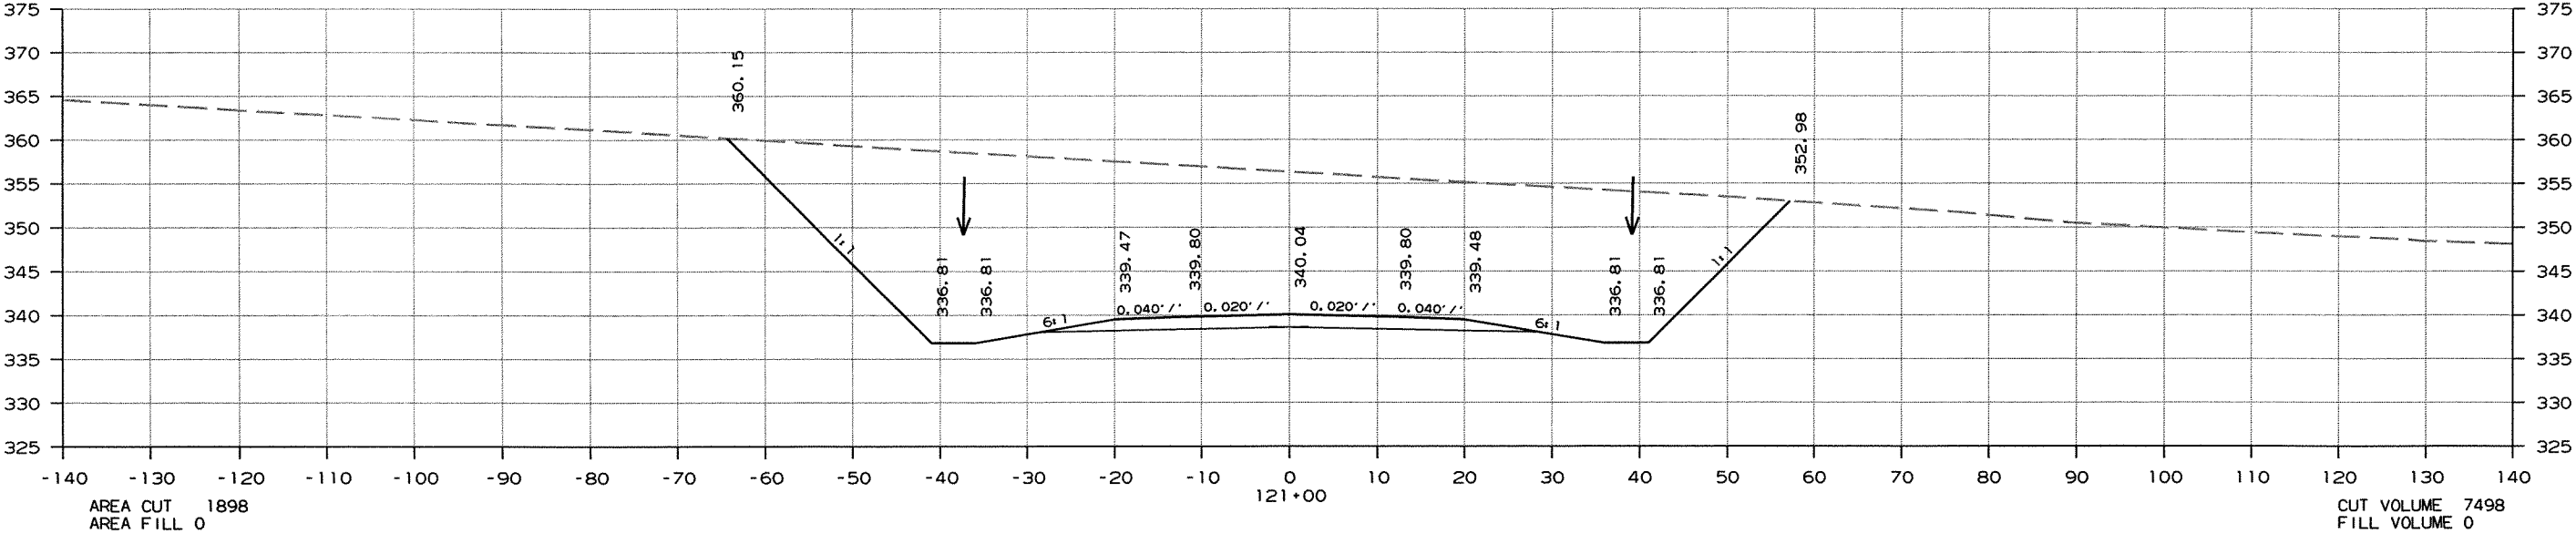

CROSS SECTION STA. 120+00 TO STA. 121+00

DATE REVISED	DATE FILMED	DATE REVISED	DATE FILMED	FED. RD. DIST. NO.	STATE	FED. AID PROJ. NO.	SHEET NO.	TOTAL SHEETS
				6	ARK.			
				JOB NO. 050189		216	340	



2 CROSS SECTIONS

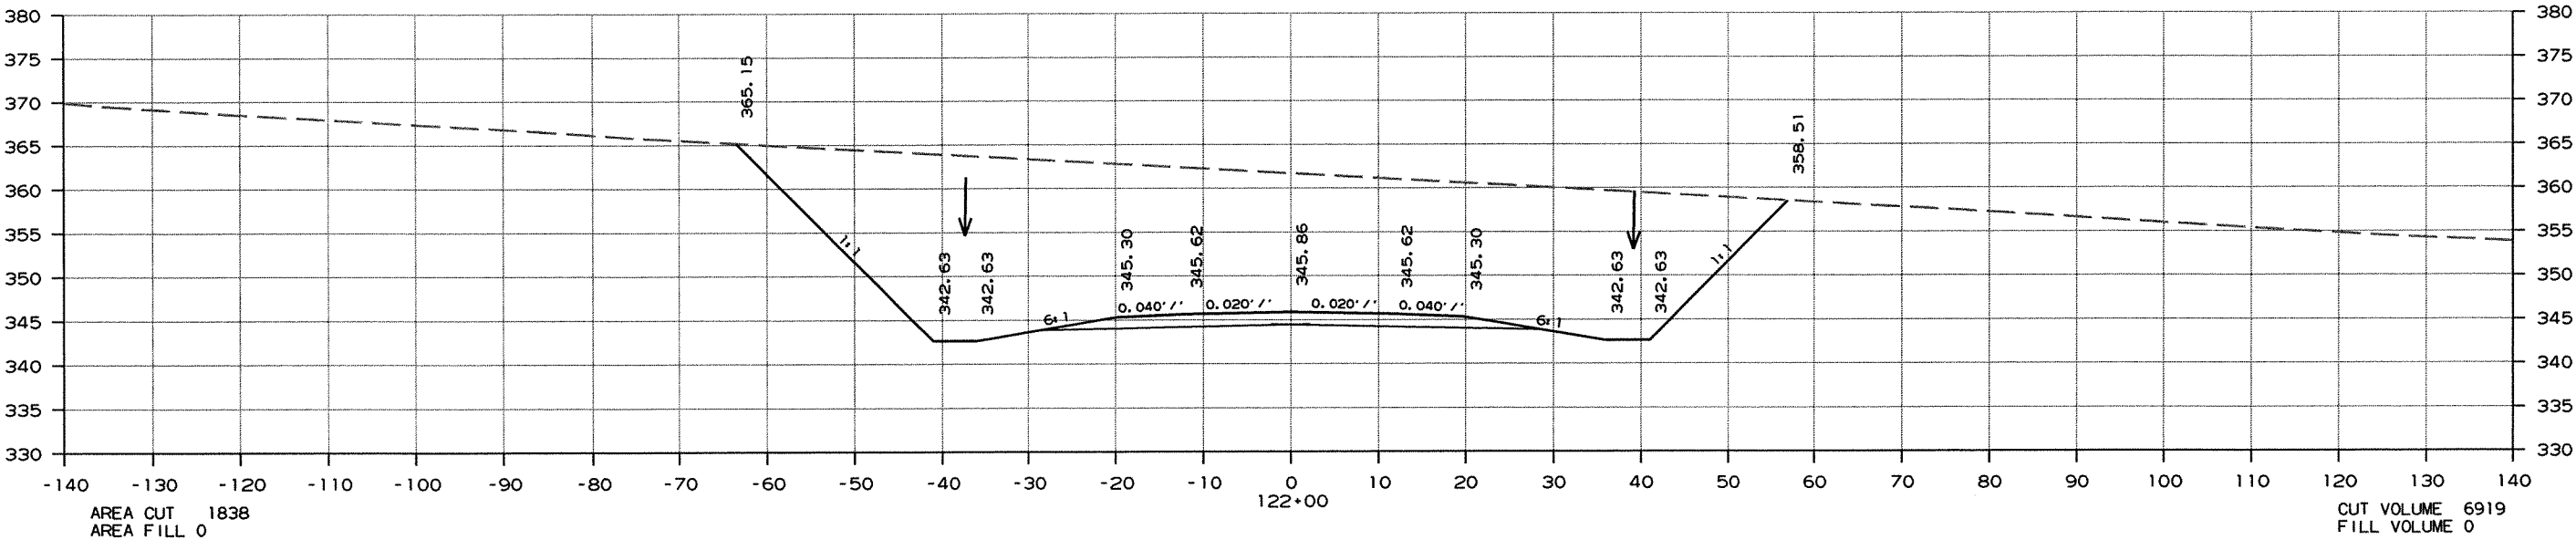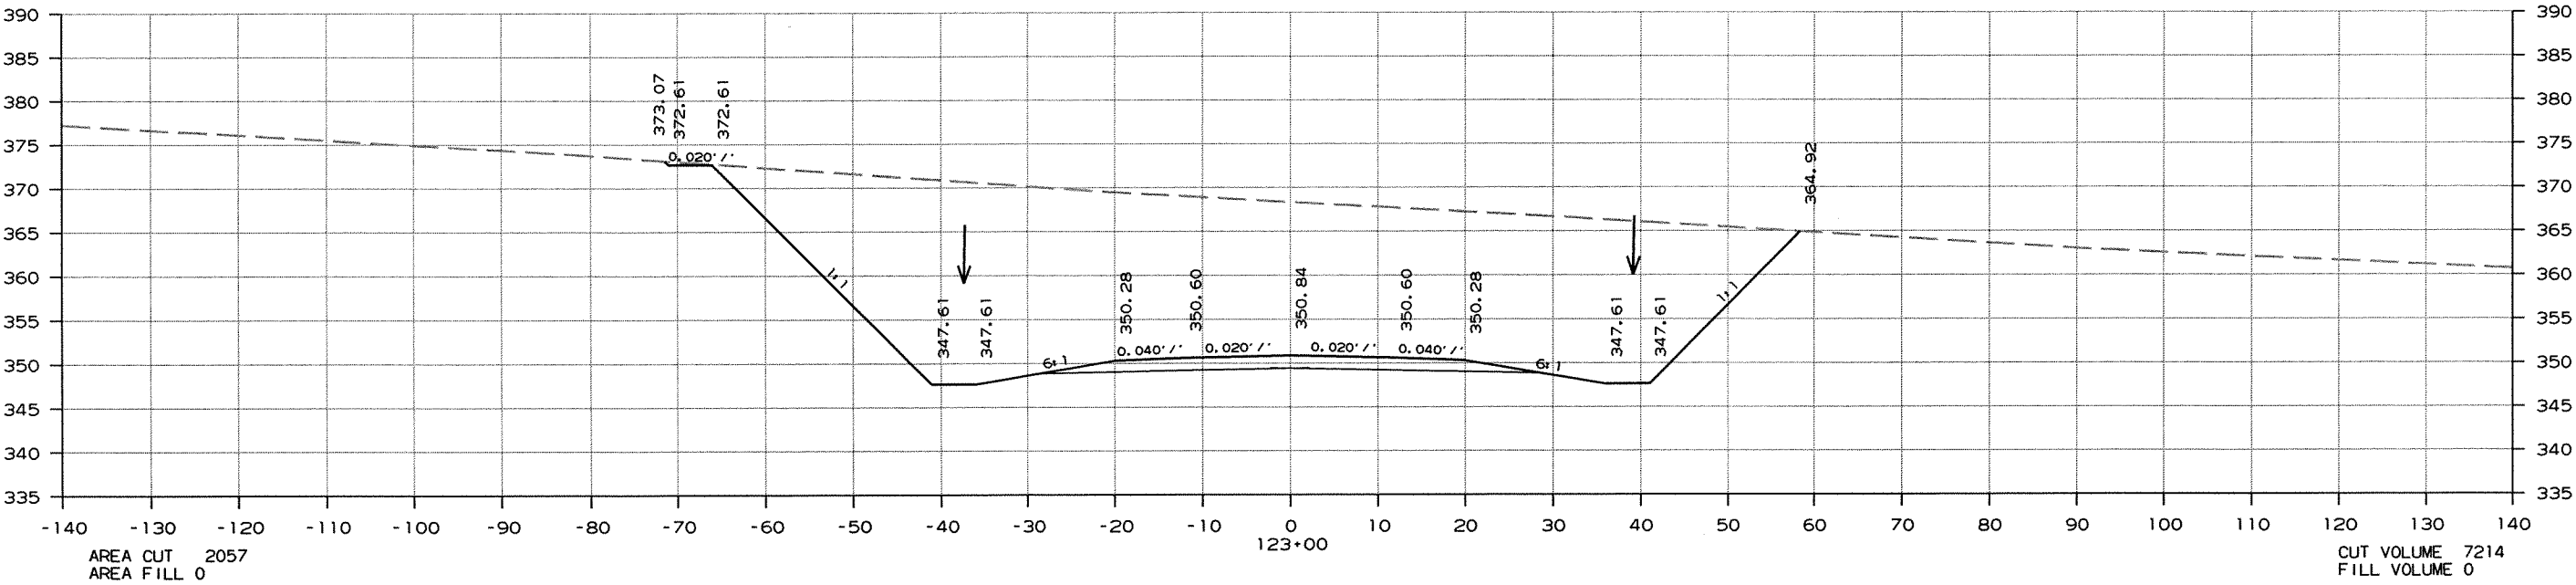

CROSS SECTION STA. 122+00 TO STA. 123+00

DATE REVISED	DATE FILMED	DATE REVISED	DATE FILMED	FED. RD. DIST. NO.	STATE	FED. AID PROJ. NO.	SHEET NO.	TOTAL SHEETS
				6	ARK.			
				JOB NO. 050189			217	340




2 CROSS SECTIONS

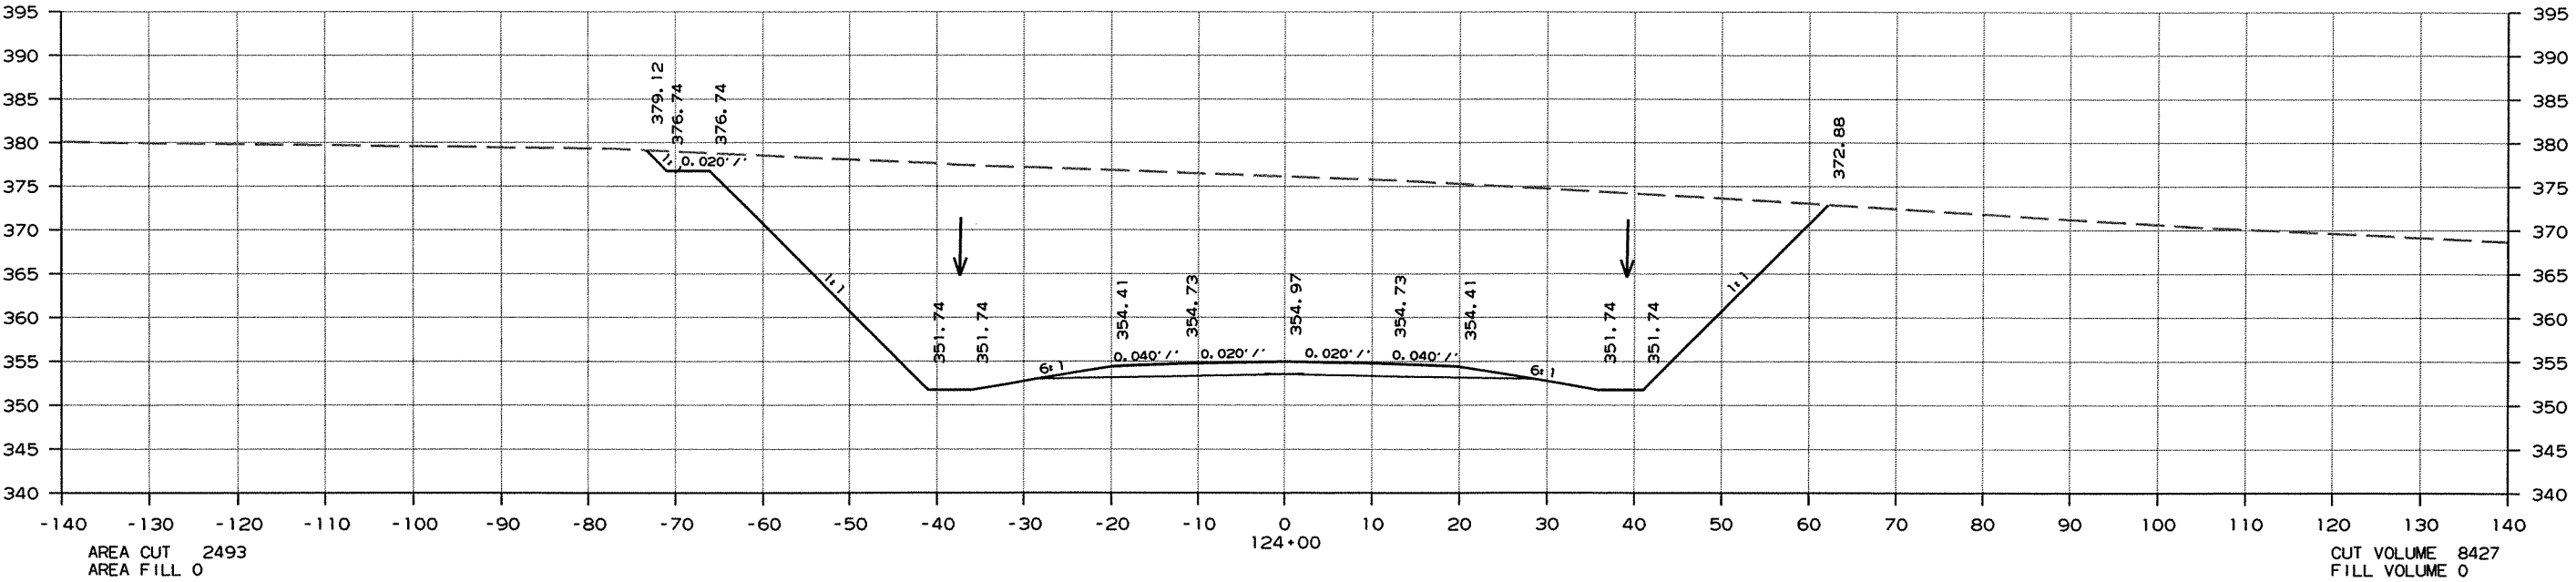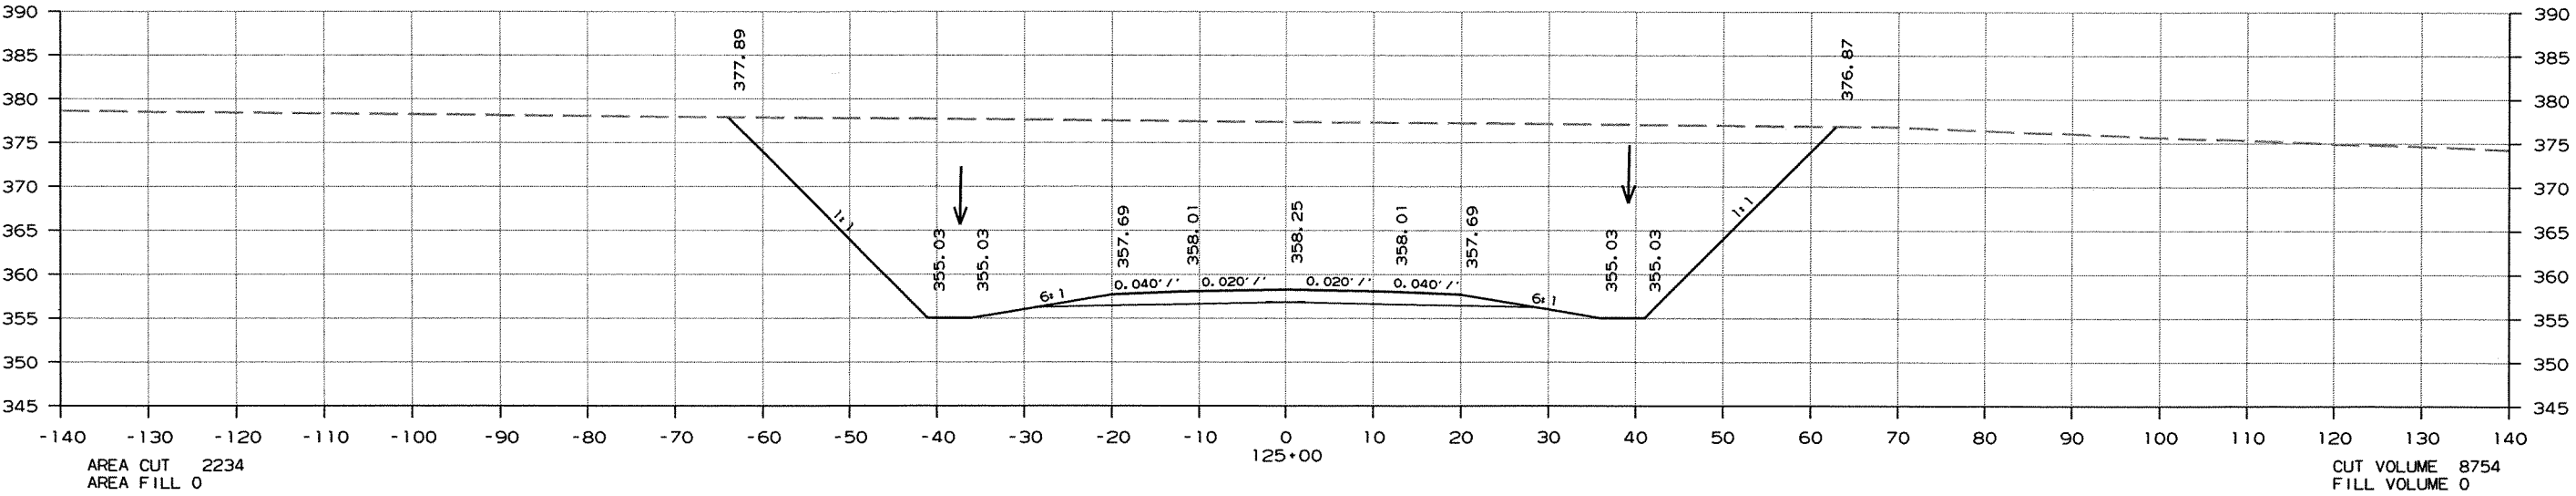

CROSS SECTION STA. 124+00 TO STA. 125+00

DATE REVISED	DATE FILMED	DATE REVISED	DATE FILMED	FED. RD. DIST. NO.	STATE	FED. AID PROJ. NO.	SHEET NO.	TOTAL SHEETS
				6	ARK.			
						JOB NO. 050189	218	340





2 CROSS SECTIONS

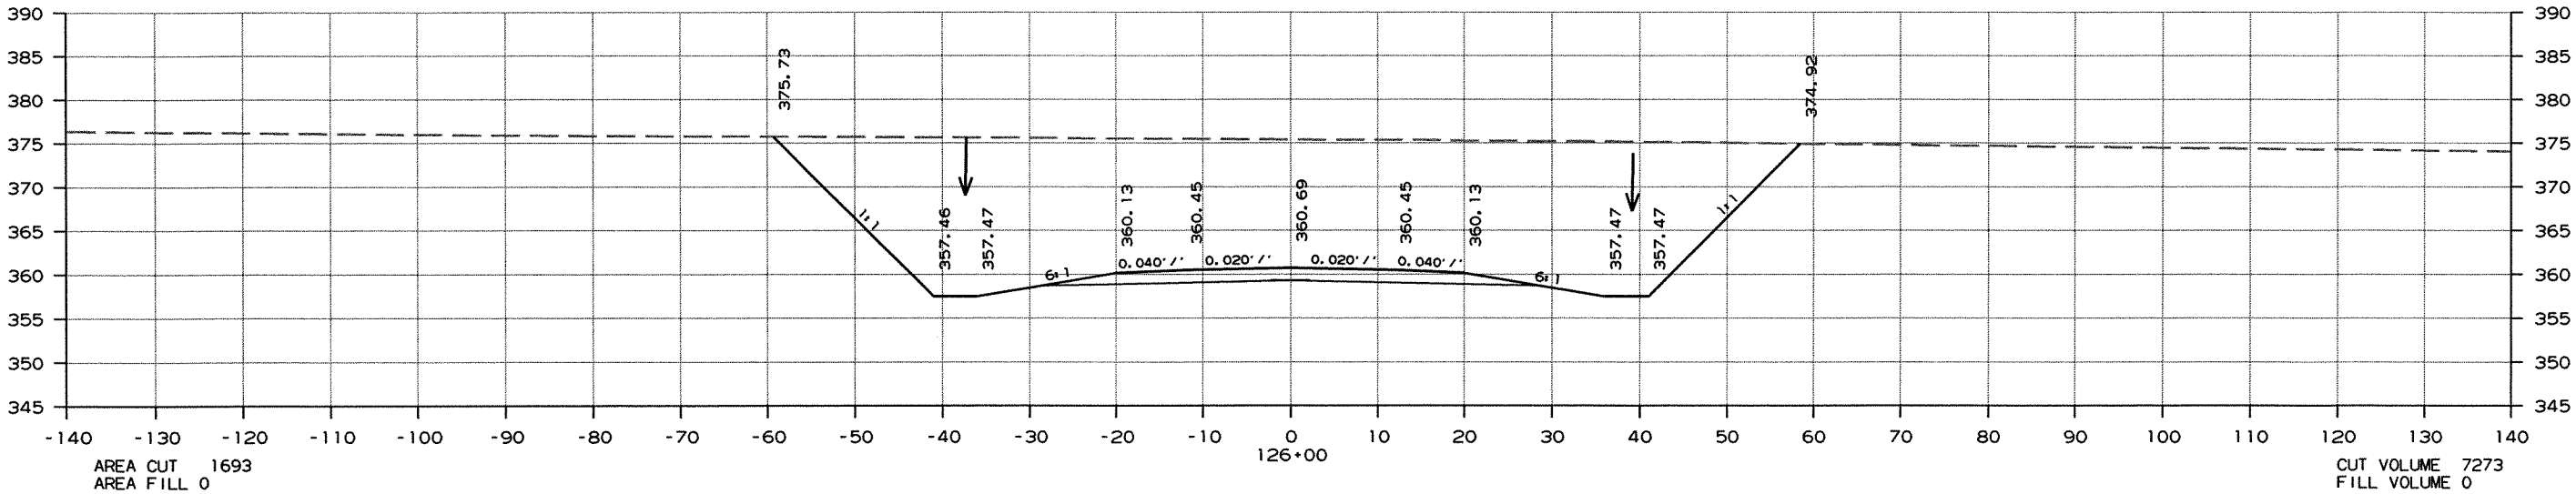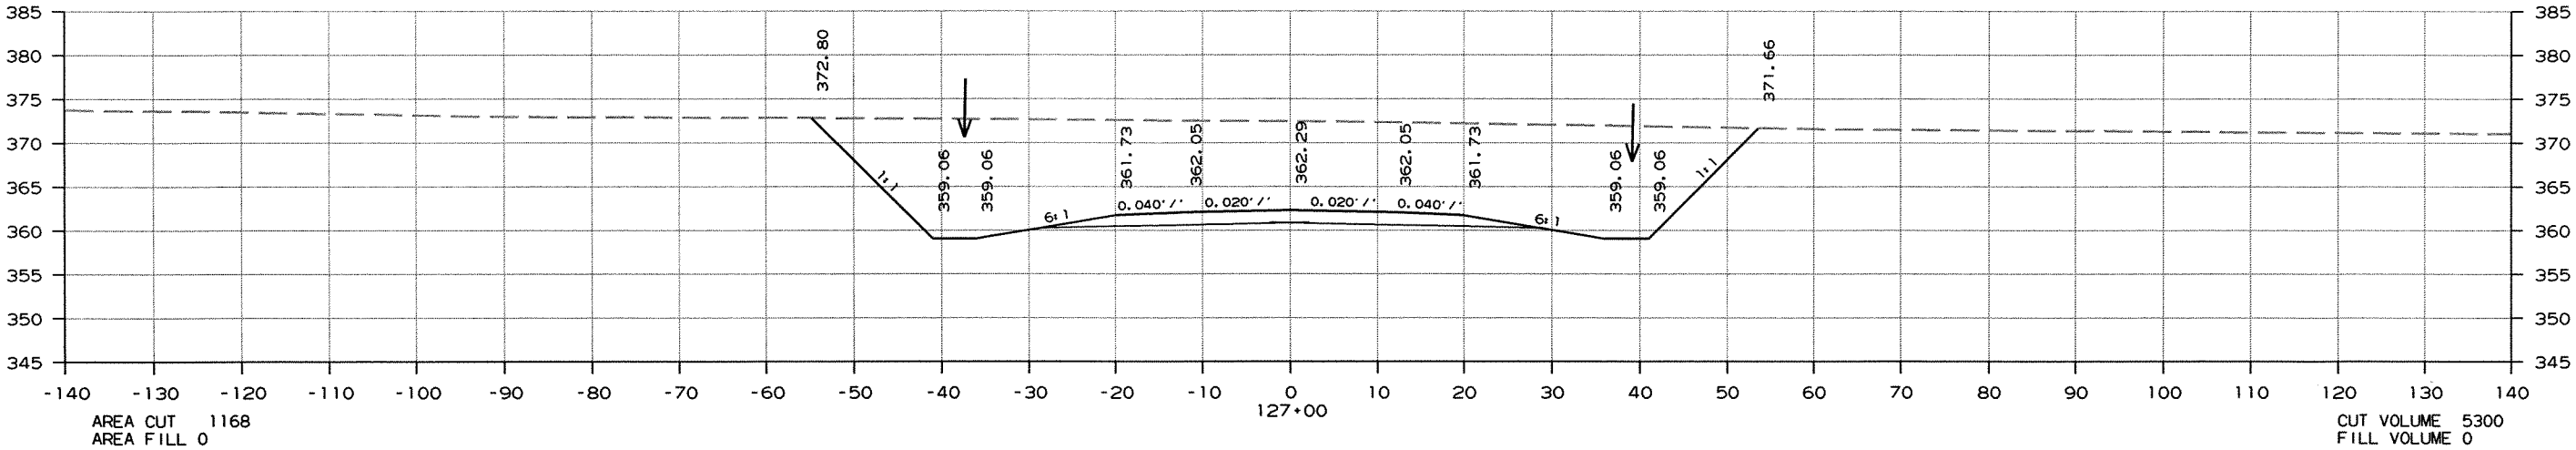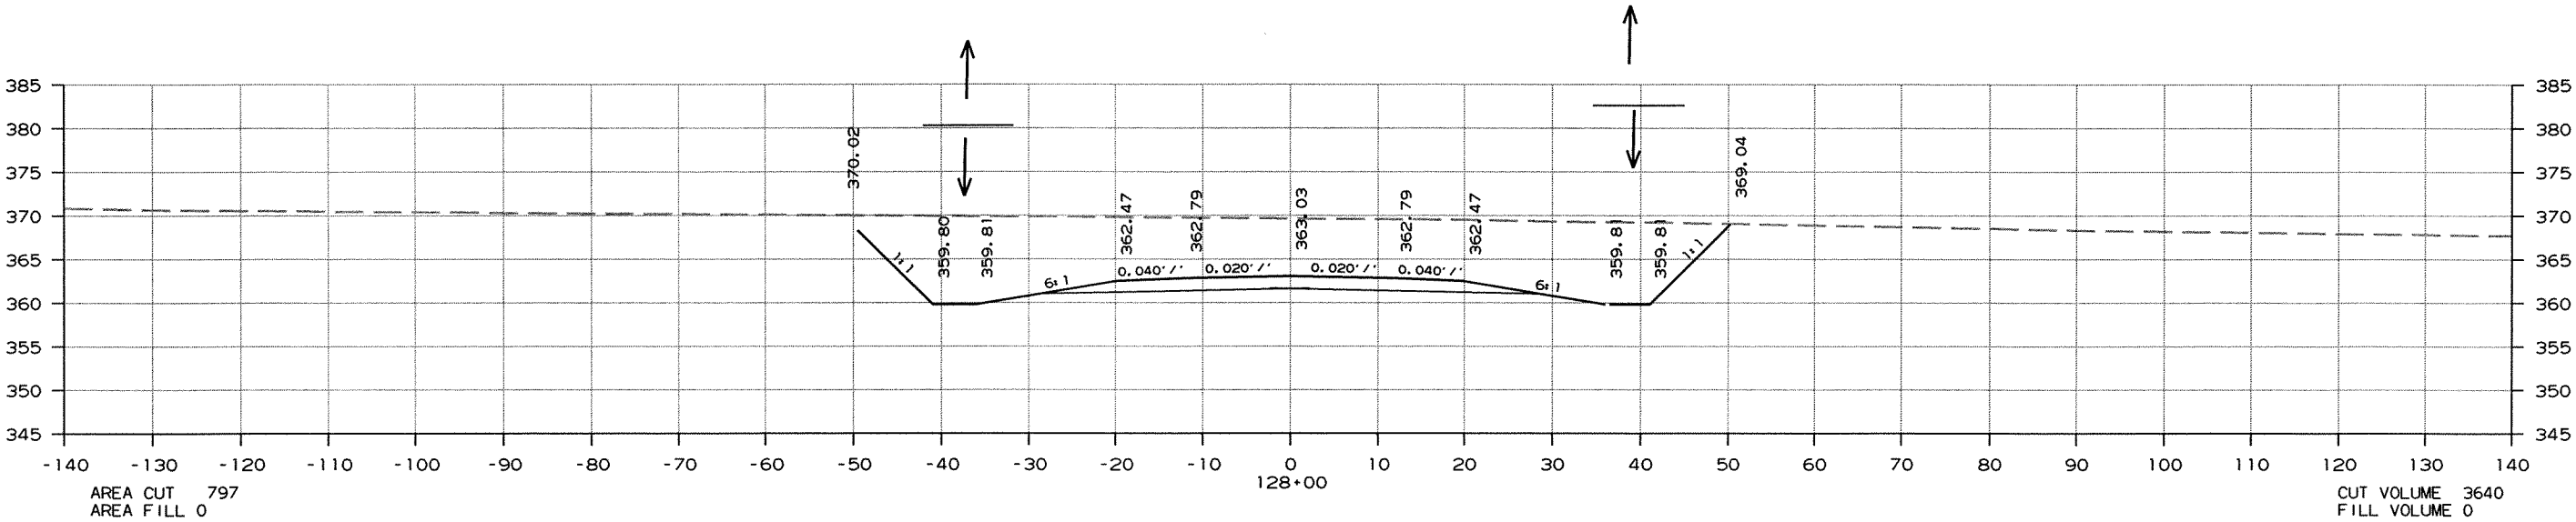

CROSS SECTION STA. 126+00 TO STA. 128+00

DATE REVISED	DATE FILMED	DATE REVISED	DATE FILMED	FED. RD. DIST. NO.	STATE	FED. AID PROJ. NO.	SHEET NO.	TOTAL SHEETS
				6	ARK.			
						JOB NO. 050189	219	340




2 CROSS SECTIONS

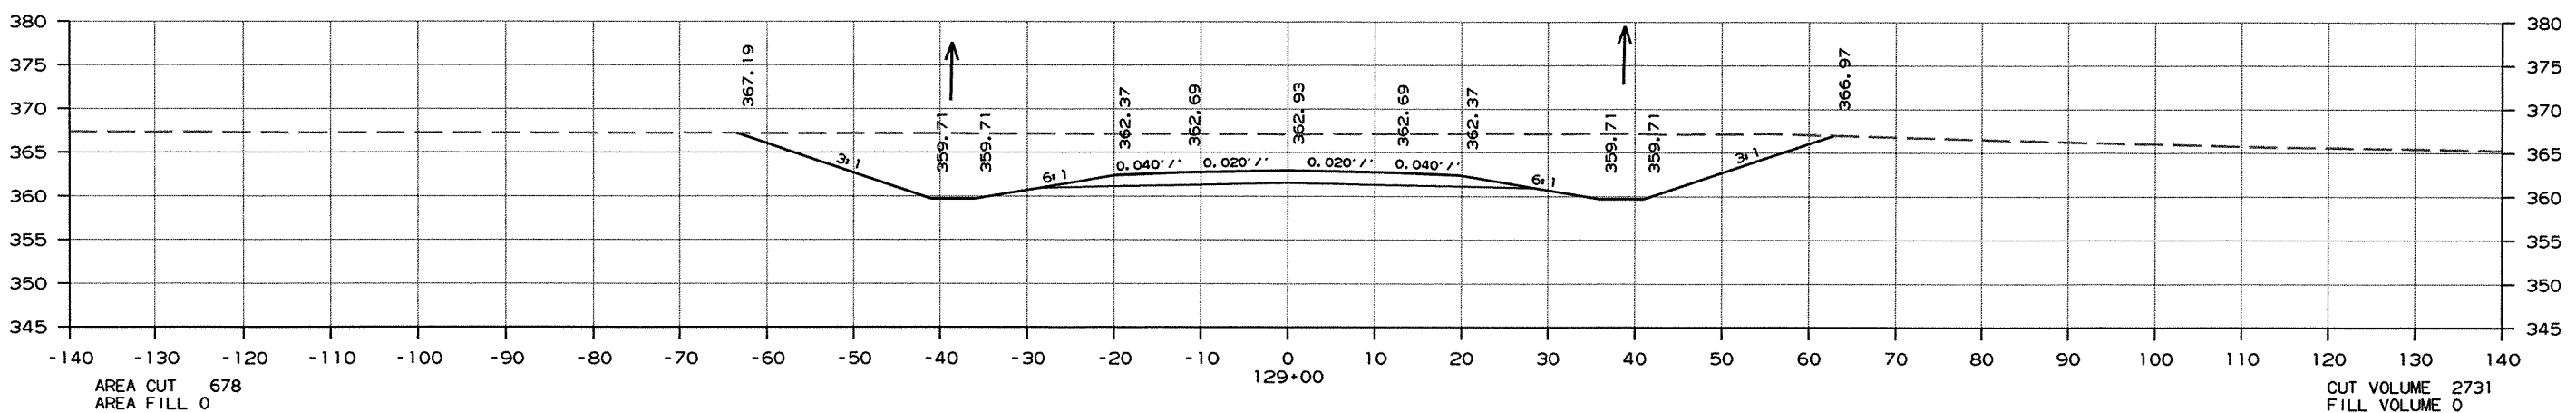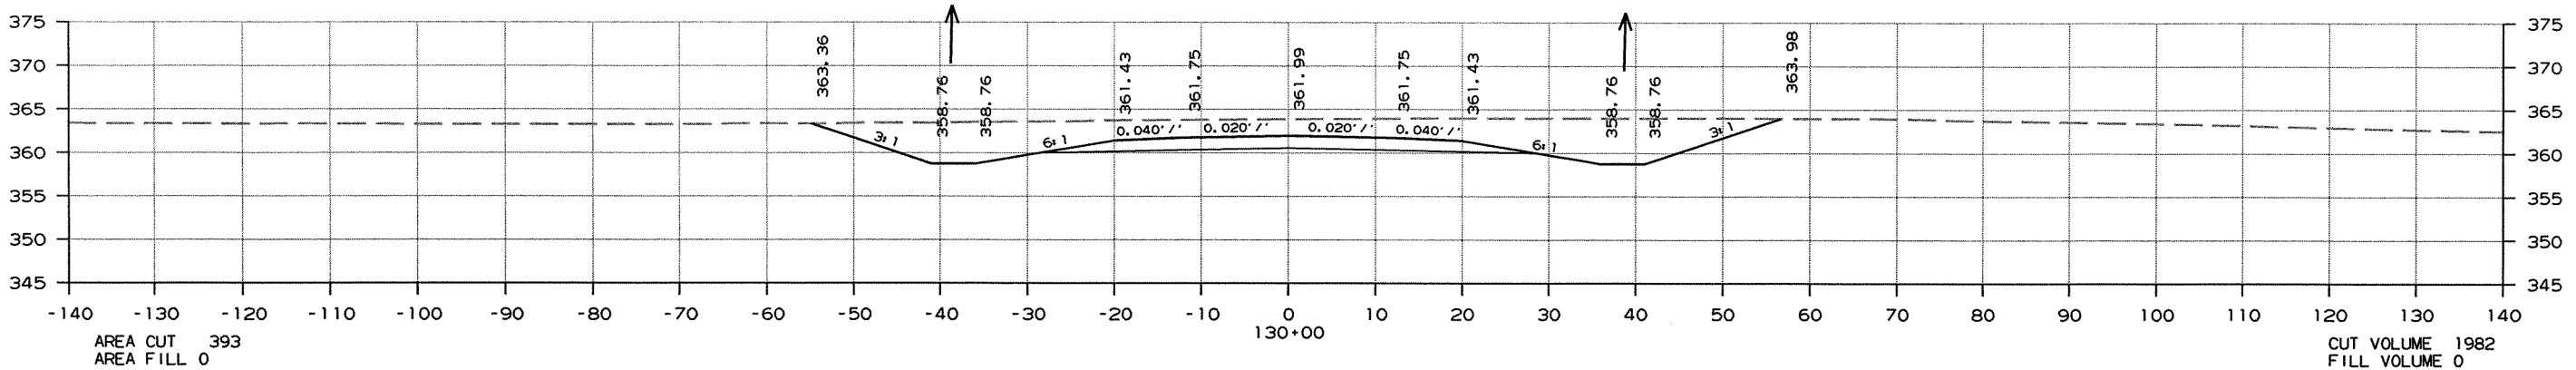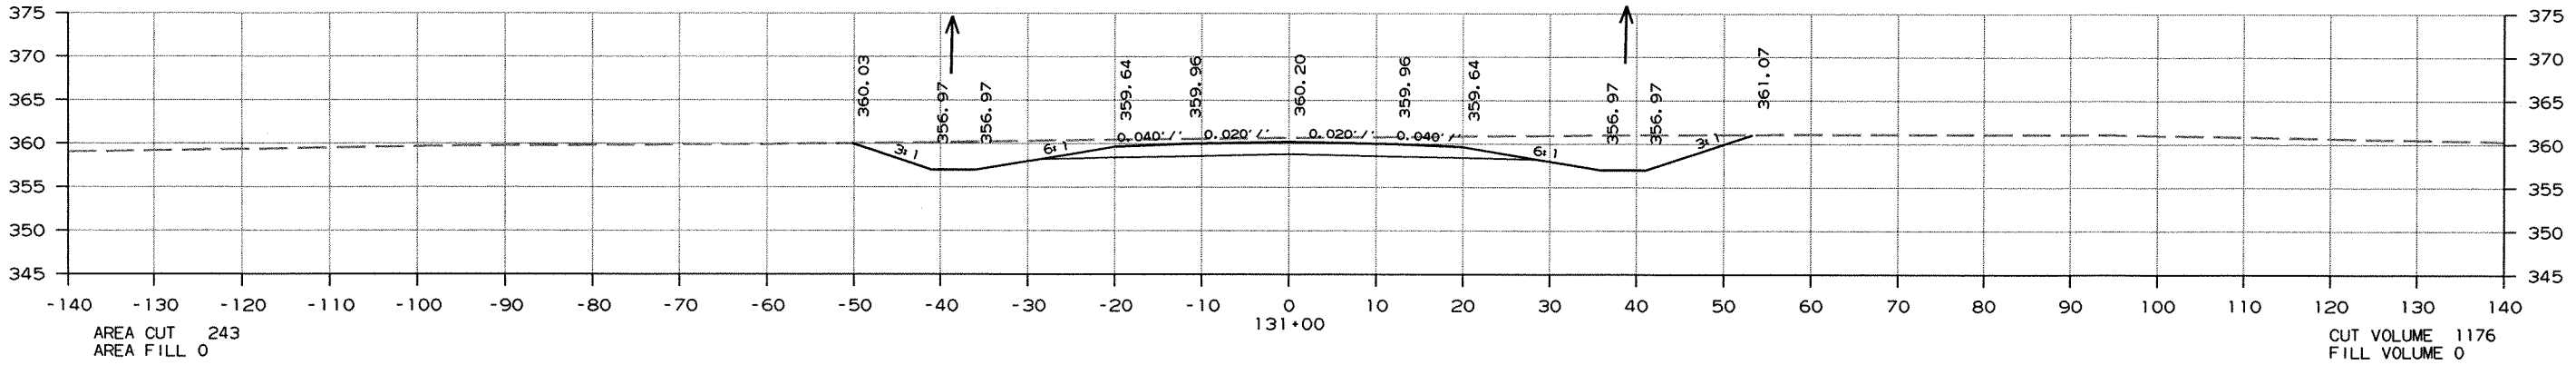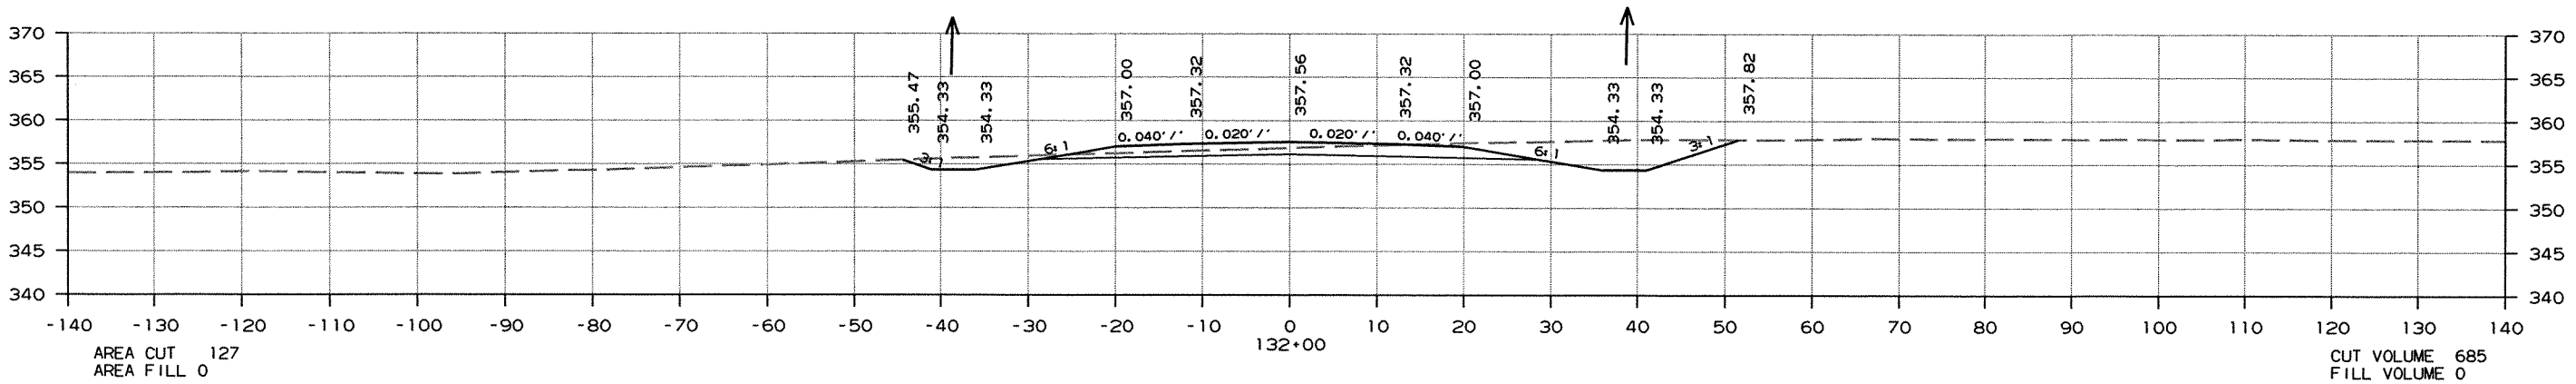

CROSS SECTION STA. 129+00 TO STA. 132+00

DATE REVISED	DATE FILMED	DATE REVISED	DATE FILMED	FED. RD. DIST. NO.	STATE	FED. AID PROJ. NO.	SHEET NO.	TOTAL SHEETS
				6	ARK.			
				JOB NO.		050189	220	340




2 CROSS SECTIONS

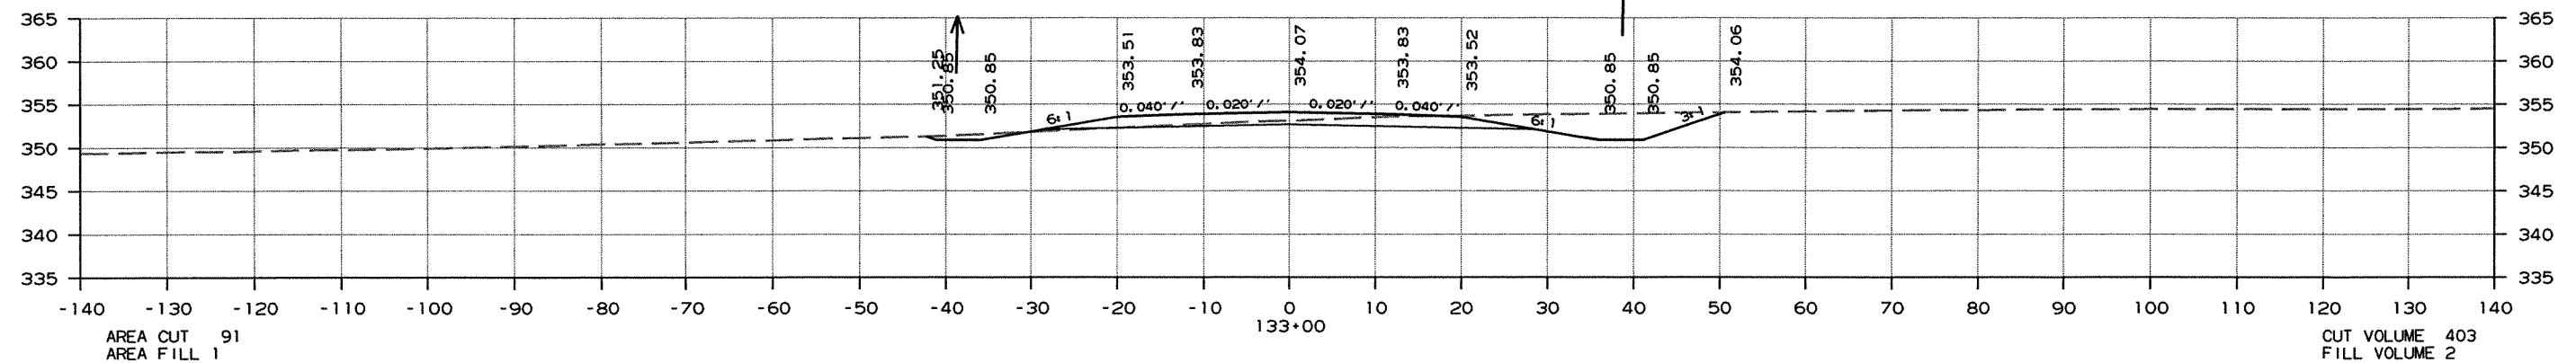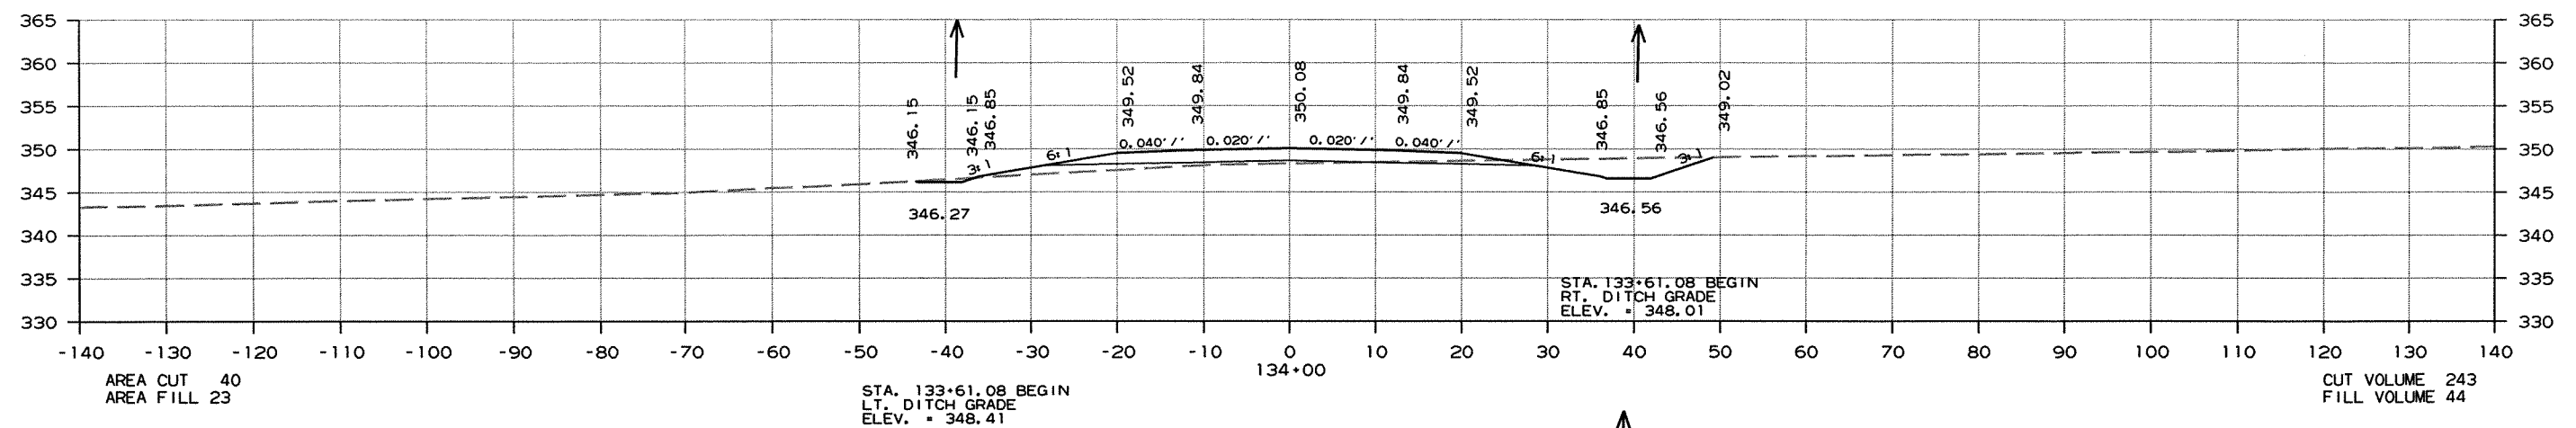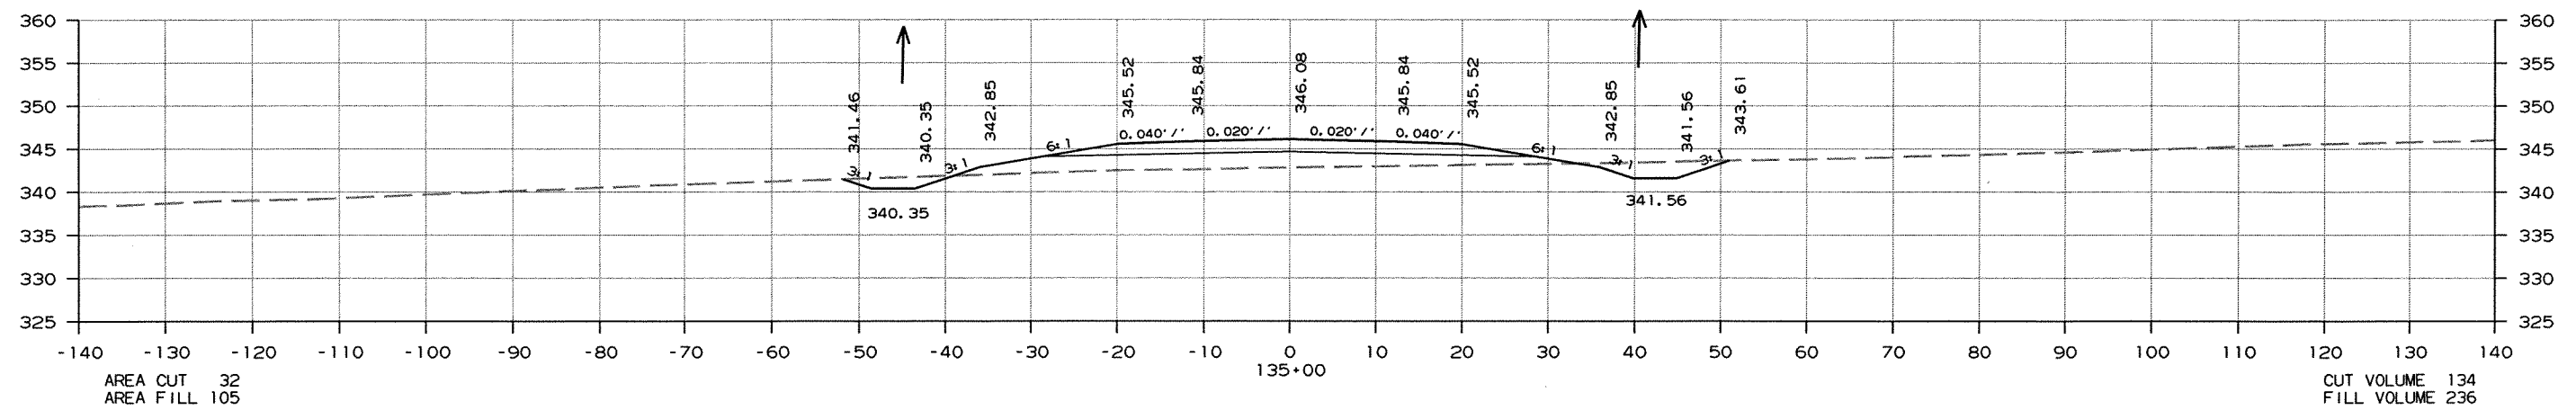

CROSS SECTION STA. 133+00 TO STA. 135+00

DATE REVISED	DATE FILMED	DATE REVISED	DATE FILMED	FED. RD. DIST. NO.	STATE	FED. AID PROJ. NO.	SHEET NO.	TOTAL SHEETS
				6	ARK.			
						JOB NO. 050189	221	340




2 CROSS SECTIONS

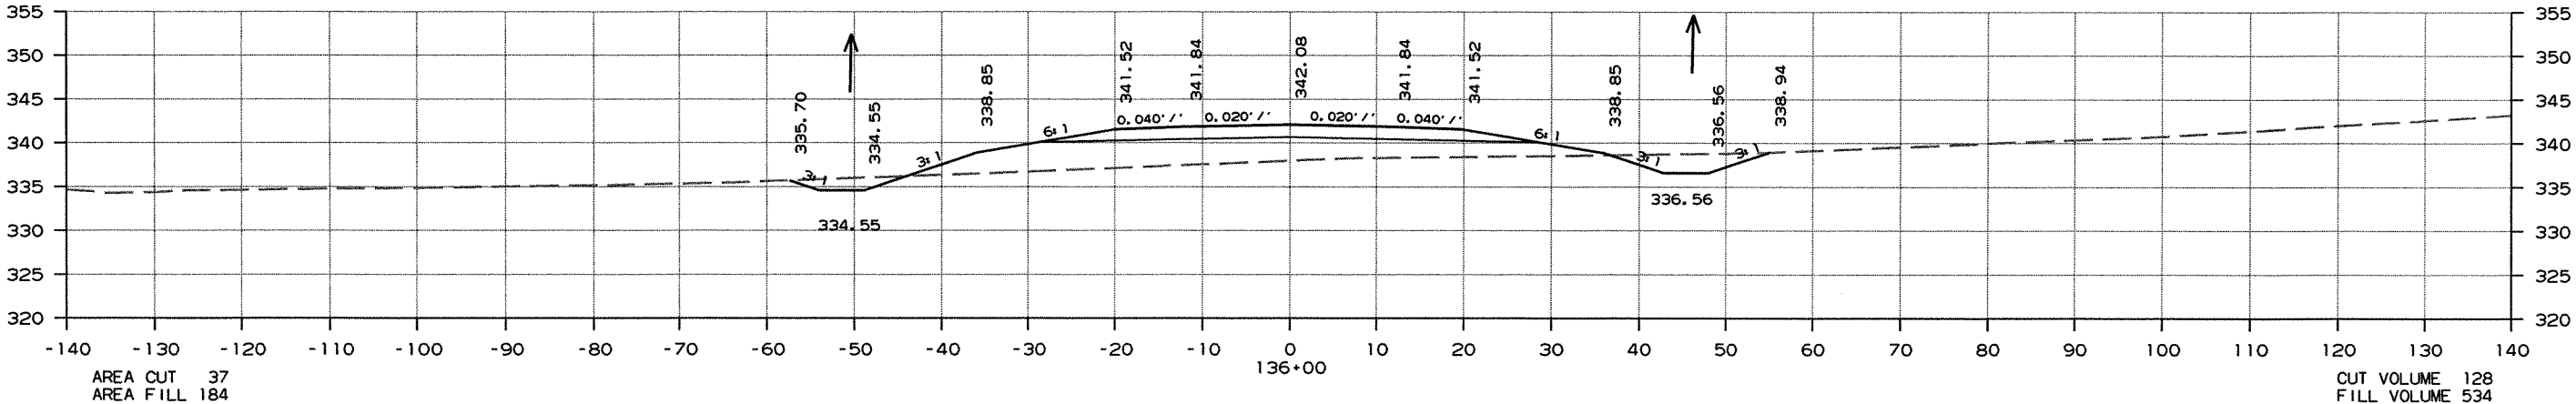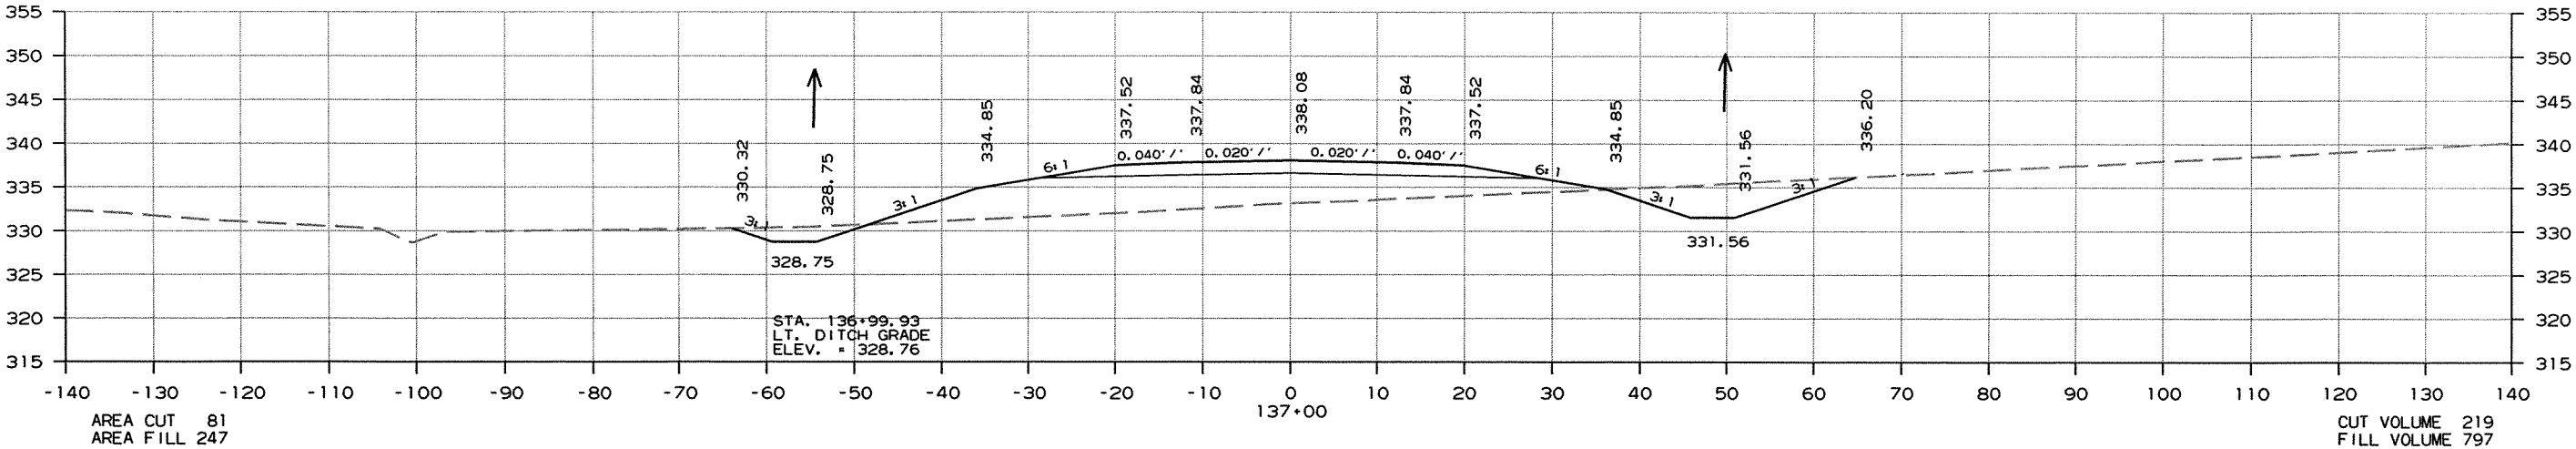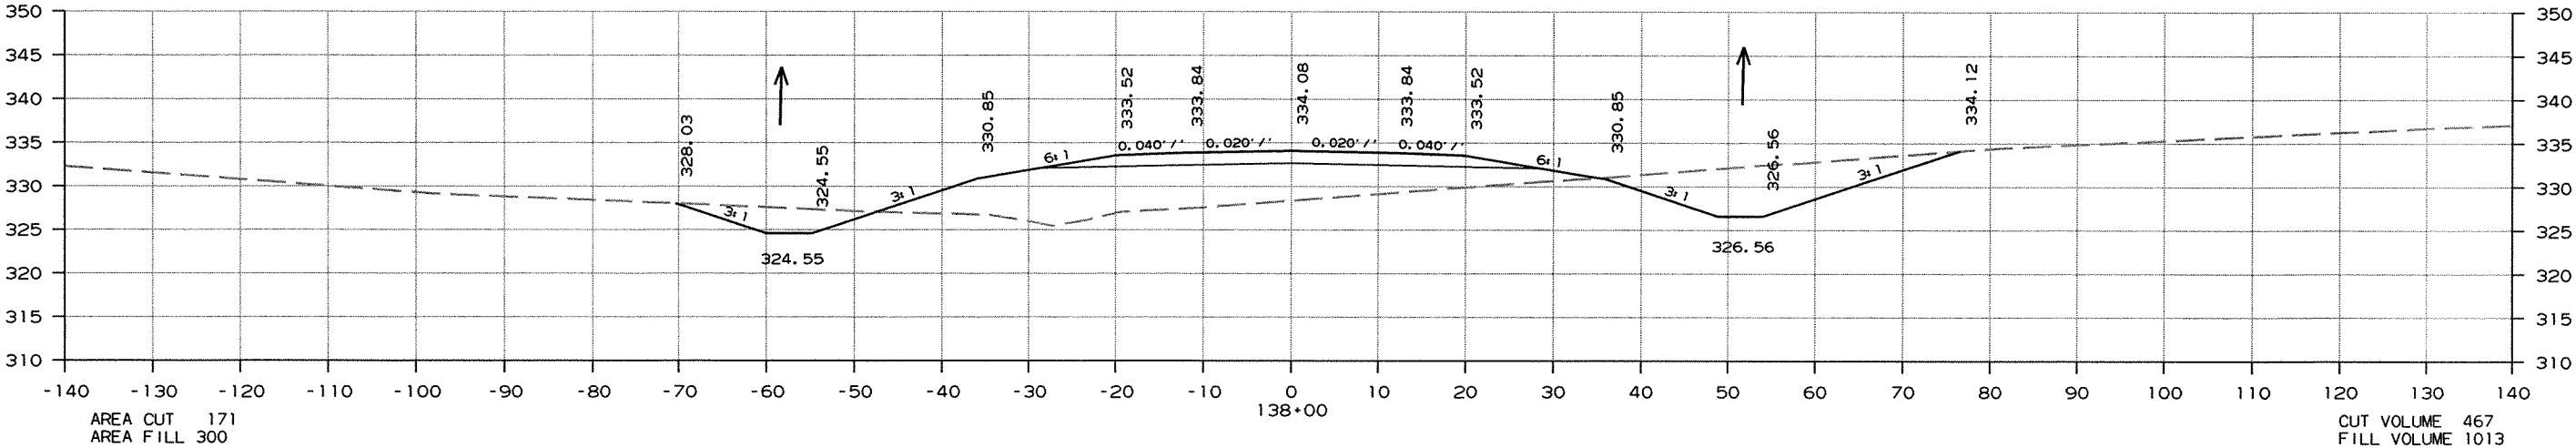

CROSS SECTION STA. 136+00 TO STA. 138+00

DATE REVISED	DATE FILMED	DATE REVISED	DATE FILMED	FED. RD. DIST. NO.	STATE	FED. AID PROJ. NO.	SHEET NO.	TOTAL SHEETS
				6	ARK.			
						JOB NO. 050189	222	340




2 CROSS SECTIONS

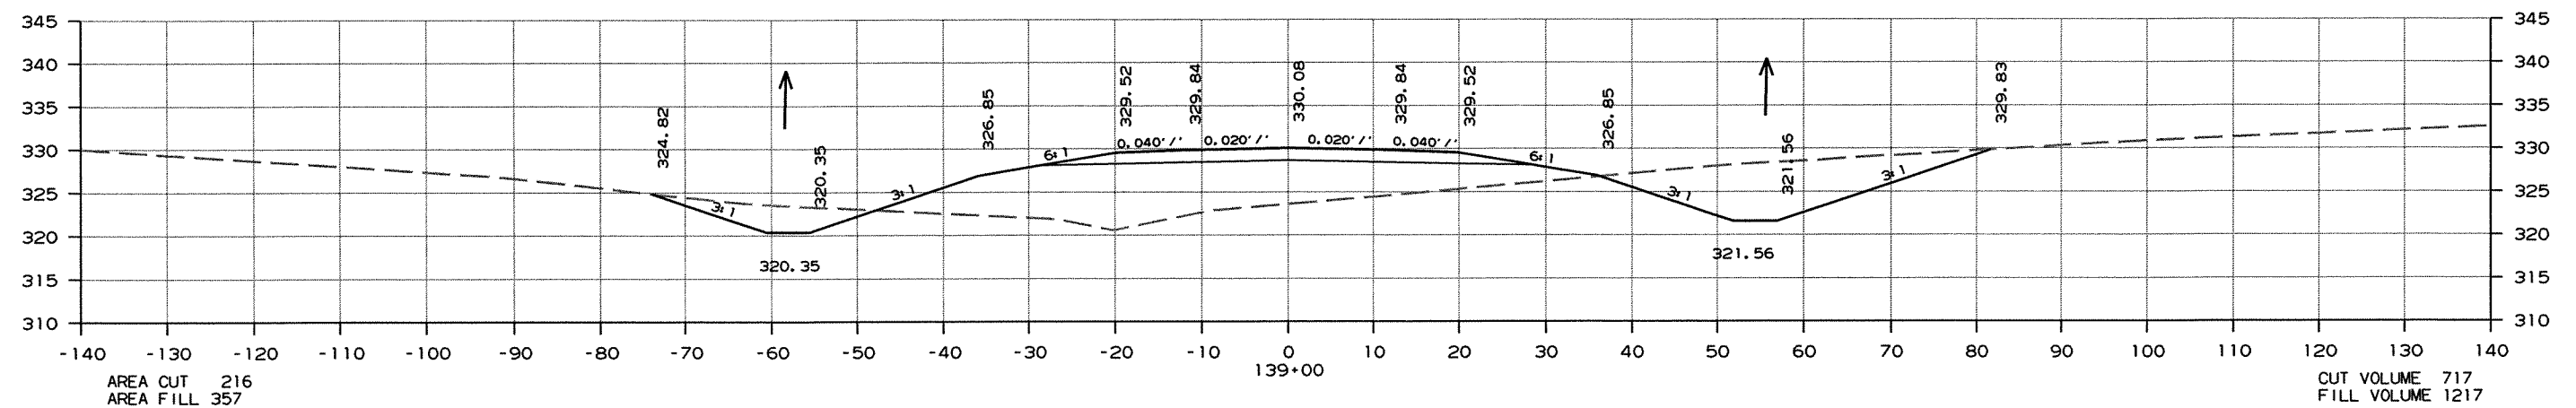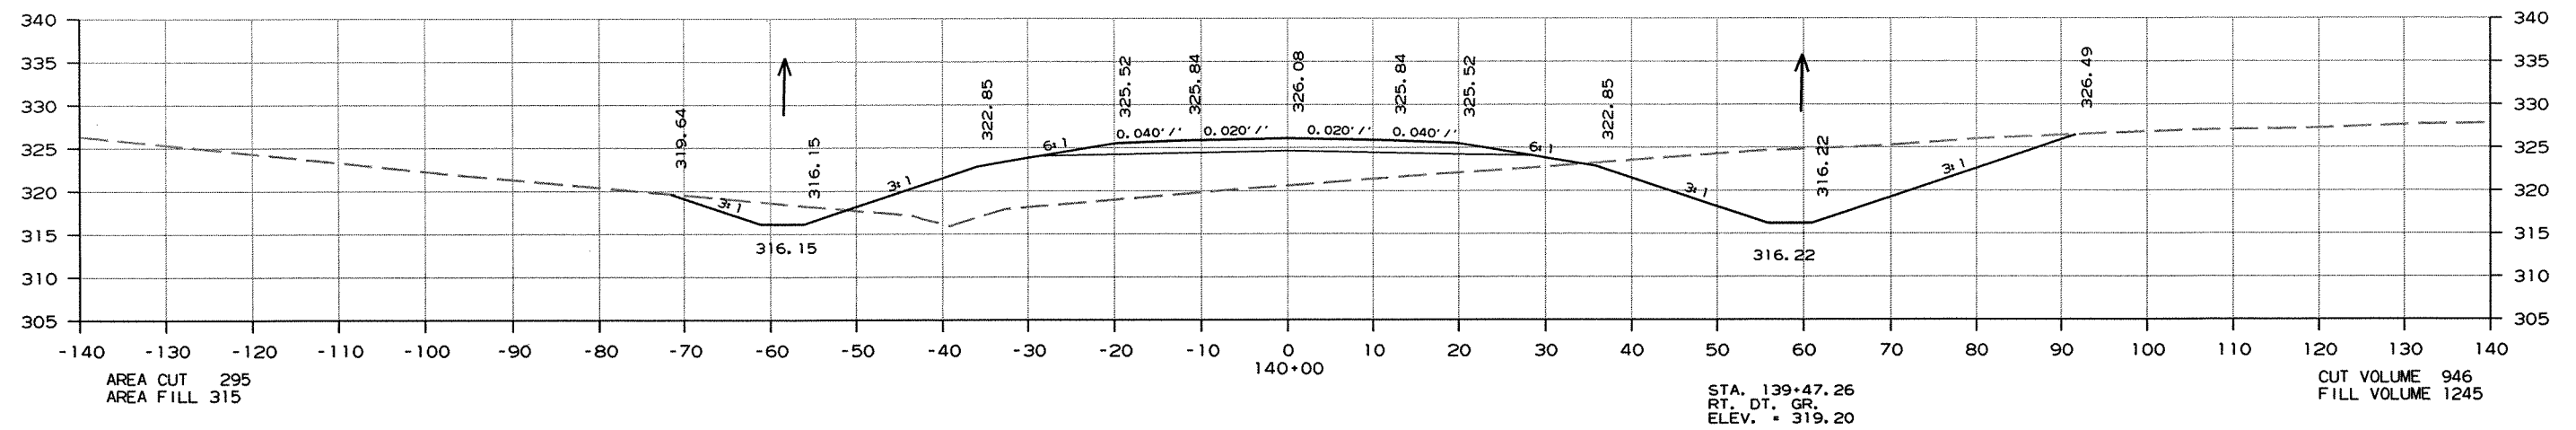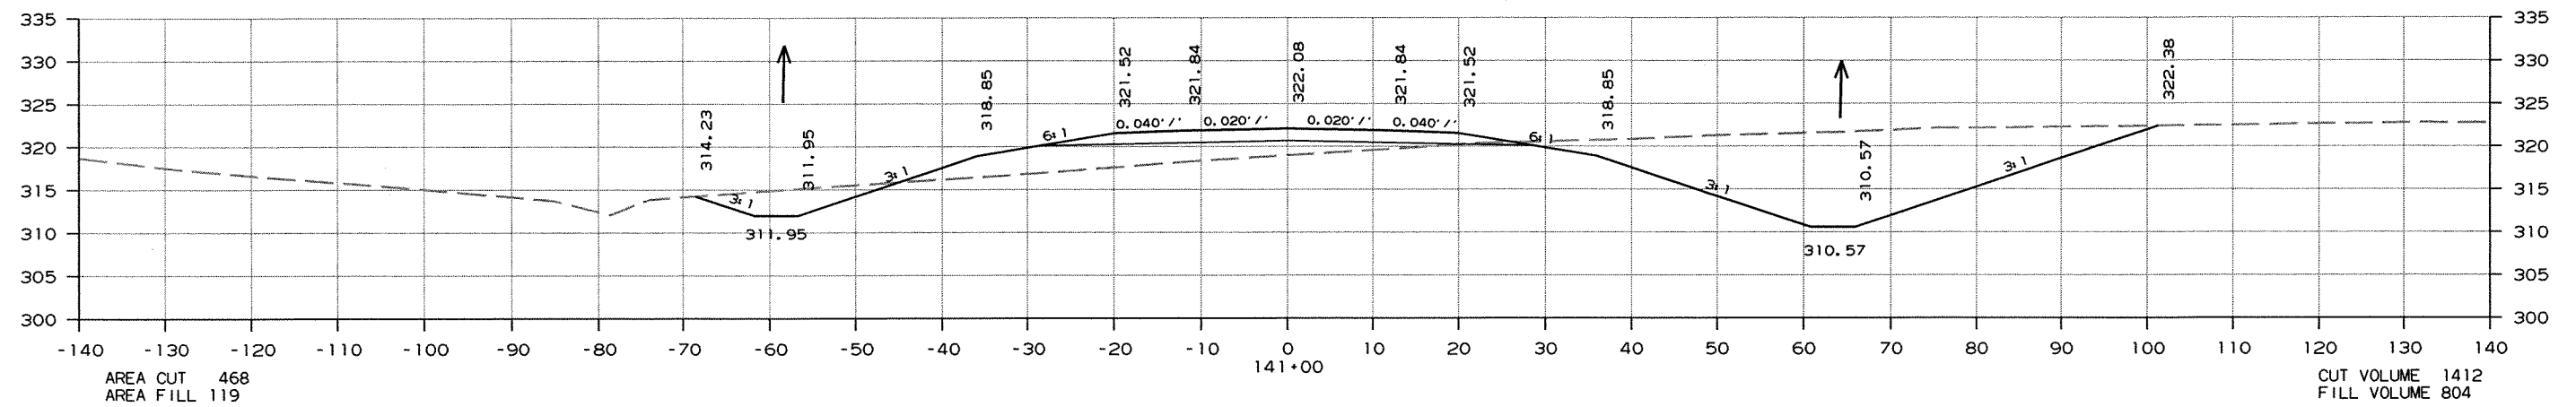

CROSS SECTION STA. 139+00 TO STA. 141+00

DATE REVISED	DATE FILMED	DATE REVISED	DATE FILMED	FED. RD. DIST. NO.	STATE	FED. AID PROJ. NO.	SHEET NO.	TOTAL SHEETS
				6	ARK.			
						JOB NO. 050189	223	340

② CROSS SECTIONS

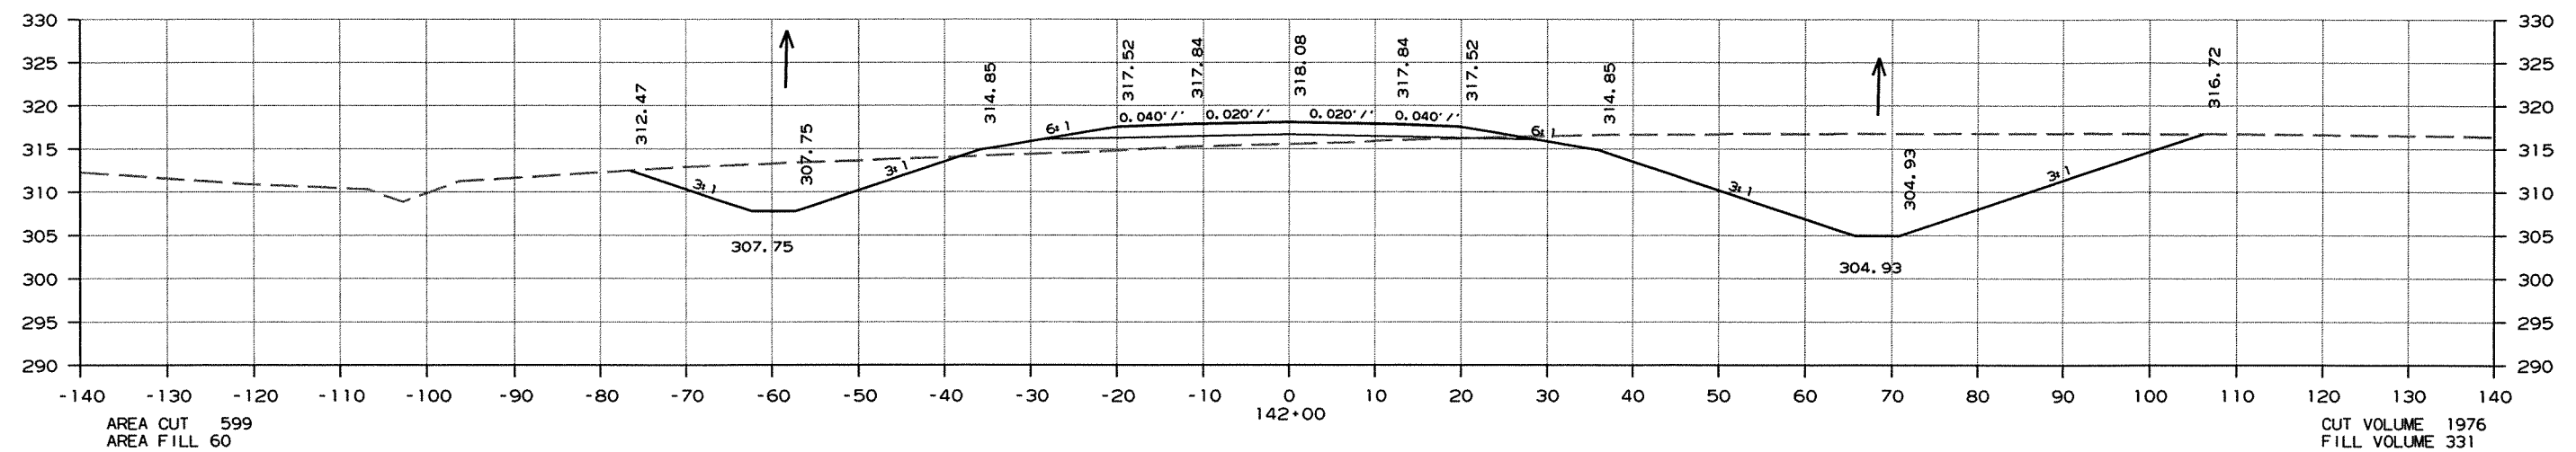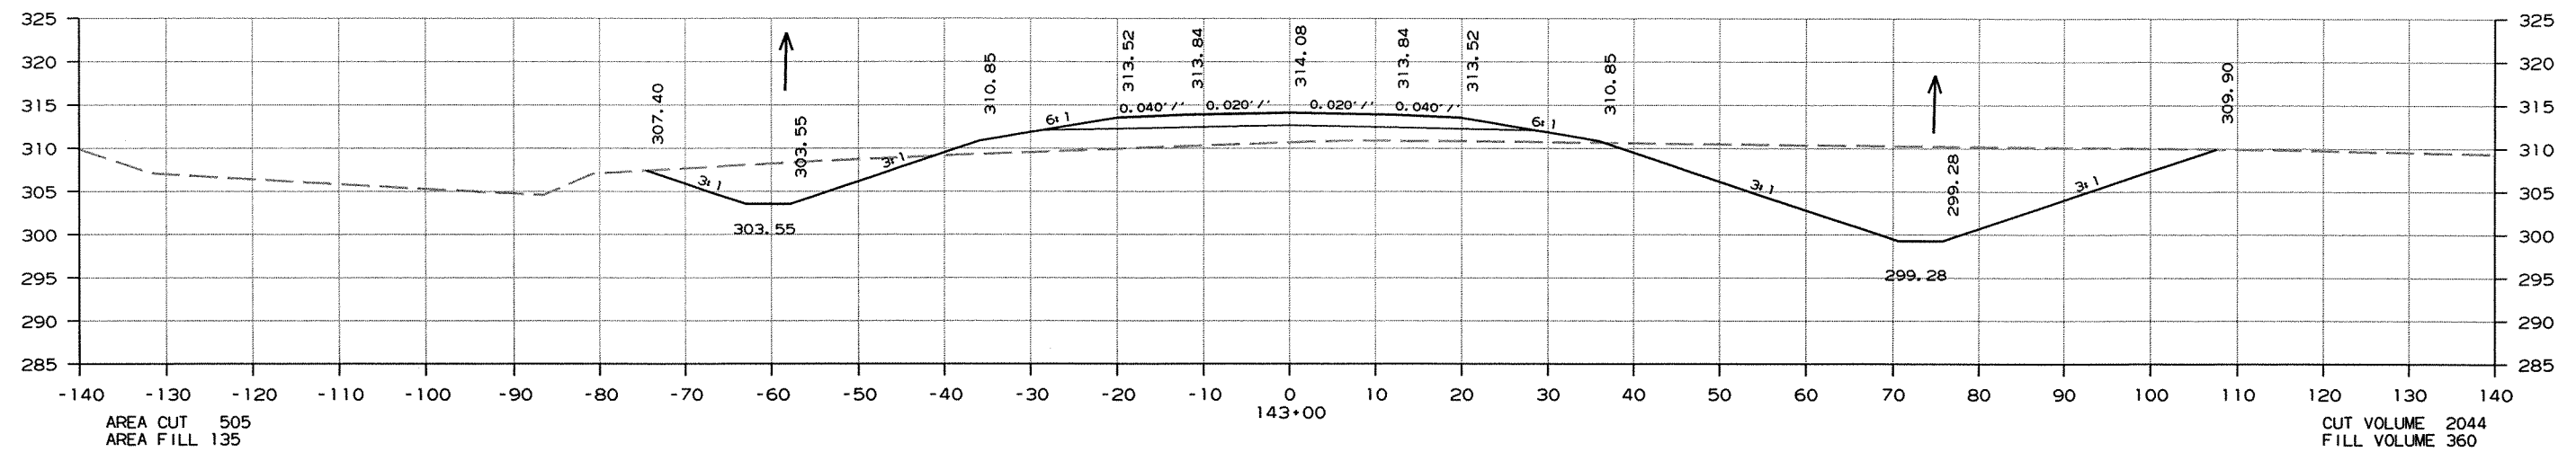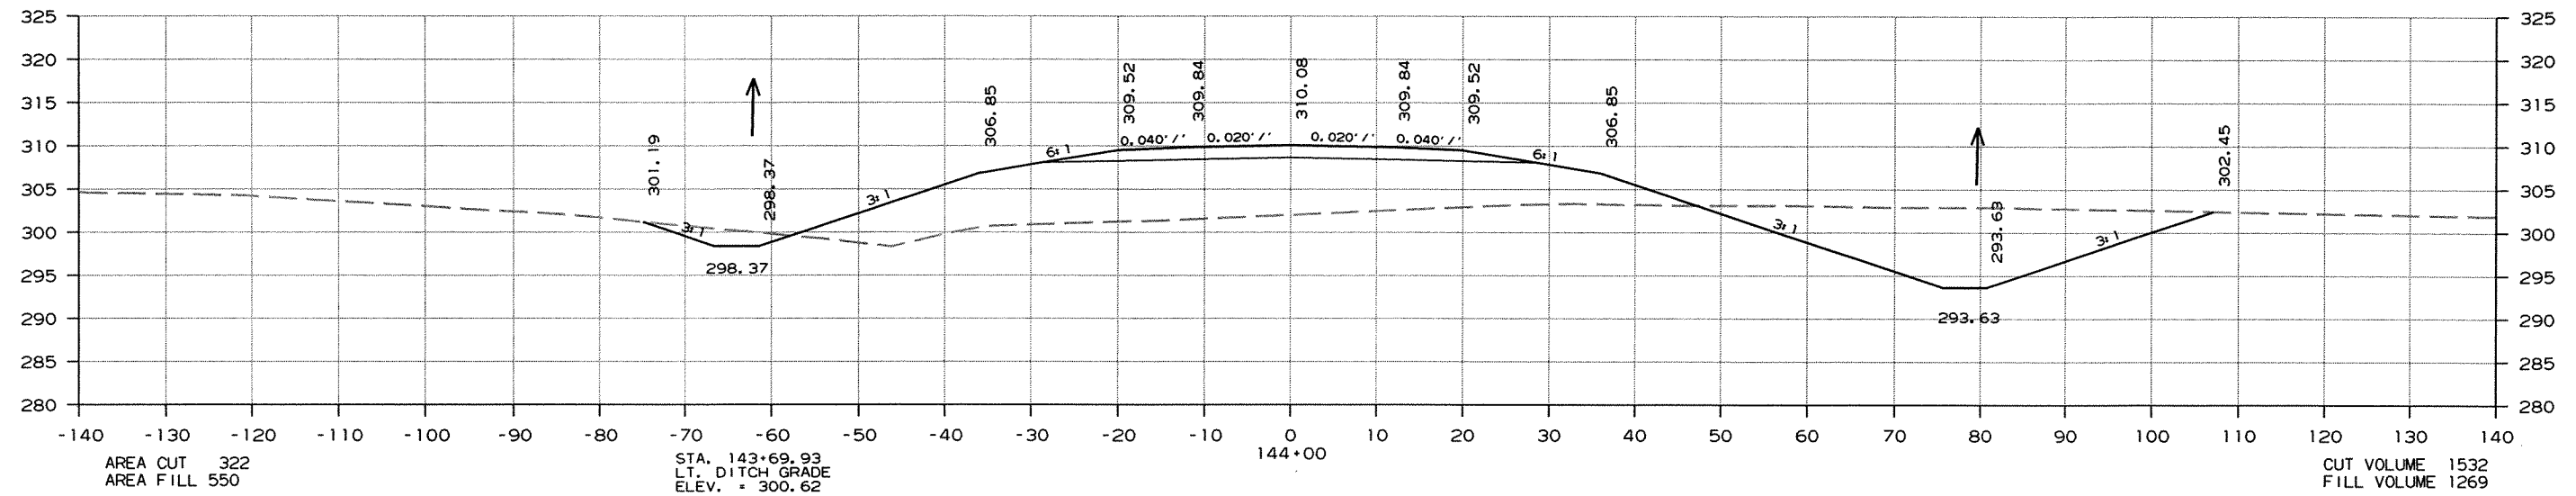



CROSS SECTION STA. 142+00 TO STA. 144+00

8/2/2012

R050189.DGN

DATE REVISED	DATE FILMED	DATE REVISED	DATE FILMED	FED. RD. DIST. NO.	STATE	FED. AID PROJ. NO.	SHEET NO.	TOTAL SHEETS
				6	ARK.			
				JOB NO. 050189			224	340



2 CROSS SECTIONS

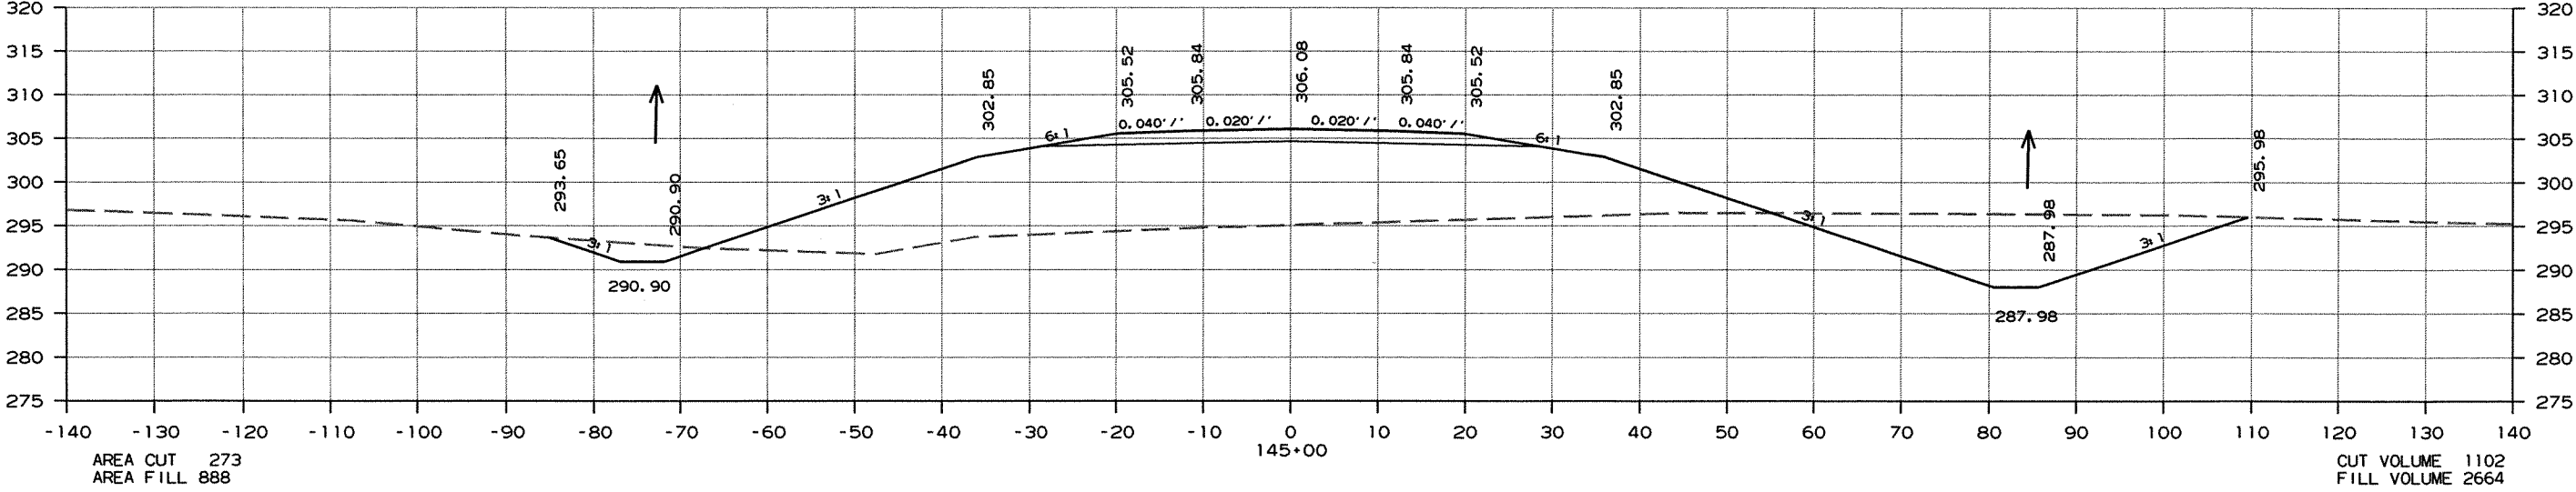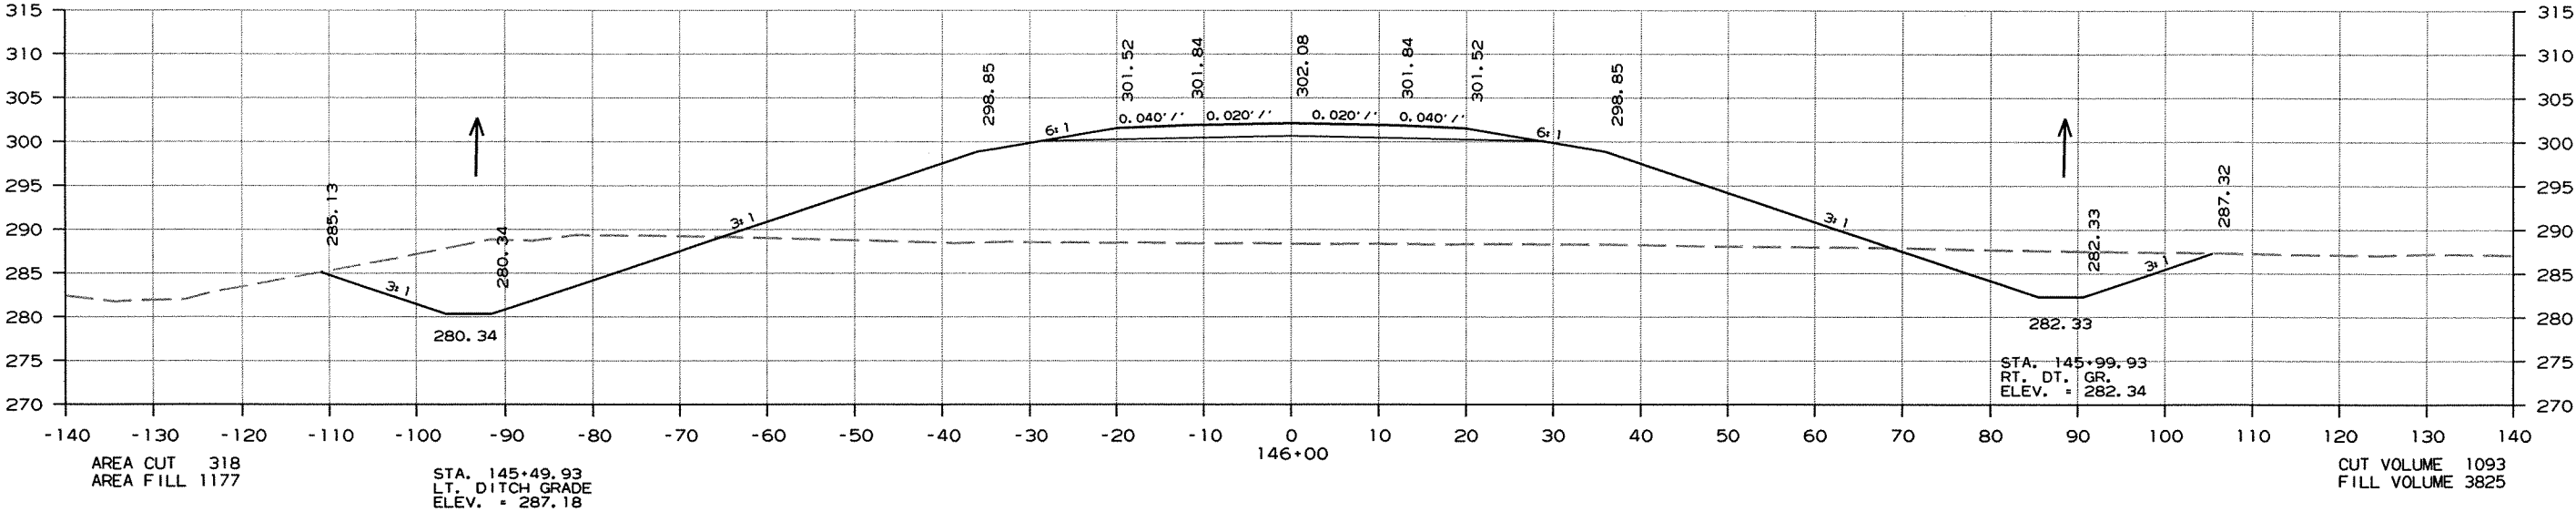

CROSS SECTION STA. 145+00 TO STA. 146+00

DATE REVISED	DATE FILMED	DATE REVISED	DATE FILMED	FED. RD. DIST. NO.	STATE	FED. AID PROJ. NO.	SHEET NO.	TOTAL SHEETS
				6	ARK.			
				JOB NO.		050189	225	340



2 CROSS SECTIONS

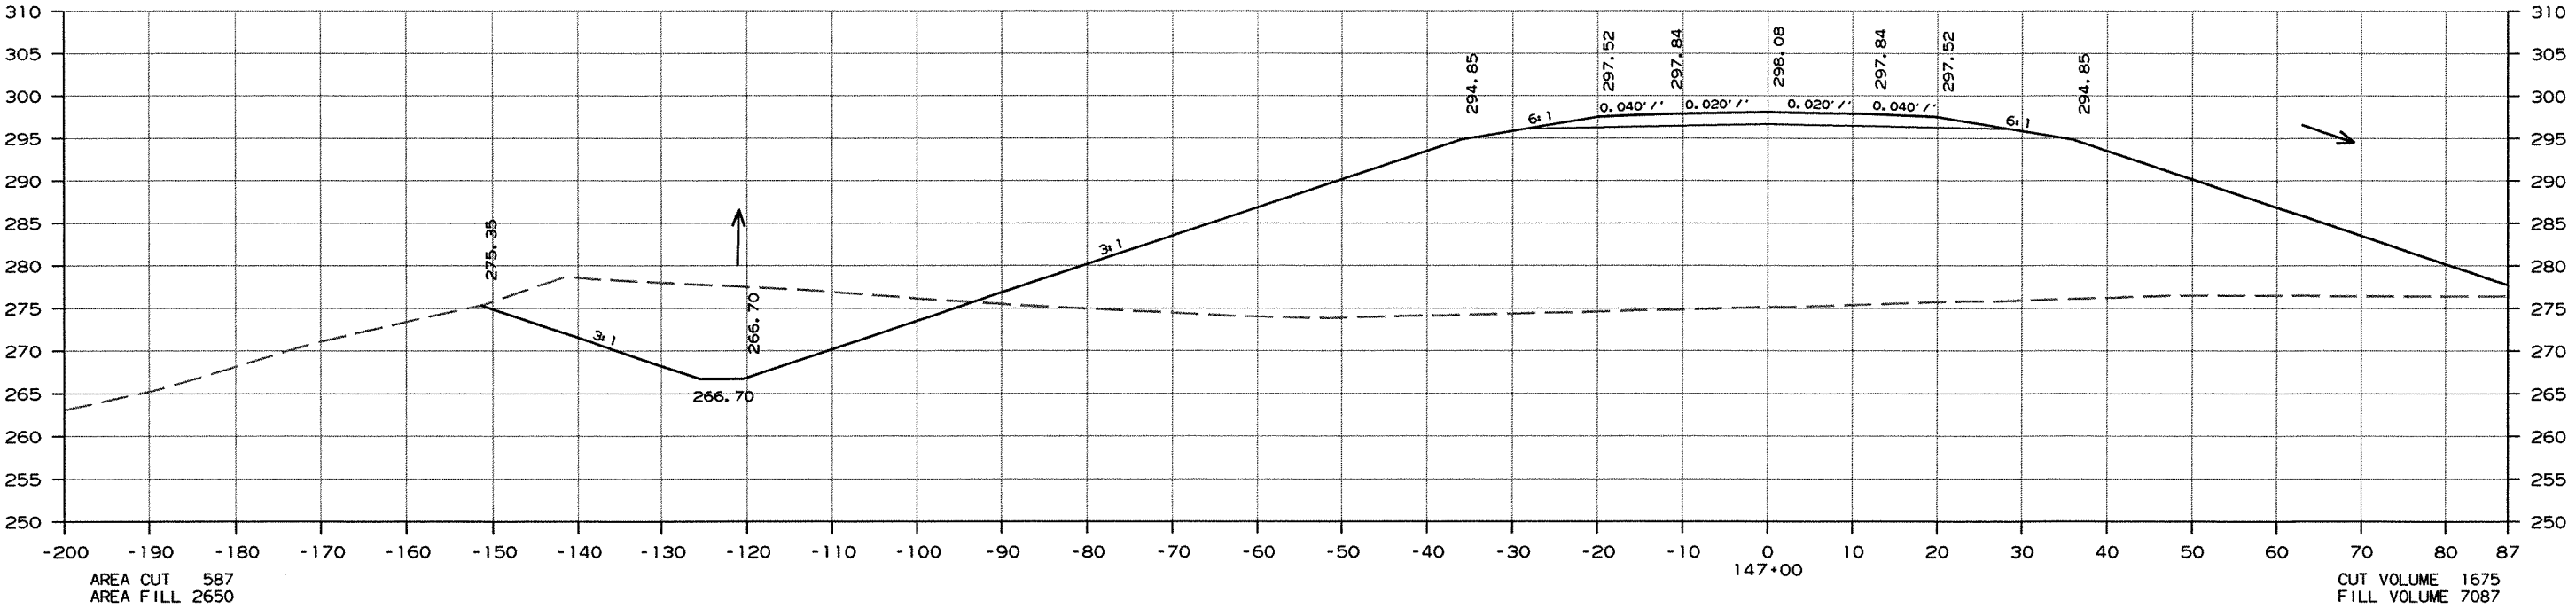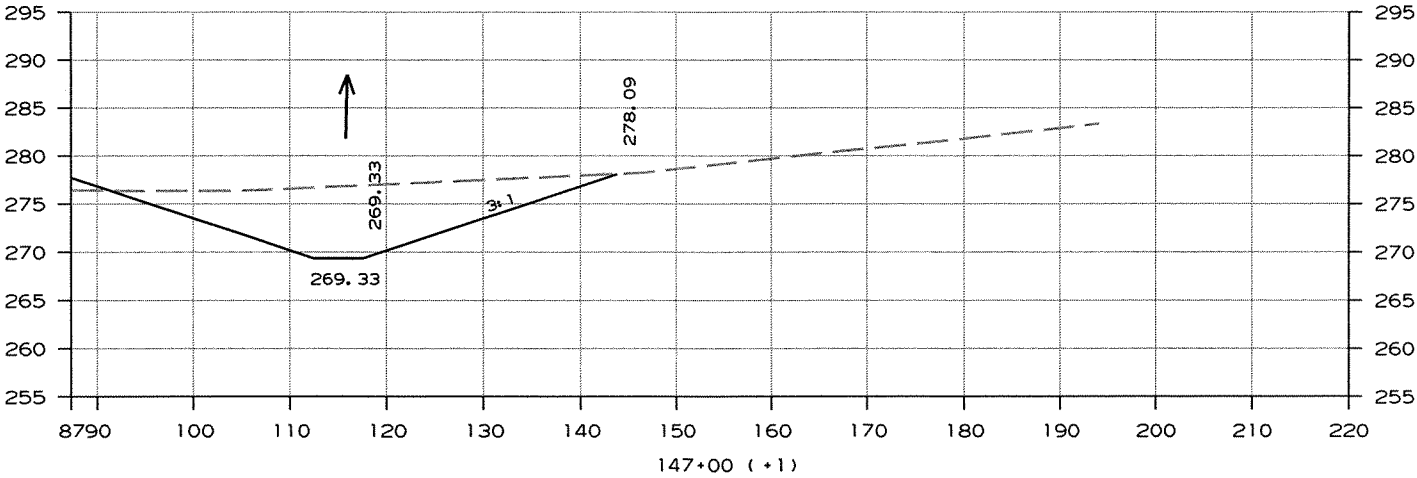

CROSS SECTION STA. 147+00 TO STA. 147+00

DATE REVISED	DATE FILMED	DATE REVISED	DATE FILMED	FED. RD. DIST. NO.	STATE	FED. AID PROJ. NO.	SHEET NO.	TOTAL SHEETS
				6	ARK.			
						JOB NO. 050189	226	340



2 CROSS SECTIONS

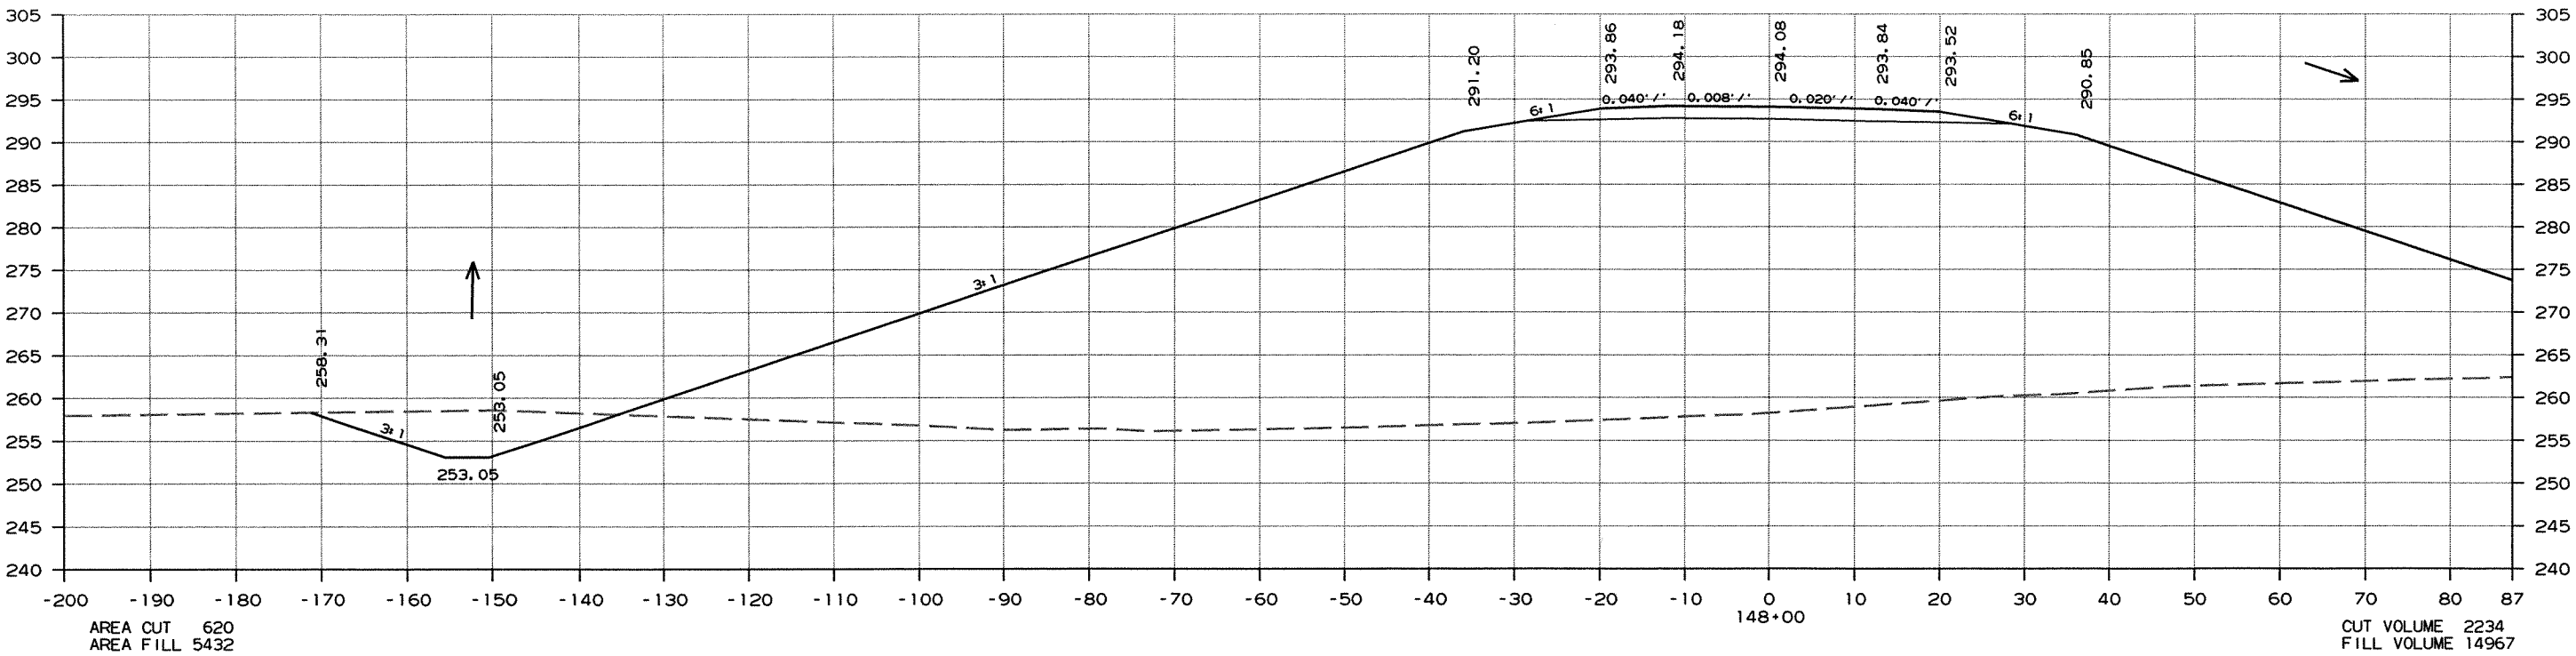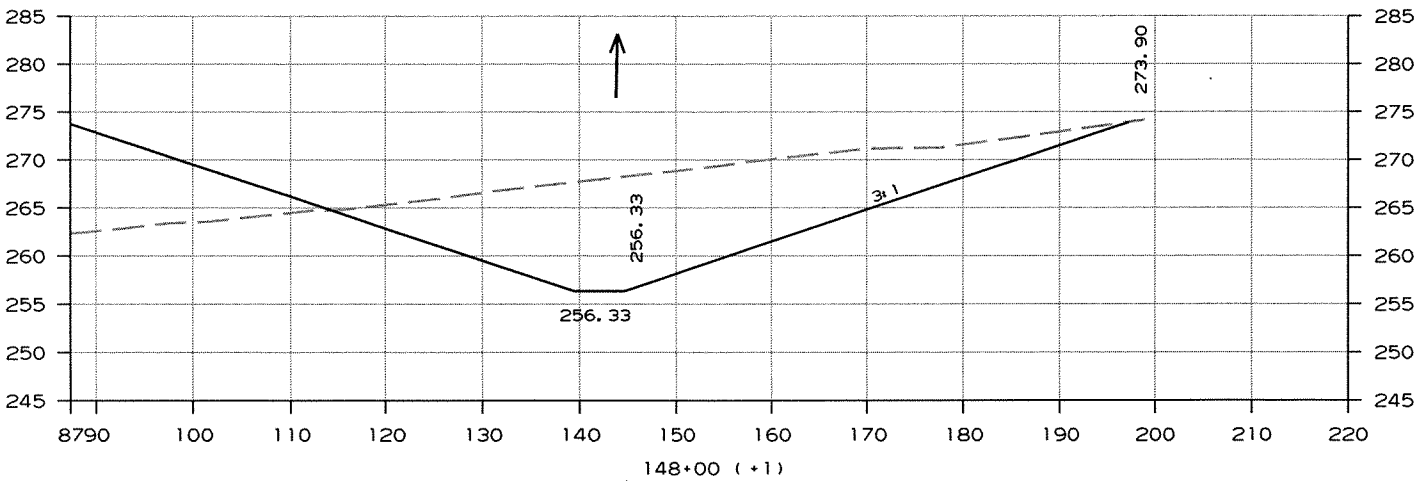

CROSS SECTION STA. 148+00 TO STA. 148+00

DATE REVISED	DATE FILMED	DATE REVISED	DATE FILMED	FED. RD. DIST. NO.	STATE	FED. AID PROJ. NO.	SHEET NO.	TOTAL SHEETS
				6	ARK.			
				JOB NO.		050189	227	340


2 CROSS SECTIONS

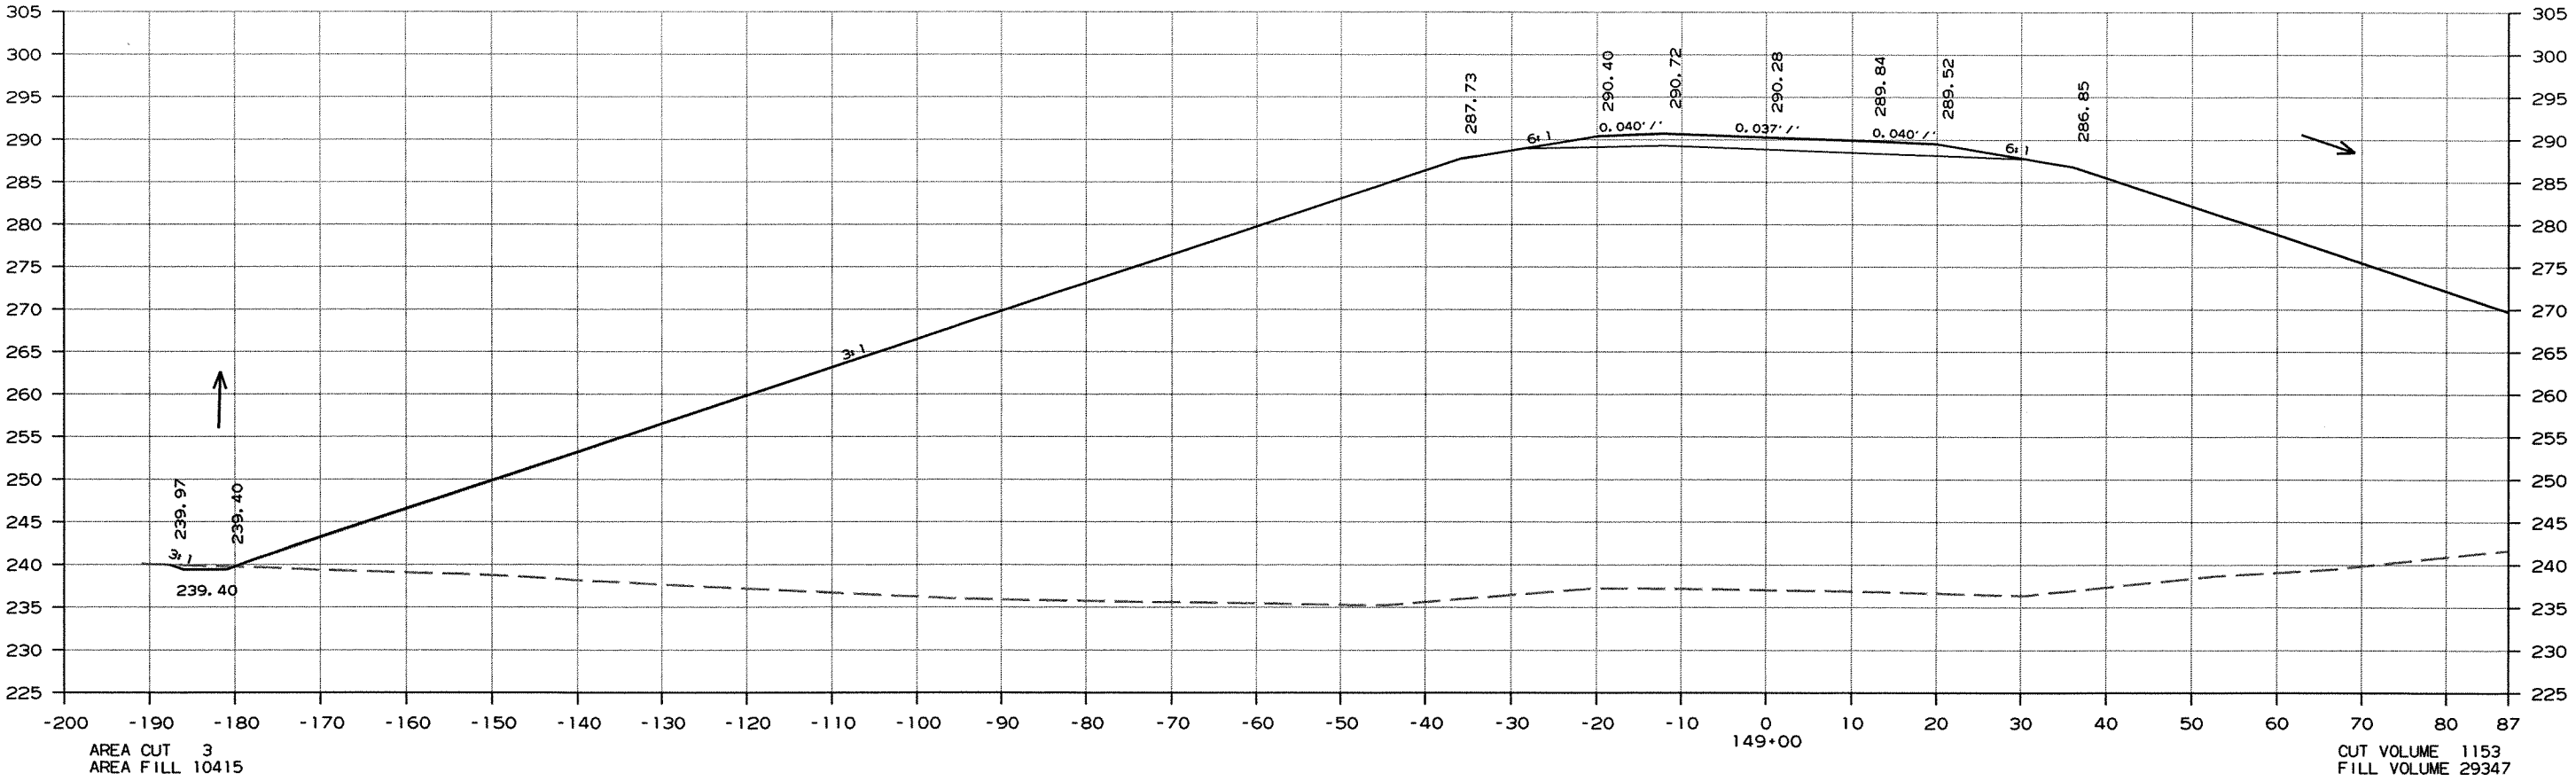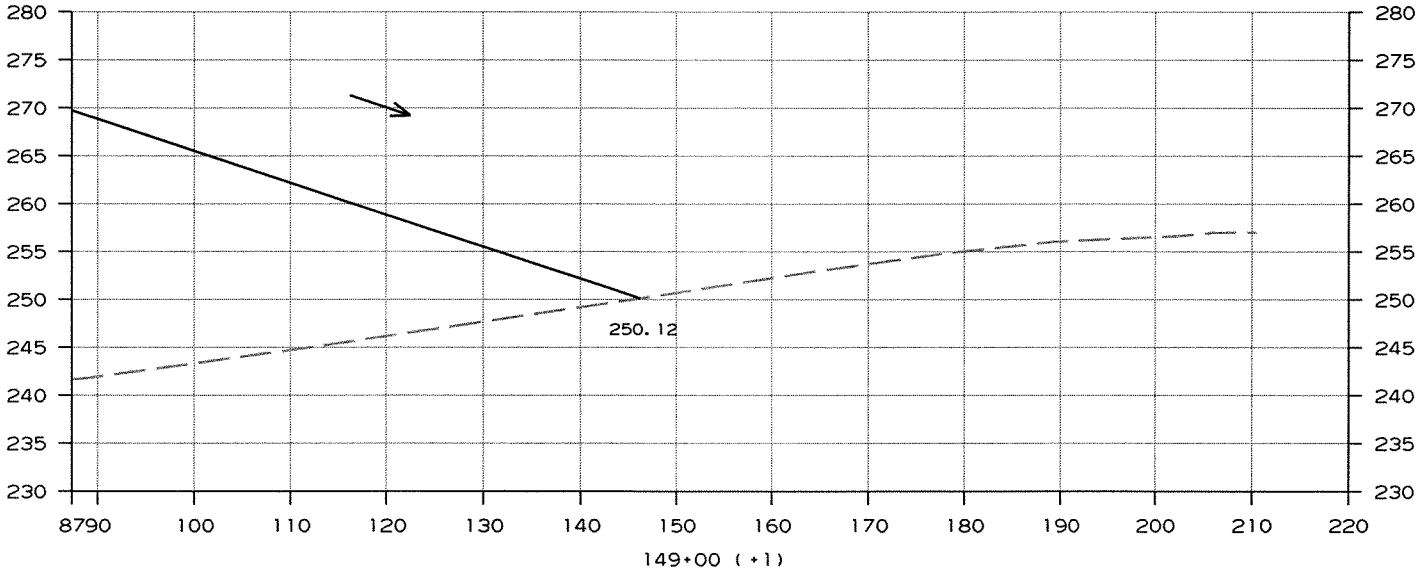


CROSS SECTION STA. 149+00 TO STA. 149+00

DATE REVISED	DATE FILMED	DATE REVISED	DATE FILMED	FED. RD. DIST. NO.	STATE	FED. AID PROJ. NO.	SHEET NO.	TOTAL SHEETS
				6	ARK.			
				JOB NO. 050189		229	340	

2 CROSS SECTIONS


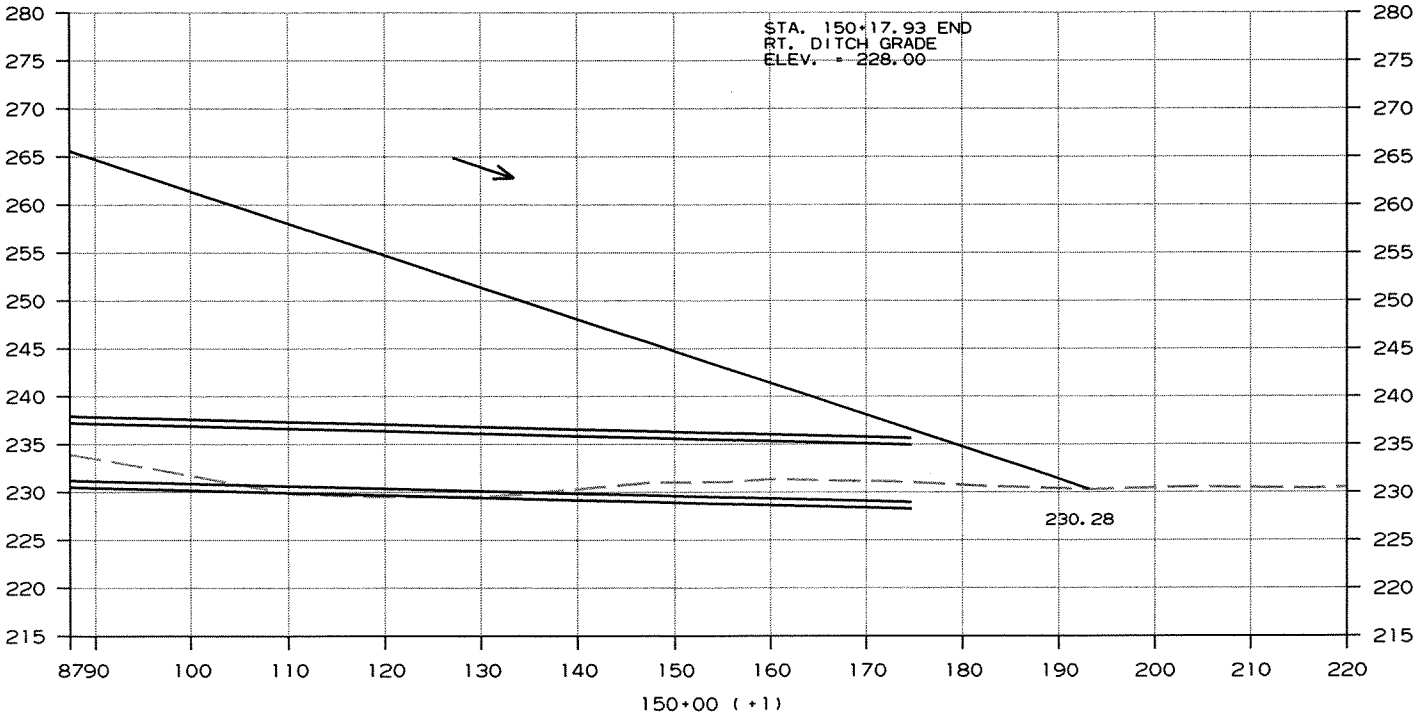


STA. 149+70 - CONSTRUCT
7' x 6' x 352' R.C. BOX CULVERT
WITH 3x1 WINGS LT. & RT.
Q25 = 485 CFS D.A. = 291 ACRES

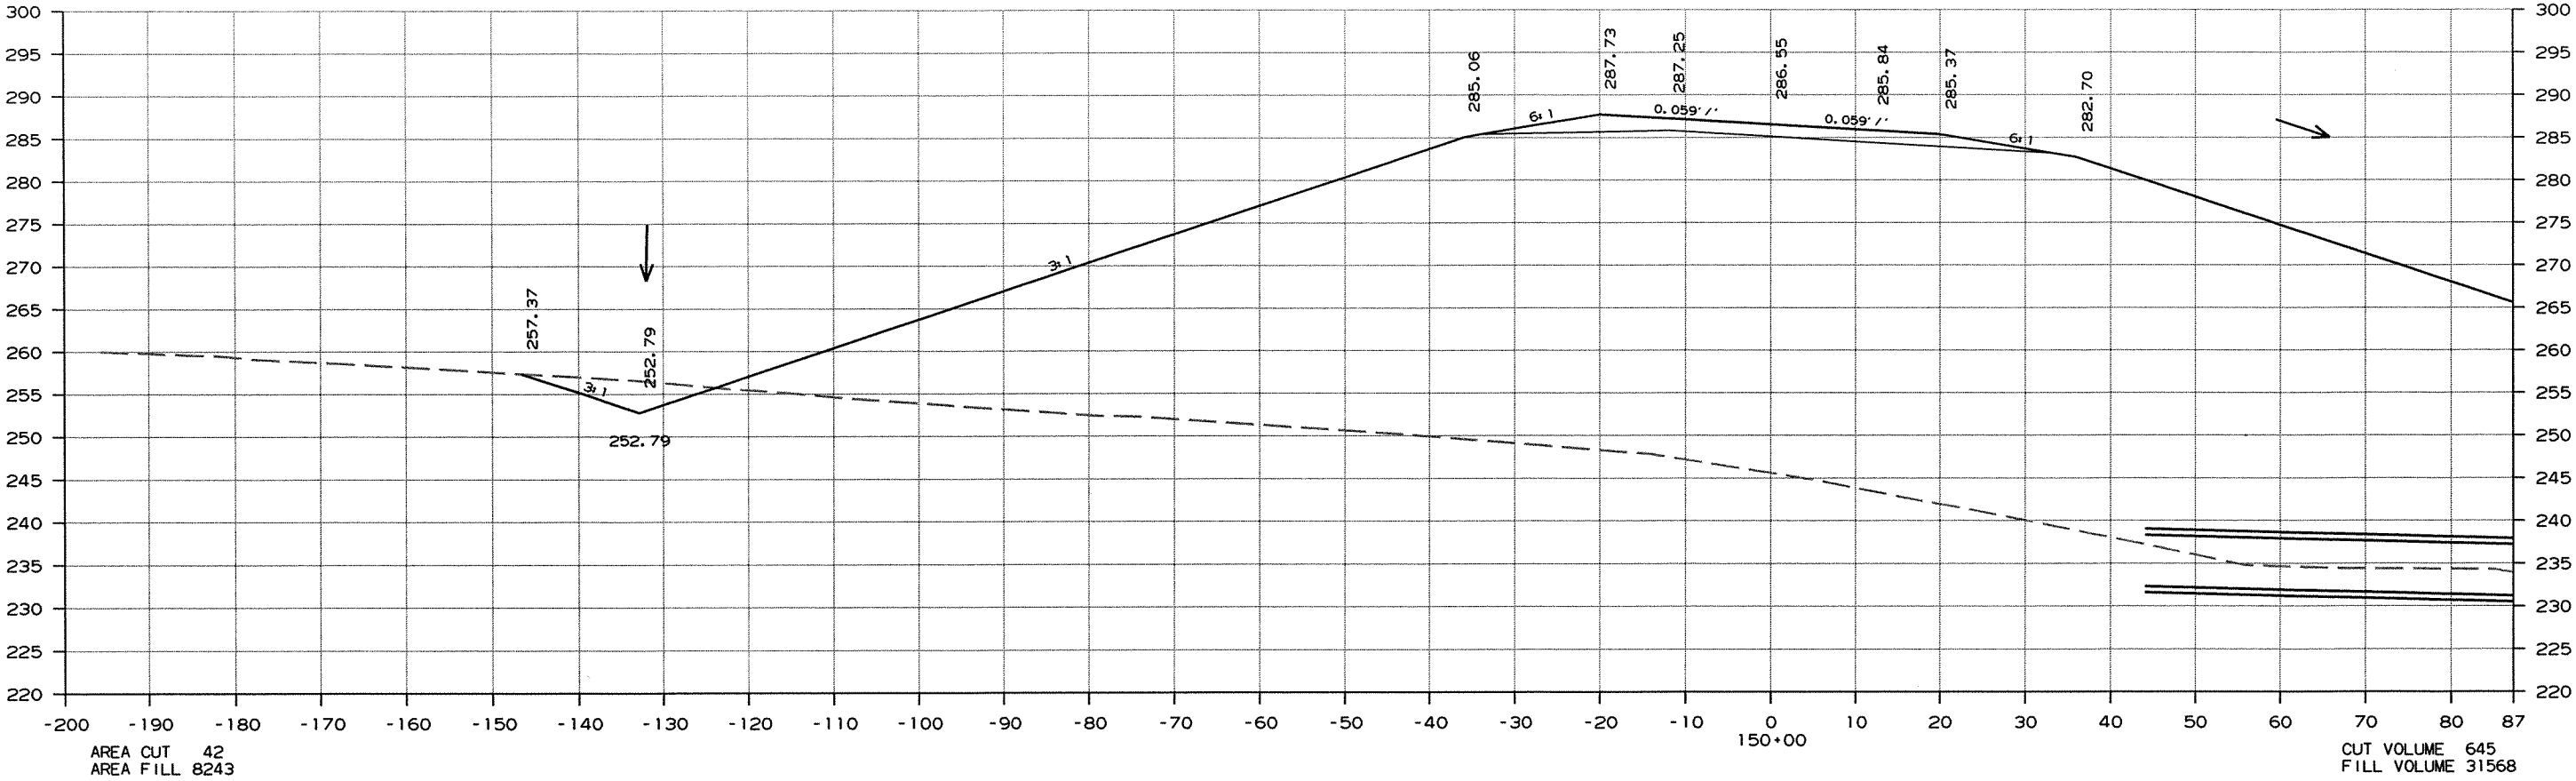

CROSS SECTION STA. 150+00 TO STA. 150+00



DATE REVISED	DATE FILMED	DATE REVISED	DATE FILMED	FED. RD. DIST. NO.	STATE	FED. AID PROJ. NO.	SHEET NO.	TOTAL SHEETS
				6	ARK.			
				JOB NO.	050189		230	340
② CROSS SECTIONS								

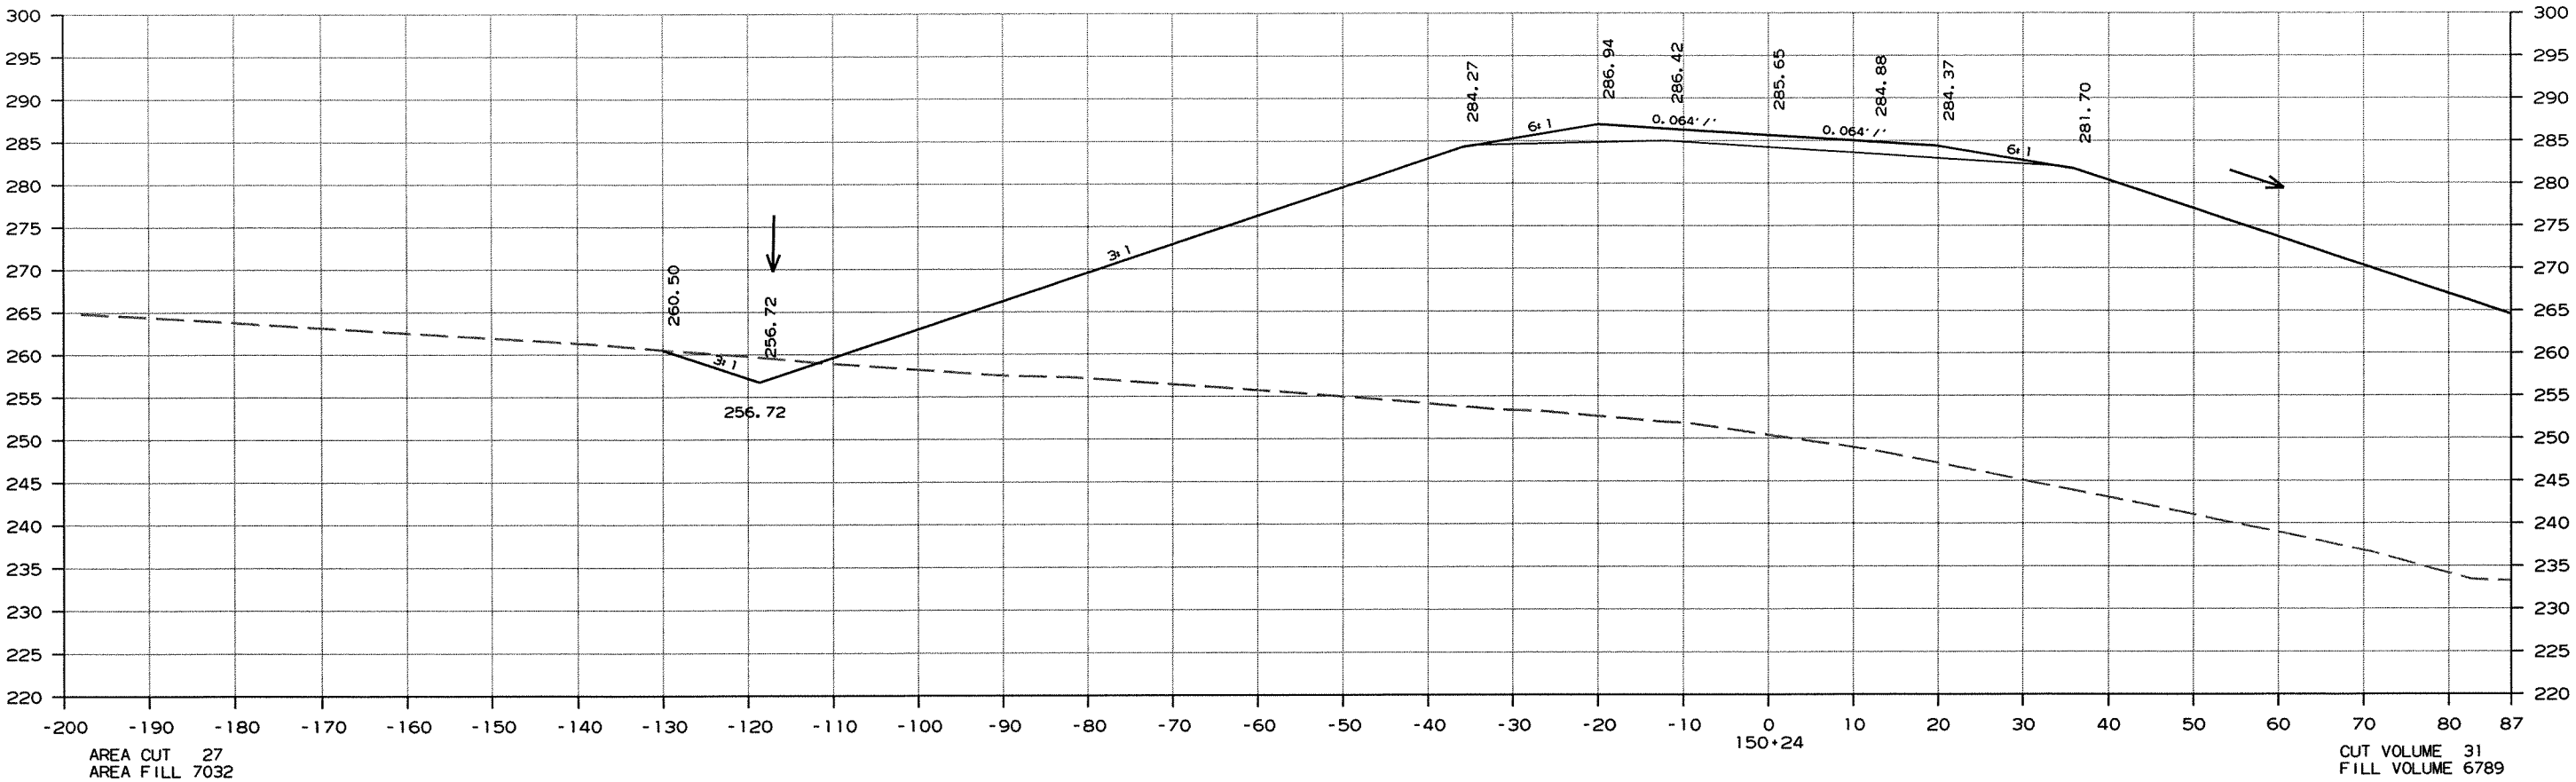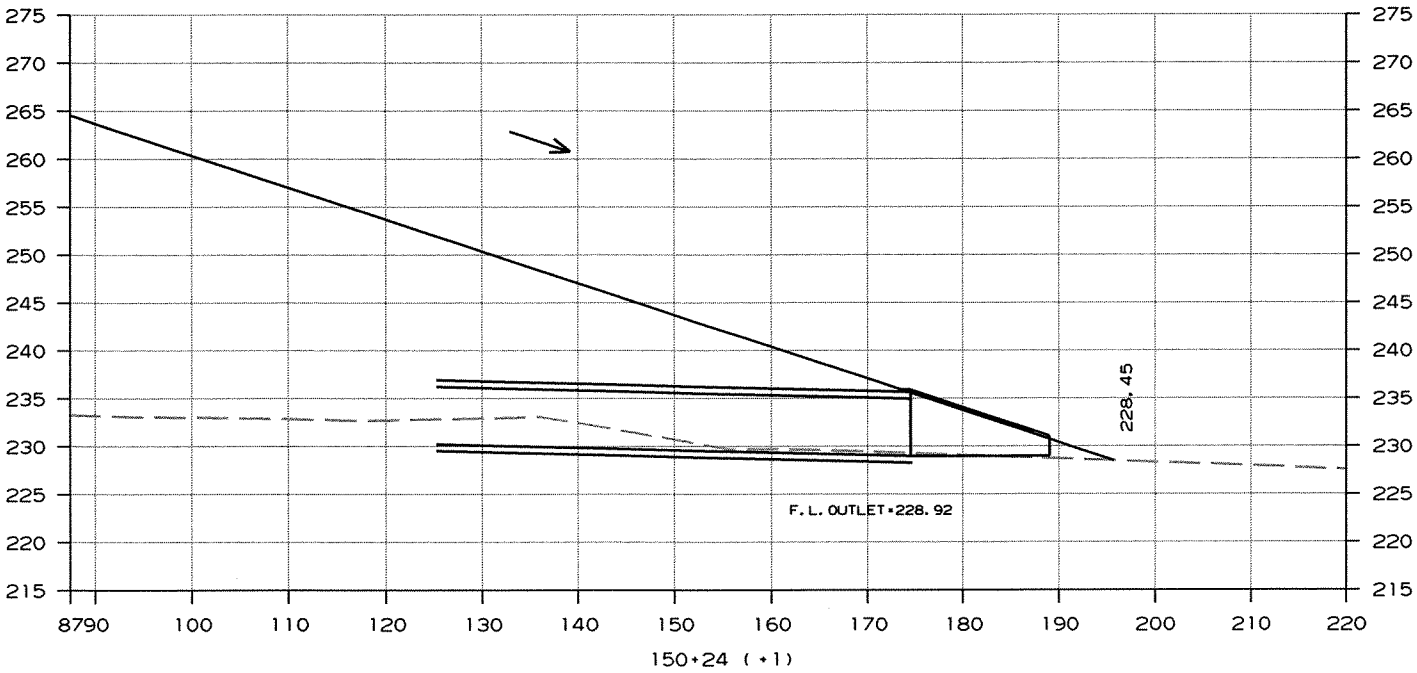

CROSS SECTION STA. 150+24 TO STA. 150+24

DATE REVISED	DATE FILMED	DATE REVISED	DATE FILMED	FED. RD. DIST. NO.	STATE	FED. AID PROJ. NO.	SHEET NO.	TOTAL SHEETS
				6	ARK.			
					JOB NO.	050189	231	340



2 CROSS SECTIONS

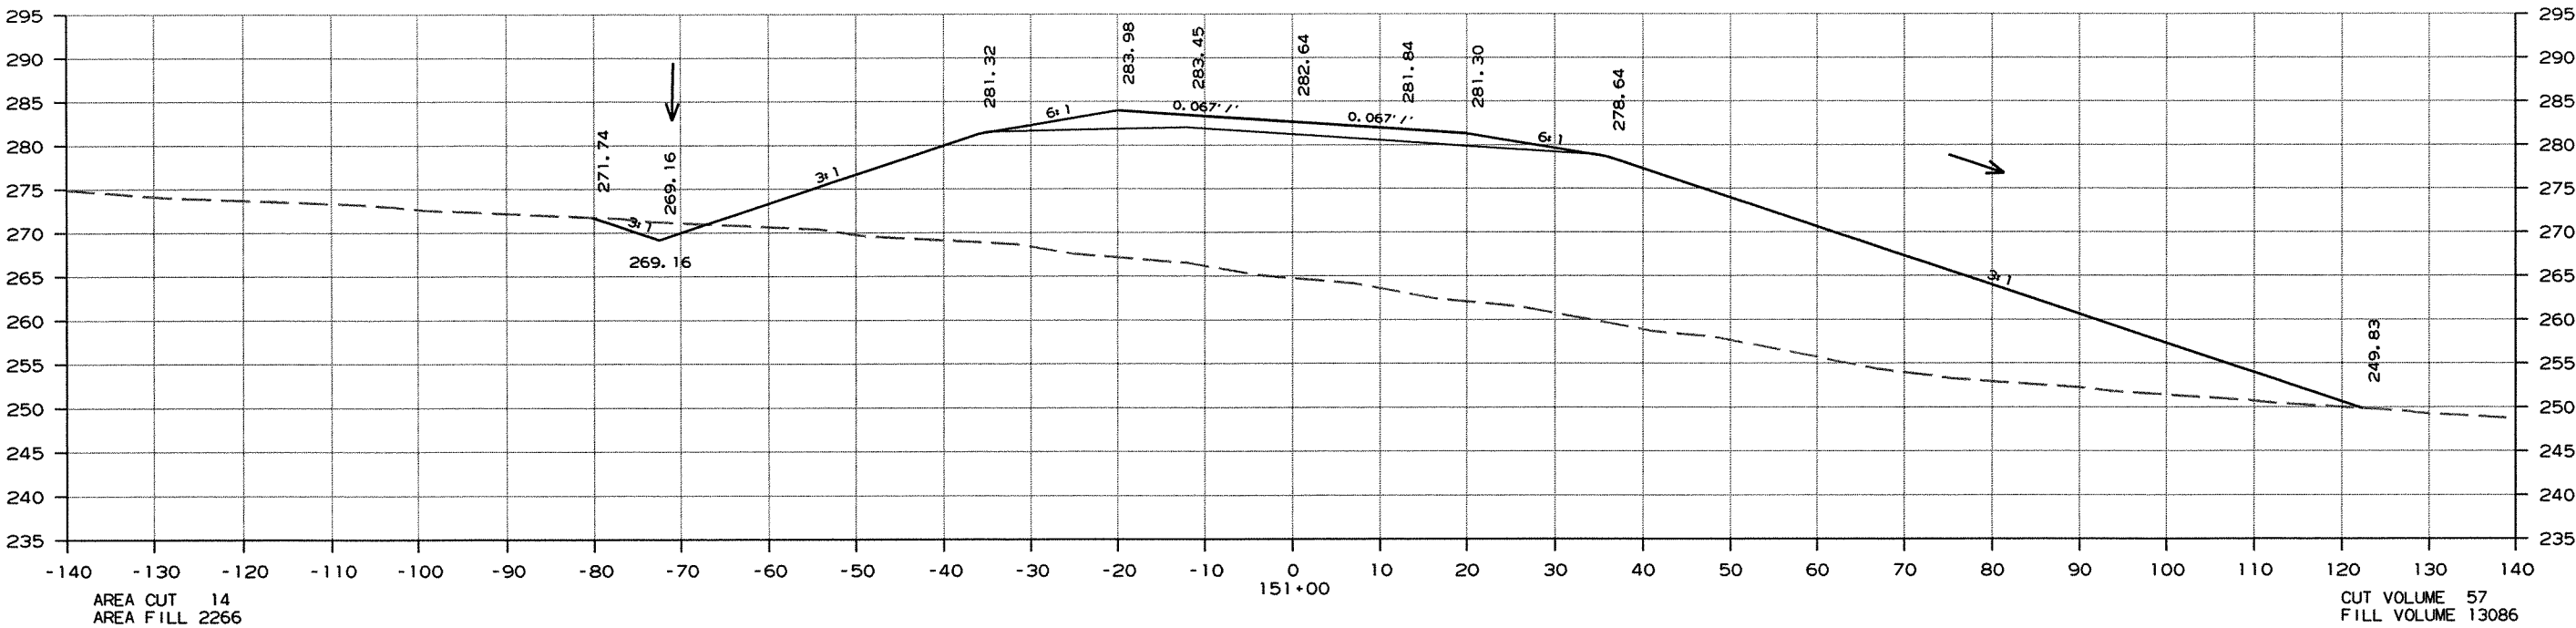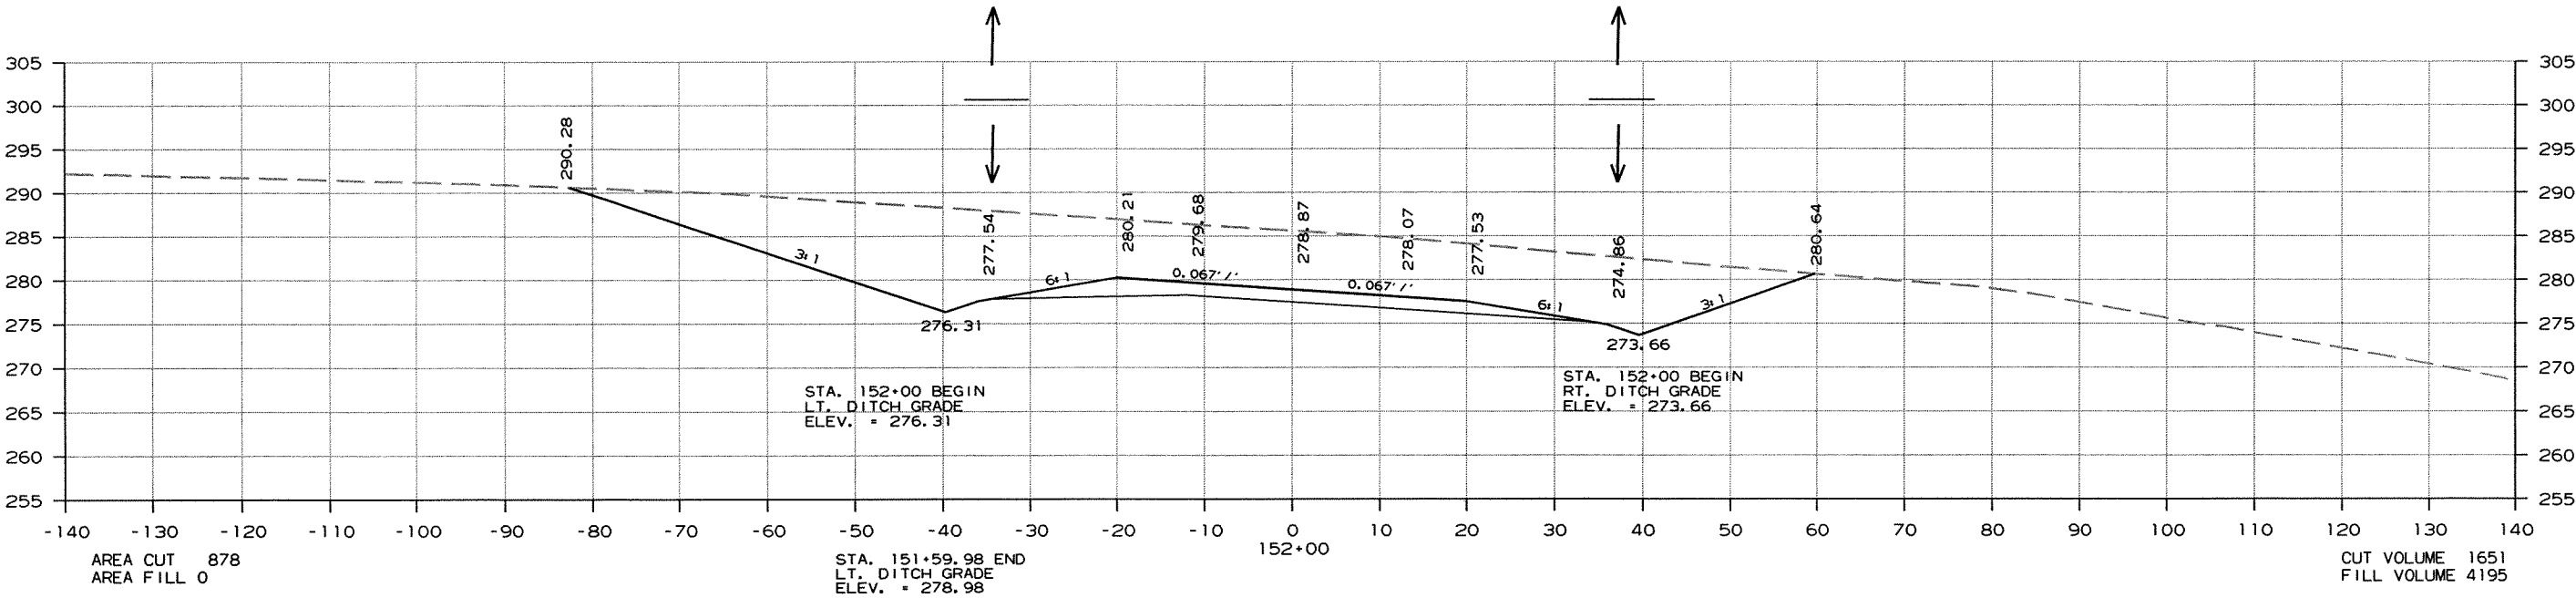

CROSS SECTION STA. 151+00 TO STA. 152+00

DATE REVISED	DATE FILMED	DATE REVISED	DATE FILMED	FED. RD. DIST. NO.	STATE	FED. AID PROJ. NO.	SHEET NO.	TOTAL SHEETS
				6	ARK.			
					JOB NO.	050189	232	340



2 CROSS SECTIONS

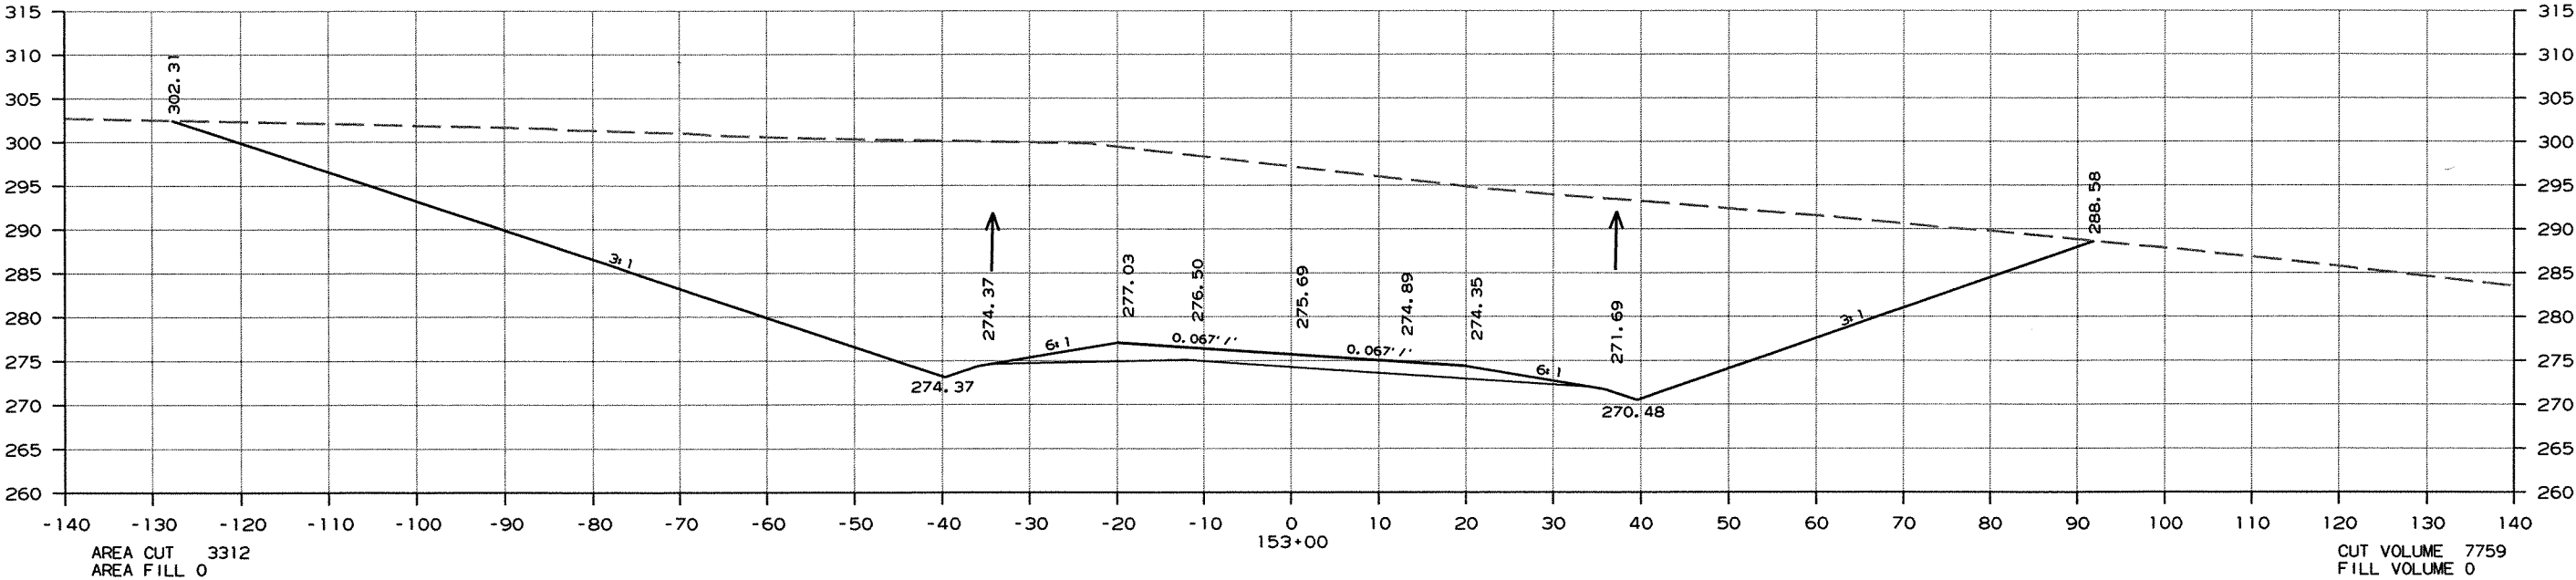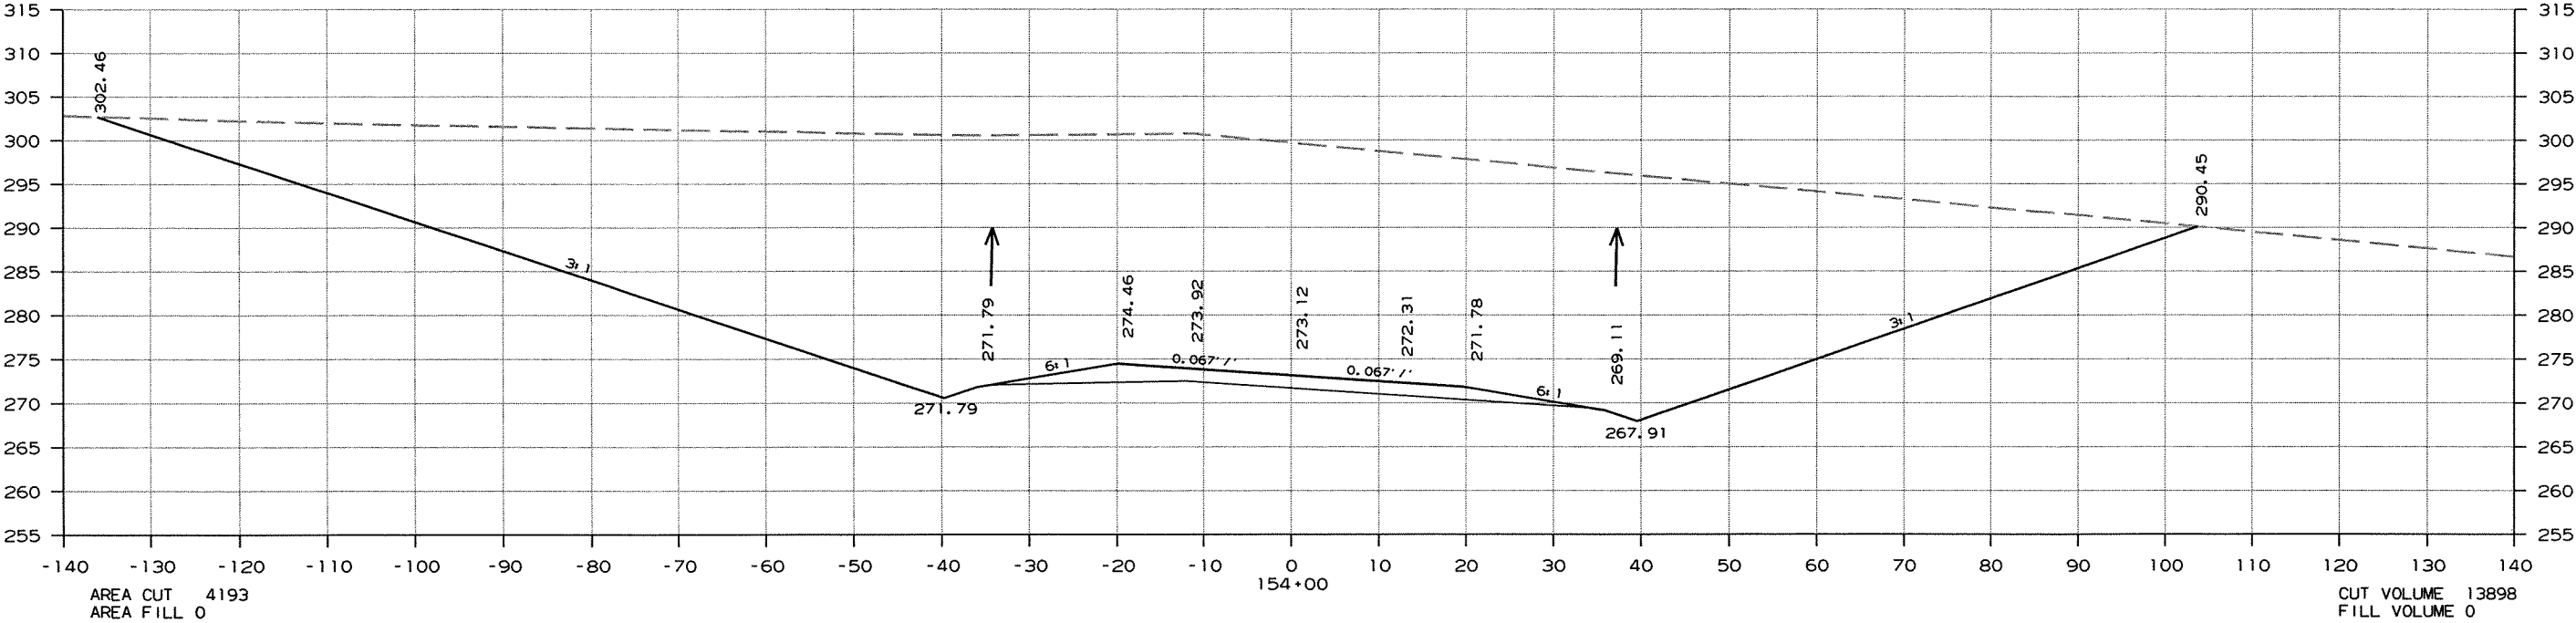

CROSS SECTION STA. 153+00 TO STA. 154+00

DATE REVISED	DATE FILMED	DATE REVISED	DATE FILMED	FED. RD. DIST. NO.	STATE	FED. AID PROJ. NO.	SHEET NO.	TOTAL SHEETS
				6	ARK.			
				JOB NO.		050189	233	340



2 CROSS SECTIONS

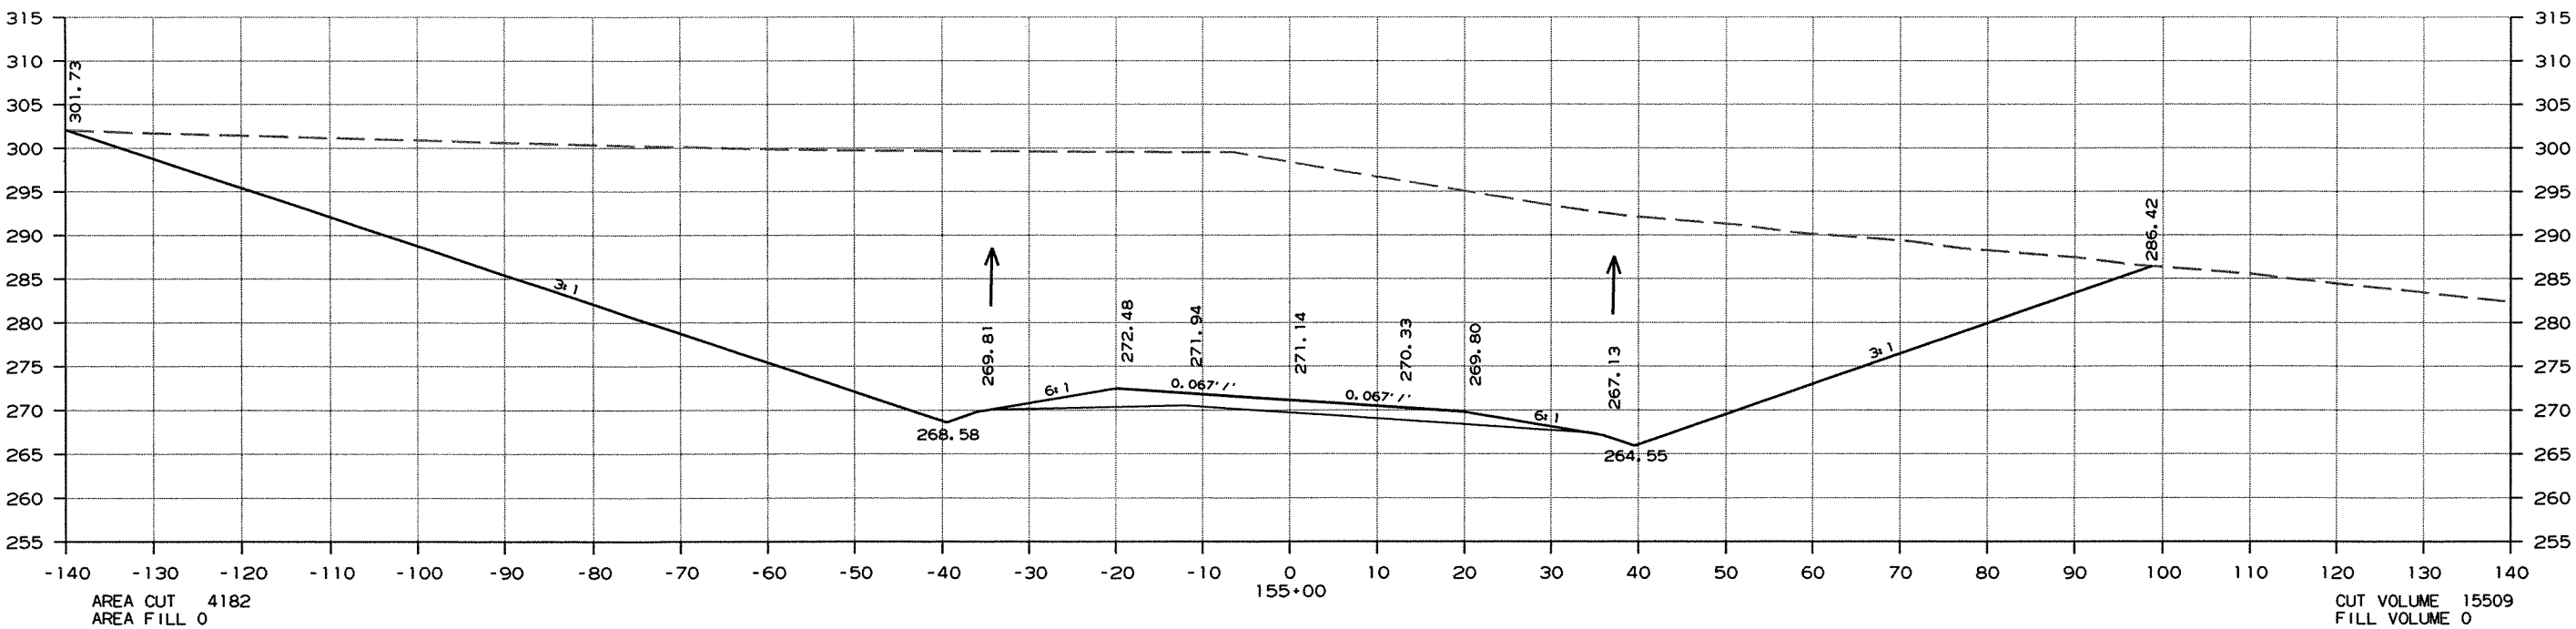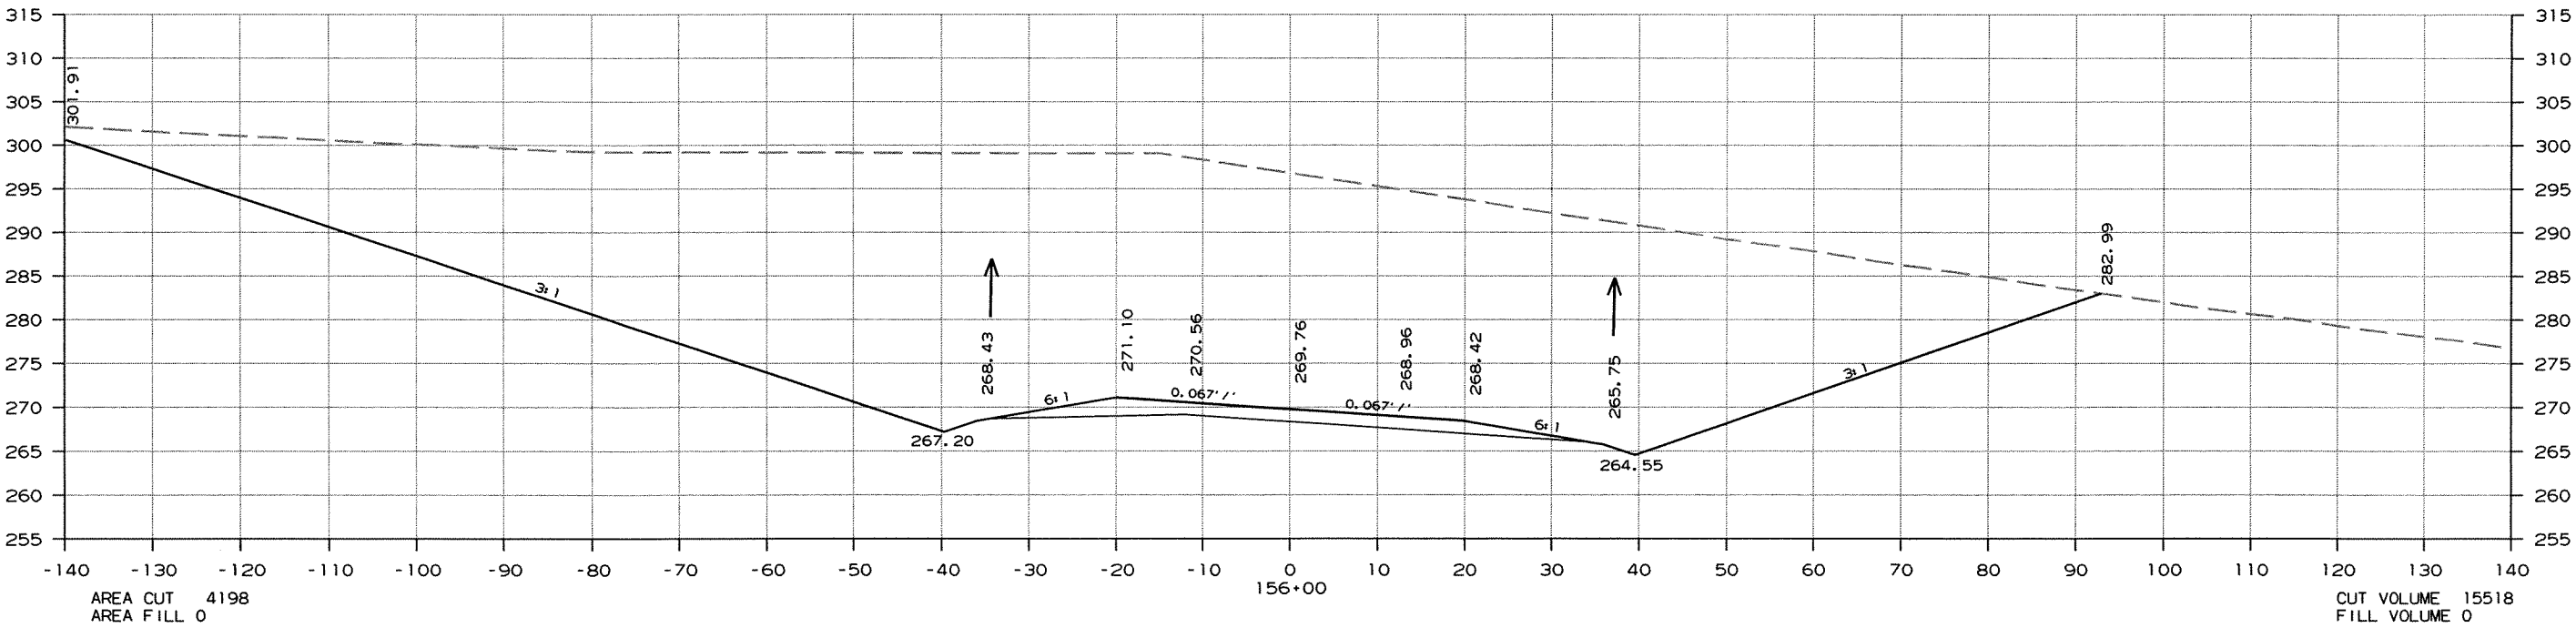

CROSS SECTION STA. 155+00 TO STA. 156+00

DATE REVISED	DATE FILMED	DATE REVISED	DATE FILMED	FED. RD. DIST. NO.	STATE	FED. AID PROJ. NO.	SHEET NO.	TOTAL SHEETS
				6	ARK.			
				JOB NO. 050189			234	340



2 CROSS SECTIONS

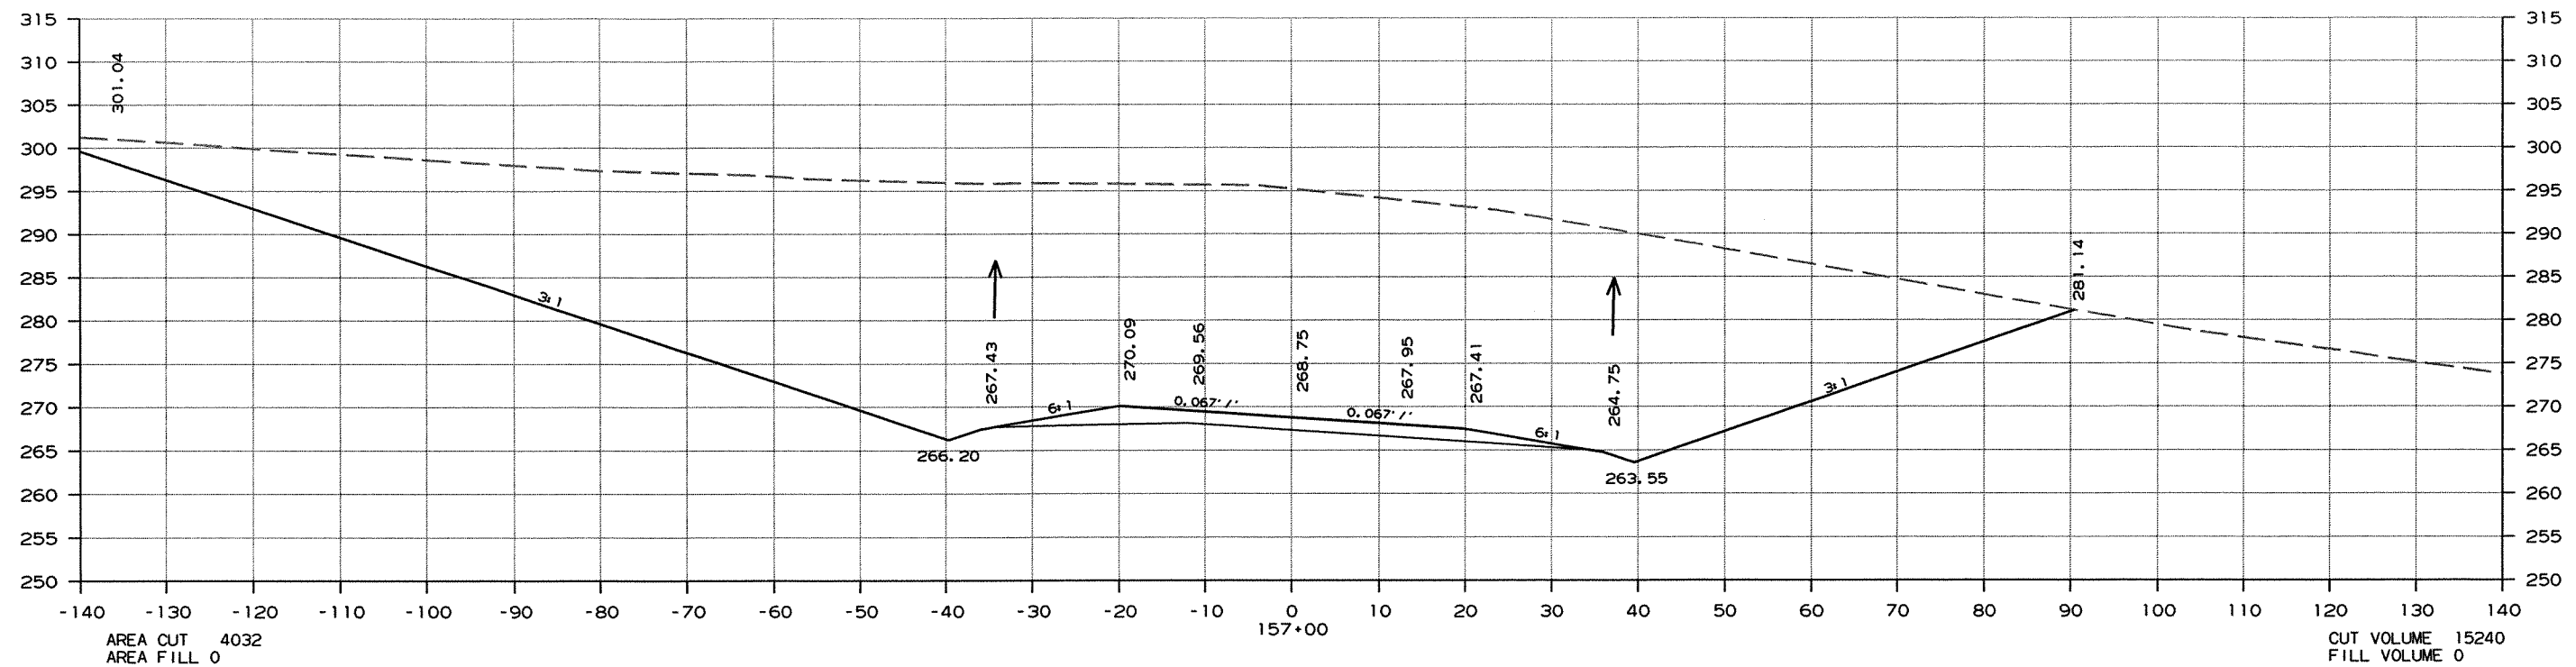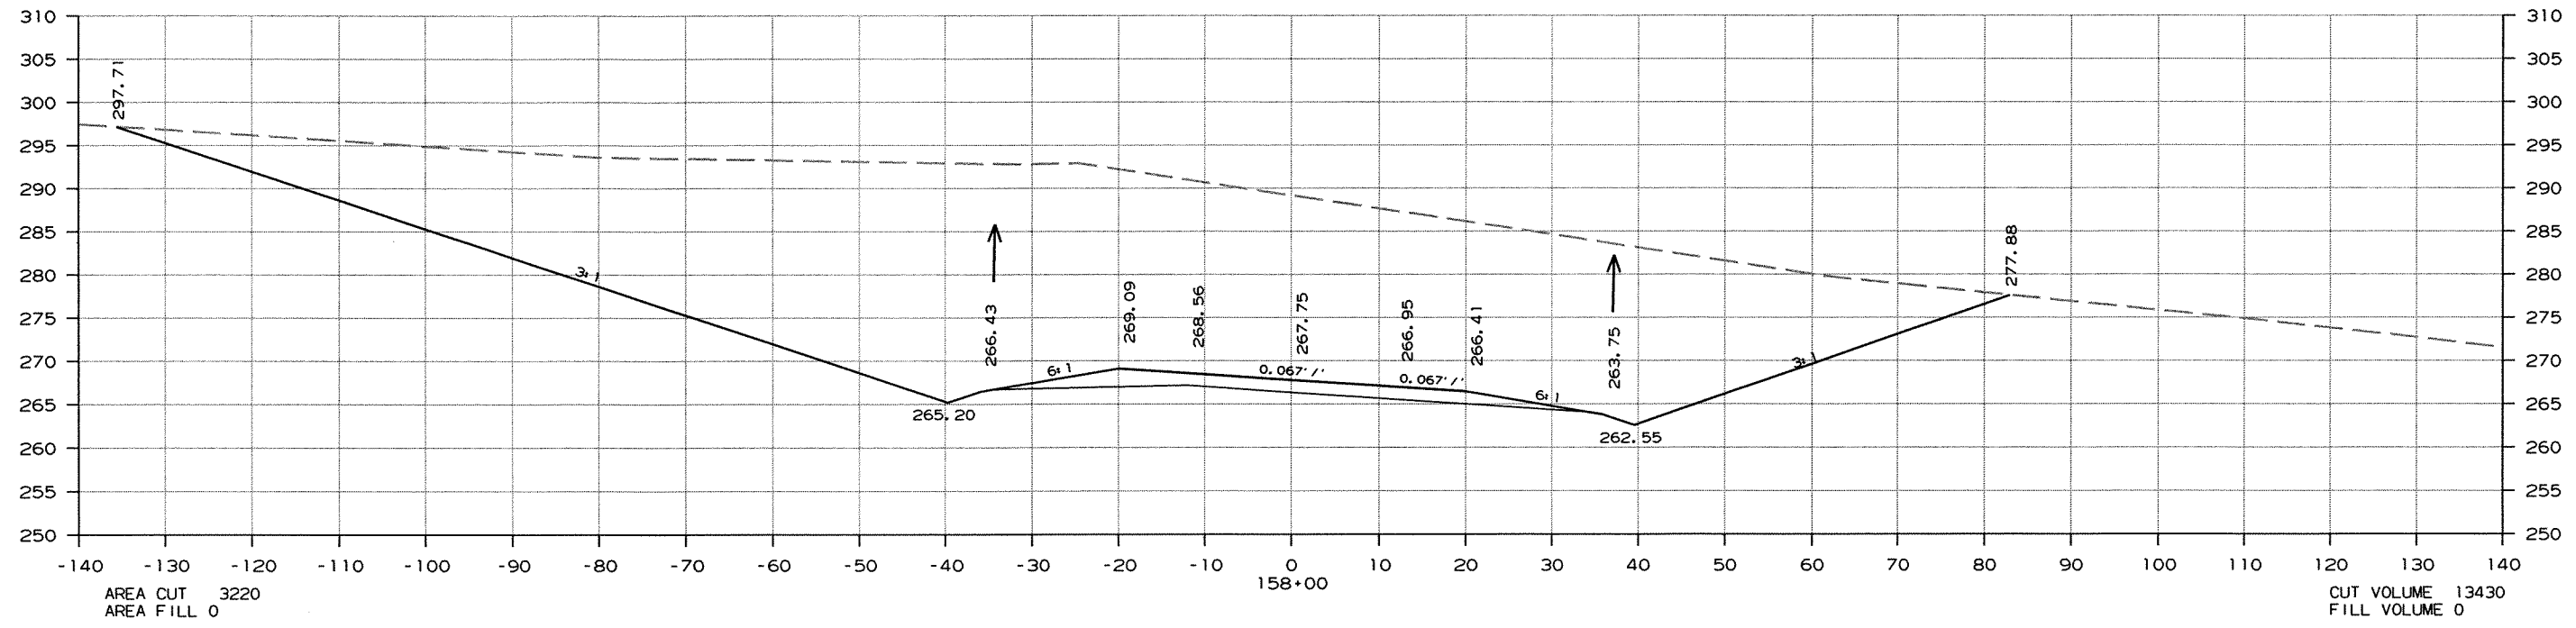

CROSS SECTION STA. 157+00 TO STA. 158+00

DATE REVISED	DATE FILMED	DATE REVISED	DATE FILMED	FED. RD. DIST. NO.	STATE	FED. AID PROJ. NO.	SHEET NO.	TOTAL SHEETS
				6	ARK.			
				JOB NO. 050189			235	340



2 CROSS SECTIONS

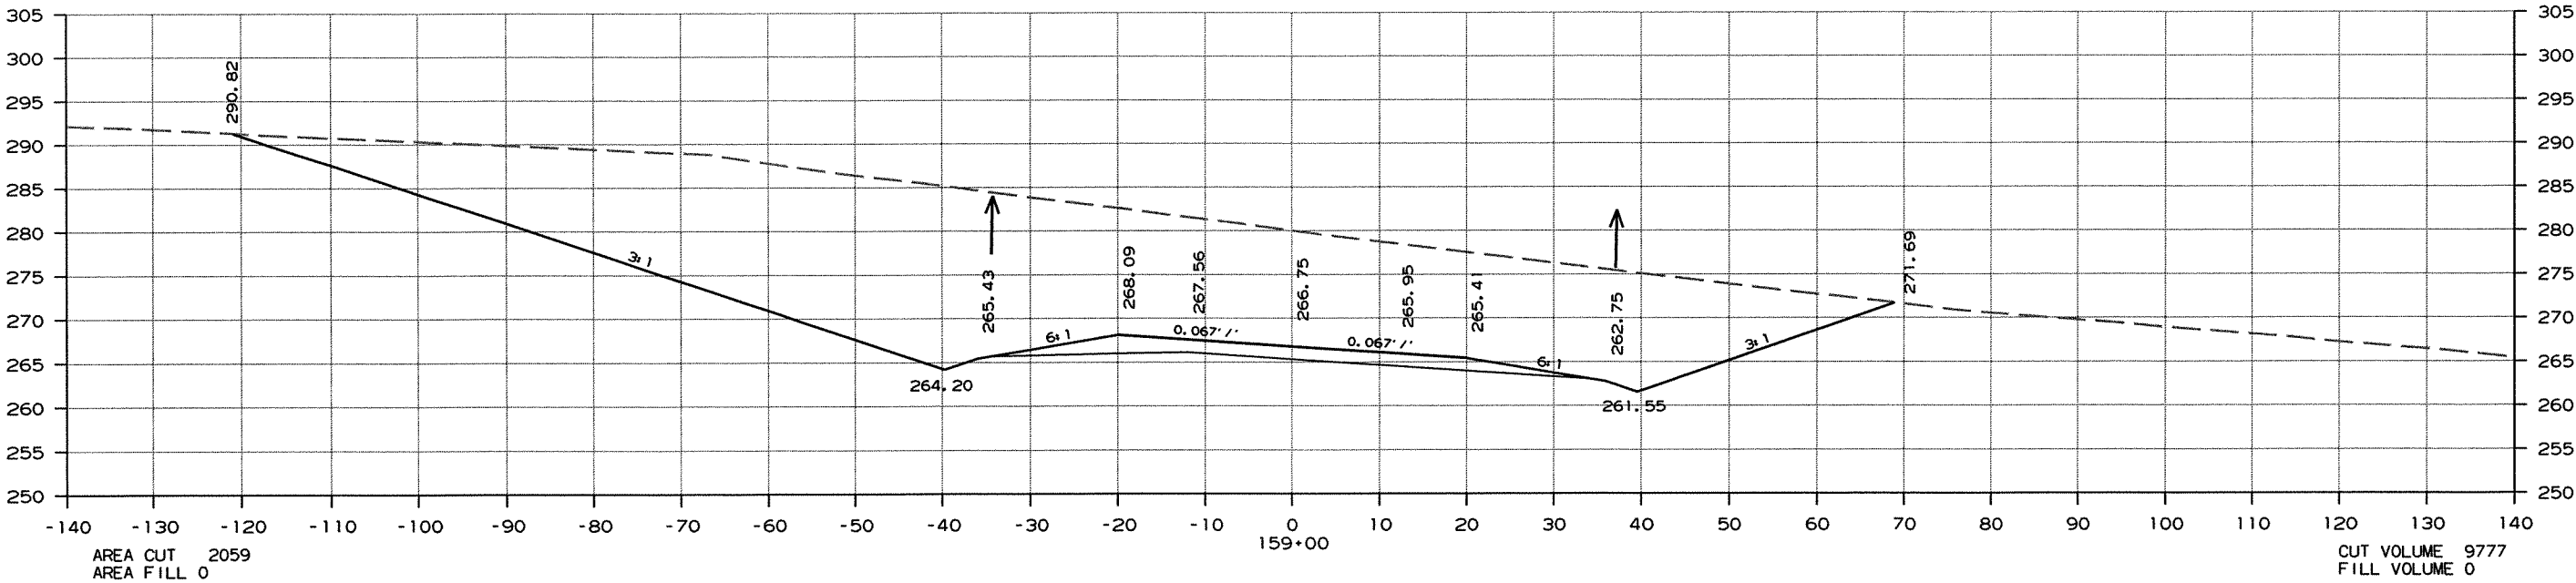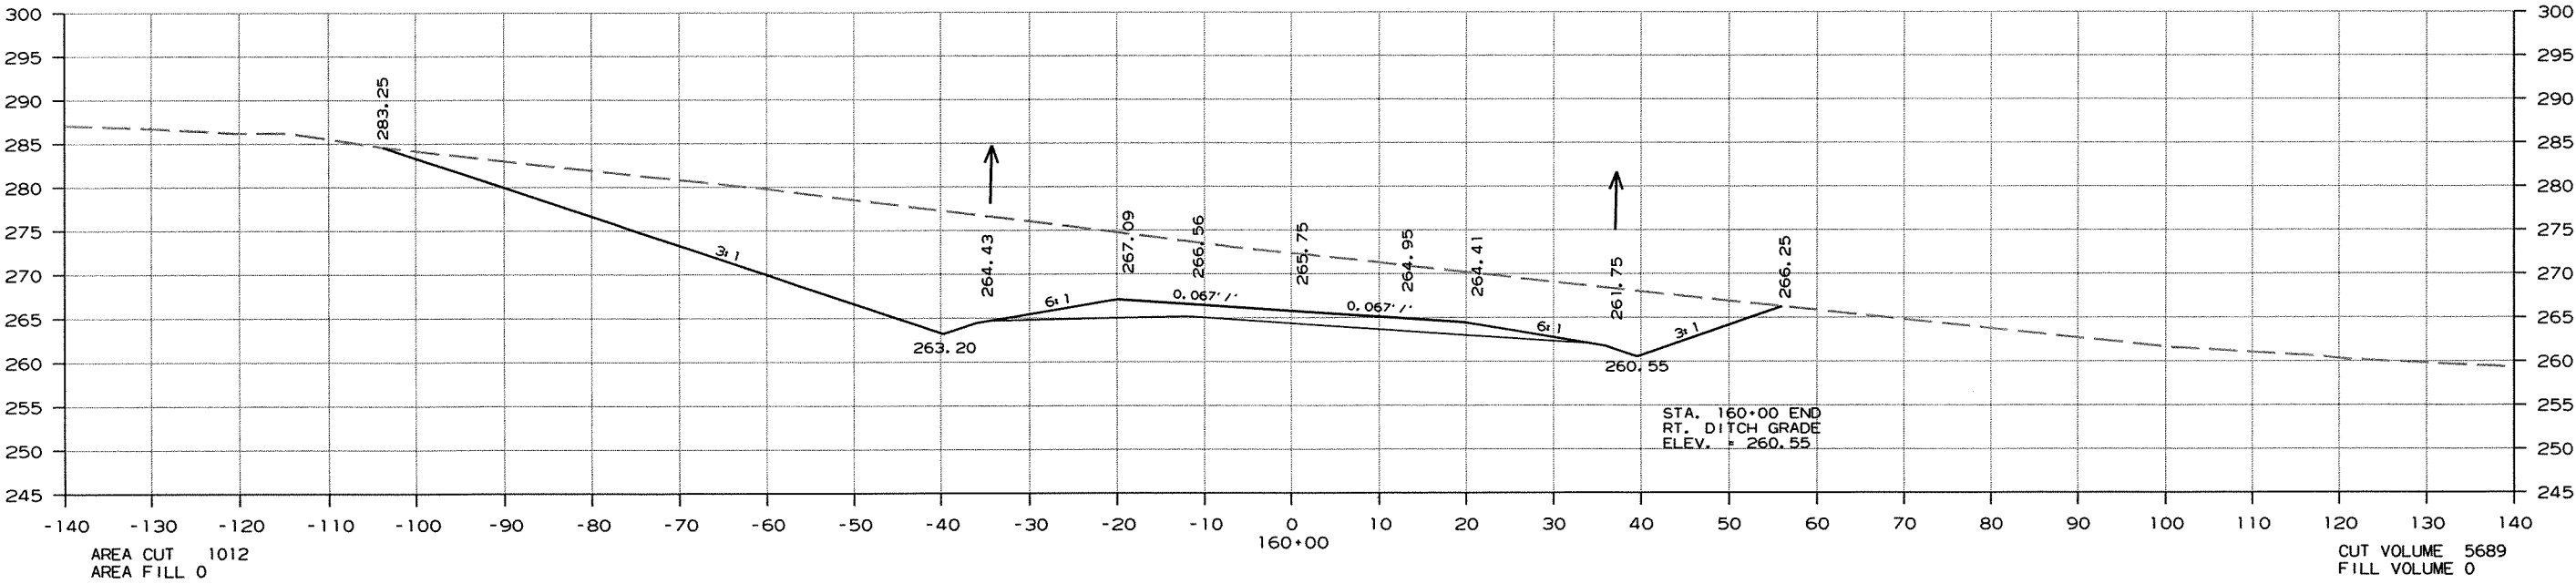

CROSS SECTION STA. 159+00 TO STA. 160+00

DATE REVISED	DATE FILMED	DATE REVISED	DATE FILMED	FED. RD. DIST. NO.	STATE	FED. AID PROJ. NO.	SHEET NO.	TOTAL SHEETS
				6	ARK.			
				JOB NO. 050189			236	340



2 CROSS SECTIONS

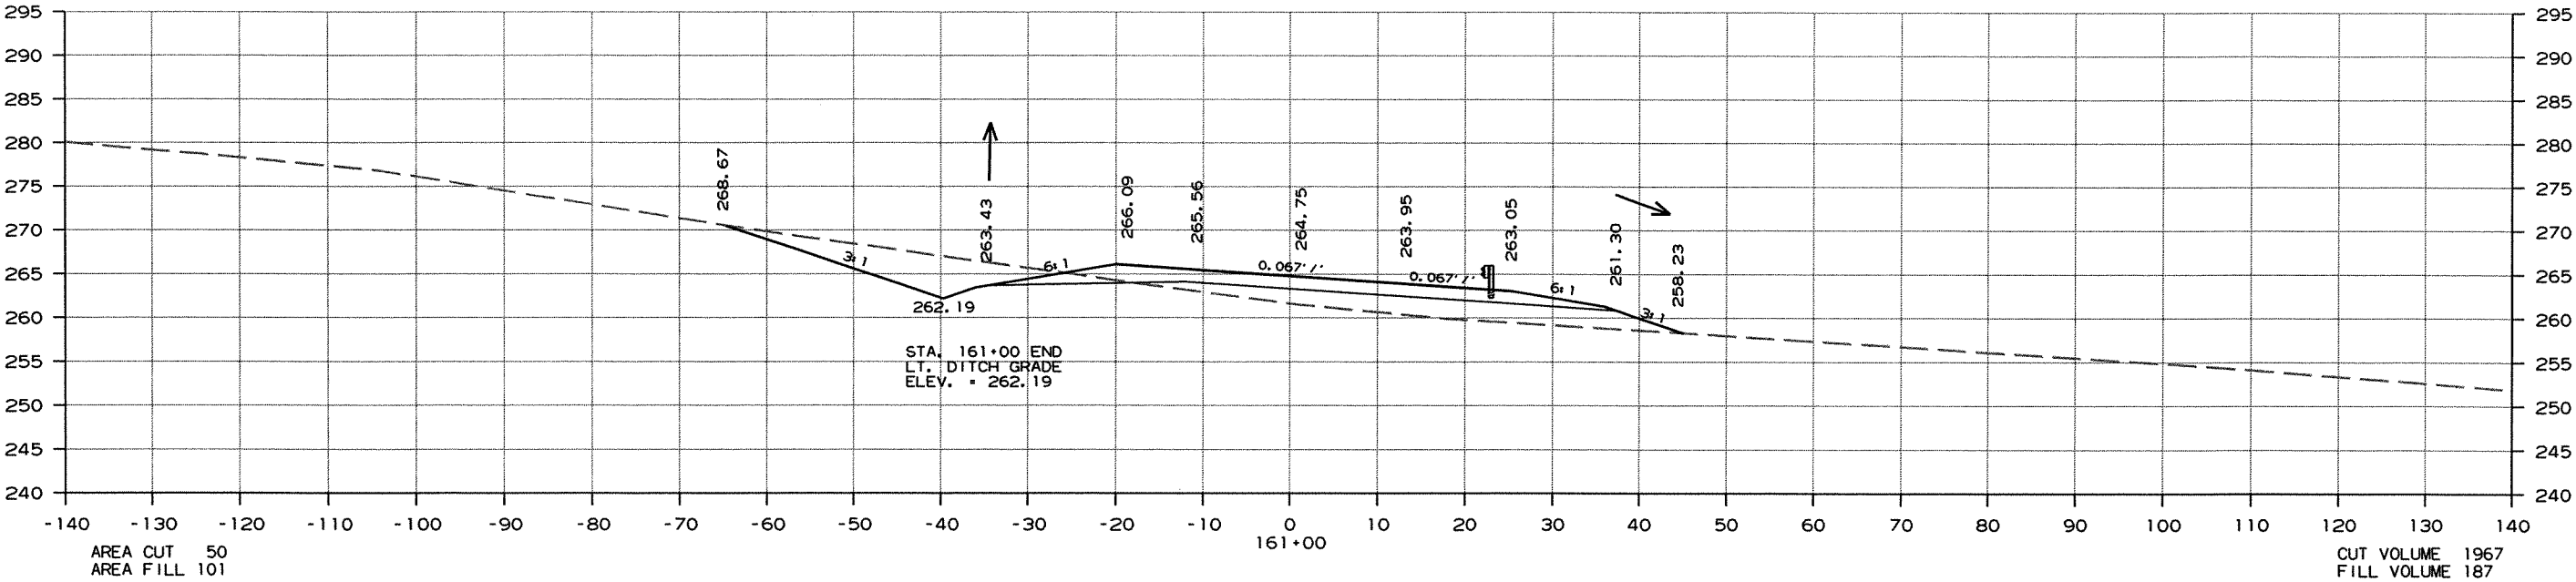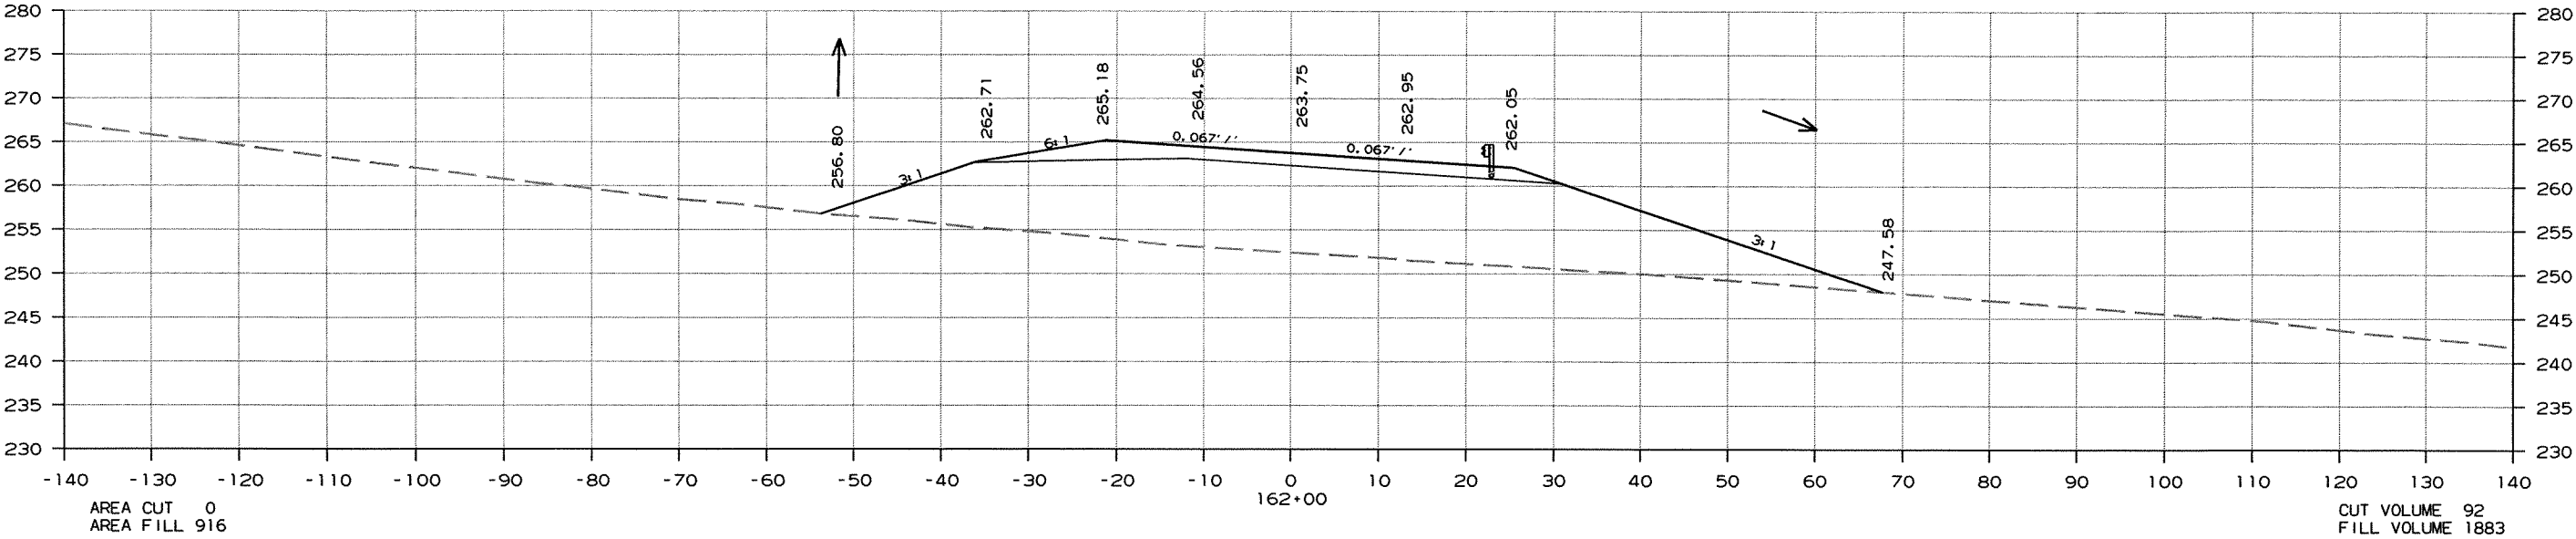

CROSS SECTION STA. 161+00 TO STA. 162+00

DATE REVISED	DATE FILMED	DATE REVISED	DATE FILMED	FED. RD. DIST. NO.	STATE	FED. AID PROJ. NO.	SHEET NO.	TOTAL SHEETS
				6	ARK.			
						JOB NO. 050189	237	340



2 CROSS SECTIONS

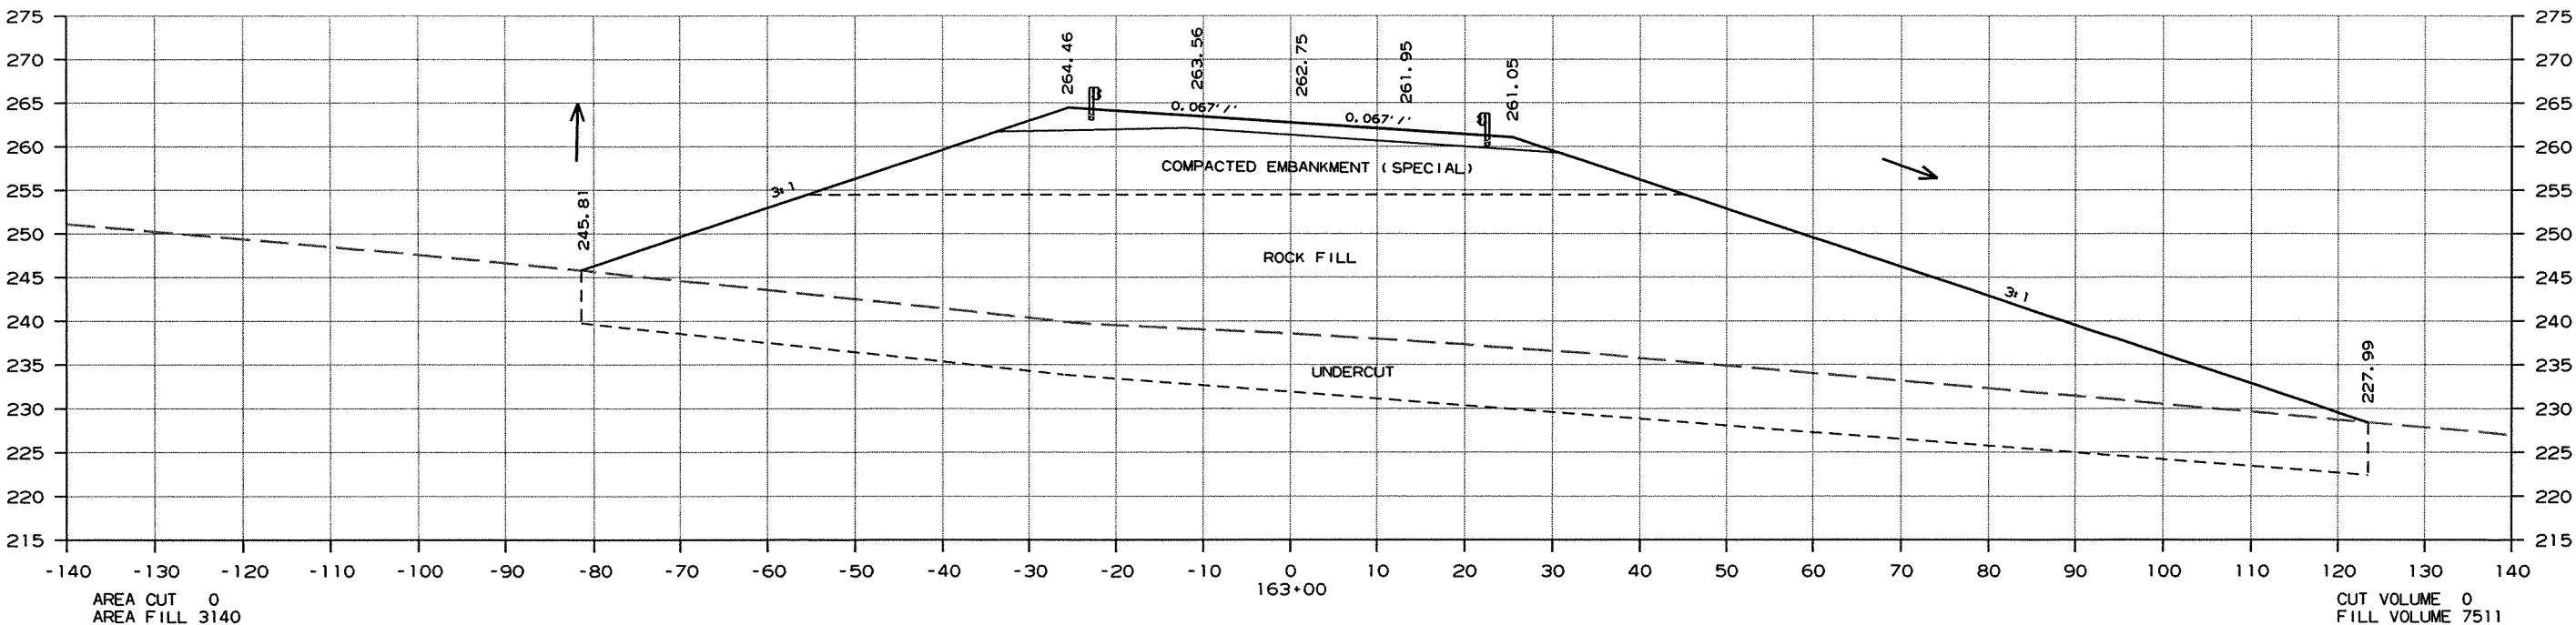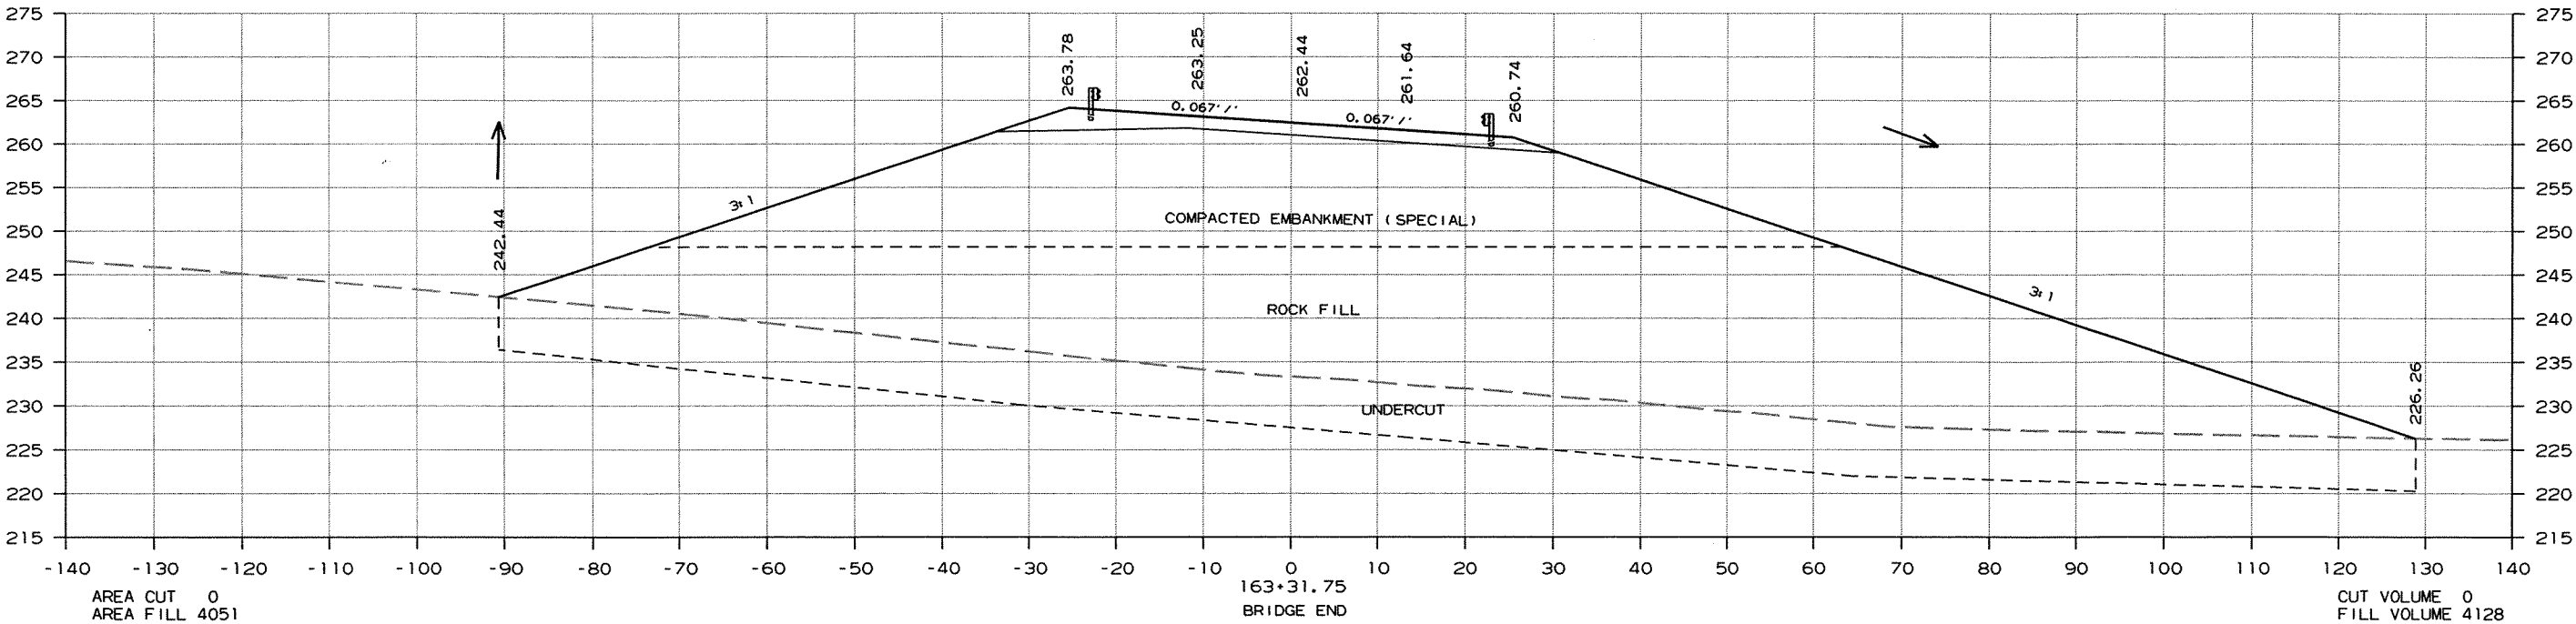

CROSS SECTION STA. 163+00 TO STA. 163+31

DATE REVISED	DATE FILMED	DATE REVISED	DATE FILMED	FED. RD. DIST. NO.	STATE	FED. AID PROJ. NO.	SHEET NO.	TOTAL SHEETS
				6	ARK.			
				JOB NO. 050189		238	340	



2 CROSS SECTIONS

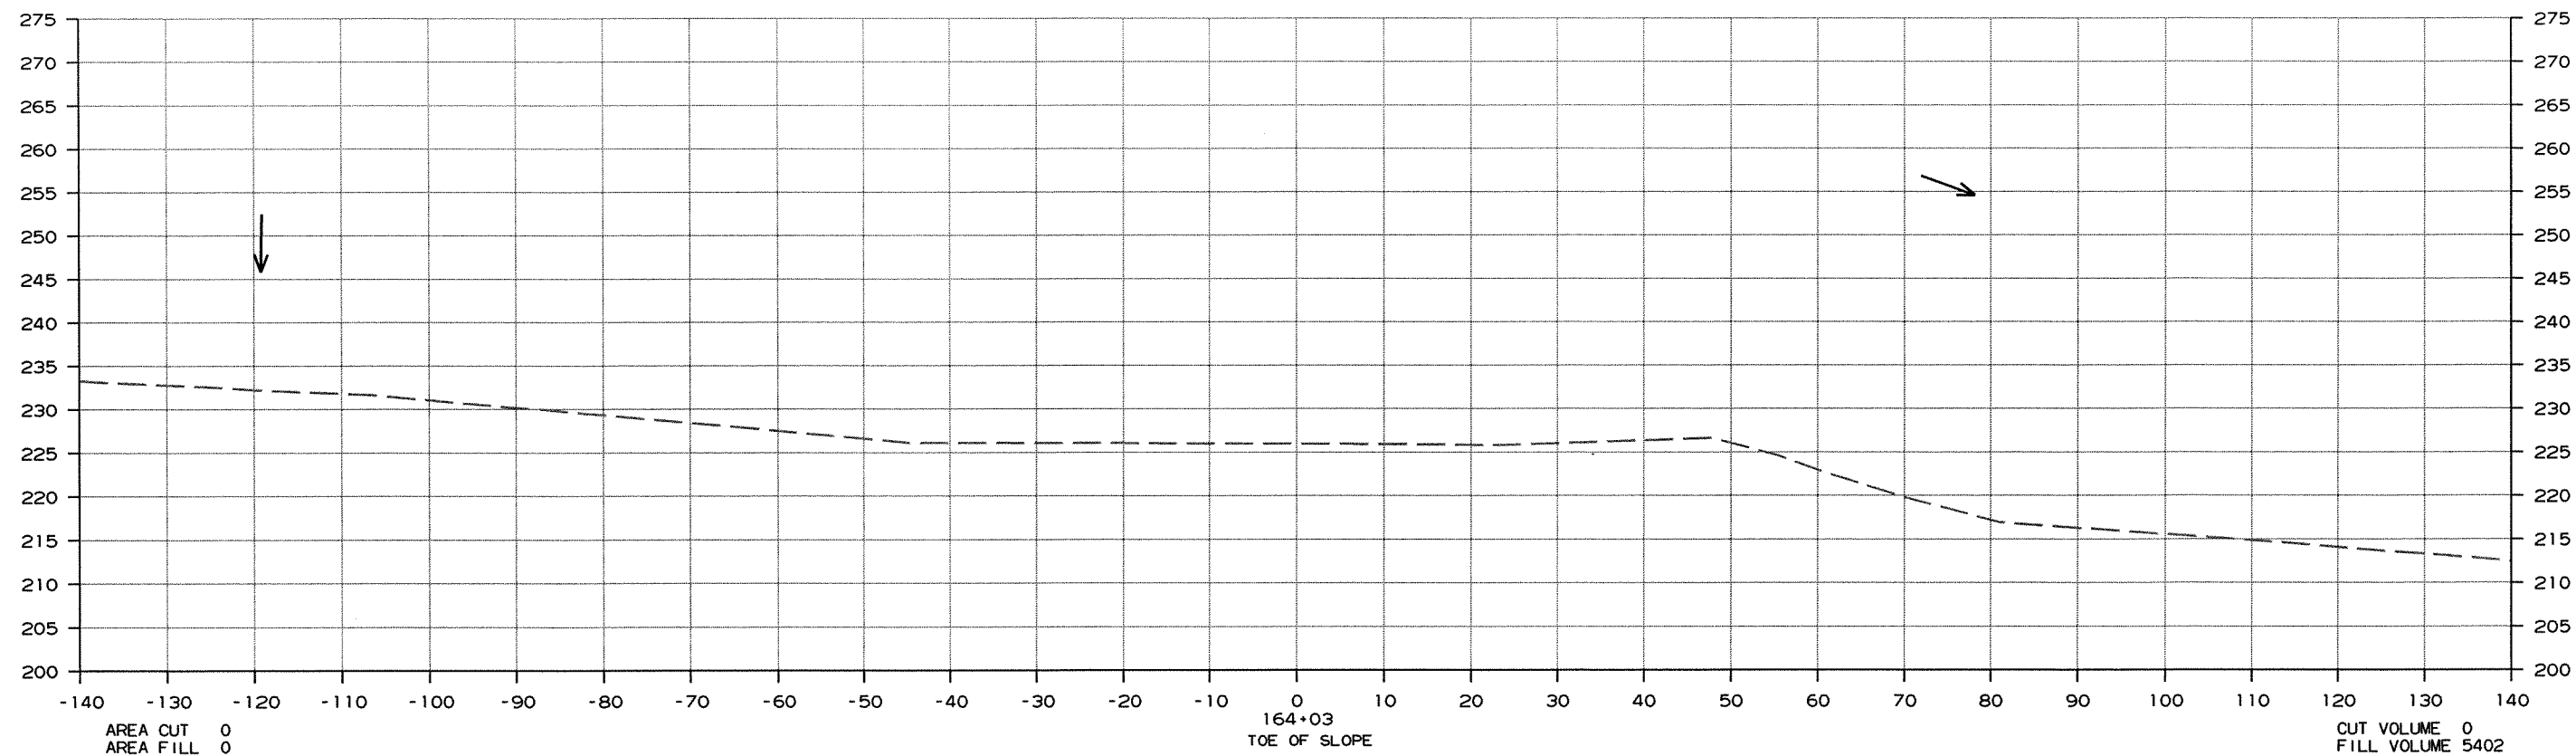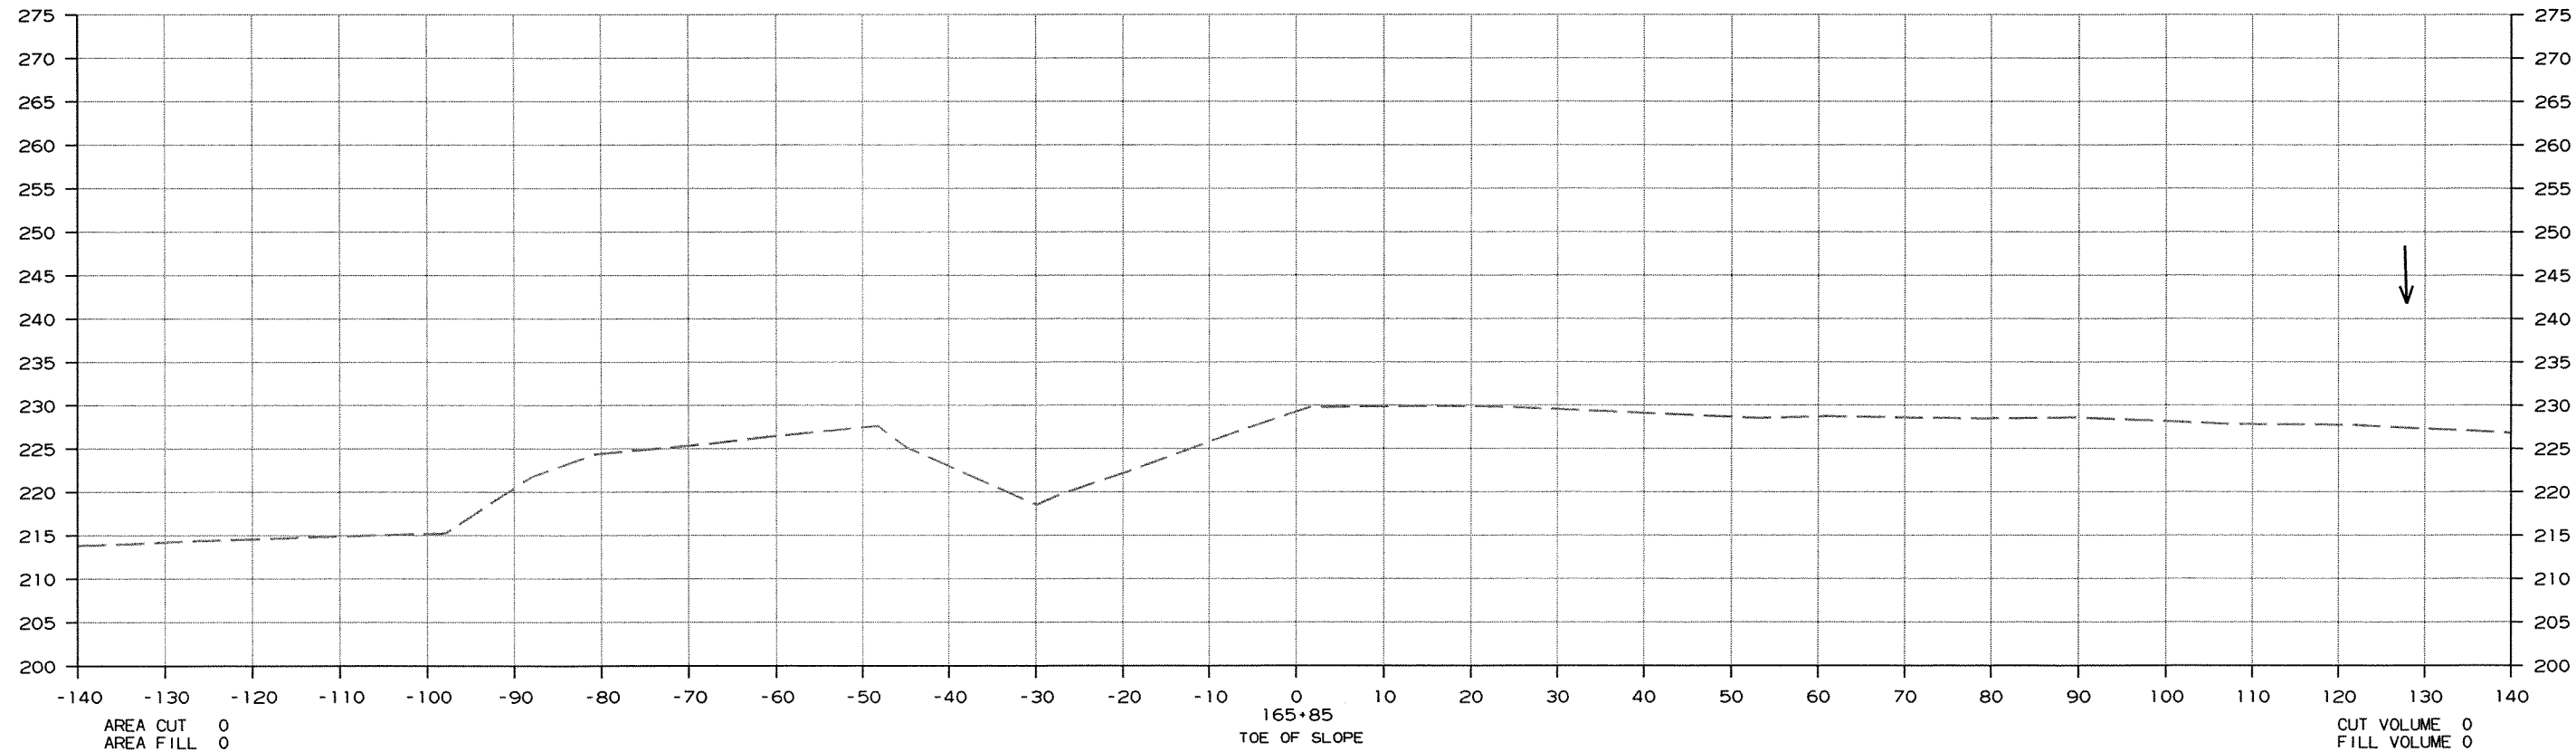

CROSS SECTION STA. 164+03 TO STA. 165+85

DATE REVISED	DATE FILMED	DATE REVISED	DATE FILMED	FED. RD. DIST. NO.	STATE	FED. AID PROJ. NO.	SHEET NO.	TOTAL SHEETS
				6	ARK.			
						JOB NO. 050189	239	340

② CROSS SECTIONS

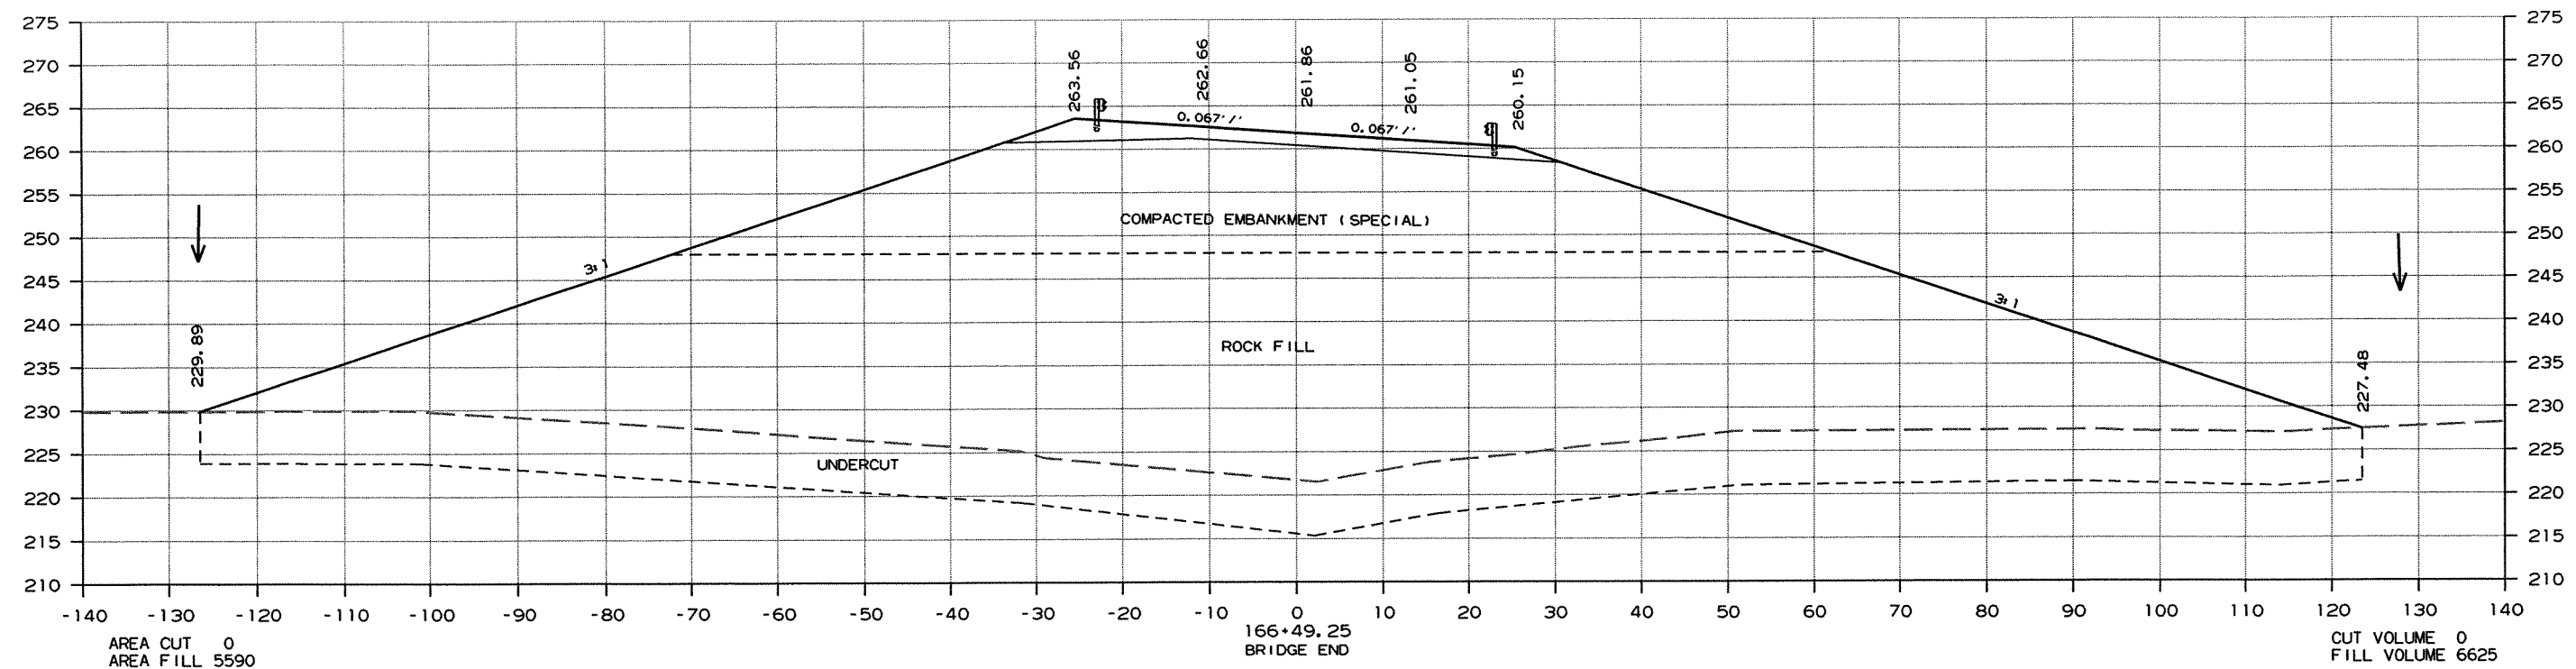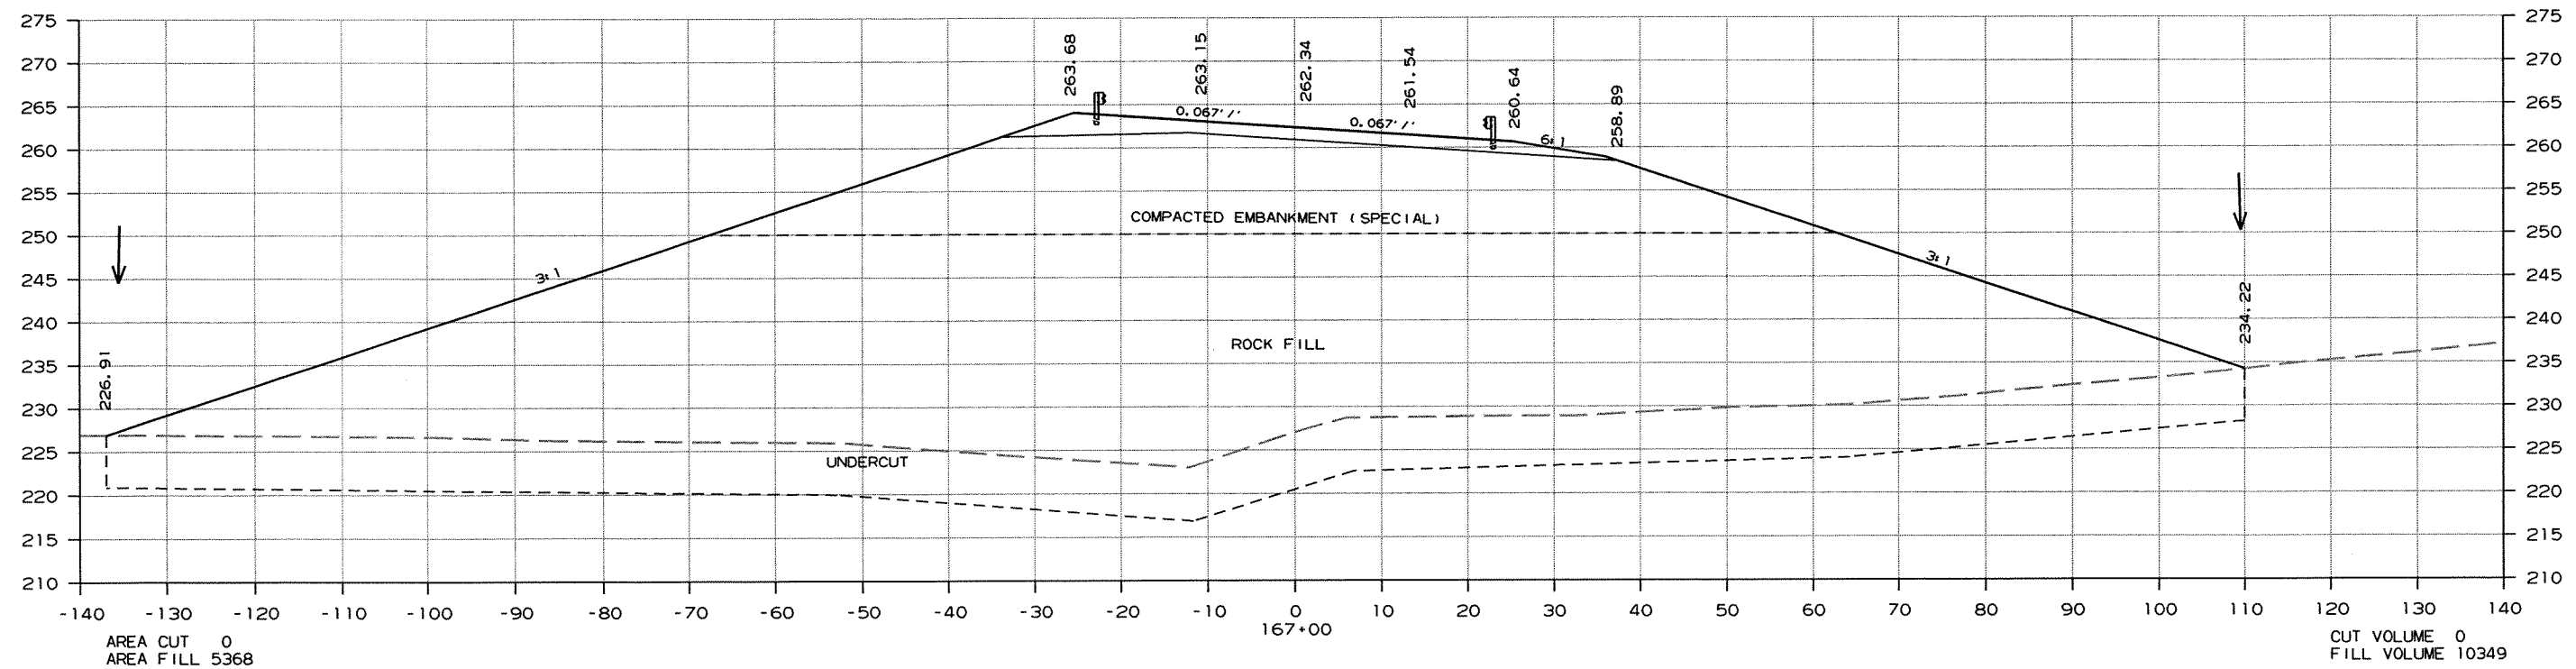




CROSS SECTION STA. 166+49 TO STA. 167+00

8/2/2012

R050189.DGN

DATE REVISED	DATE FILMED	DATE REVISED	DATE FILMED	FED. RD. DIST. NO.	STATE	FED. AID PROJ. NO.	SHEET NO.	TOTAL SHEETS
				6	ARK.			
						JOB NO. 050189	240	340





2 CROSS SECTIONS

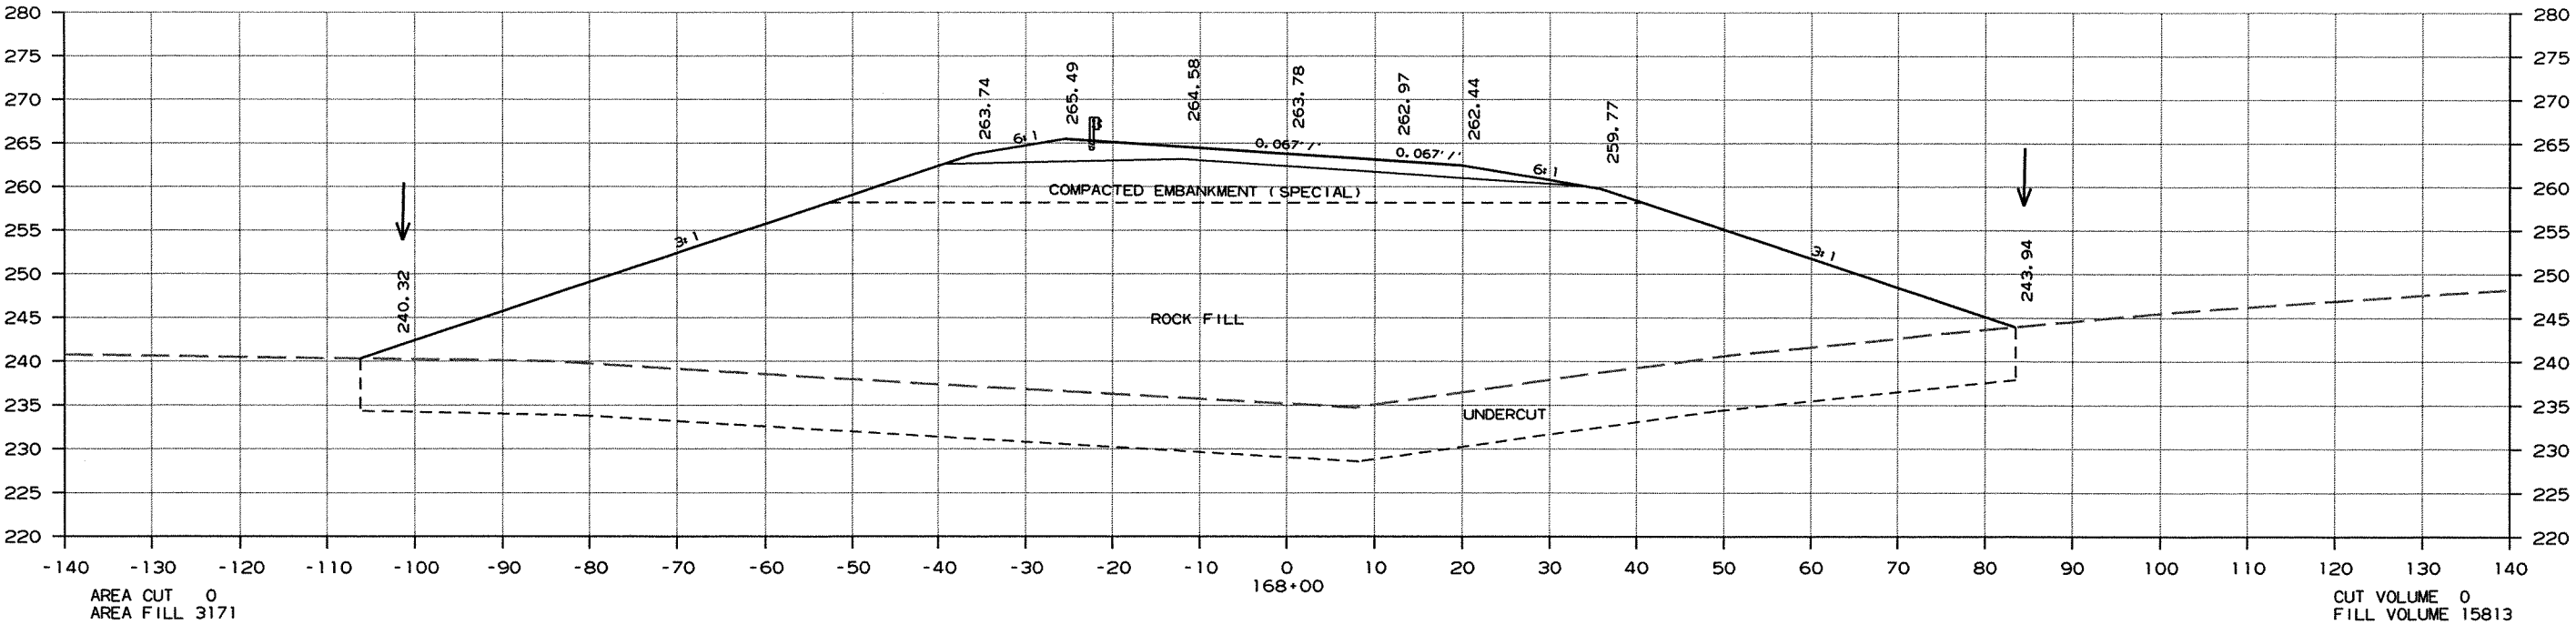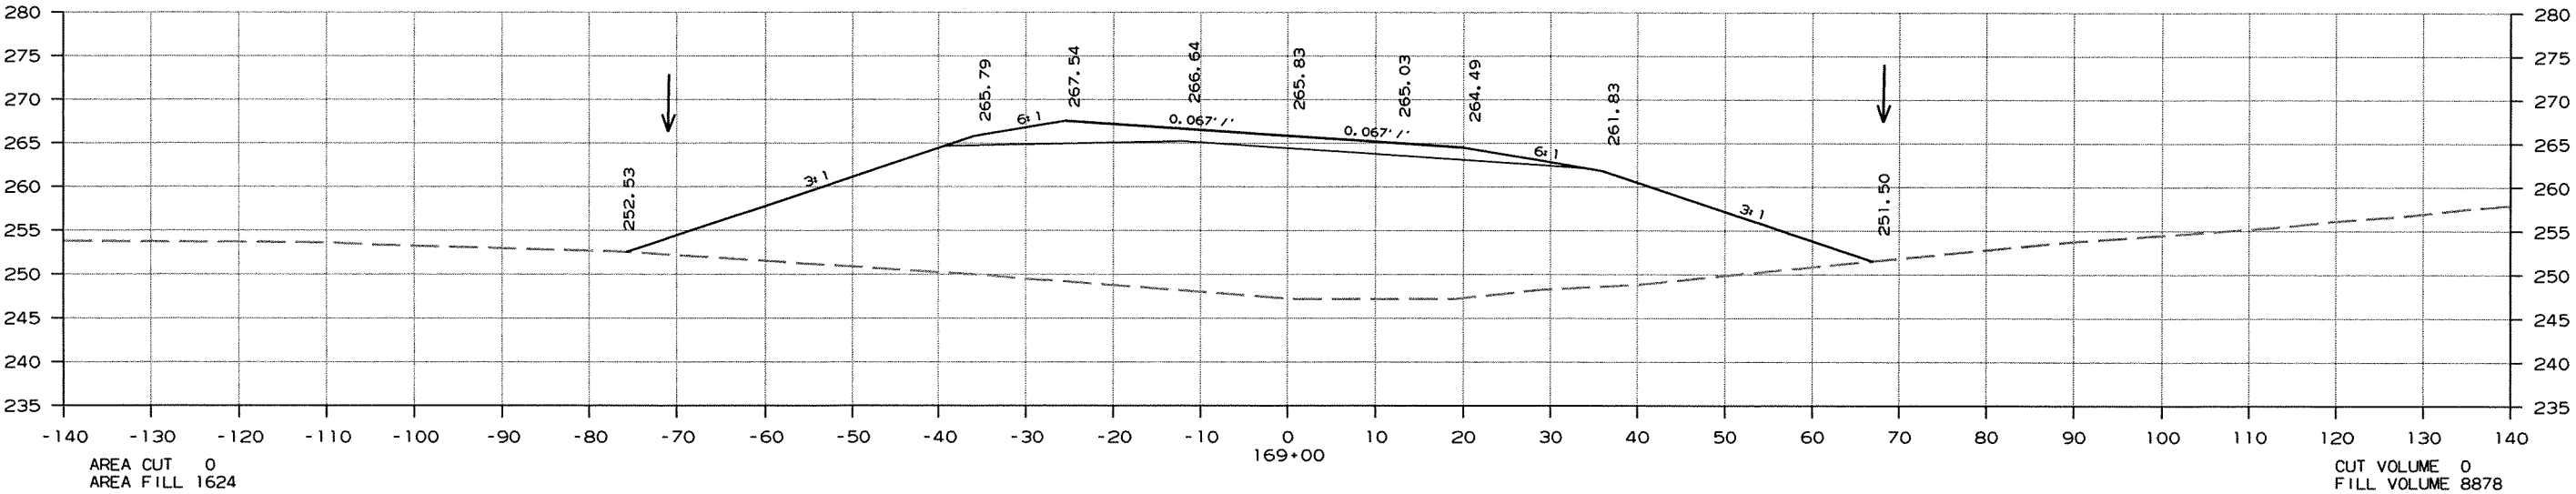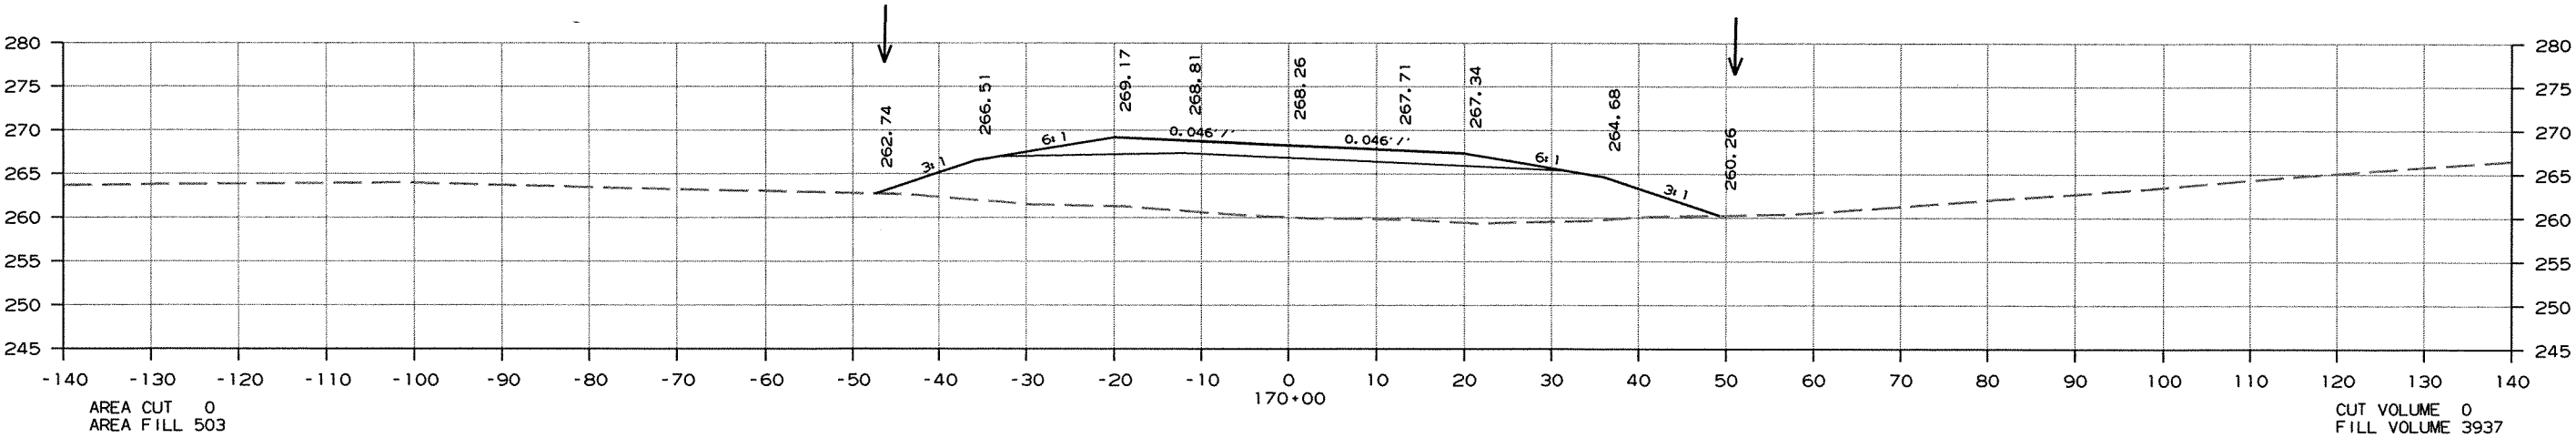

CROSS SECTION STA. 168+00 TO STA. 170+00

DATE REVISED	DATE FILMED	DATE REVISED	DATE FILMED	FED. RD. DIST. NO.	STATE	FED. AID PROJ. NO.	SHEET NO.	TOTAL SHEETS
				6	ARK.			
						JOB NO. 050189	241	340




2 CROSS SECTIONS

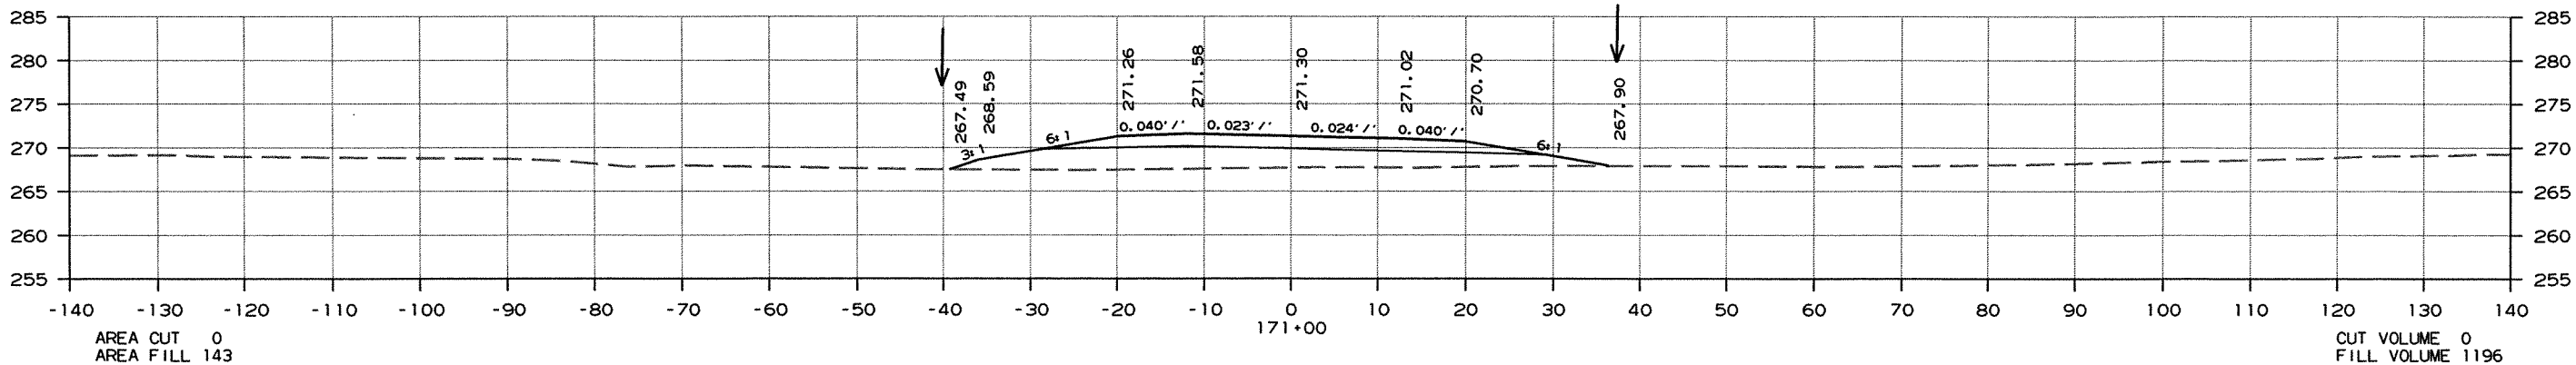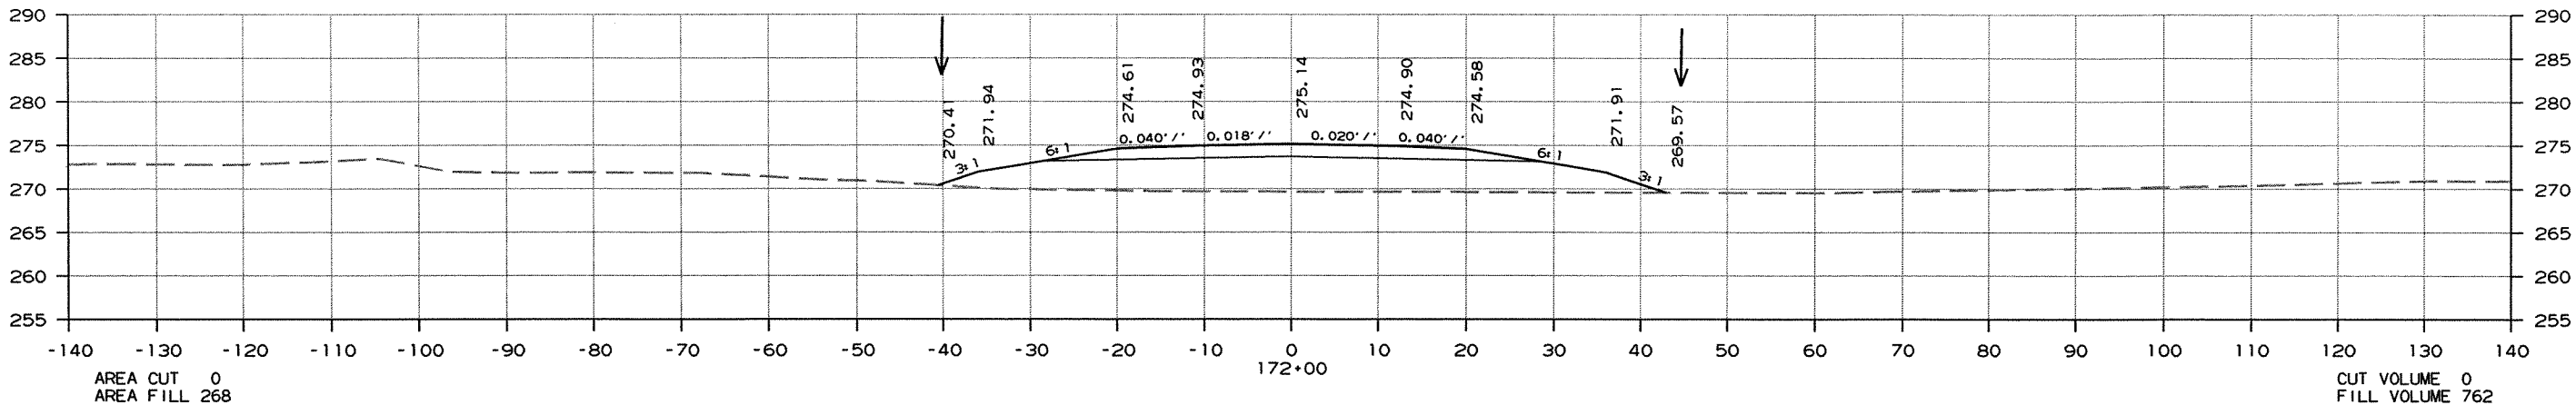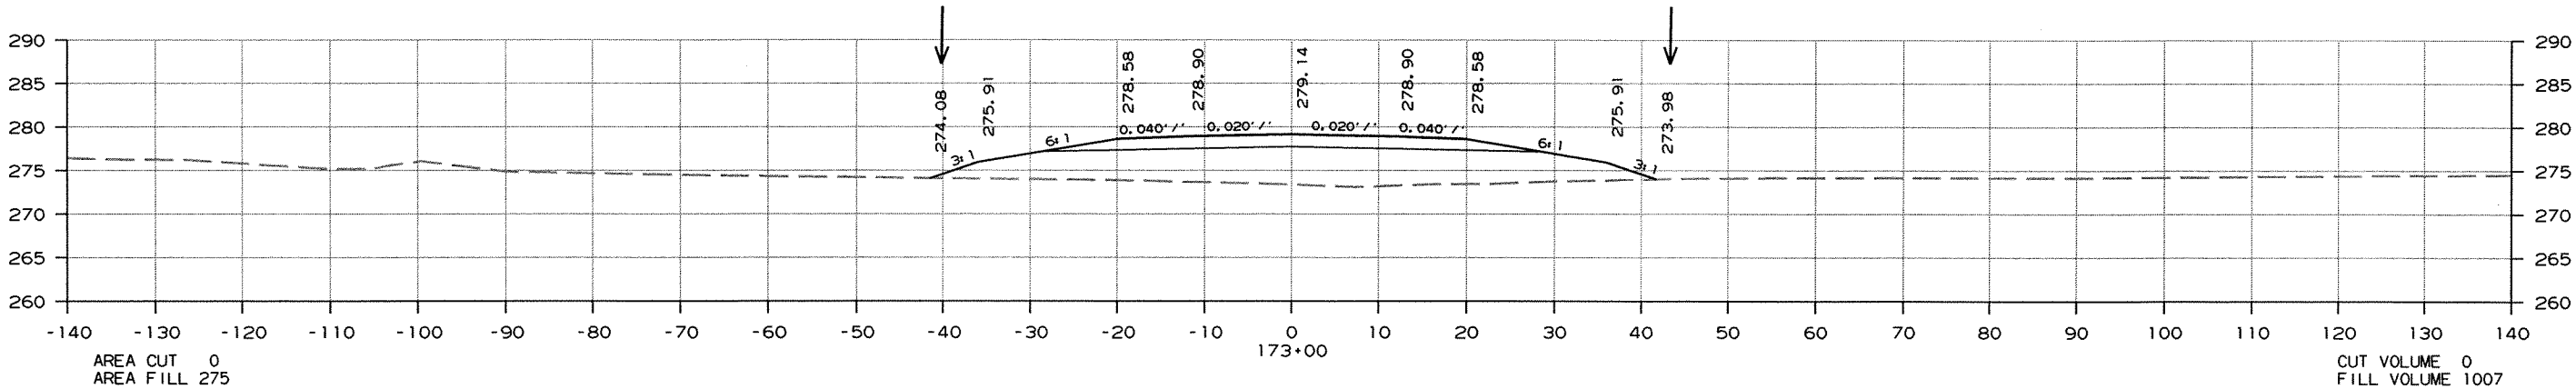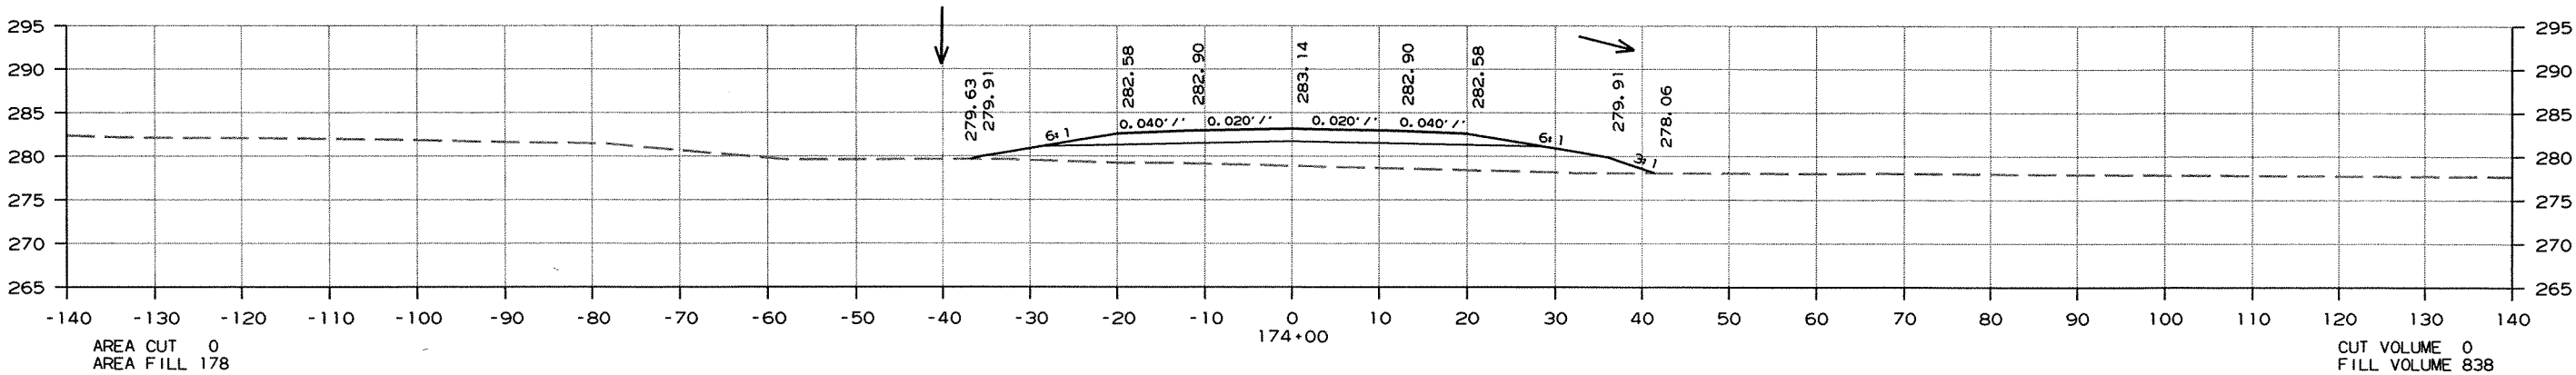

CROSS SECTION STA. 171+00 TO STA. 174+00

DATE REVISED	DATE FILMED	DATE REVISED	DATE FILMED	FED. RD. DIST. NO.	STATE	FED. AID PROJ. NO.	SHEET NO.	TOTAL SHEETS
8-20-12				6	ARK.			
				JOB NO.		050189	242	340

2 CROSS SECTIONS

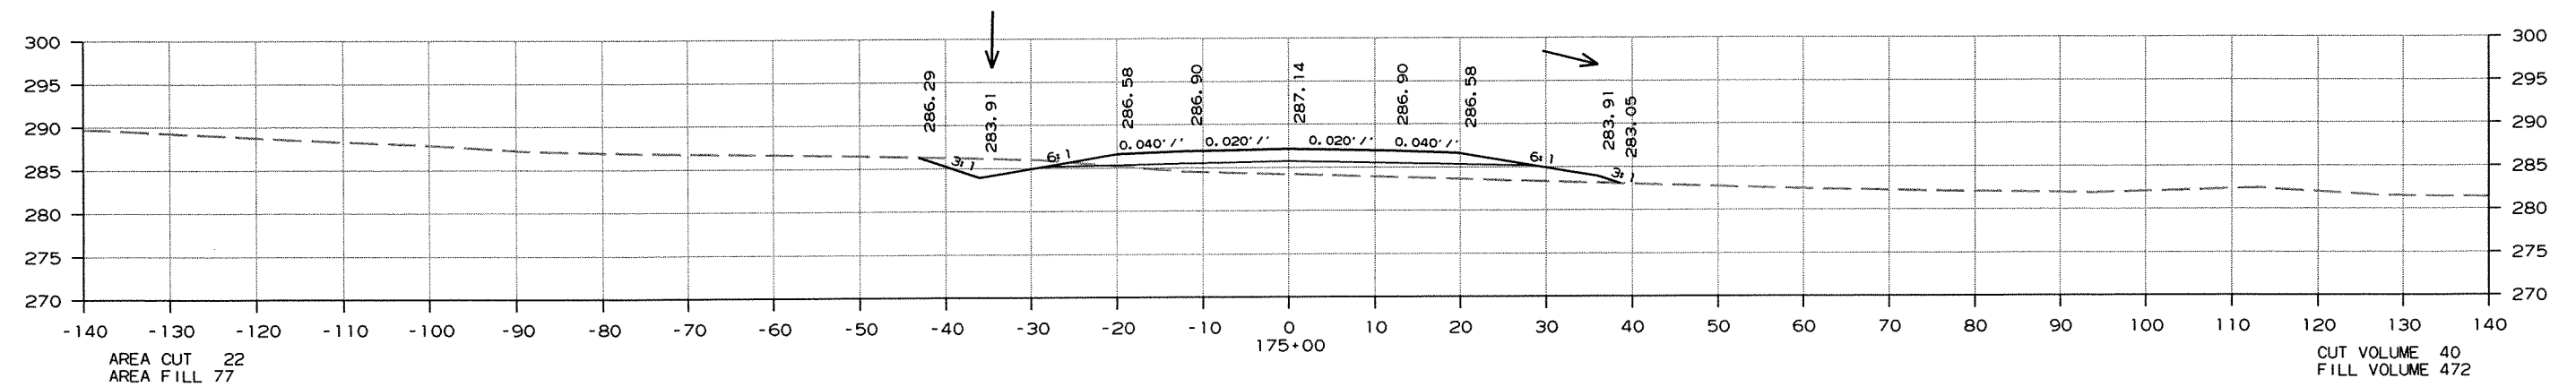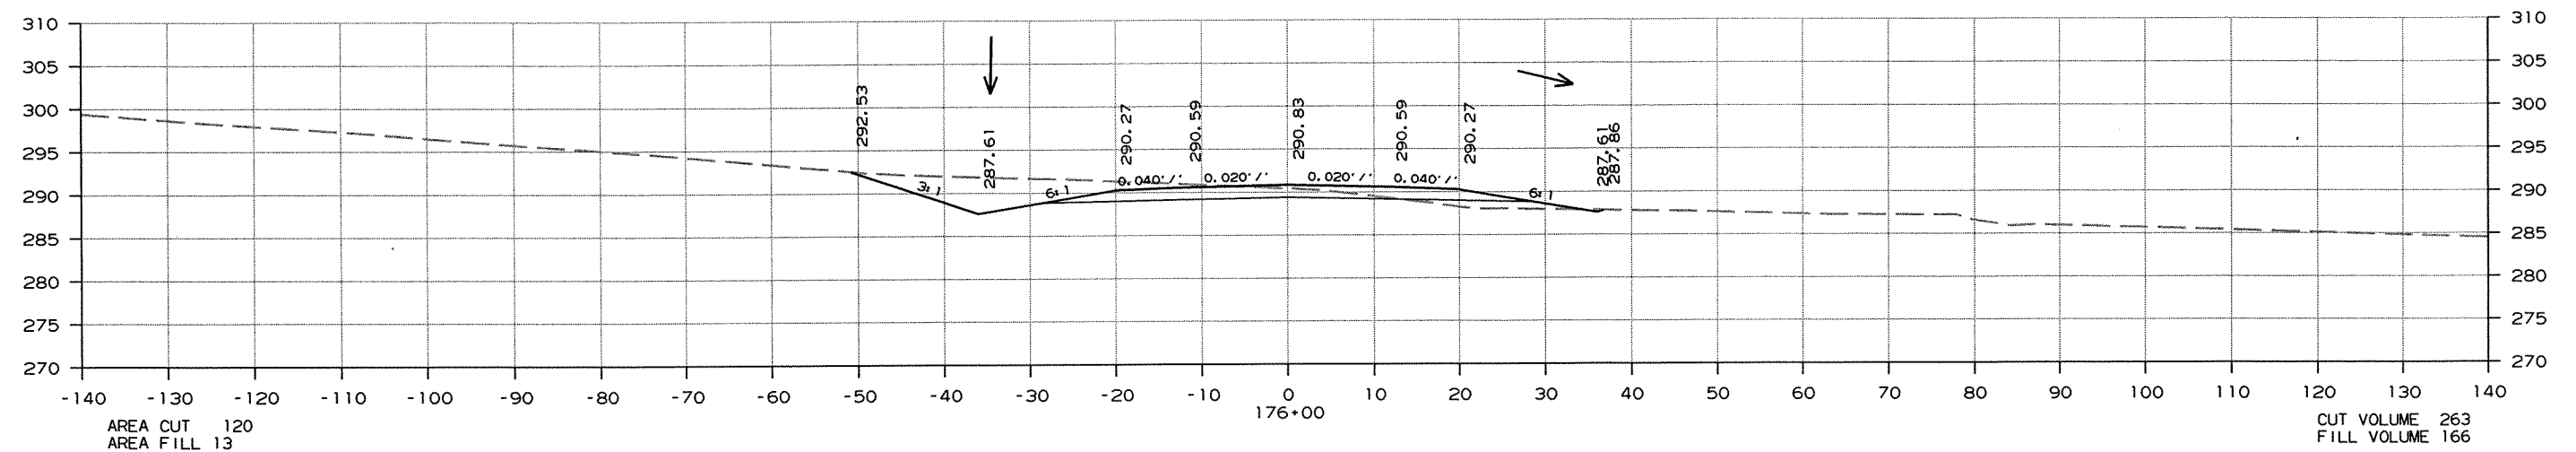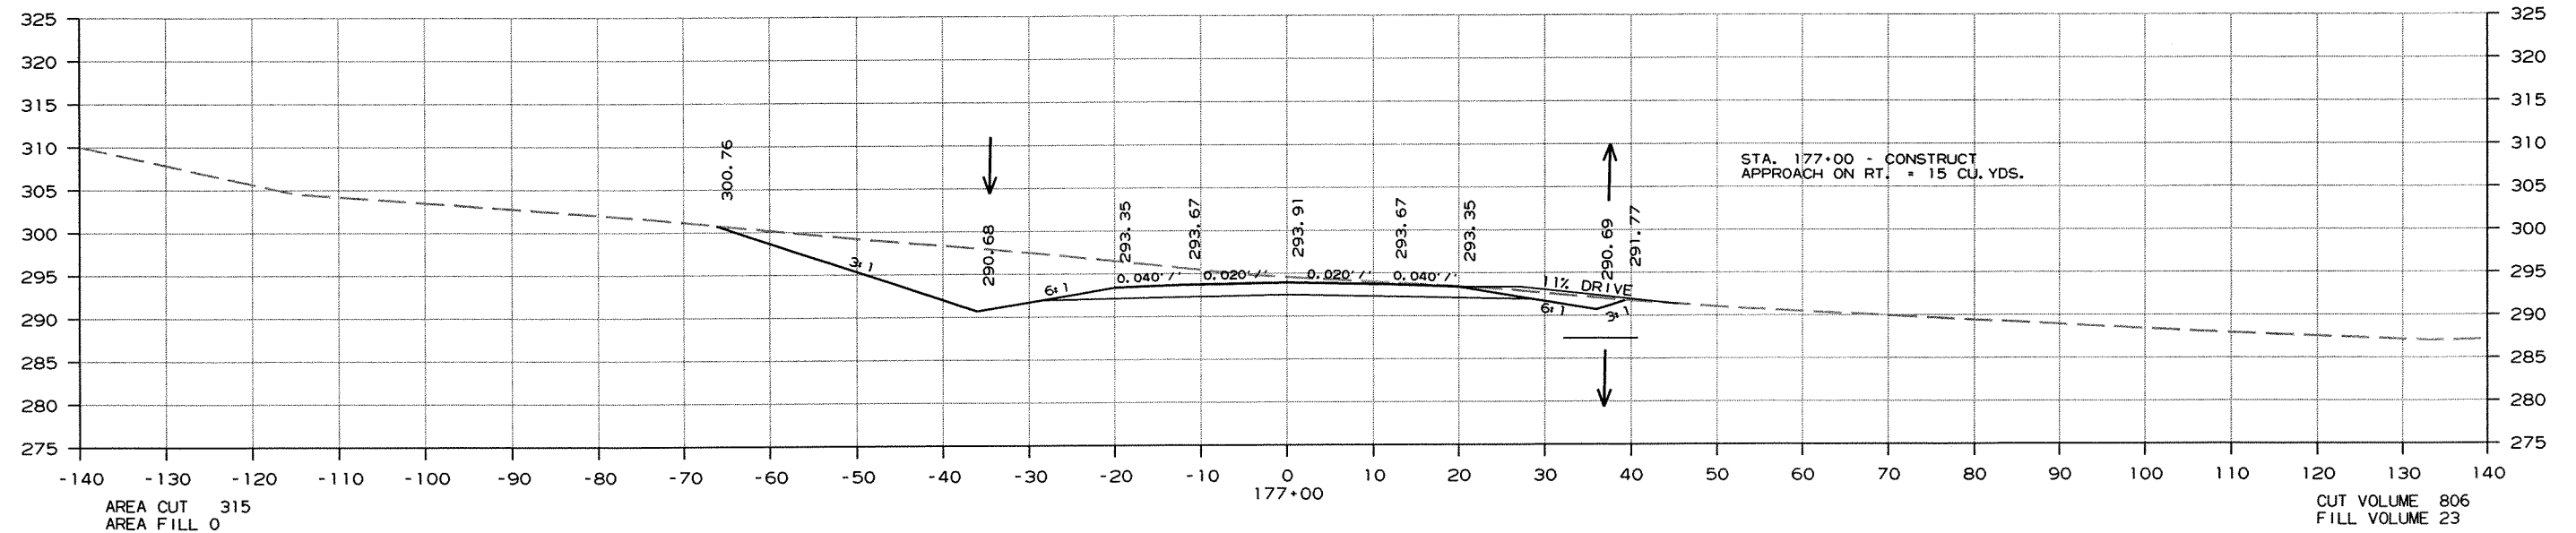




CROSS SECTION STA. 175+00 TO STA. 177+00

8/20/2012

R050189.DGN

DATE REVISED	DATE FILMED	DATE REVISED	DATE FILMED	FED. RD. DIST. NO.	STATE	FED. AID PROJ. NO.	SHEET NO.	TOTAL SHEETS
				6	ARK.			
						JOB NO. 050189	244	340




2 CROSS SECTIONS

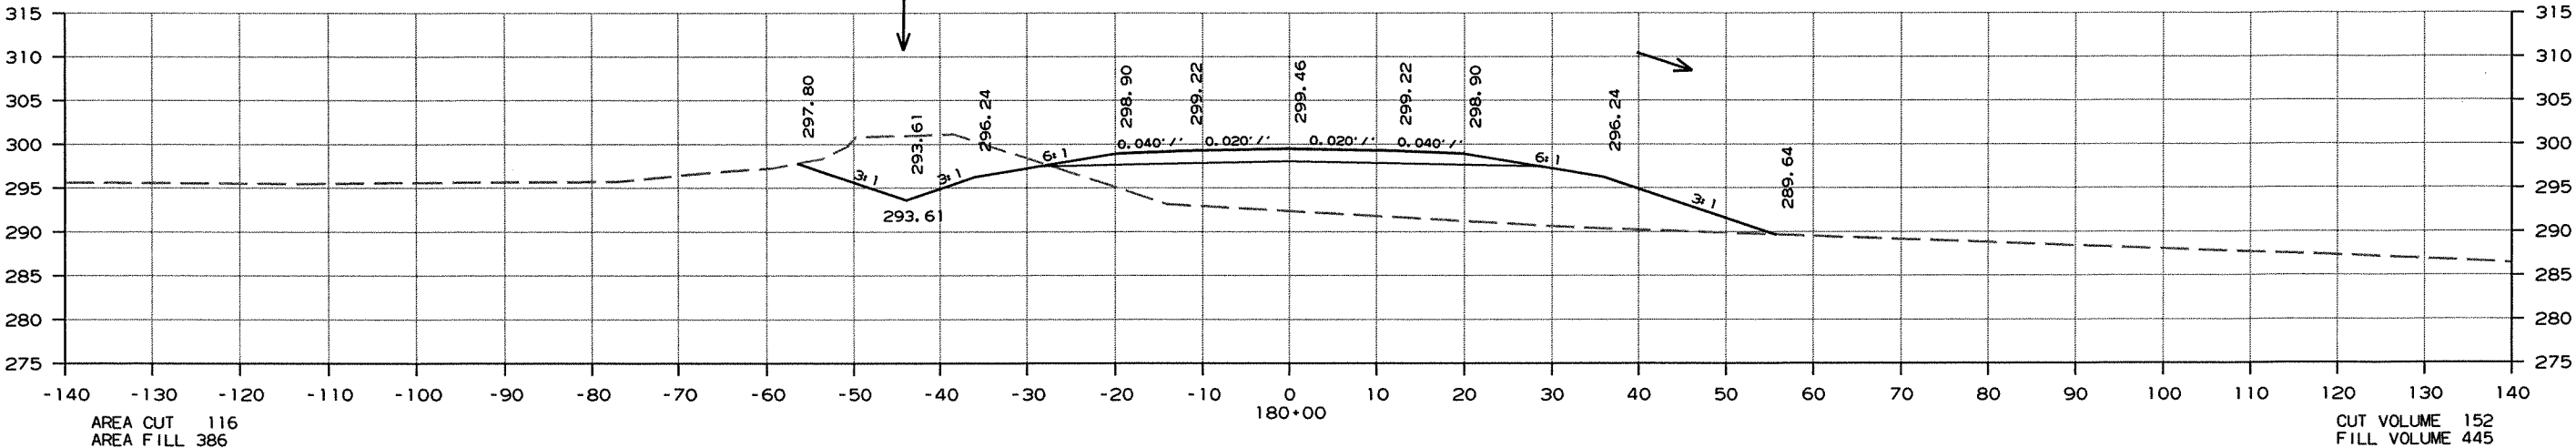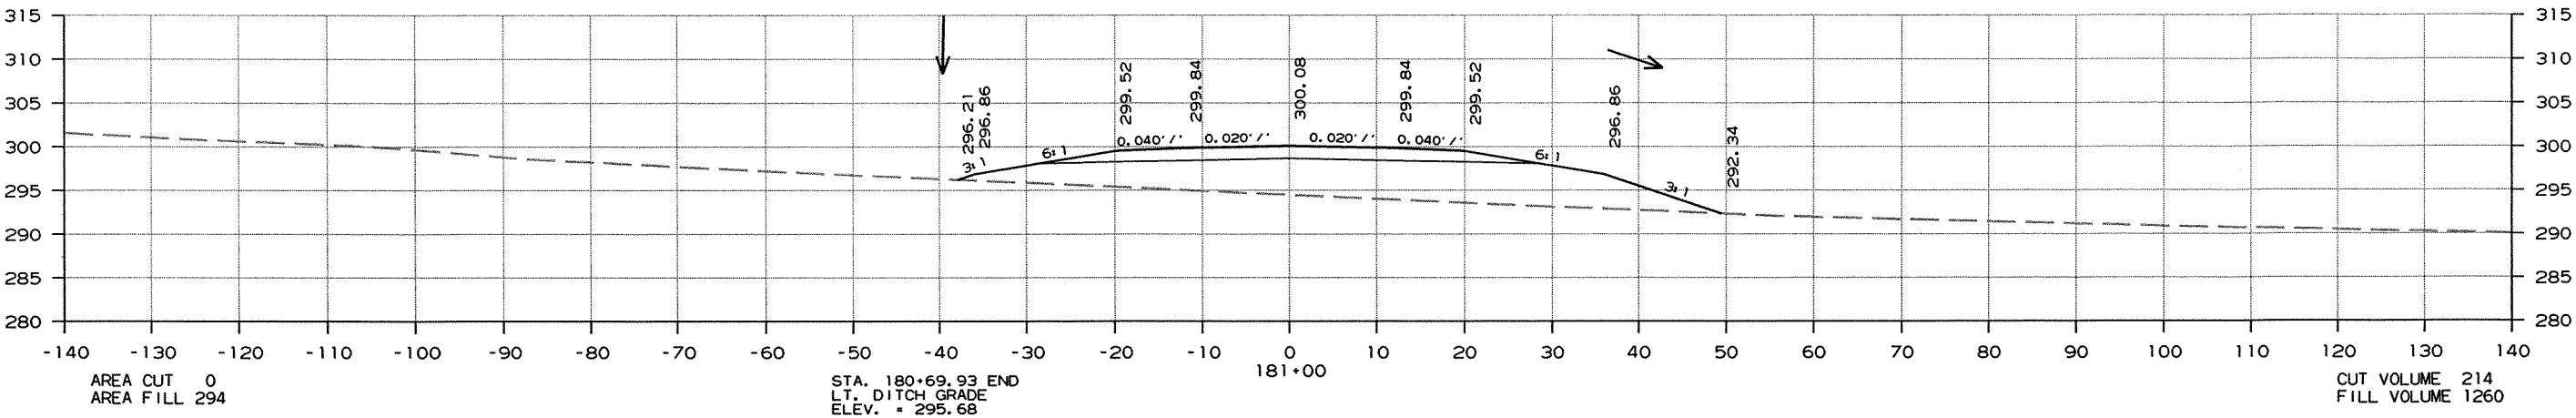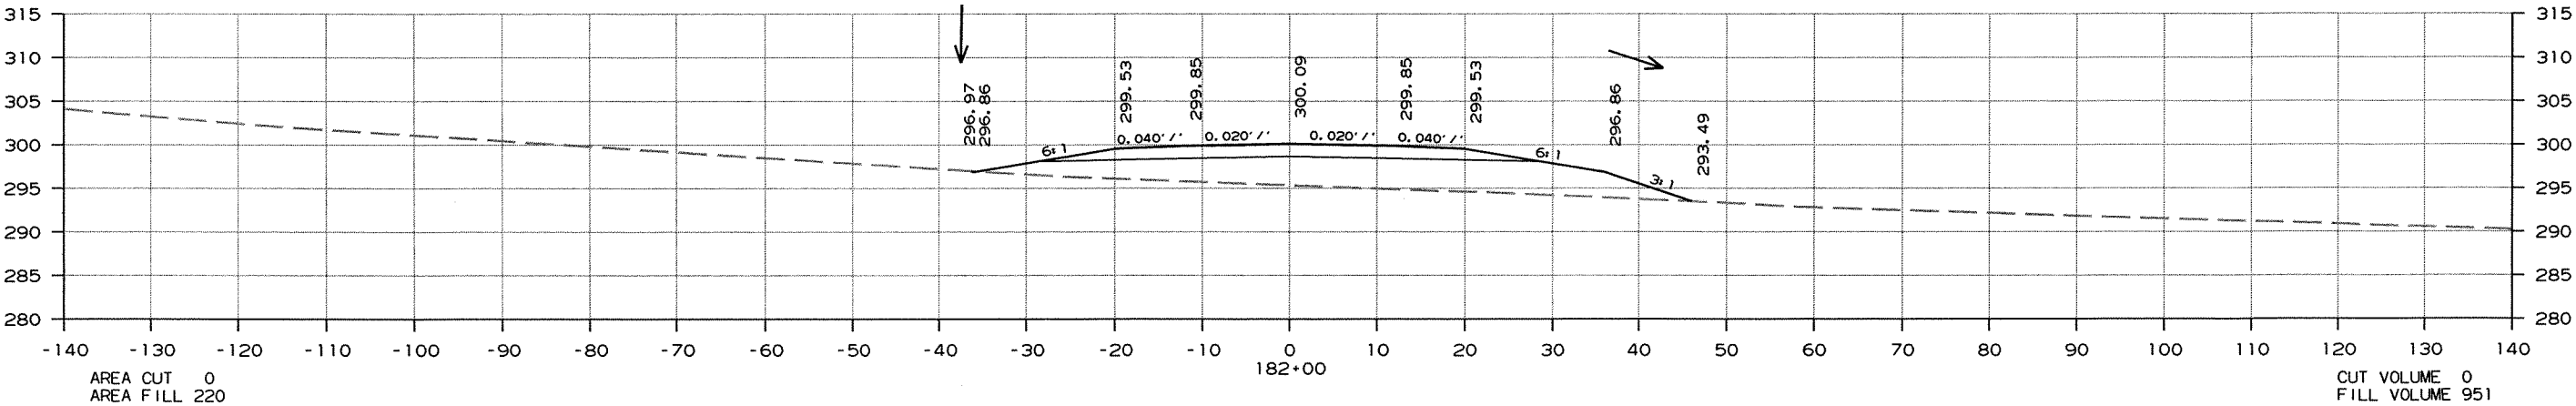

CROSS SECTION STA. 180+00 TO STA. 182+00

DATE REVISED	DATE FILMED	DATE REVISED	DATE FILMED	FED. RD. DIST. NO.	STATE	FED. AID PROJ. NO.	SHEET NO.	TOTAL SHEETS
				6	ARK.			
				JOB NO. 050189			246	340

2 CROSS SECTIONS

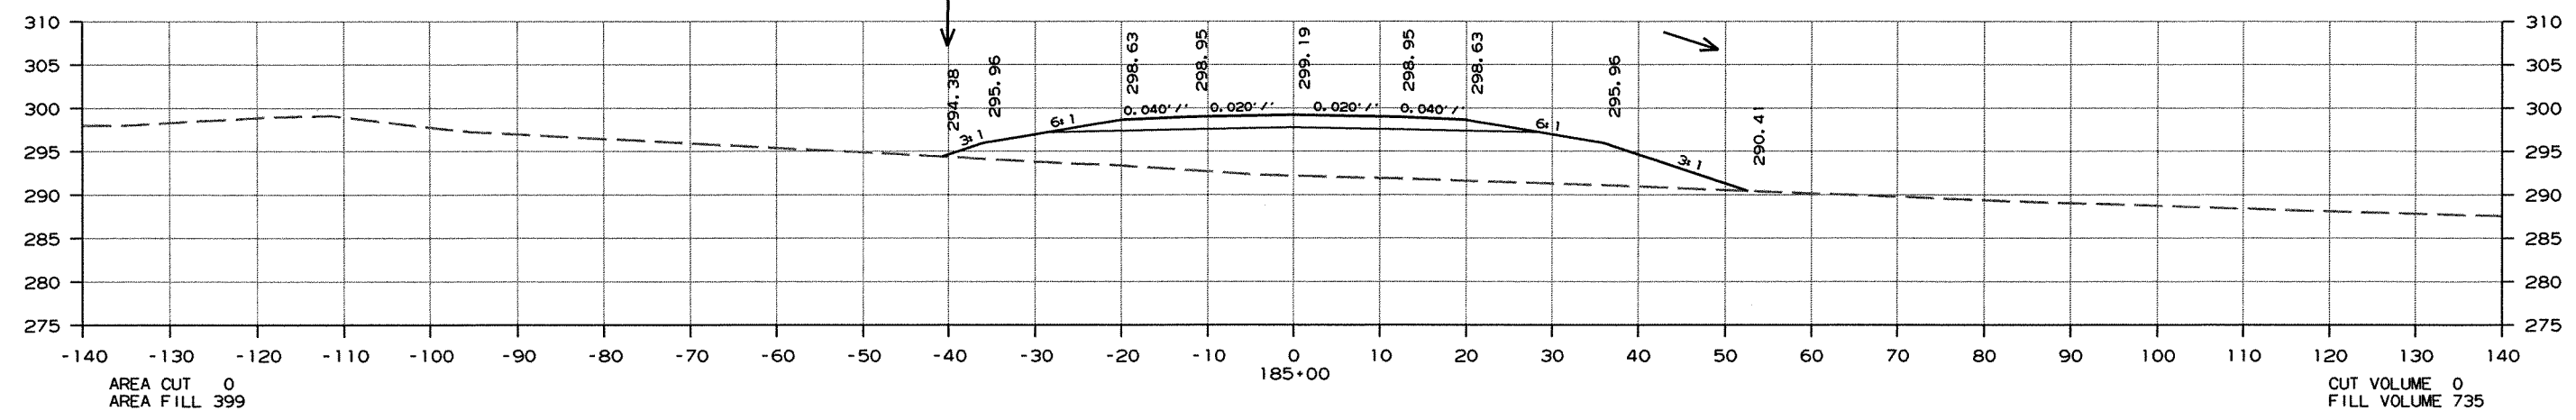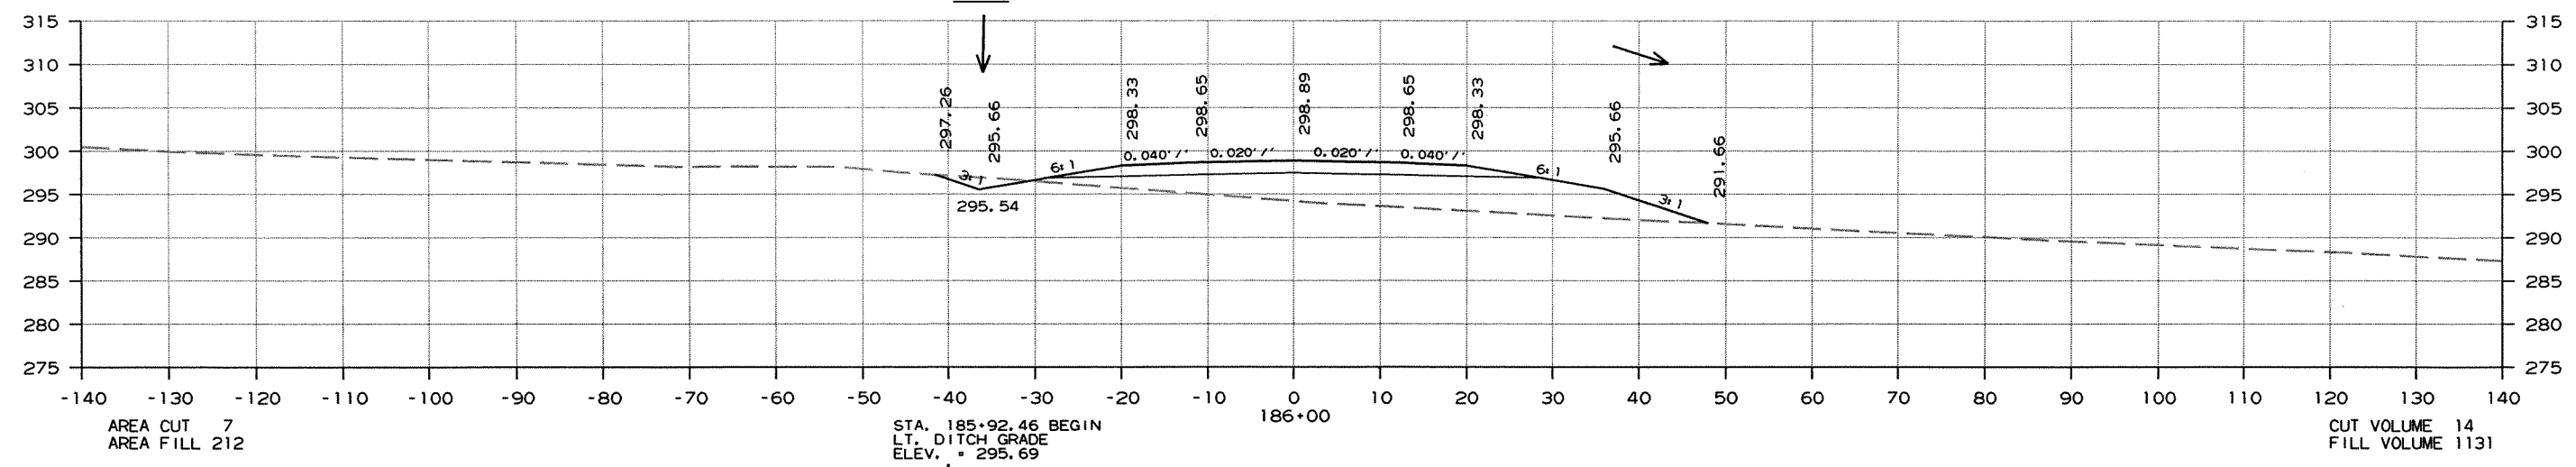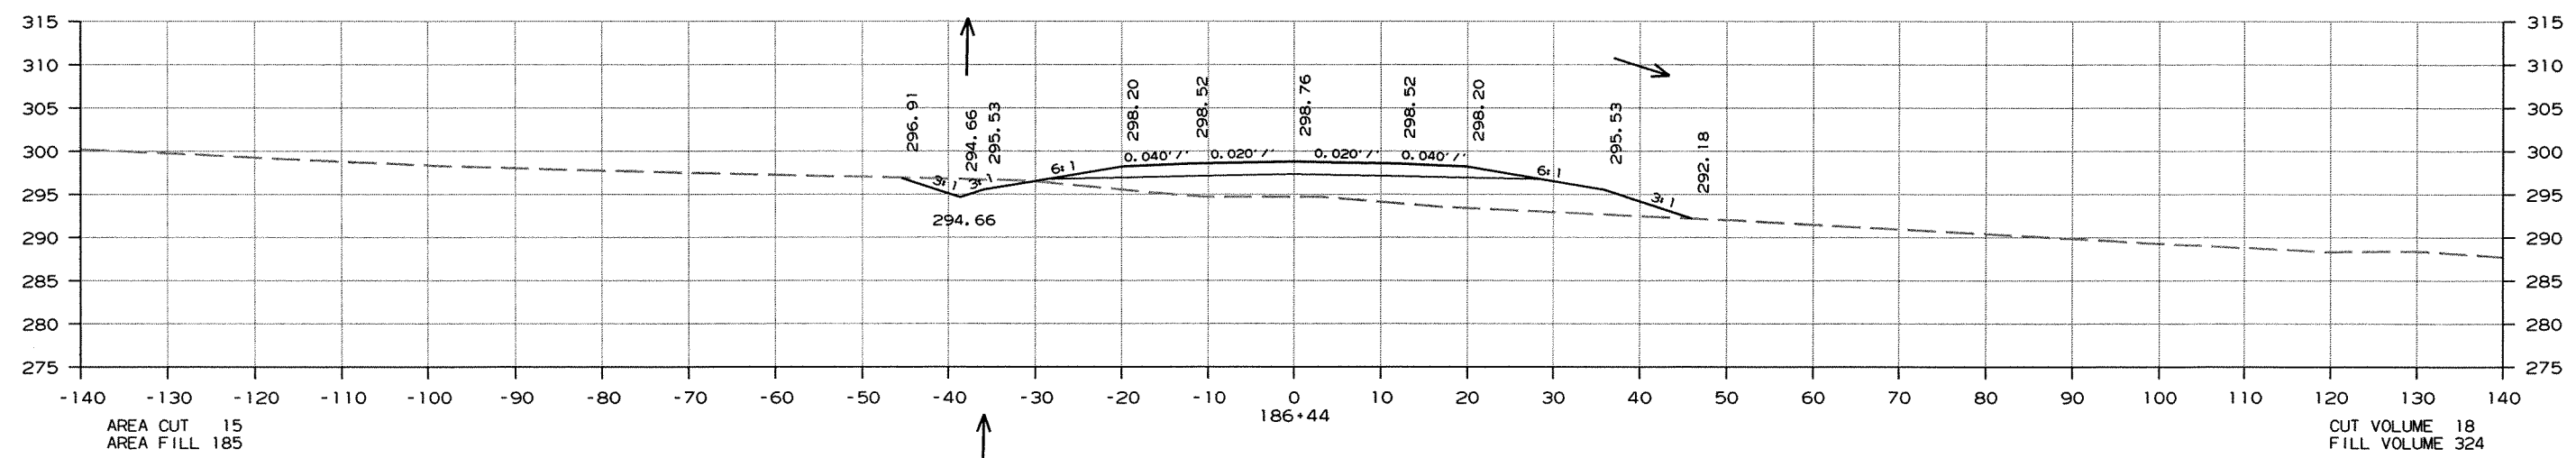




CROSS SECTION STA. 185+00 TO STA. 186+44

8/2/2012

R050189.DGN

DATE REVISED	DATE FILMED	DATE REVISED	DATE FILMED	FED. RD. DIST. NO.	STATE	FED. AID PROJ. NO.	SHEET NO.	TOTAL SHEETS
8-27-12				6	ARK.			
					JOB NO.	050189	247	340





2 CROSS SECTIONS

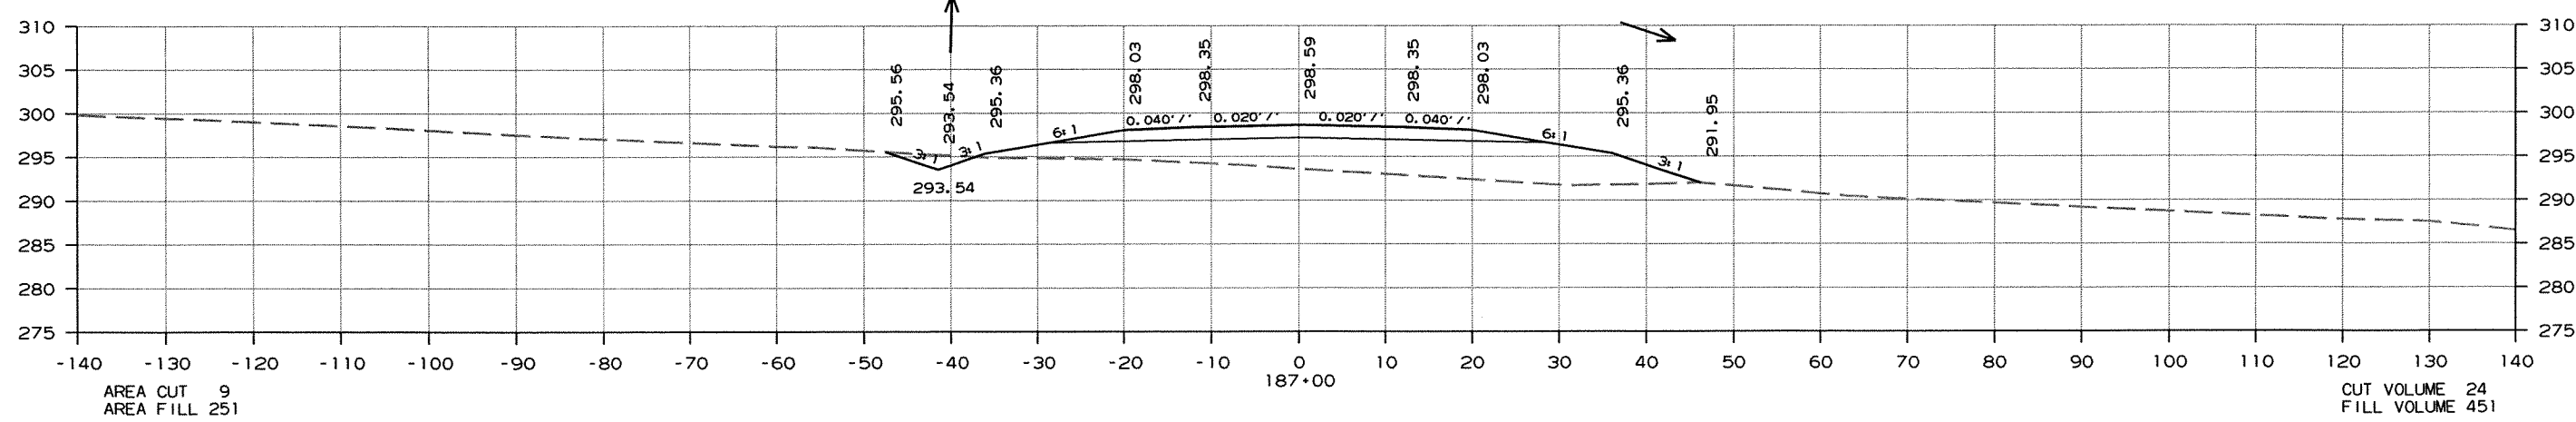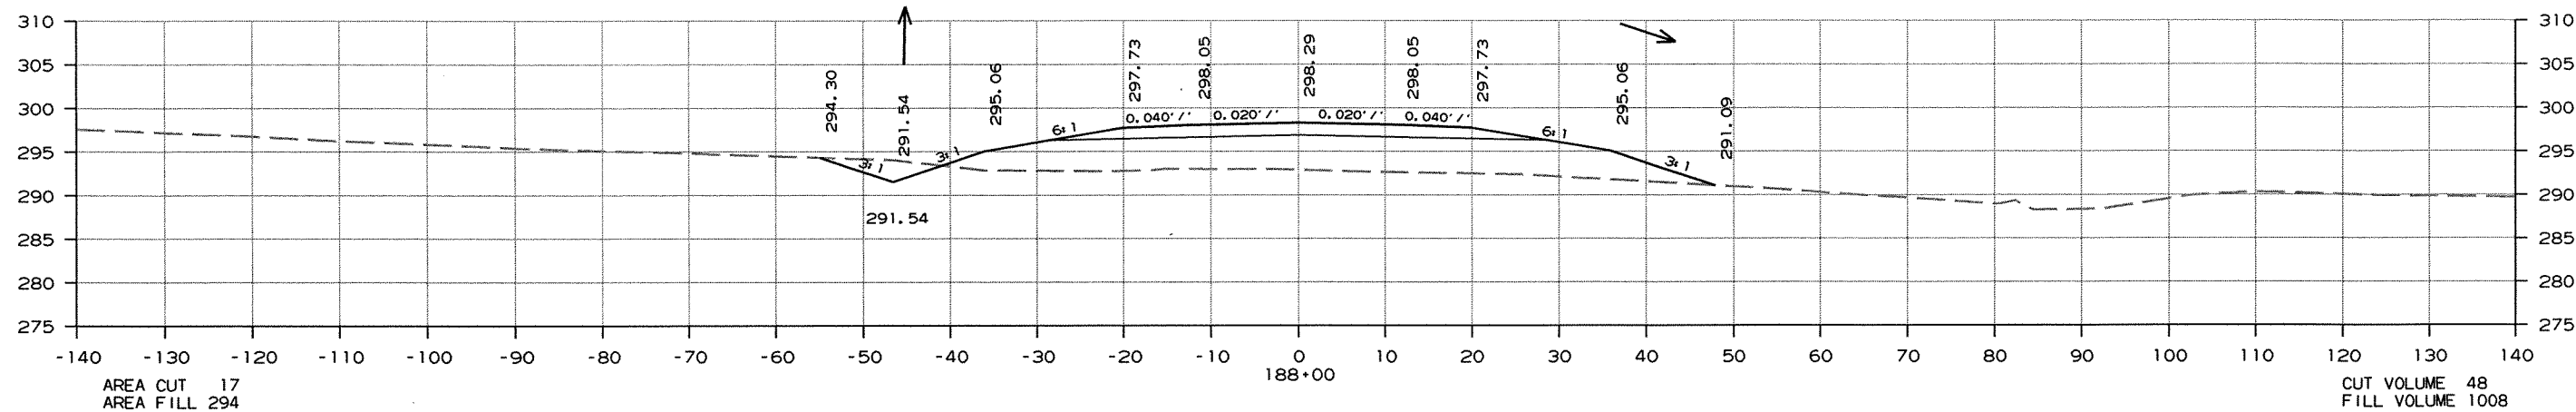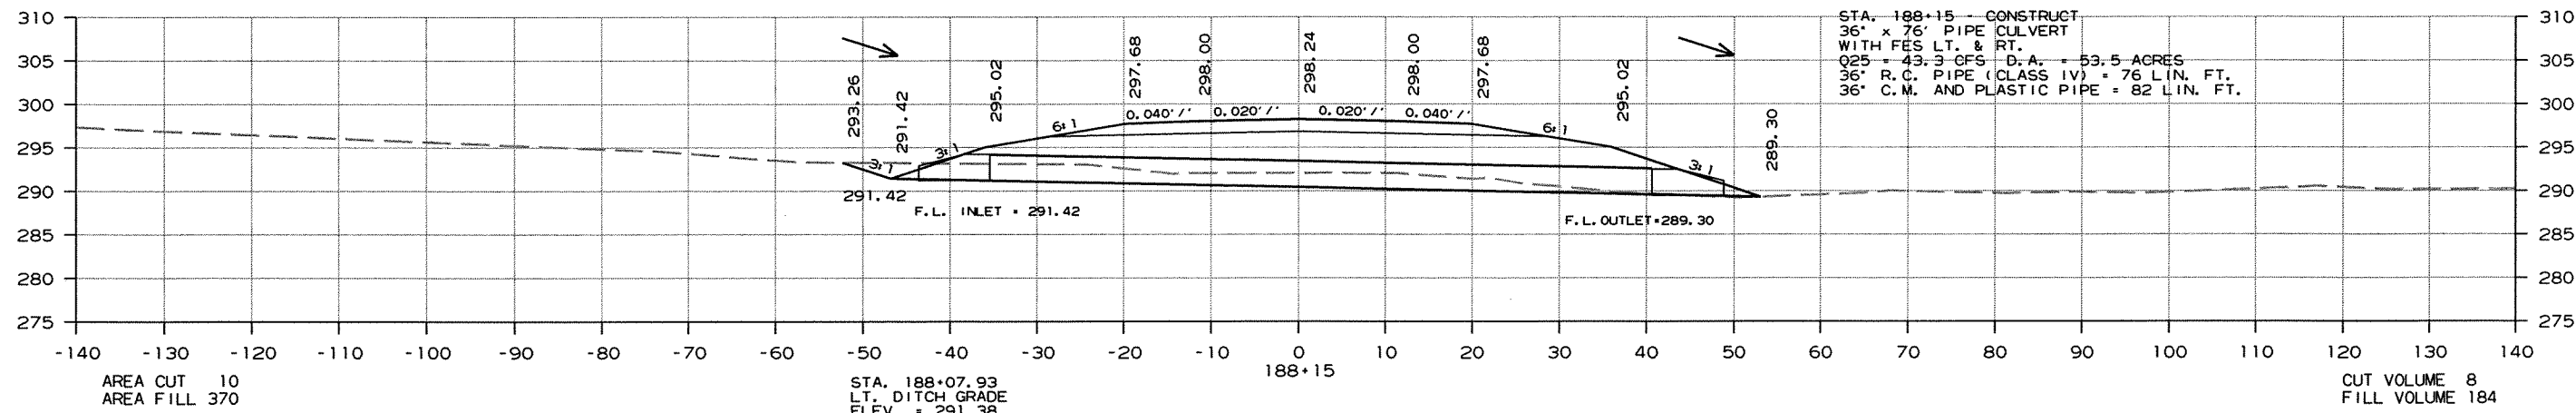

CROSS SECTION STA. 187+00 TO STA. 188+15

DATE REVISED	DATE FILMED	DATE REVISED	DATE FILMED	FED. RD. DIST. NO.	STATE	FED. AID PROJ. NO.	SHEET NO.	TOTAL SHEETS
				6	ARK.			
						JOB NO. 050189	249	340

2 CROSS SECTIONS

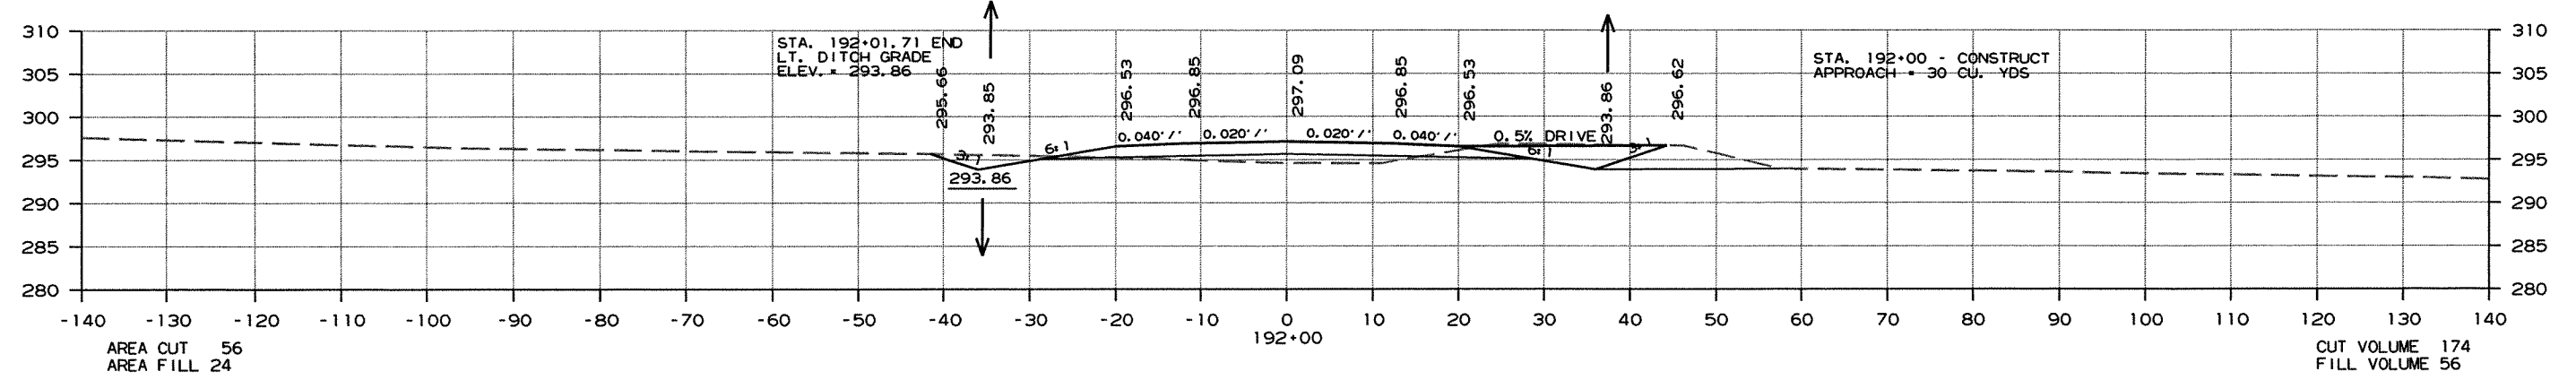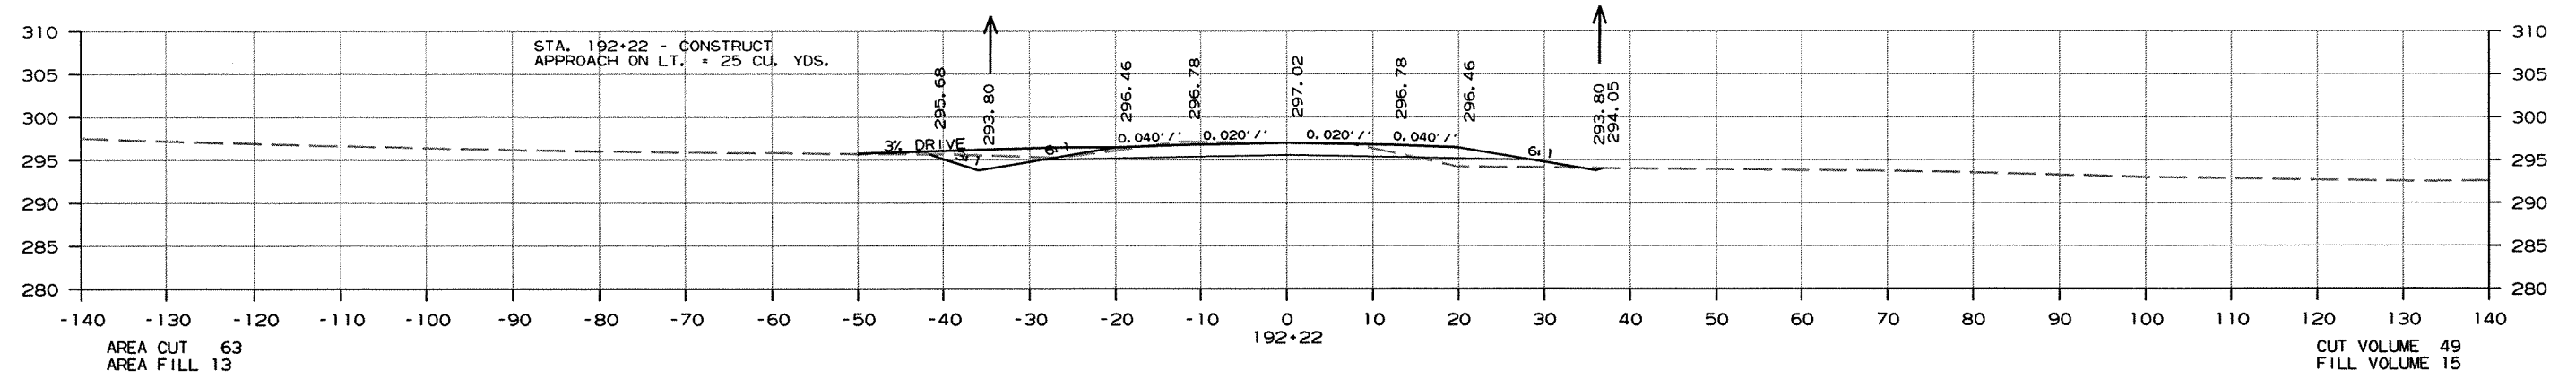
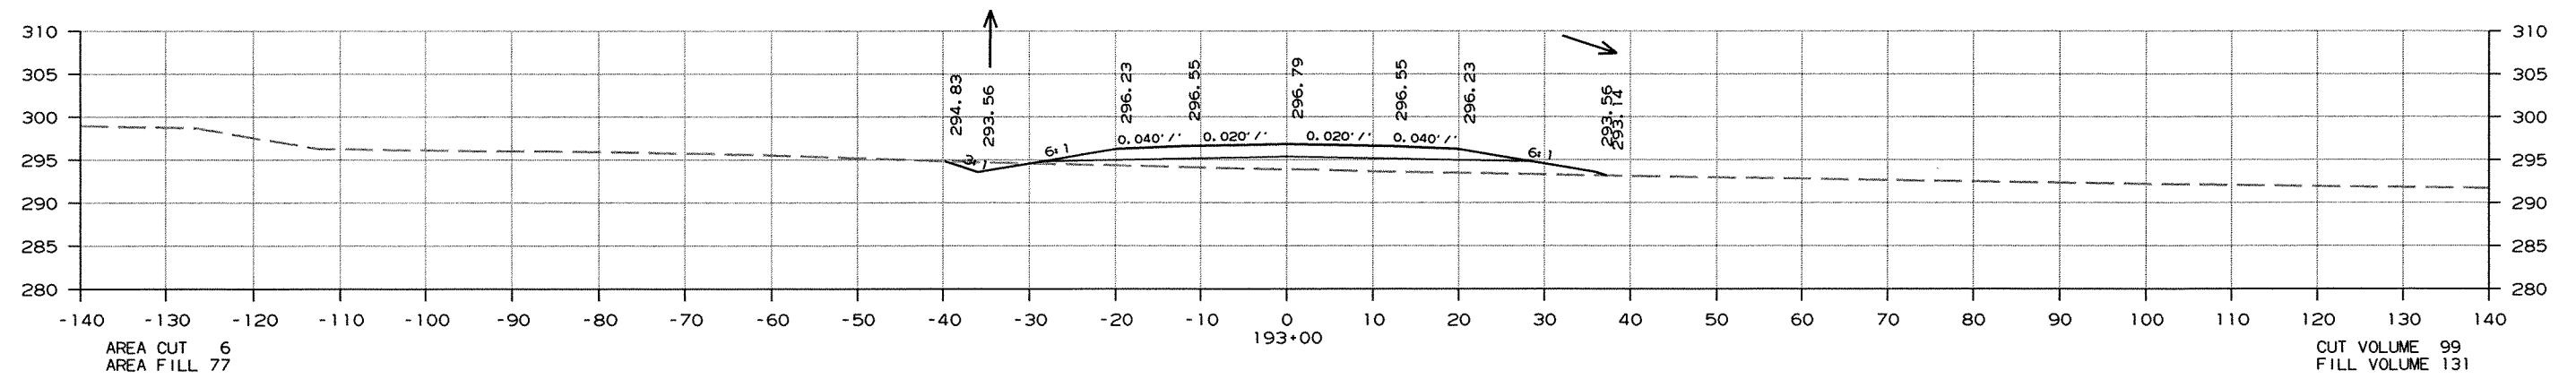
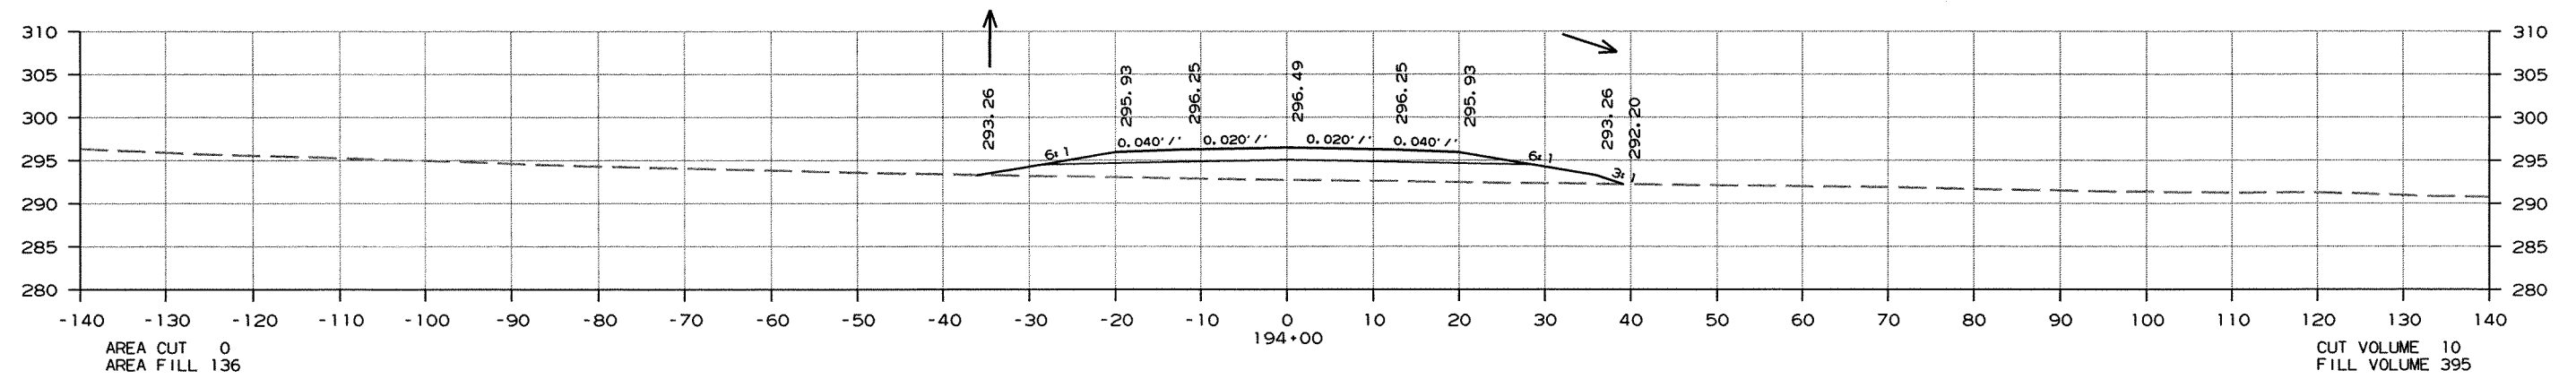


CROSS SECTION STA. 192+00 TO STA. 194+00

8/2/2012

R050189.DGN





DATE REVISED	DATE FILMED	DATE REVISED	DATE FILMED	FED. RD. DIST. NO.	STATE	FED. AID PROJ. NO.	SHEET NO.	TOTAL SHEETS
8-27-12				6	ARK.			
				JOB NO.		050189	250	340
② CROSS SECTIONS								

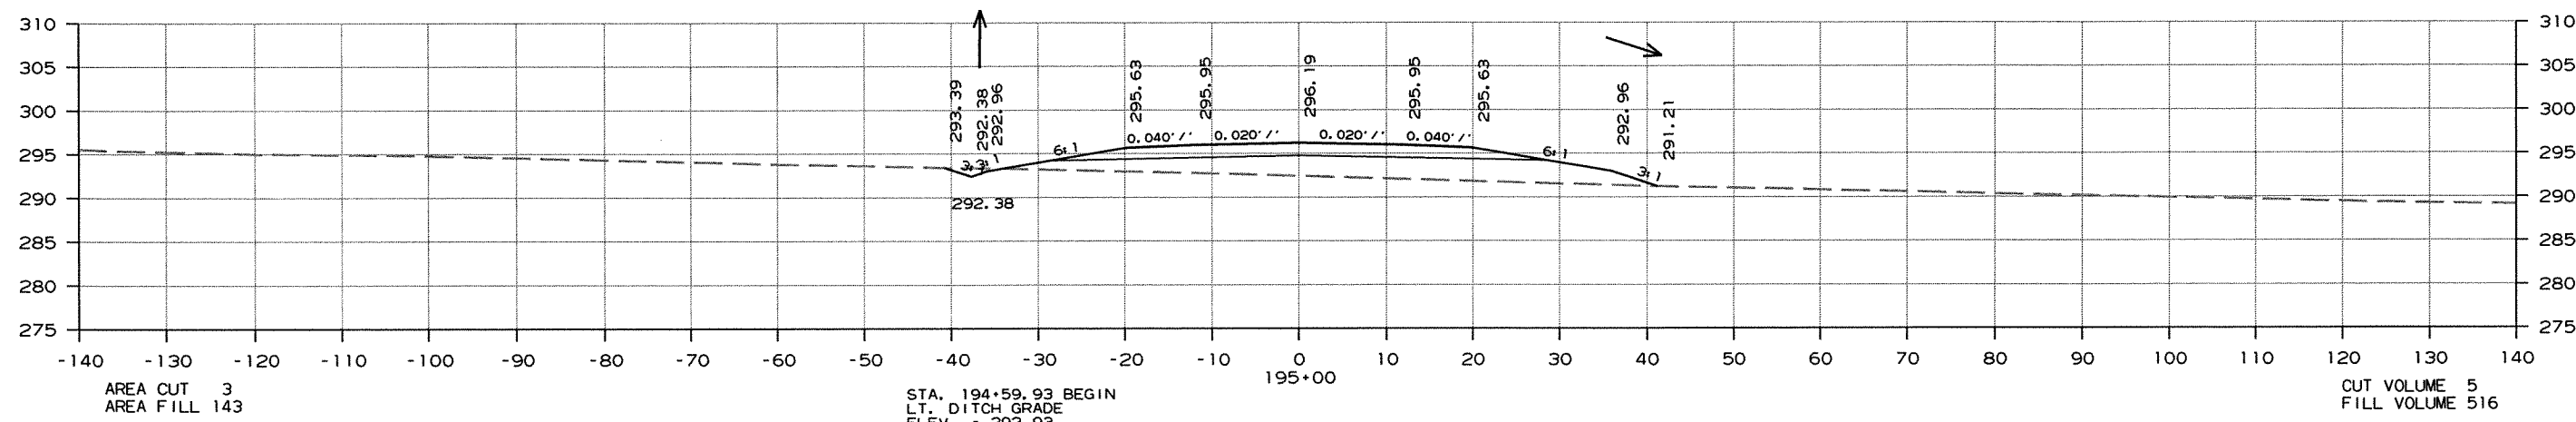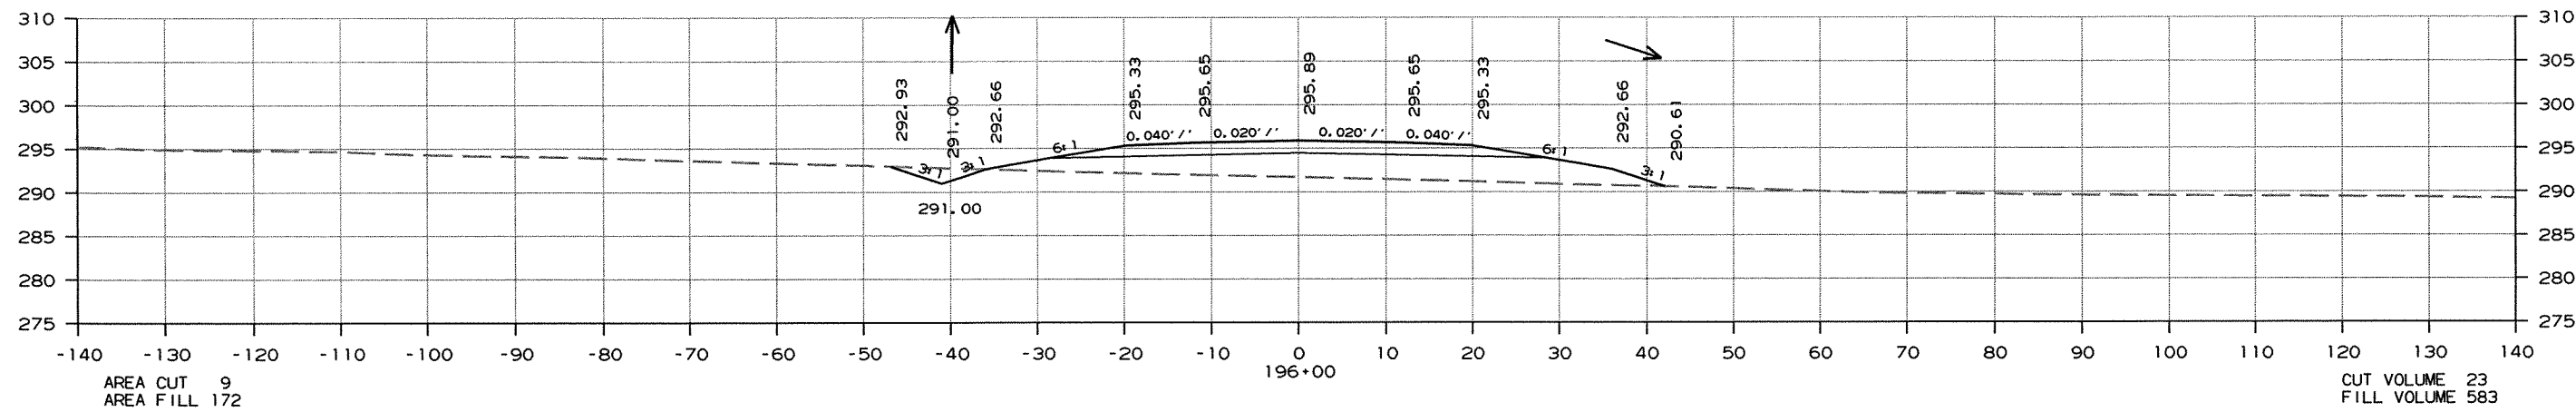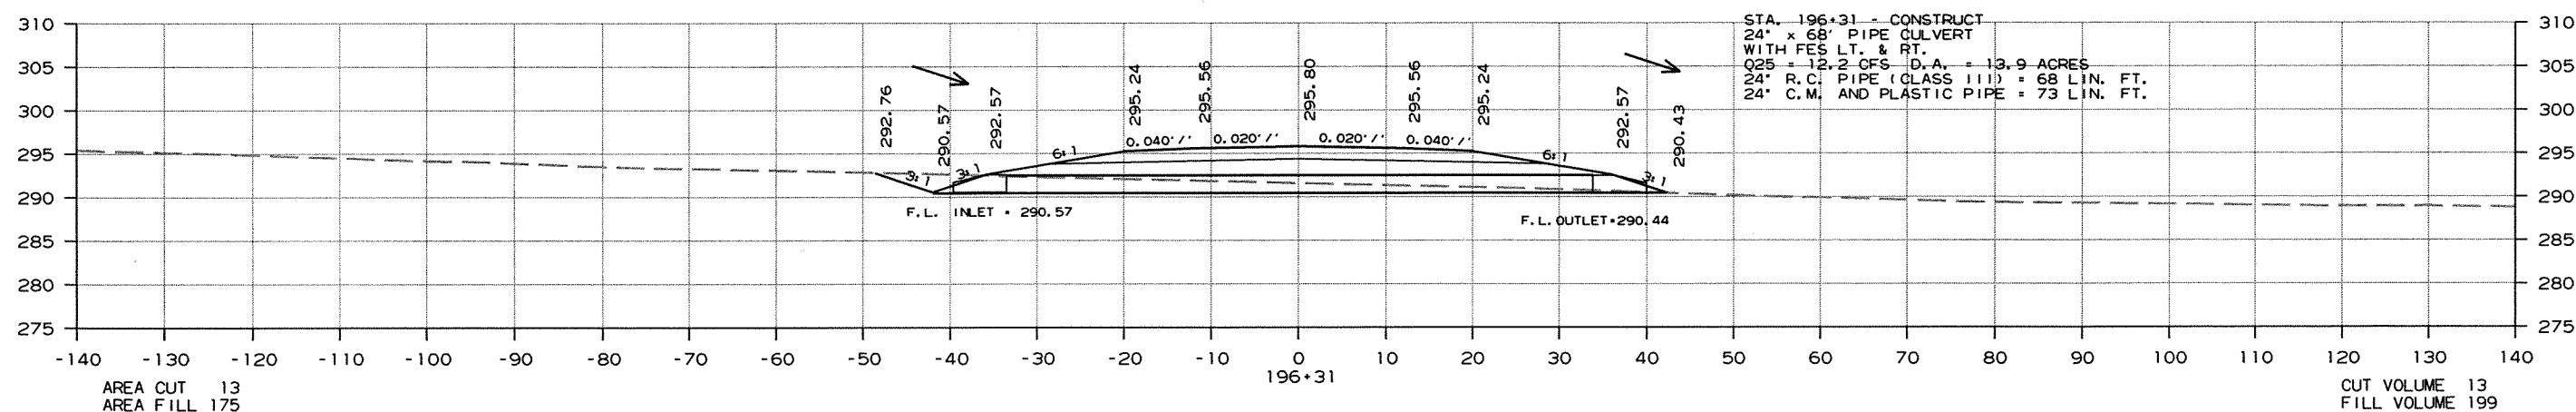

CROSS SECTION STA. 195+00 TO STA. 196+31

DATE REVISED	DATE FILMED	DATE REVISED	DATE FILMED	FED. RD. DIST. NO.	STATE	FED. AID PROJ. NO.	SHEET NO.	TOTAL SHEETS
				6	ARK.			
					JOB NO.	050189	251	340





2 CROSS SECTIONS

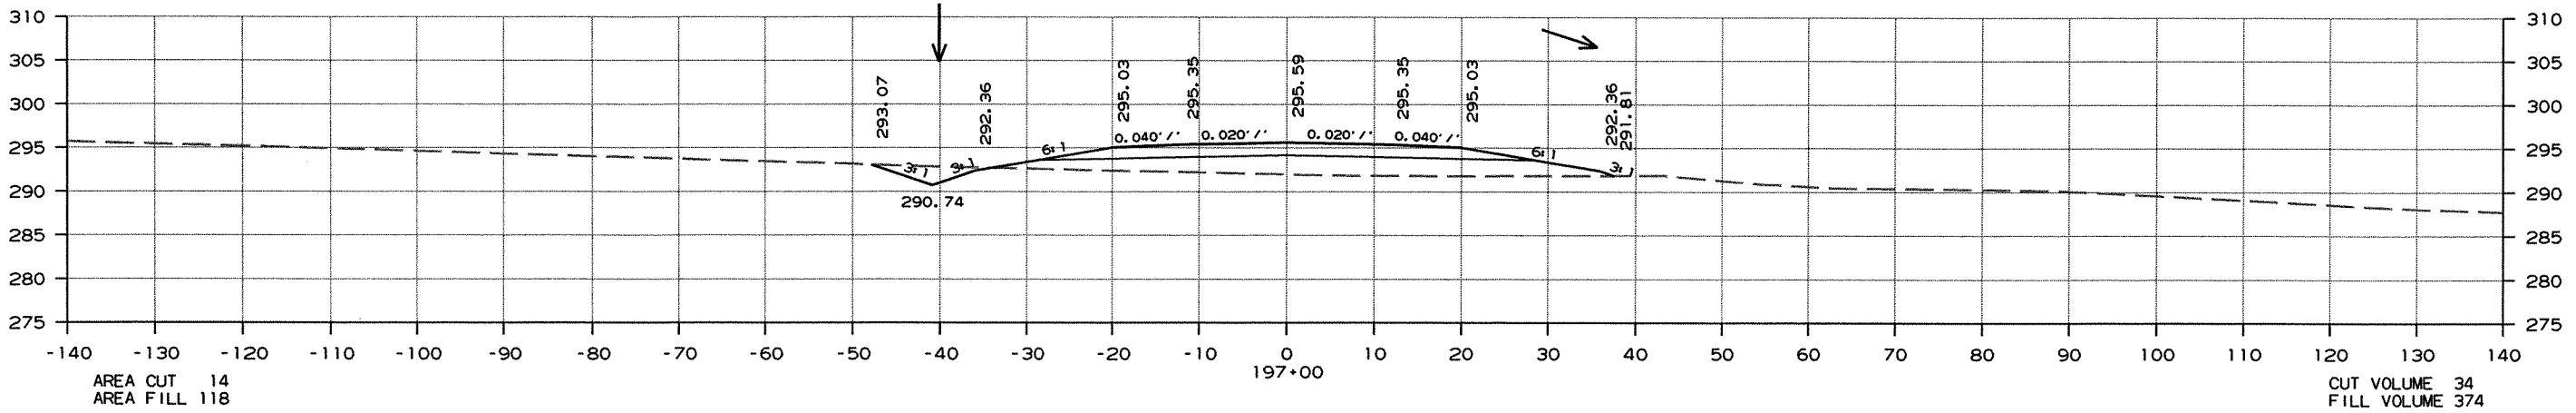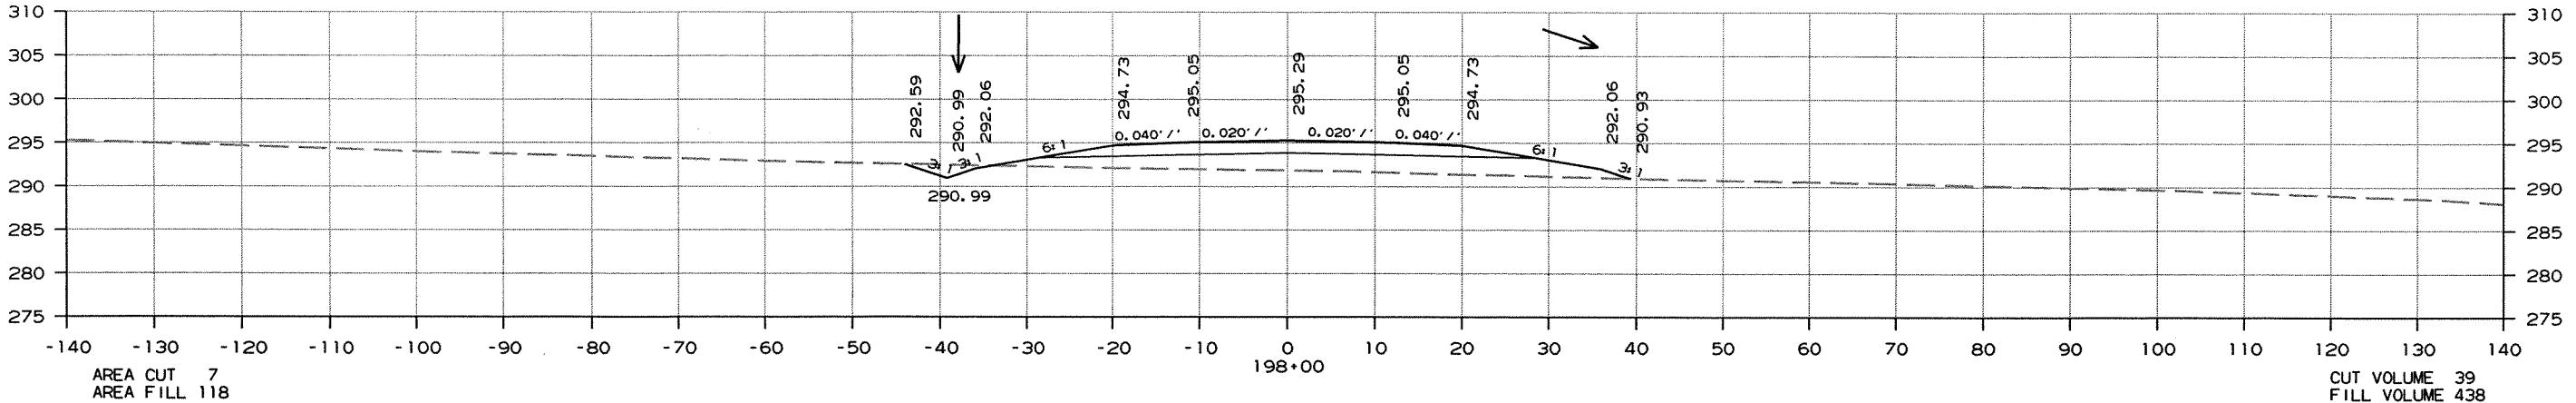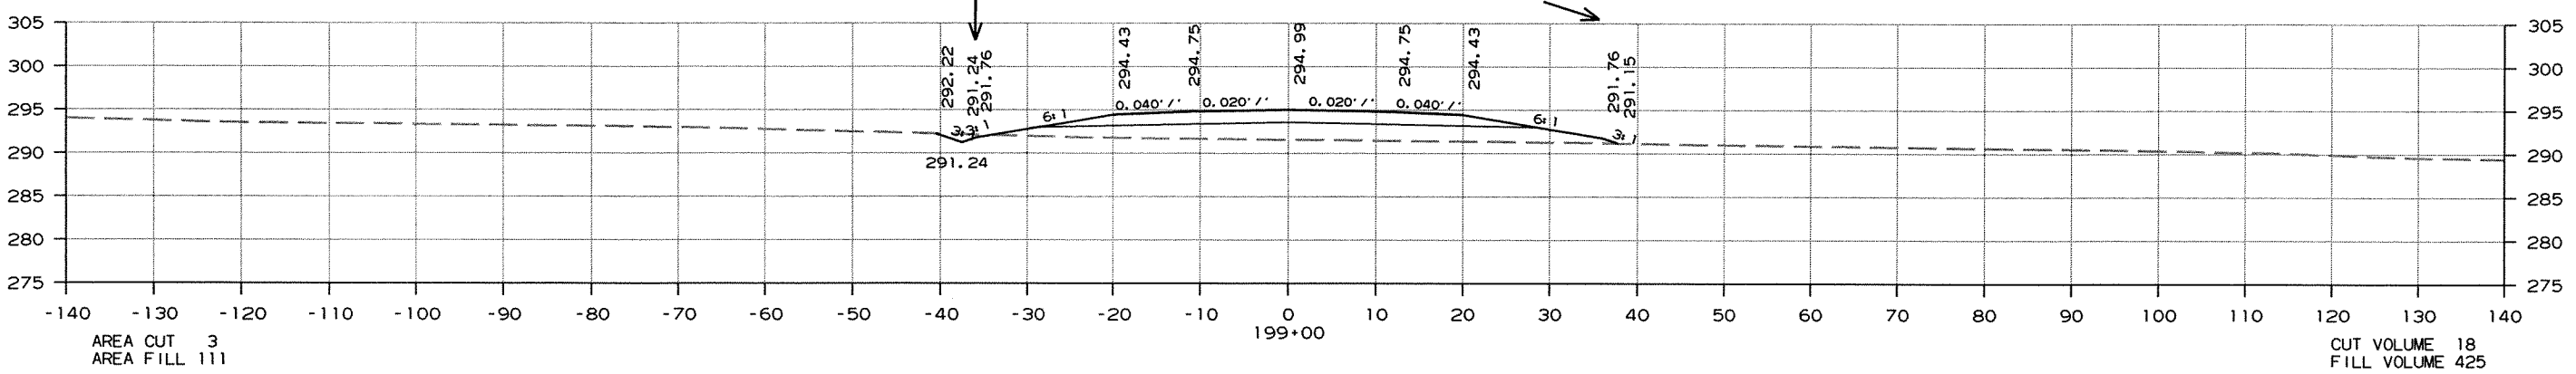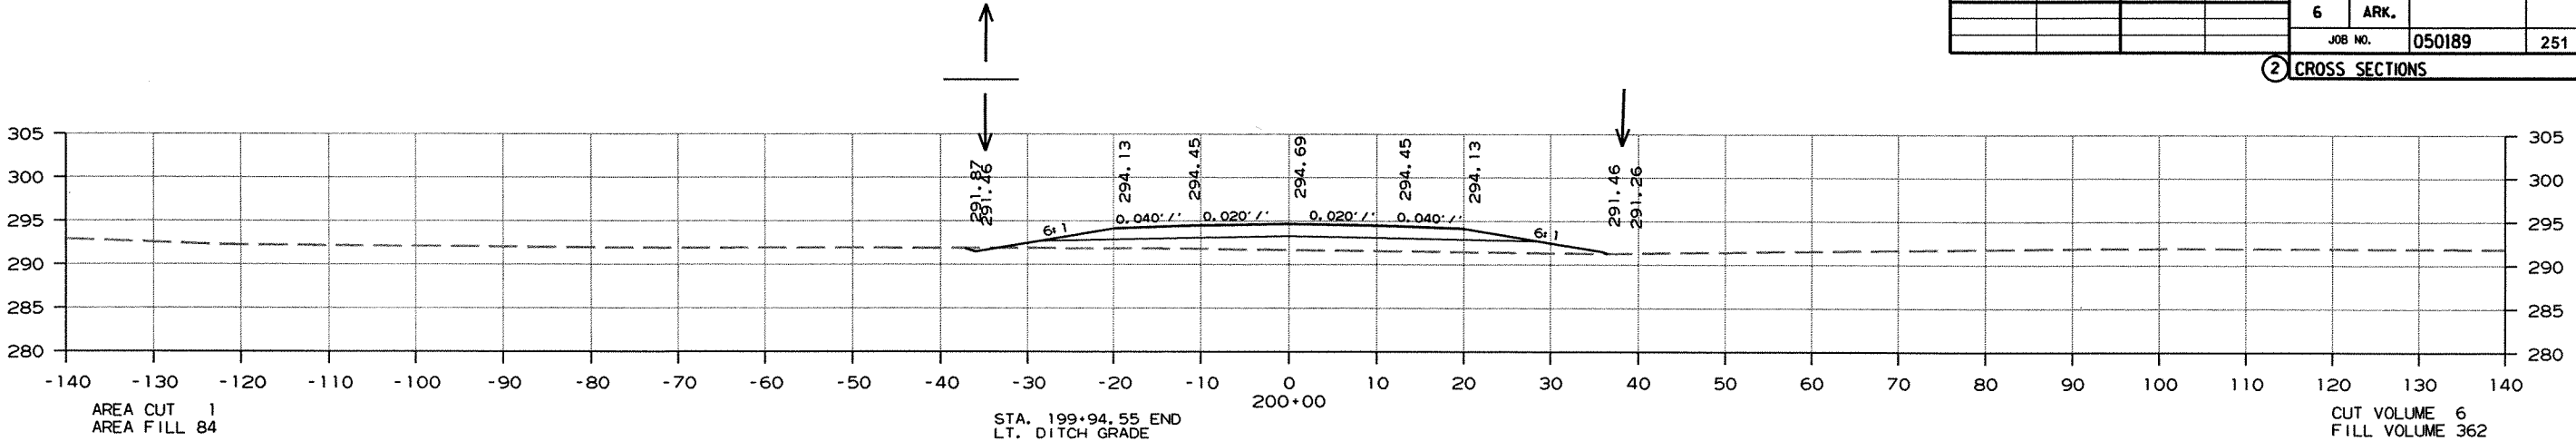

CROSS SECTION STA. 197+00 TO STA. 200+00

DATE REVISED	DATE FILMED	DATE REVISED	DATE FILMED	FED. RD. DIST. NO.	STATE	FED. AID PROJ. NO.	SHEET NO.	TOTAL SHEETS
8-27-12				6	ARK.			
					JOB NO.	050189	252	340




2 CROSS SECTIONS

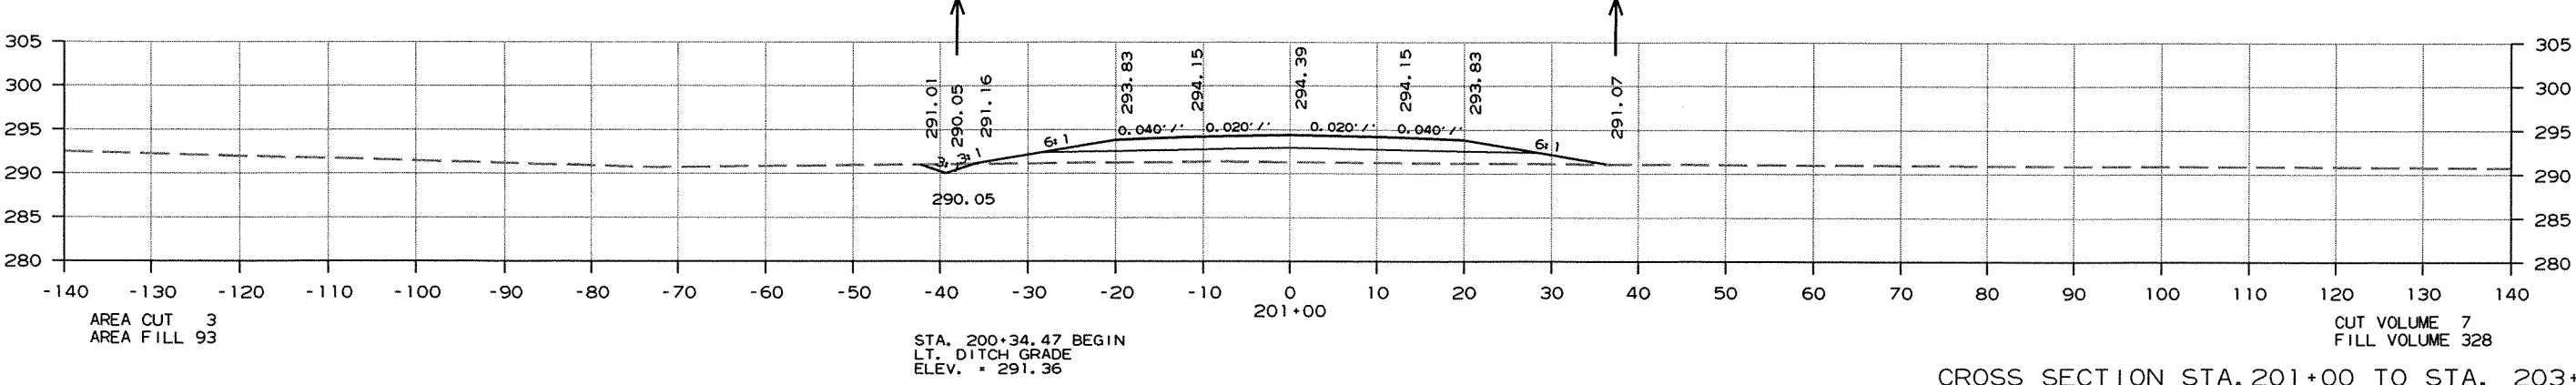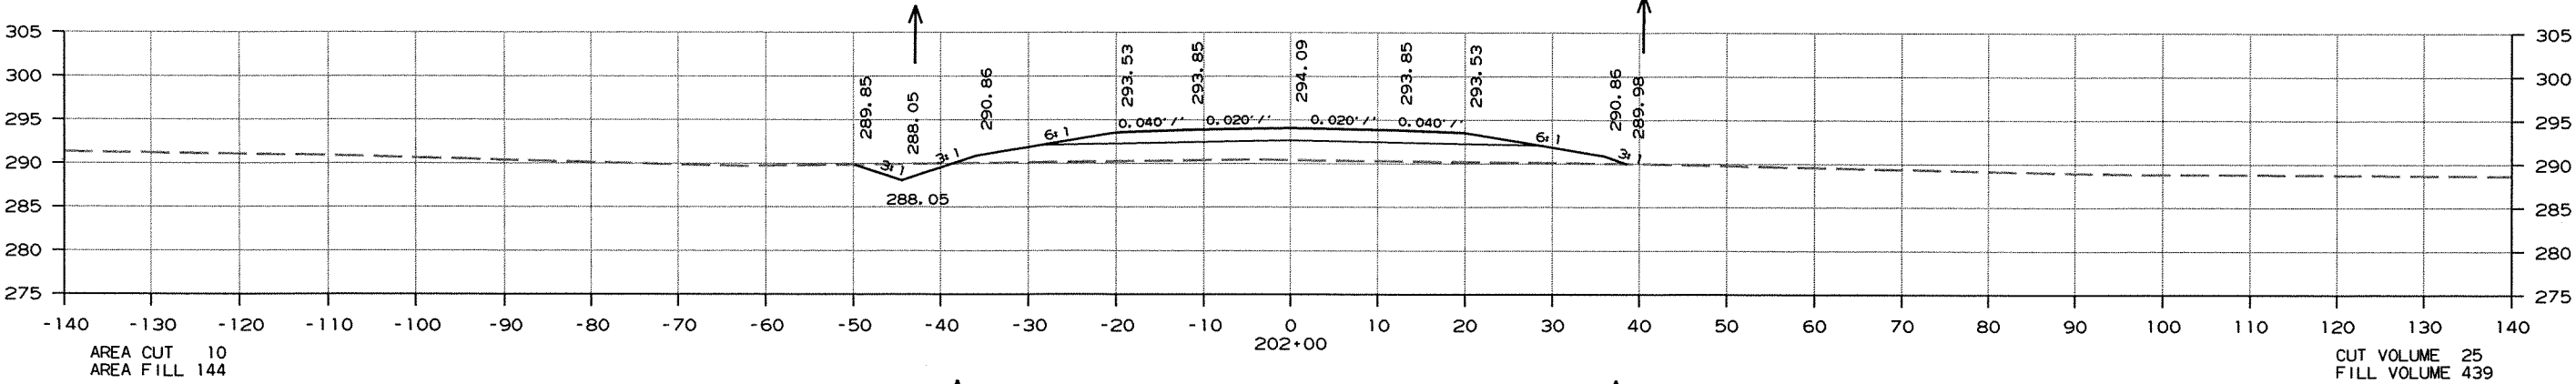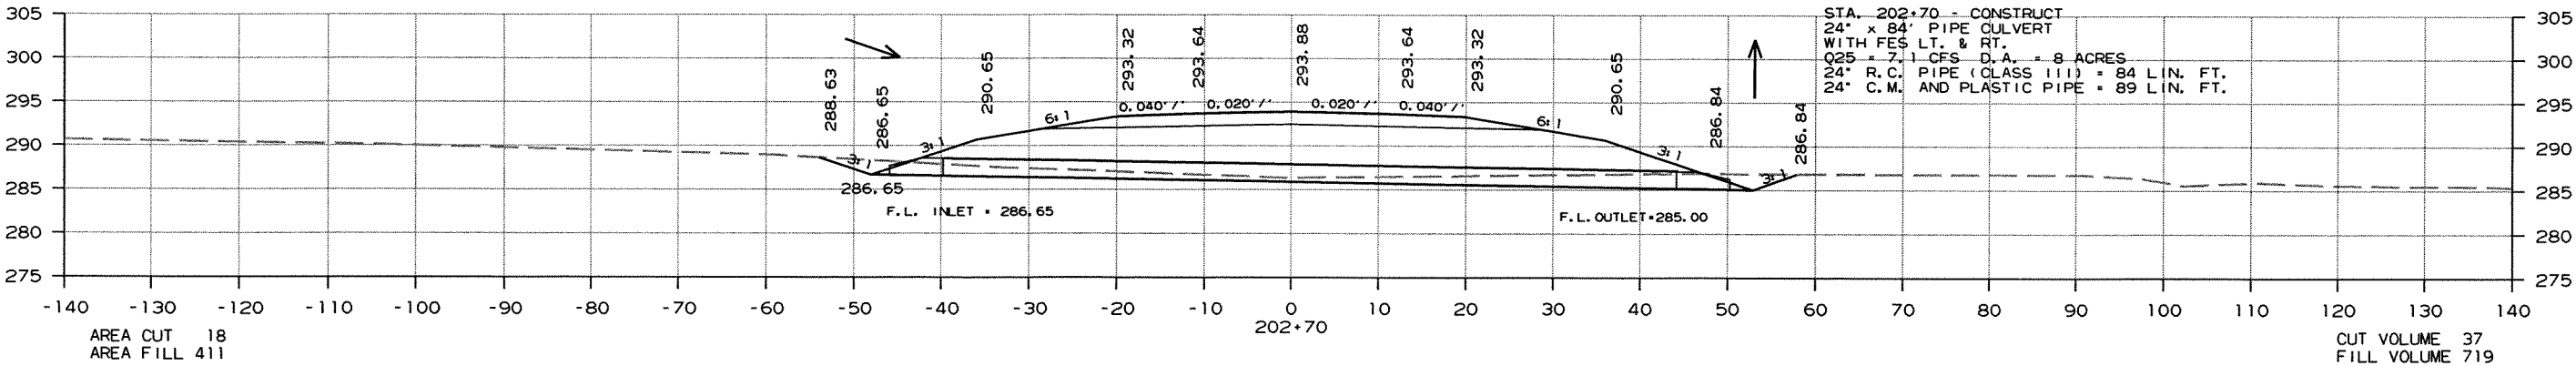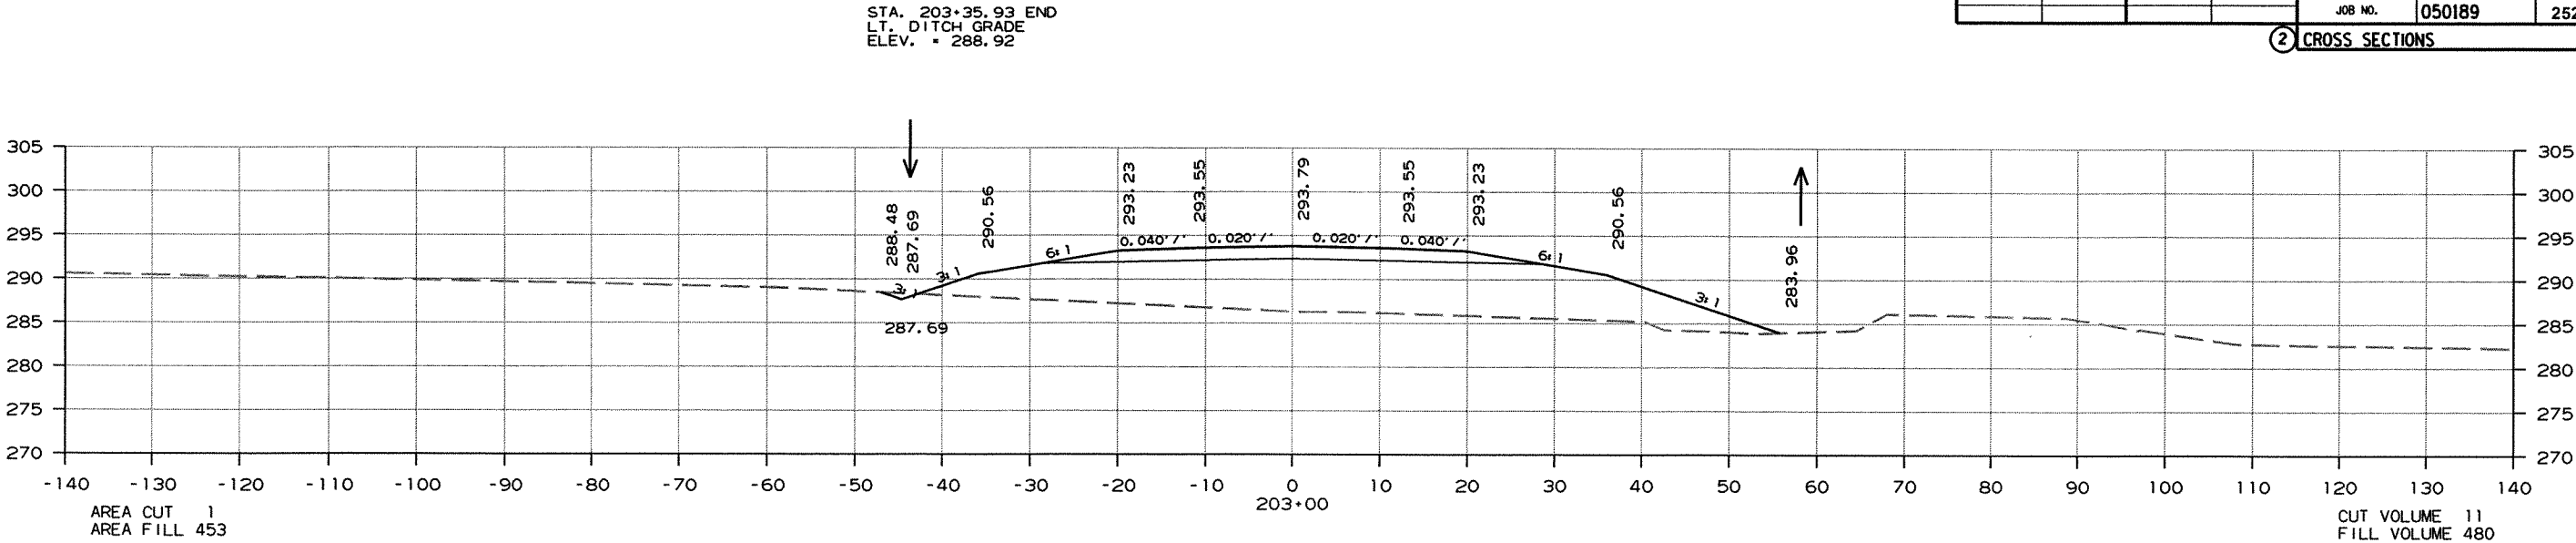

CROSS SECTION STA.201+00 TO STA. 203+00

DATE REVISED	DATE FILMED	DATE REVISED	DATE FILMED	FED. RD. DIST. NO.	STATE	FED. AID PROJ. NO.	SHEET NO.	TOTAL SHEETS
				6	ARK.			
						JOB NO. 050189	253	340

2 CROSS SECTIONS

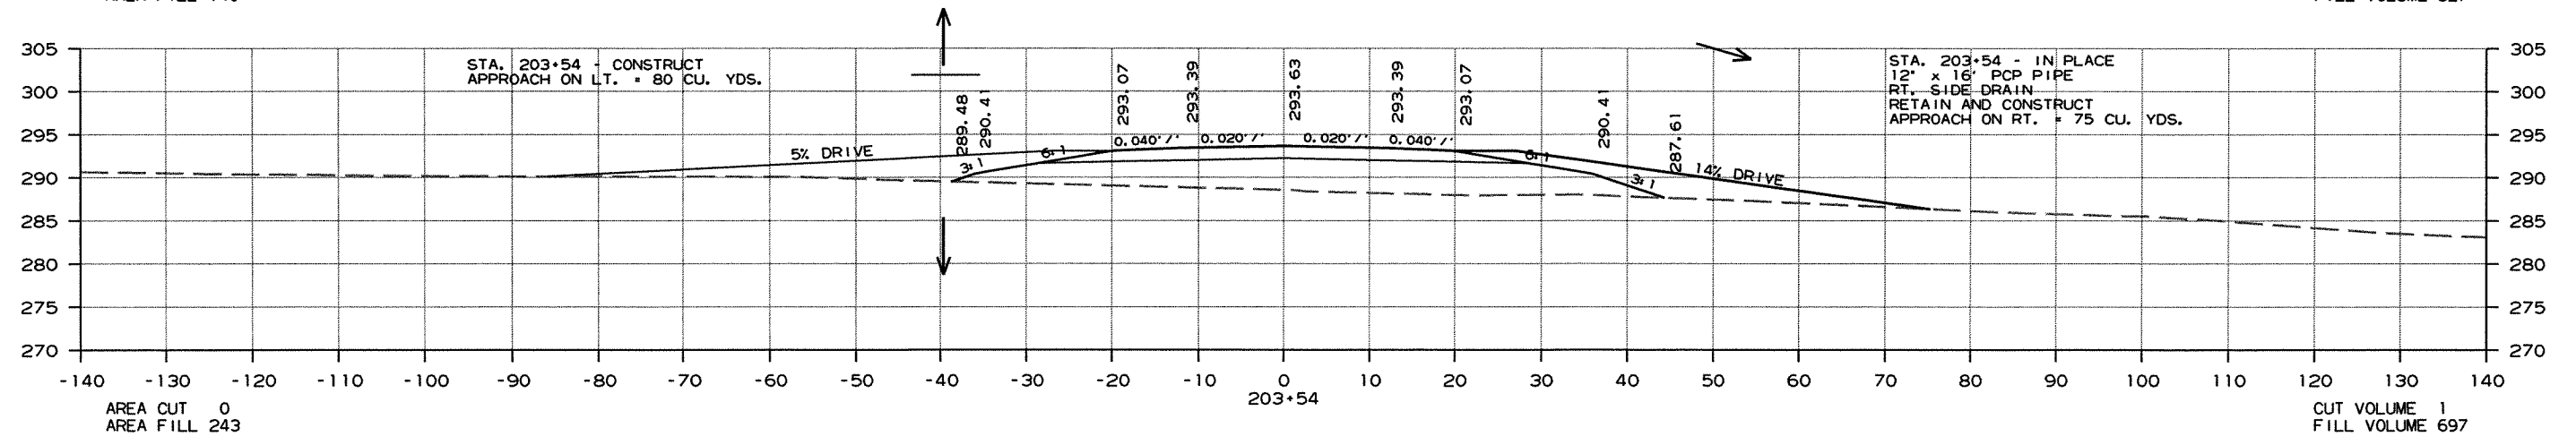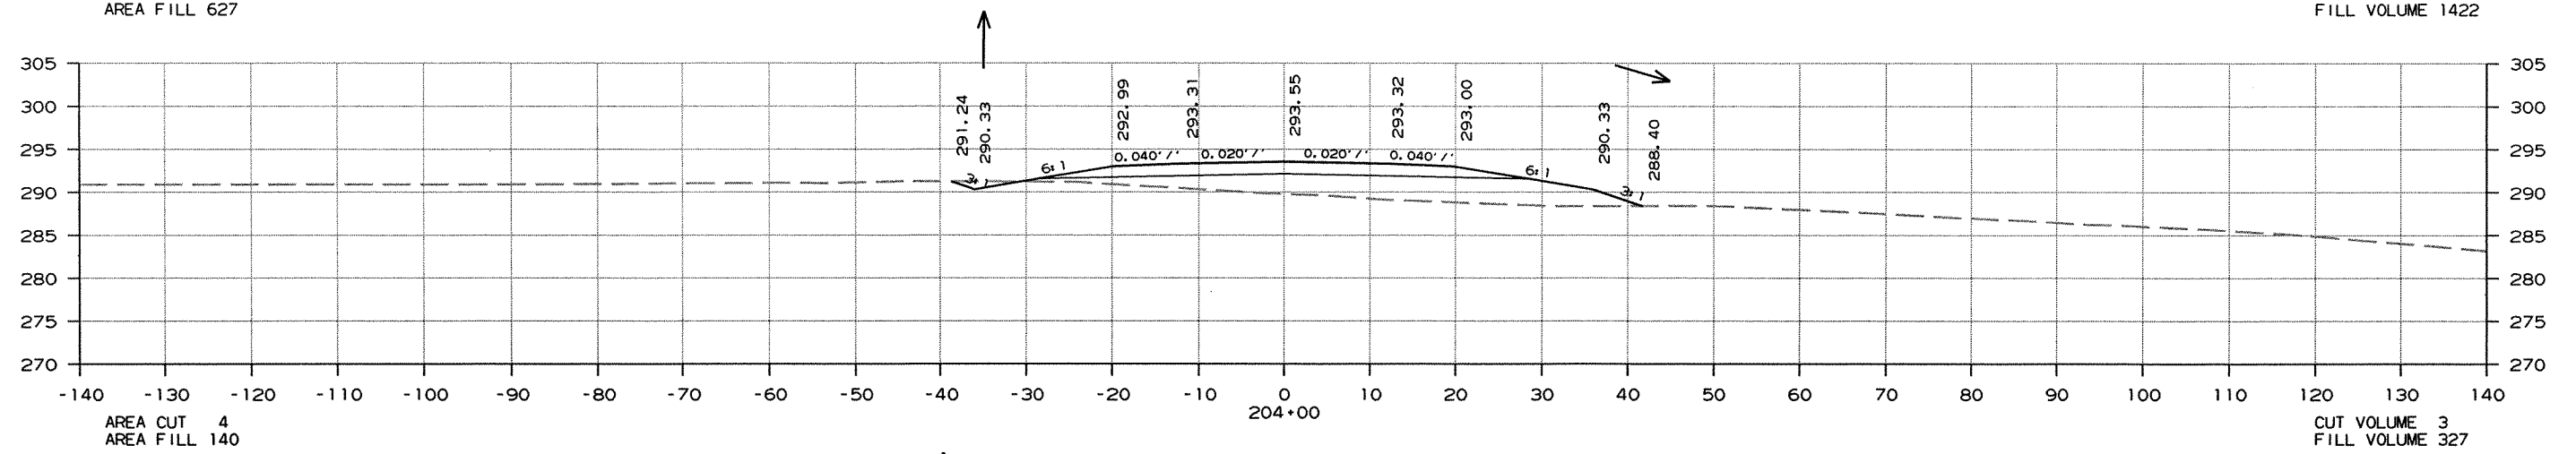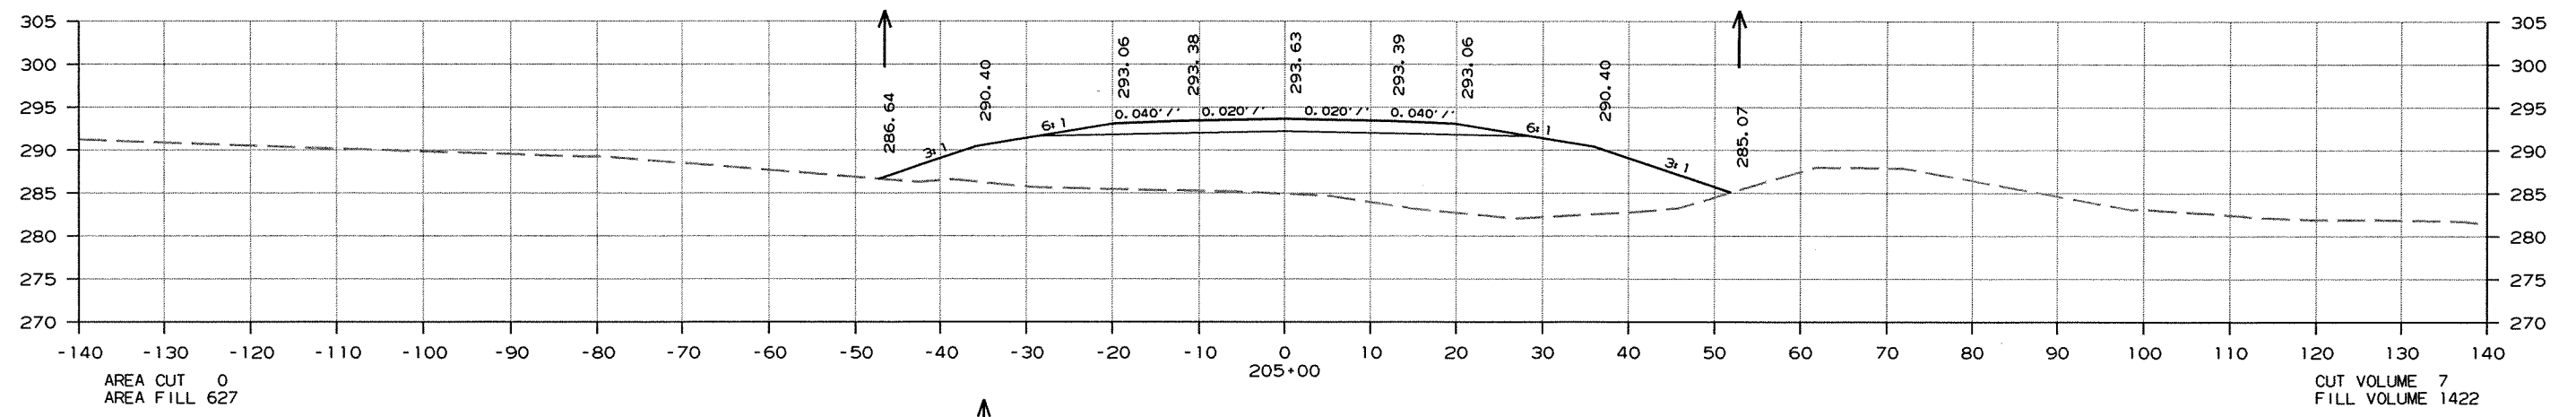




CROSS SECTION STA. 203+54 TO STA. 205+00

8/2/2012

R050189.DGN

DATE REVISED	DATE FILMED	DATE REVISED	DATE FILMED	FED. RD. DIST. NO.	STATE	FED. AID PROJ. NO.	SHEET NO.	TOTAL SHEETS
8-27-12				6	ARK.			
					JOB NO.	050189	254	340

2 CROSS SECTIONS

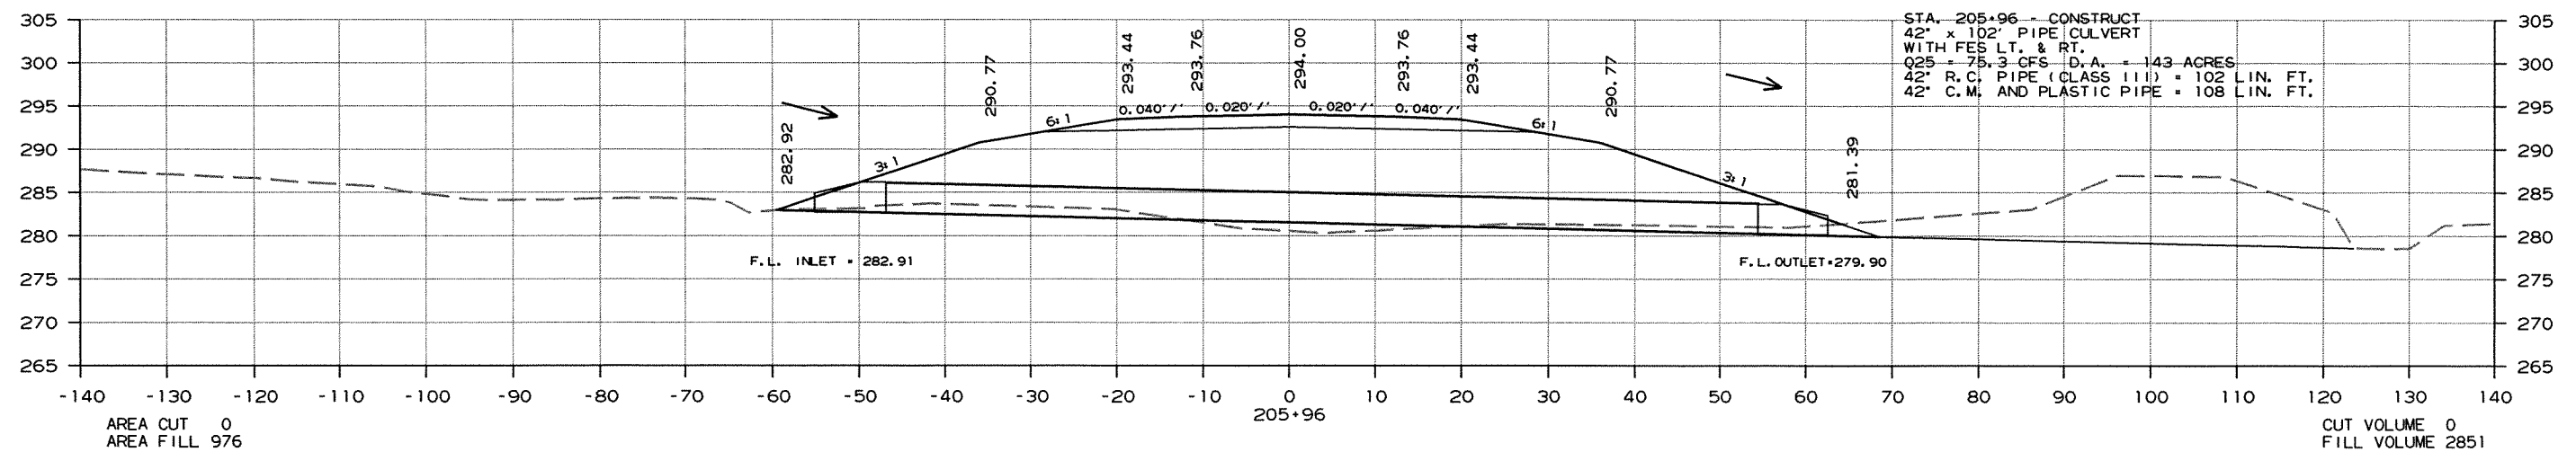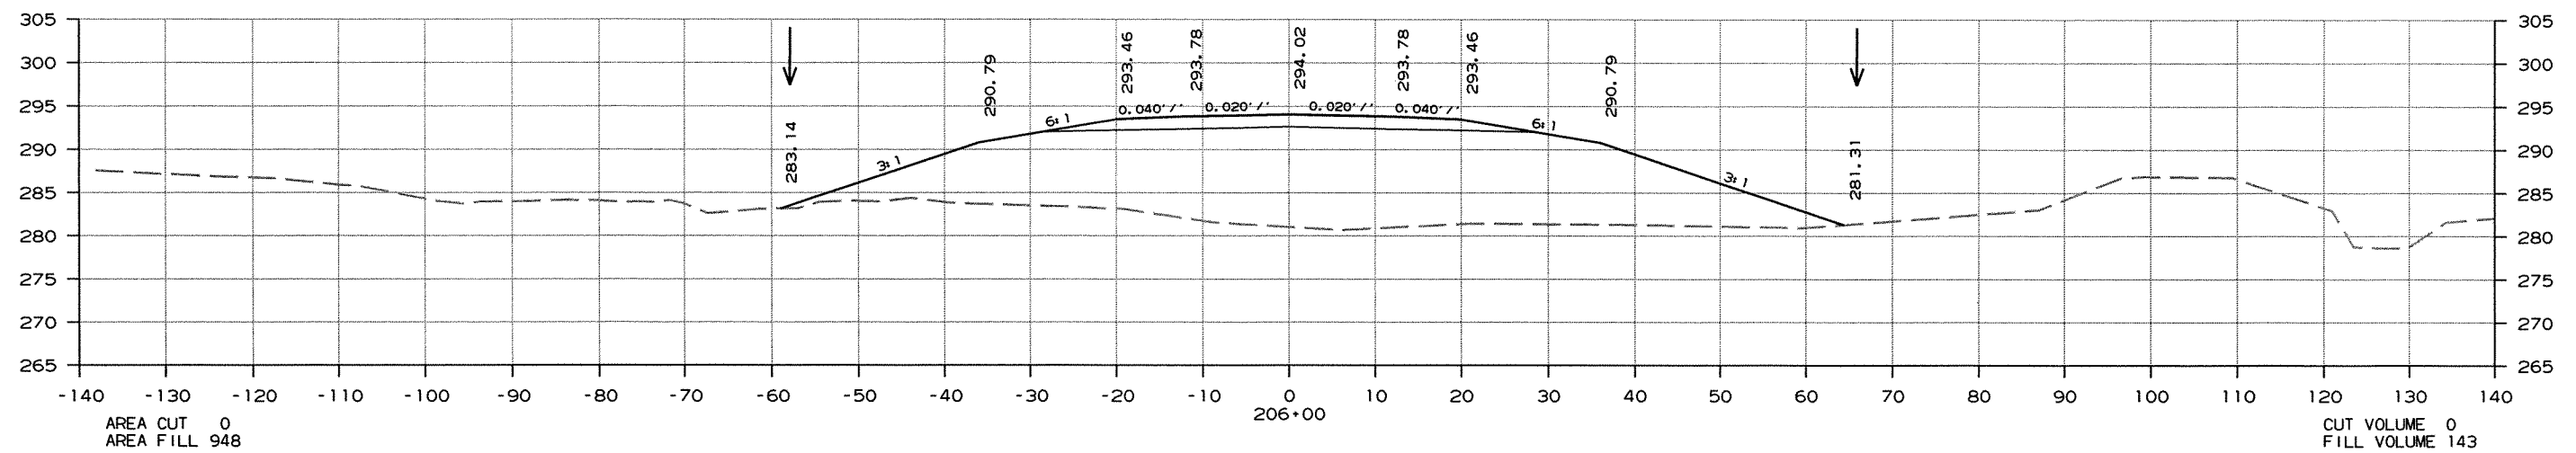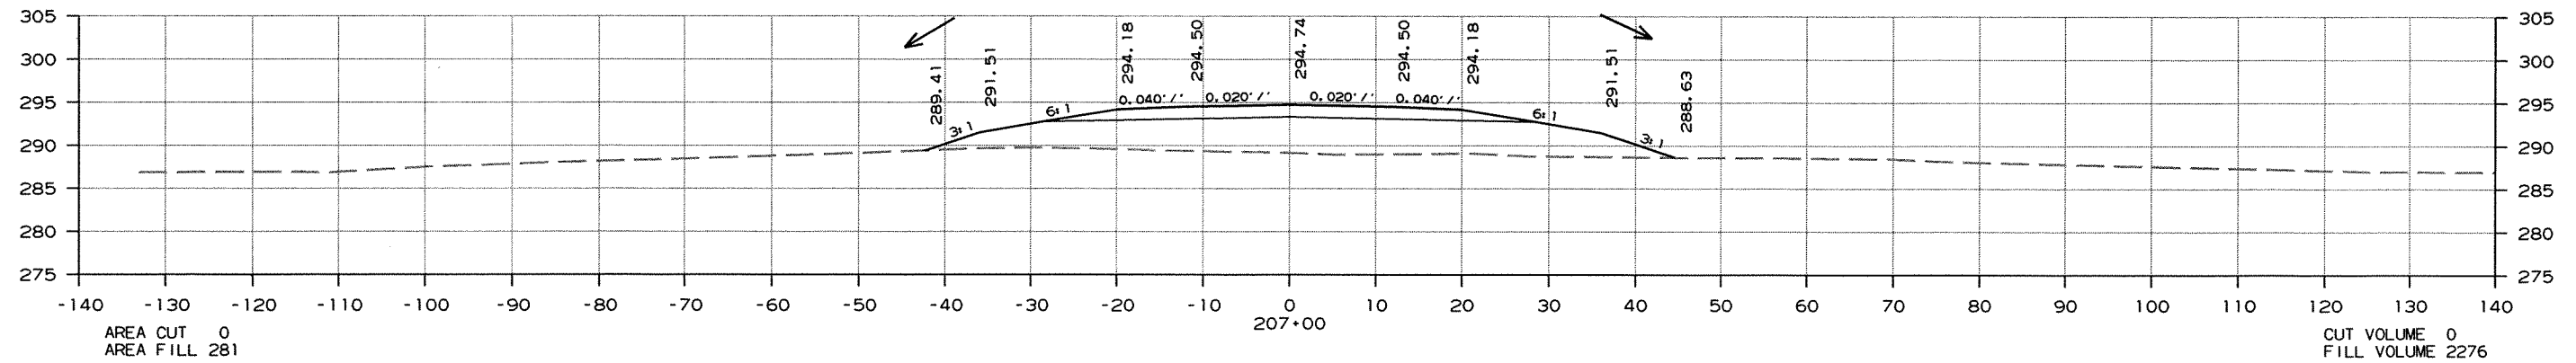





CROSS SECTION STA. 205+96 TO STA. 207+00

8/28/2012

R050189.DGN

DATE REVISED	DATE FILMED	DATE REVISED	DATE FILMED	FED. RD. DIST. NO.	STATE	FED. AID PROJ. NO.	SHEET NO.	TOTAL SHEETS
				6	ARK.			
					JOB NO.	050189	255	340





2 CROSS SECTIONS

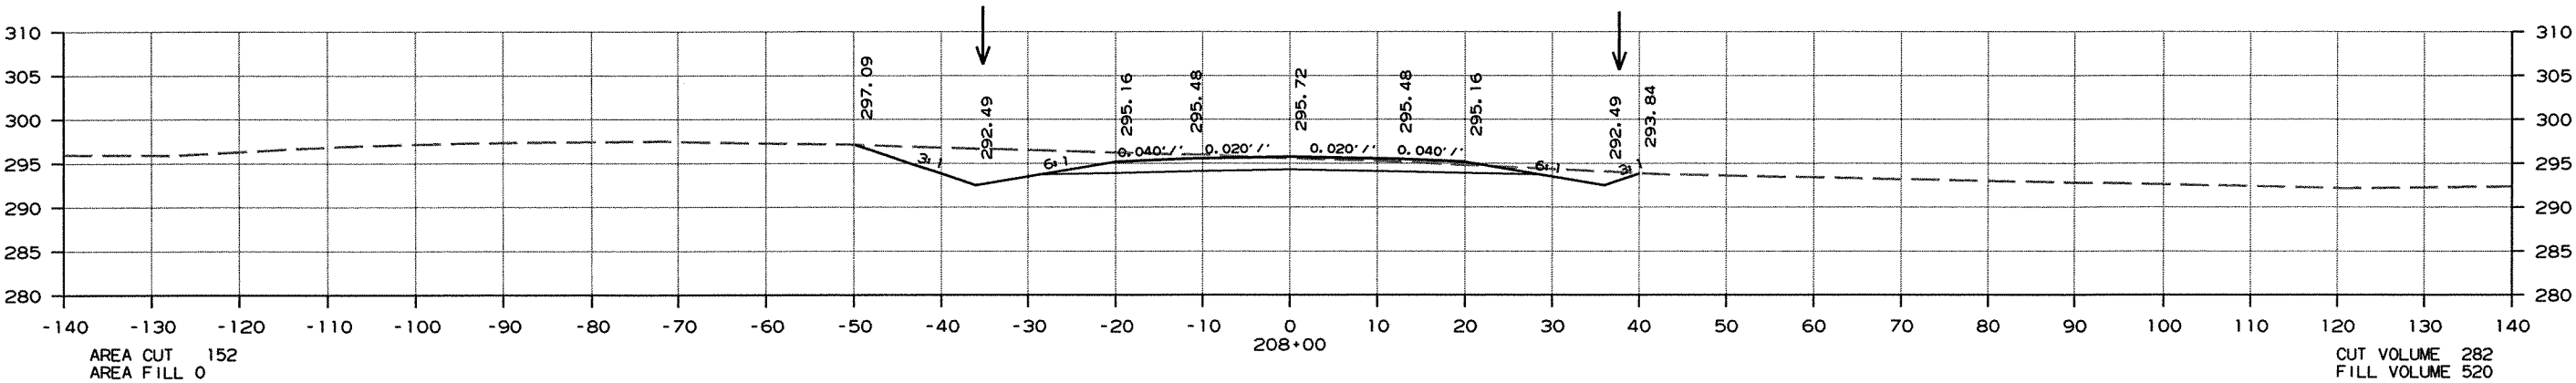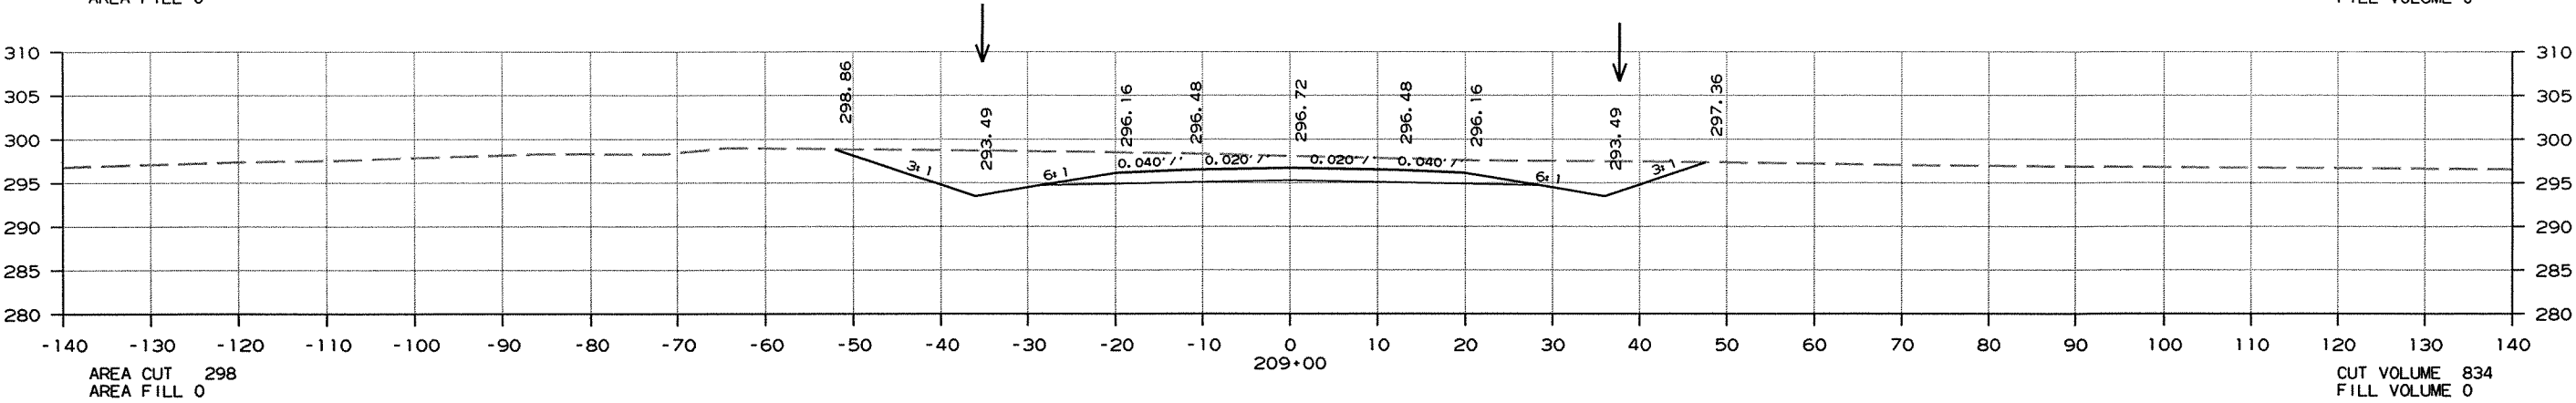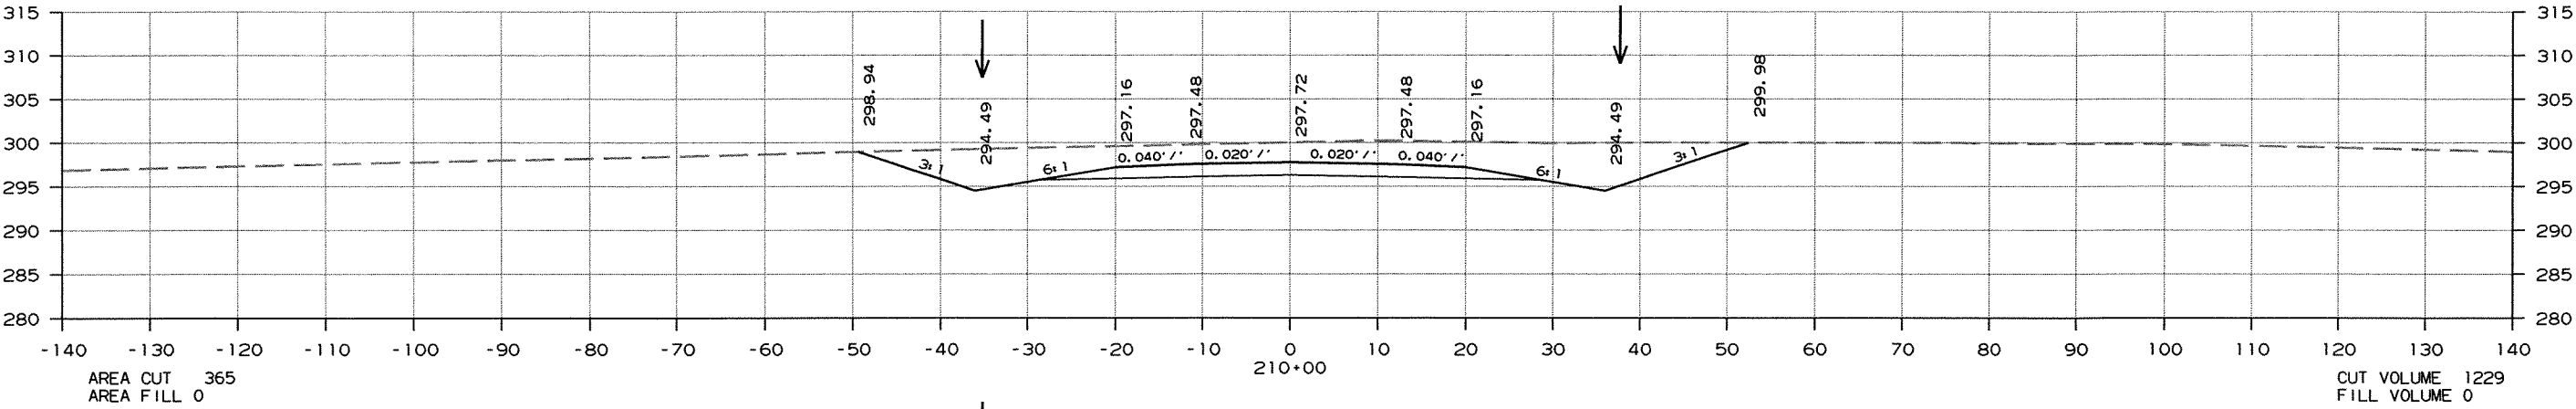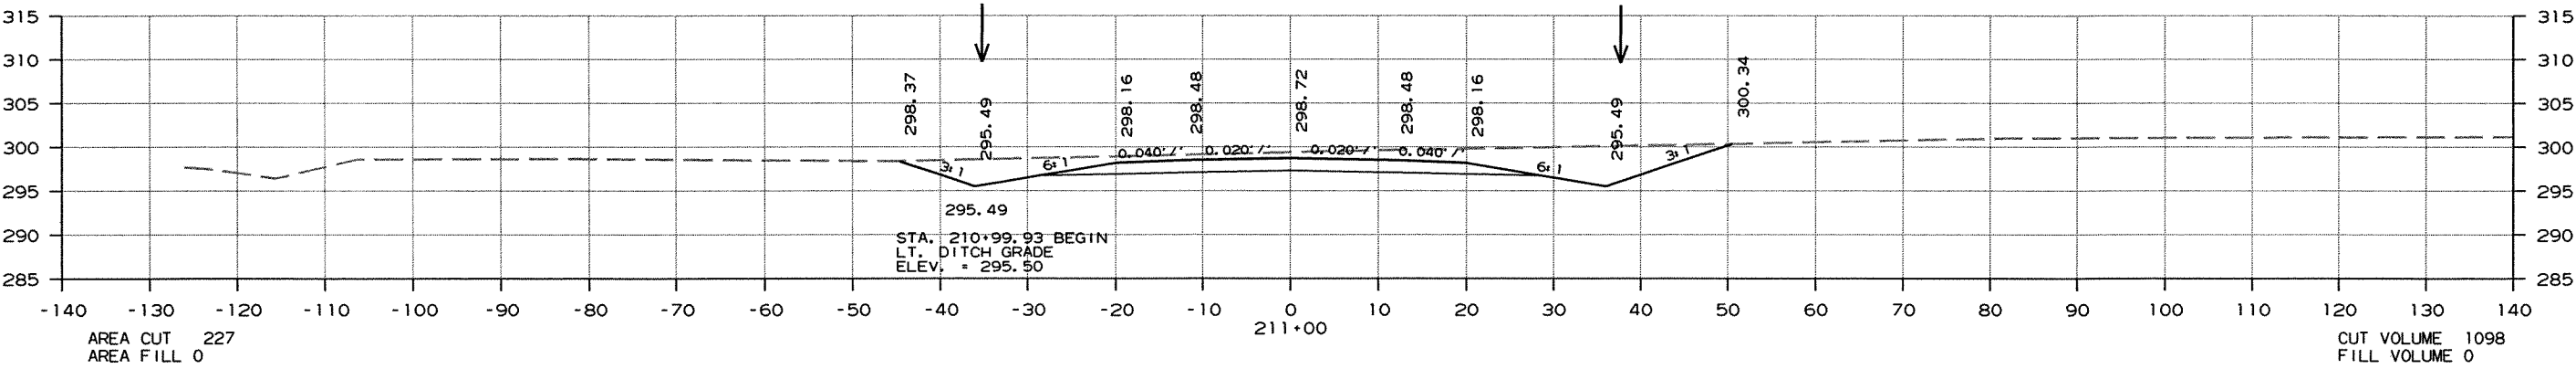

CROSS SECTION STA. 208+00 TO STA. 211+00

DATE REVISED	DATE FILMED	DATE REVISED	DATE FILMED	FED. RD. DIST. NO.	STATE	FED. AID PROJ. NO.	SHEET NO.	TOTAL SHEETS
				6	ARK.			
						JOB NO. 050189	256	340




2 CROSS SECTIONS

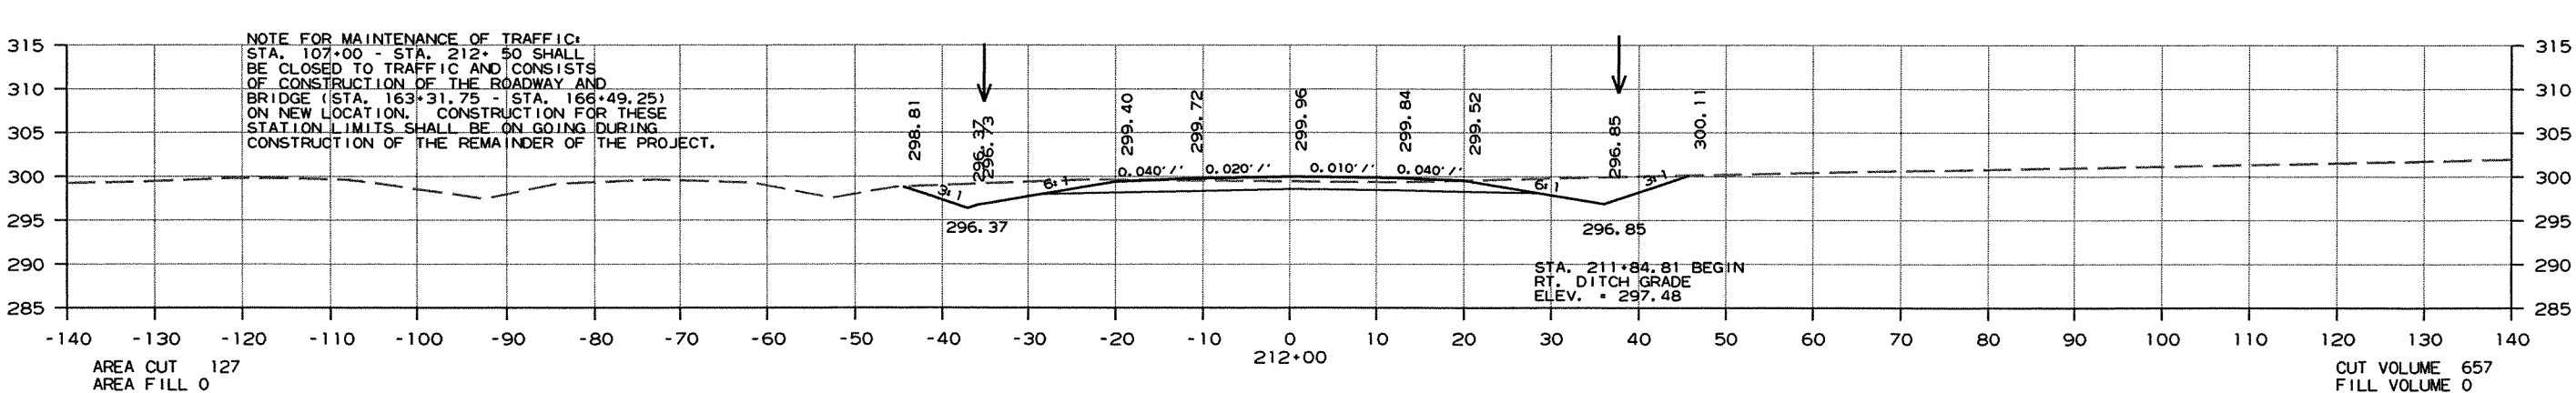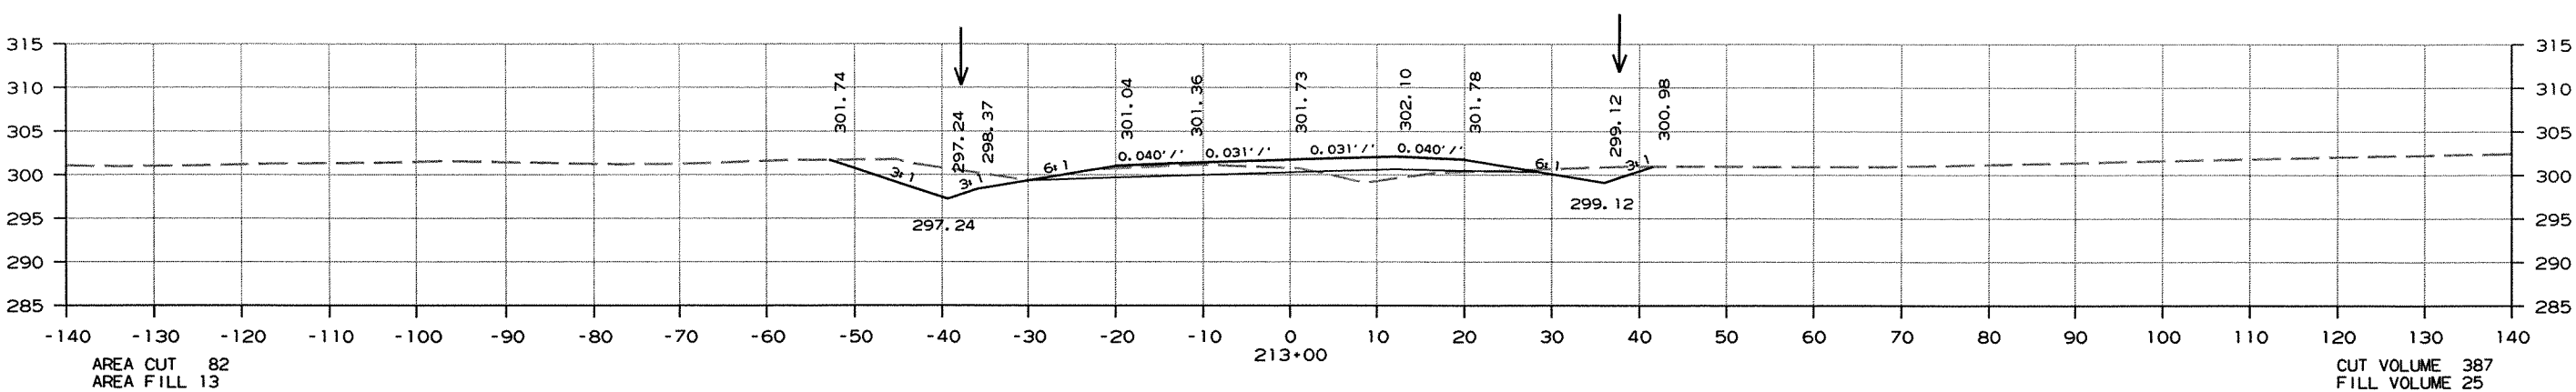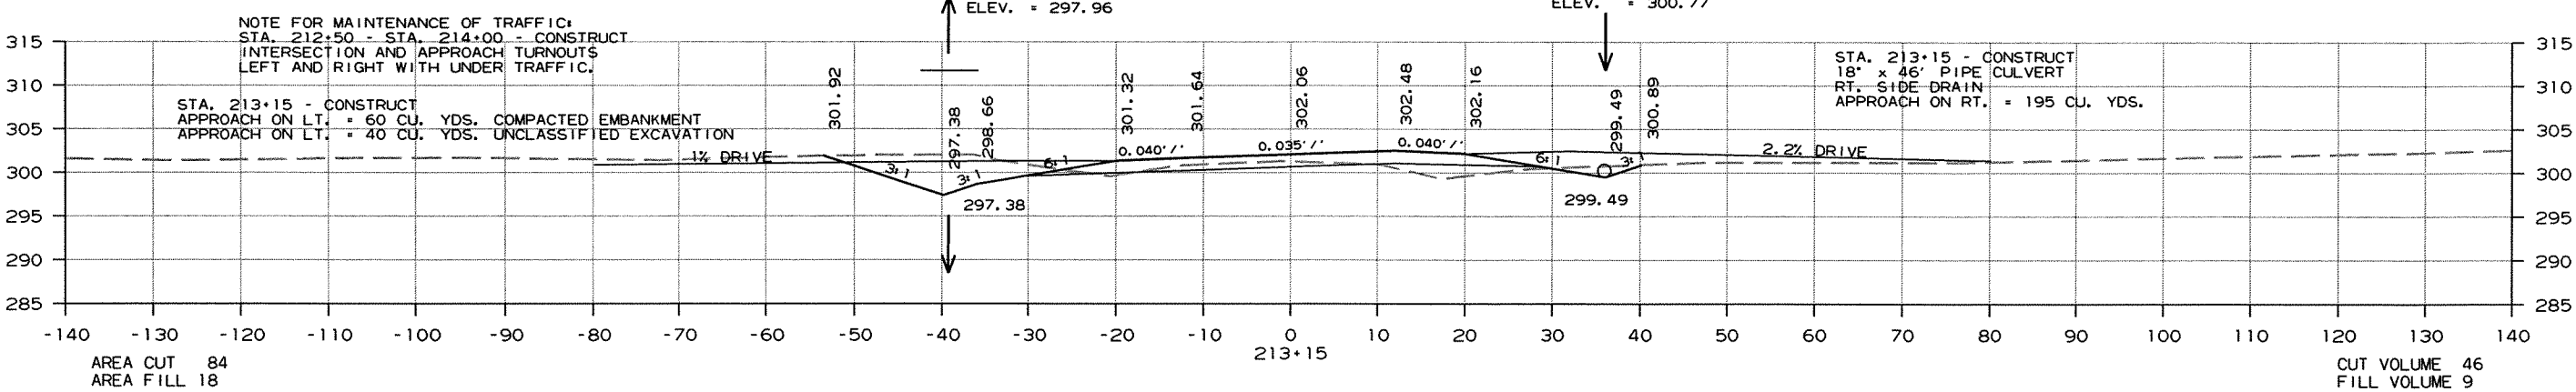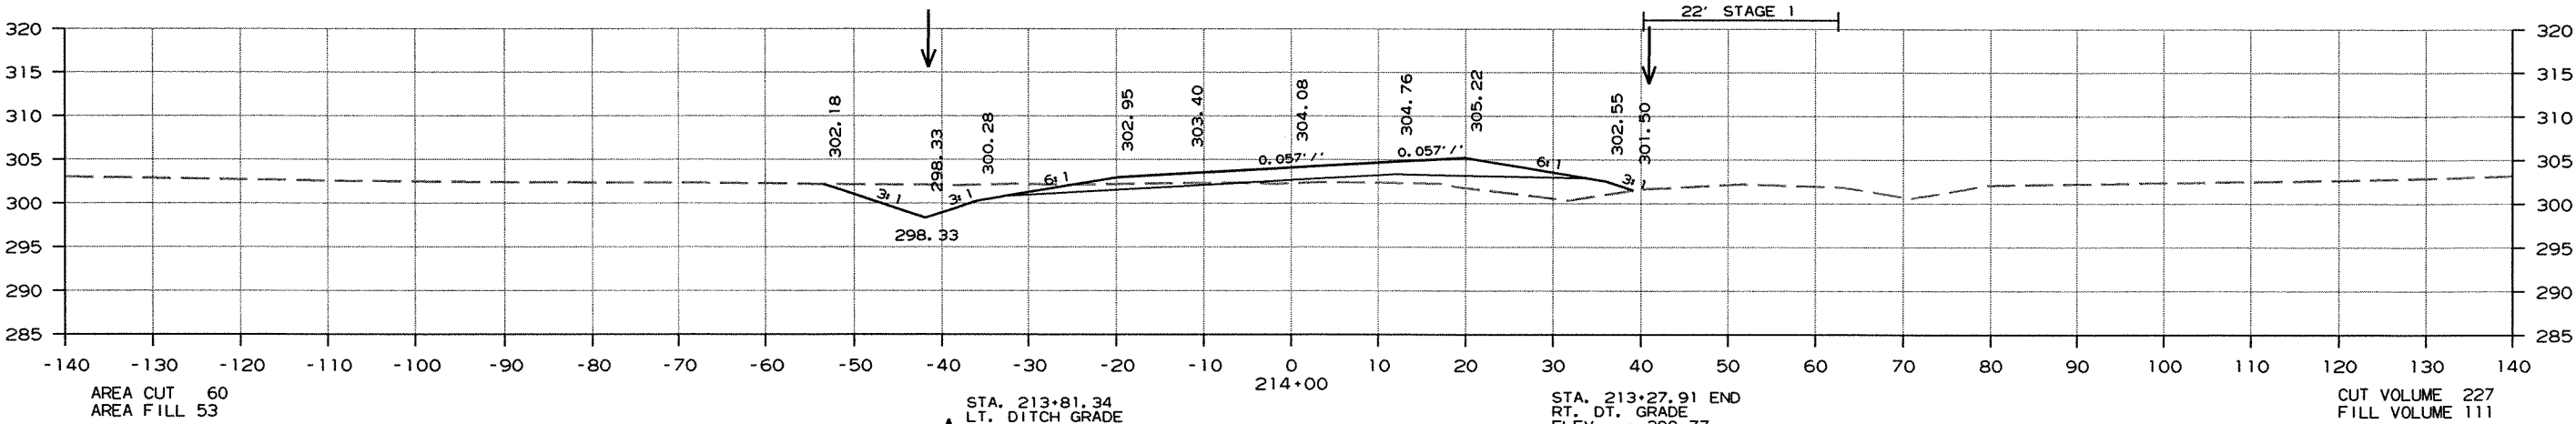

CROSS SECTION STA. 212+00 TO STA. 214+00

DATE REVISED	DATE FILMED	DATE REVISED	DATE FILMED	FED. RD. DIST. NO.	STATE	FED. AID PROJ. NO.	SHEET NO.	TOTAL SHEETS
				6	ARK.			
				JOB NO. 050189			257	340




② CROSS SECTIONS

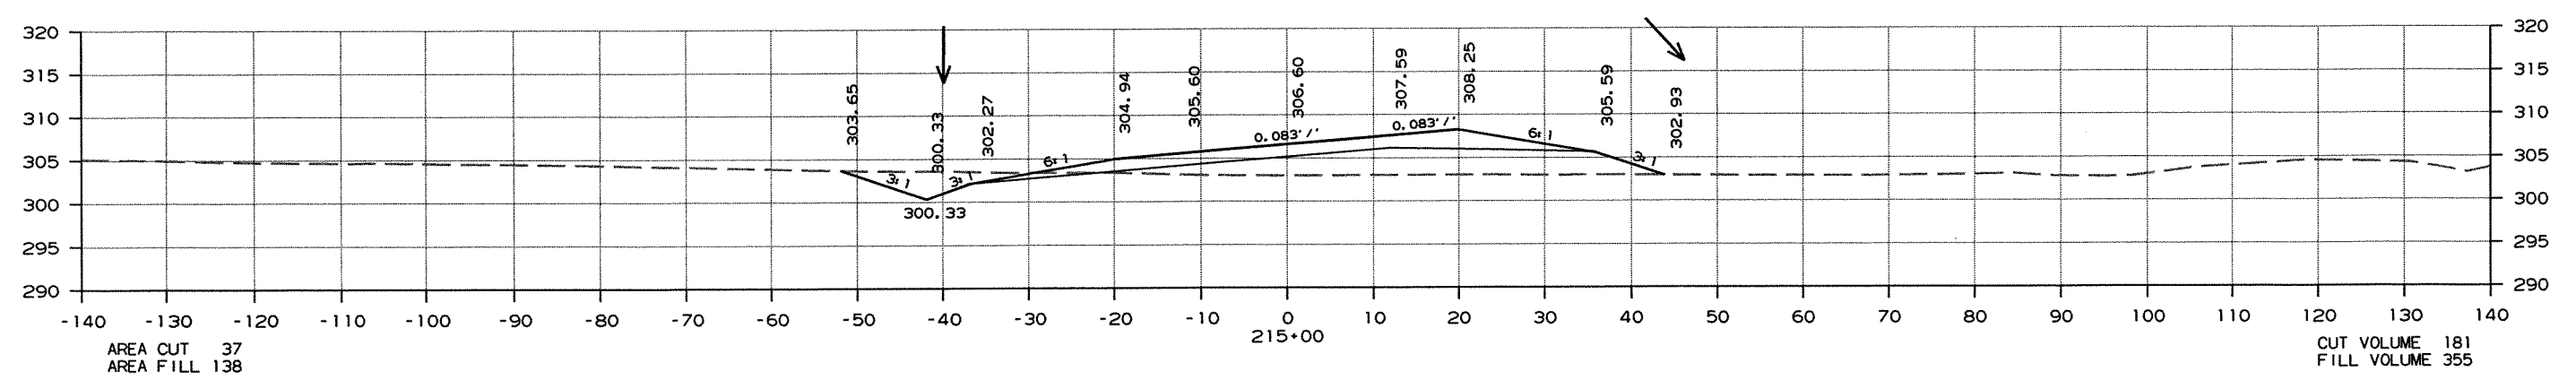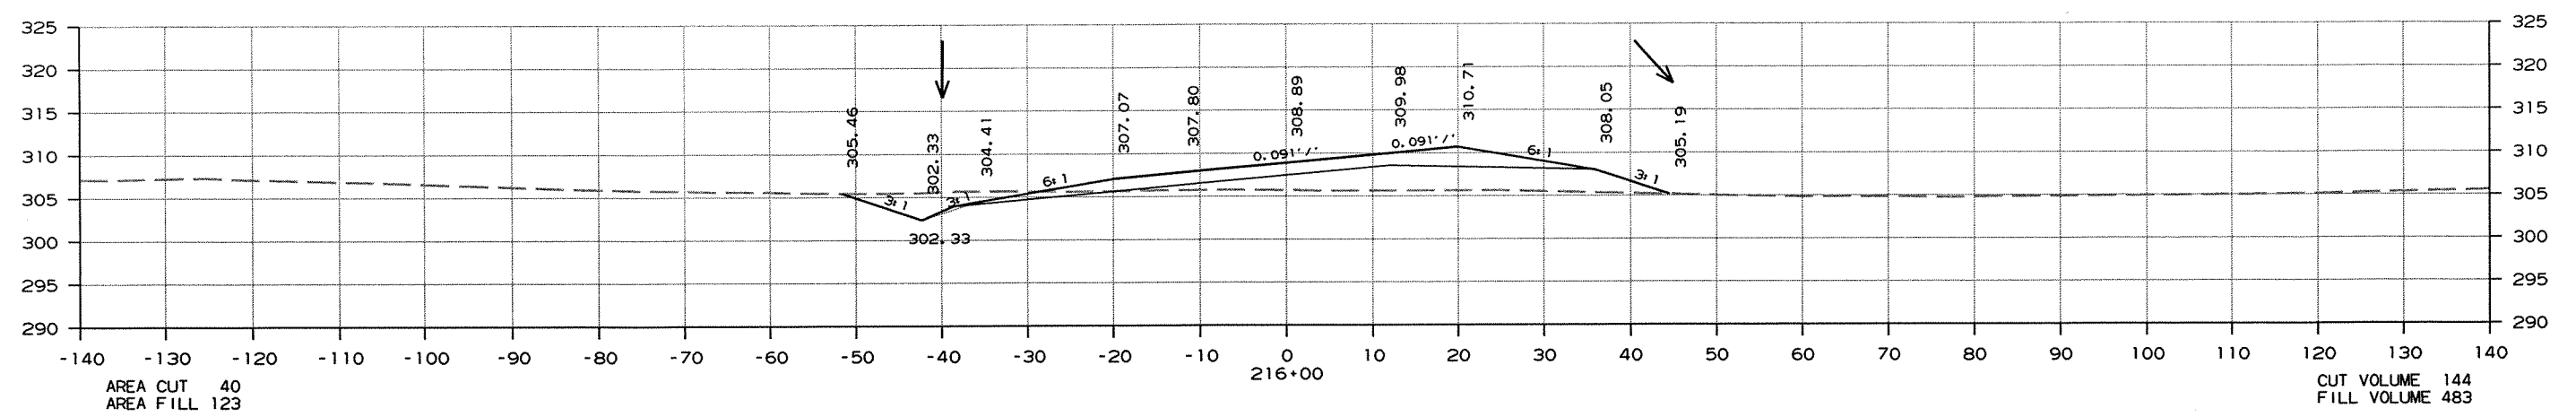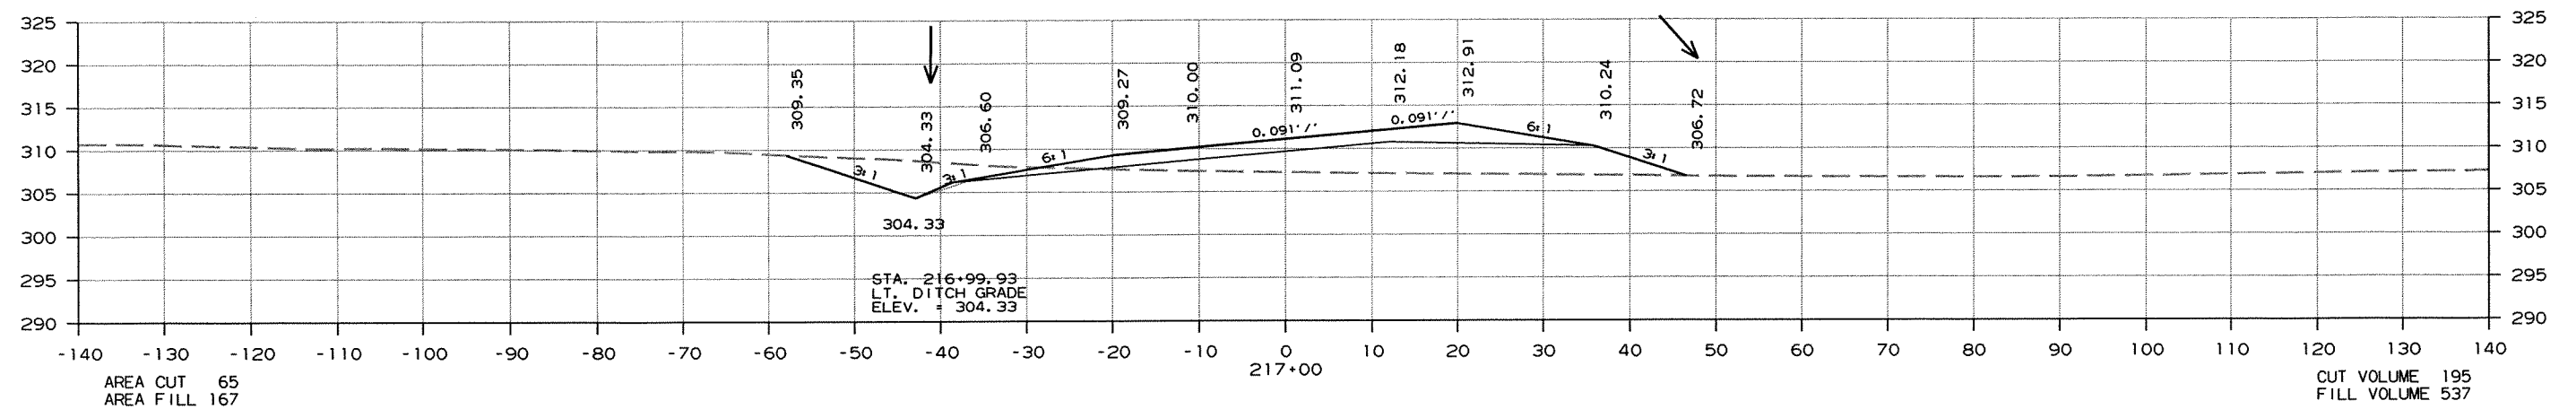

CROSS SECTION STA. 215+00 TO STA. 217+00

DATE REVISED	DATE FILMED	DATE REVISED	DATE FILMED	FED. RD. DIST. NO.	STATE	FED. AID PROJ. NO.	SHEET NO.	TOTAL SHEETS
				6	ARK.			
						JOB NO. 050189	258	340




2 CROSS SECTIONS

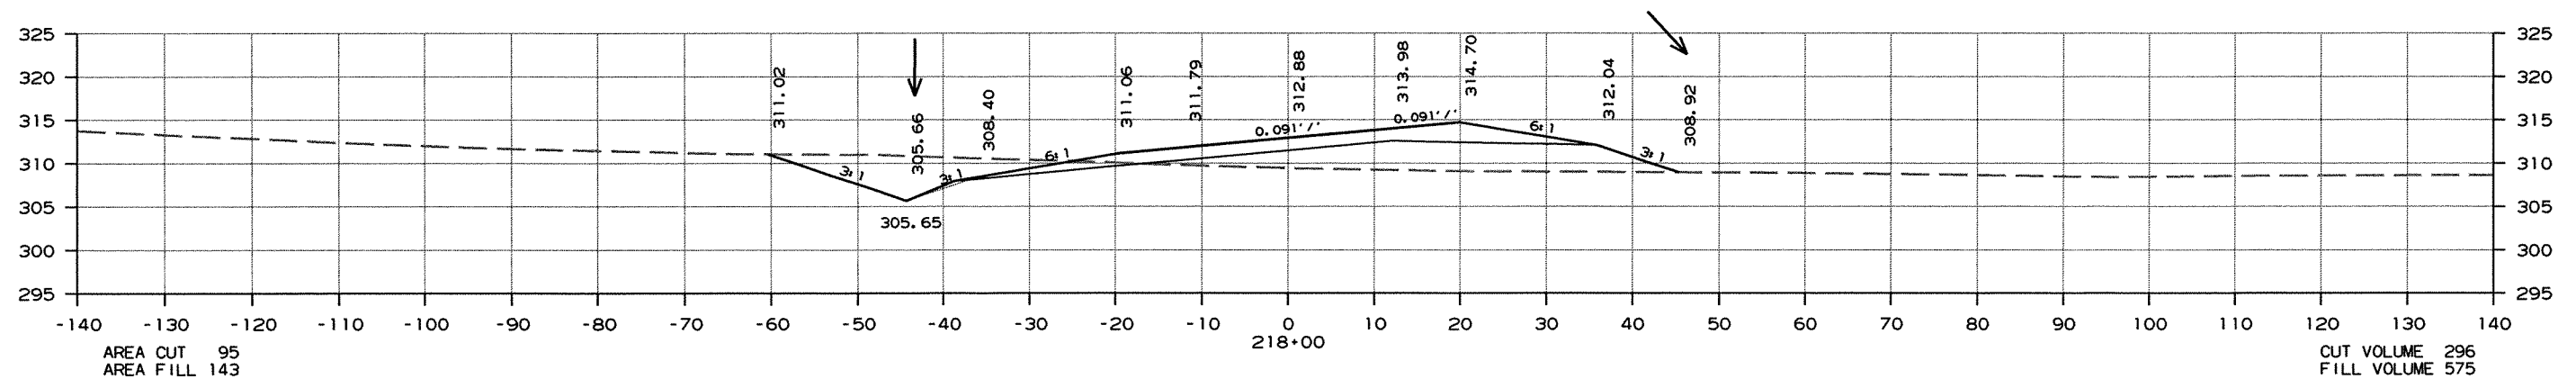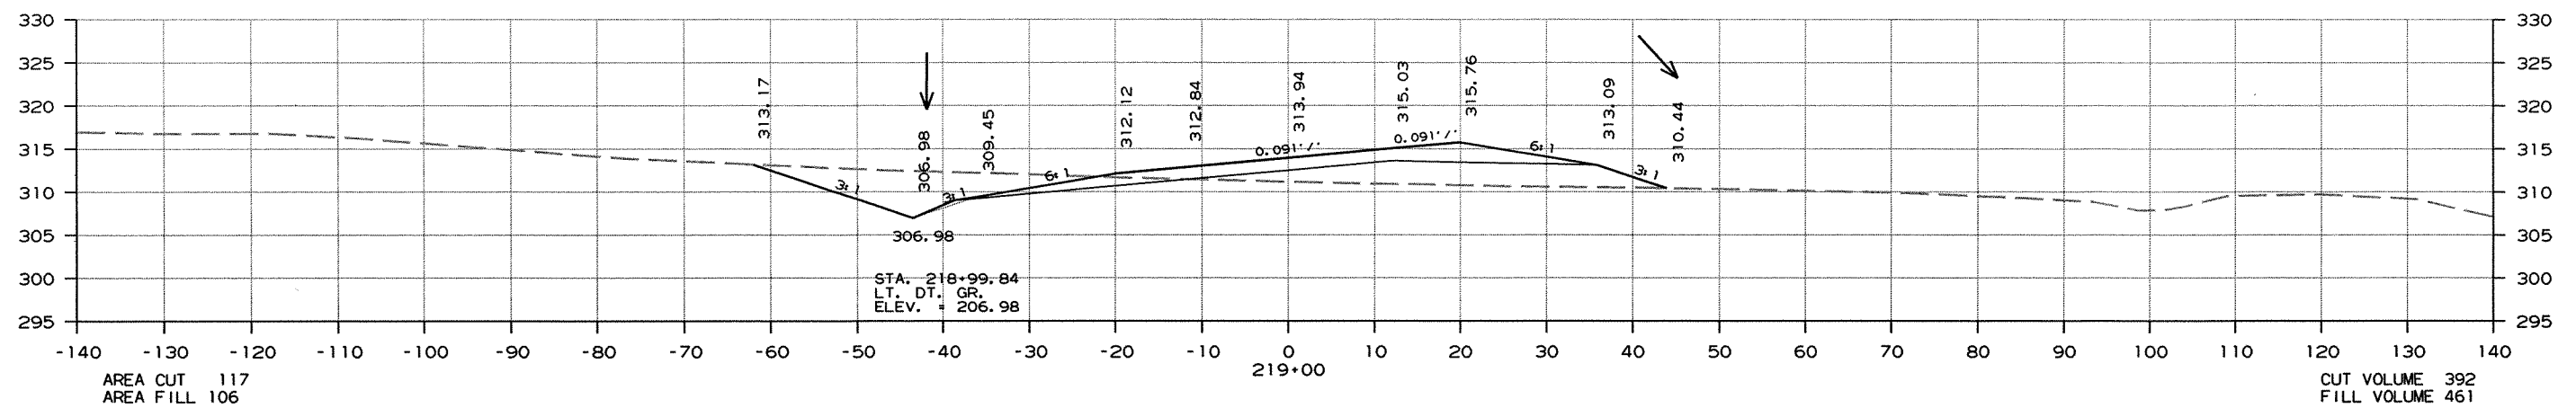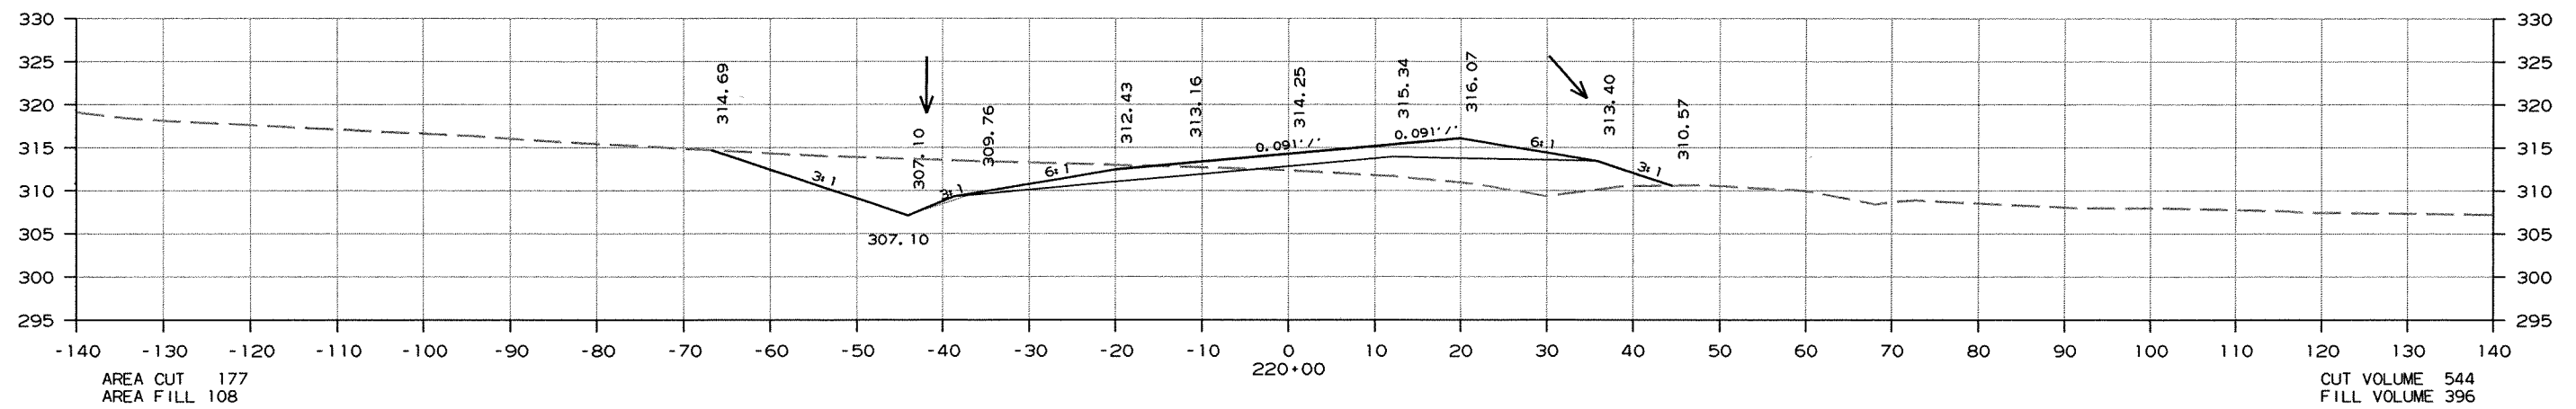

CROSS SECTION STA. 218+00 TO STA. 220+00

DATE REVISED	DATE FILMED	DATE REVISED	DATE FILMED	FED. RD. DIST. NO.	STATE	FED. AID PROJ. NO.	SHEET NO.	TOTAL SHEETS
				6	ARK.			
				JOB NO.	050189		259	340




2 CROSS SECTIONS

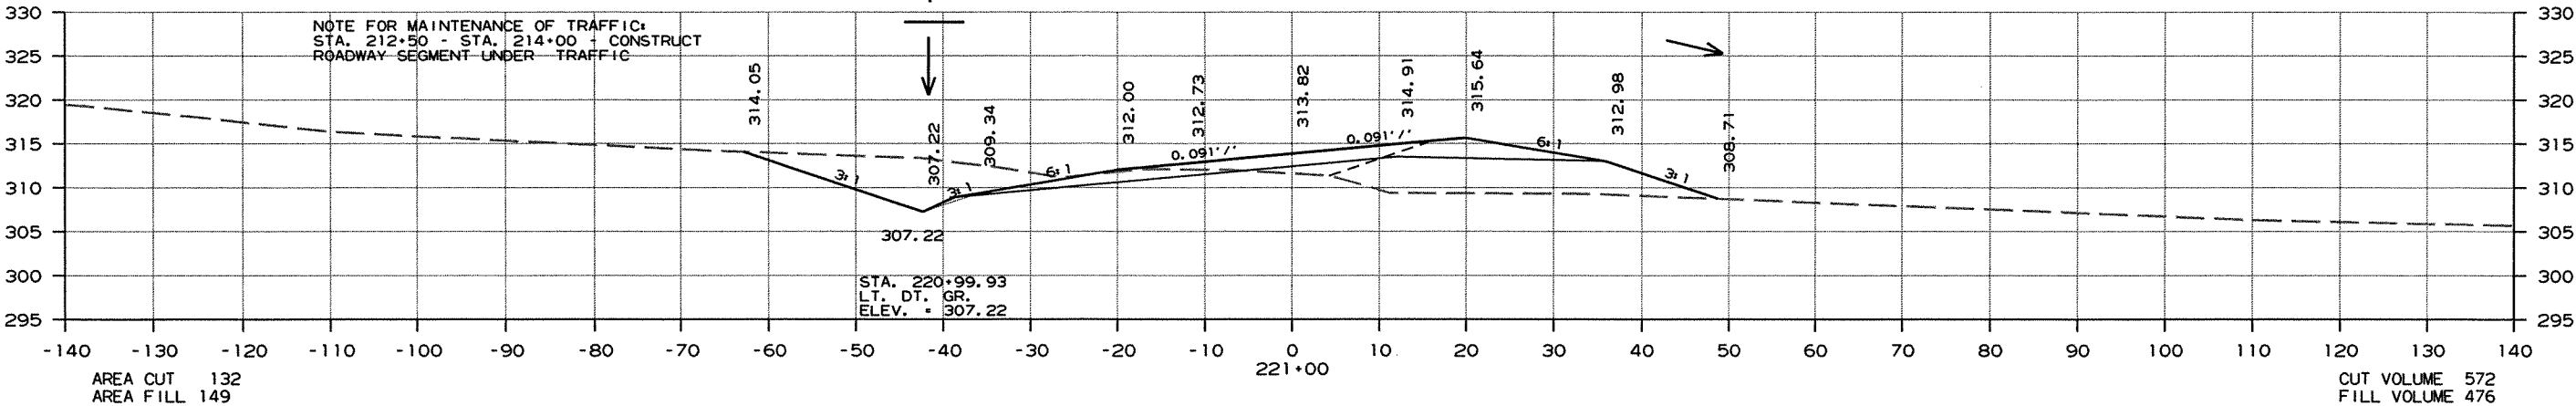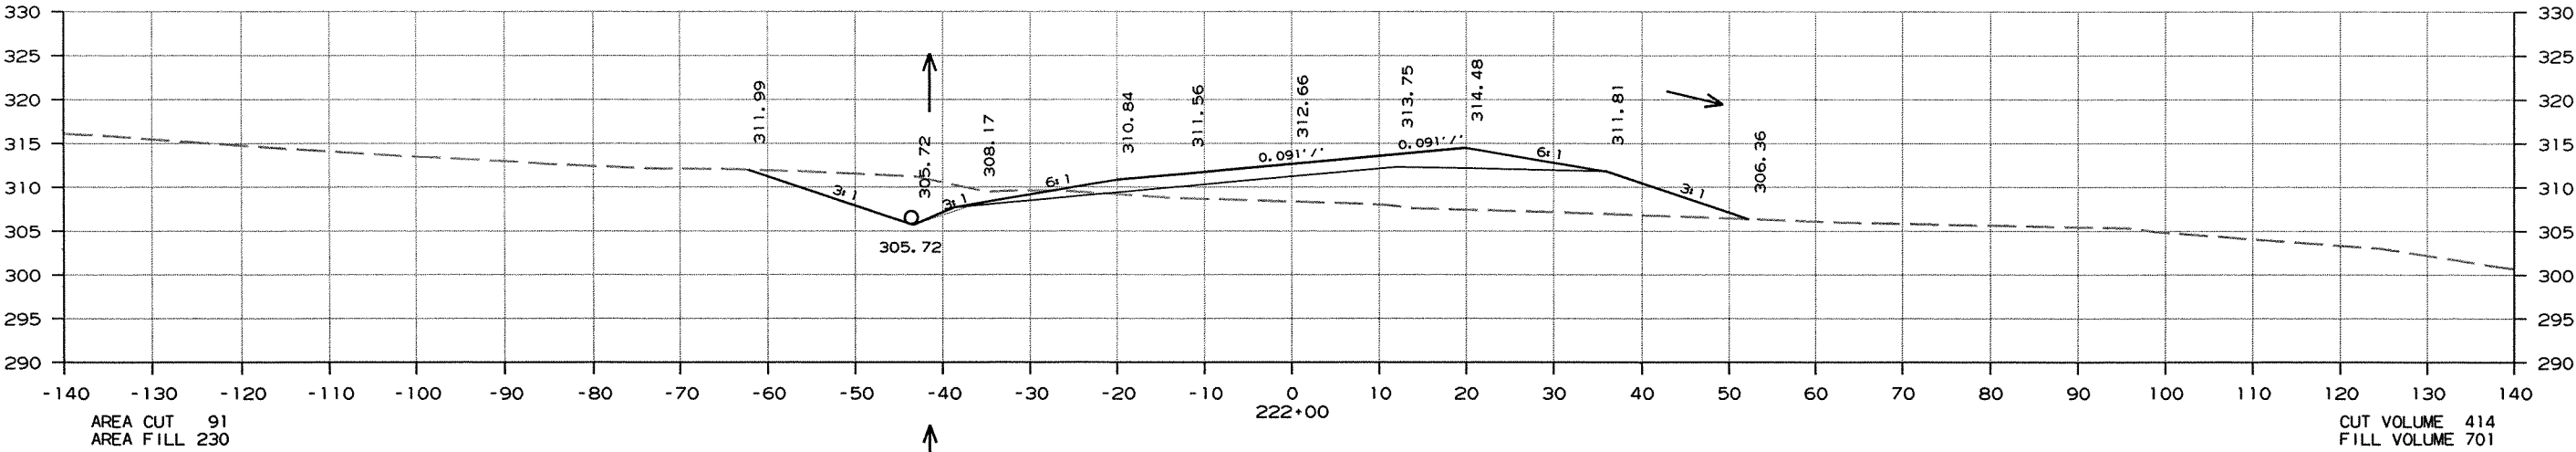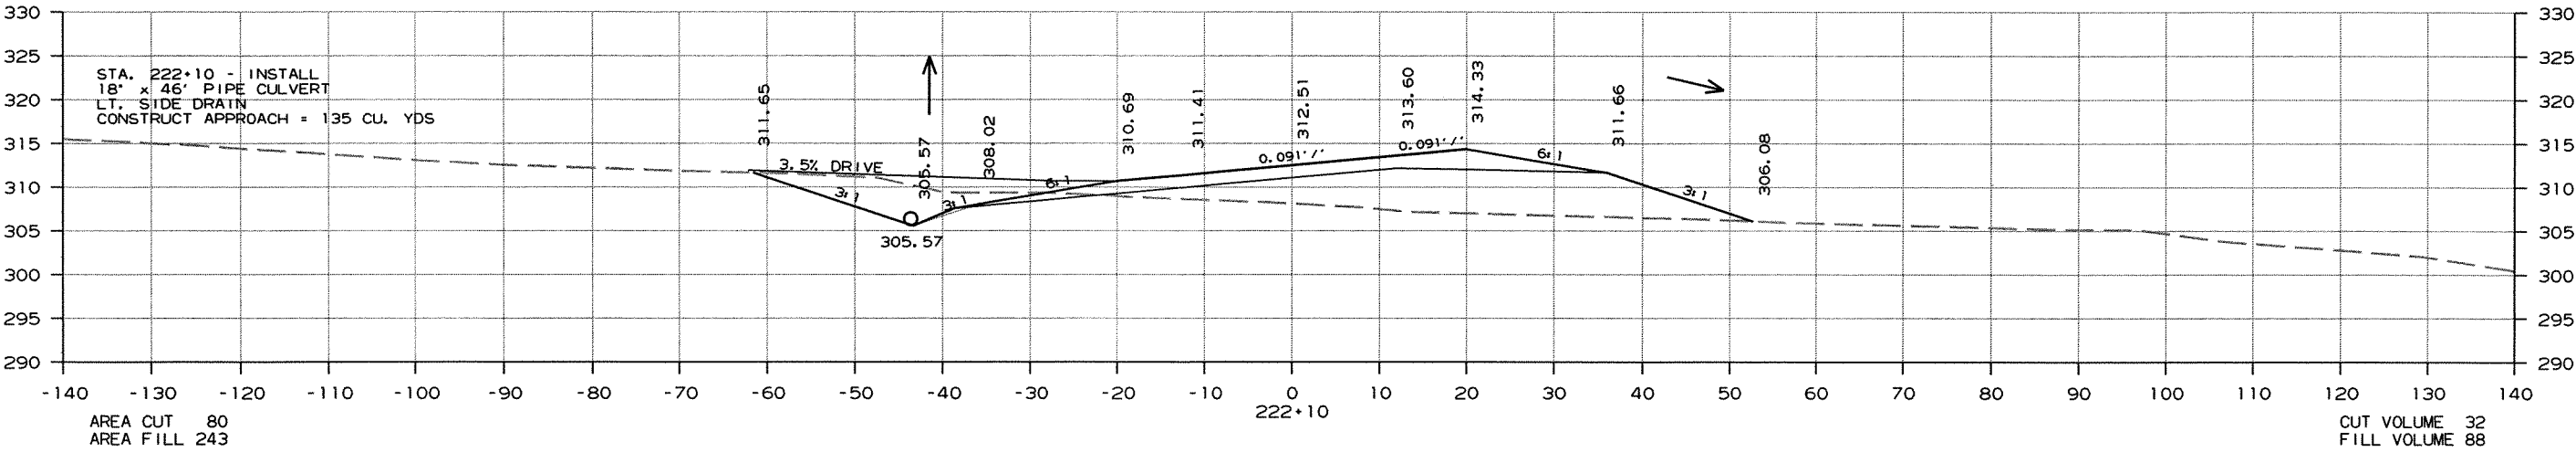

CROSS SECTION STA. 221+00 TO STA. 222+10

DATE REVISED	DATE FILMED	DATE REVISED	DATE FILMED	FED. RD. DIST. NO.	STATE	FED. AID PROJ. NO.	SHEET NO.	TOTAL SHEETS
				6	ARK.			
				JOB NO.	050189		260	340




2 CROSS SECTIONS

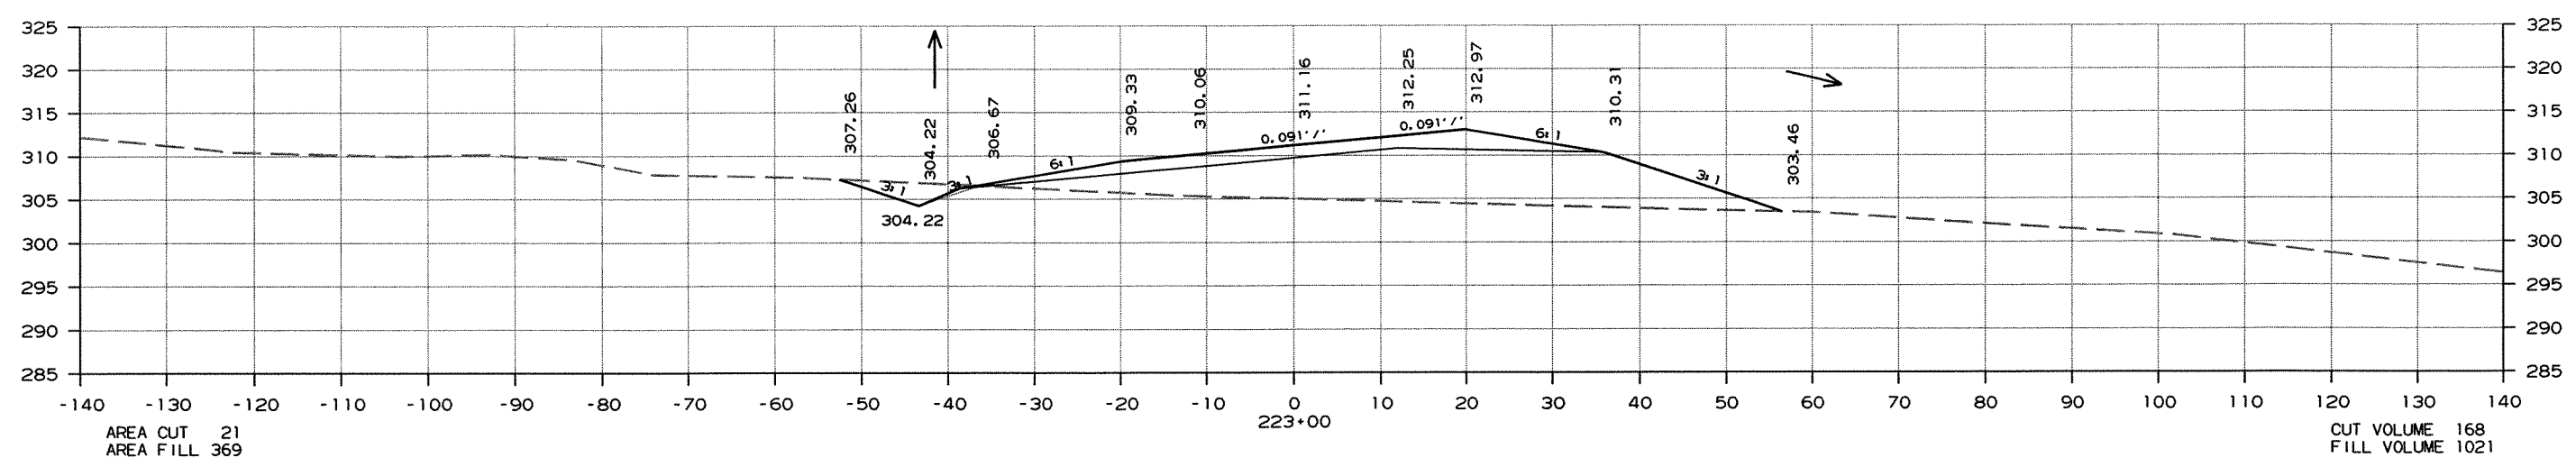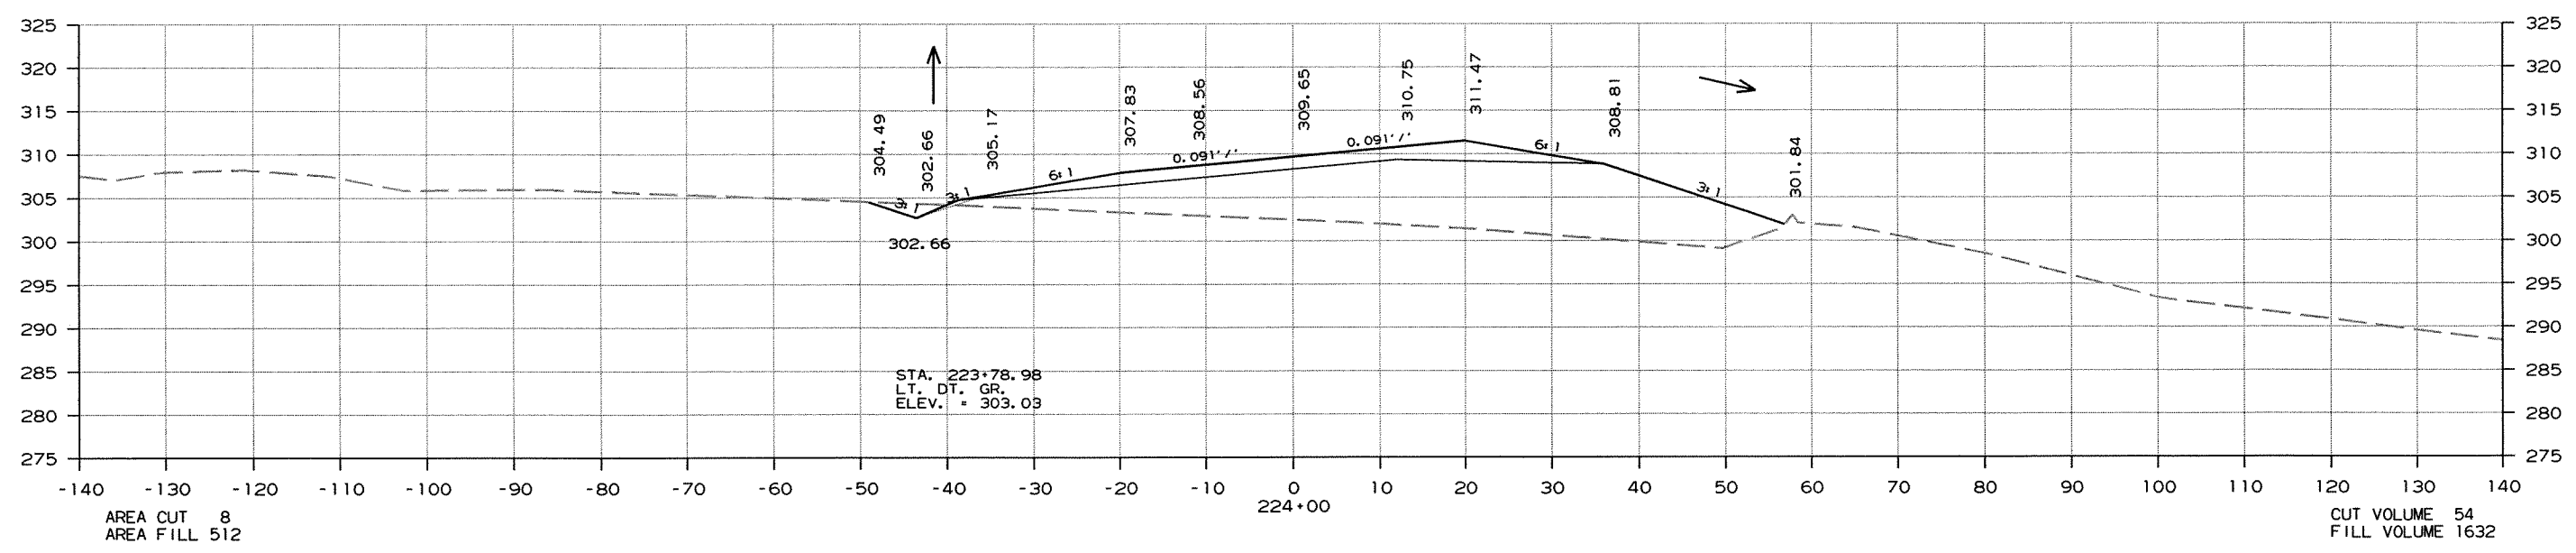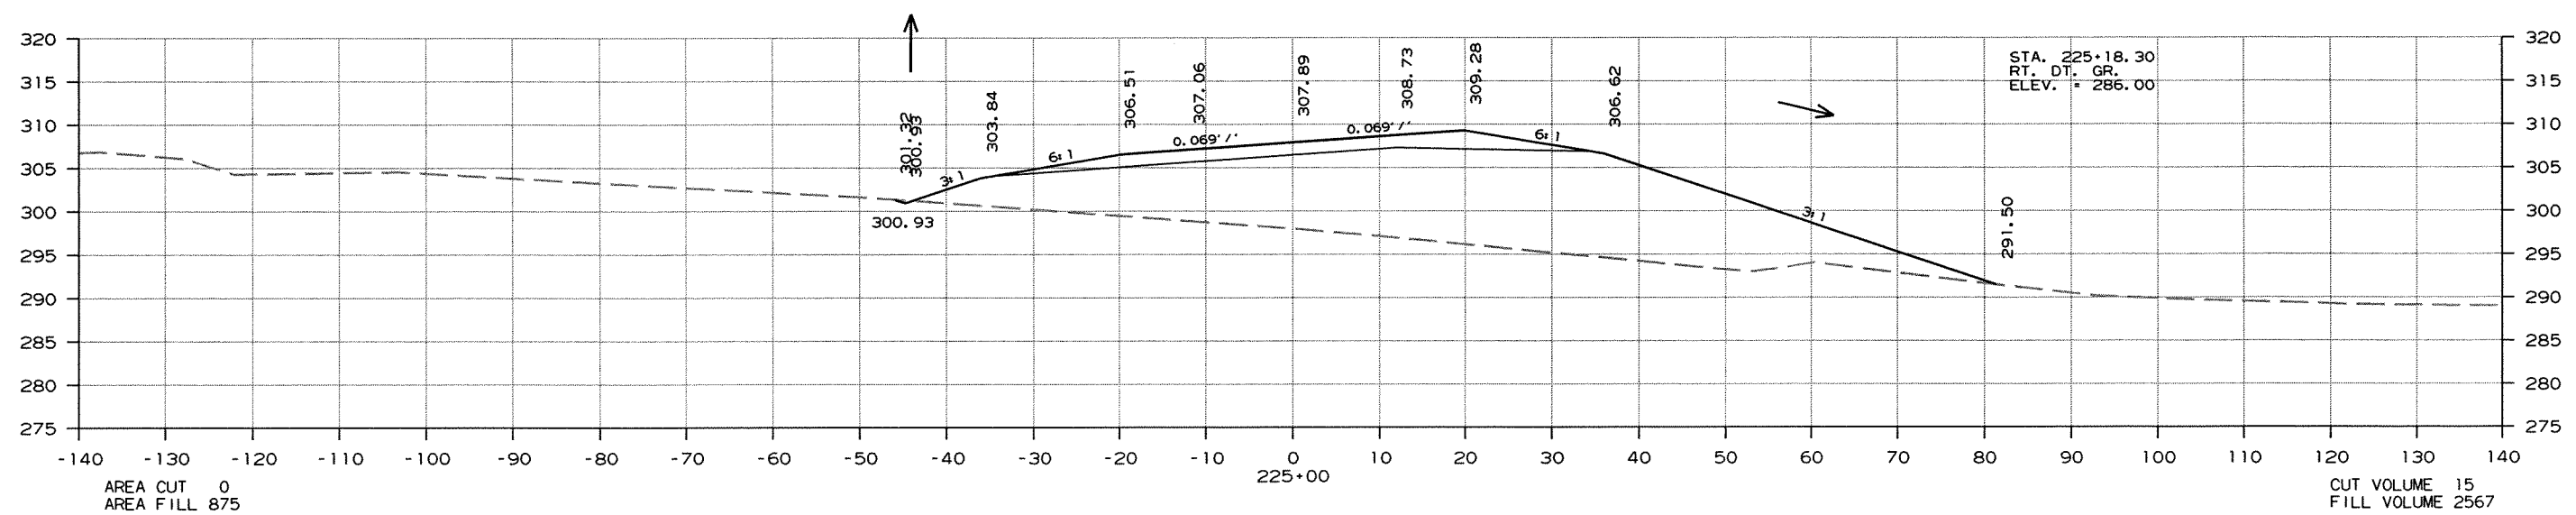

CROSS SECTION STA. 223+00 TO STA. 225+00

DATE REVISED	DATE FILMED	DATE REVISED	DATE FILMED	FED. RD. DIST. NO.	STATE	FED. AID PROJ. NO.	SHEET NO.	TOTAL SHEETS
				6	ARK.			
				JOB NO. 050189			261	340

② CROSS SECTIONS

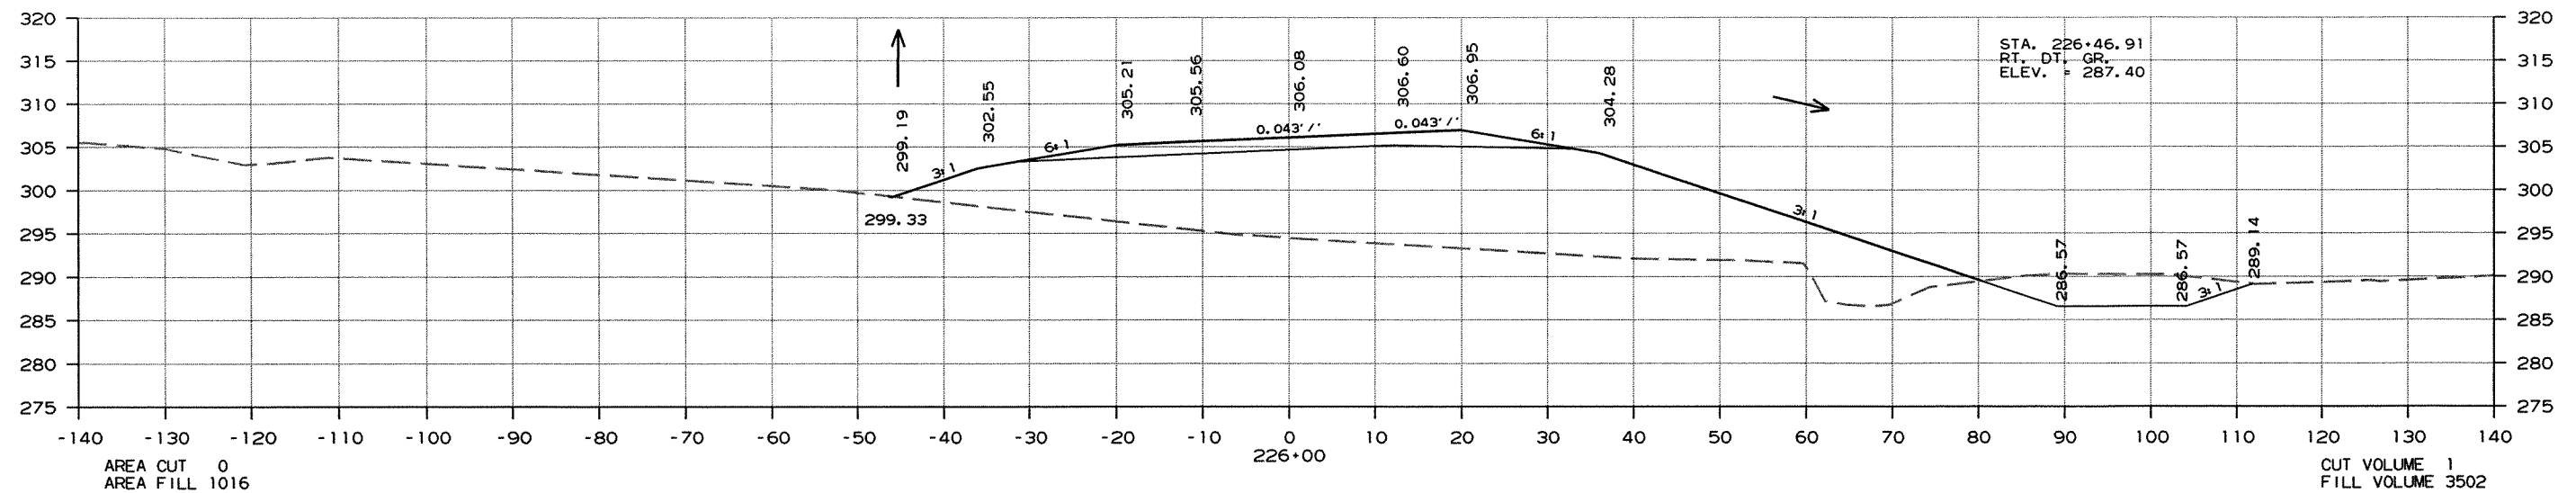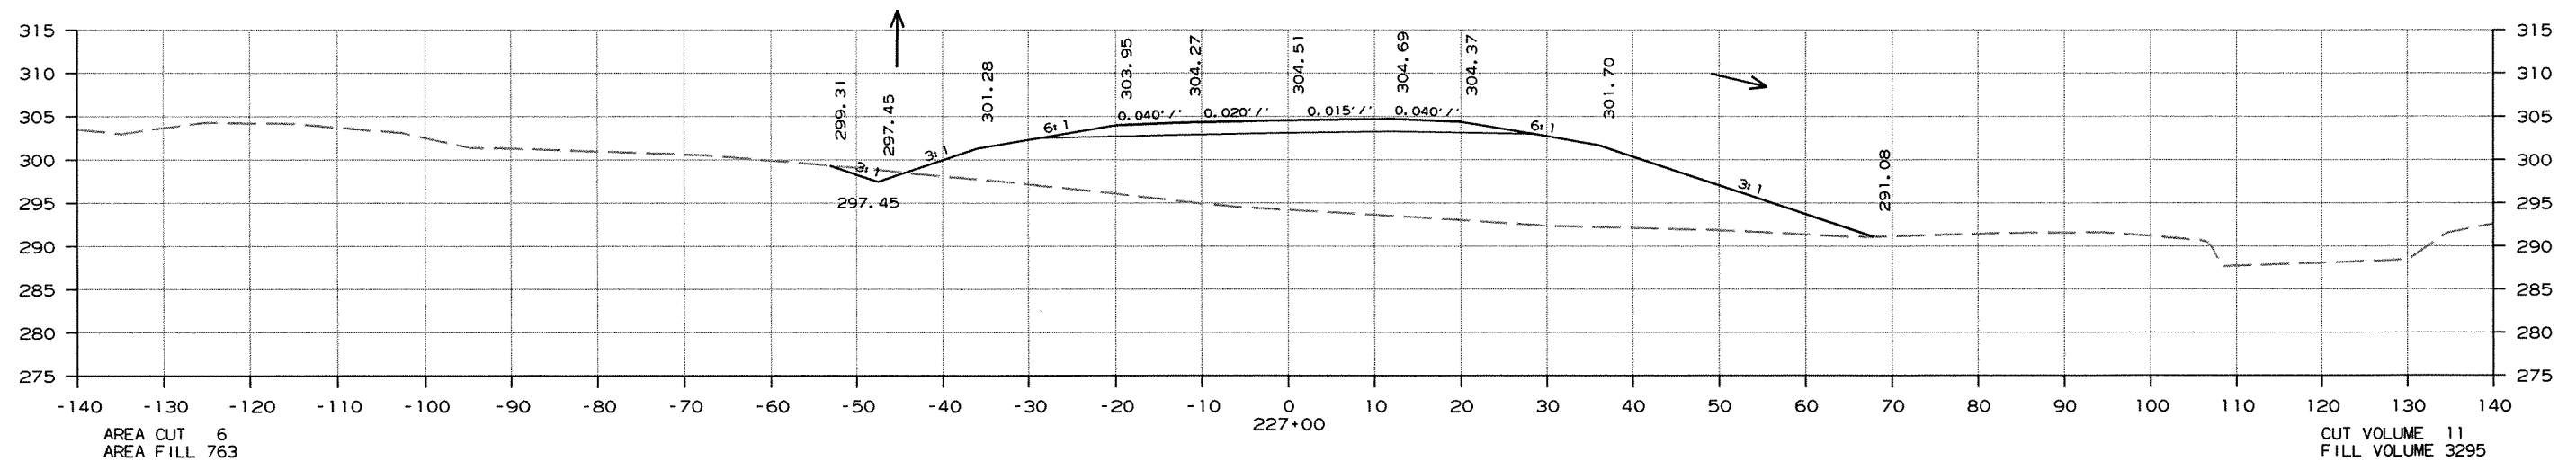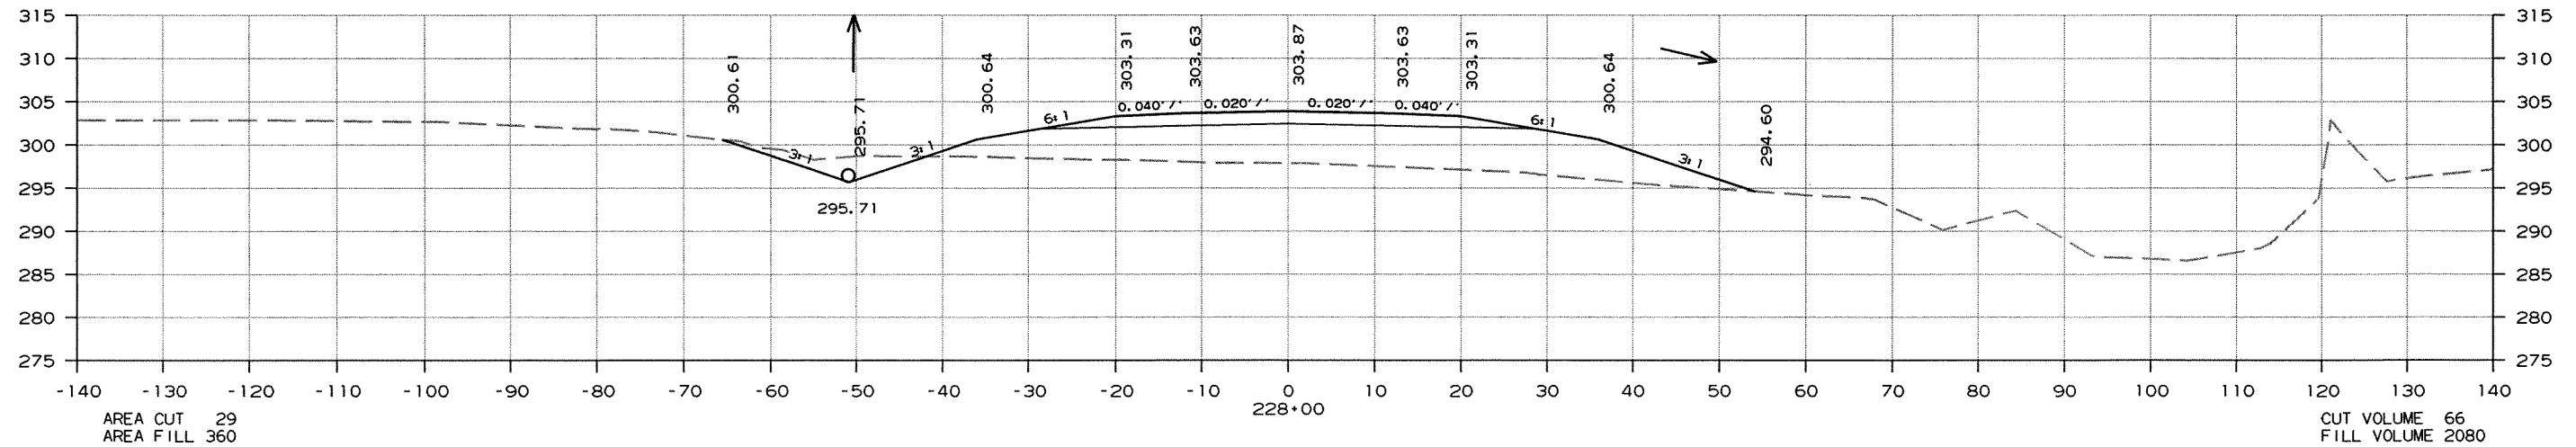




CROSS SECTION STA. 226+00 TO STA. 228+00

8/6/2012

R050189.DGN

DATE REVISED	DATE FILMED	DATE REVISED	DATE FILMED	FED. RD. DIST. NO.	STATE	FED. AID PROJ. NO.	SHEET NO.	TOTAL SHEETS
				6	ARK.			
				JOB NO.		050189	262	340




2 CROSS SECTIONS

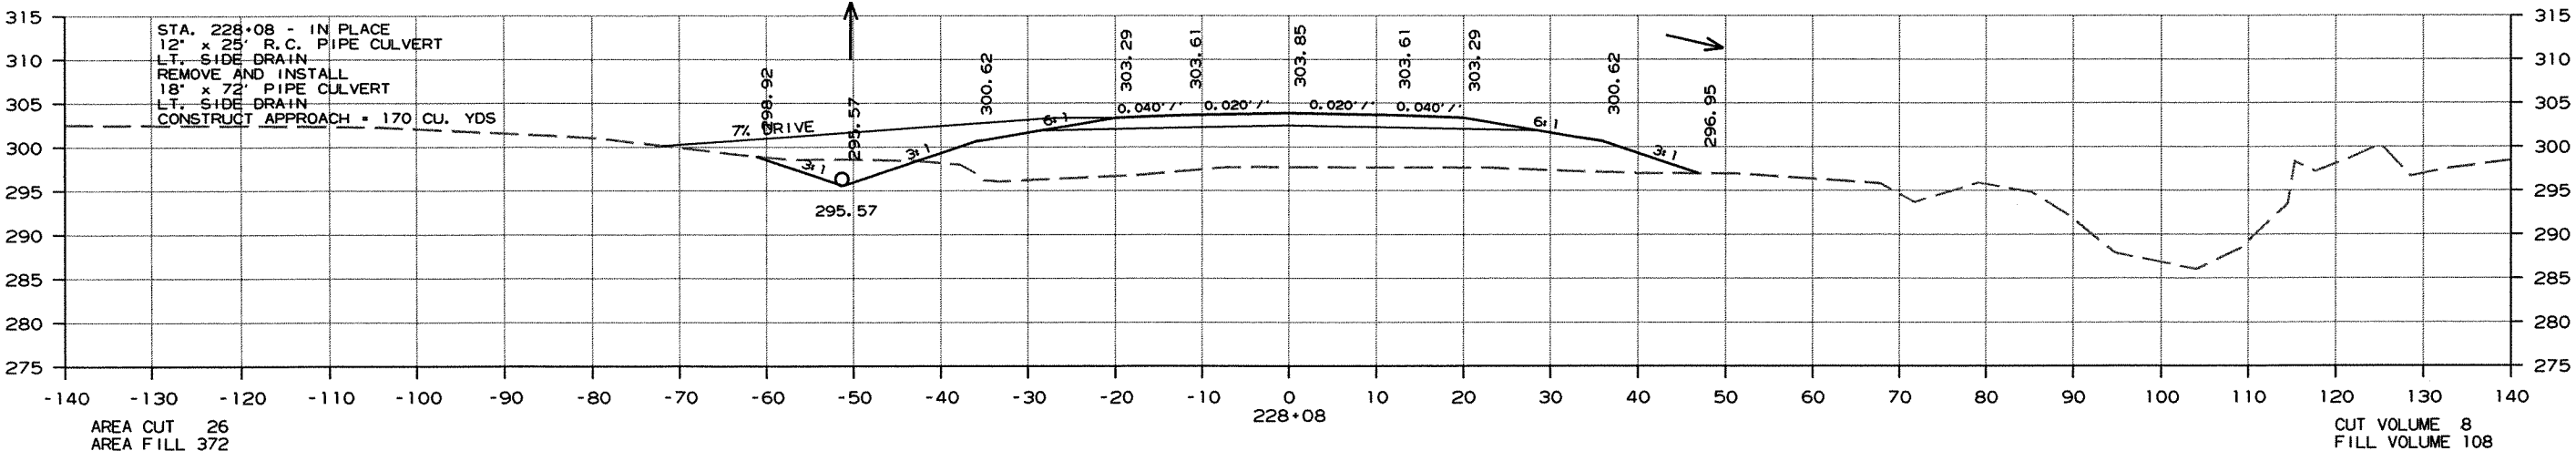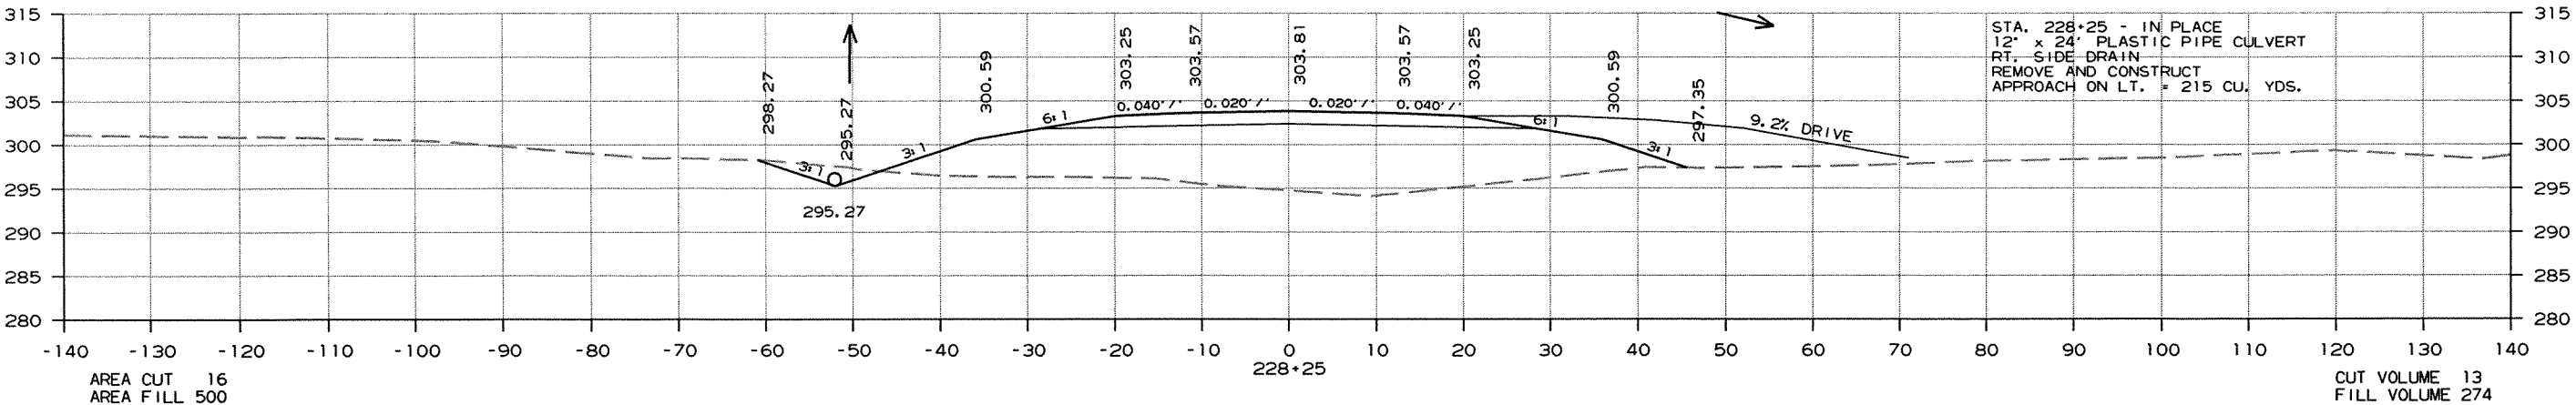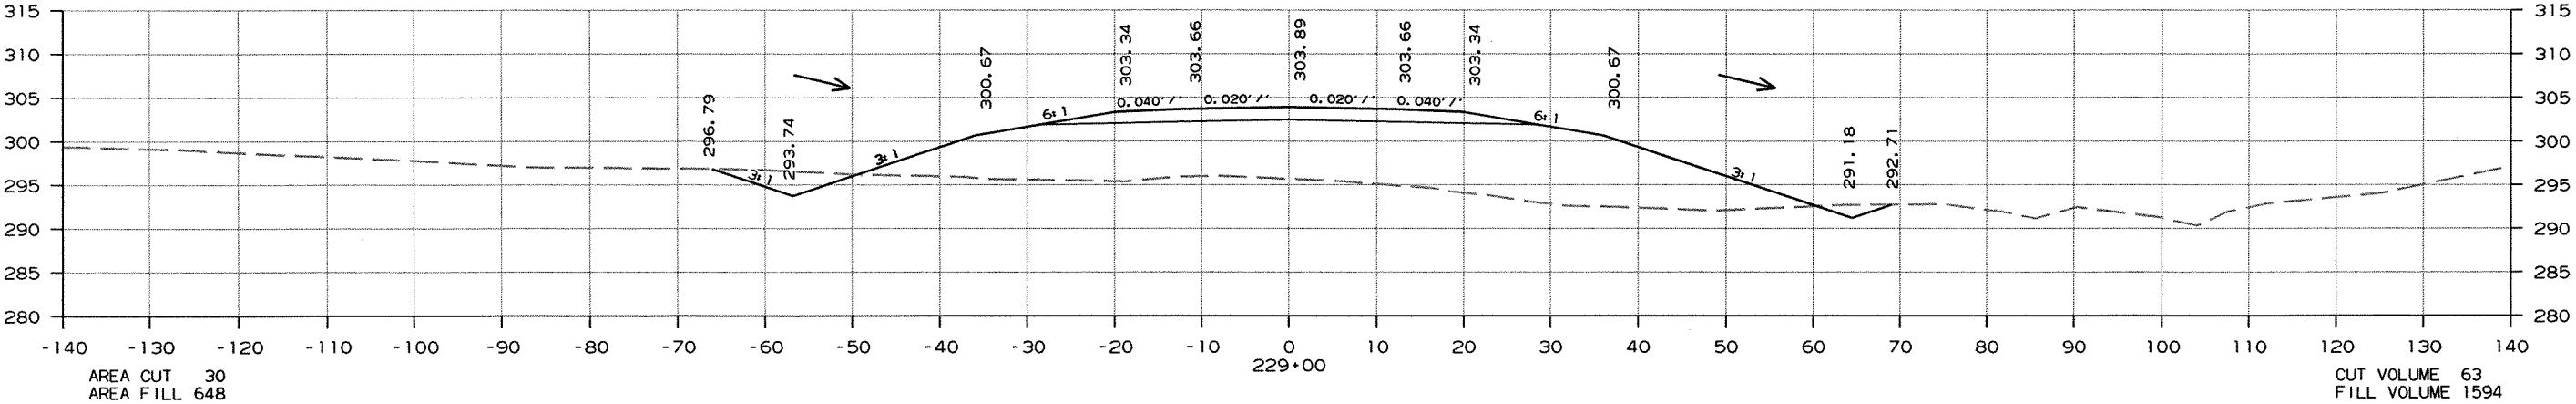

CROSS SECTION STA. 228+08 TO STA. 229+00

DATE REVISED	DATE FILMED	DATE REVISED	DATE FILMED	FED. RD. DIST. NO.	STATE	FED. AID PROJ. NO.	SHEET NO.	TOTAL SHEETS
				6	ARK.			
				JOB NO. 050189		263	340	




2 CROSS SECTIONS

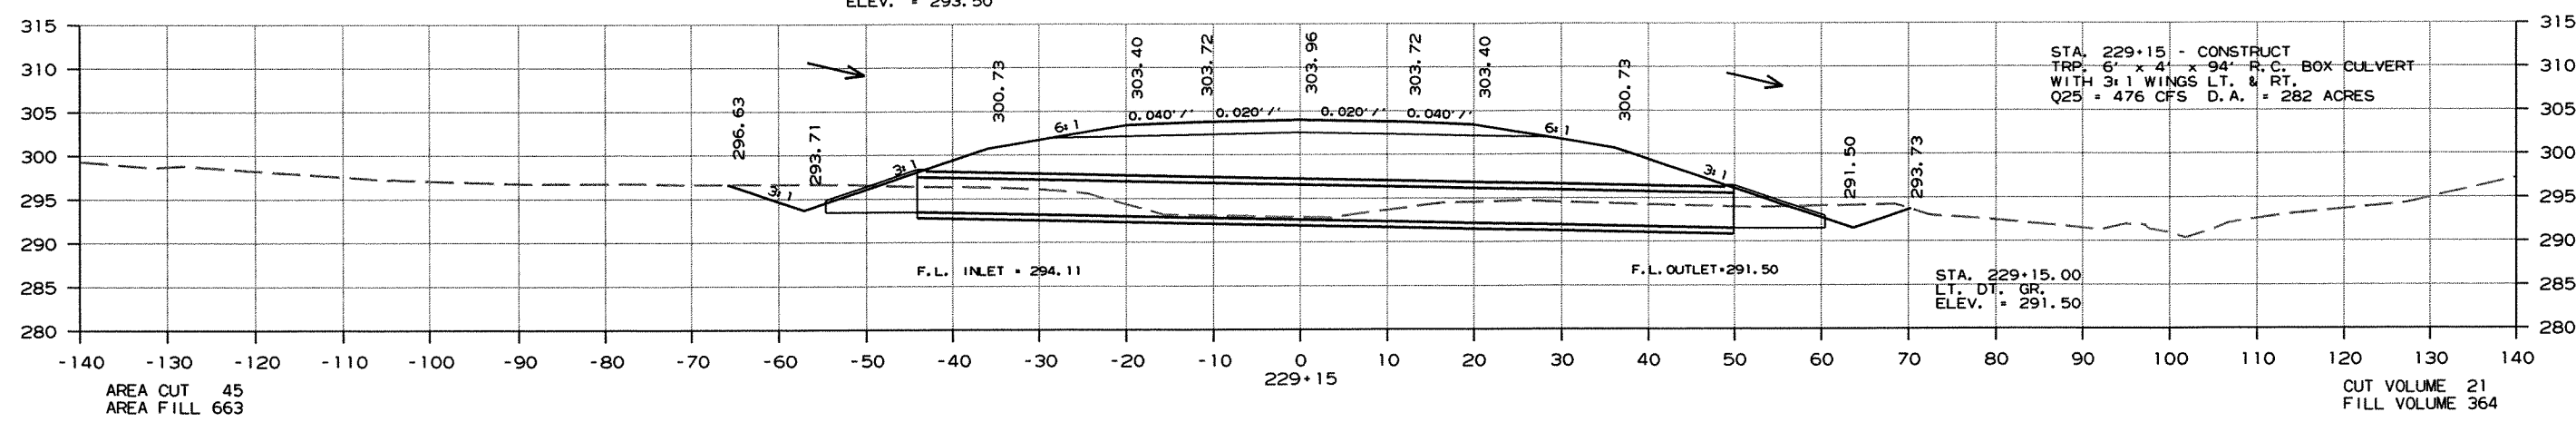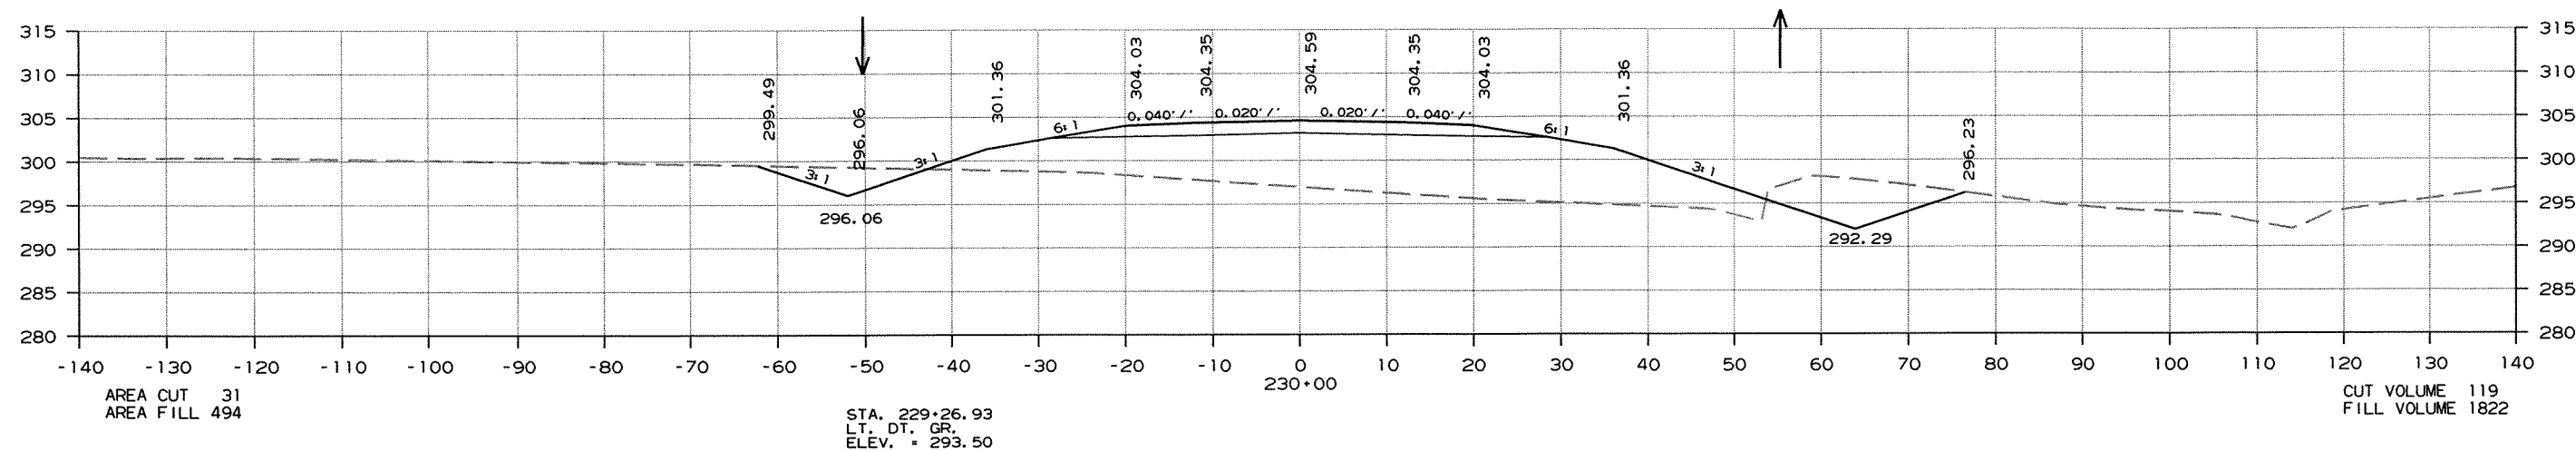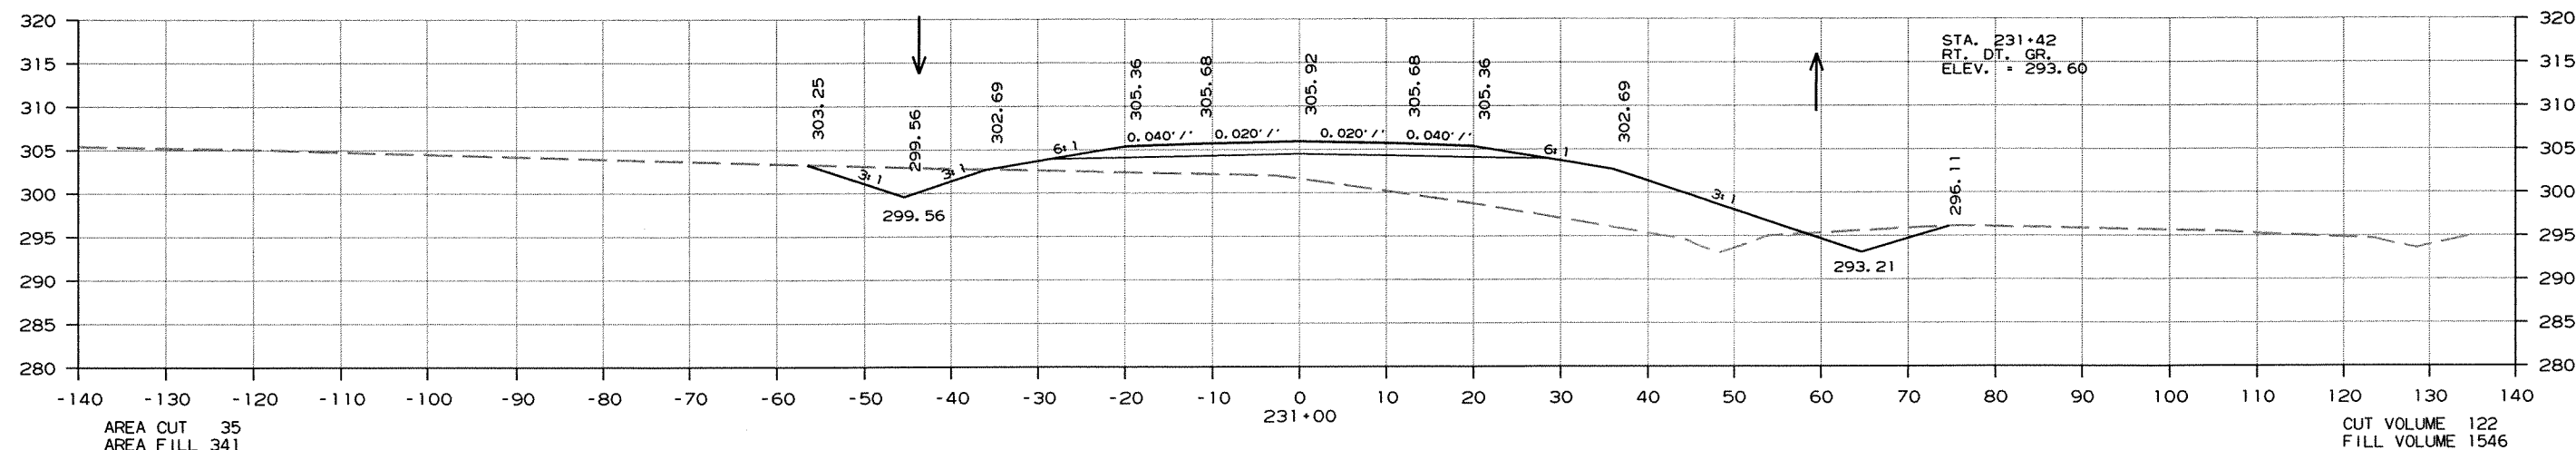

CROSS SECTION STA. 229+15 TO STA. 231+00

DATE REVISED	DATE FILMED	DATE REVISED	DATE FILMED	FED. RD. DIST. NO.	STATE	FED. AID PROJ. NO.	SHEET NO.	TOTAL SHEETS
8-27-12				6	ARK.			
						JOB NO. 050189	264	340




2 CROSS SECTIONS

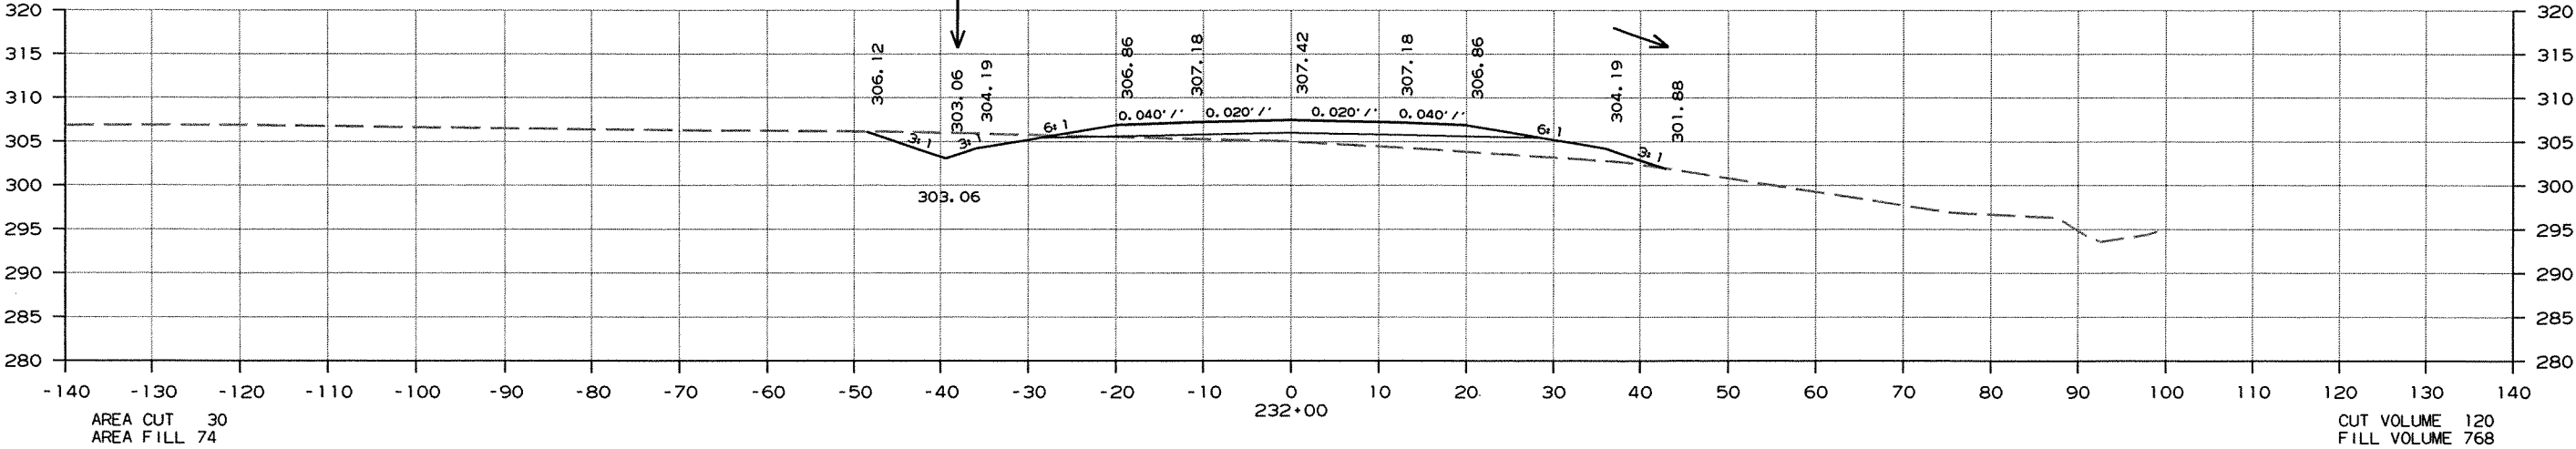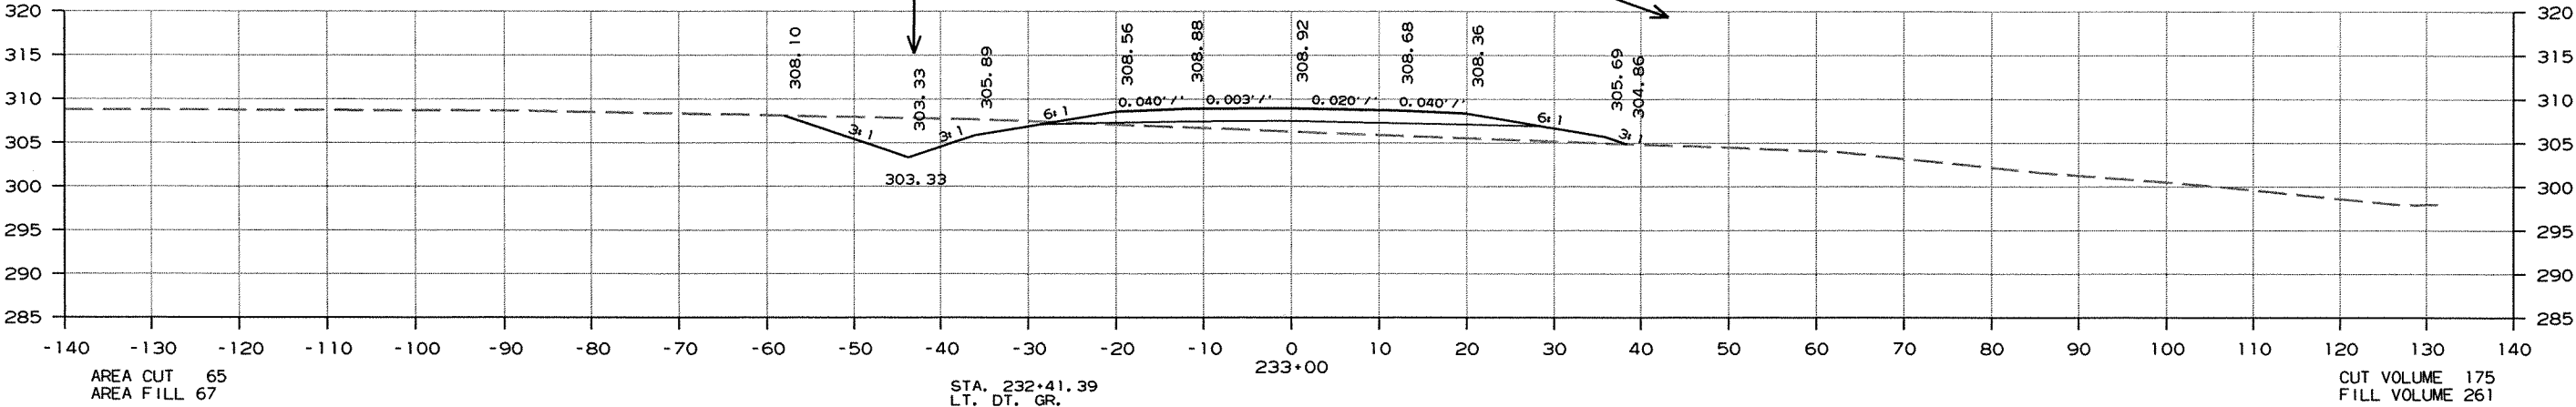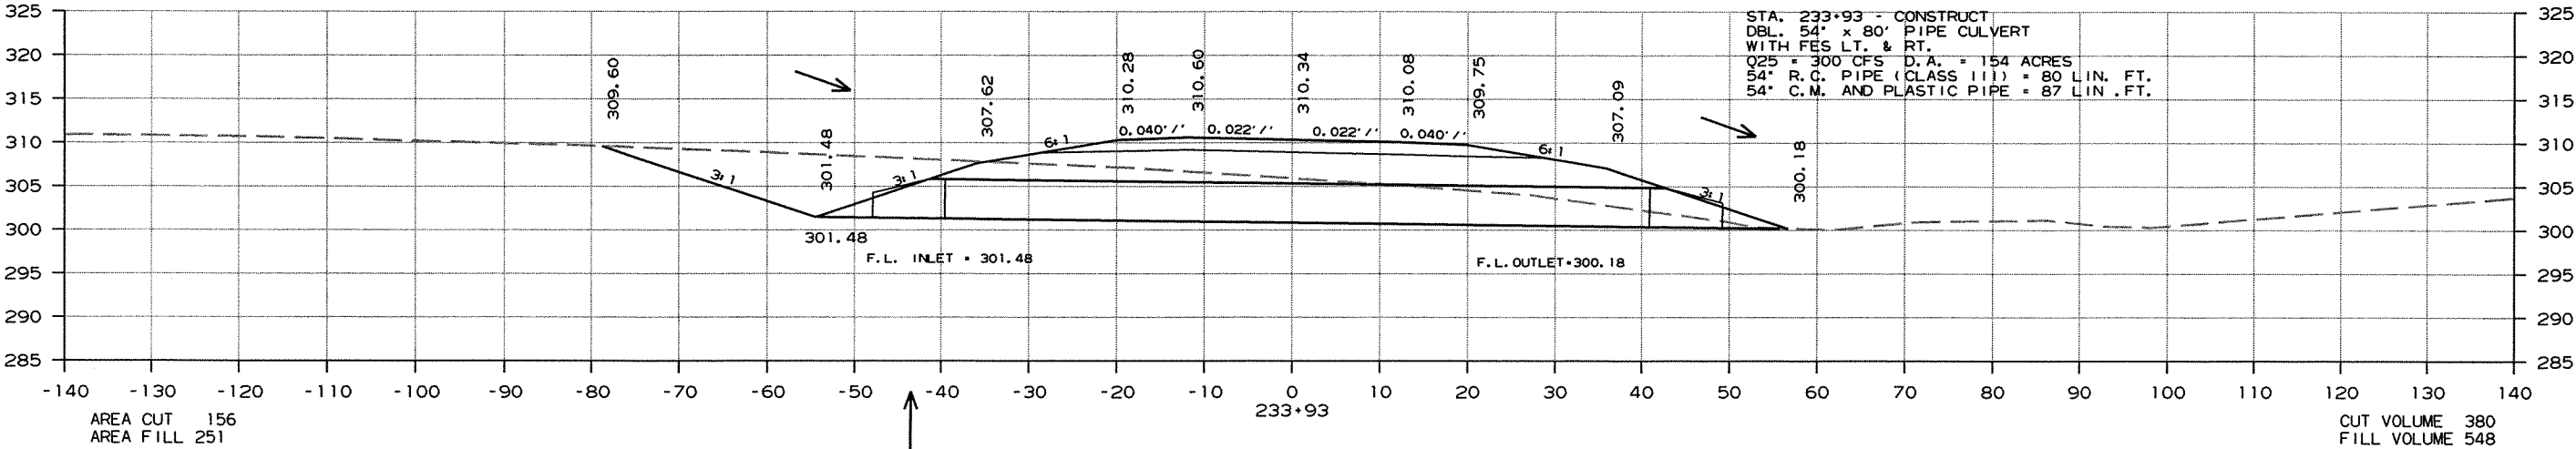

CROSS SECTION STA. 232+00 TO STA. 233+93

DATE REVISED	DATE FILMED	DATE REVISED	DATE FILMED	FED. RD. DIST. NO.	STATE	FED. AID PROJ. NO.	SHEET NO.	TOTAL SHEETS
				6	ARK.			
				JOB NO. 050189			265	340

2 CROSS SECTIONS

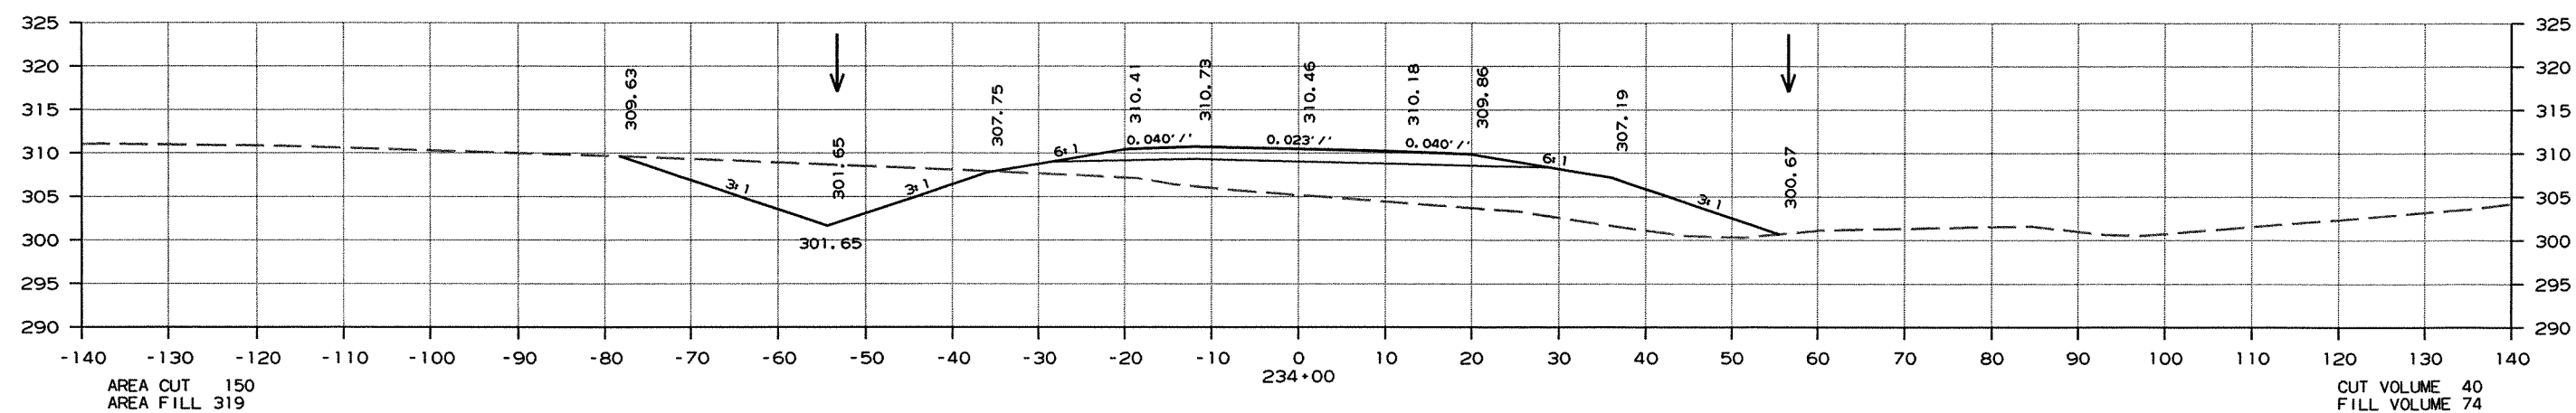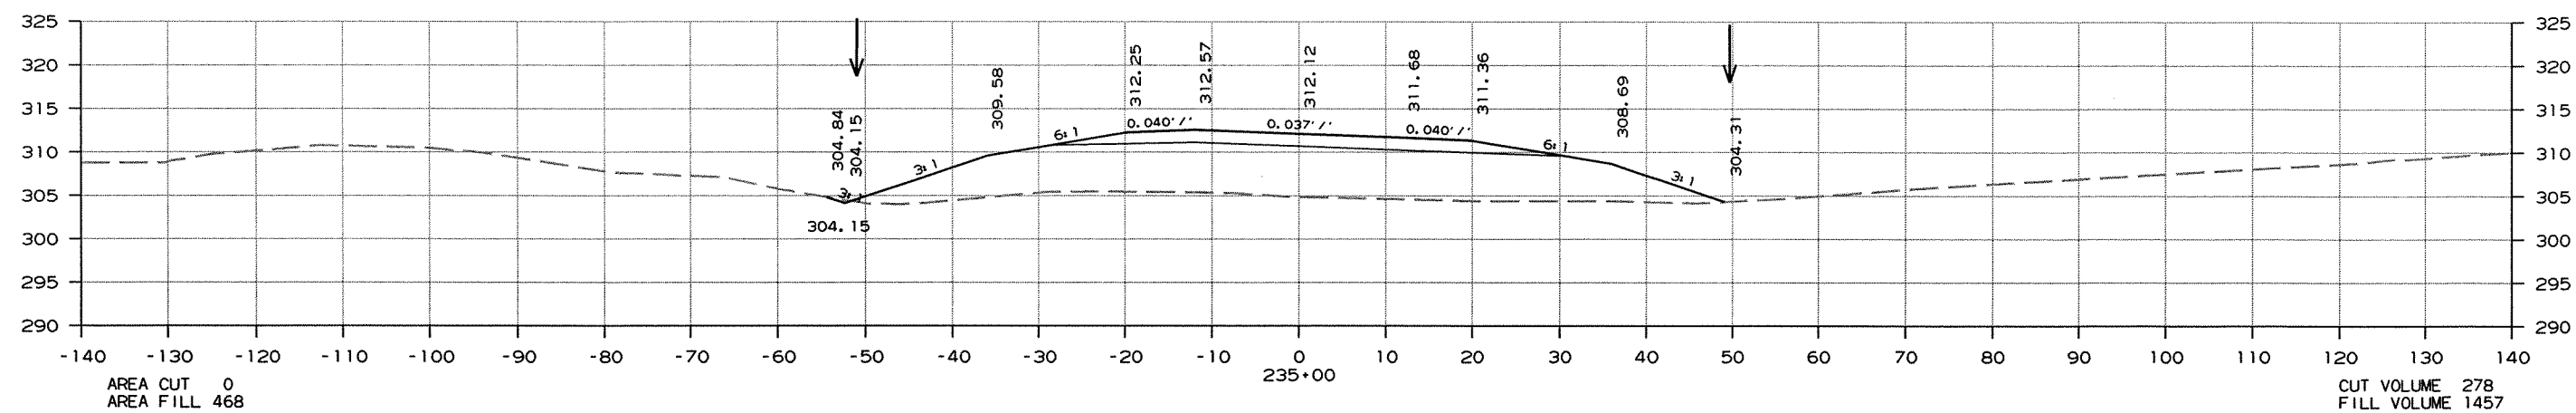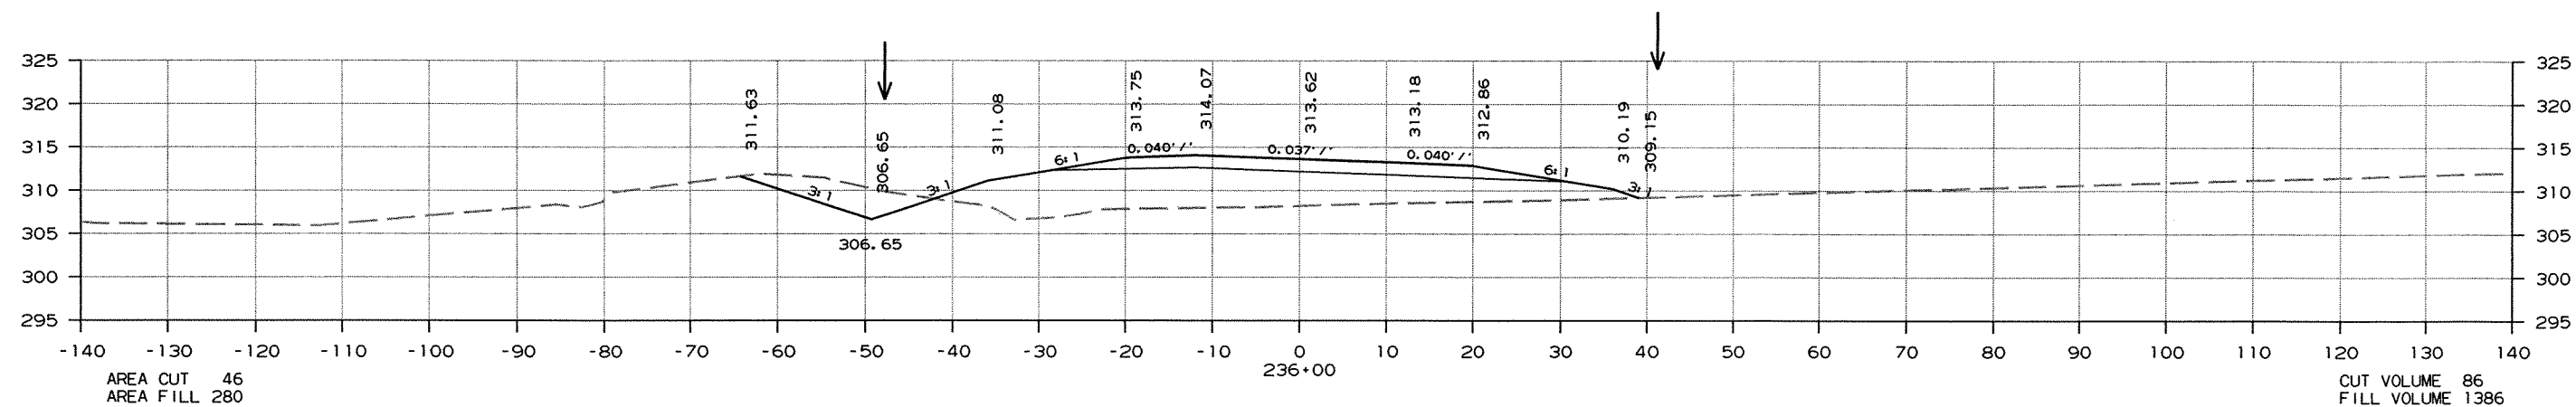




CROSS SECTION STA. 234+00 TO STA. 236+00

8/2/2012


R050189.DGN

DATE REVISED	DATE FILMED	DATE REVISED	DATE FILMED	FED. RD. DIST. NO.	STATE	FED. AID PROJ. NO.	SHEET NO.	TOTAL SHEETS
				6	ARK.			
						JOB NO. 050189	266	340

2 CROSS SECTIONS

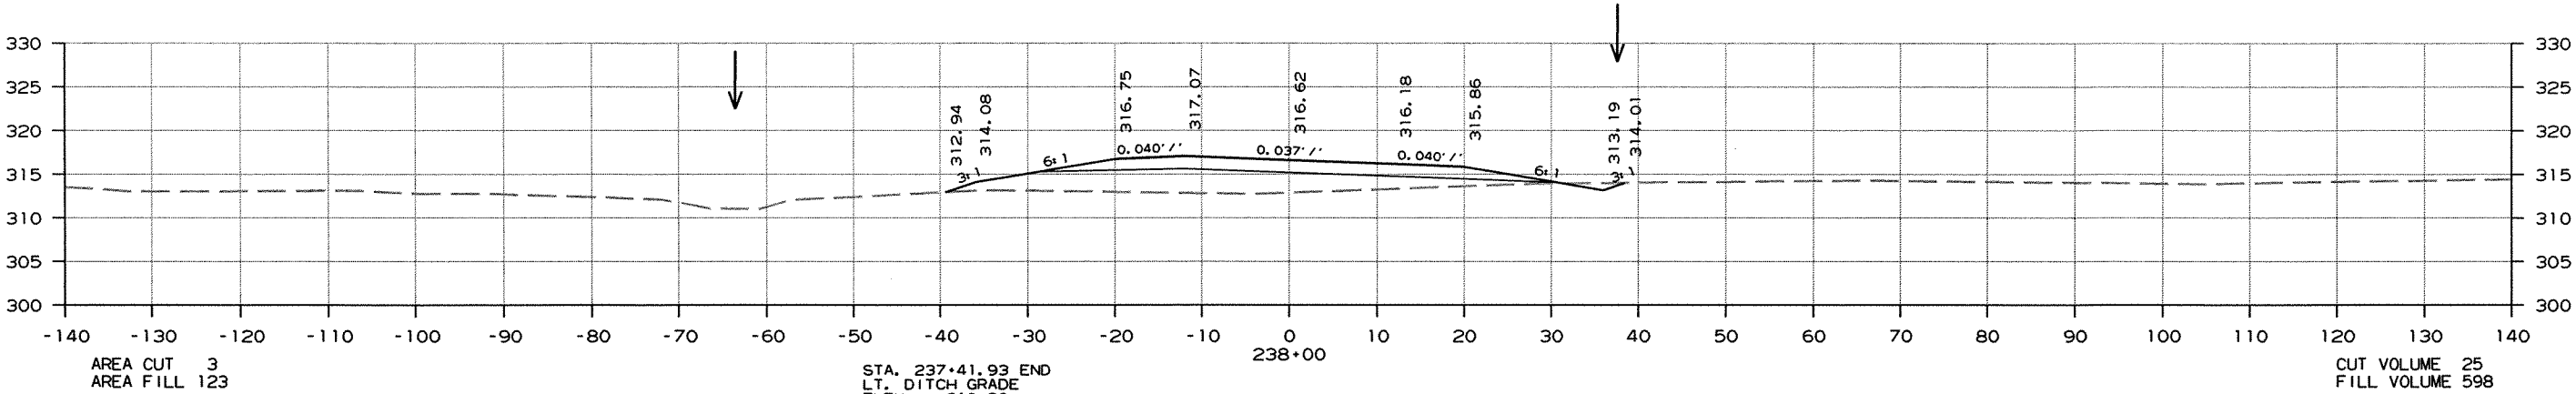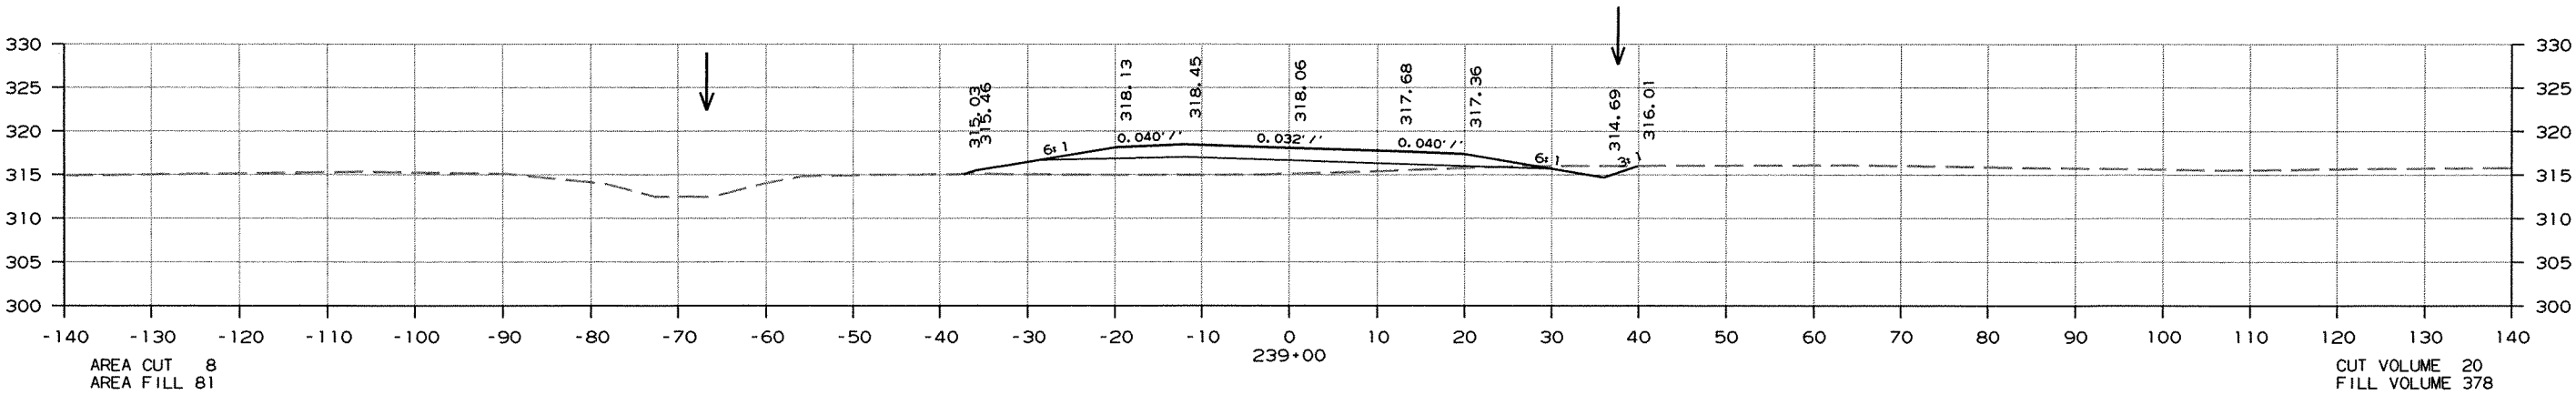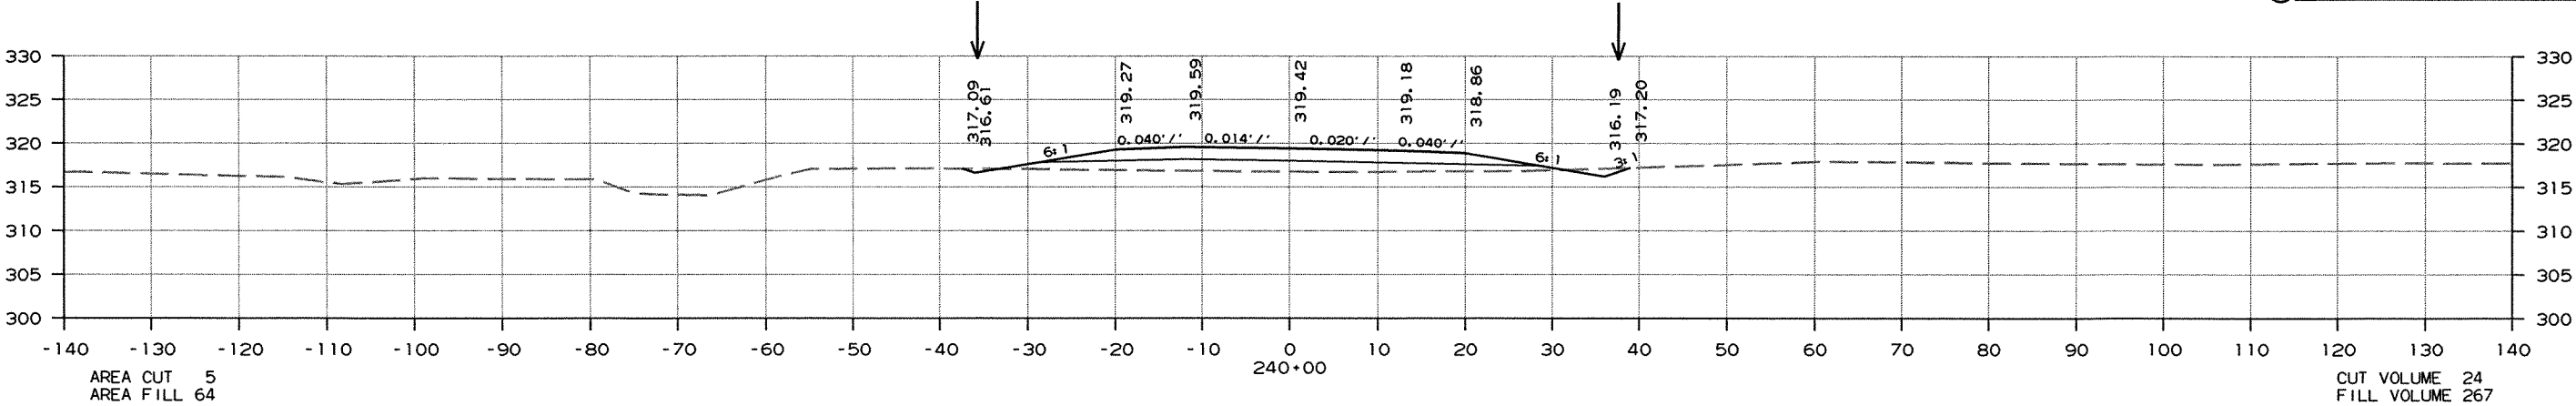





STA. 237+41.93 END
LT. DITCH GRADE
ELEV. = 310.20

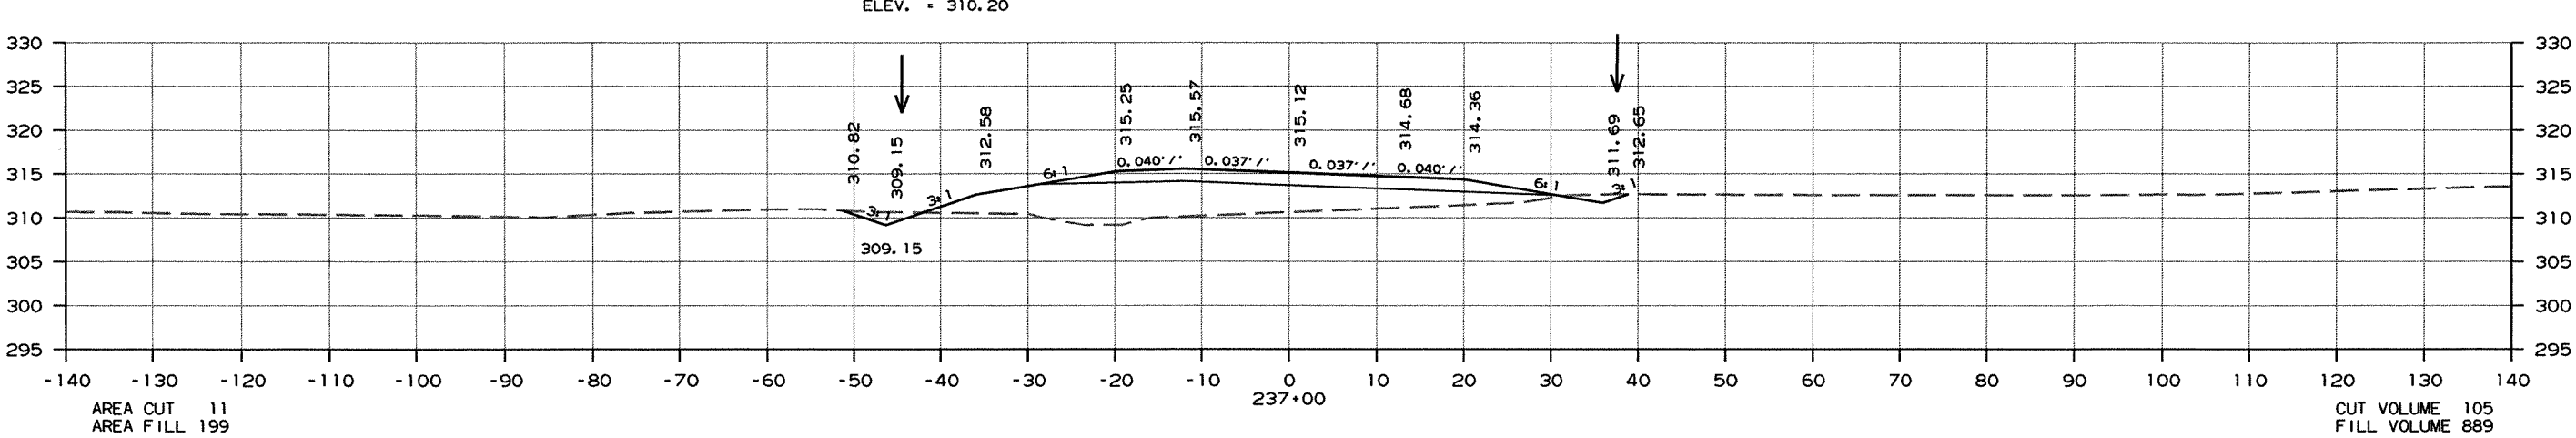

CROSS SECTION STA. 237+00 TO STA. 240+00

DATE REVISED	DATE FILMED	DATE REVISED	DATE FILMED	FED. RD. DIST. NO.	STATE	FED. AID PROJ. NO.	SHEET NO.	TOTAL SHEETS
				6	ARK.			
						JOB NO. 050189	267	340





2 CROSS SECTIONS

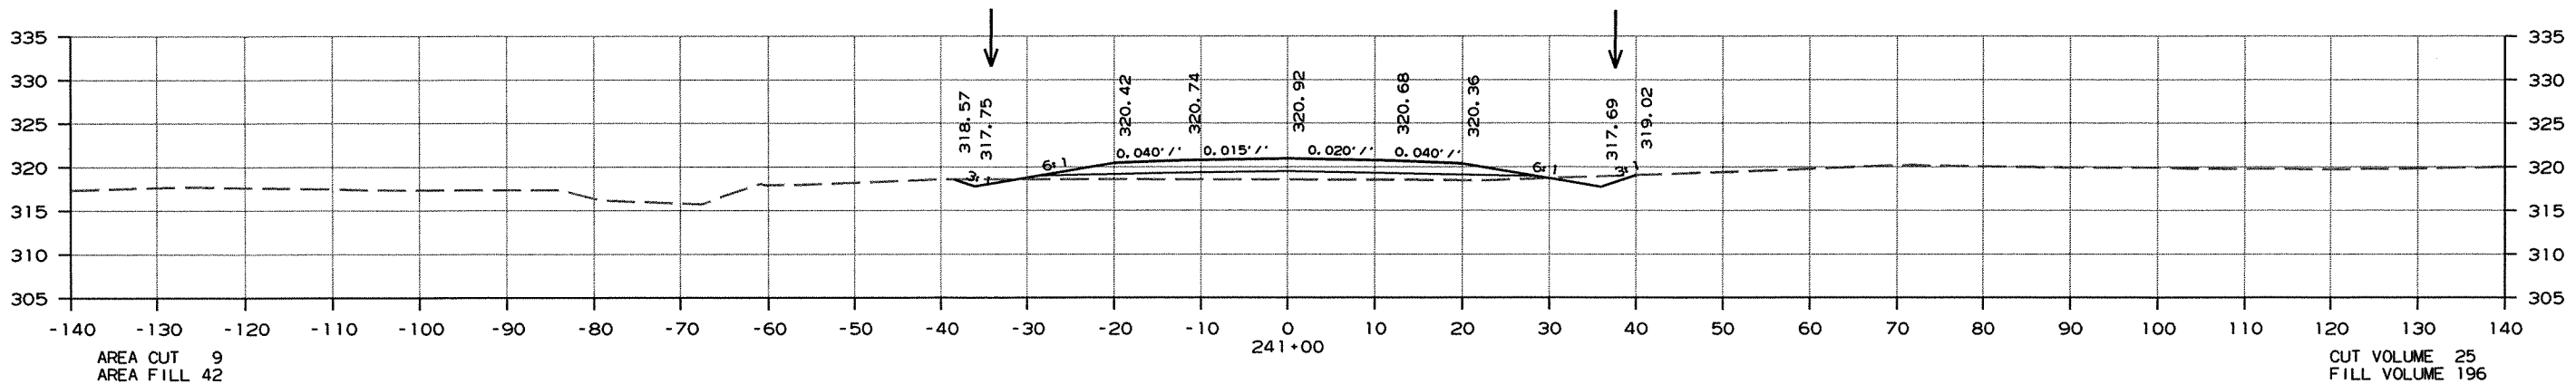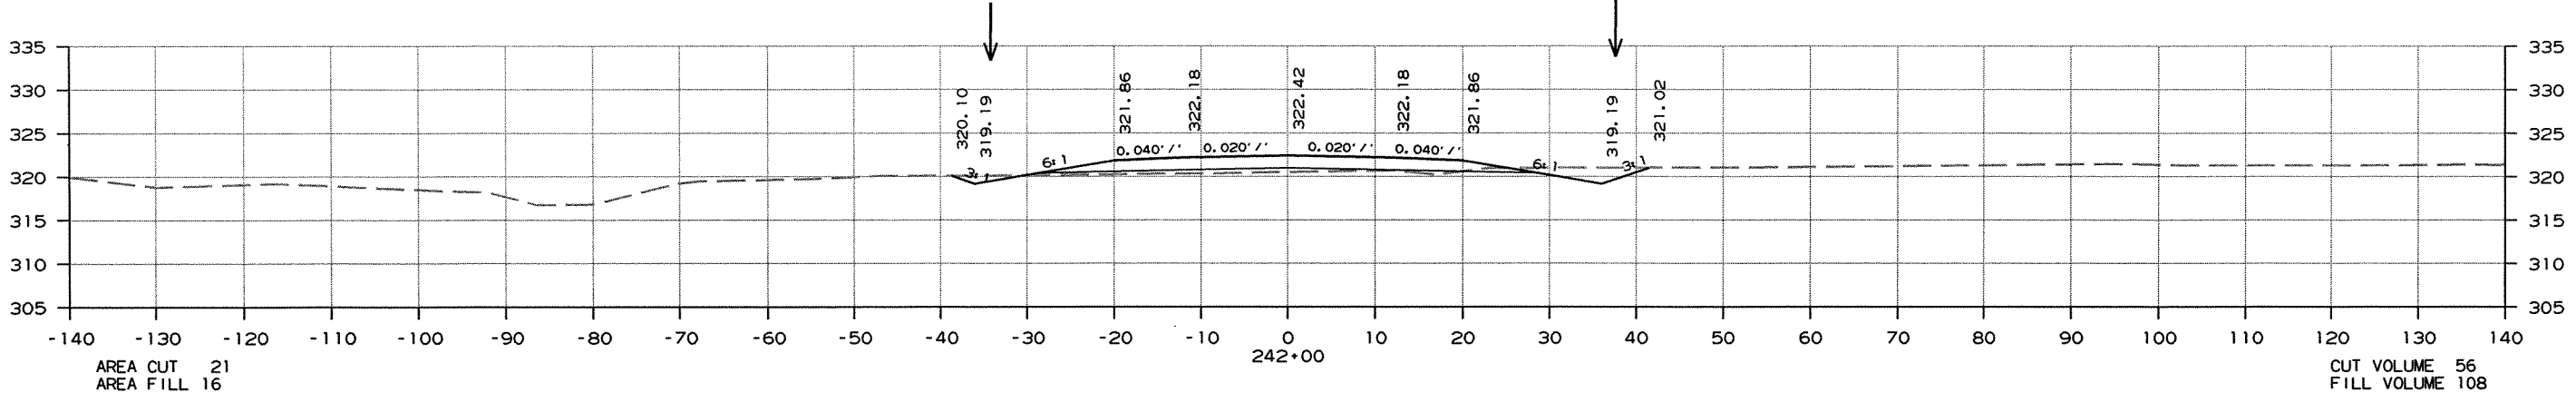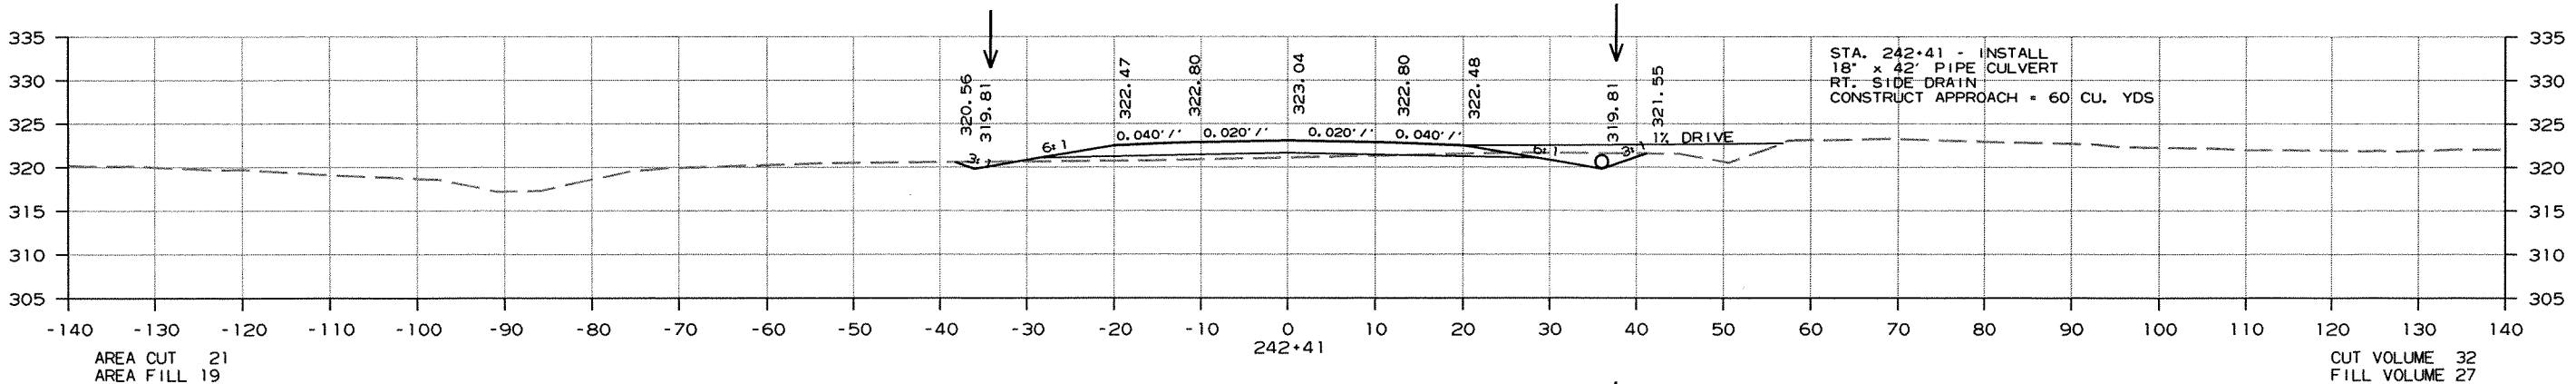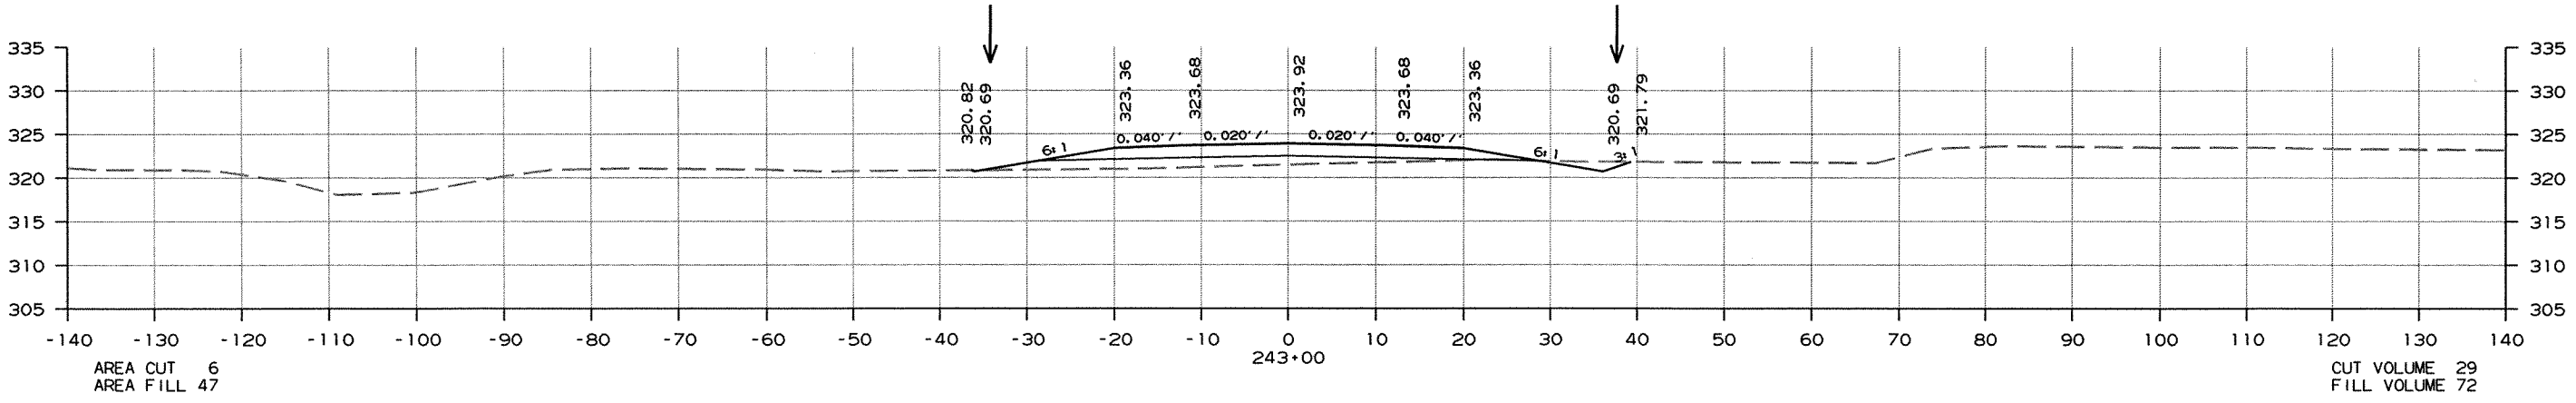

CROSS SECTION STA. 241+00 TO STA. 243+00

DATE REVISED	DATE FILMED	DATE REVISED	DATE FILMED	FED. RD. DIST. NO.	STATE	FED. AID PROJ. NO.	SHEET NO.	TOTAL SHEETS
8-27-12				6	ARK.			
					JOB NO.	050189	268	340





② CROSS SECTIONS

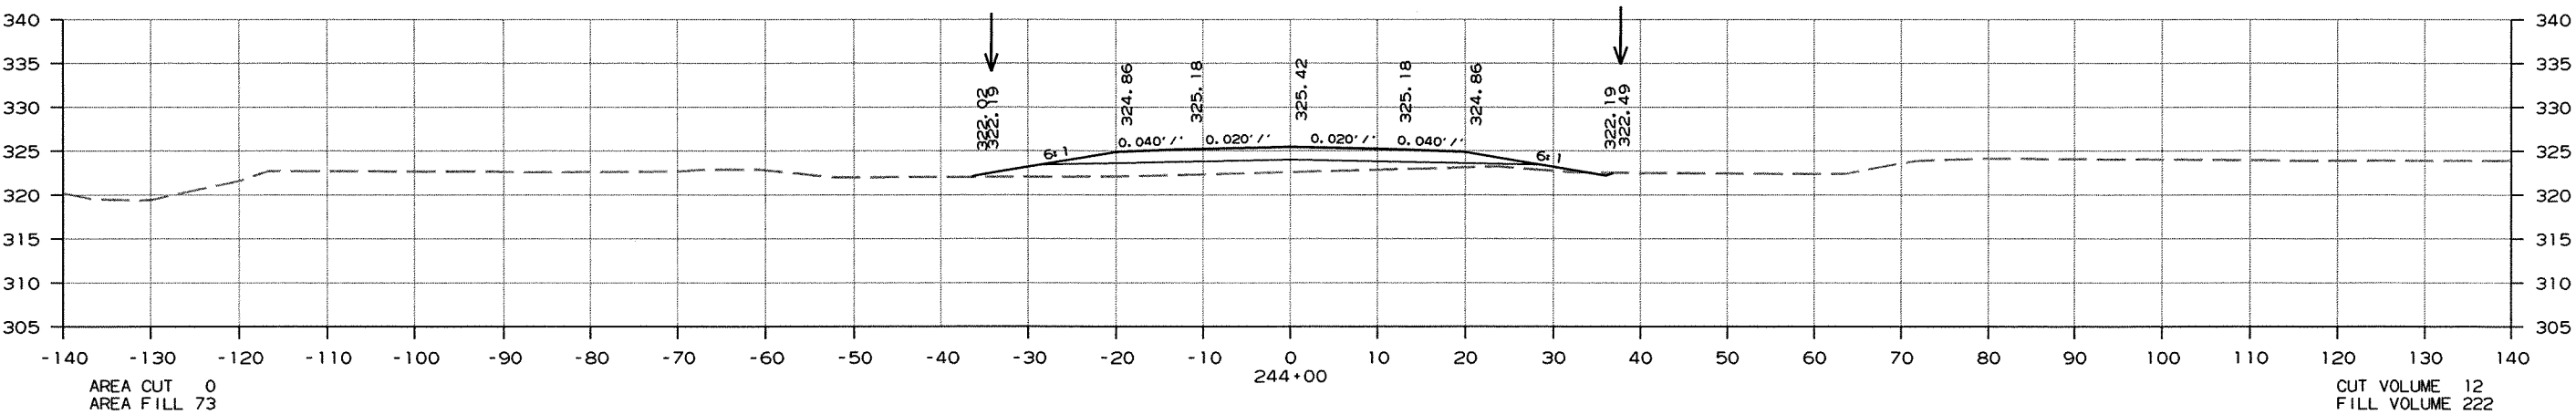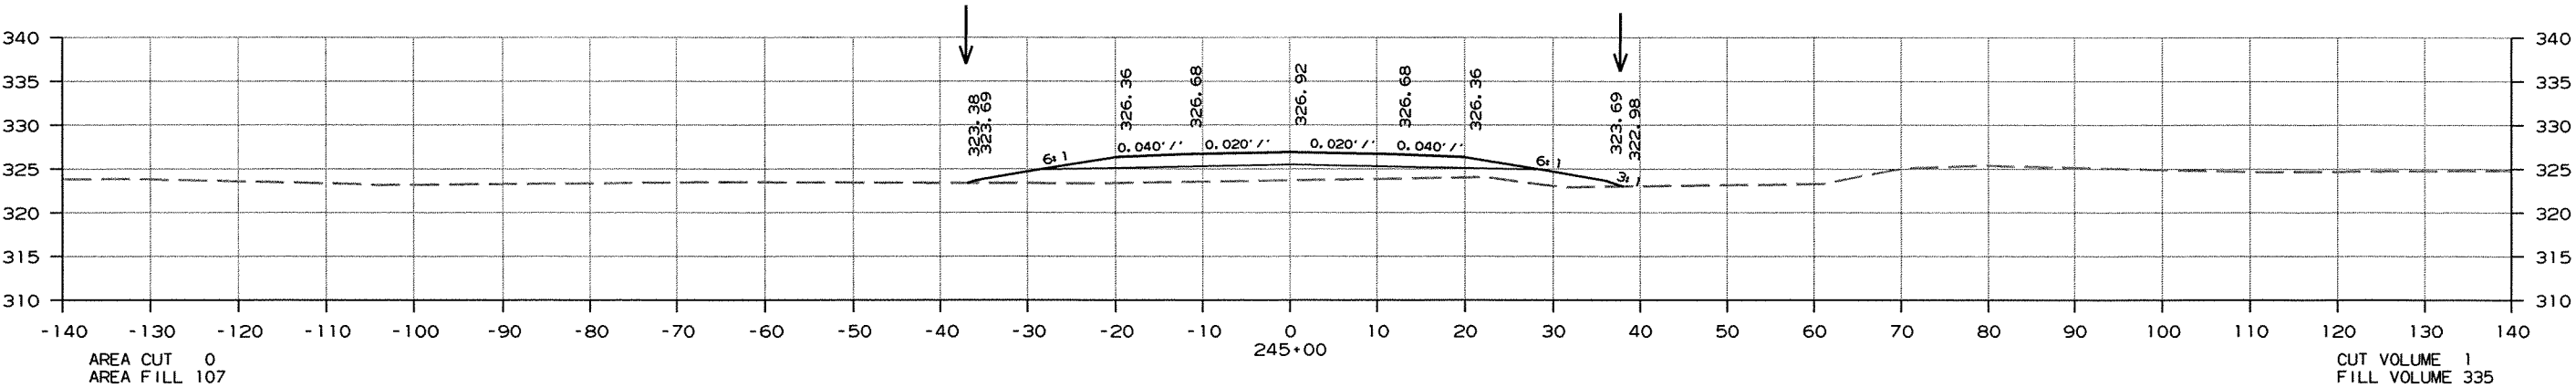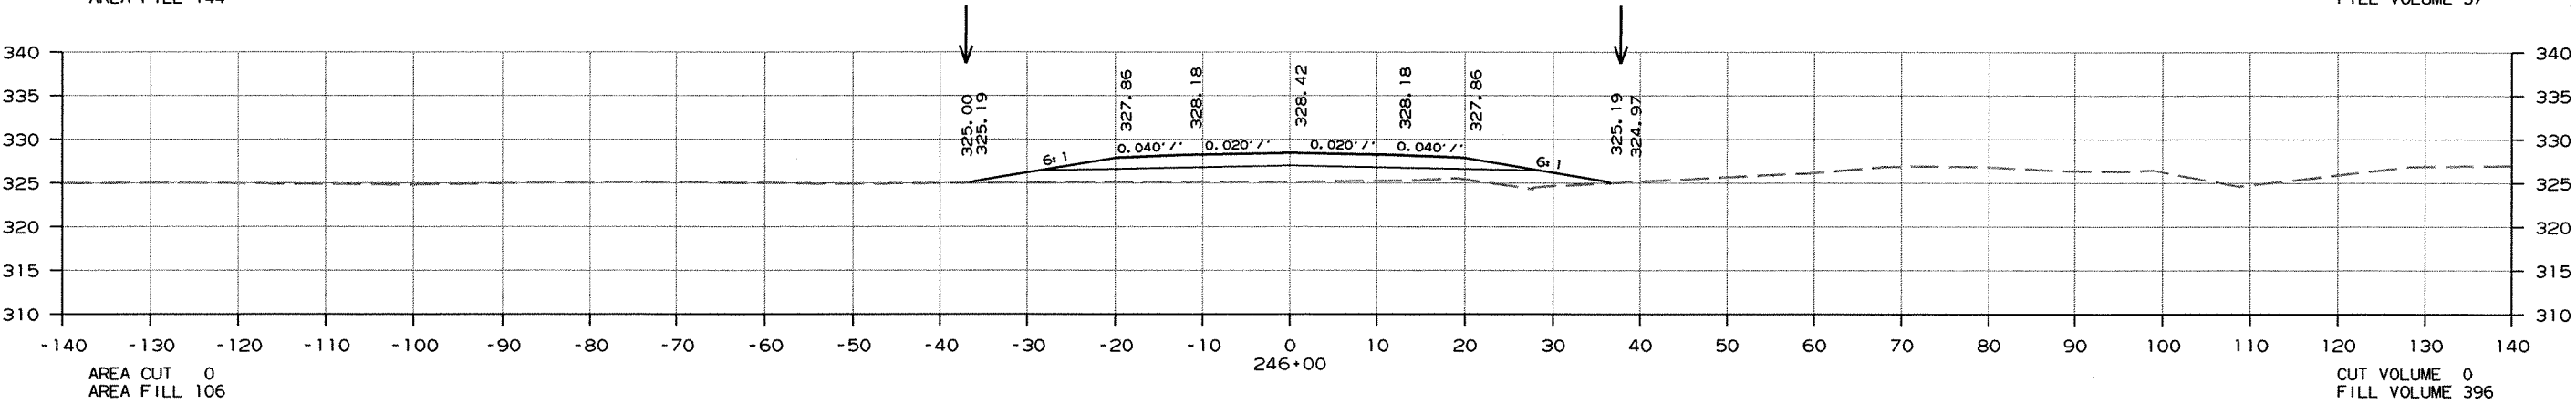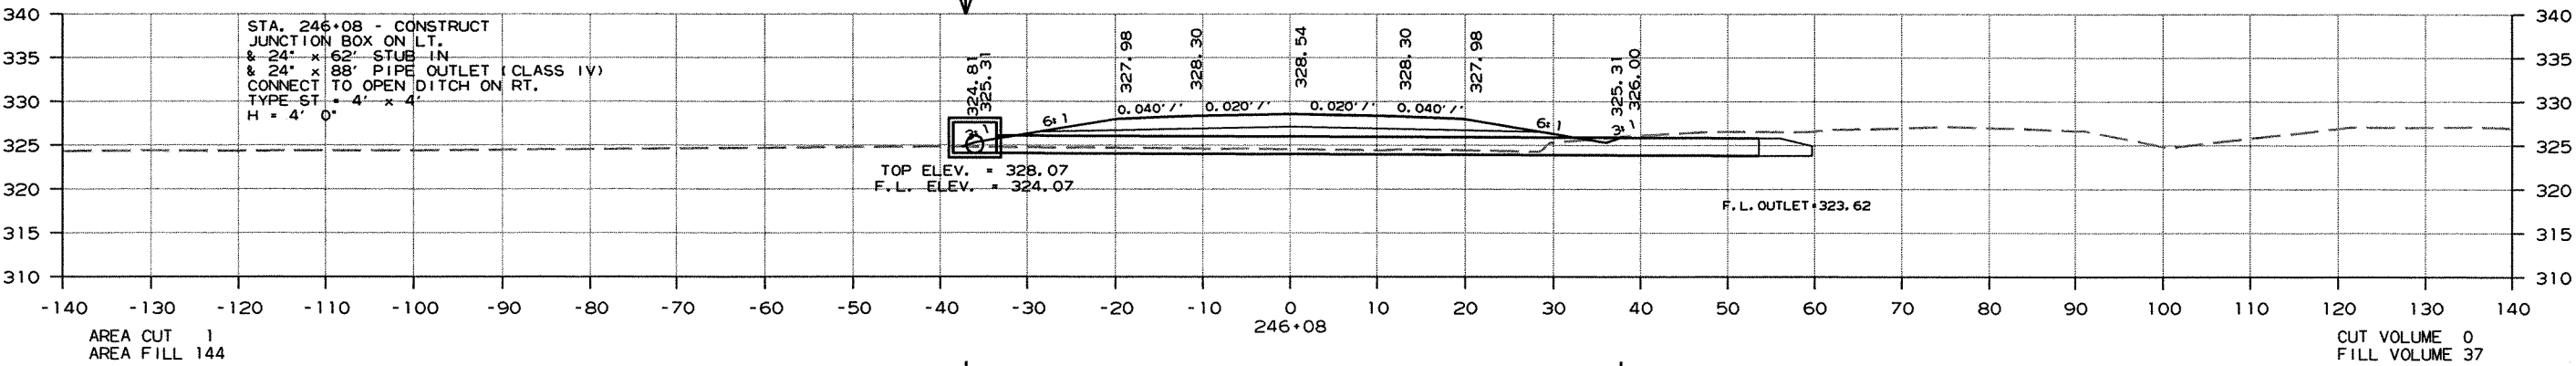

CROSS SECTION STA. 244+00 TO STA. 246+08

DATE REVISED	DATE FILMED	DATE REVISED	DATE FILMED	FED. RD. DIST. NO.	STATE	FED. AID PROJ. NO.	SHEET NO.	TOTAL SHEETS
				6	ARK.			
						JOB NO. 050189	269	340




② CROSS SECTIONS

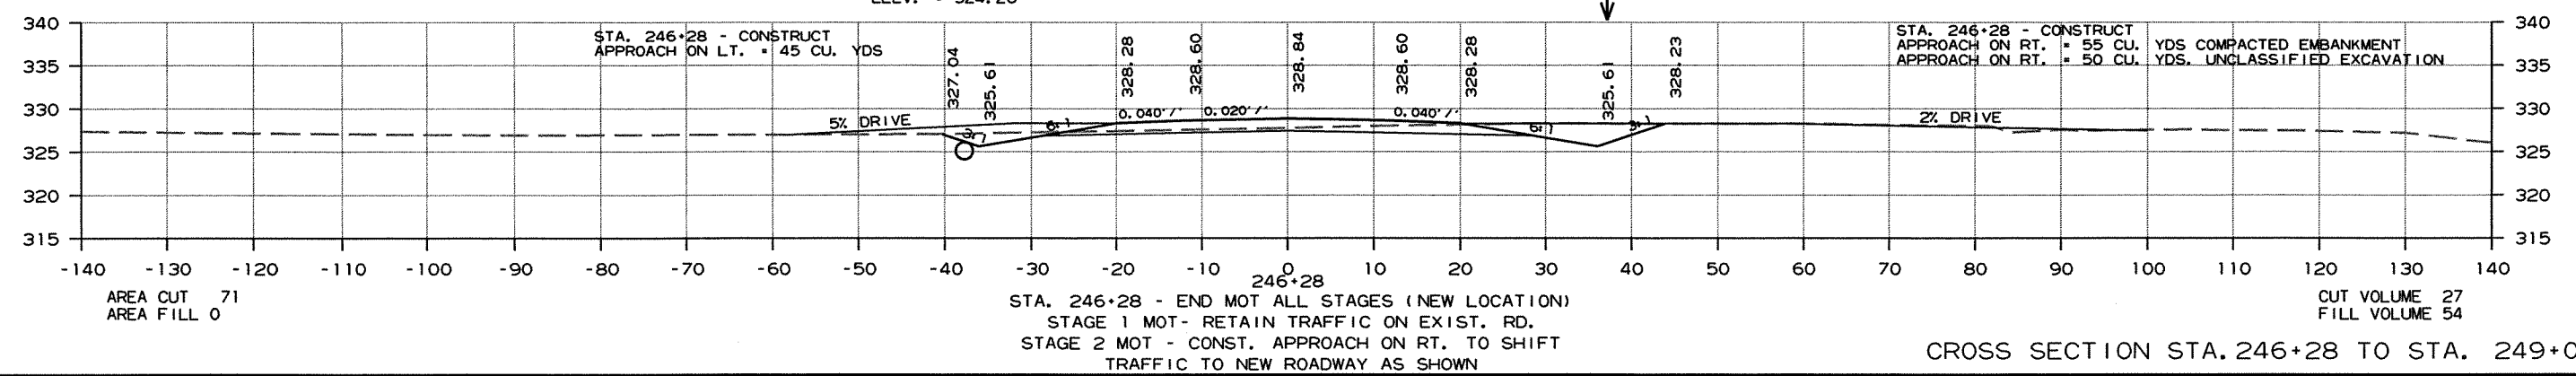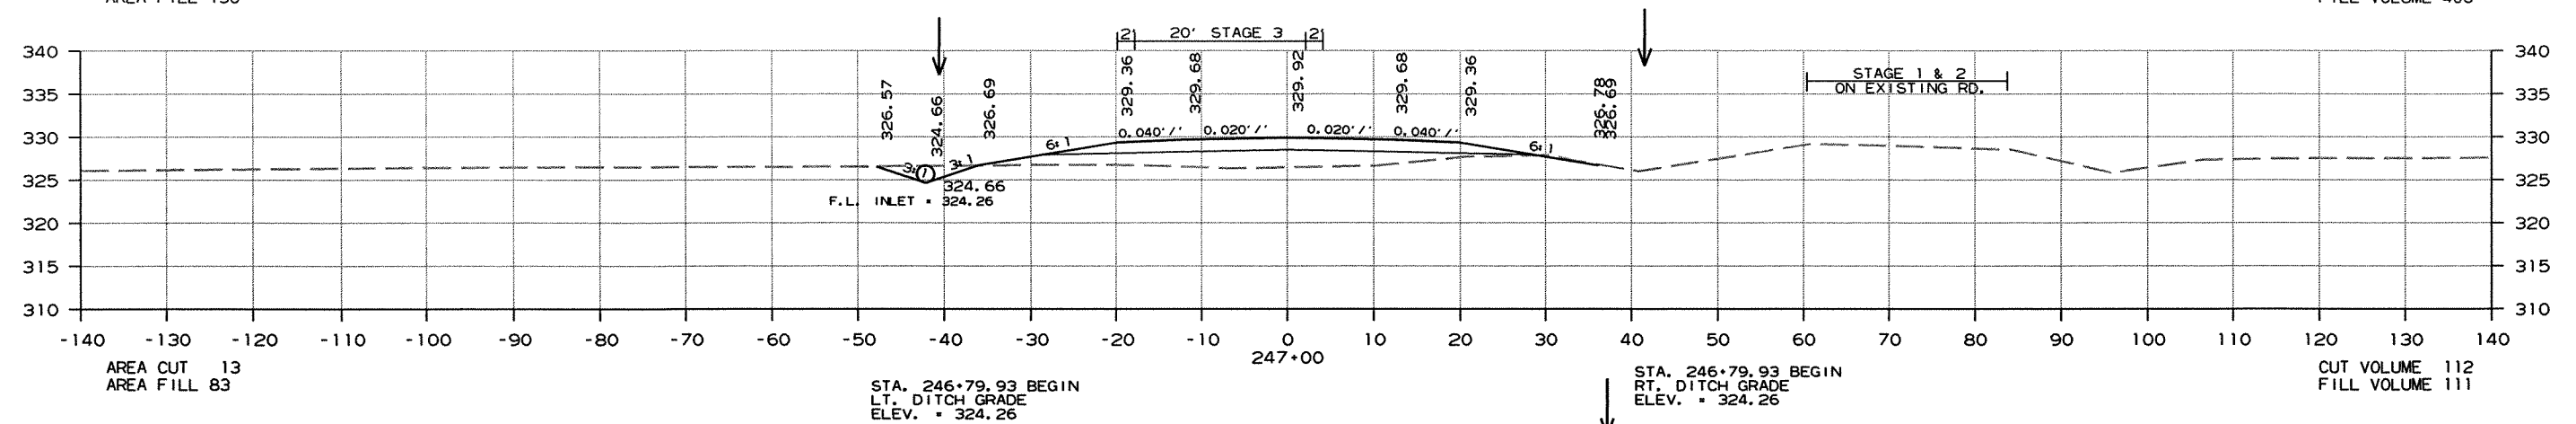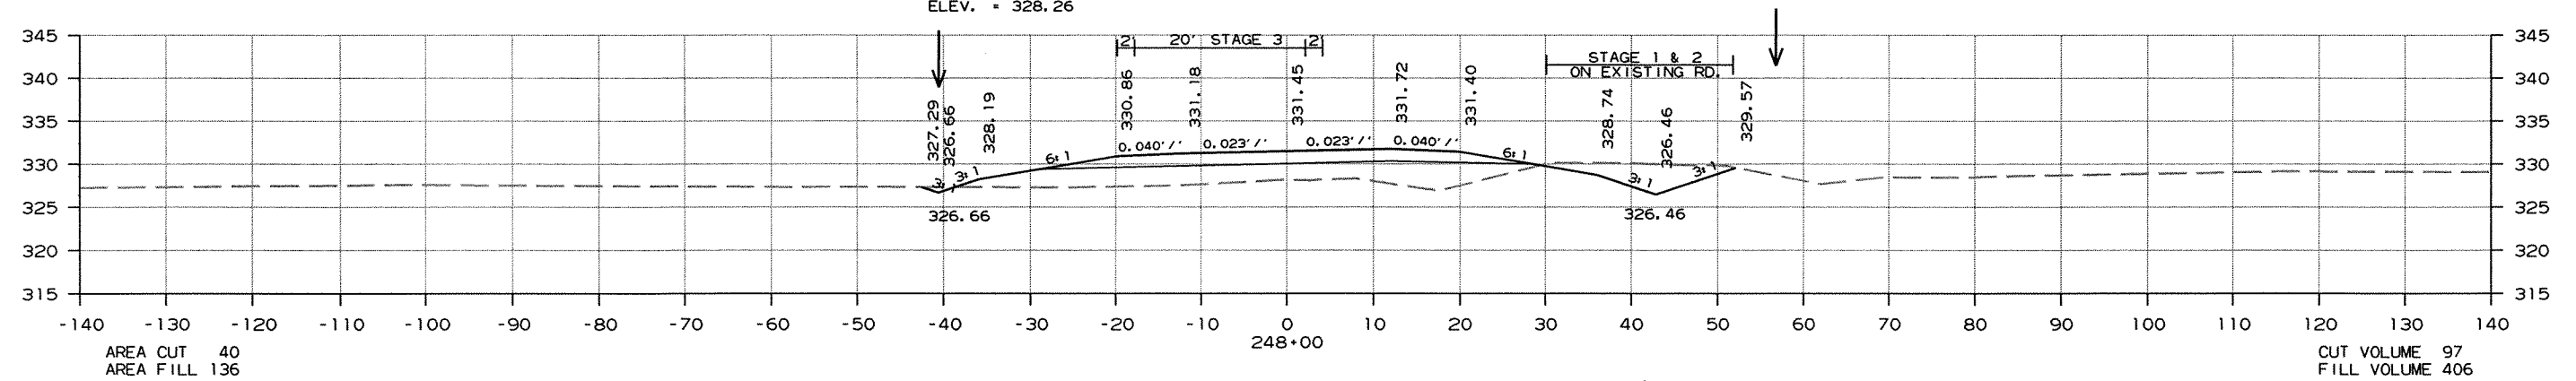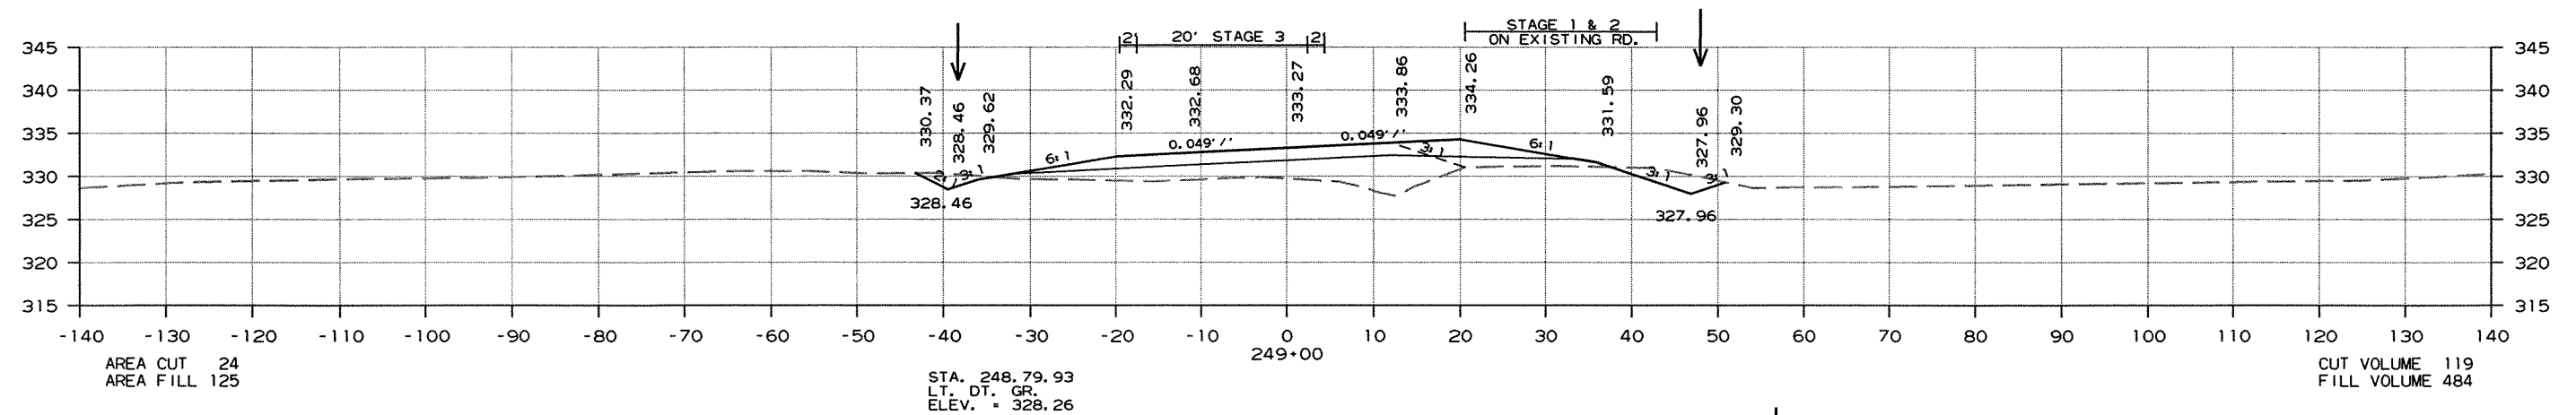

CROSS SECTION STA. 246+28 TO STA. 249+00

DATE REVISED	DATE FILMED	DATE REVISED	DATE FILMED	FED. RD. DIST. NO.	STATE	FED. AID PROJ. NO.	SHEET NO.	TOTAL SHEETS
				6	ARK.			
				JOB NO.		050189	270	340

② CROSS SECTIONS

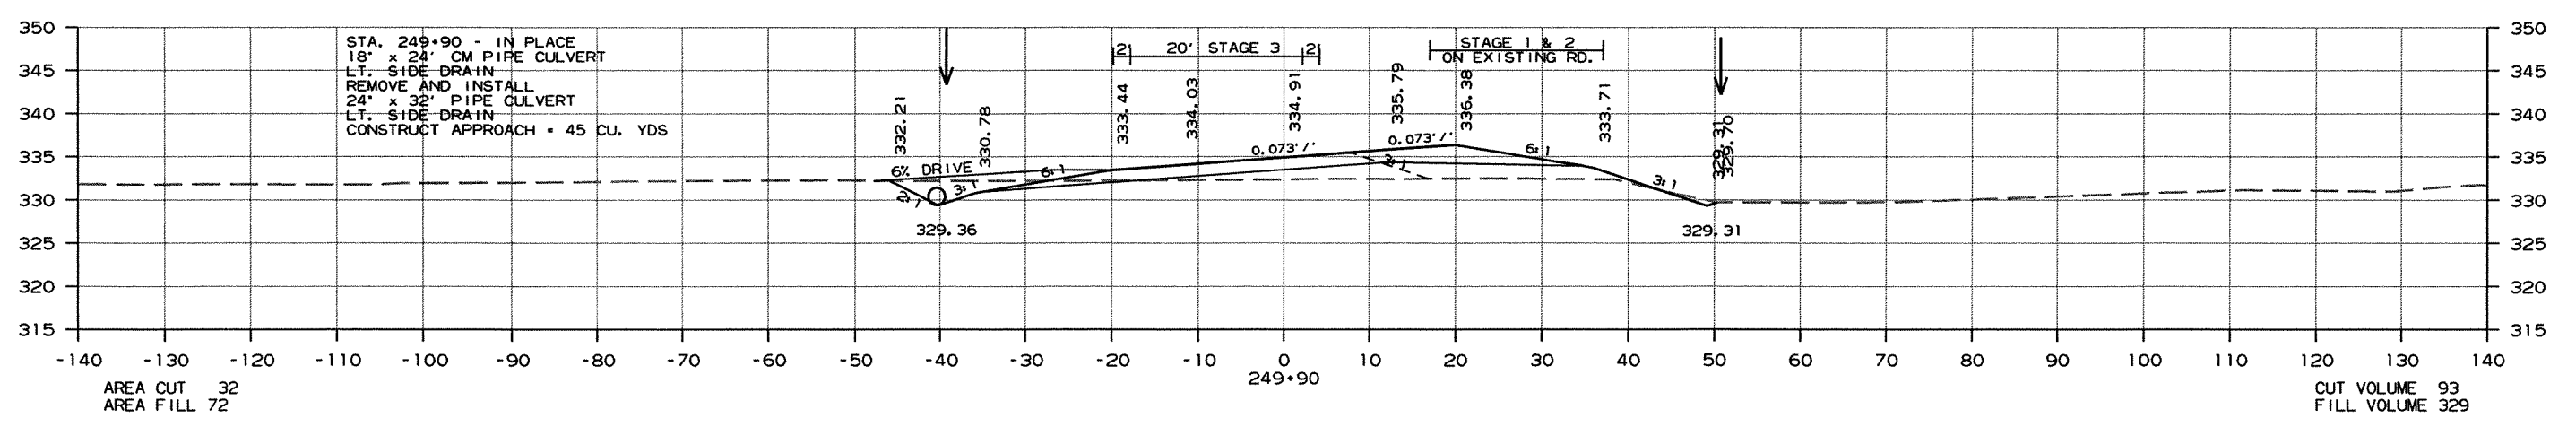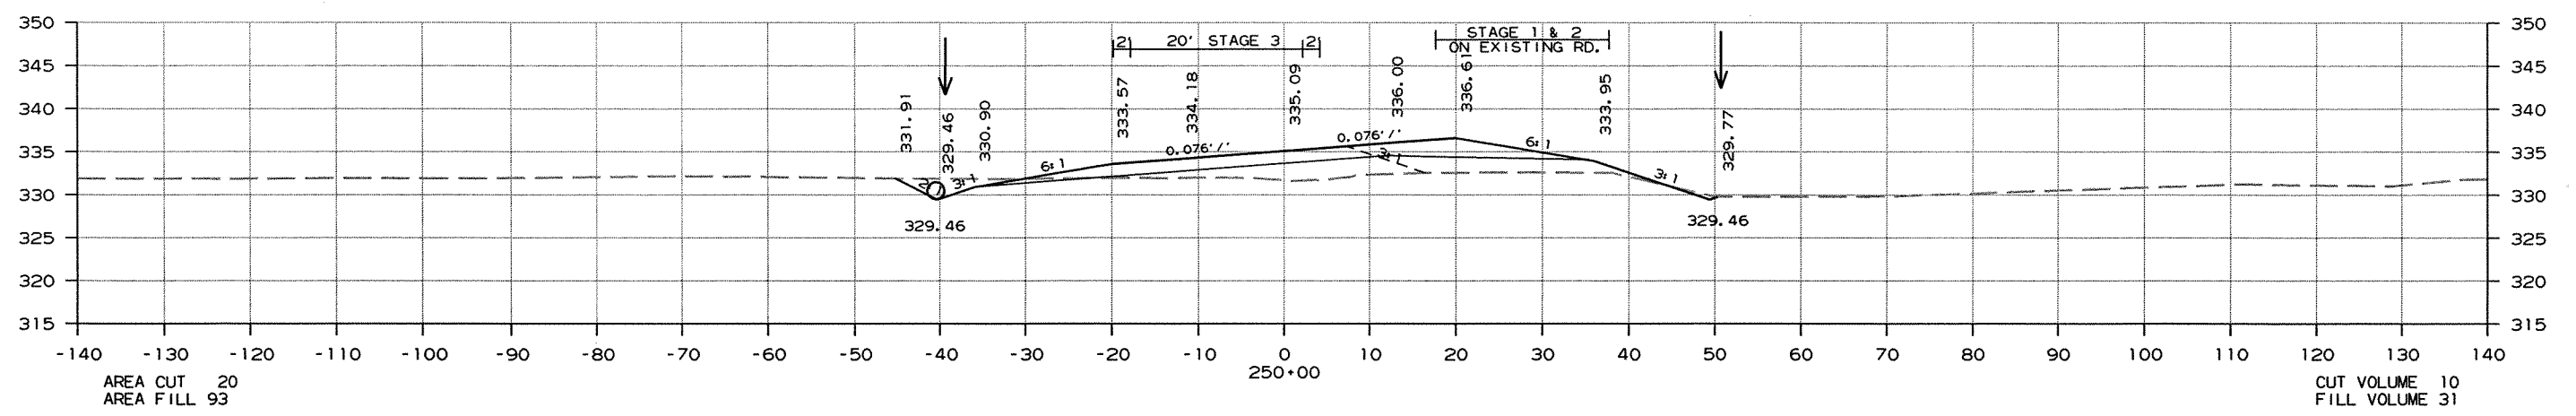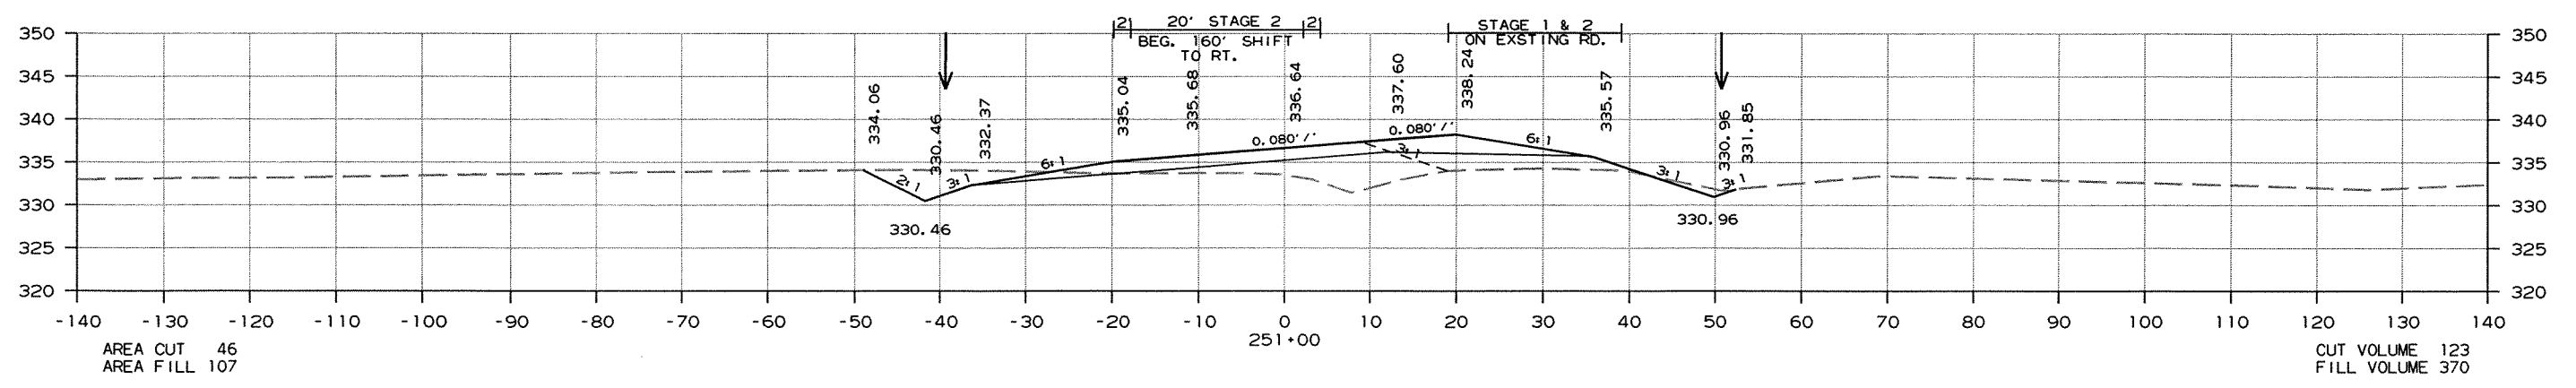





CROSS SECTION STA. 249+90 TO STA. 251+00

8/2/2012

R050189.DGN

DATE REVISED	DATE FILMED	DATE REVISED	DATE FILMED	FED. RD. DIST. NO.	STATE	FED. AID PROJ. NO.	SHEET NO.	TOTAL SHEETS
				6	ARK.			
				JOB NO.	050189		271	340





2 CROSS SECTIONS

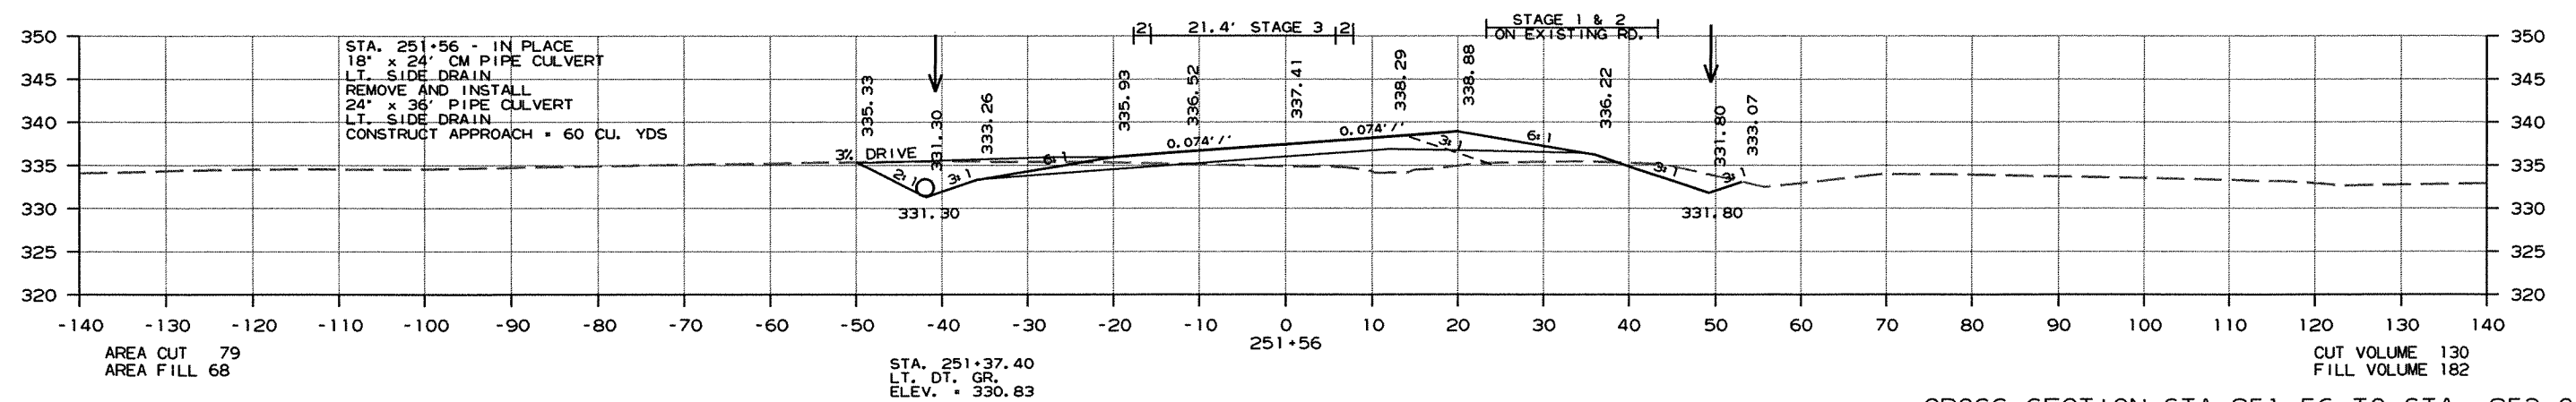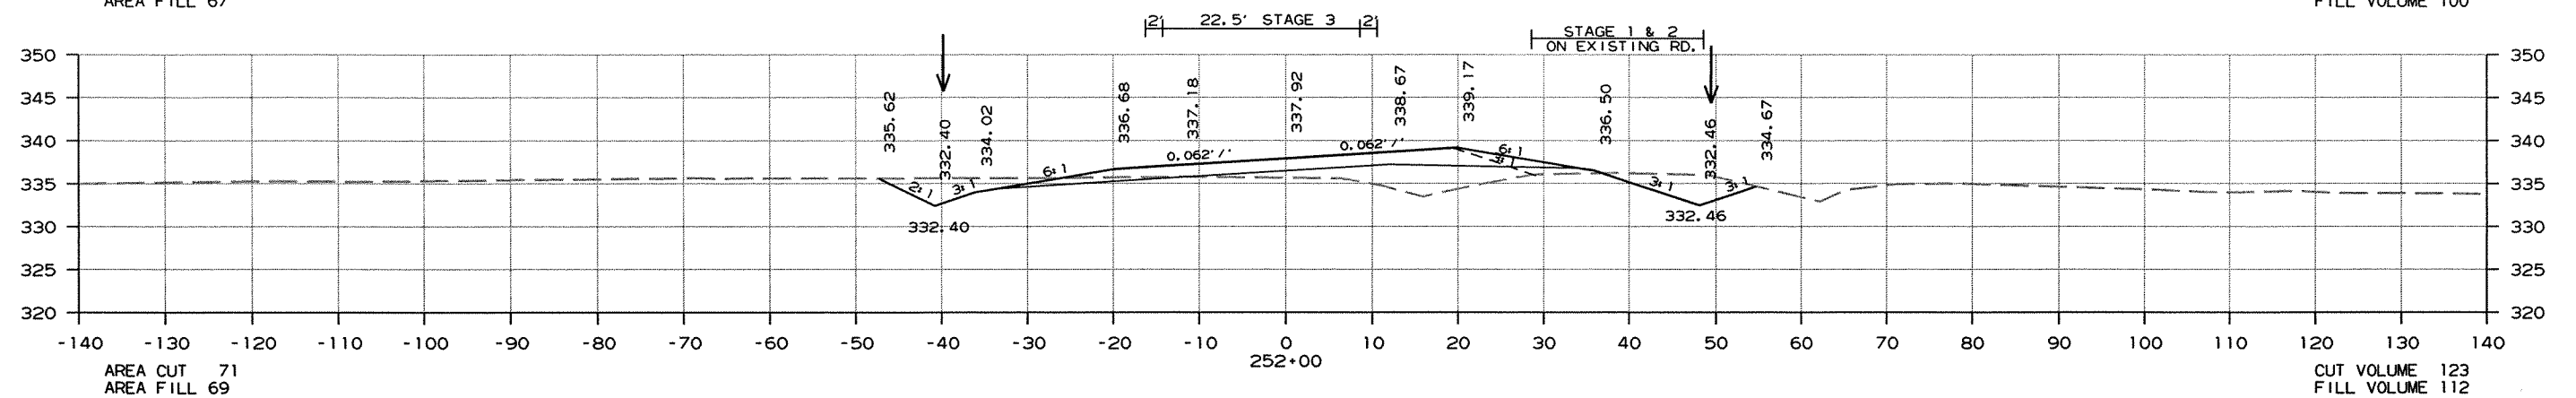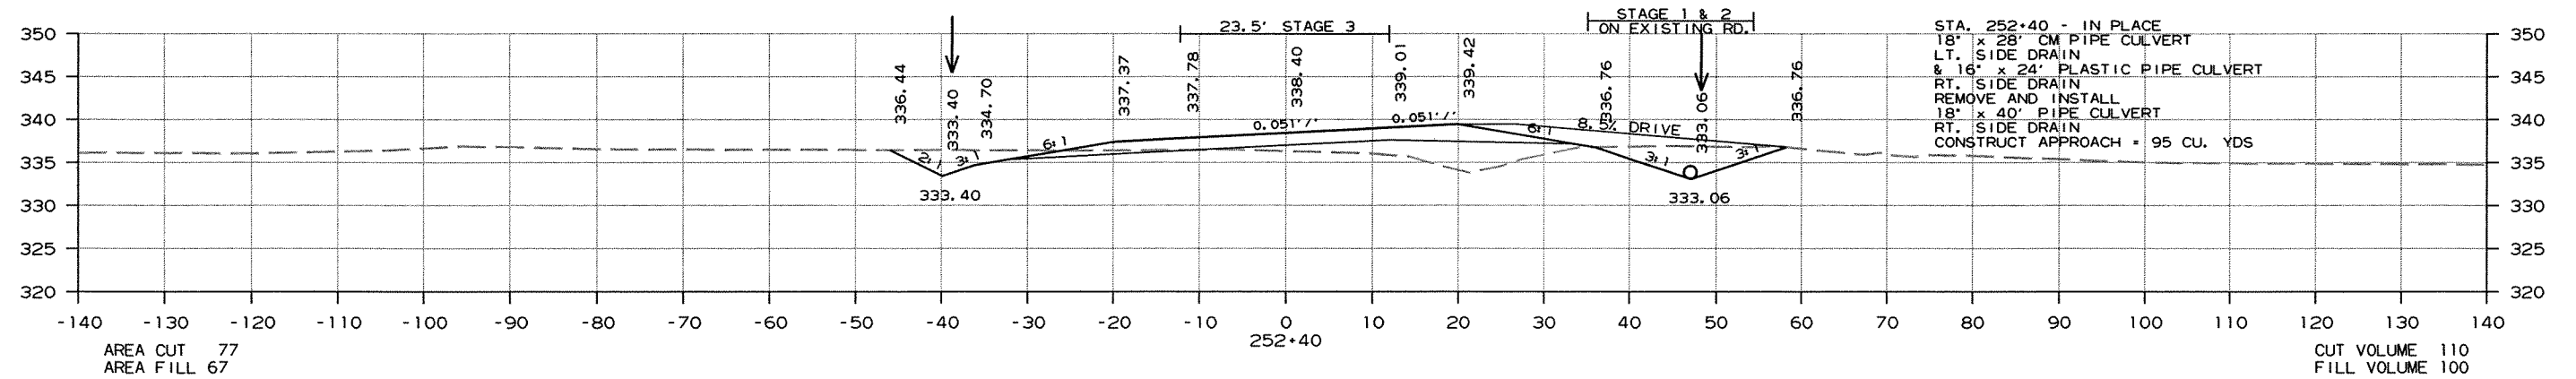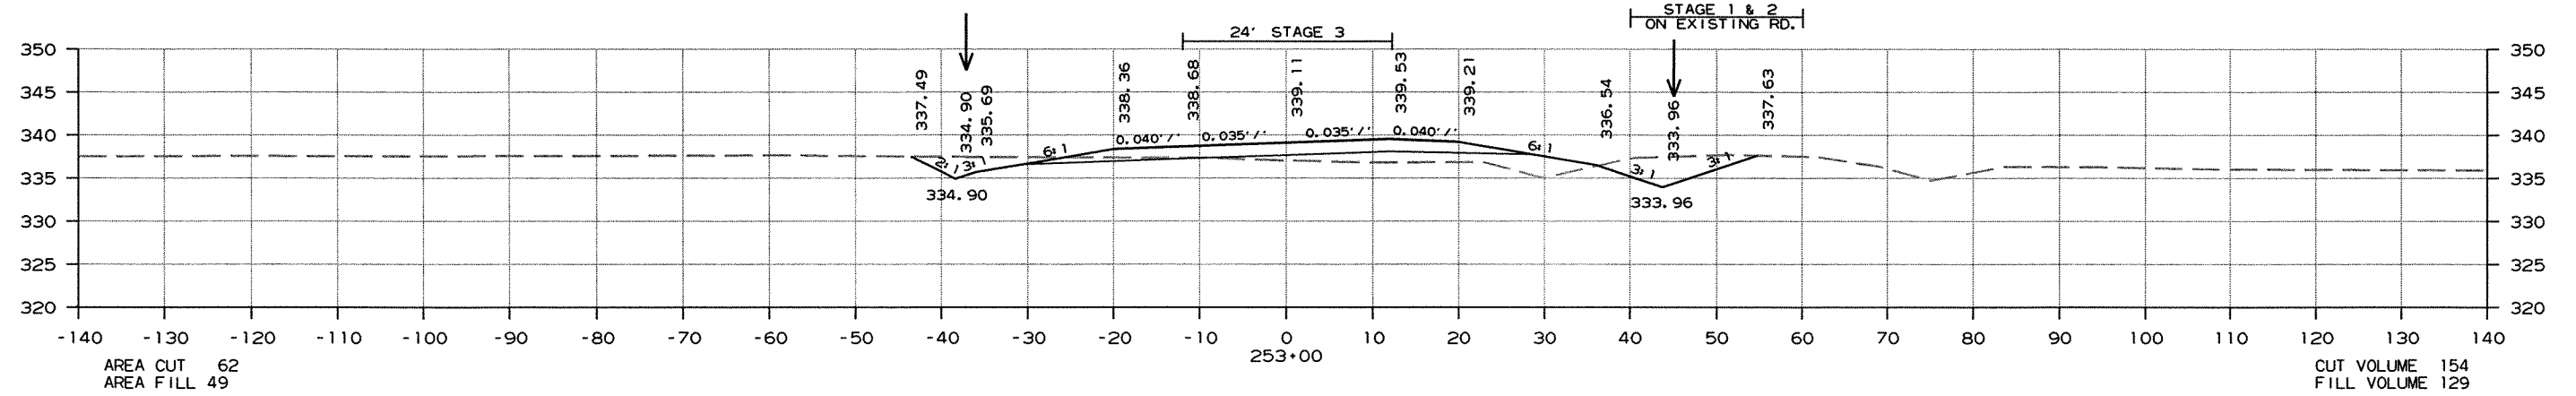

CROSS SECTION STA. 251+56 TO STA. 253+00

DATE REVISED	DATE FILMED	DATE REVISED	DATE FILMED	FED. RD. DIST. NO.	STATE	FED. AID PROJ. NO.	SHEET NO.	TOTAL SHEETS
				6	ARK.			
						JOB NO. 050189	272	340





2 CROSS SECTIONS

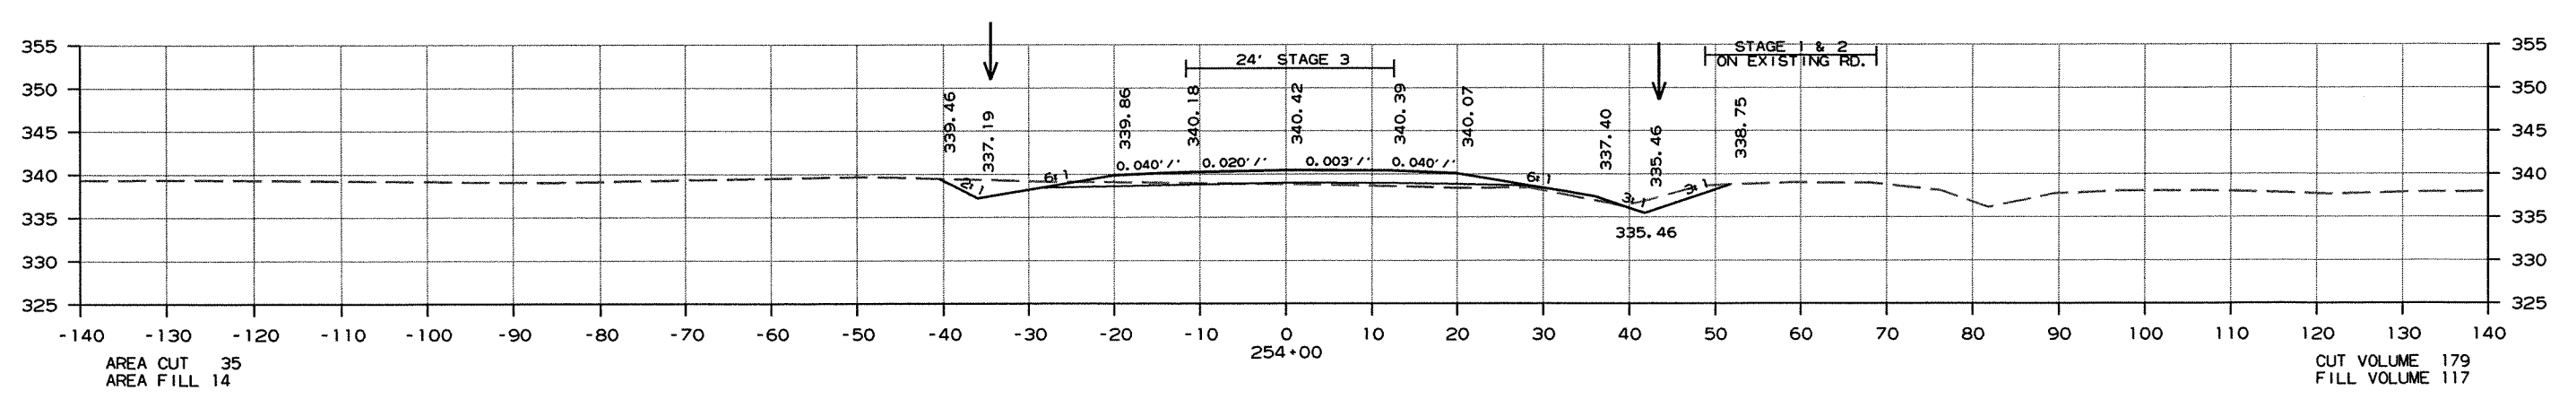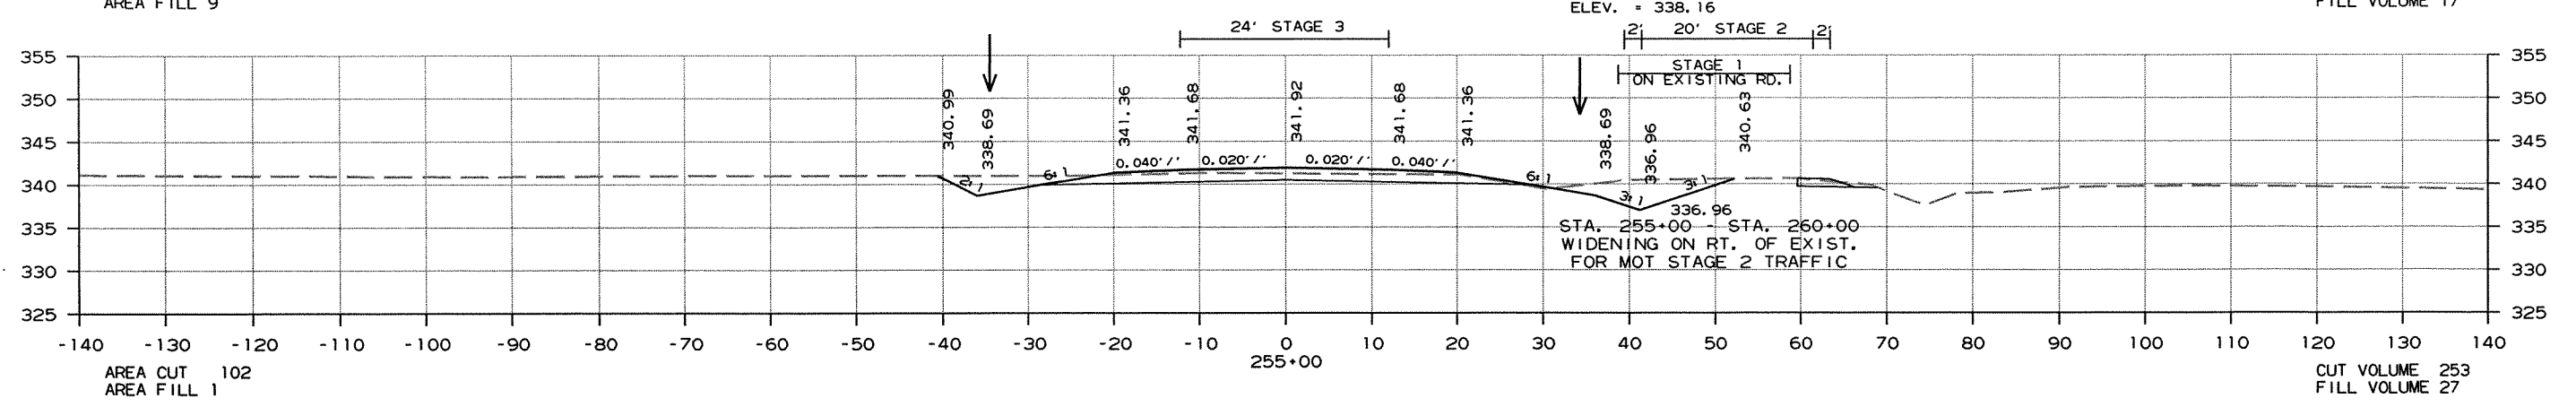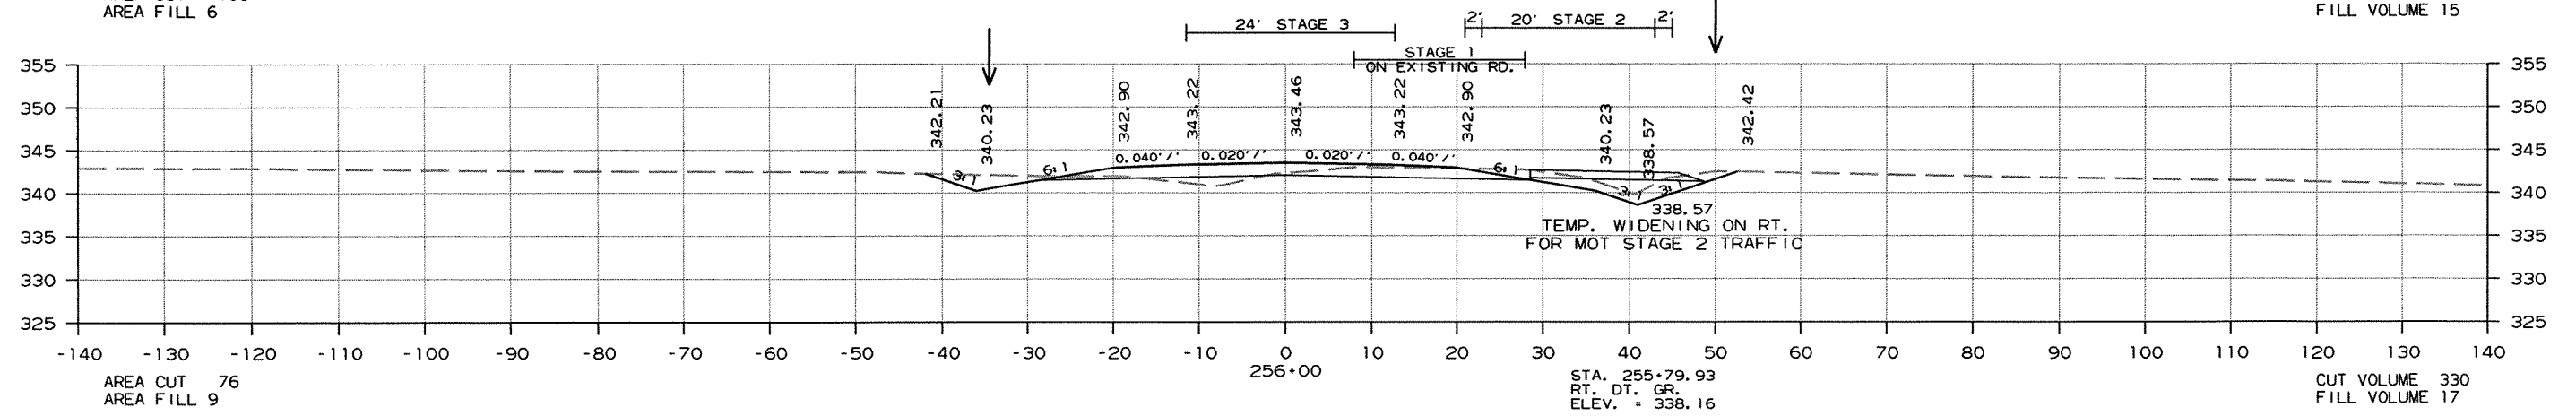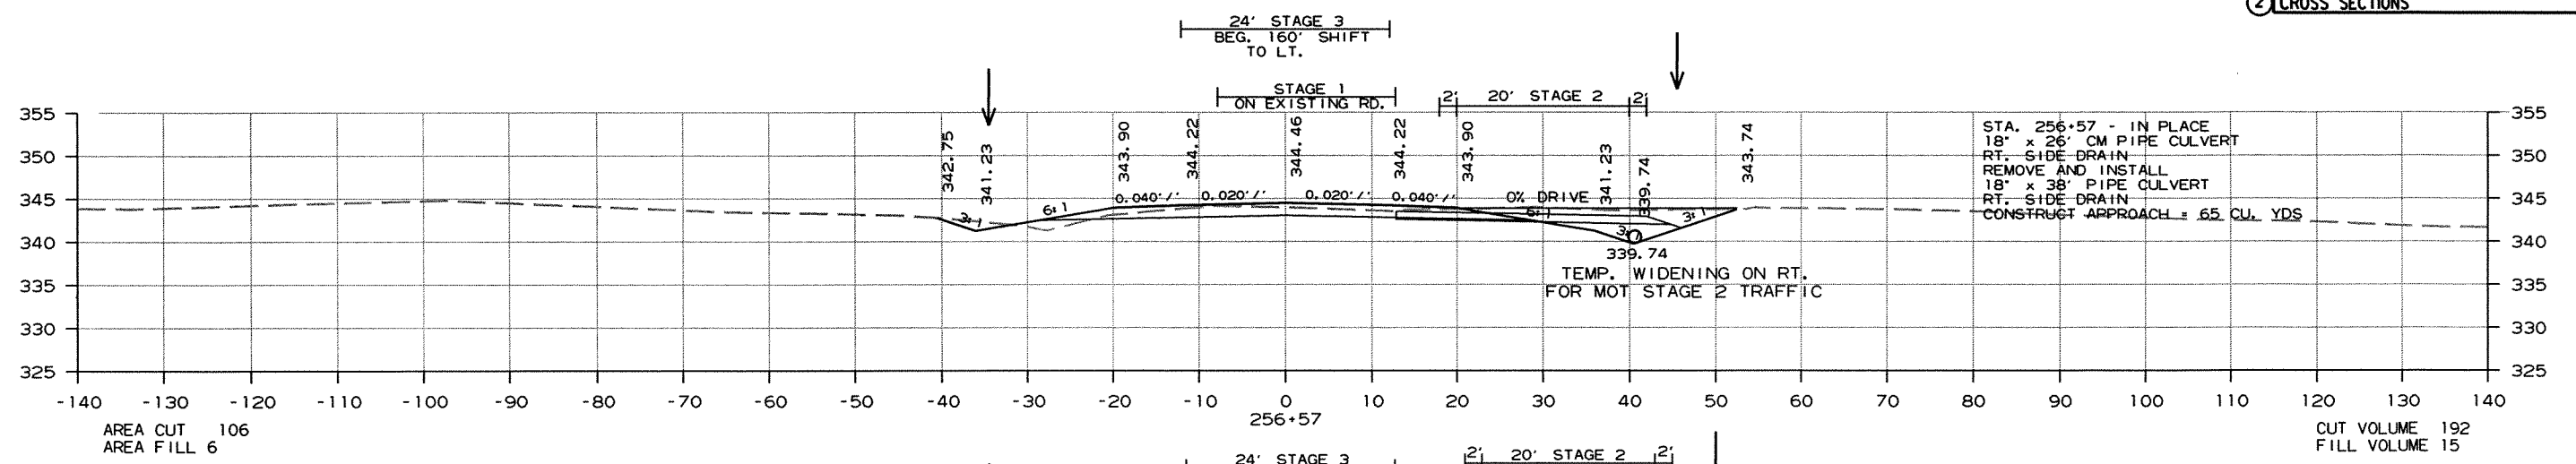

CROSS SECTION STA. 254+00 TO STA. 256+57

DATE REVISED	DATE FILMED	DATE REVISED	DATE FILMED	FED. RD. DIST. NO.	STATE	FED. AID PROJ. NO.	SHEET NO.	TOTAL SHEETS
				6	ARK.			
						JOB NO. 050189	273	340


2 CROSS SECTIONS

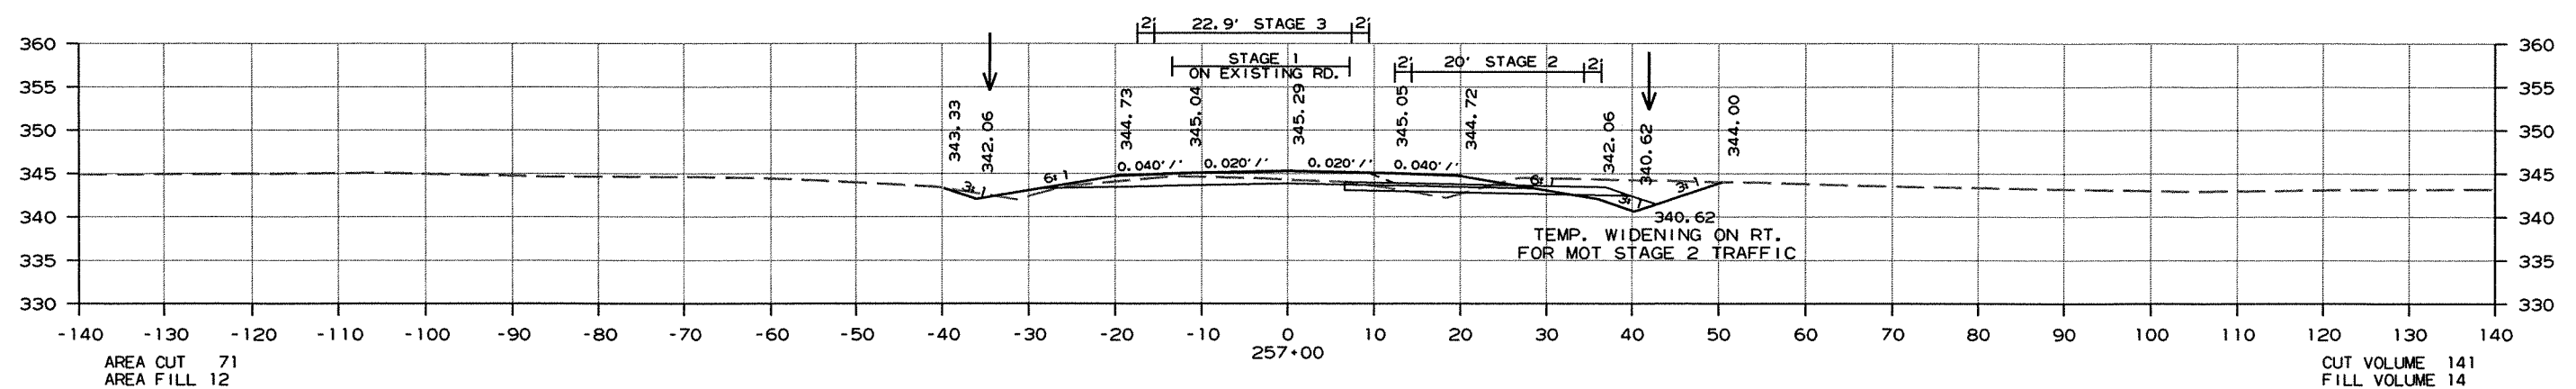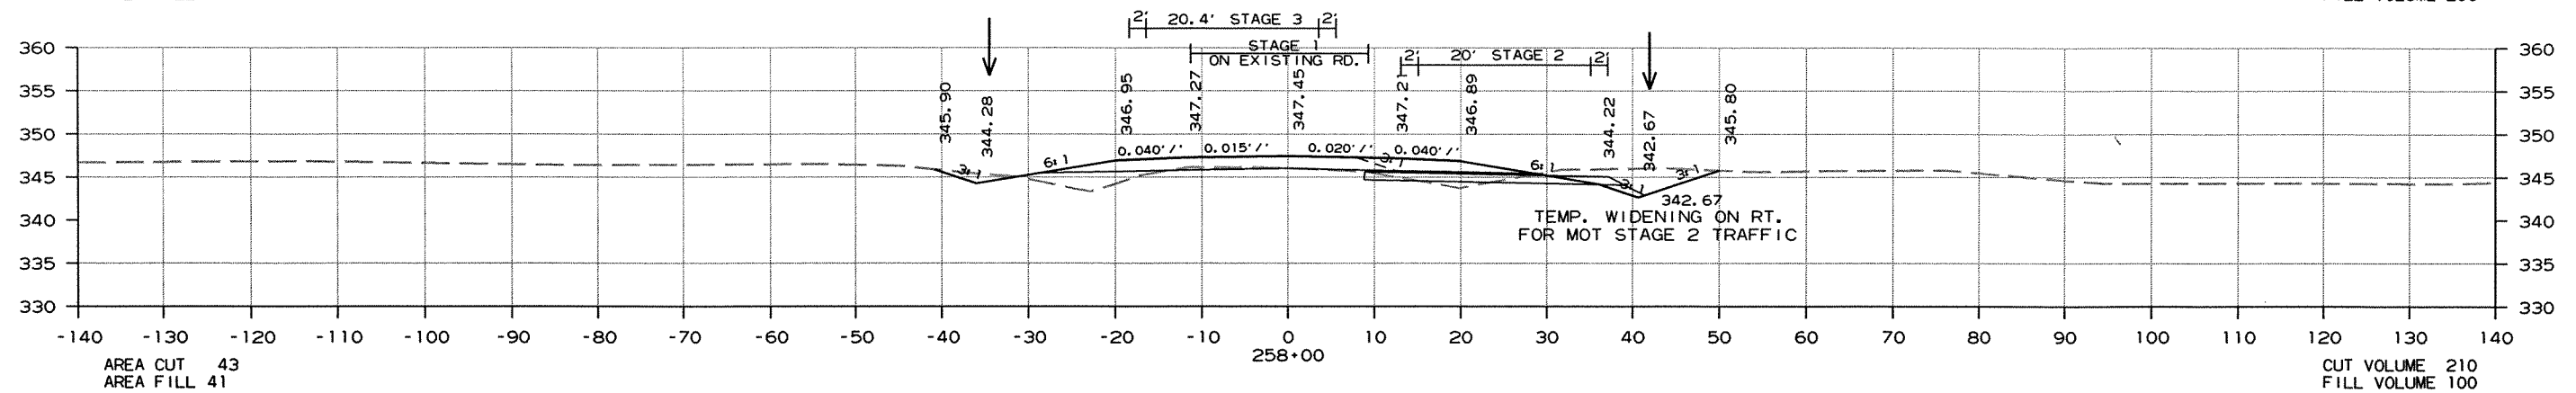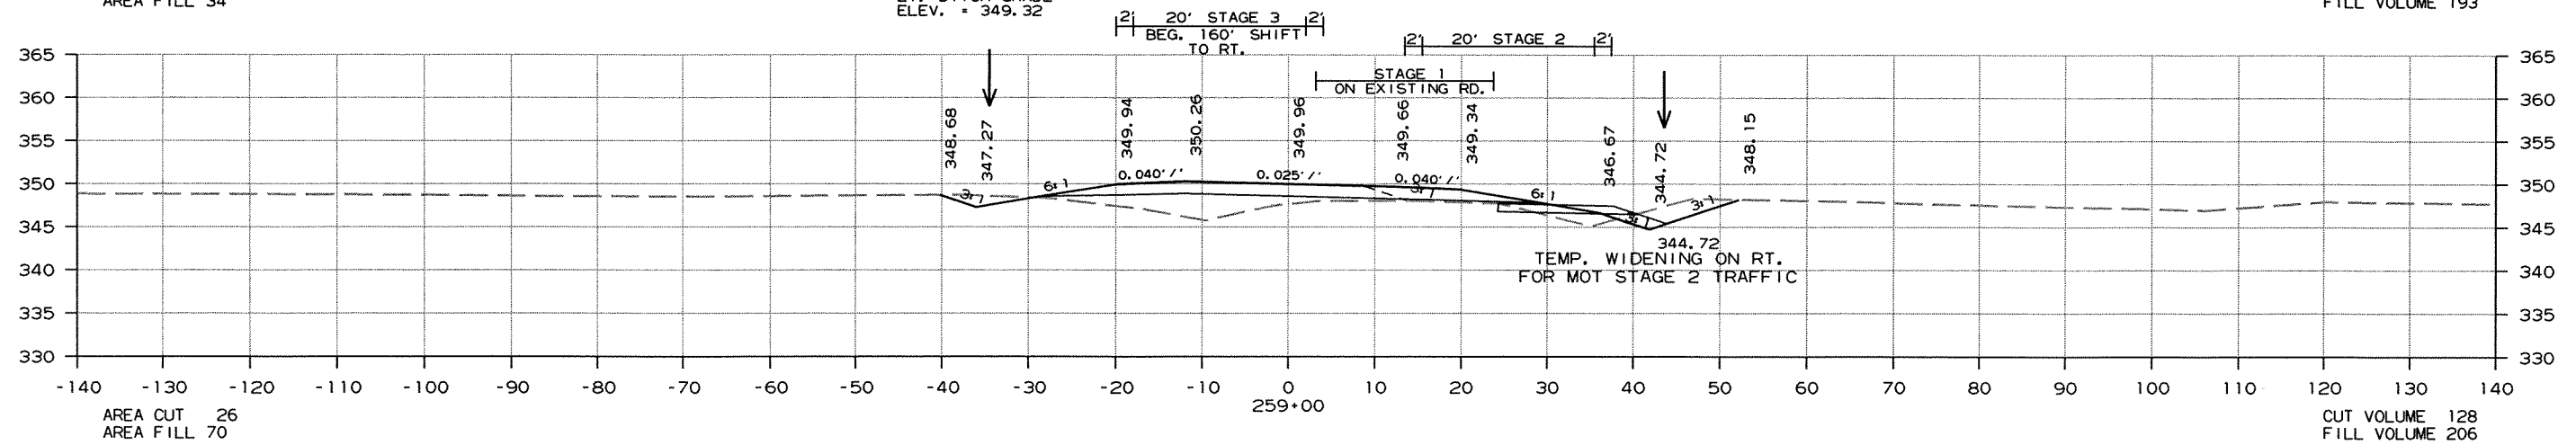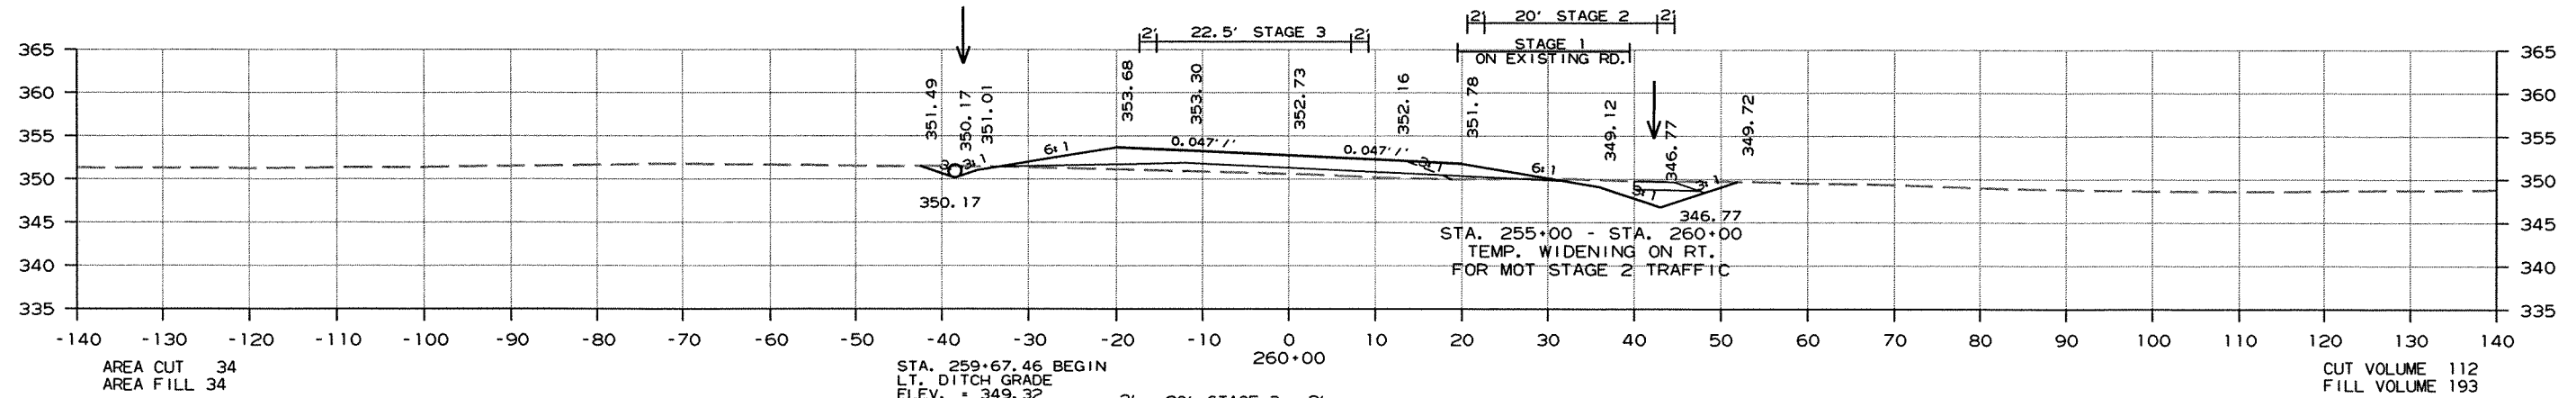

CROSS SECTION STA. 257+00 TO STA. 260+00

DATE REVISED	DATE FILMED	DATE REVISED	DATE FILMED	FED. RD. DIST. NO.	STATE	FED. AID PROJ. NO.	SHEET NO.	TOTAL SHEETS
				6	ARK.			
						JOB NO. 050189	274	340

2 CROSS SECTIONS




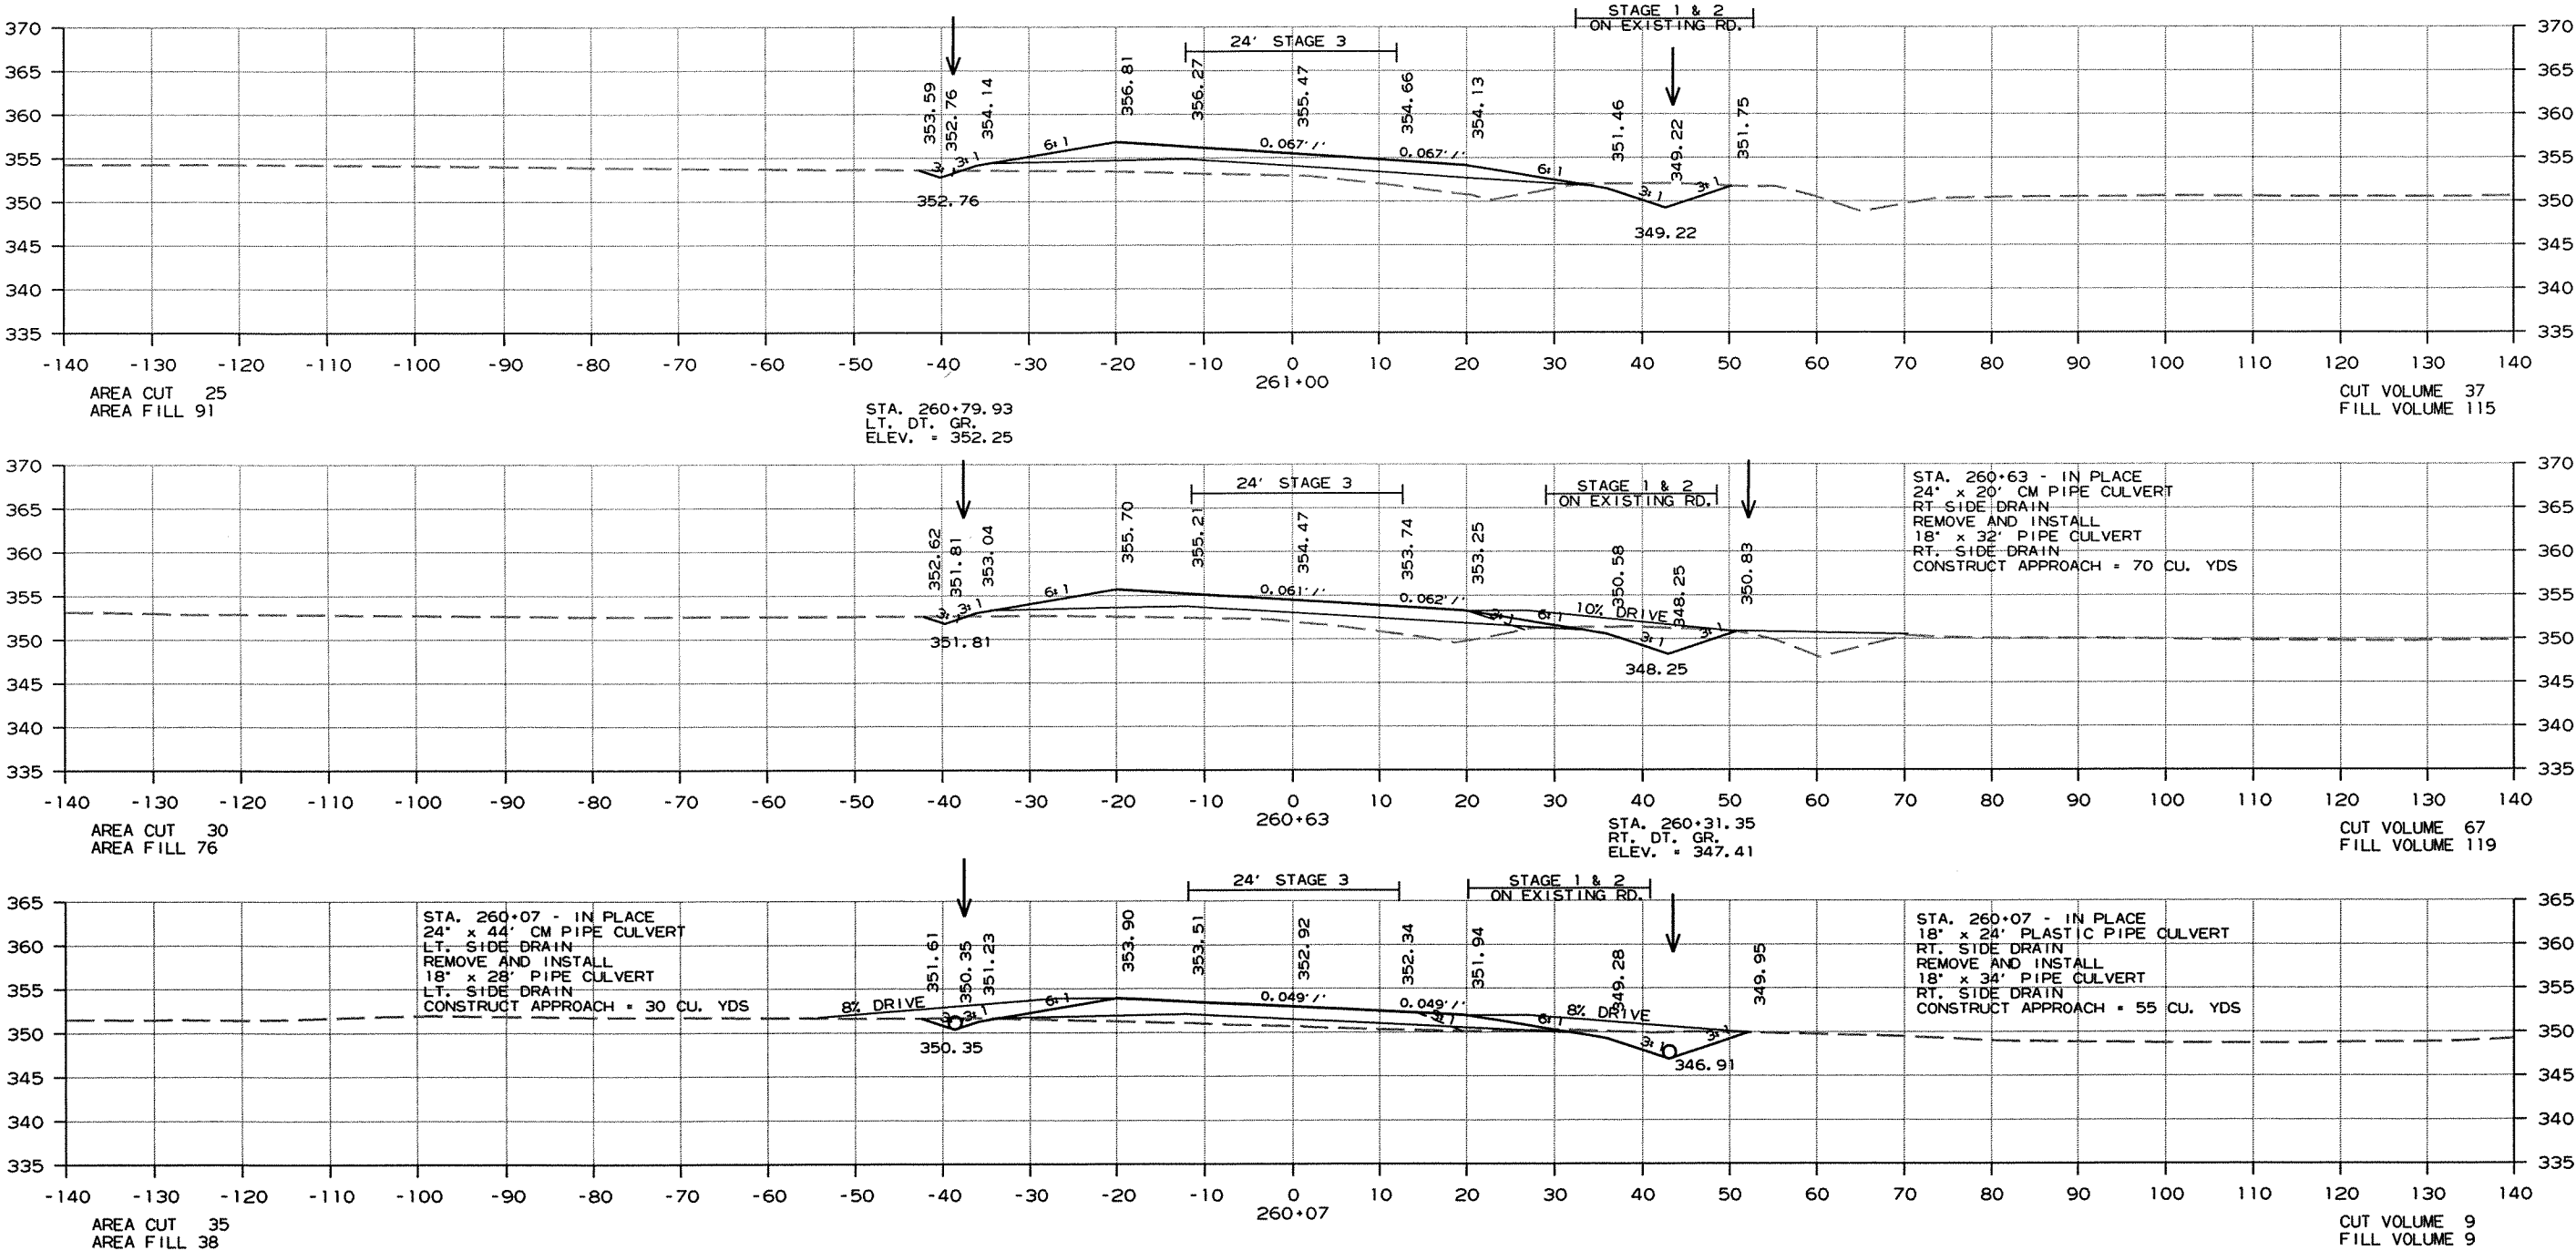


CROSS SECTION STA. 260+07 TO STA. 261+00

STA. 262+79.93 END
LT. DITCH GRADE
ELEV. = 357.32

DATE REVISED	DATE FILMED	DATE REVISED	DATE FILMED	FED. RD. DIST. NO.	STATE	FED. AID PROJ. NO.	SHEET NO.	TOTAL SHEETS
				6	ARK.			
				JOB NO.		050189	275	340




2 CROSS SECTIONS

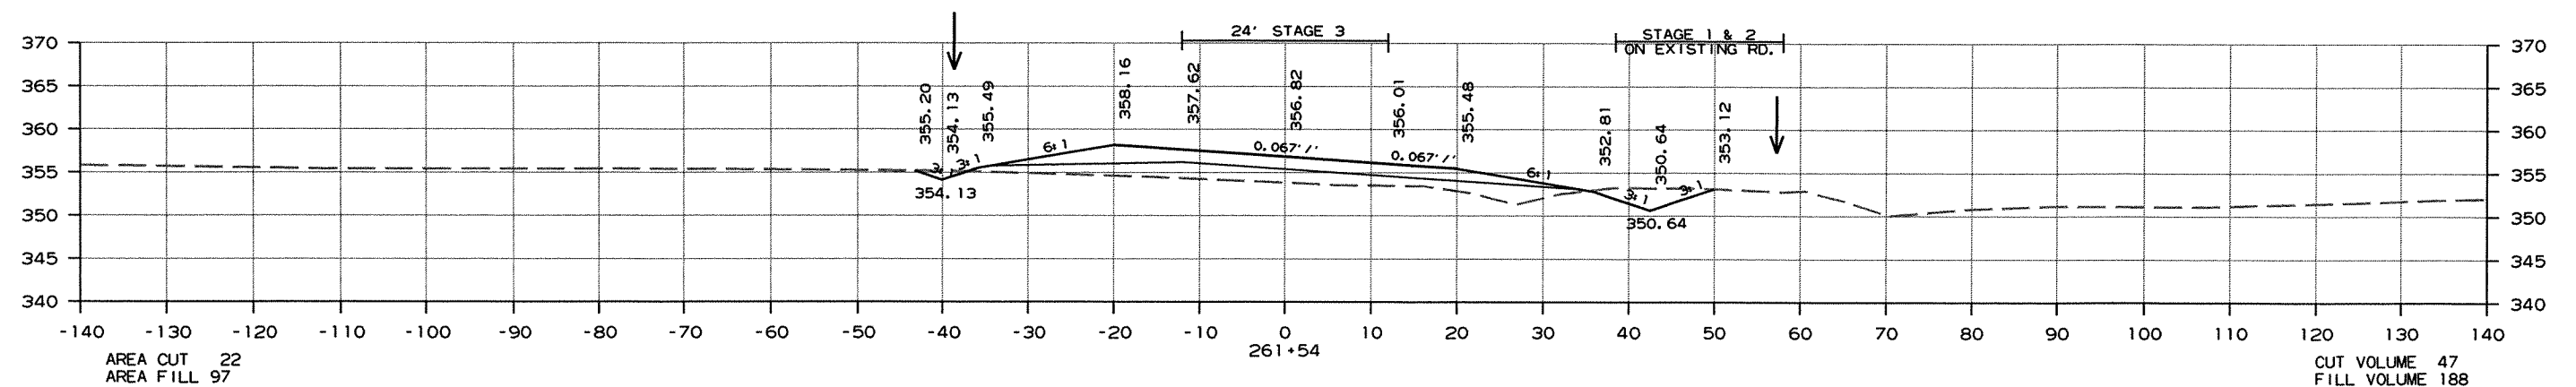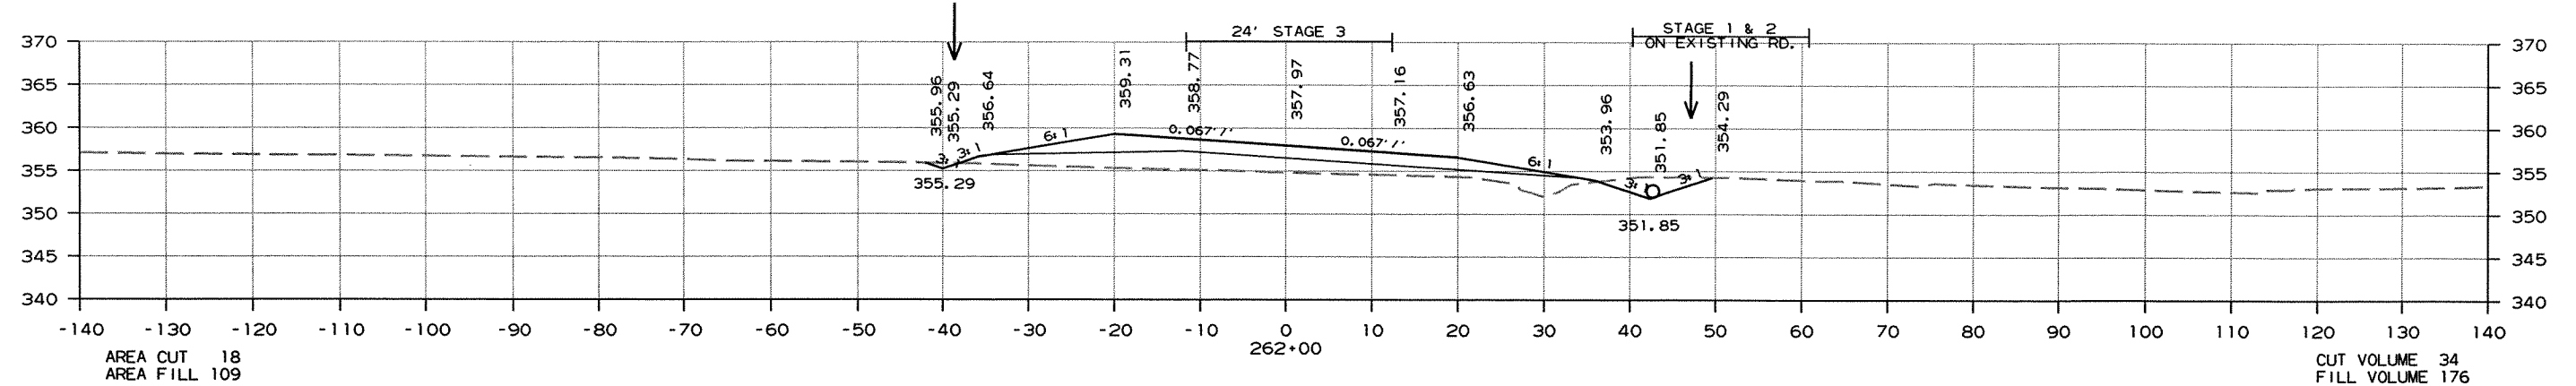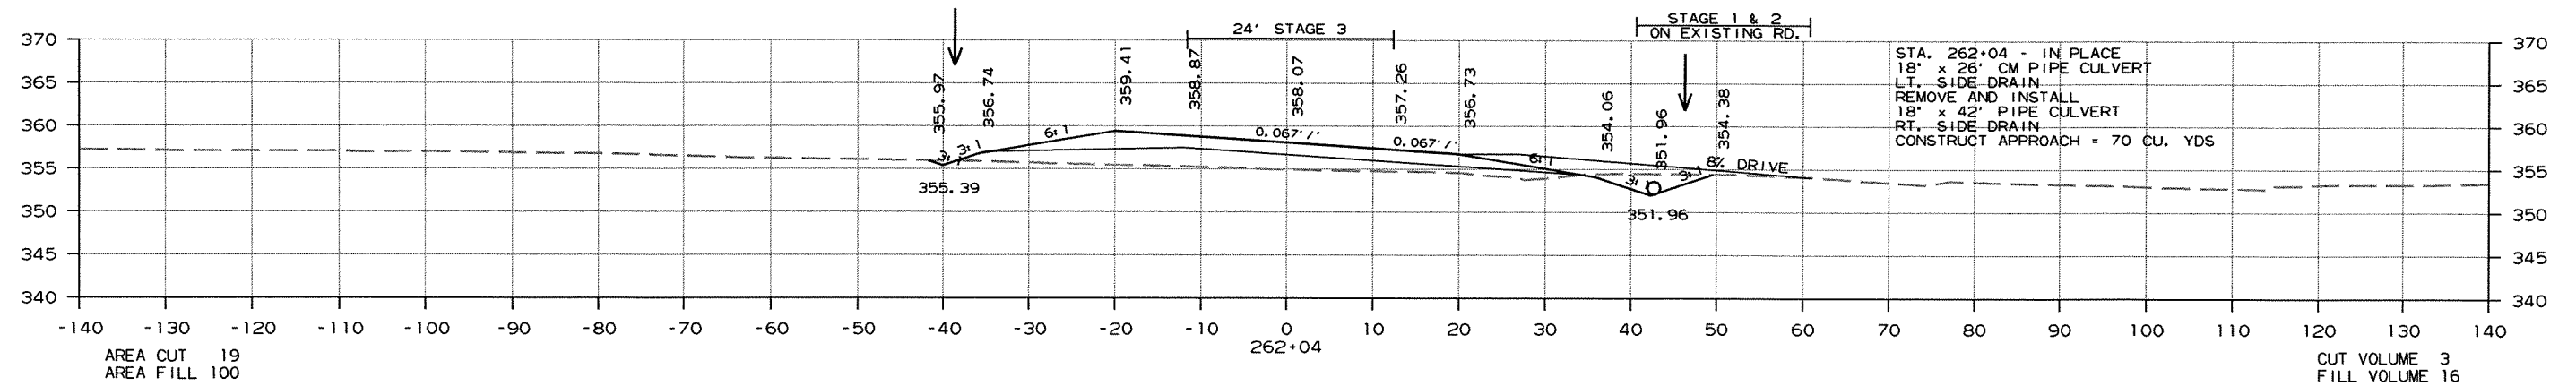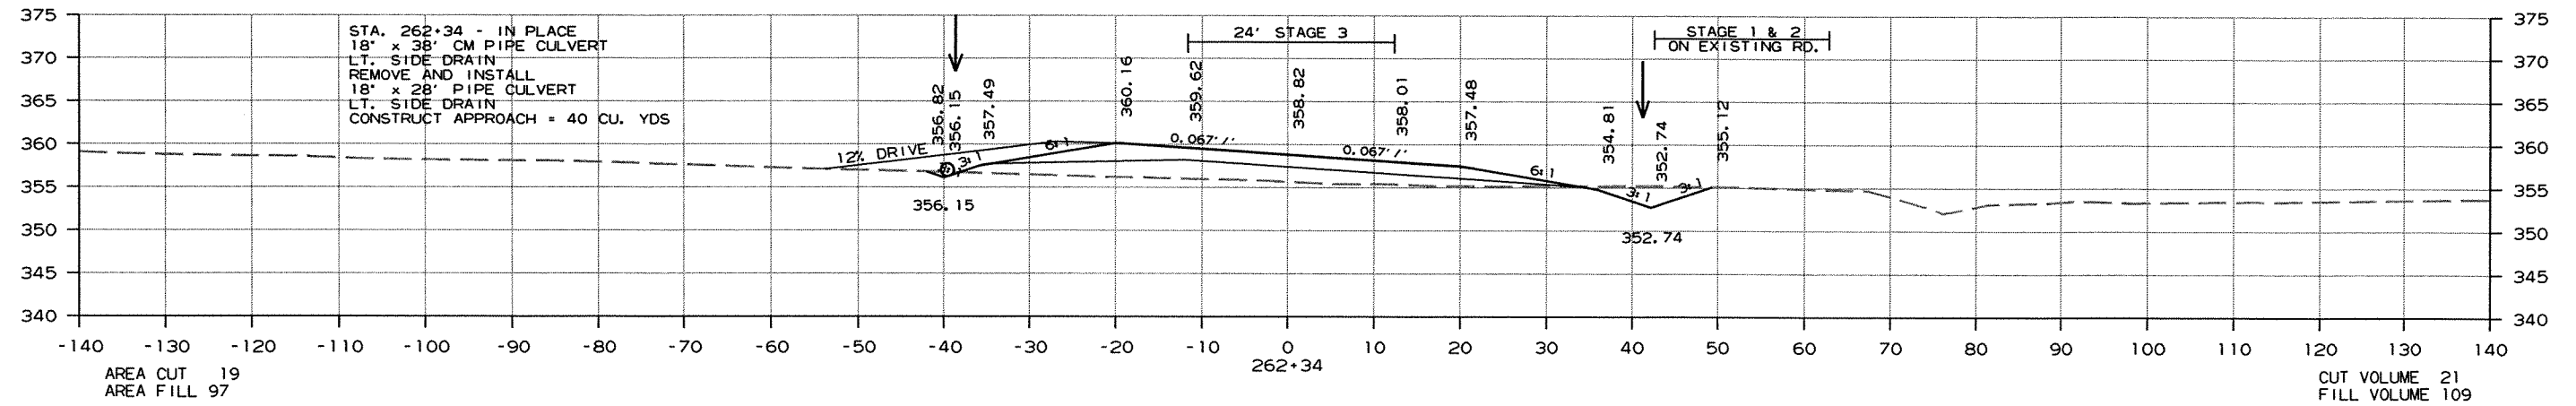

CROSS SECTION STA. 261+54 TO STA. 262+34

DATE REVISED	DATE FILMED	DATE REVISED	DATE FILMED	FED. RD. DIST. NO.	STATE	FED. AID PROJ. NO.	SHEET NO.	TOTAL SHEETS
				6	ARK.			
				JOB NO. 050189			276	340





2 CROSS SECTIONS

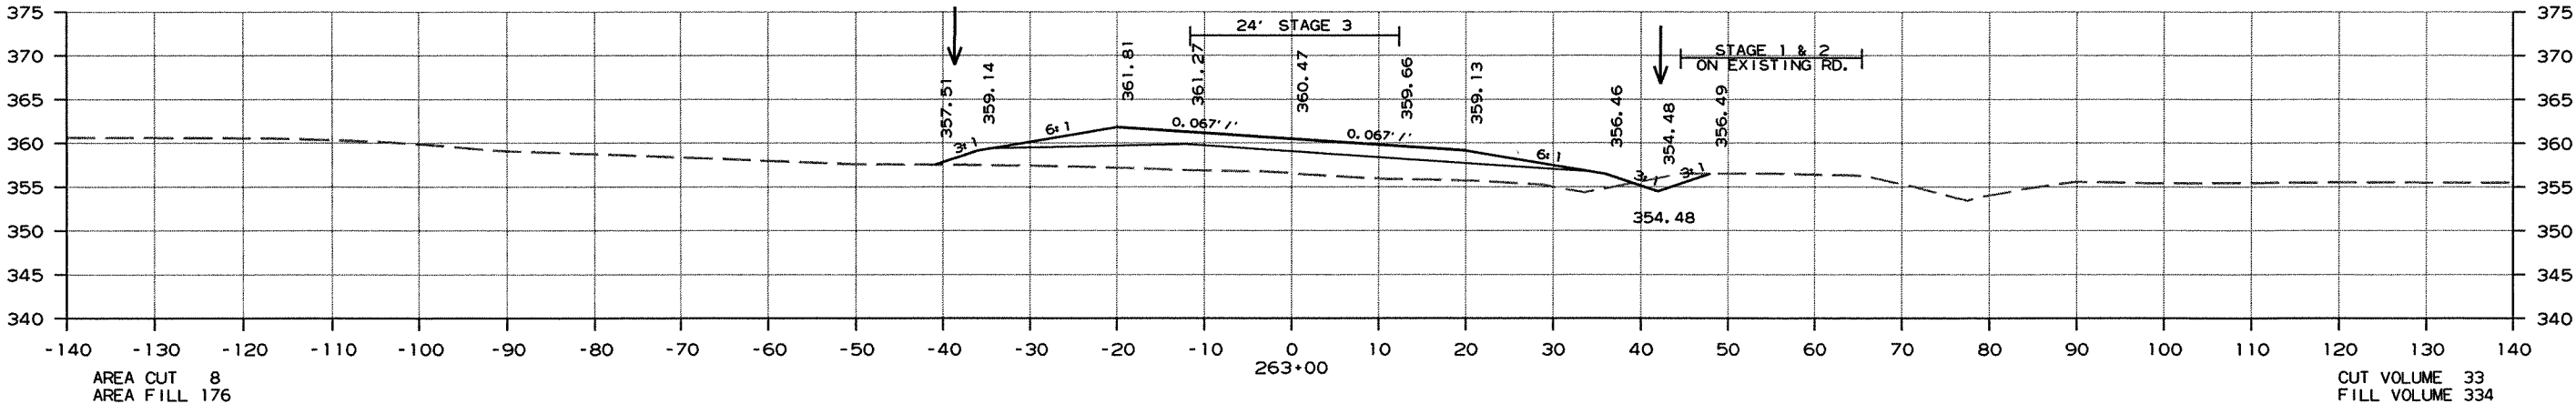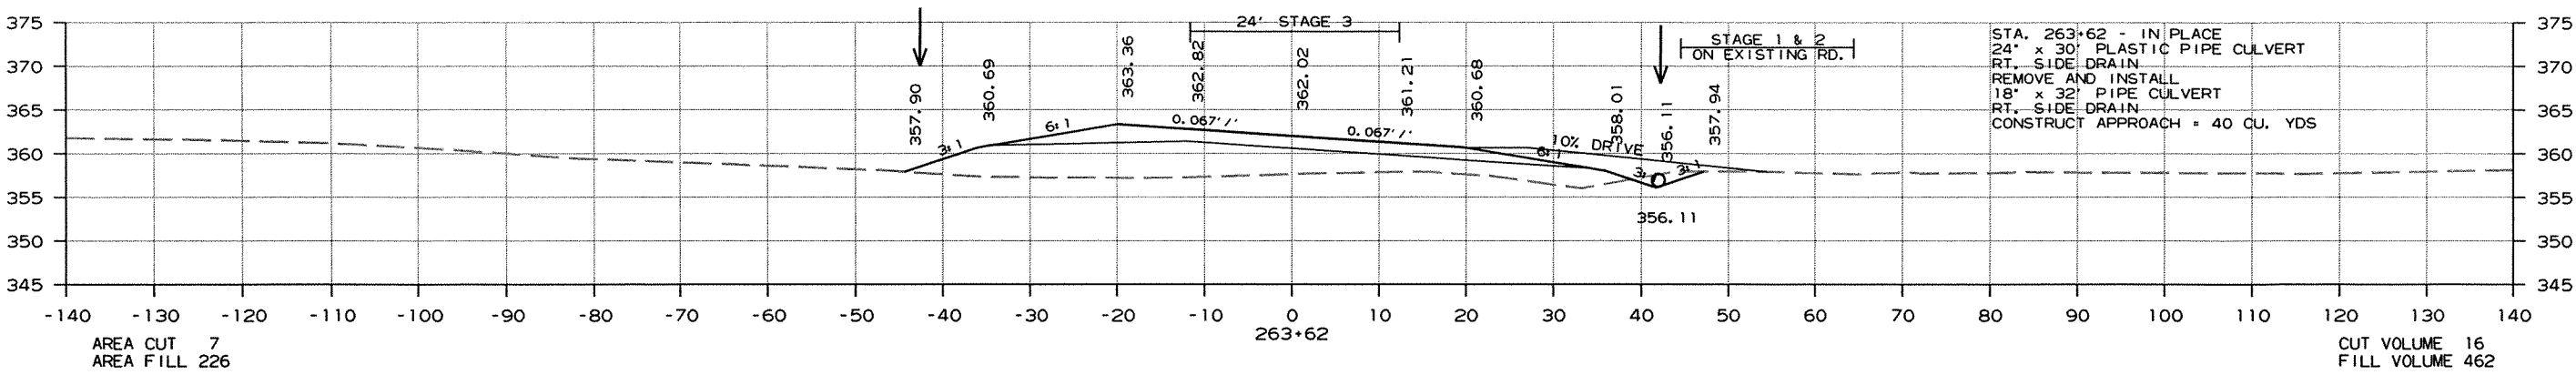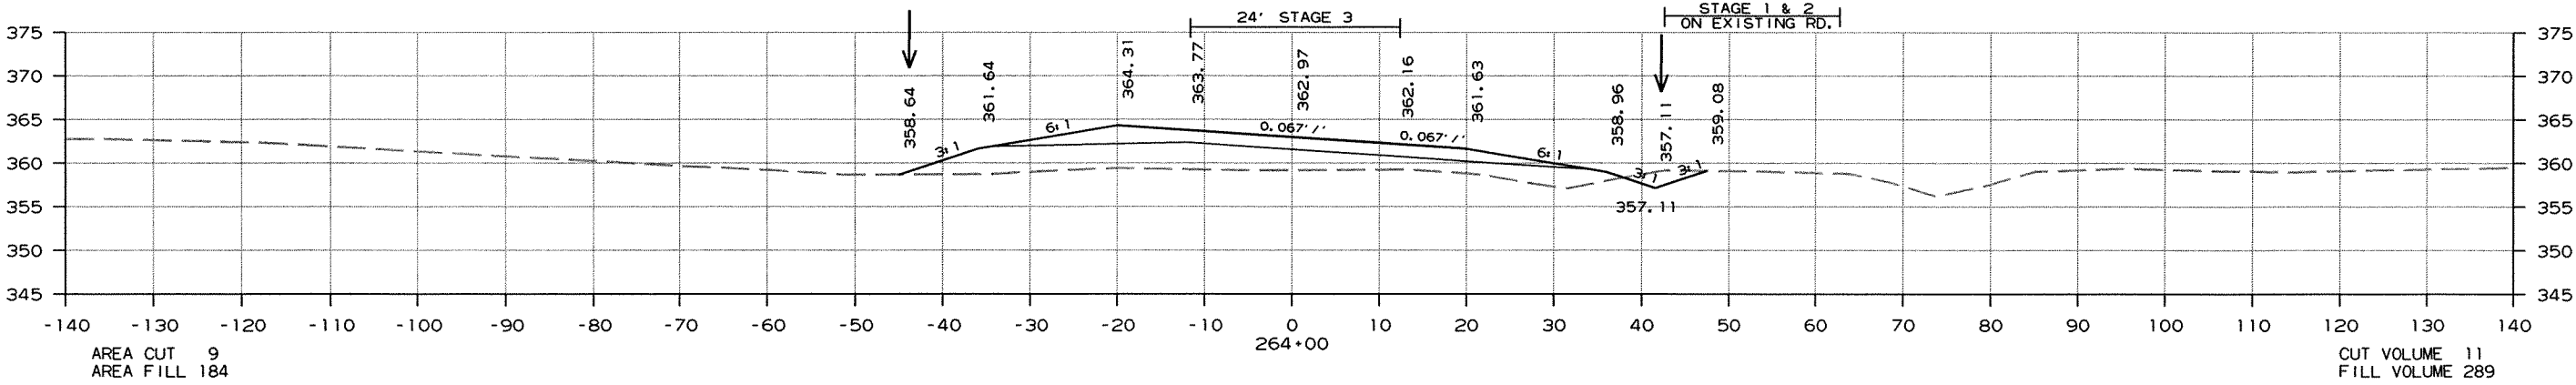

CROSS SECTION STA. 263+00 TO STA. 264+00

DATE REVISED	DATE FILMED	DATE REVISED	DATE FILMED	FED. RD. DIST. NO.	STATE	FED. AID PROJ. NO.	SHEET NO.	TOTAL SHEETS
				6	ARK.			
				JOB NO.	050189		277	340




2 CROSS SECTIONS

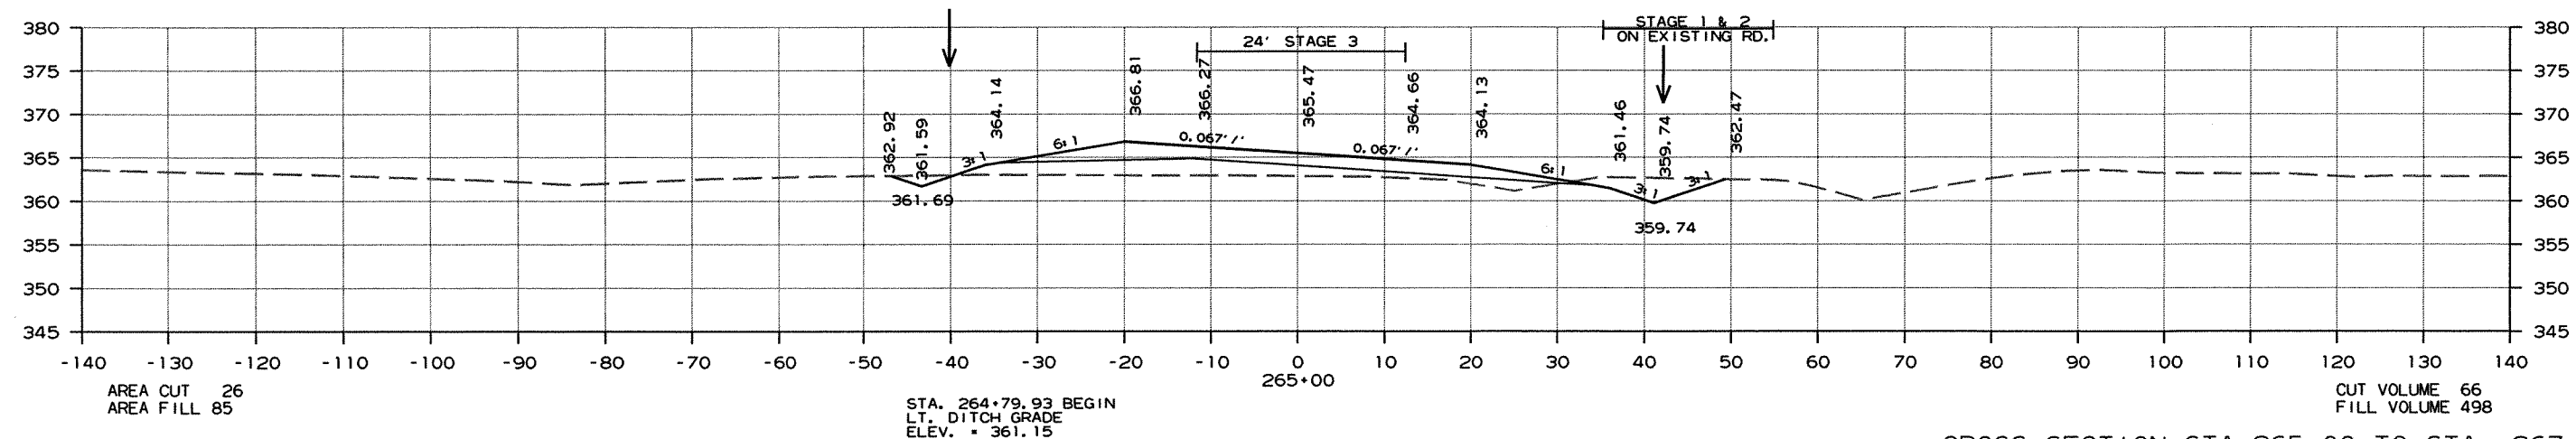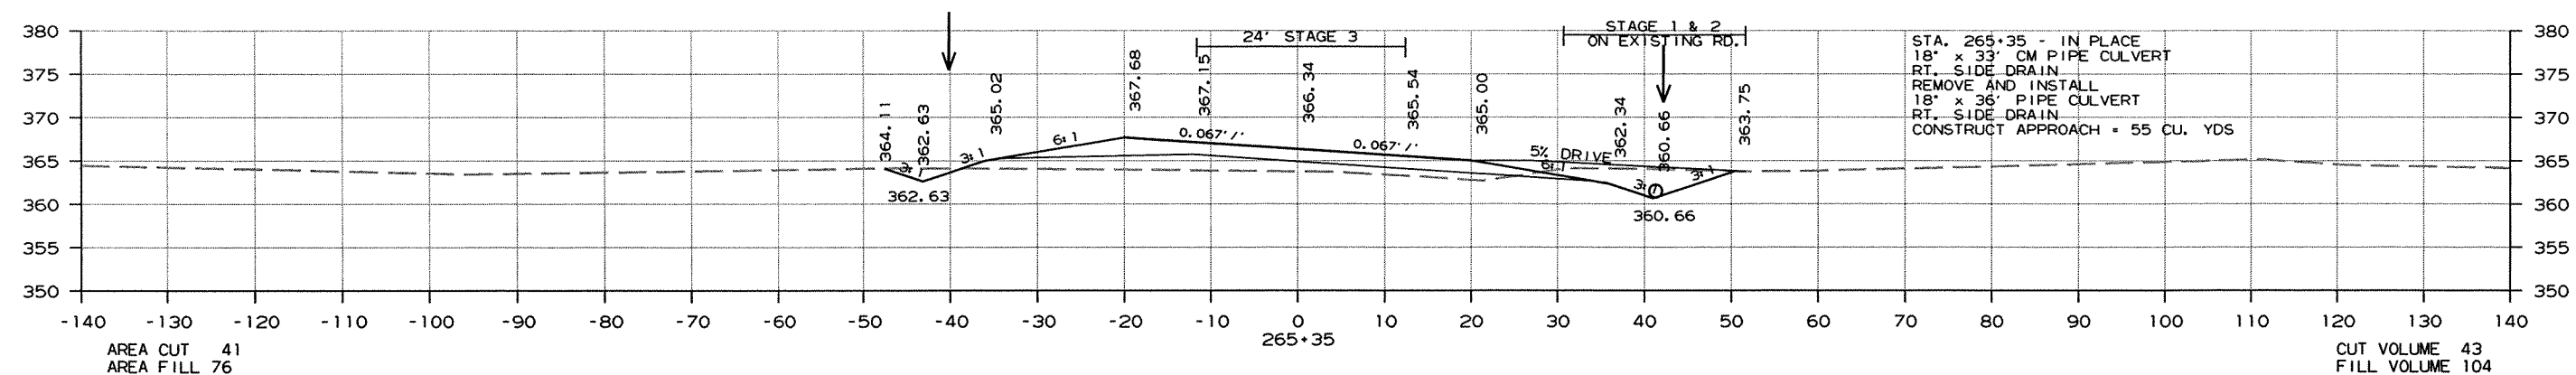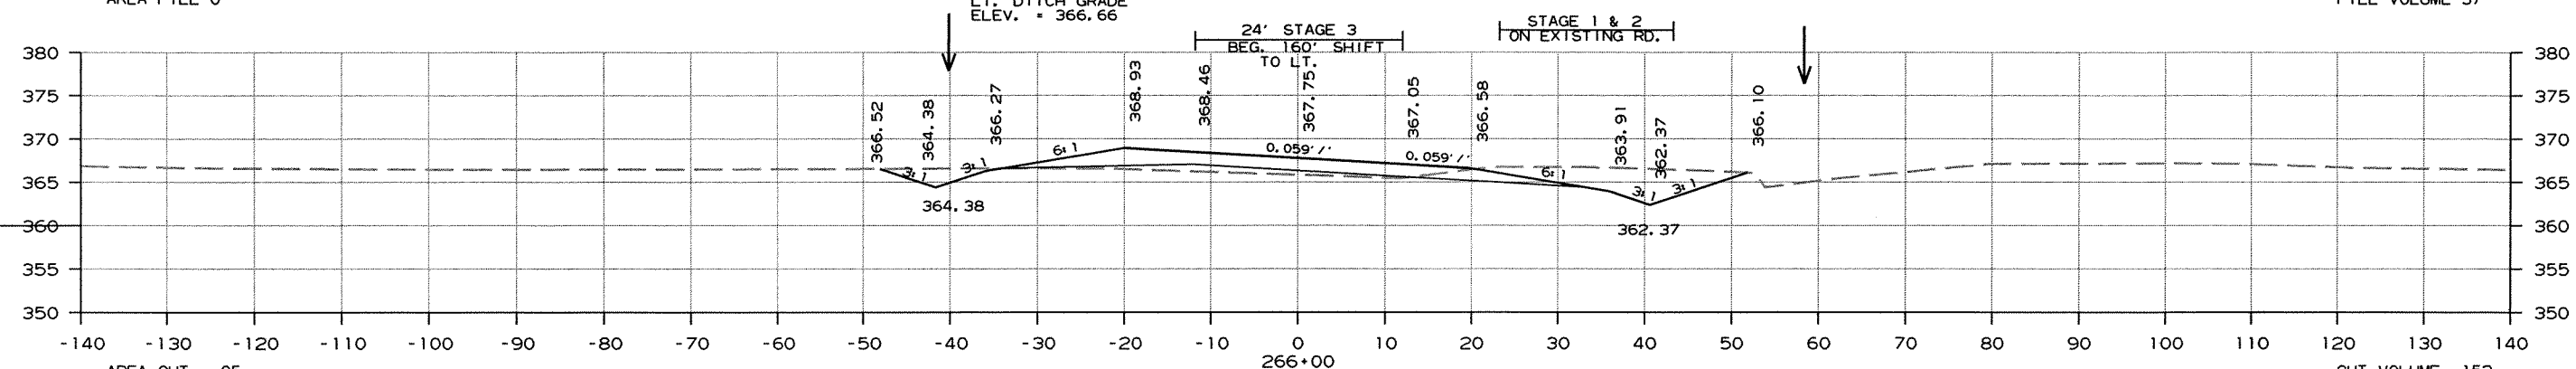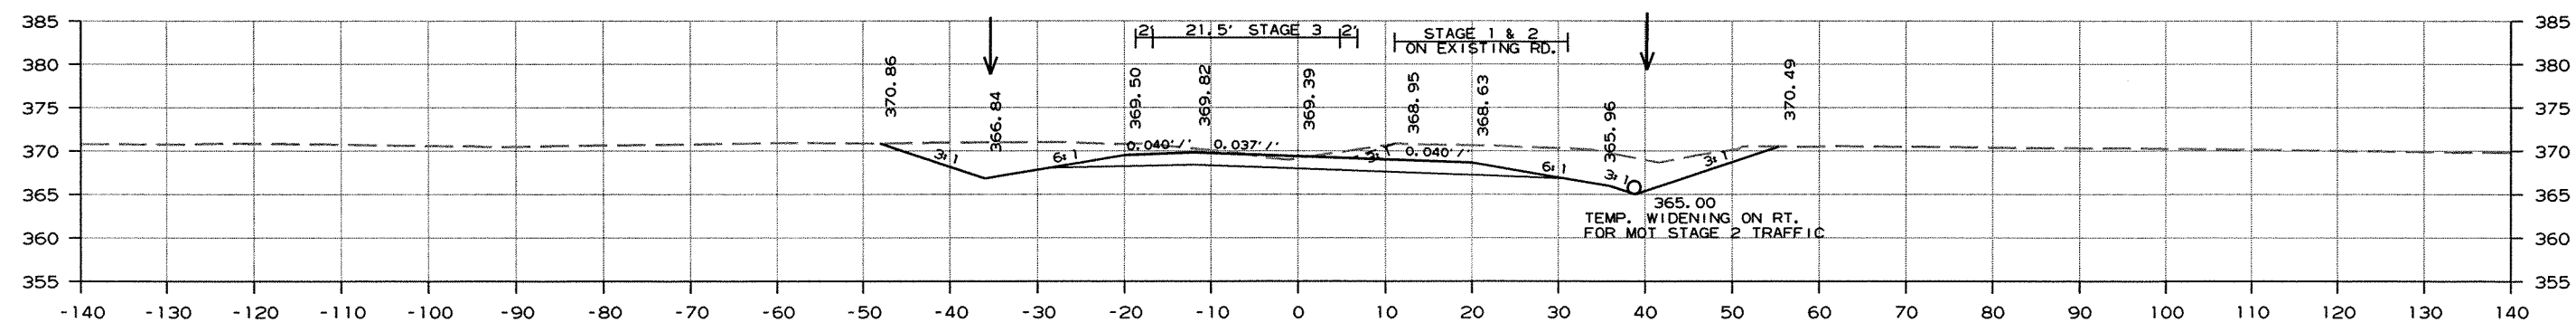

CROSS SECTION STA. 265+00 TO STA. 267+00

DATE REVISED	DATE FILMED	DATE REVISED	DATE FILMED	FED. RD. DIST. NO.	STATE	FED. AID PROJ. NO.	SHEET NO.	TOTAL SHEETS
				6	ARK.			
				JOB NO.	050189		278	340




② CROSS SECTIONS

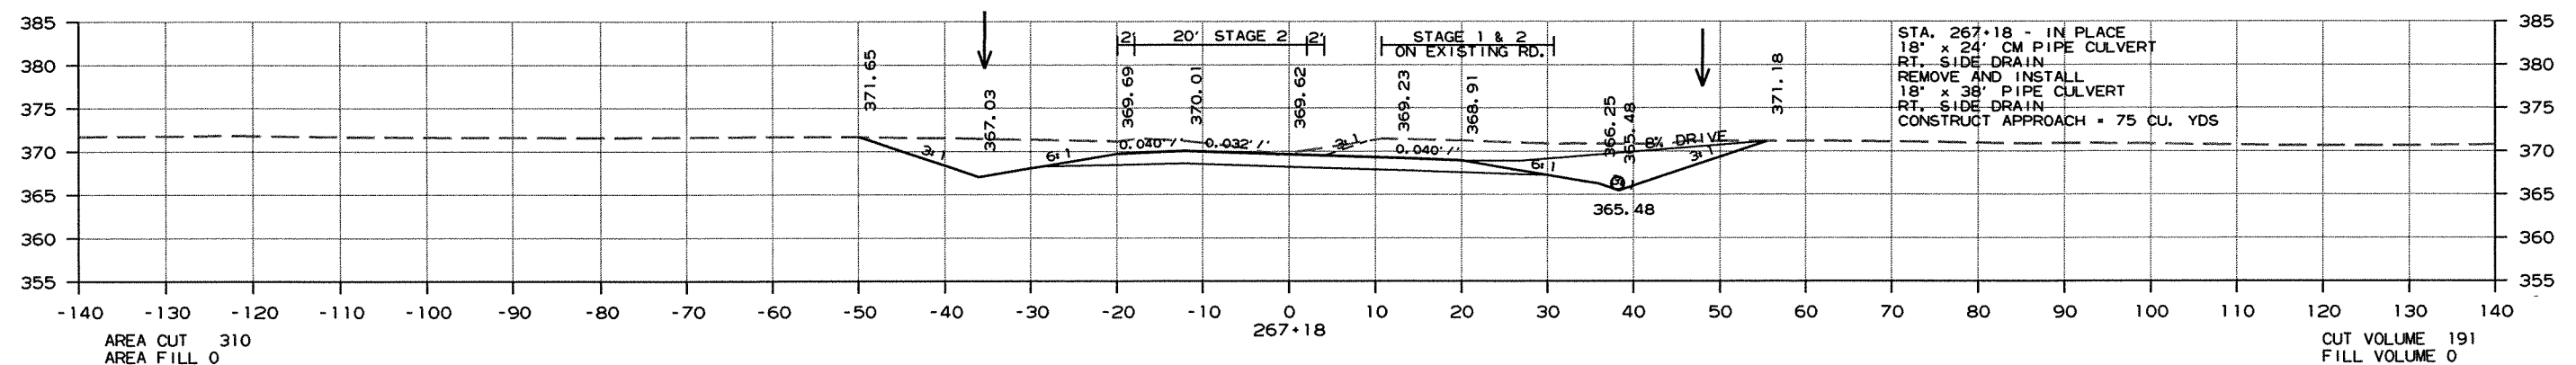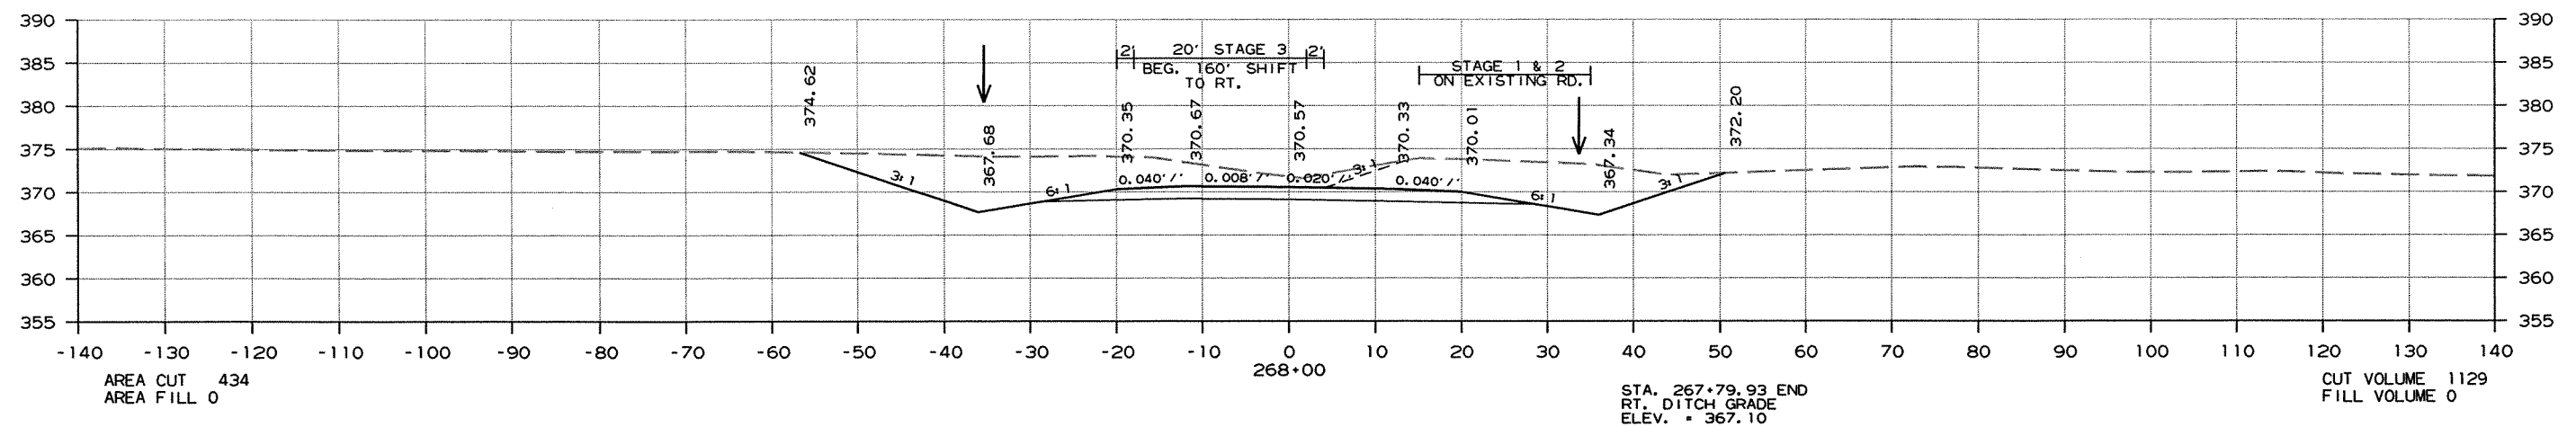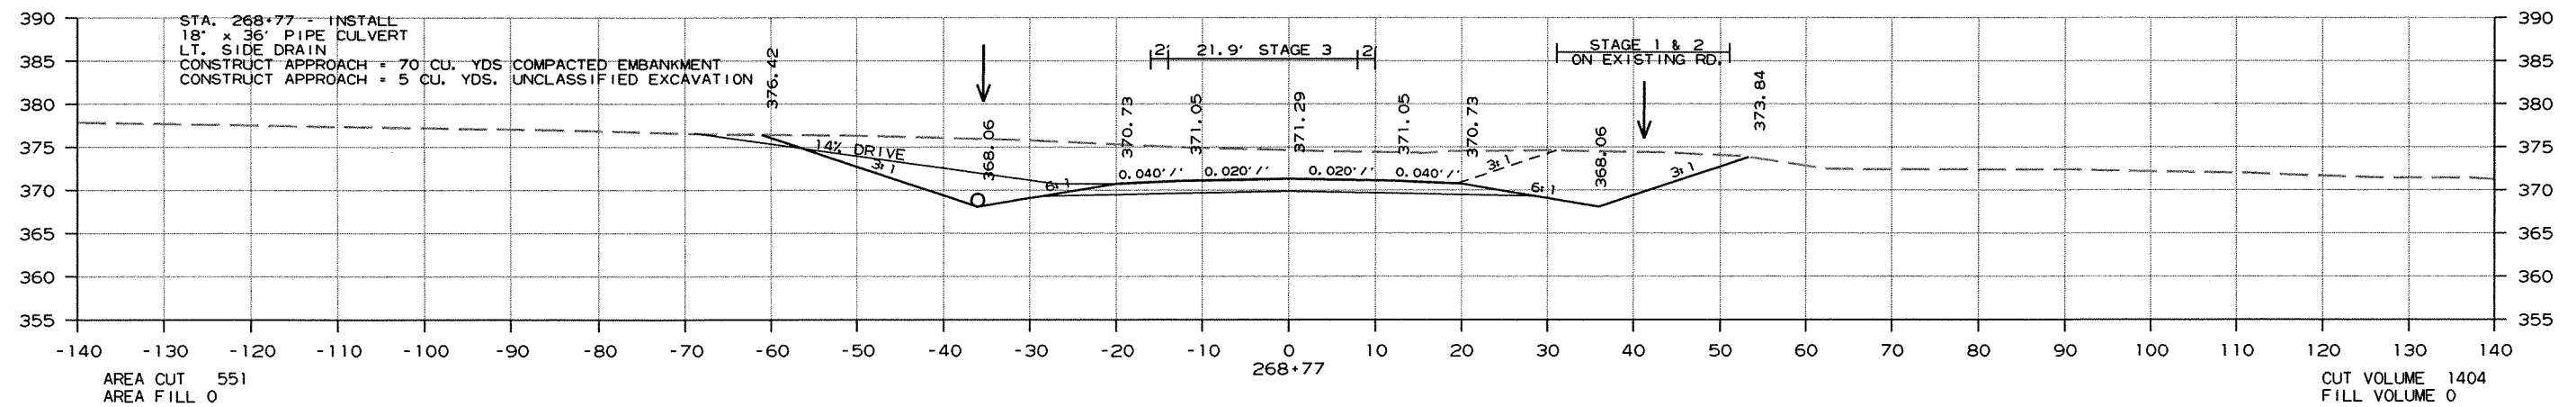

CROSS SECTION STA. 267+18 TO STA. 268+77




DATE REVISED	DATE FILMED	DATE REVISED	DATE FILMED	FED. RD. DIST. NO.	STATE	FED. AID PROJ. NO.	SHEET NO.	TOTAL SHEETS
				6	ARK.			
				JOB NO.		050189	279	340

2 CROSS SECTIONS

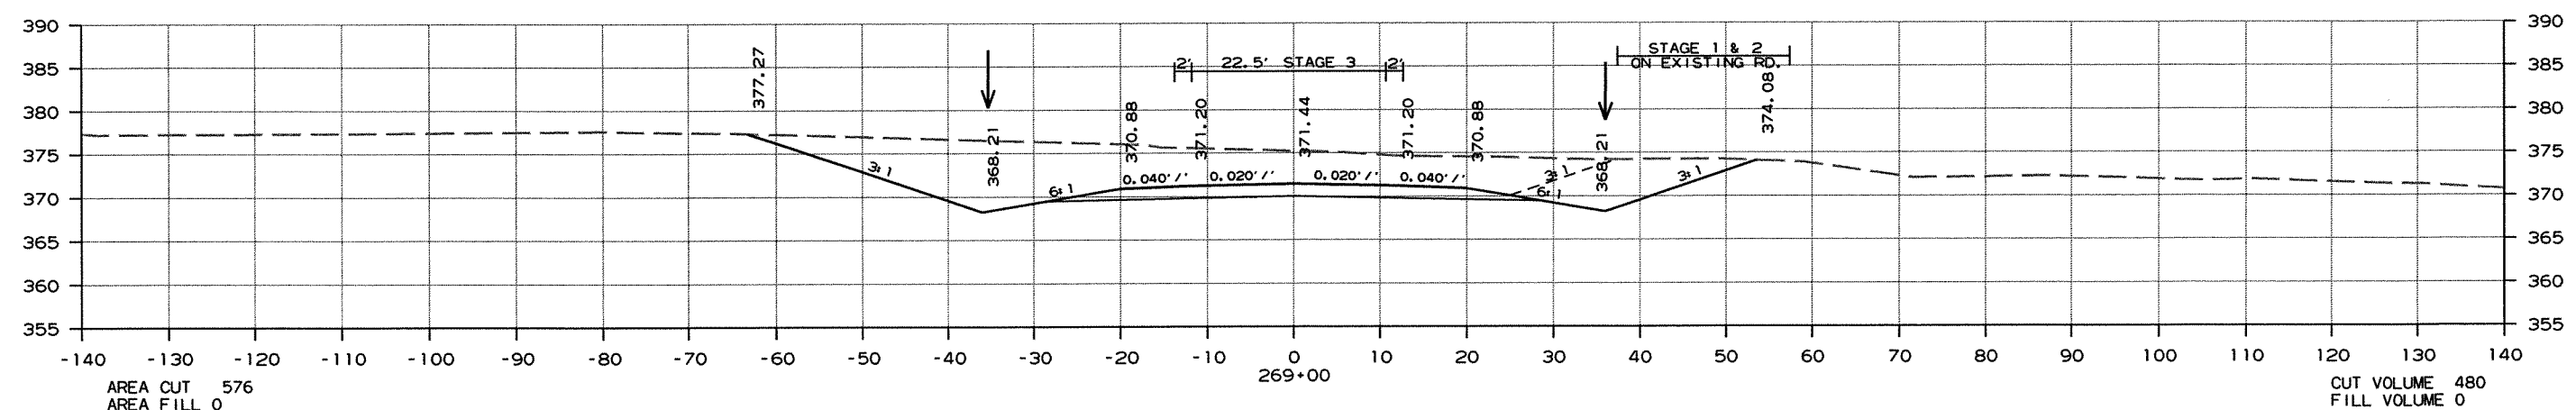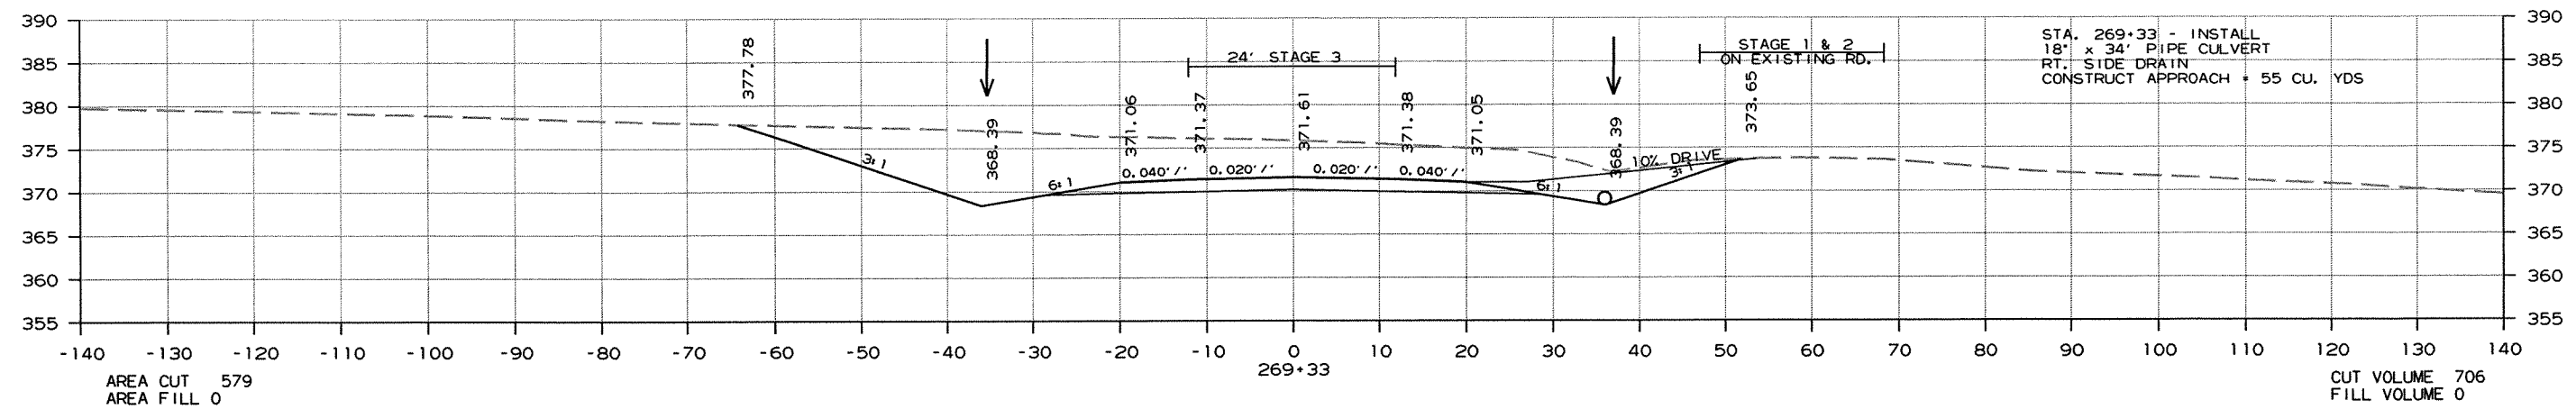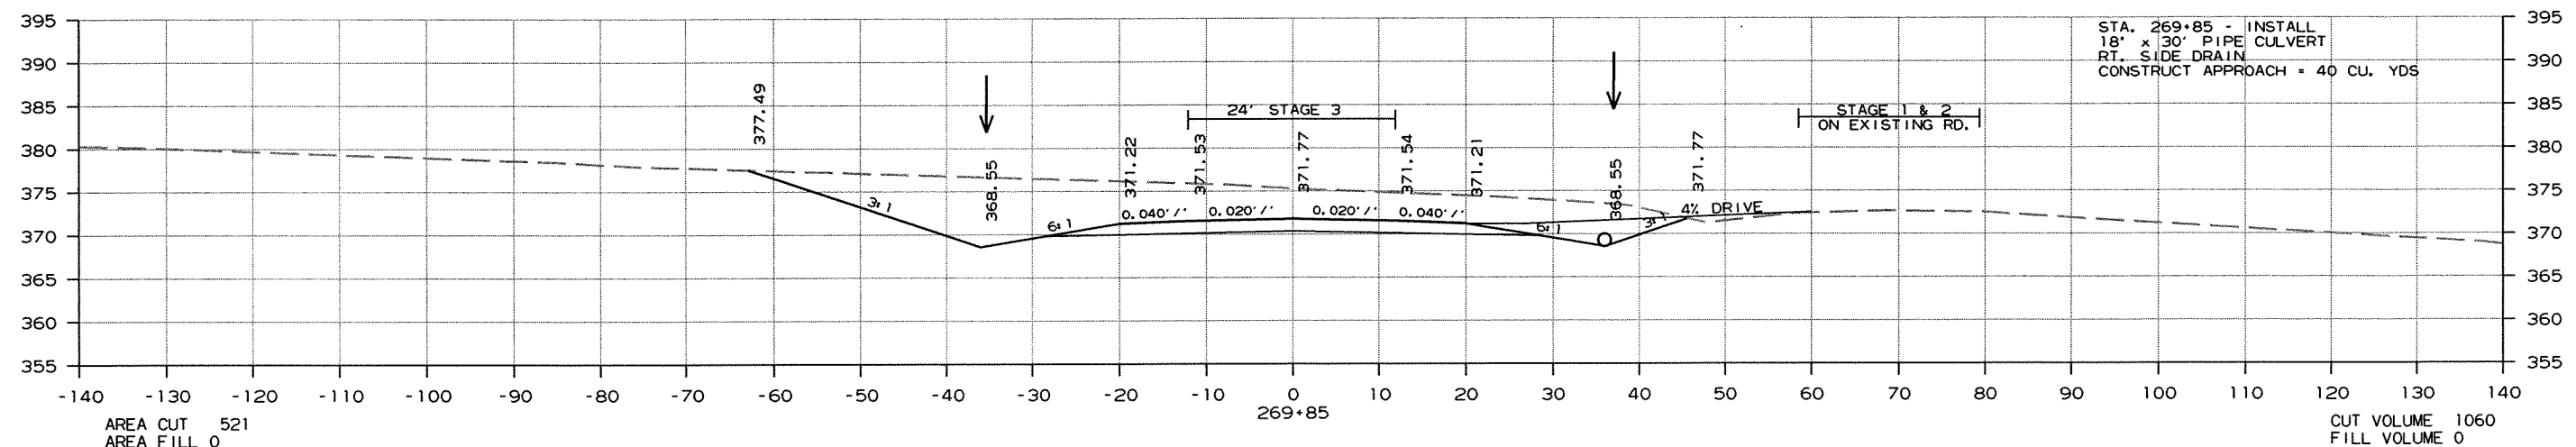

CROSS SECTION STA. 269+00 TO STA. 269+85




DATE REVISED	DATE FILMED	DATE REVISED	DATE FILMED	FED. RD. DIST. NO.	STATE	FED. AID PROJ. NO.	SHEET NO.	TOTAL SHEETS
				6	ARK.			
				JOB NO.		050189	280	340
② CROSS SECTIONS								

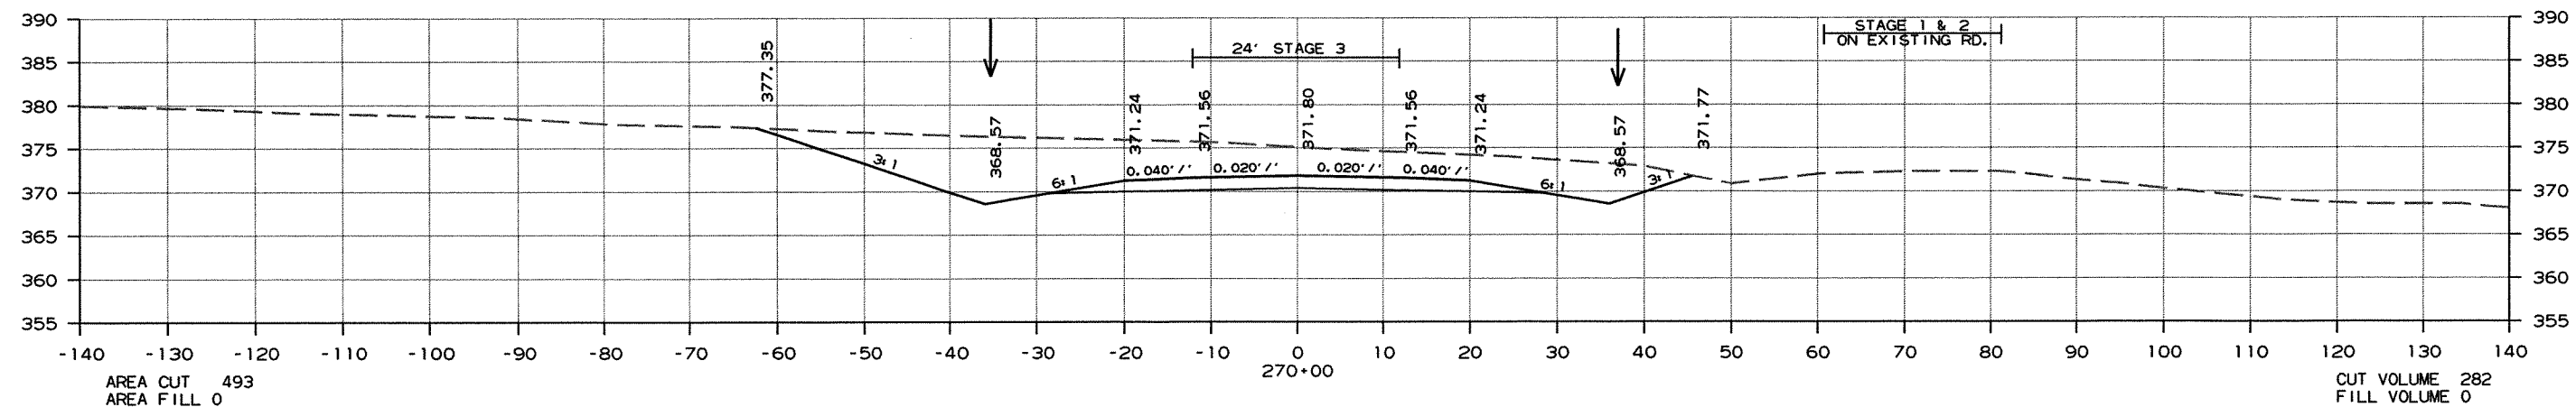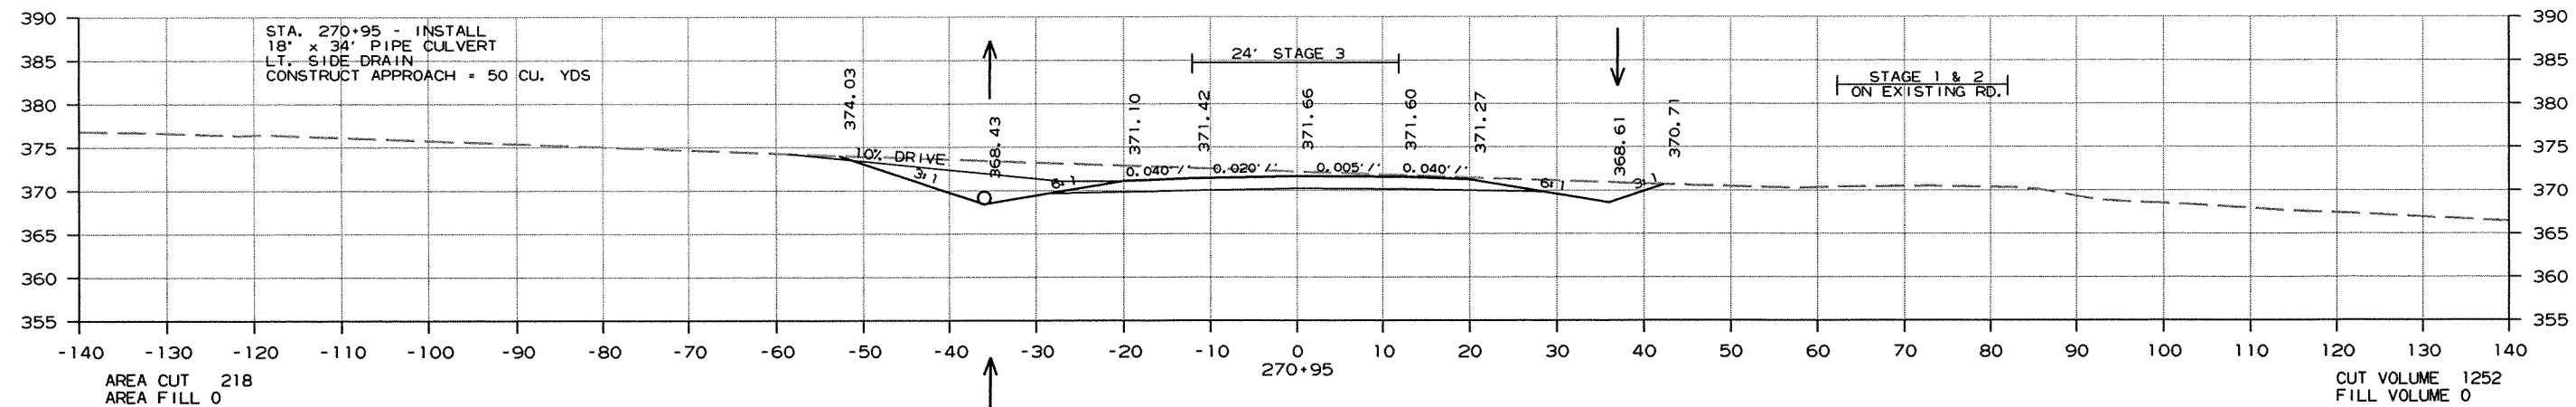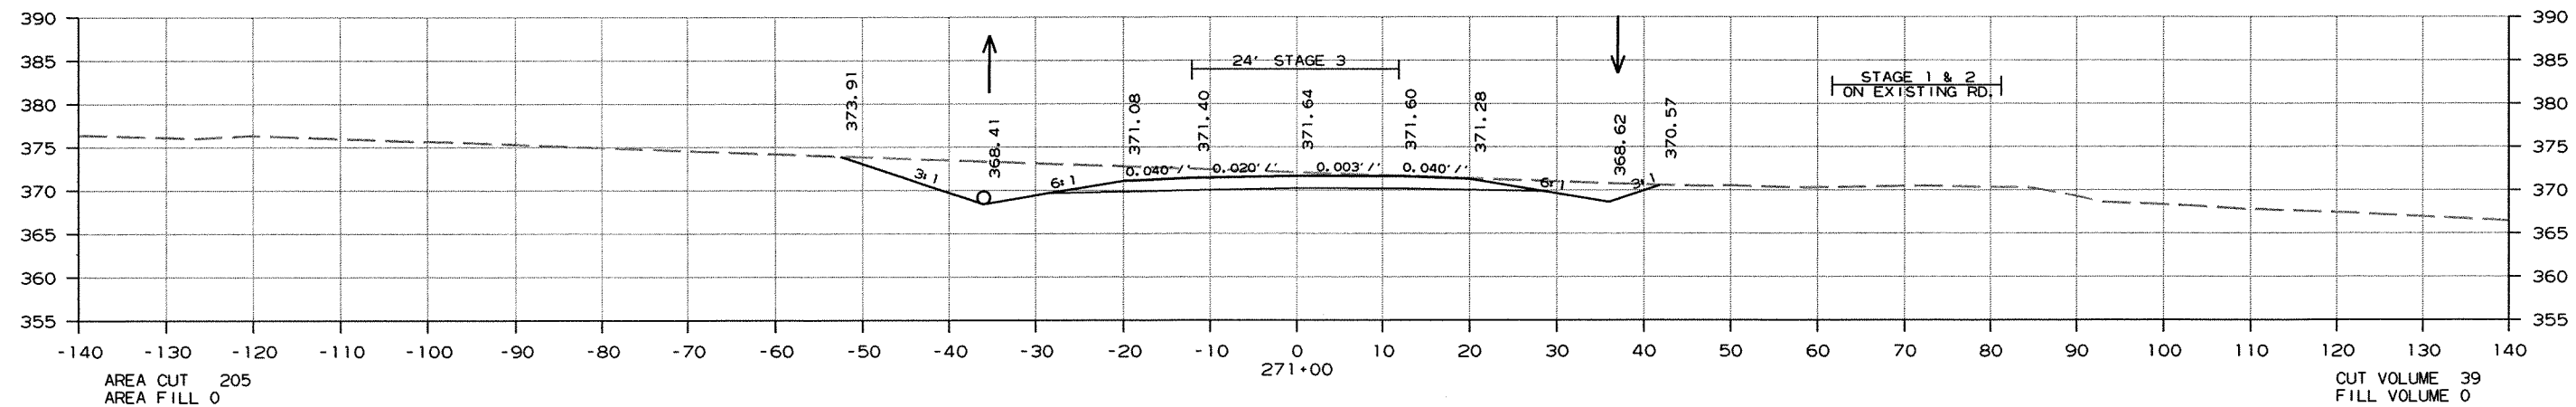

CROSS SECTION STA. 270+00 TO STA. 271+00

DATE REVISED	DATE FILMED	DATE REVISED	DATE FILMED	FED. RD. DIST. NO.	STATE	FED. AID PROJ. NO.	SHEET NO.	TOTAL SHEETS
				6	ARK.			
				JOB NO.		050189	281	340




2 CROSS SECTIONS

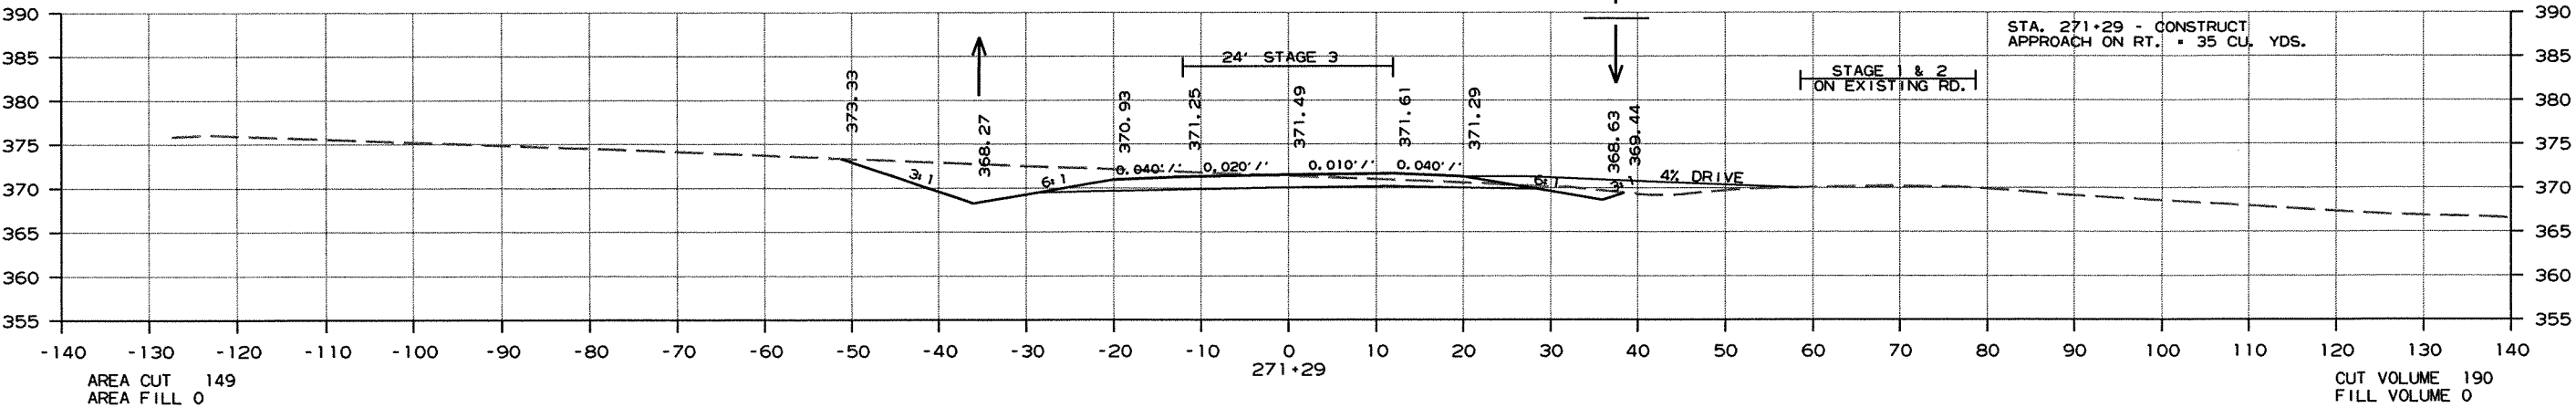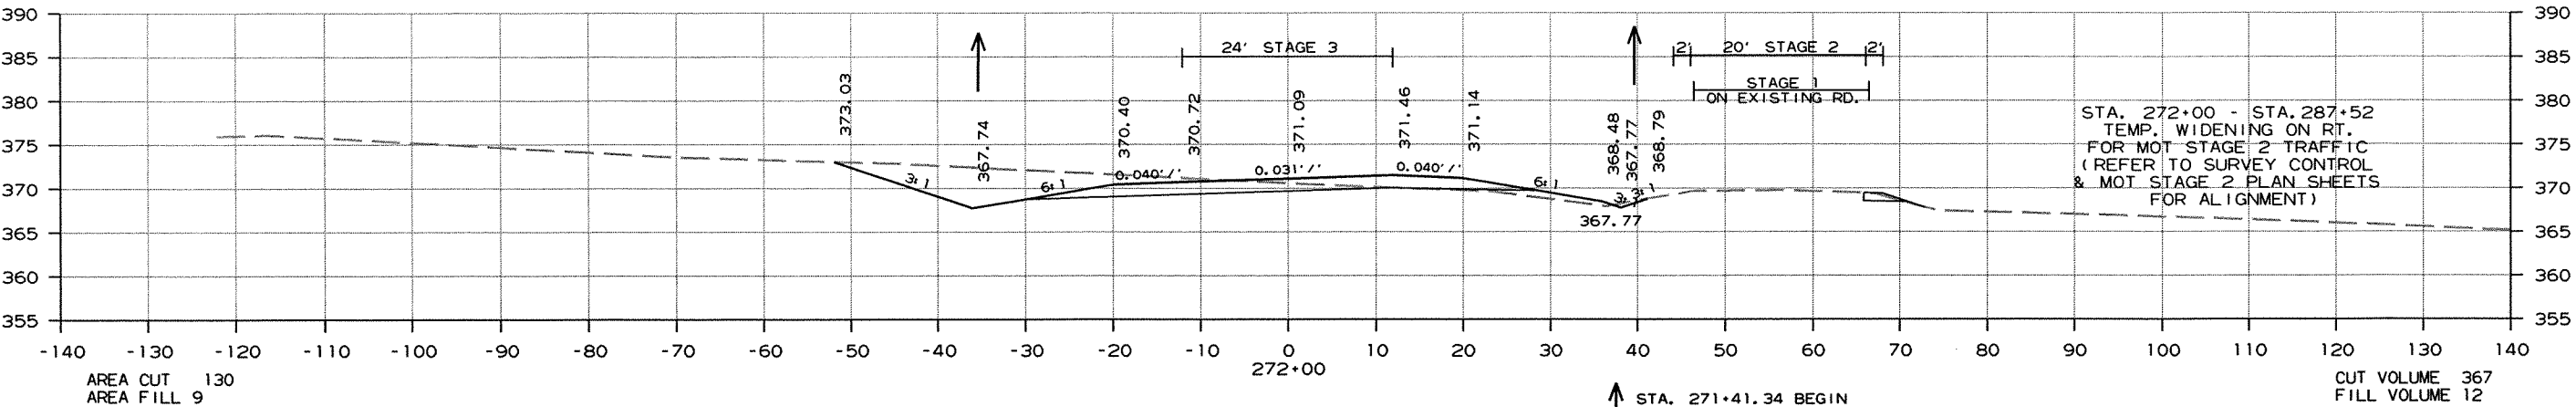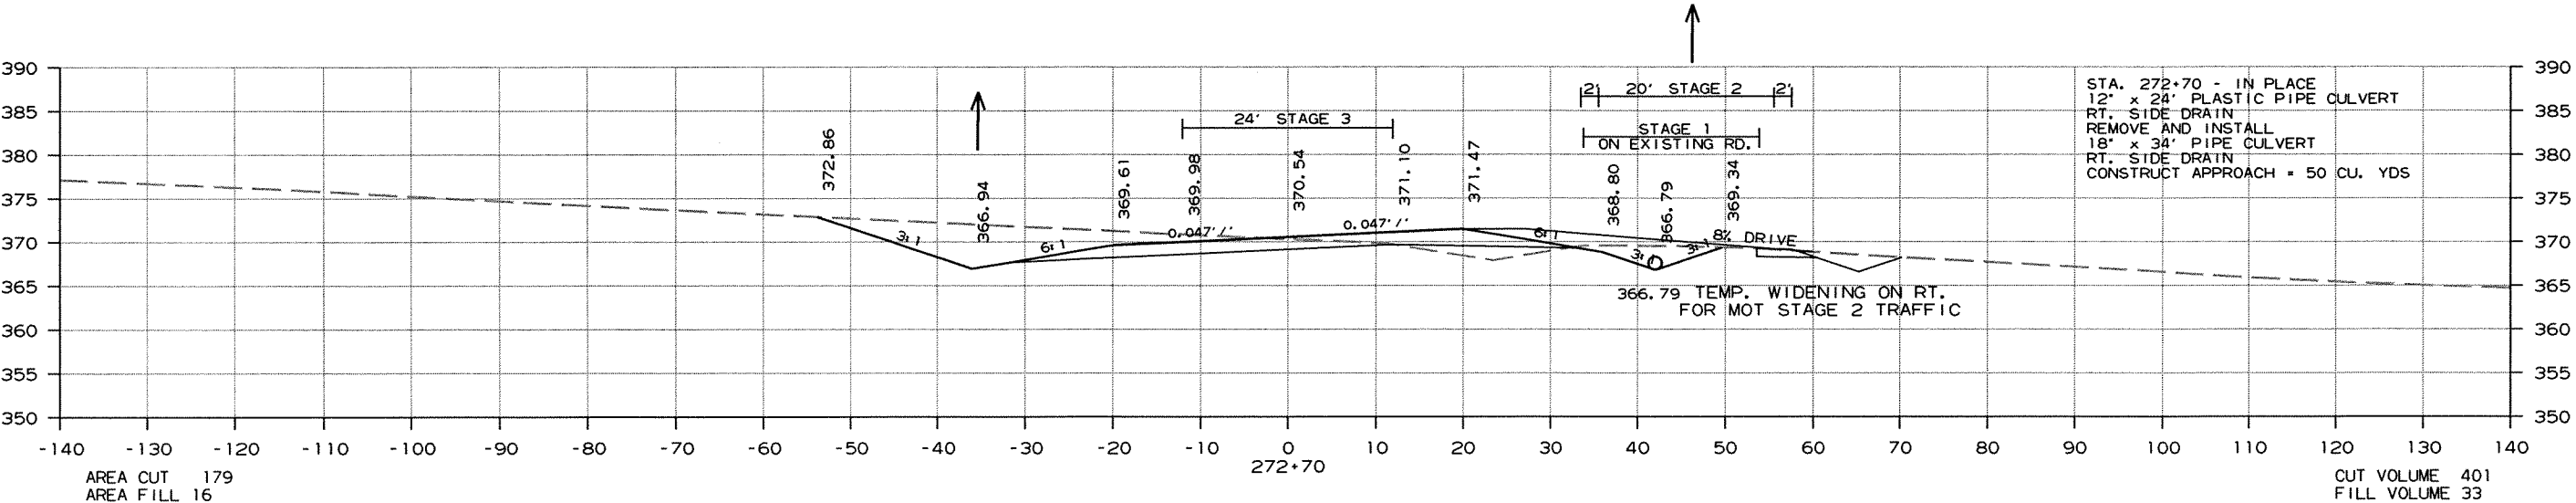

CROSS SECTION STA. 271+29 TO STA. 272+70

DATE REVISED	DATE FILMED	DATE REVISED	DATE FILMED	FED. RD. DIST. NO.	STATE	FED. AID PROJ. NO.	SHEET NO.	TOTAL SHEETS
				6	ARK.			
				JOB NO.		050189	282	340




2 CROSS SECTIONS

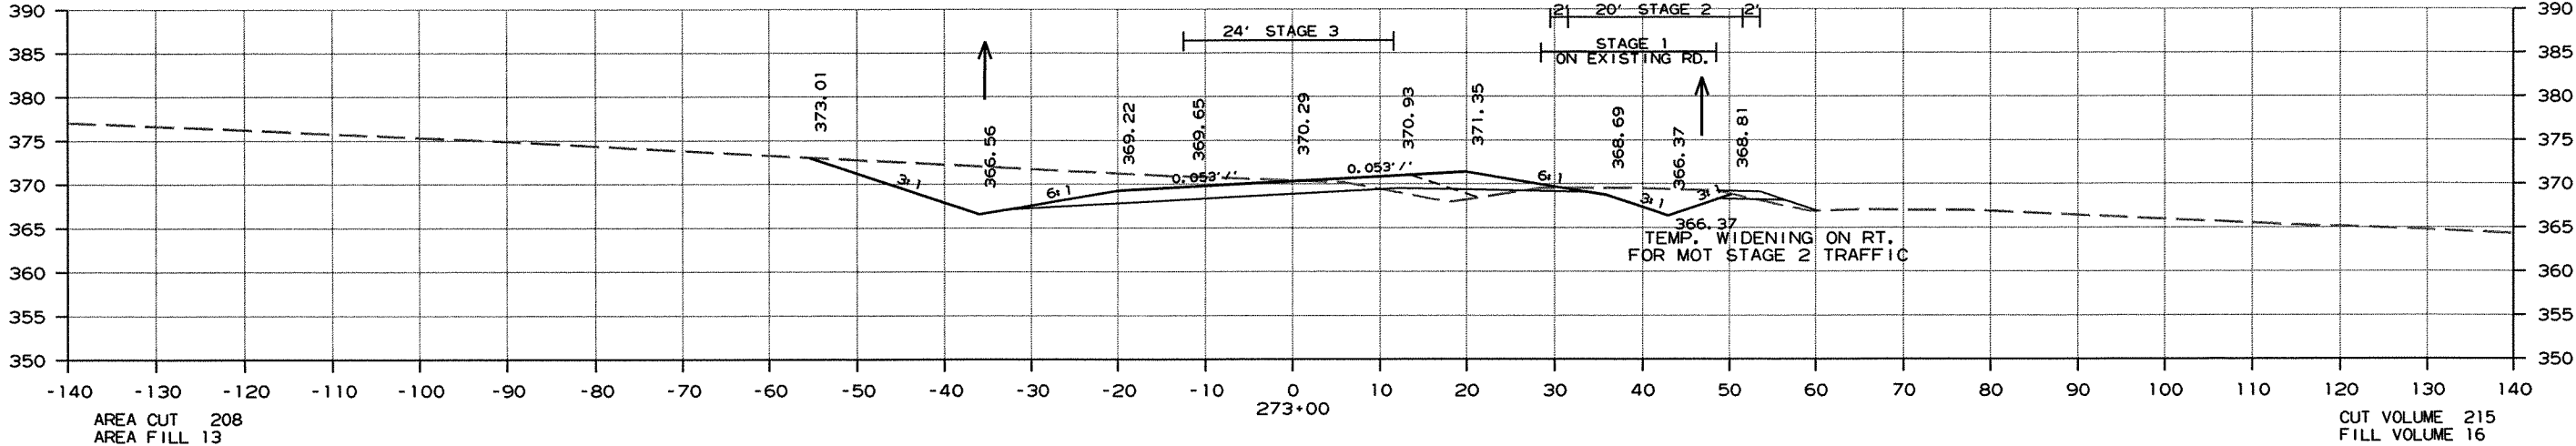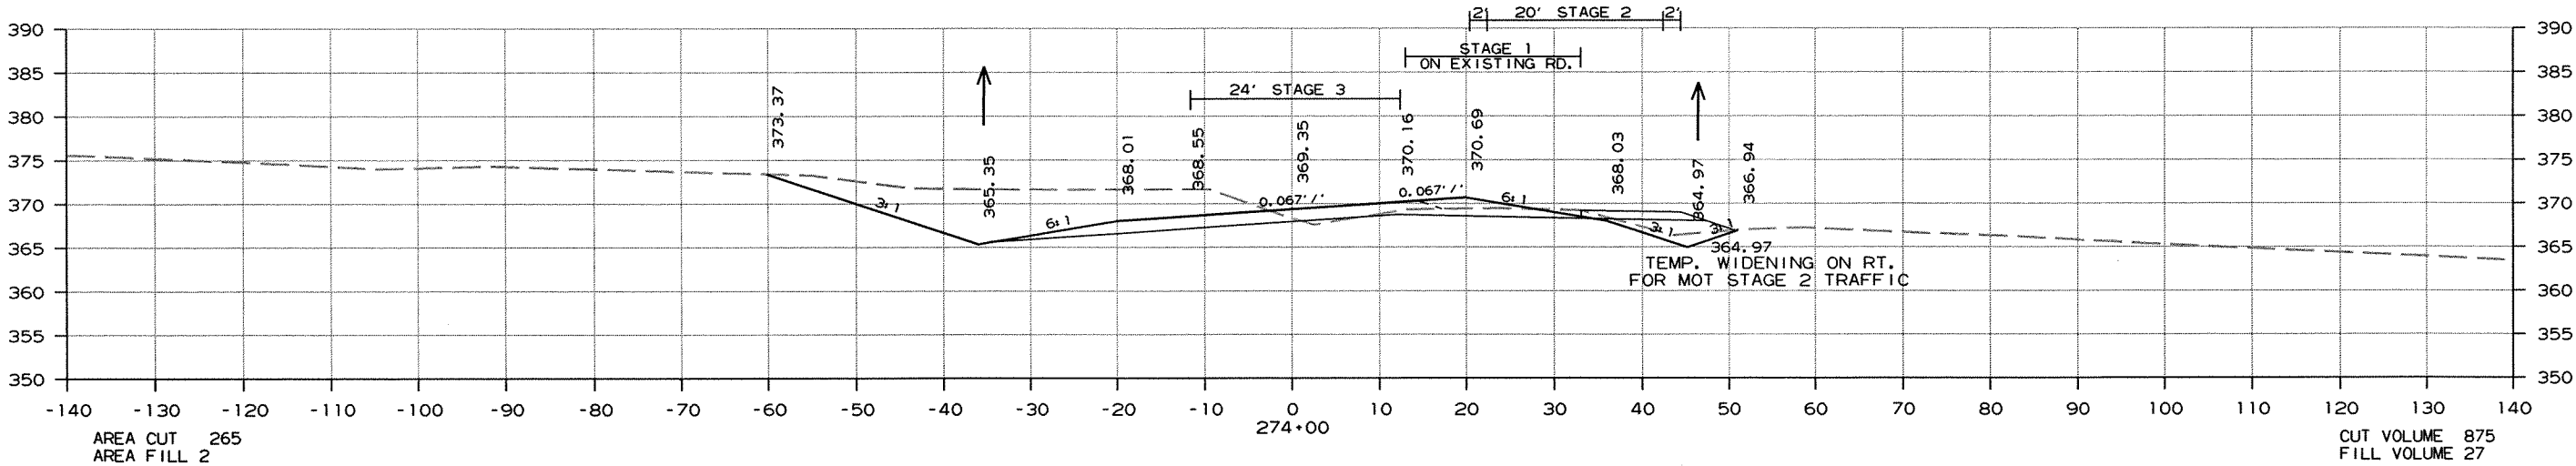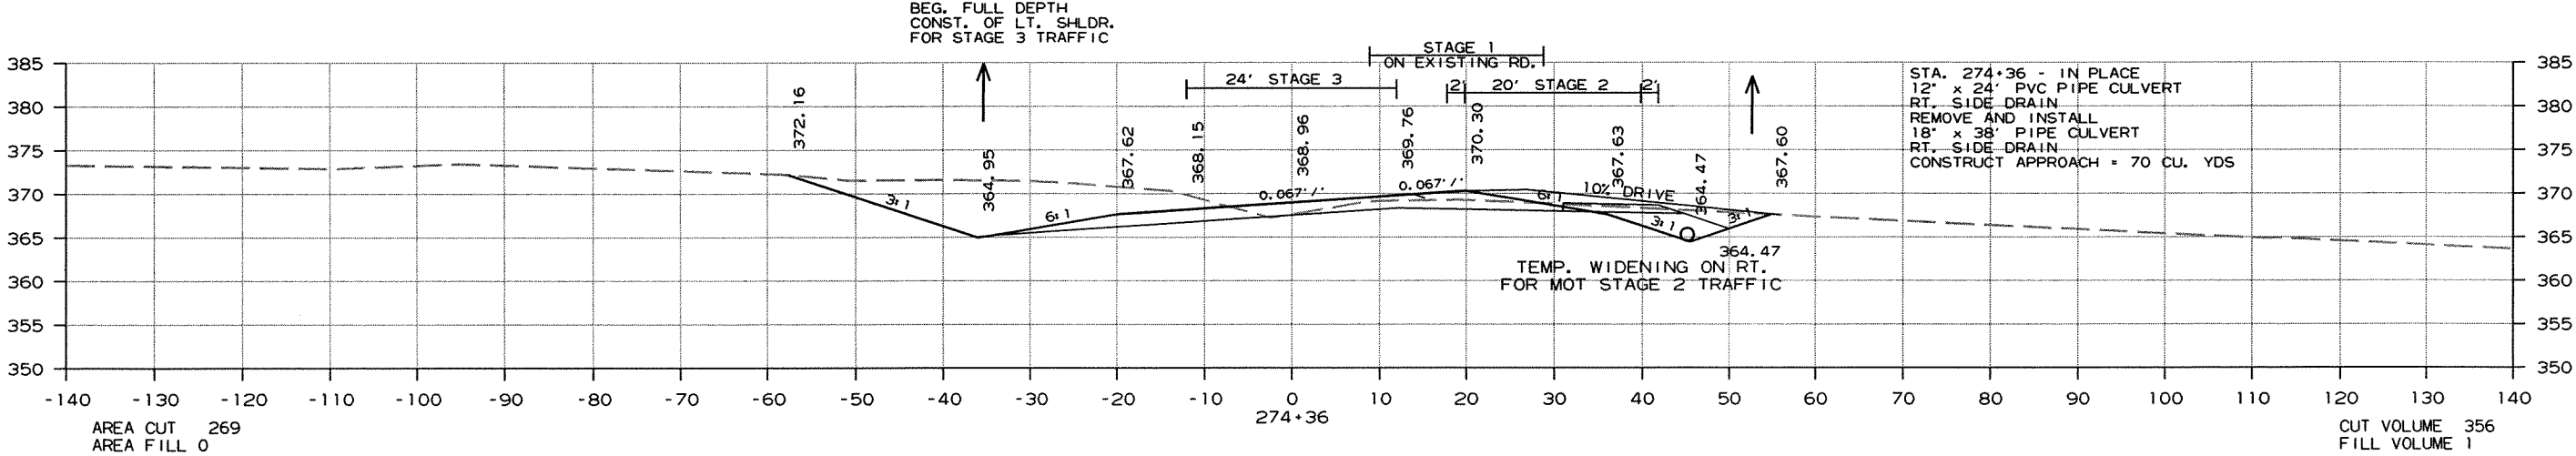

CROSS SECTION STA. 273+00 TO STA. 274+36

DATE REVISED	DATE FILMED	DATE REVISED	DATE FILMED	FED. RD. DIST. NO.	STATE	FED. AID PROJ. NO.	SHEET NO.	TOTAL SHEETS
				6	ARK.			
				JOB NO.	050189		283	340





② CROSS SECTIONS

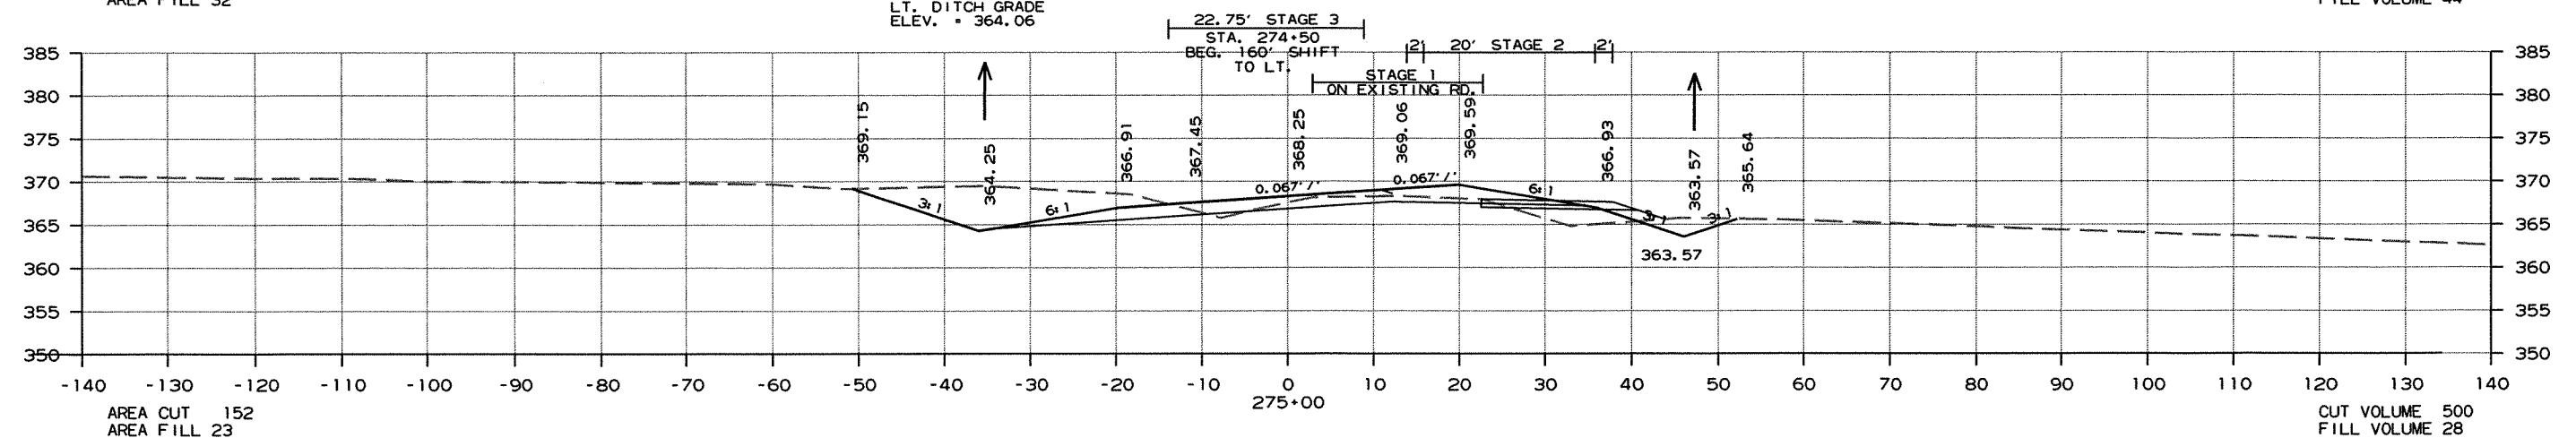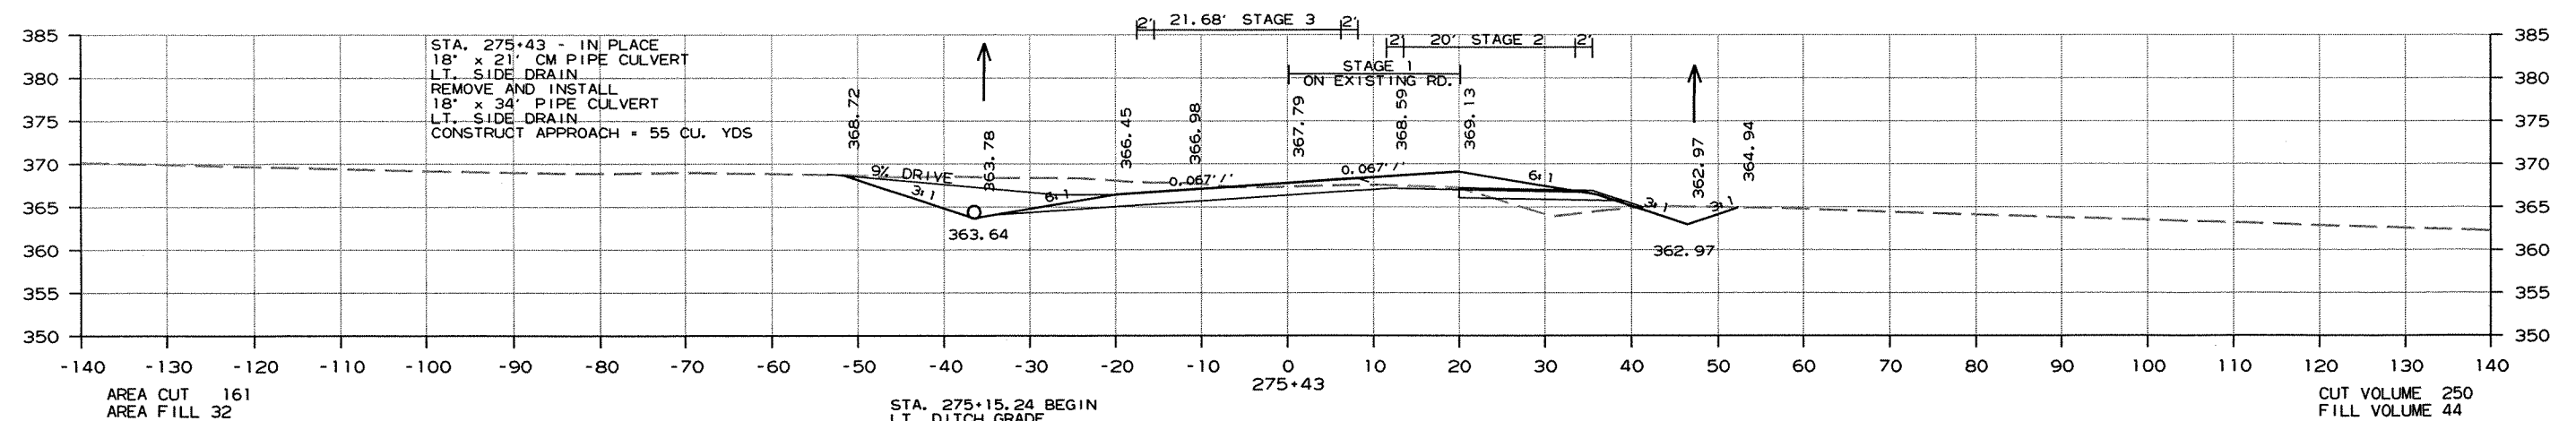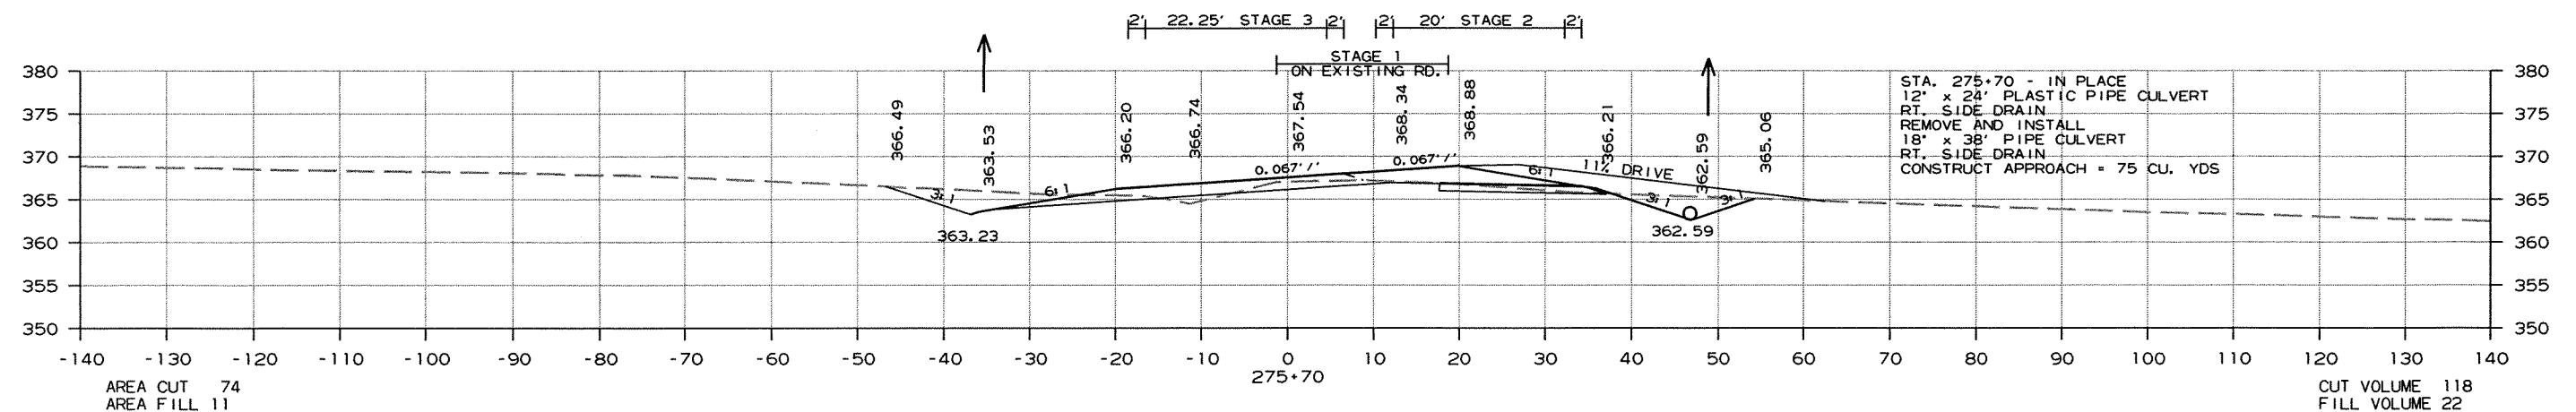

CROSS SECTION STA. 275+00 TO STA. 275+70


DATE REVISED	DATE FILMED	DATE REVISED	DATE FILMED	FED. RD. DIST. NO.	STATE	FED. AID PROJ. NO.	SHEET NO.	TOTAL SHEETS
8-27-12				6	ARK.			
						JOB NO. 050189	284	340

2 CROSS SECTIONS

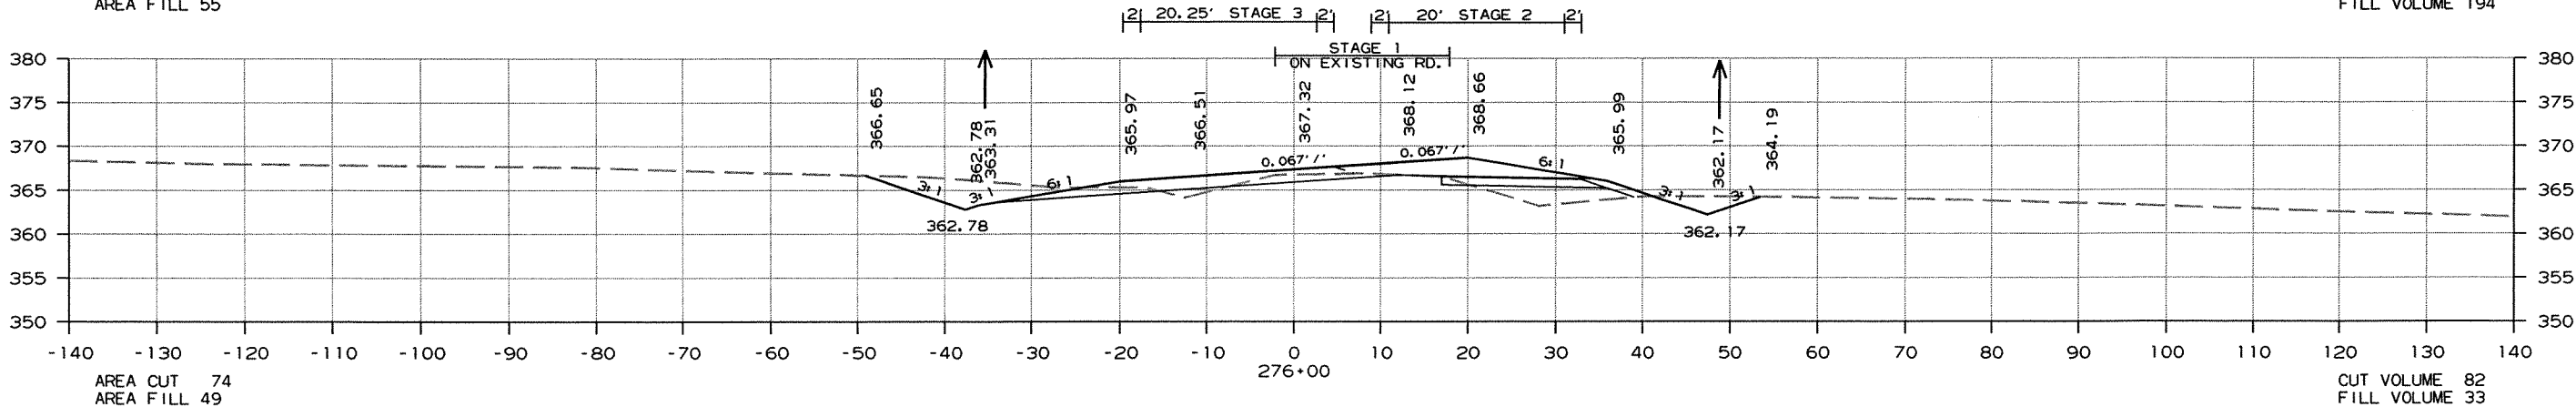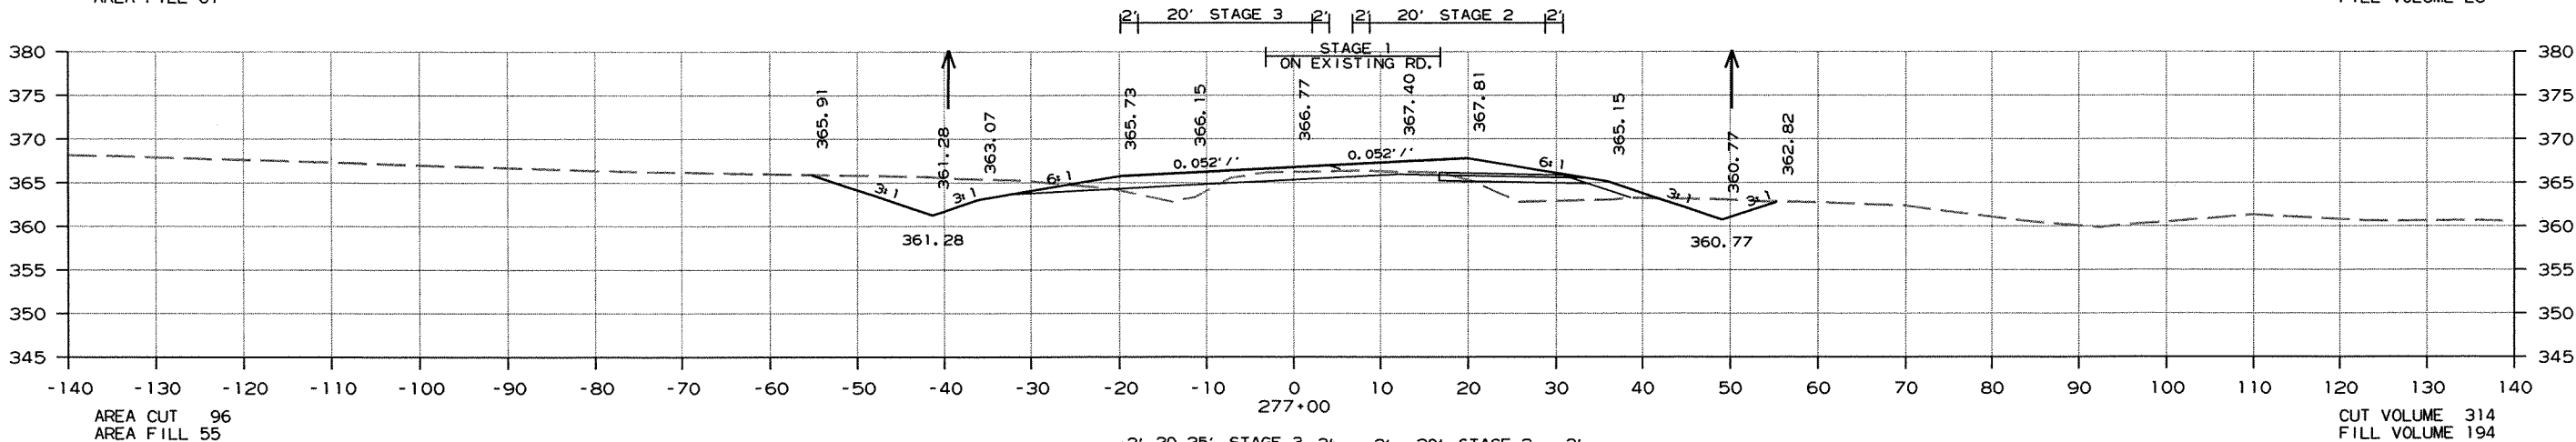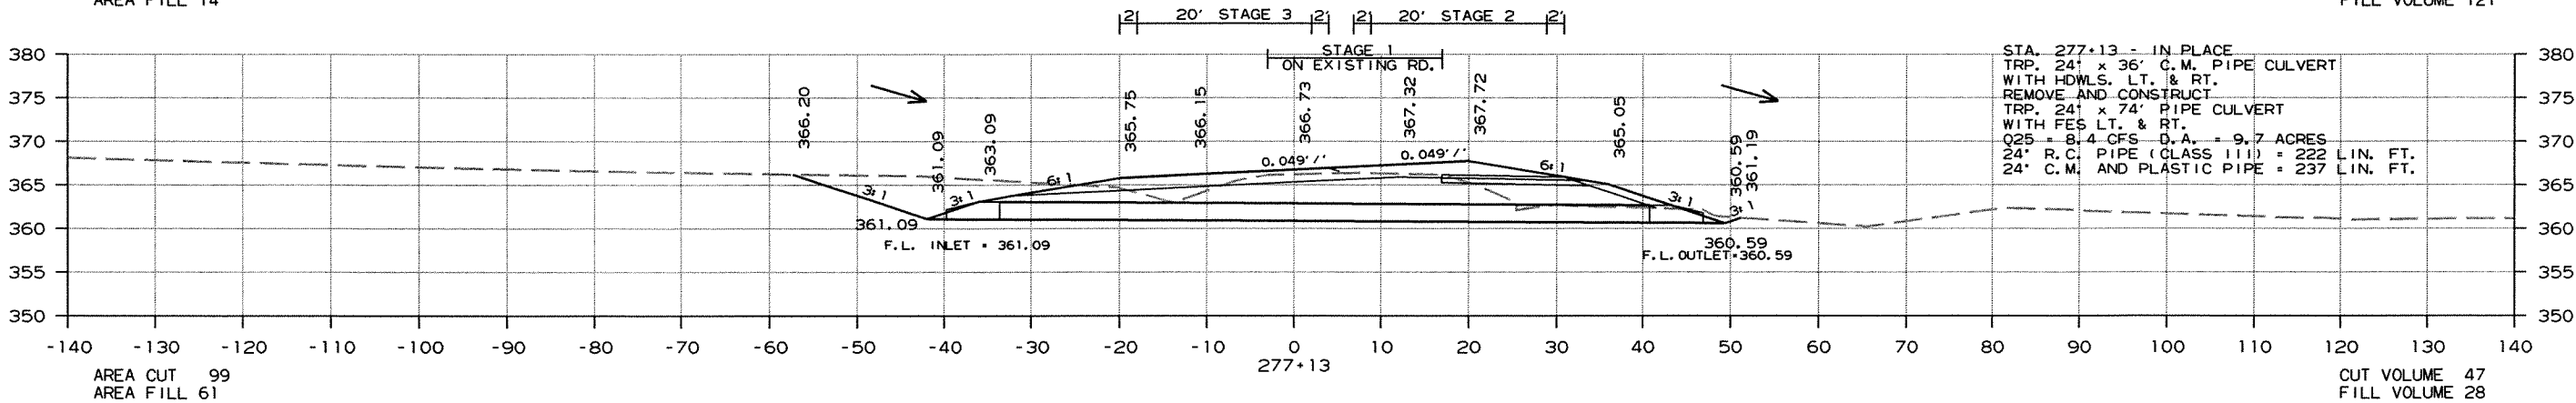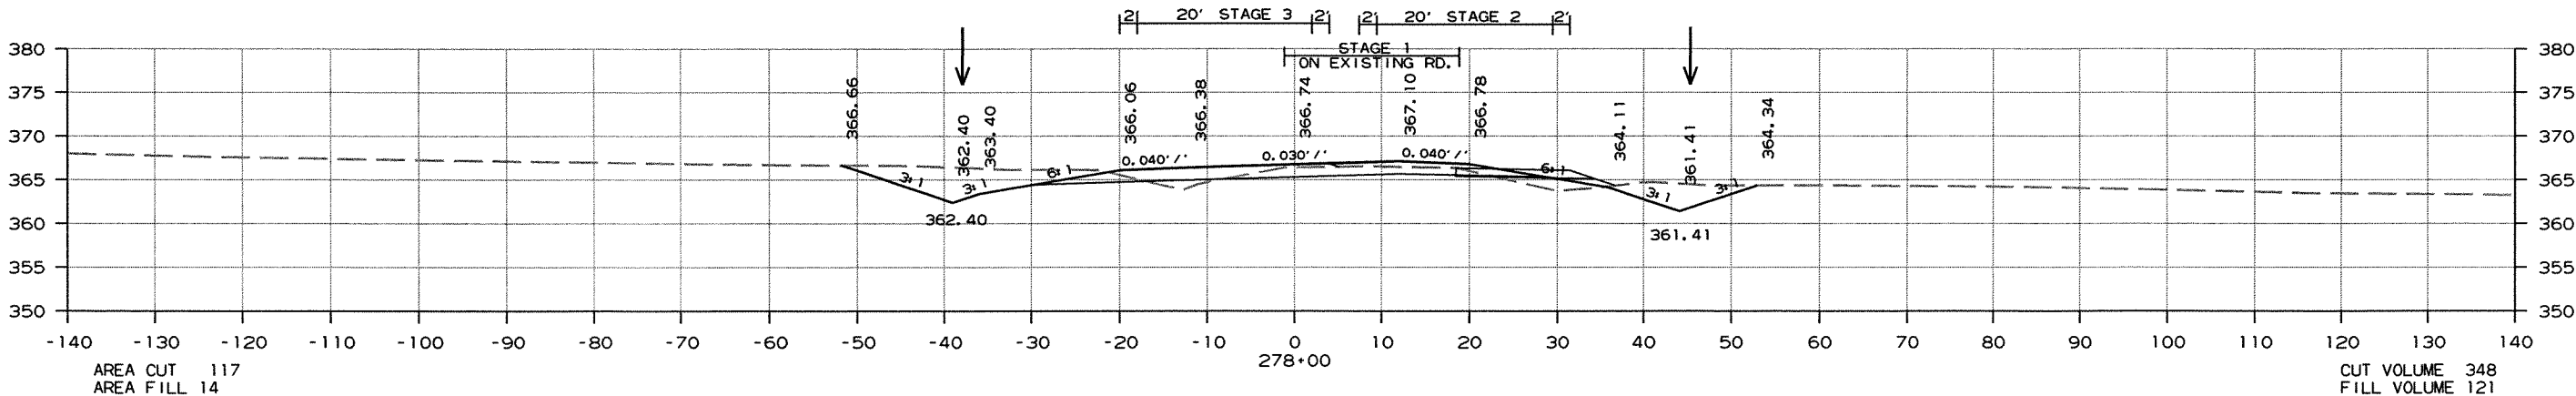

CROSS SECTION STA. 276+00 TO STA. 278+00





2 CROSS SECTIONS

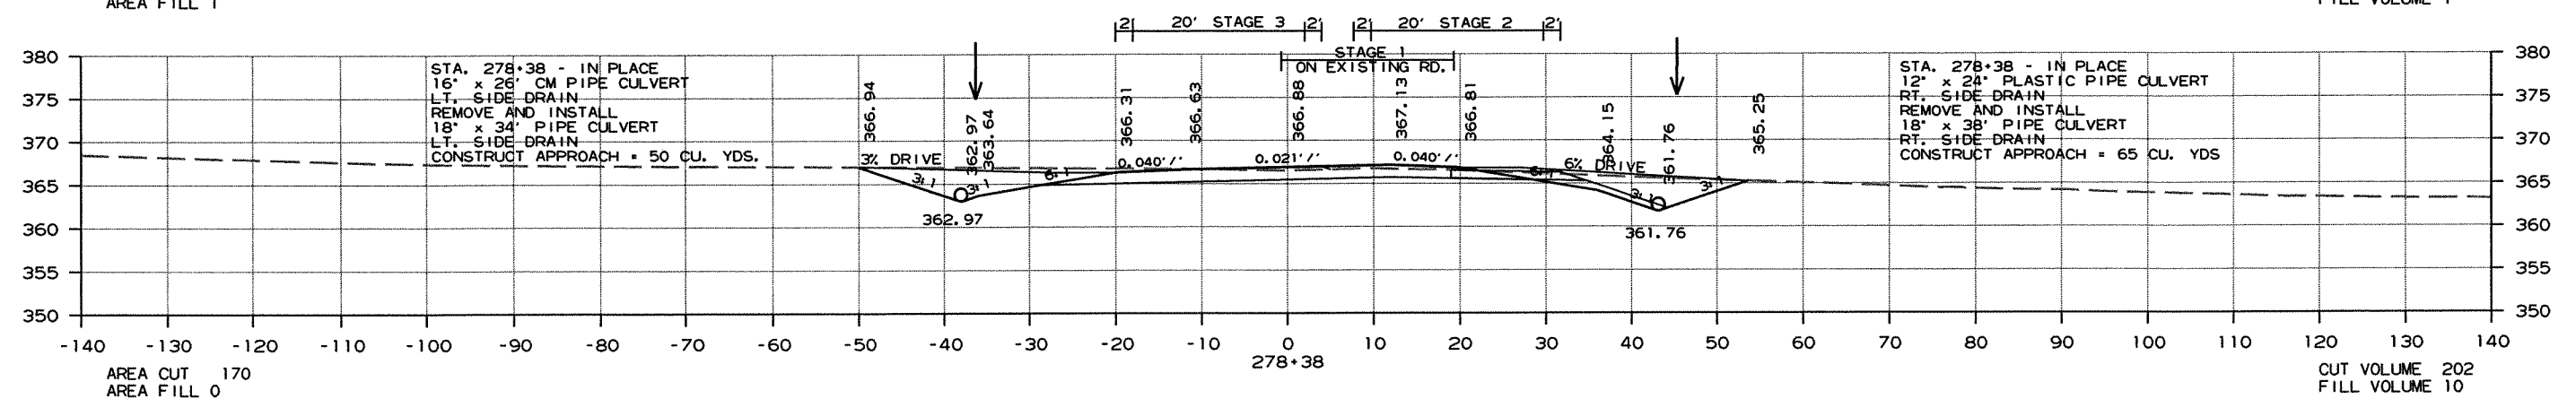

CROSS SECTION STA. 278+38 TO STA. 281+00

DATE REVISED	DATE FILMED	DATE REVISED	DATE FILMED	FED. RD. DIST. NO.	STATE	FED. AID PROJ. NO.	SHEET NO.	TOTAL SHEETS
8-27-12				6	ARK.			
						JOB NO. 050189	286	340




2 CROSS SECTIONS

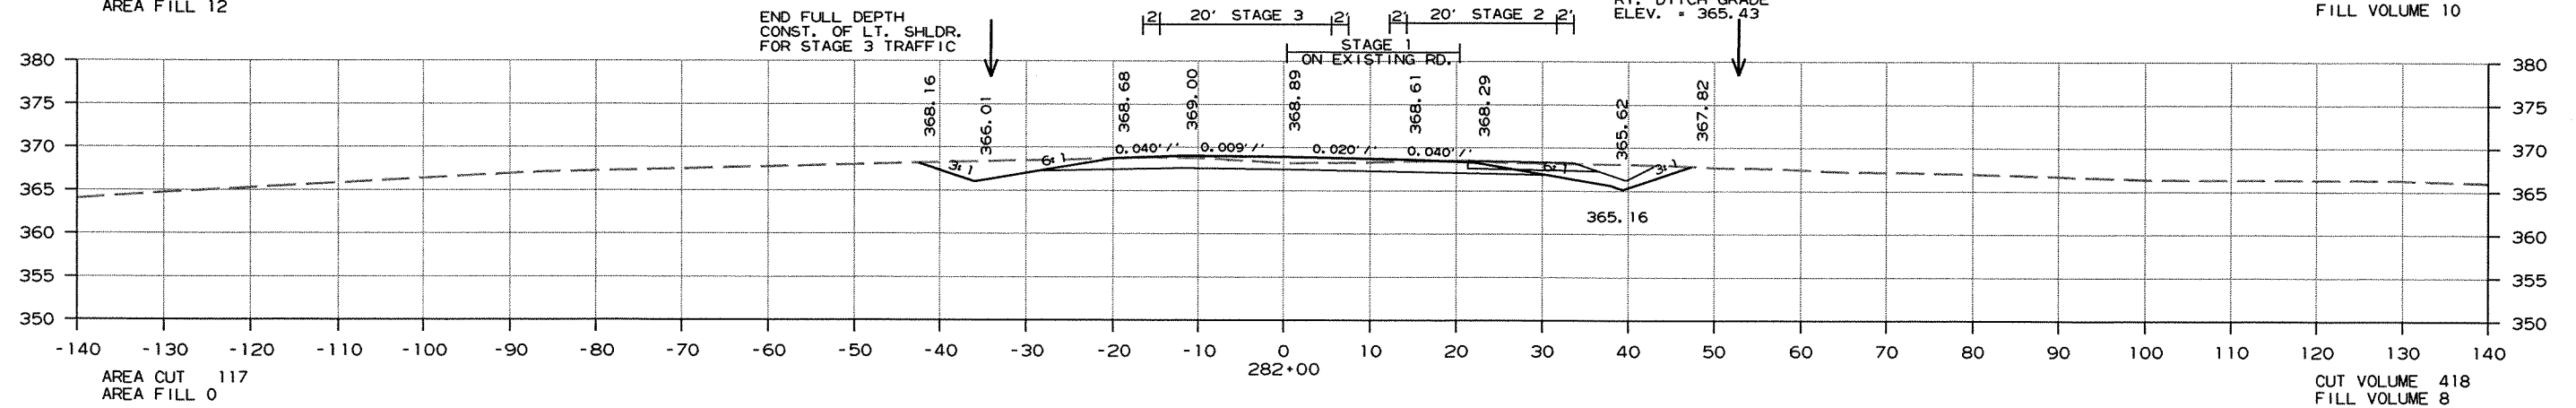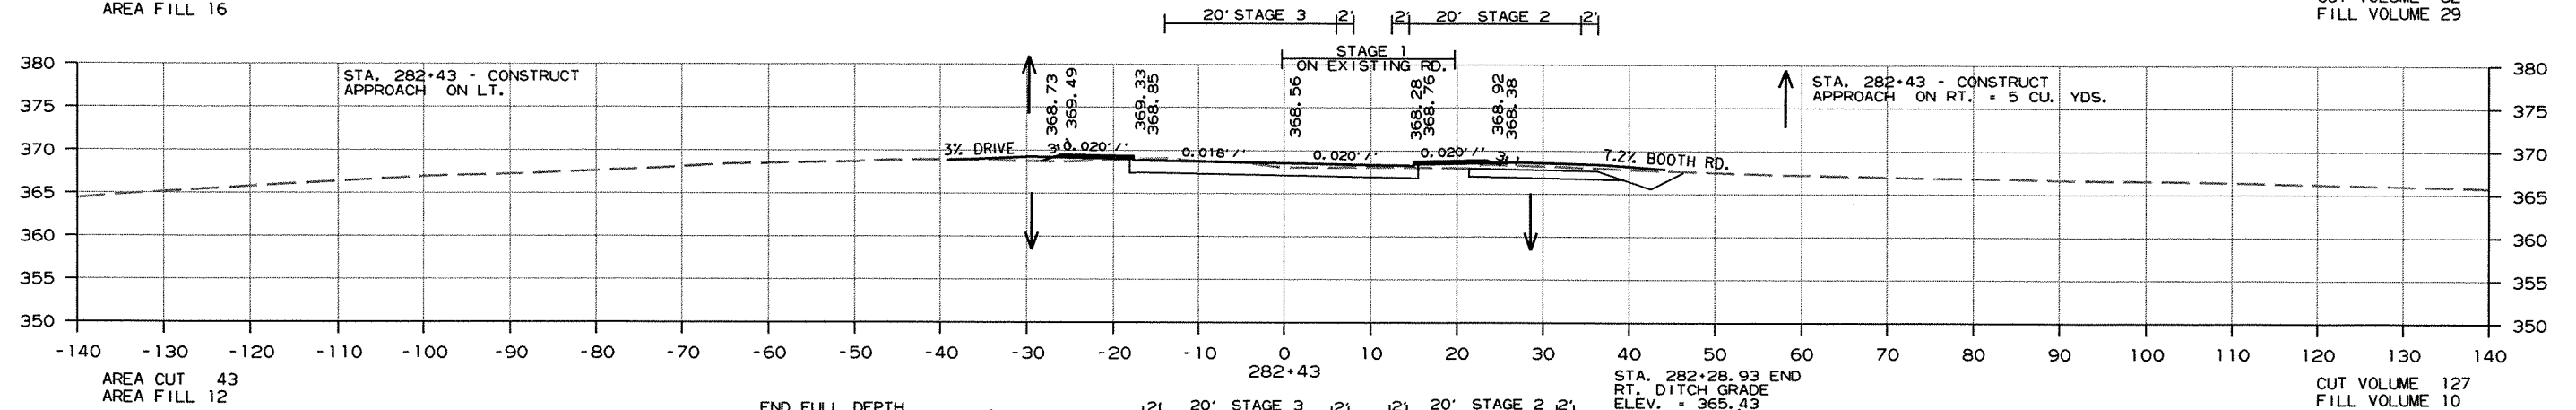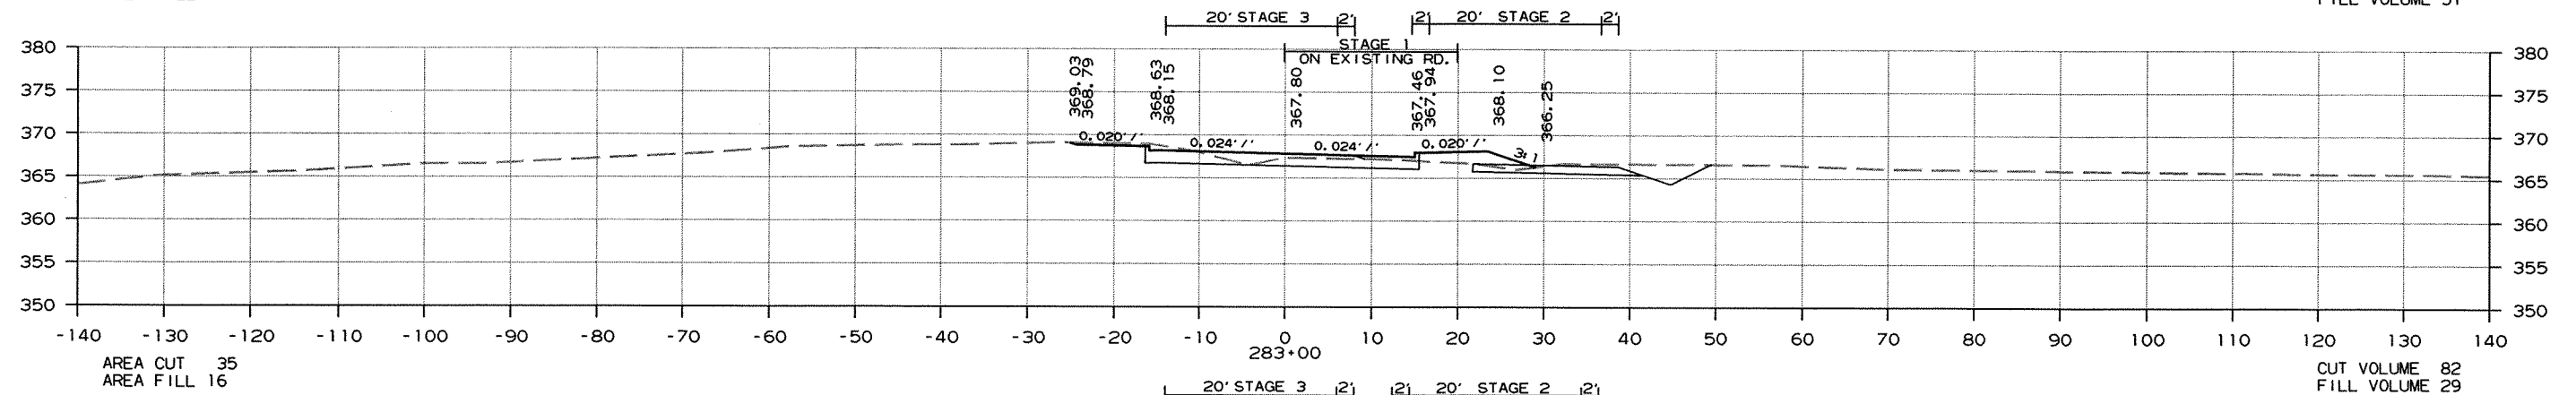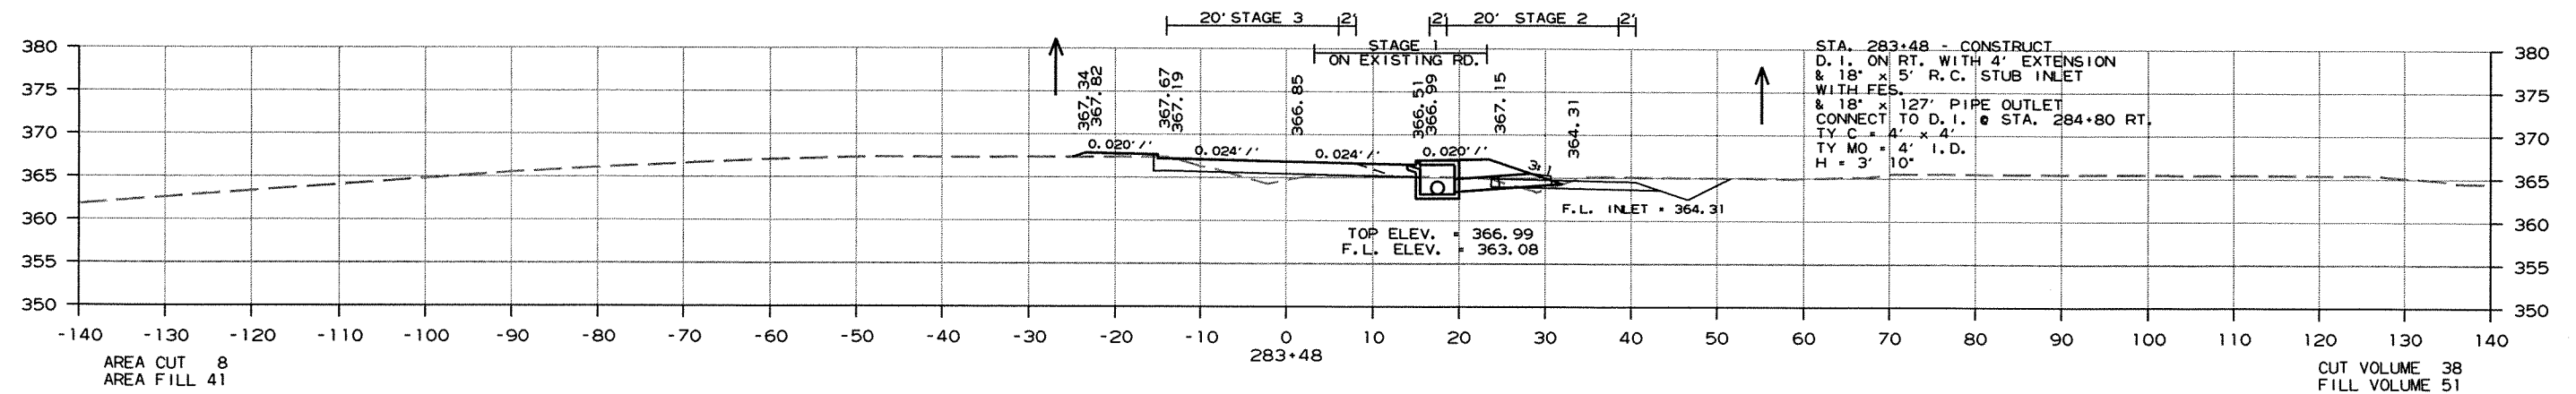

CROSS SECTION STA. 282+00 TO STA. 283+48

DATE REVISED	DATE FILMED	DATE REVISED	DATE FILMED	FED. RD. DIST. NO.	STATE	FED. AID PROJ. NO.	SHEET NO.	TOTAL SHEETS
				6	ARK.			
						JOB NO. 050189	287	340




2 CROSS SECTIONS

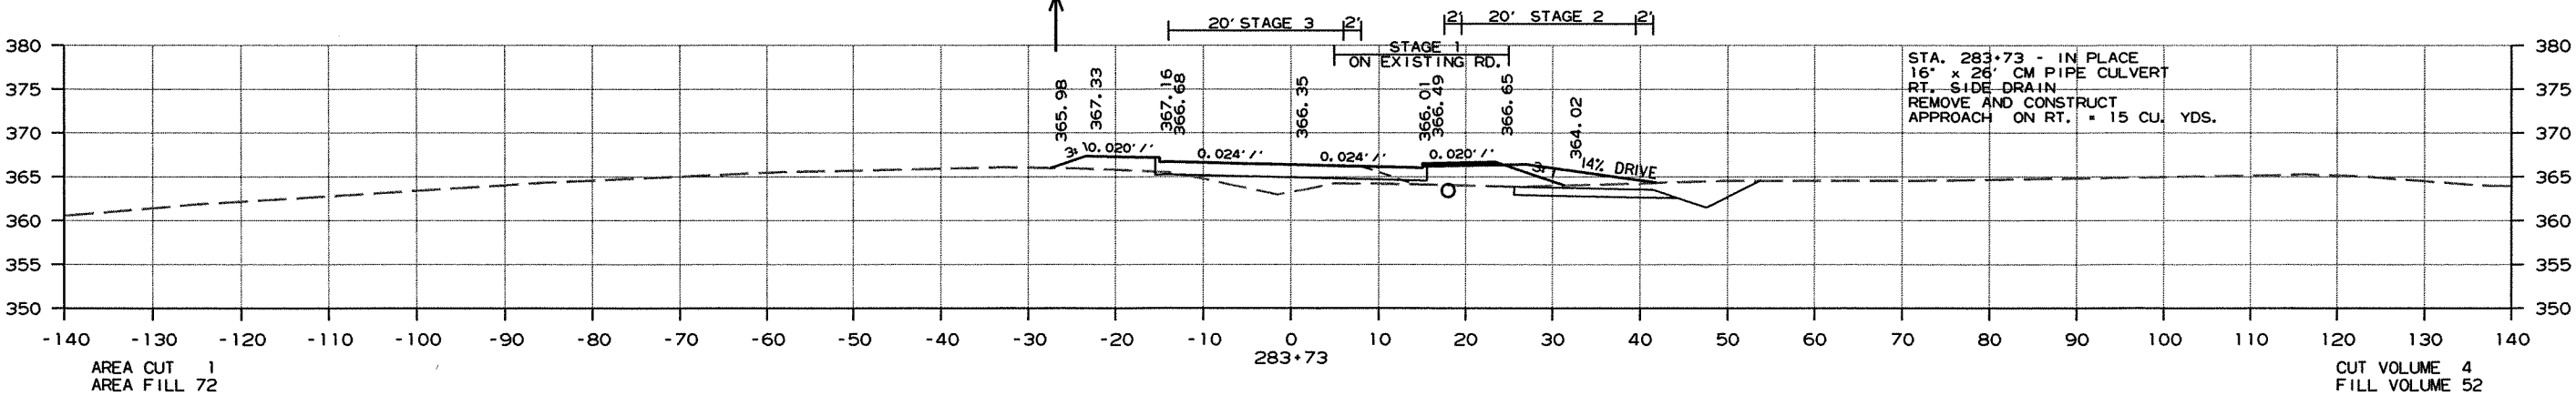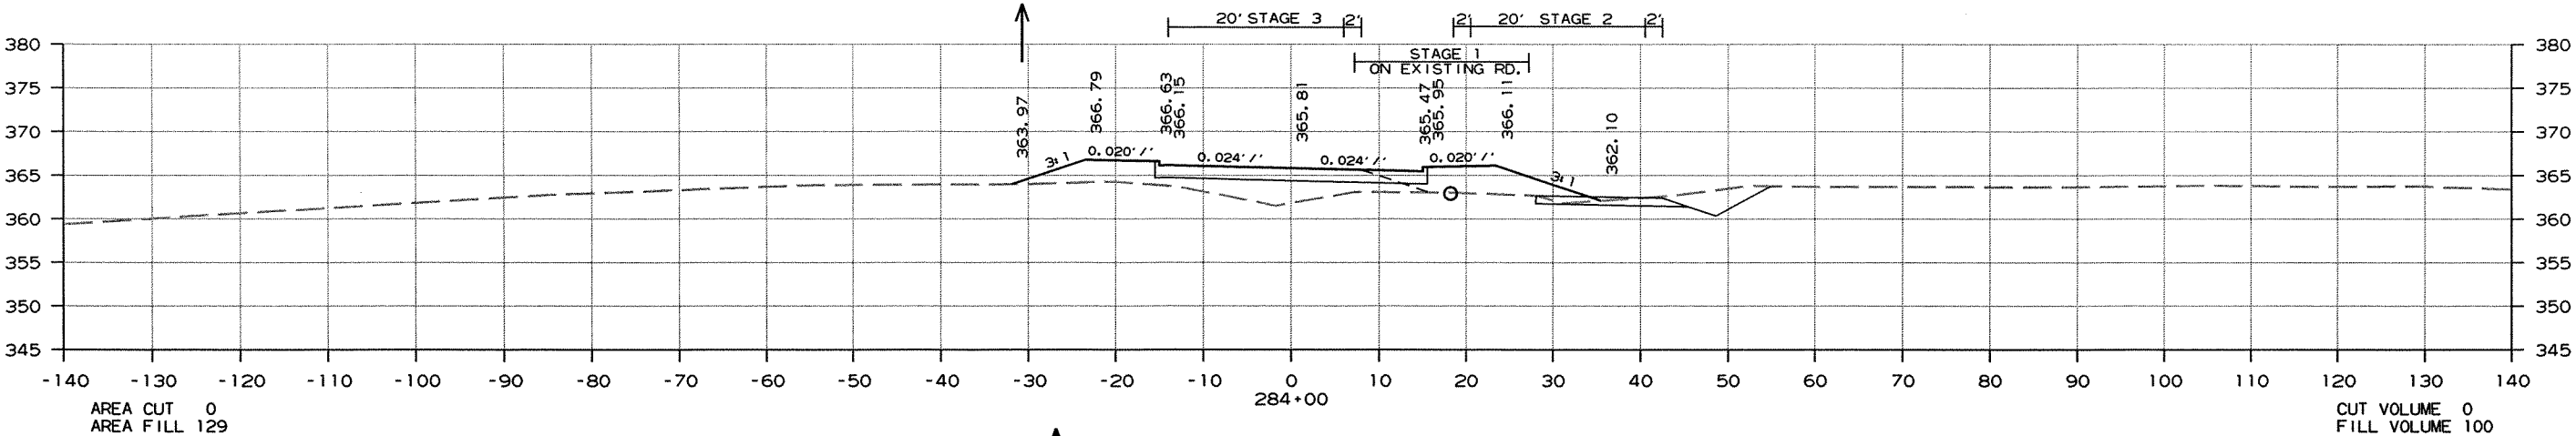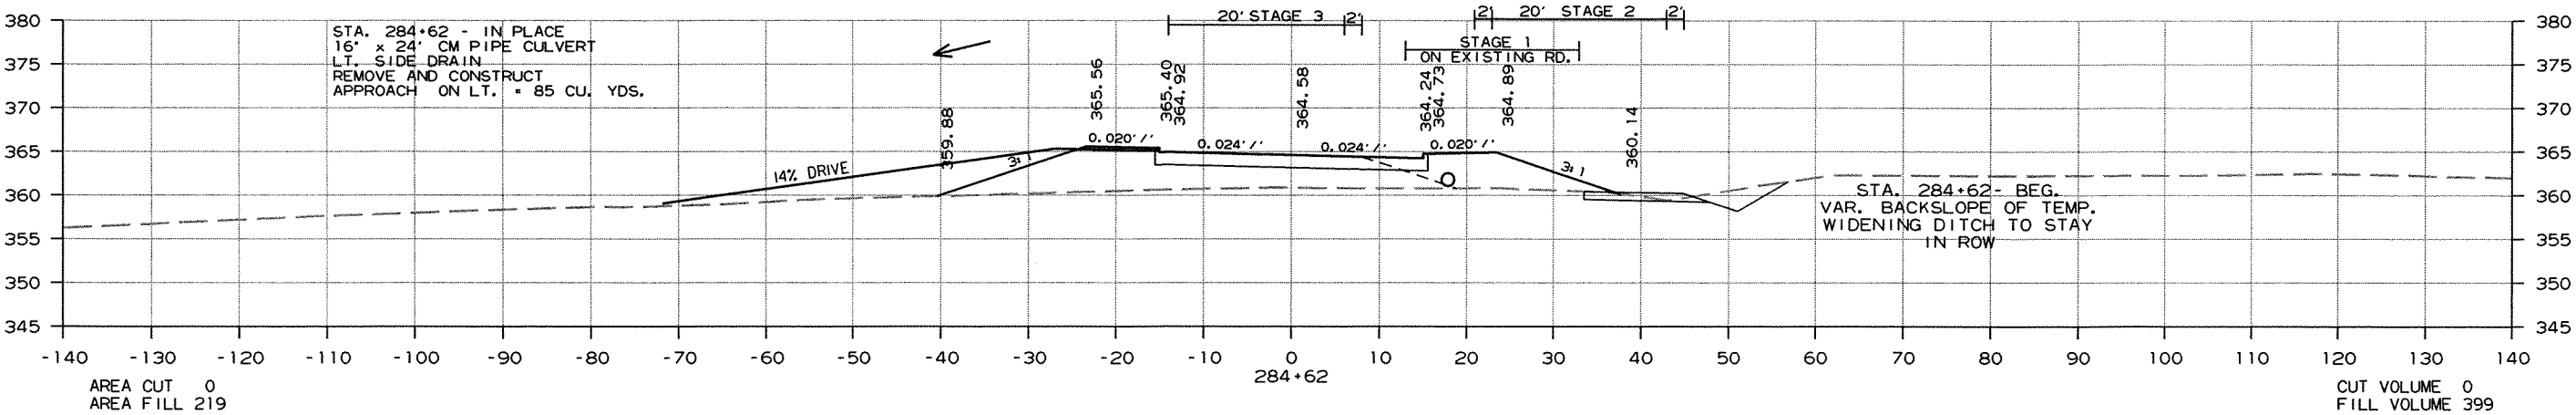

CROSS SECTION STA. 283+73 TO STA. 284+62

DATE REVISED	DATE FILMED	DATE REVISED	DATE FILMED	FED. AID PROJ. NO.	STATE	SHEET NO.	TOTAL SHEETS
8-27-12				6	ARK.		
				JOB NO.	050189	289	340

2 CROSS SECTIONS

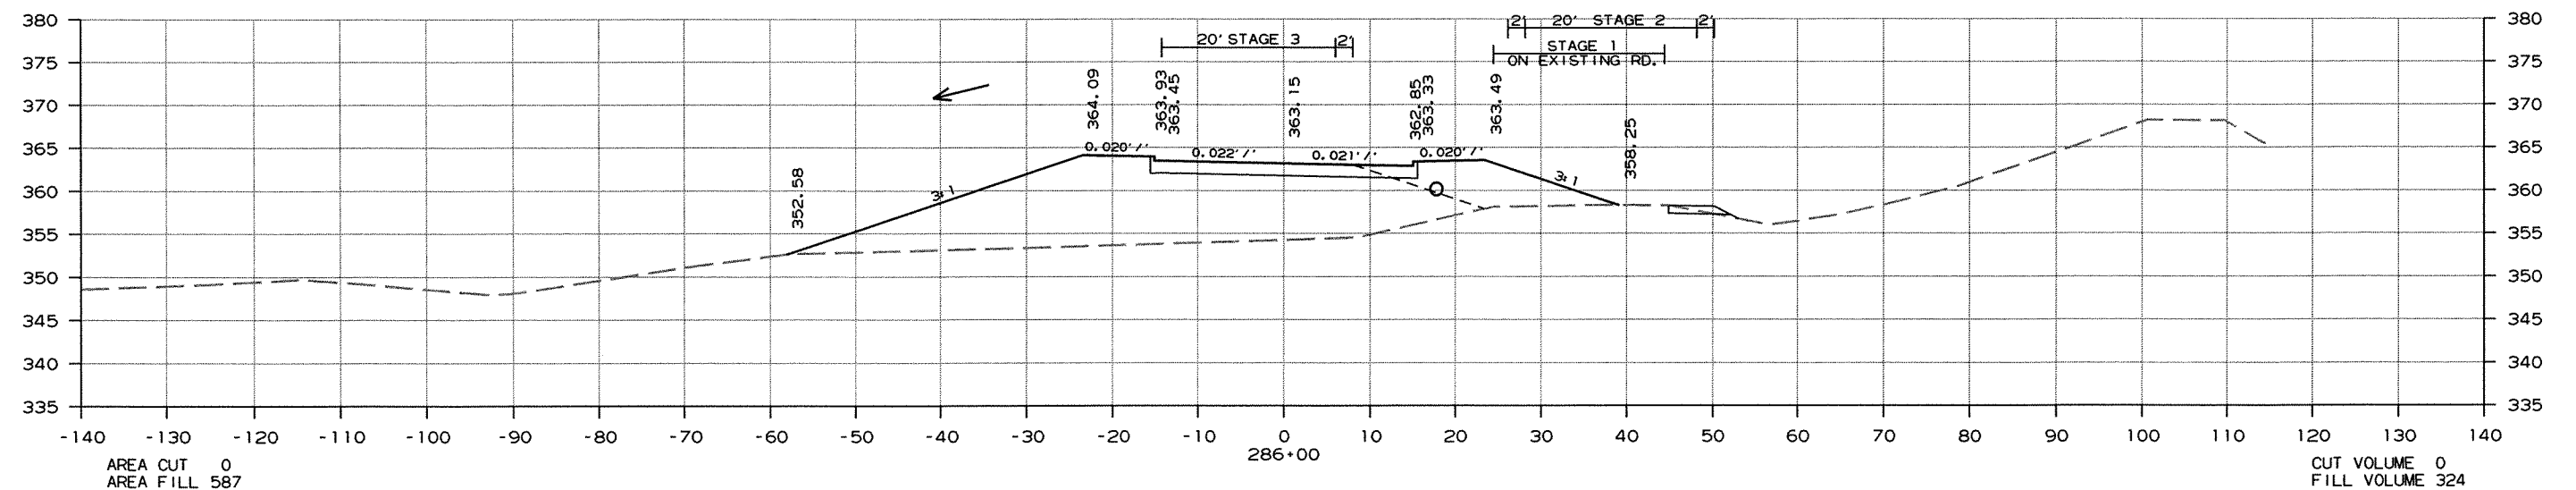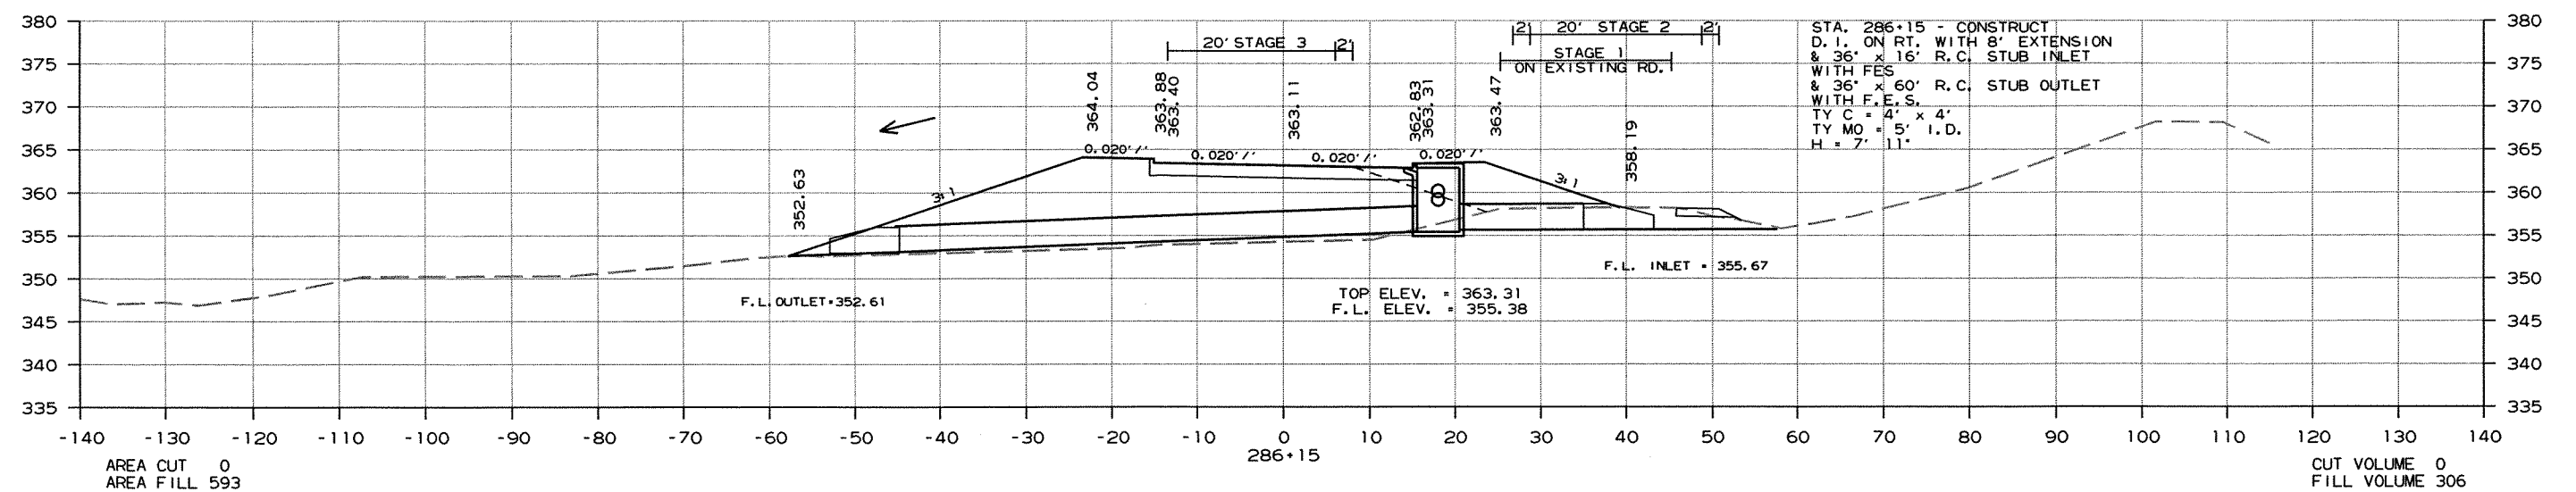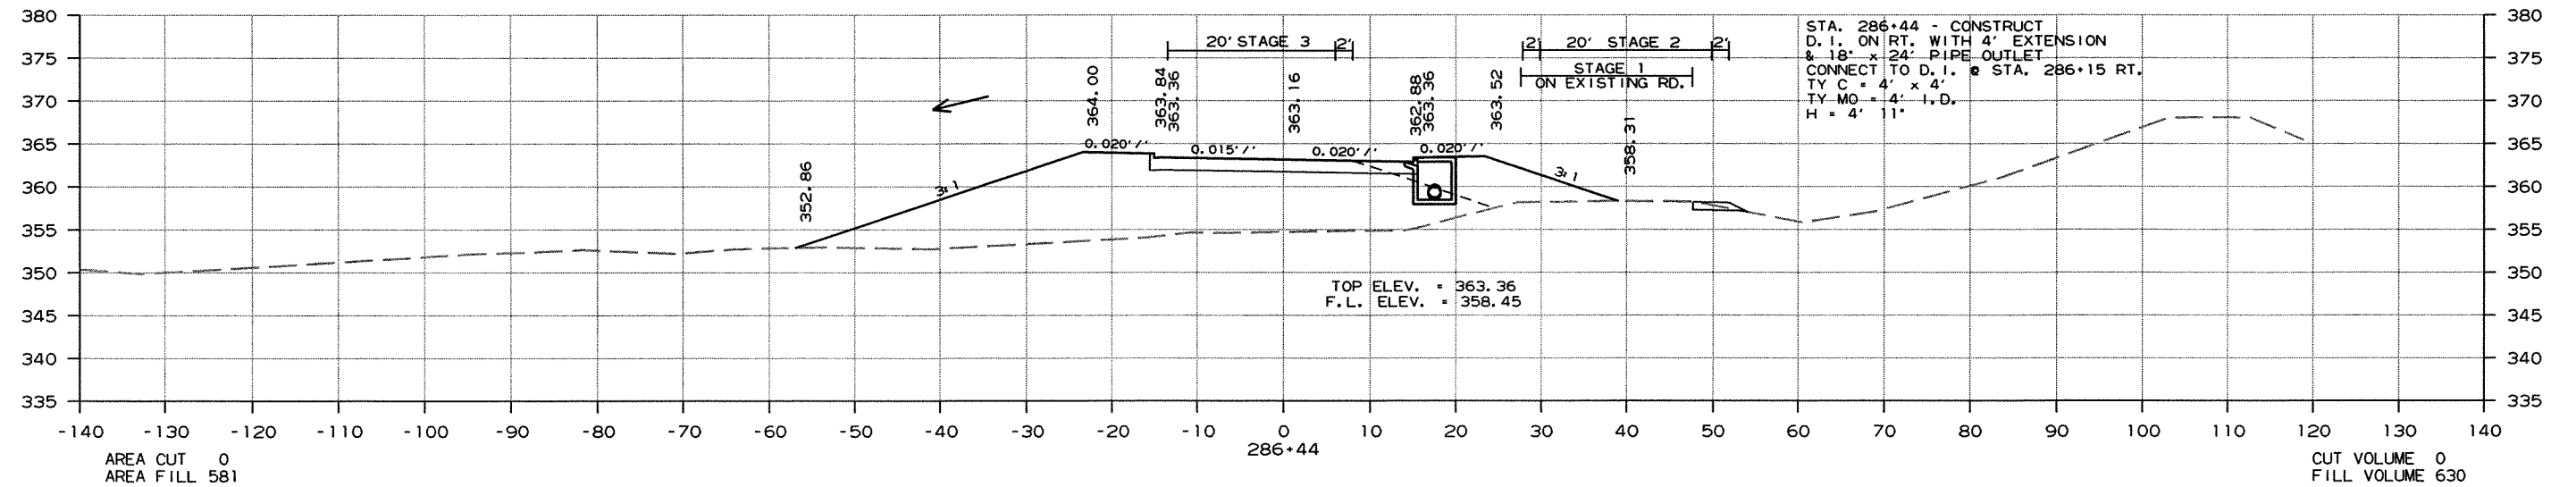




CROSS SECTION STA. 286+00 TO STA. 286+43

8/29/2012

R050189.DGN

DATE REVISED	DATE FILMED	DATE REVISED	DATE FILMED	FED. RD. DIST. NO.	STATE	FED. AID PROJ. NO.	SHEET NO.	TOTAL SHEETS
				6	ARK.			
				JOB NO.	050189		290	340

② CROSS SECTIONS

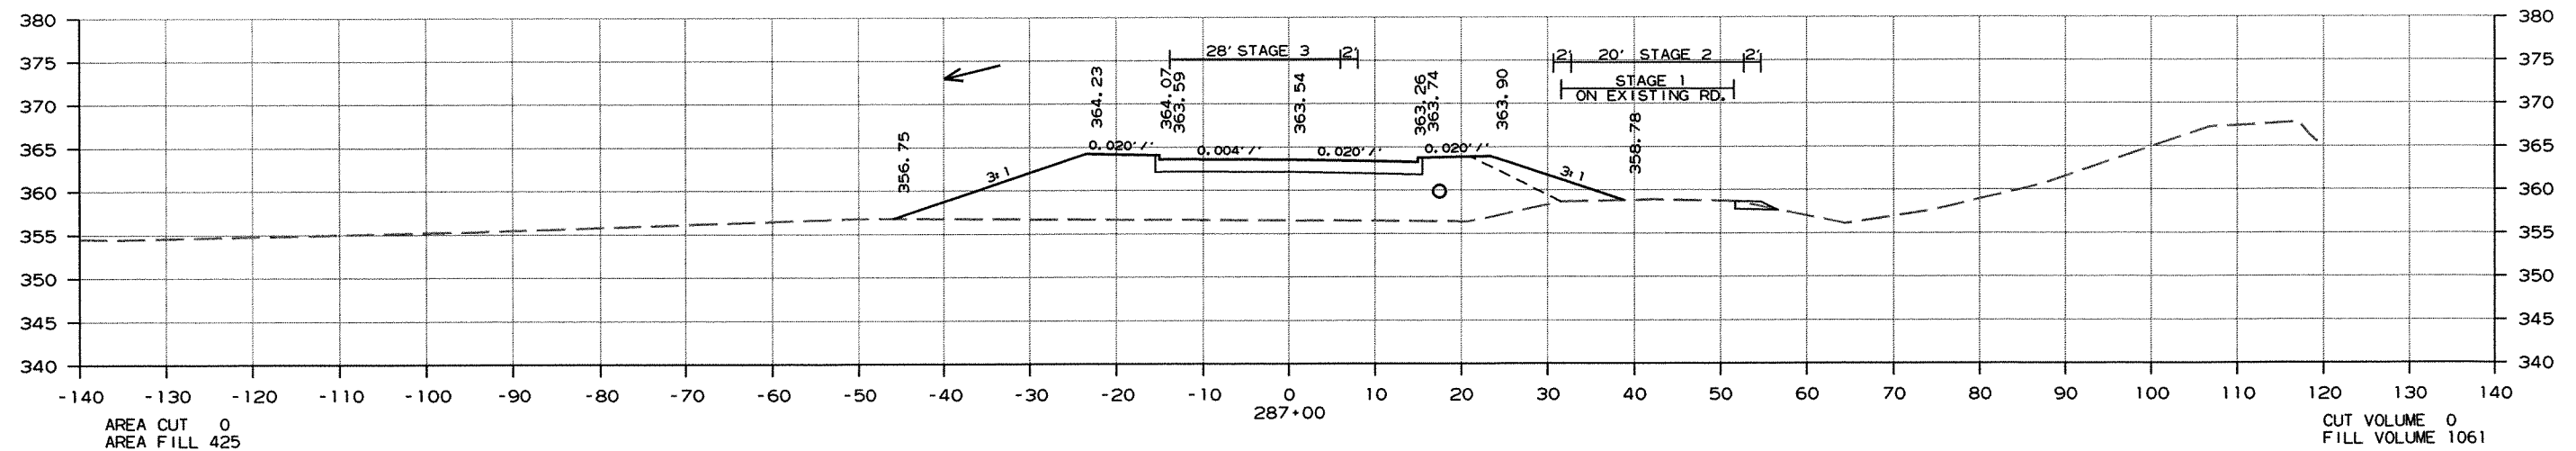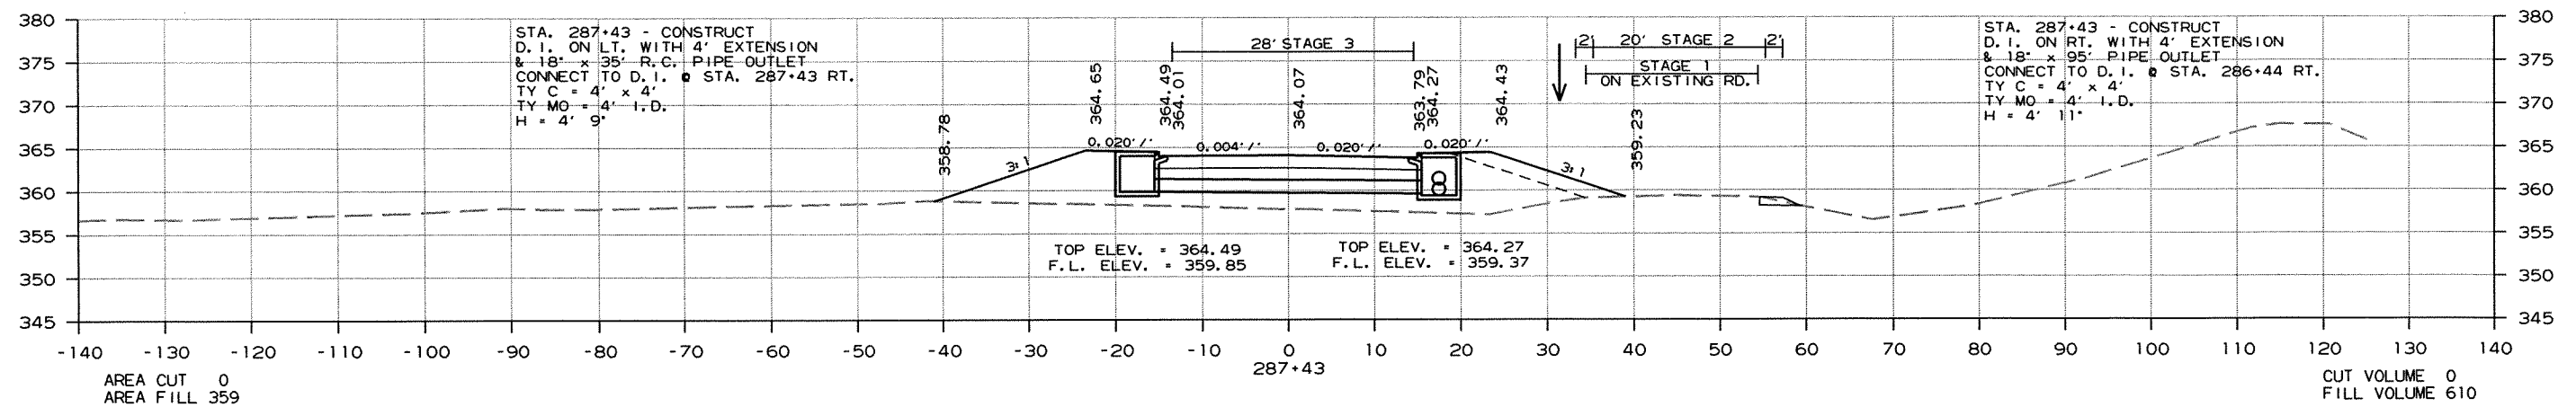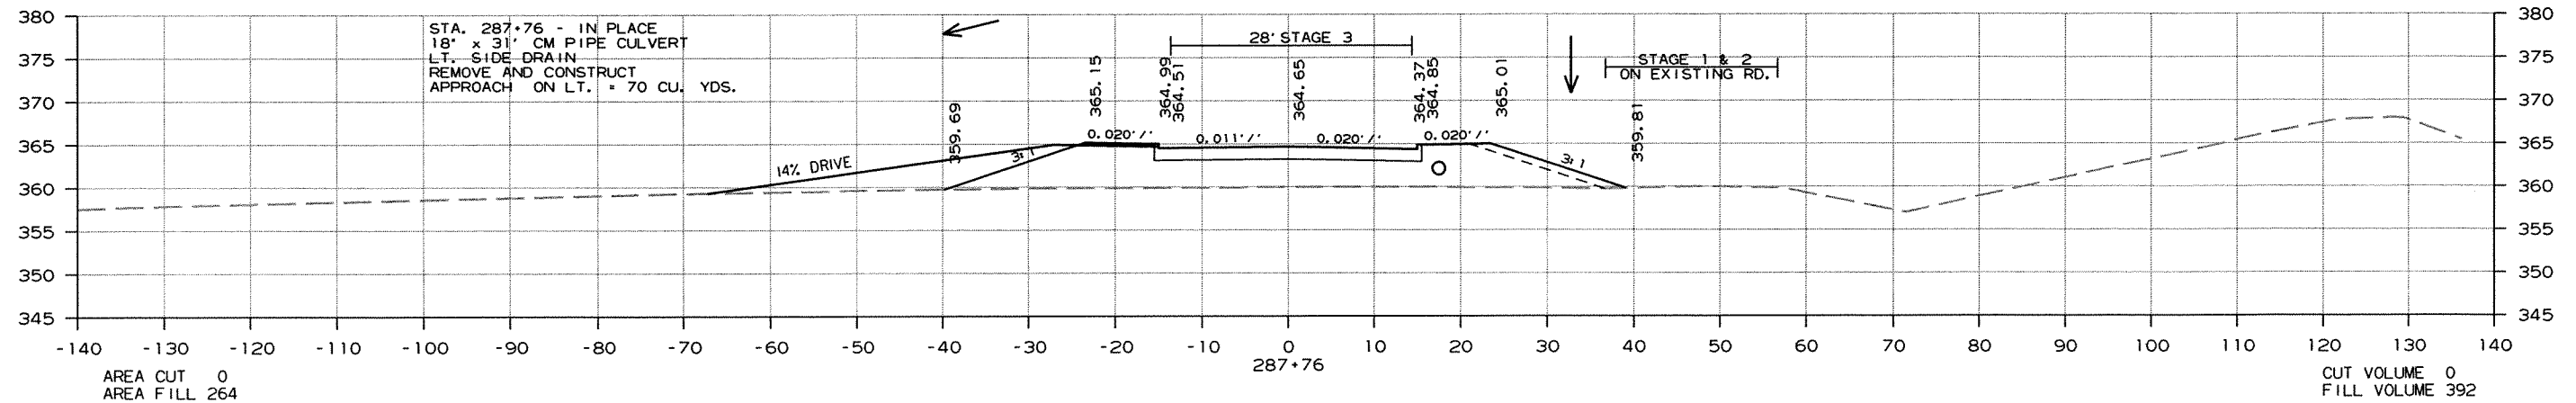




CROSS SECTION STA. 287+00 TO STA. 287+76

8/6/2012

R050189.DGN

DATE REVISED	DATE FILMED	DATE REVISED	DATE FILMED	FED. RD. DIST. NO.	STATE	FED. AID PROJ. NO.	SHEET NO.	TOTAL SHEETS
				6	ARK.			
						JOB NO. 050189	291	340

② CROSS SECTIONS

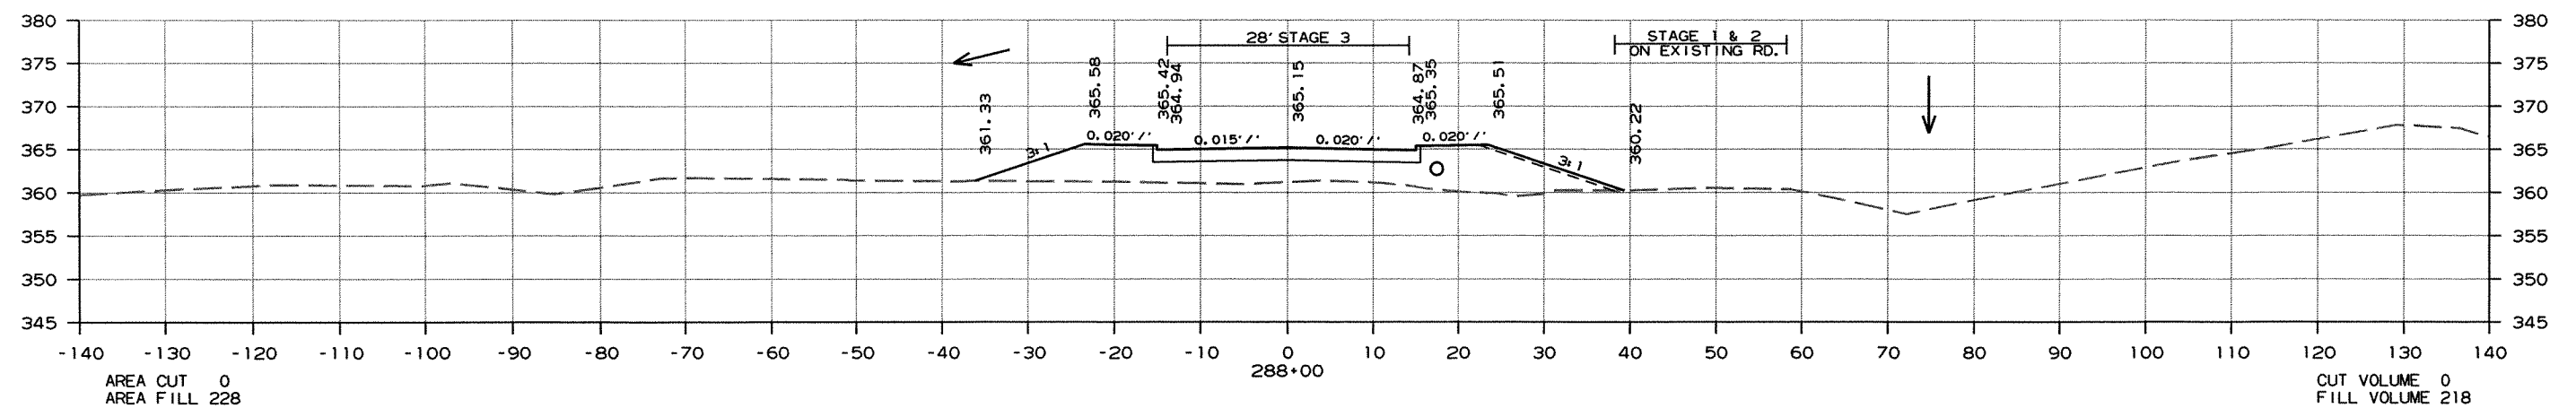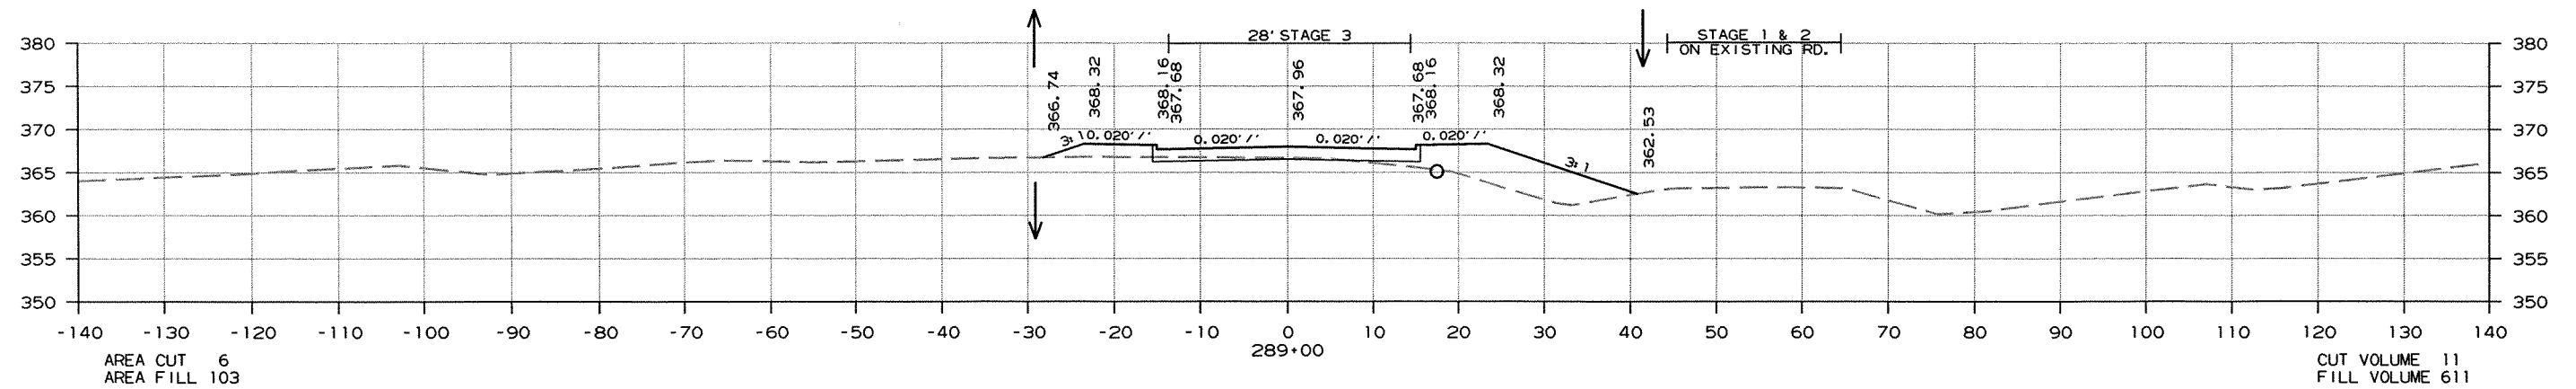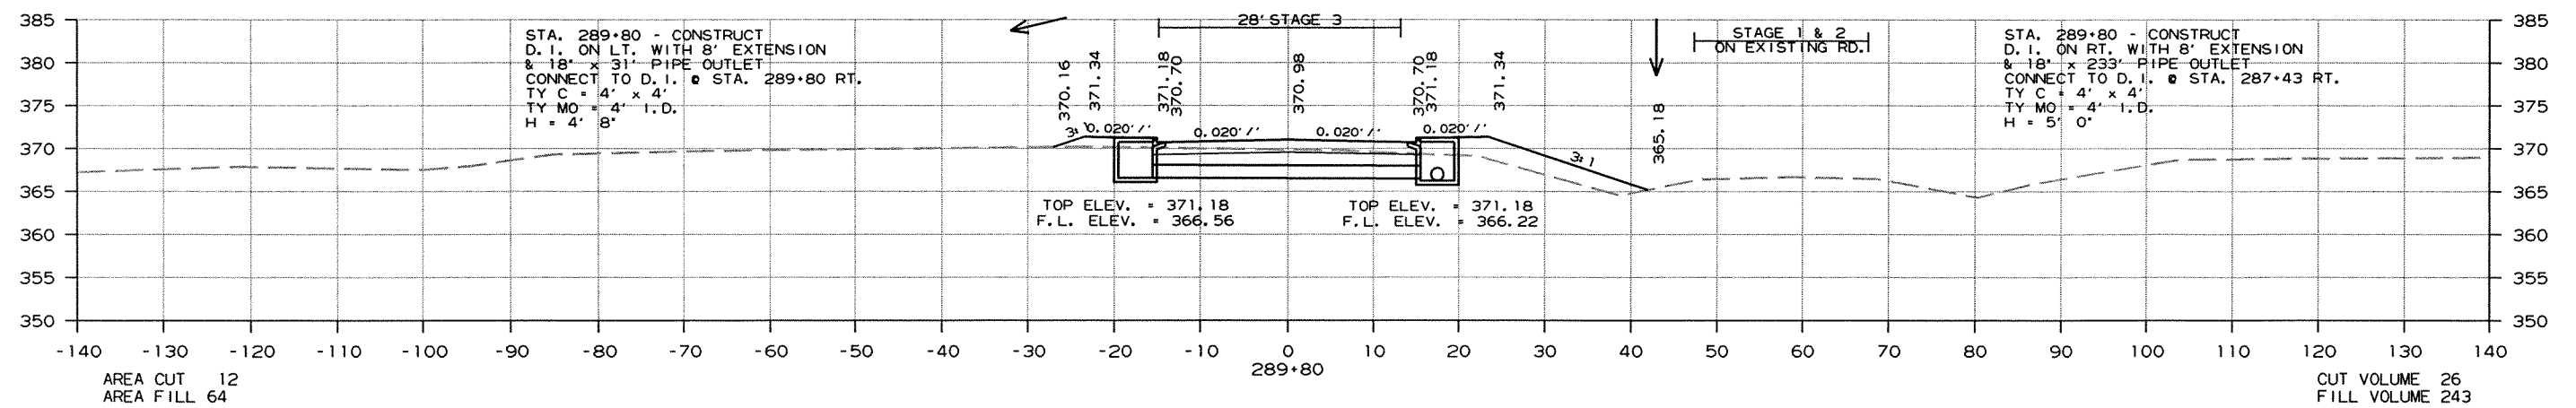





CROSS SECTION STA. 288+00 TO STA. 289+79

8/6/2012

R050189.DGN

DATE REVISED	DATE FILMED	DATE REVISED	DATE FILMED	FED. RD. DIST. NO.	STATE	FED. AID PROJ. NO.	SHEET NO.	TOTAL SHEETS
				6	ARK.			
						JOB NO. 050189	292	340




2 CROSS SECTIONS

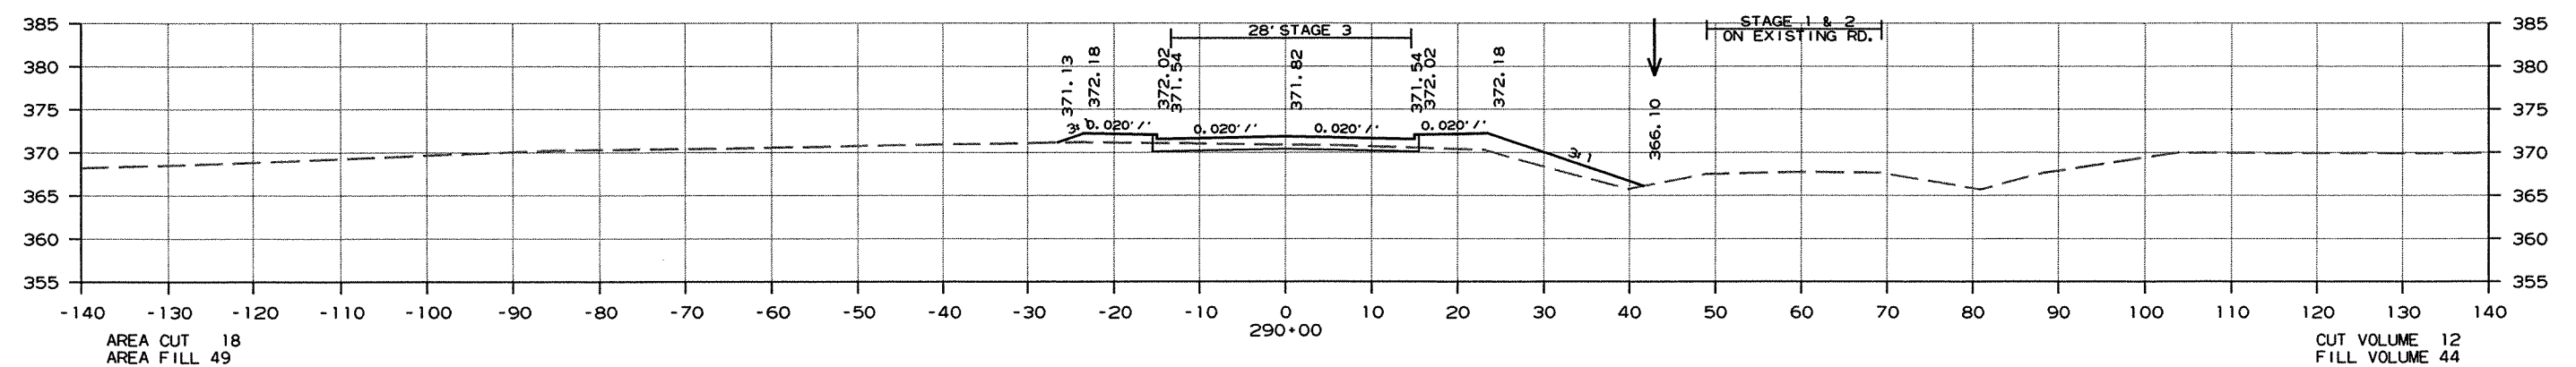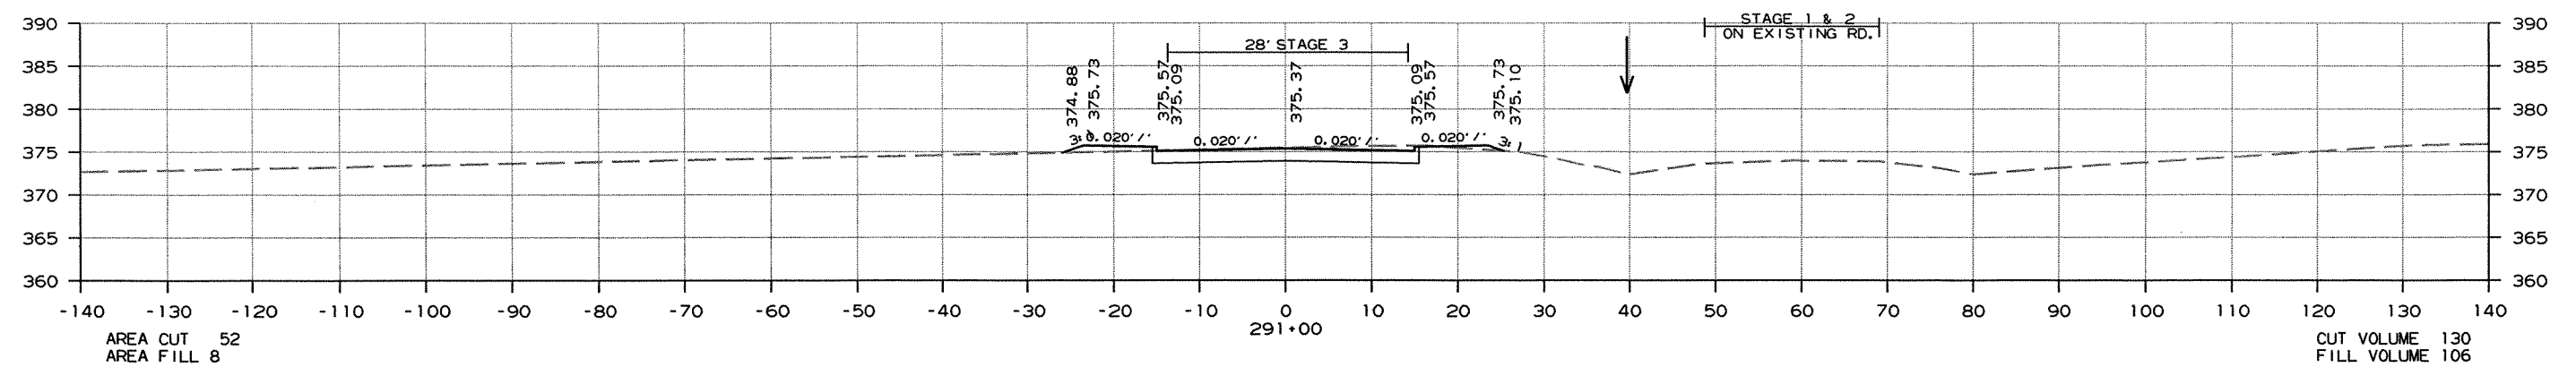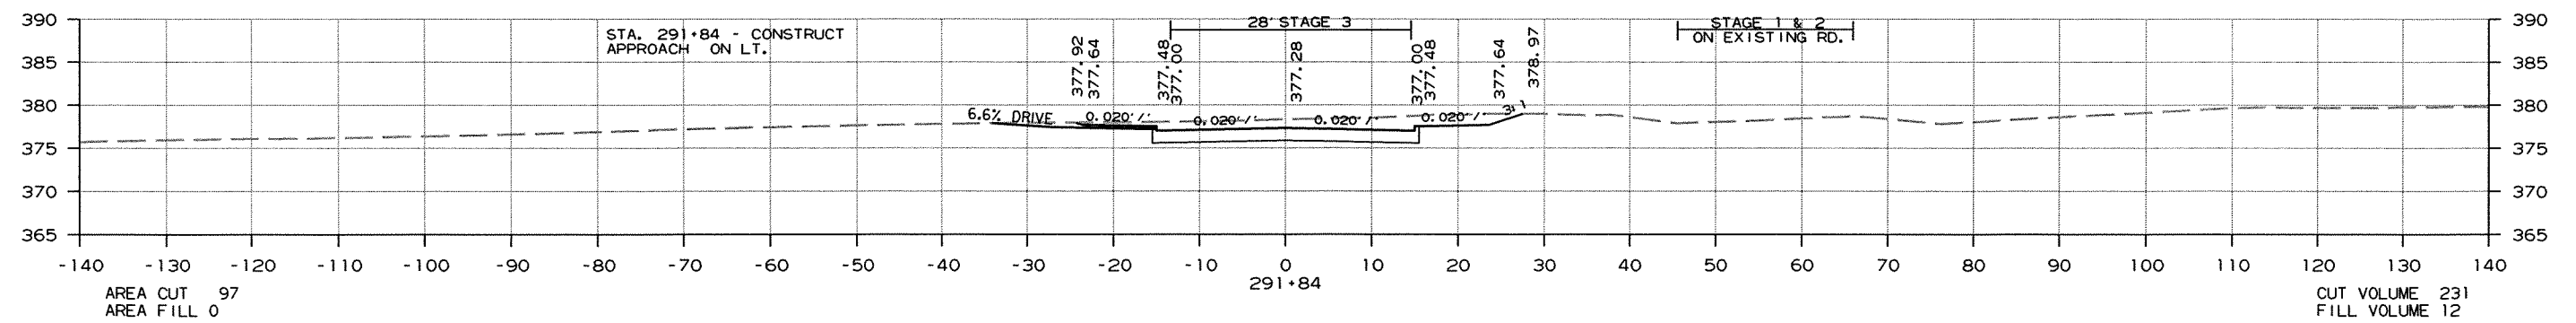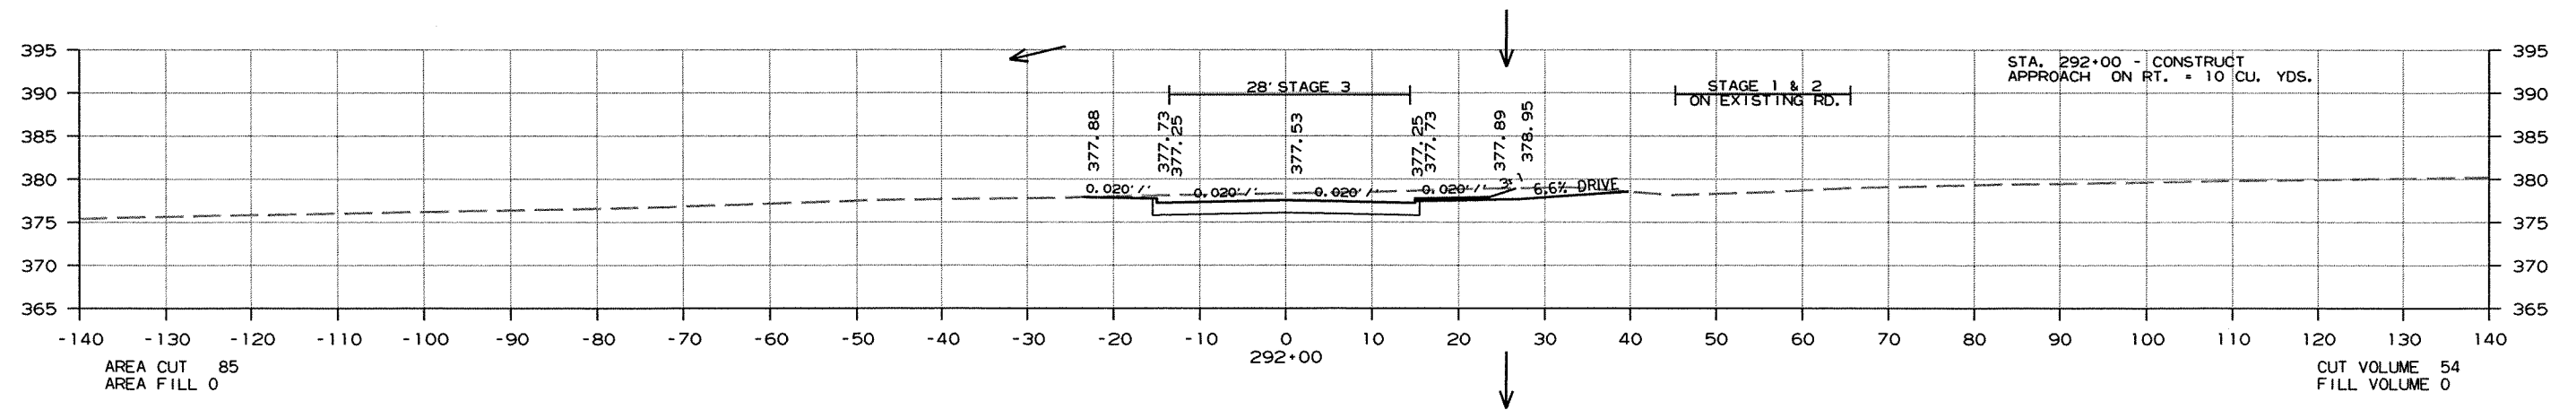

CROSS SECTION STA. 290+00 TO STA. 292+00

DATE REVISED	DATE FILMED	DATE REVISED	DATE FILMED	FED. RD. DIST. NO.	STATE	FED. AID PROJ. NO.	SHEET NO.	TOTAL SHEETS
				6	ARK.			
				JOB NO.		050189	293	340




2 CROSS SECTIONS

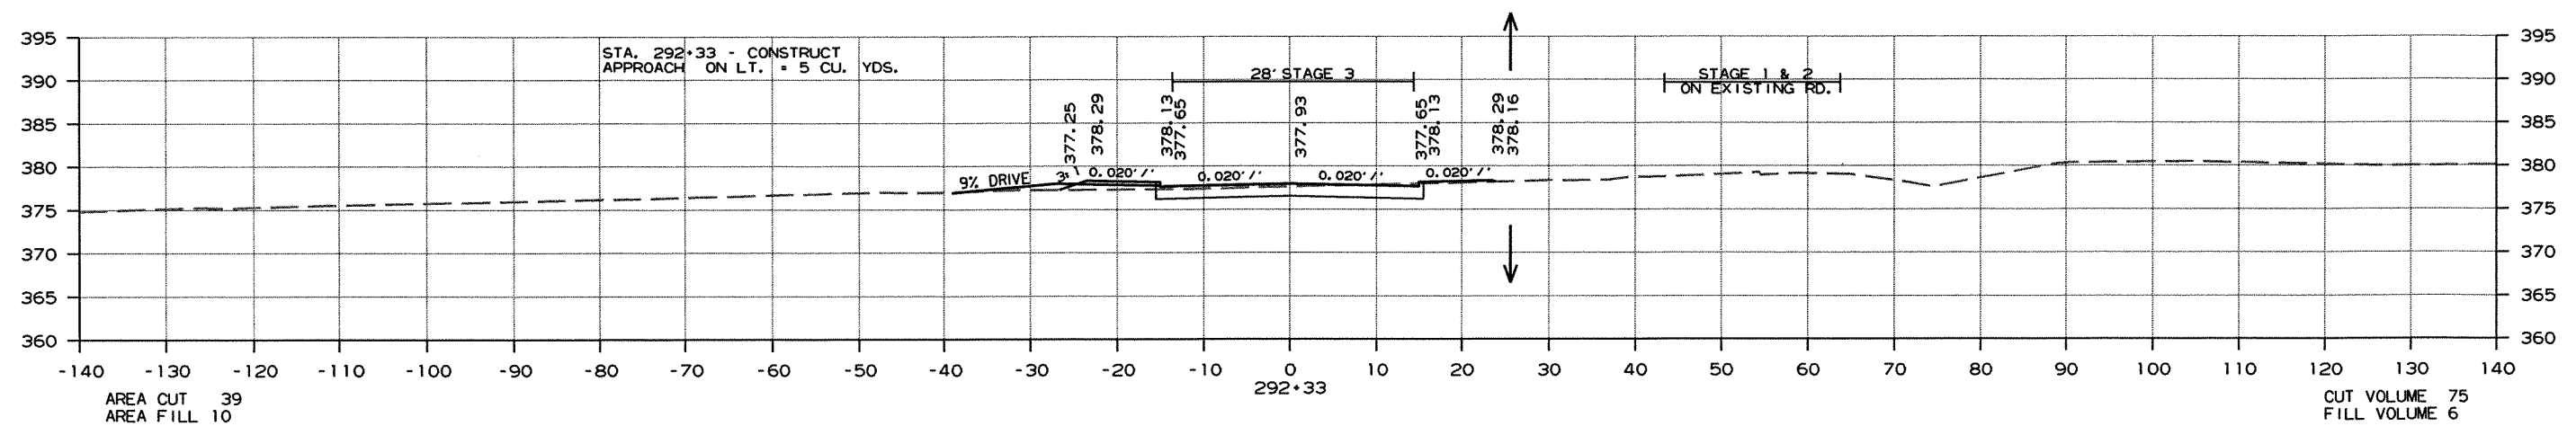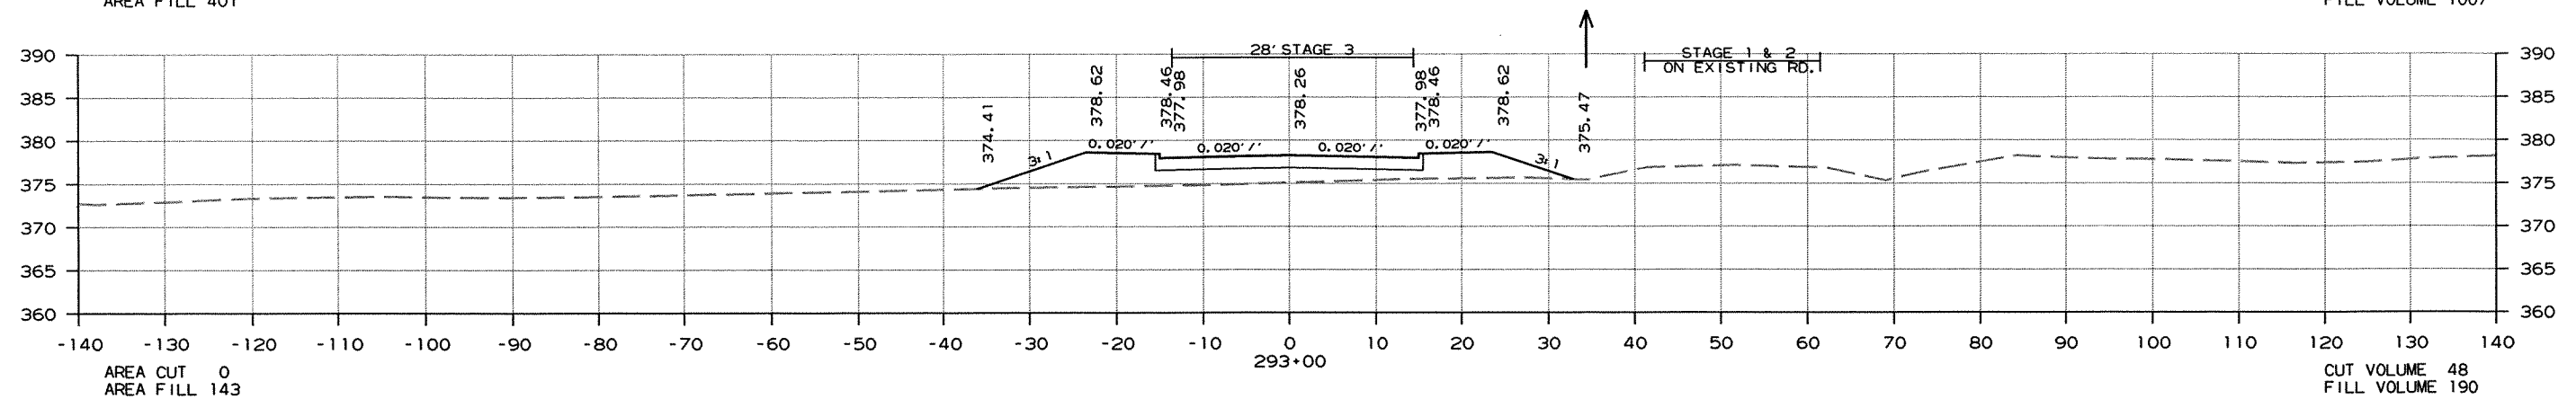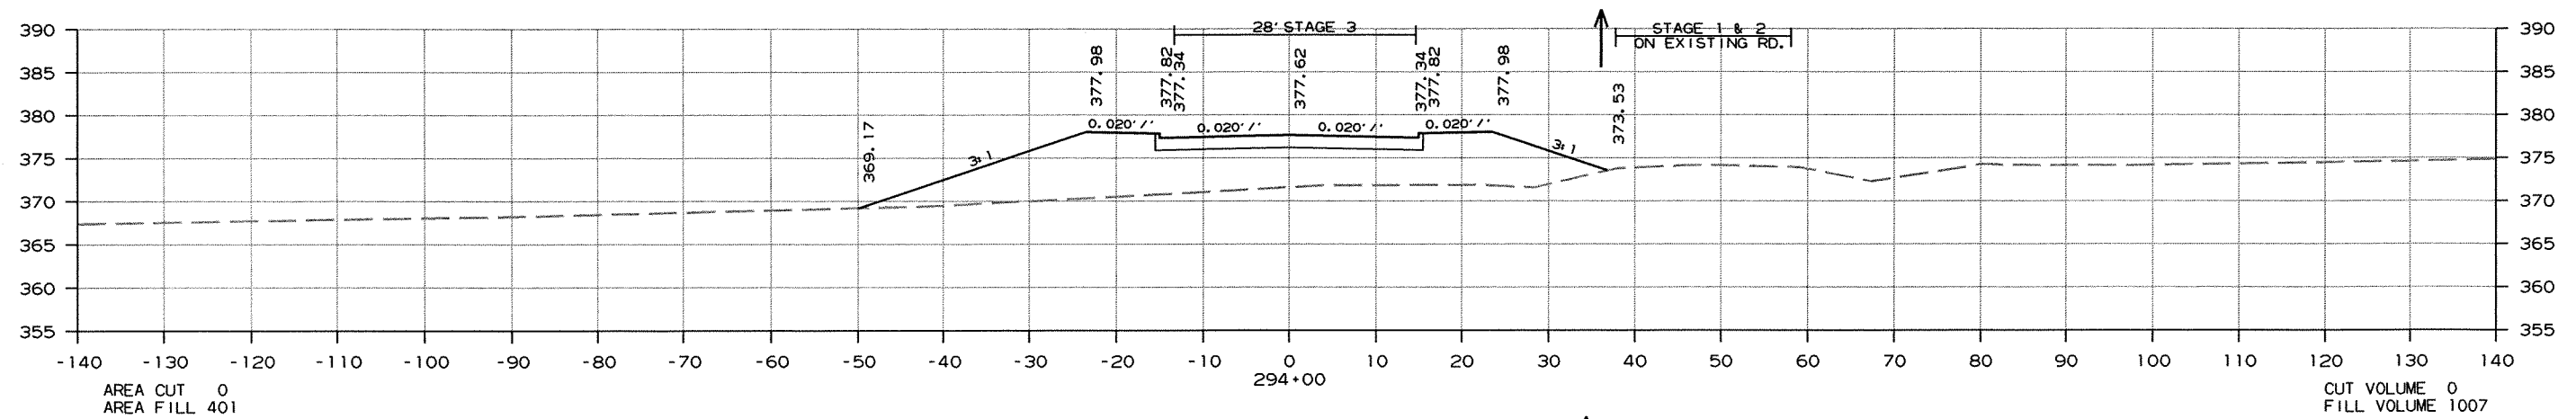

CROSS SECTION STA. 292+33 TO STA. 294+00

DATE REVISED	DATE FILMED	DATE REVISED	DATE FILMED	FED. RD. DIST. NO.	STATE	FED. AID PROJ. NO.	SHEET NO.	TOTAL SHEETS
8-27-12				6	ARK.			
					JOB NO.	050189	294	340




2 CROSS SECTIONS

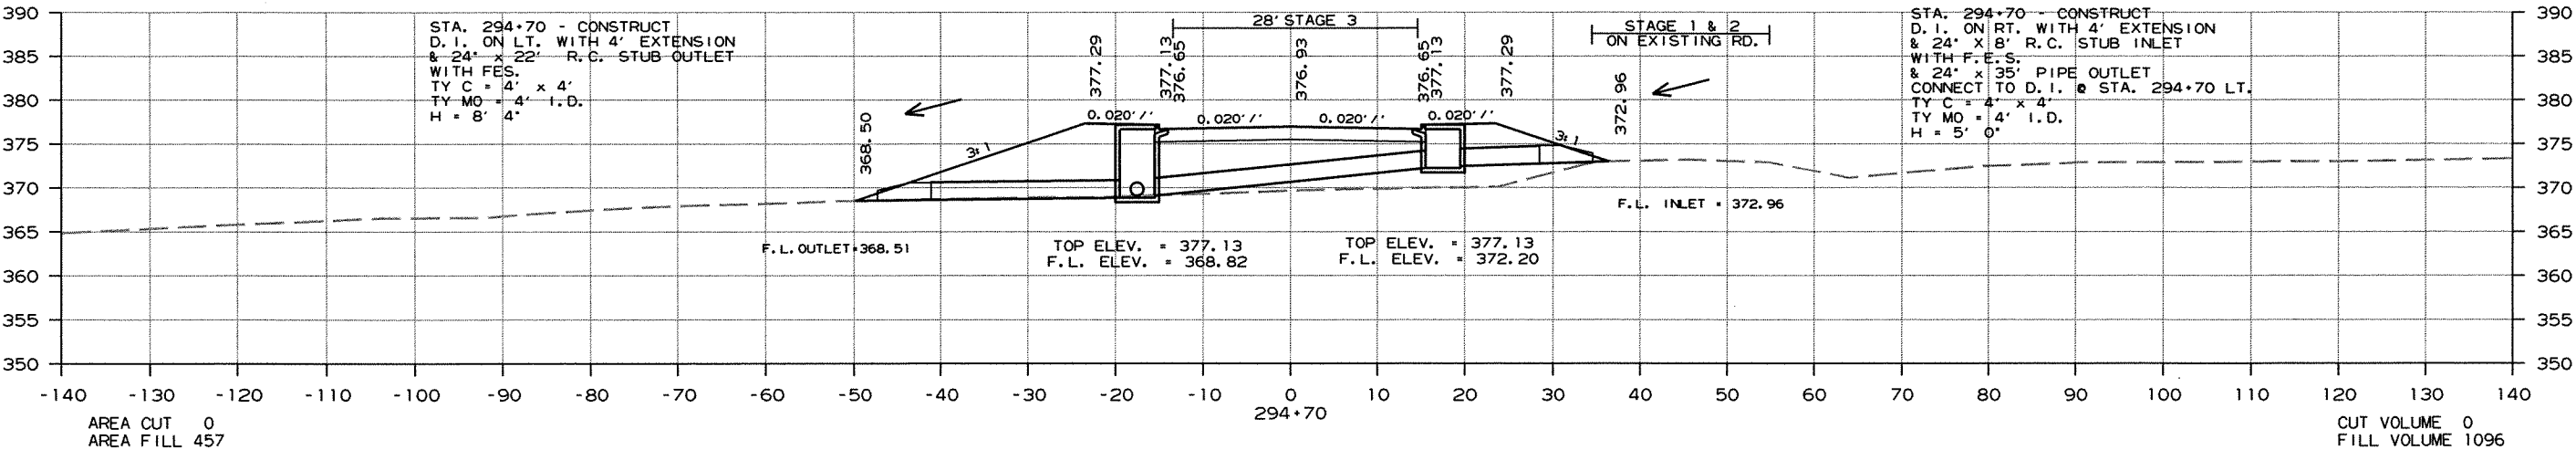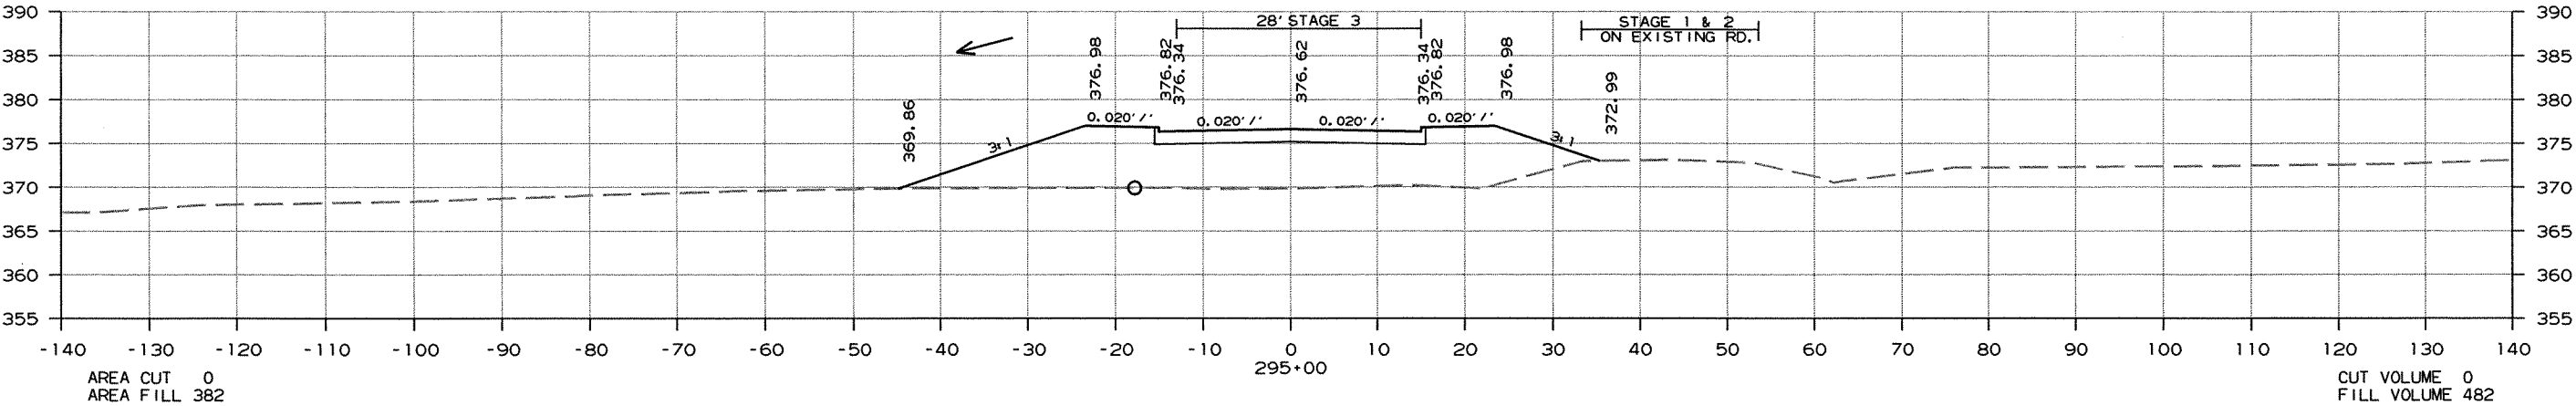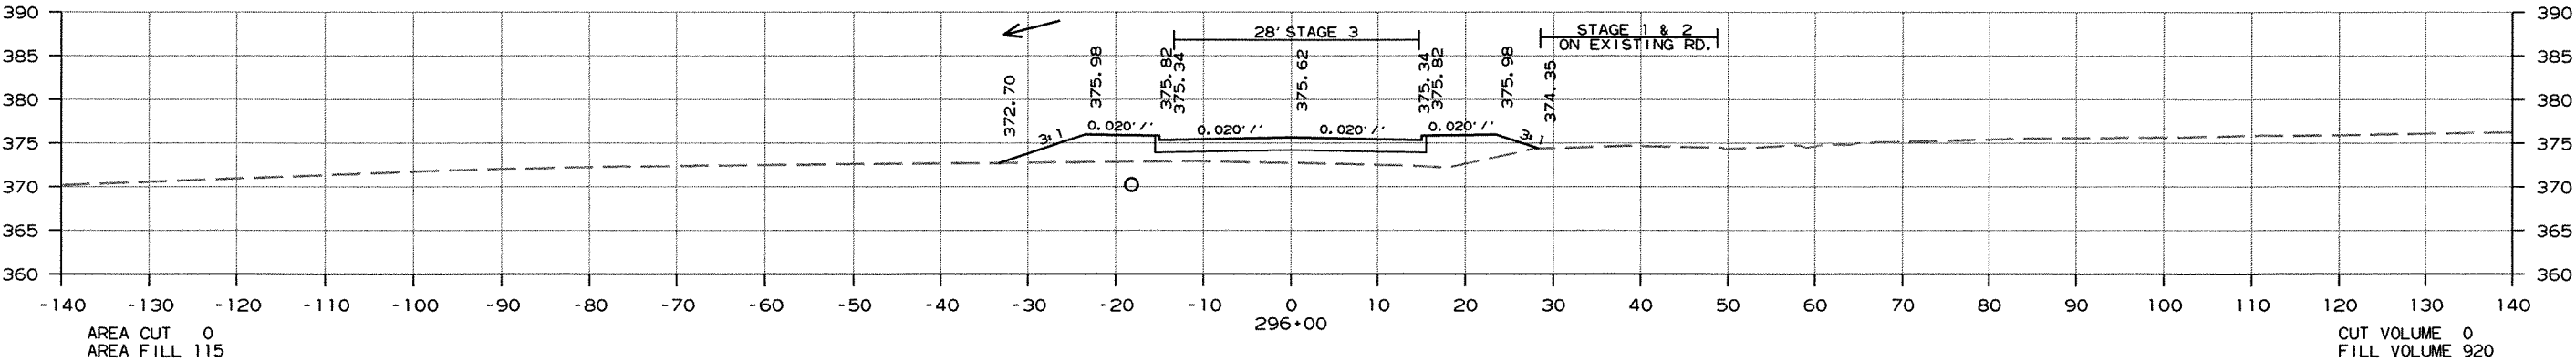

CROSS SECTION STA. 294+69 TO STA. 296+00

DATE REVISED	DATE FILMED	DATE REVISED	DATE FILMED	FED. RD. DIST. NO.	STATE	FED. AID PROJ. NO.	SHEET NO.	TOTAL SHEETS
				6	ARK.			
						JOB NO. 050189	295	340




2 CROSS SECTIONS

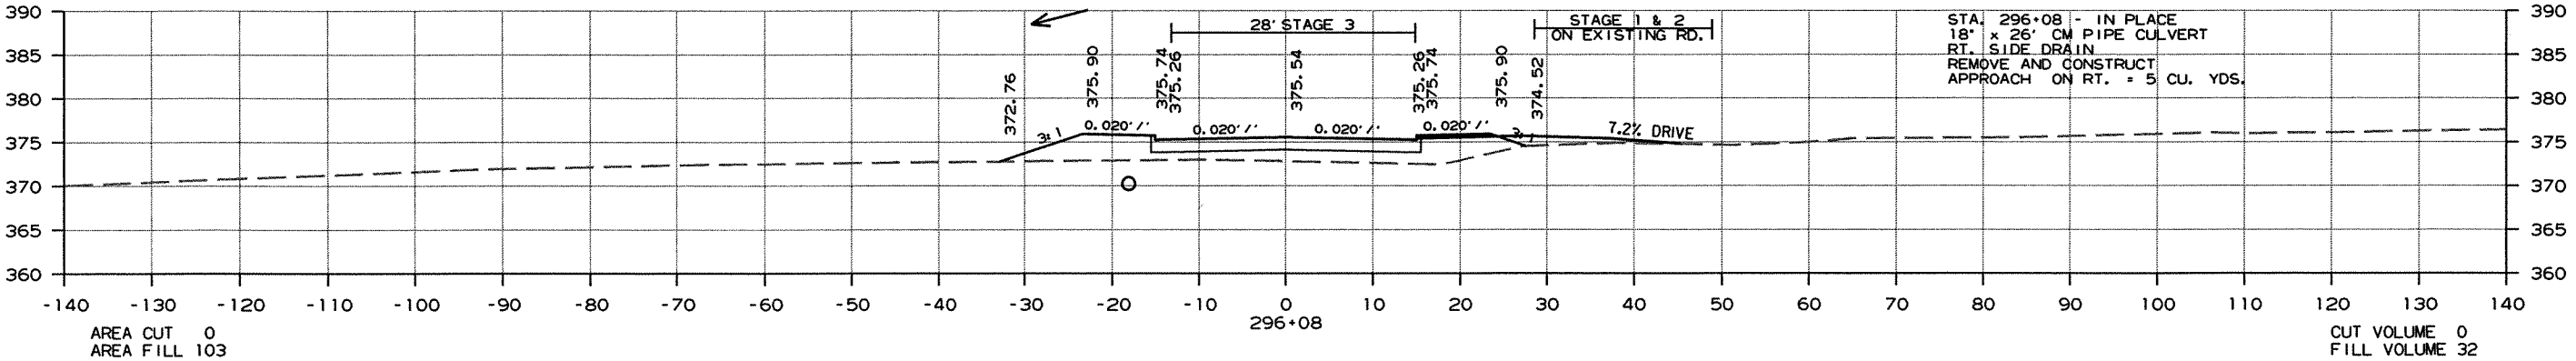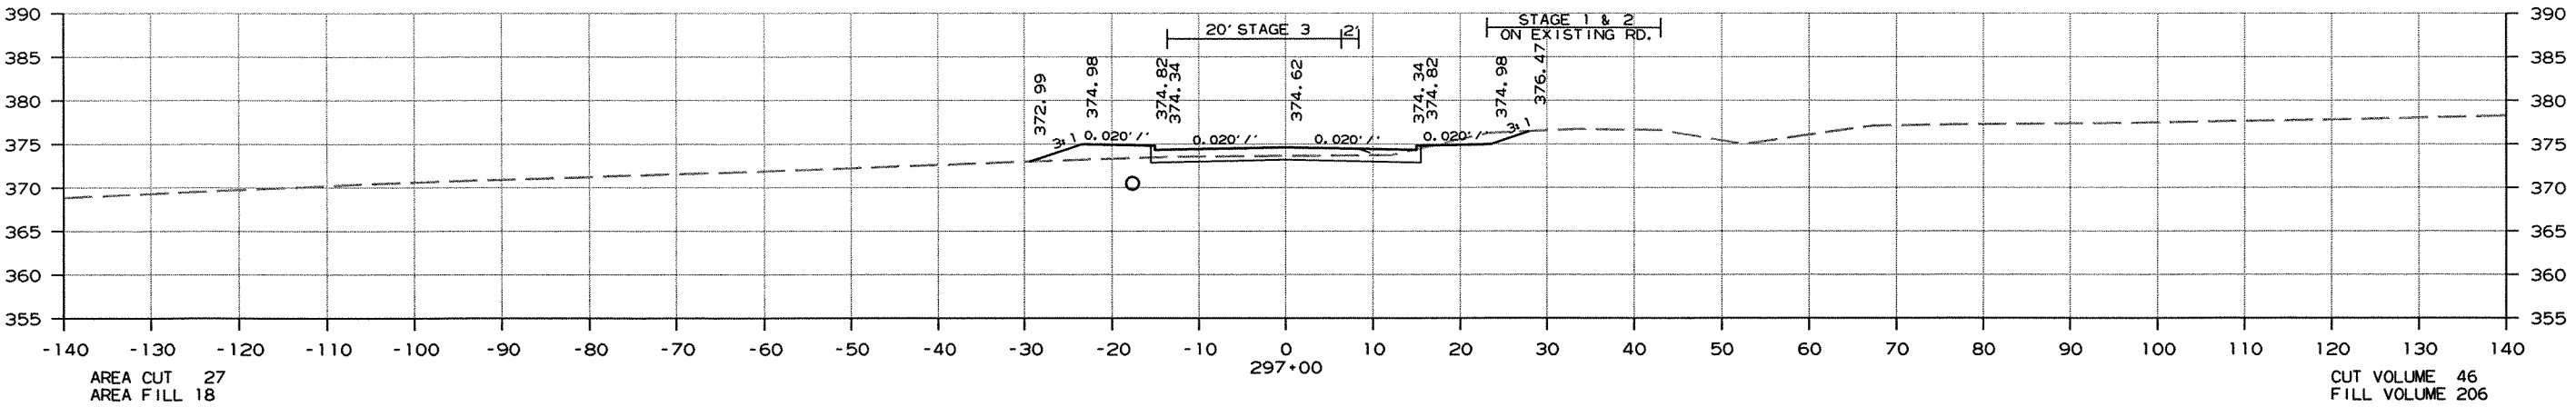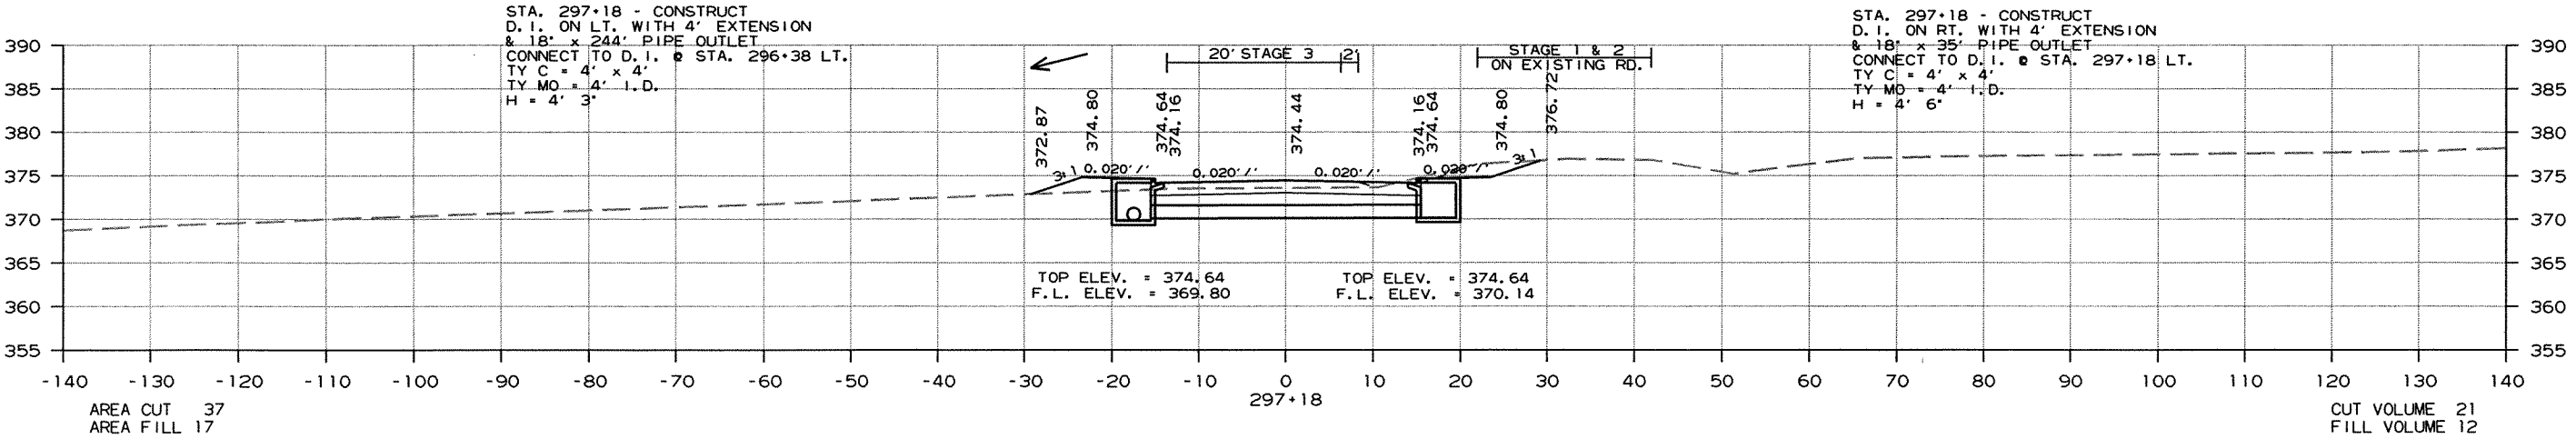

CROSS SECTION STA. 296+08 TO STA. 297+18

DATE REVISED	DATE FILMED	DATE REVISED	DATE FILMED	FED. RD. DIST. NO.	STATE	FED. AID PROJ. NO.	SHEET NO.	TOTAL SHEETS
				6	ARK.			
				JOB NO.	050189		296	340




2 CROSS SECTIONS

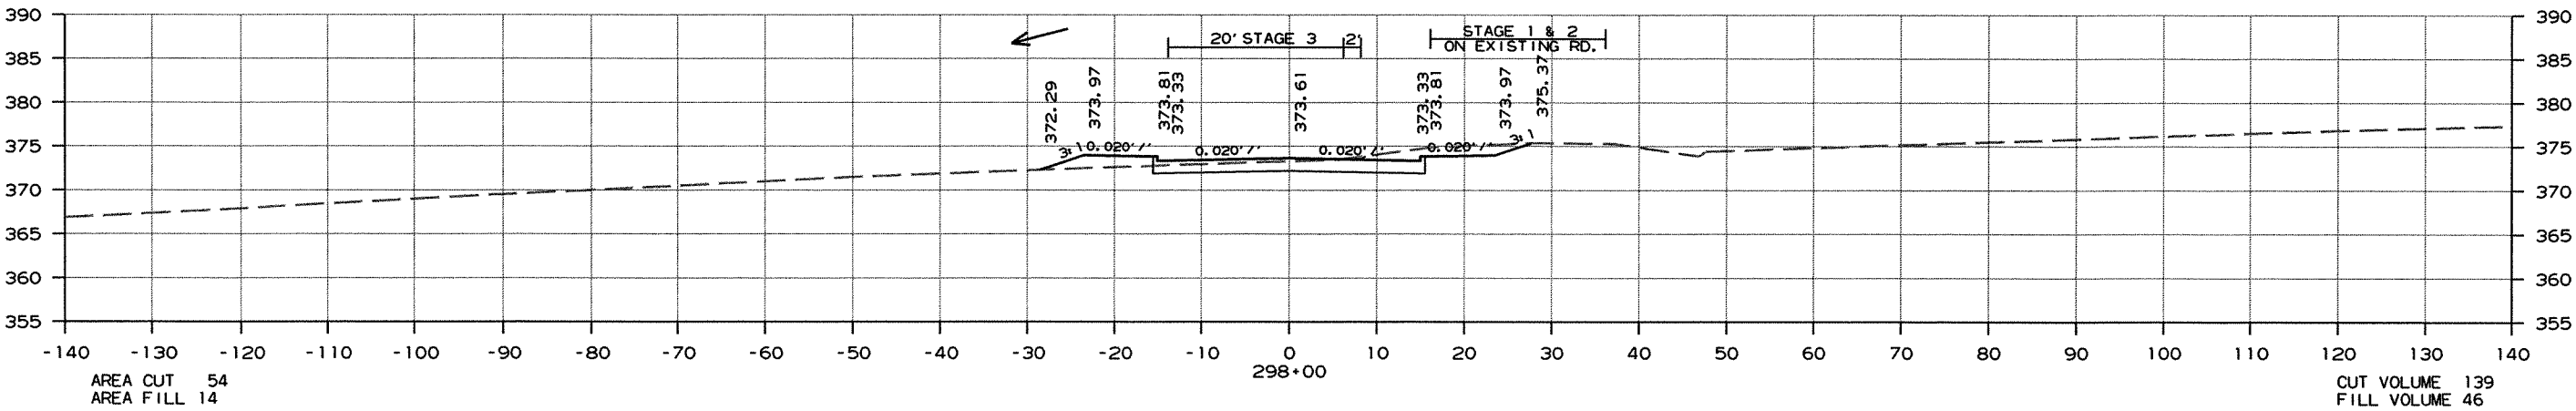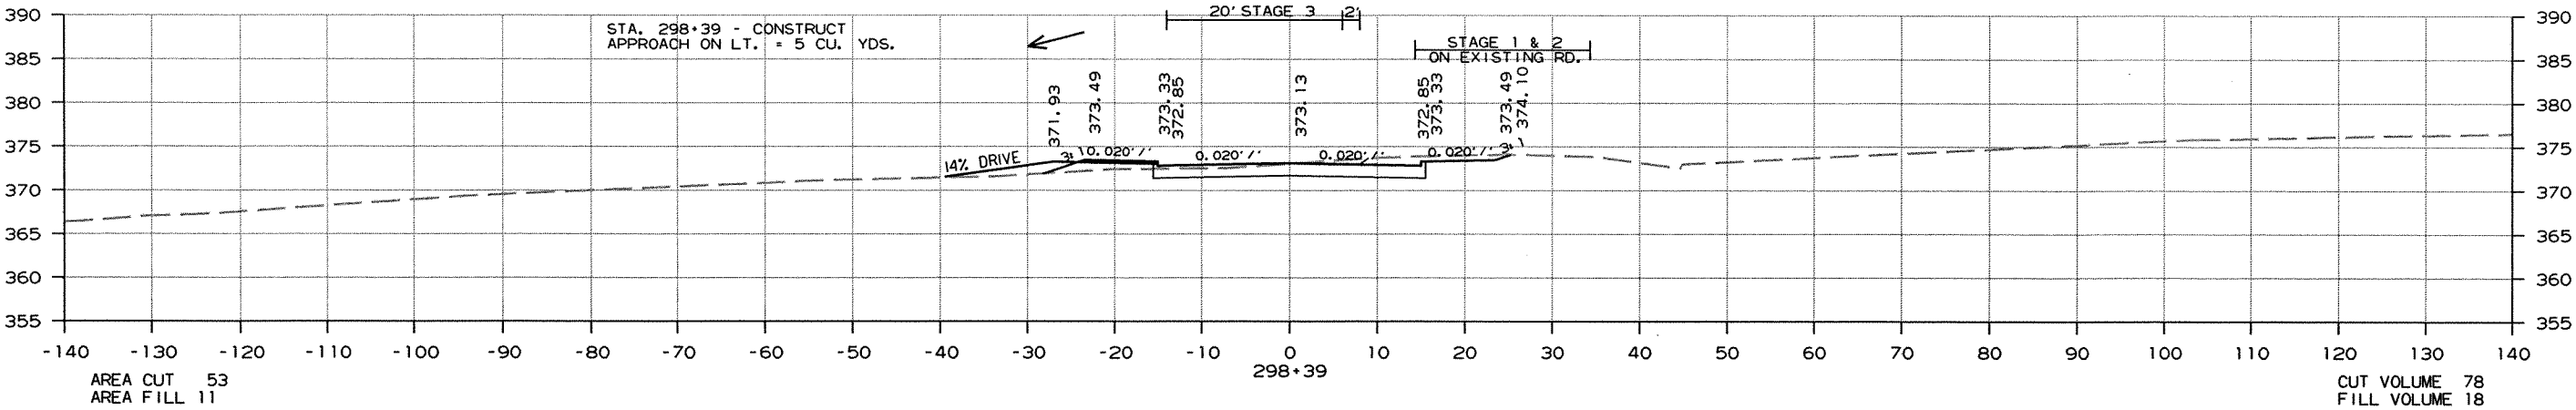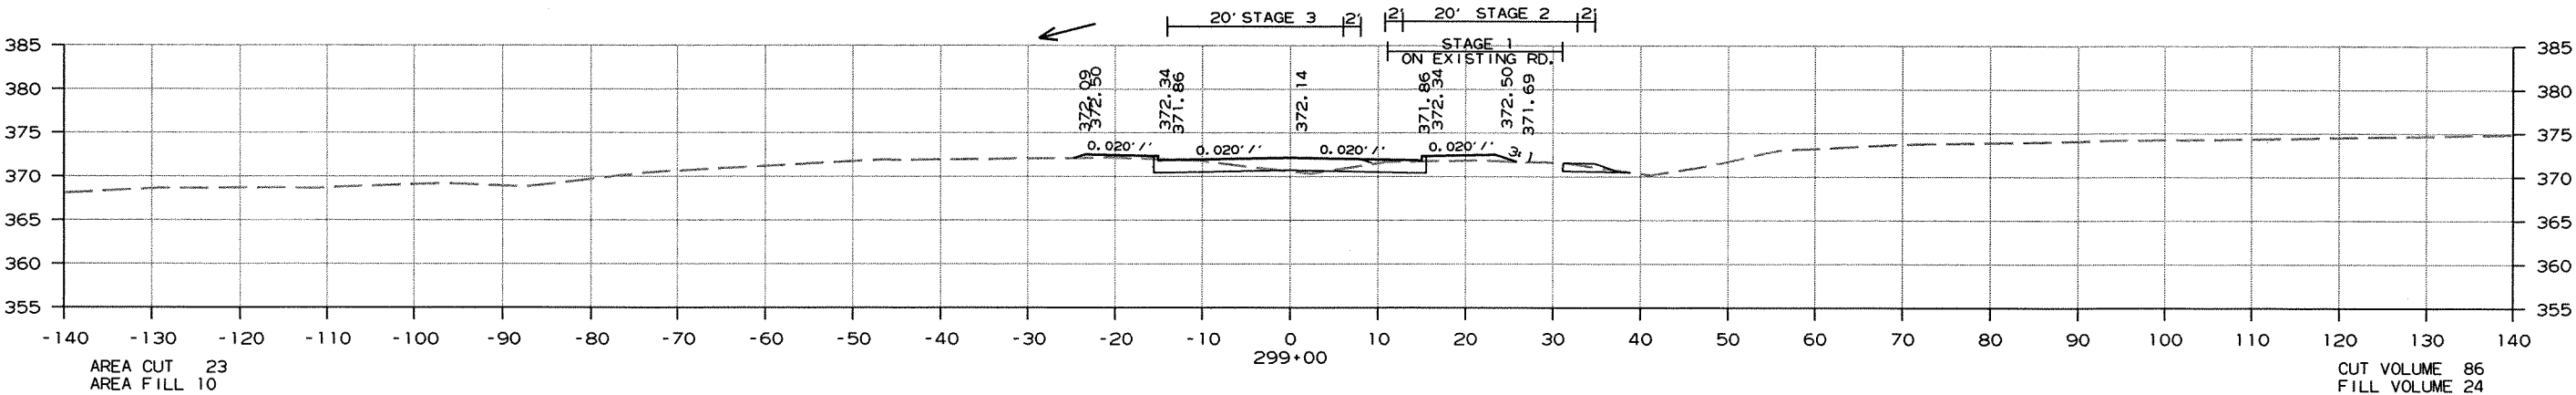

CROSS SECTION STA. 298+00 TO STA. 299+00

DATE REVISED	DATE FILMED	DATE REVISED	DATE FILMED	FED. RD. DIST. NO.	STATE	FED. RD. PROJ. NO.	SHEET NO.	TOTAL SHEETS
				6	ARK.			
				JOB NO.	050189		297	340




2 CROSS SECTIONS

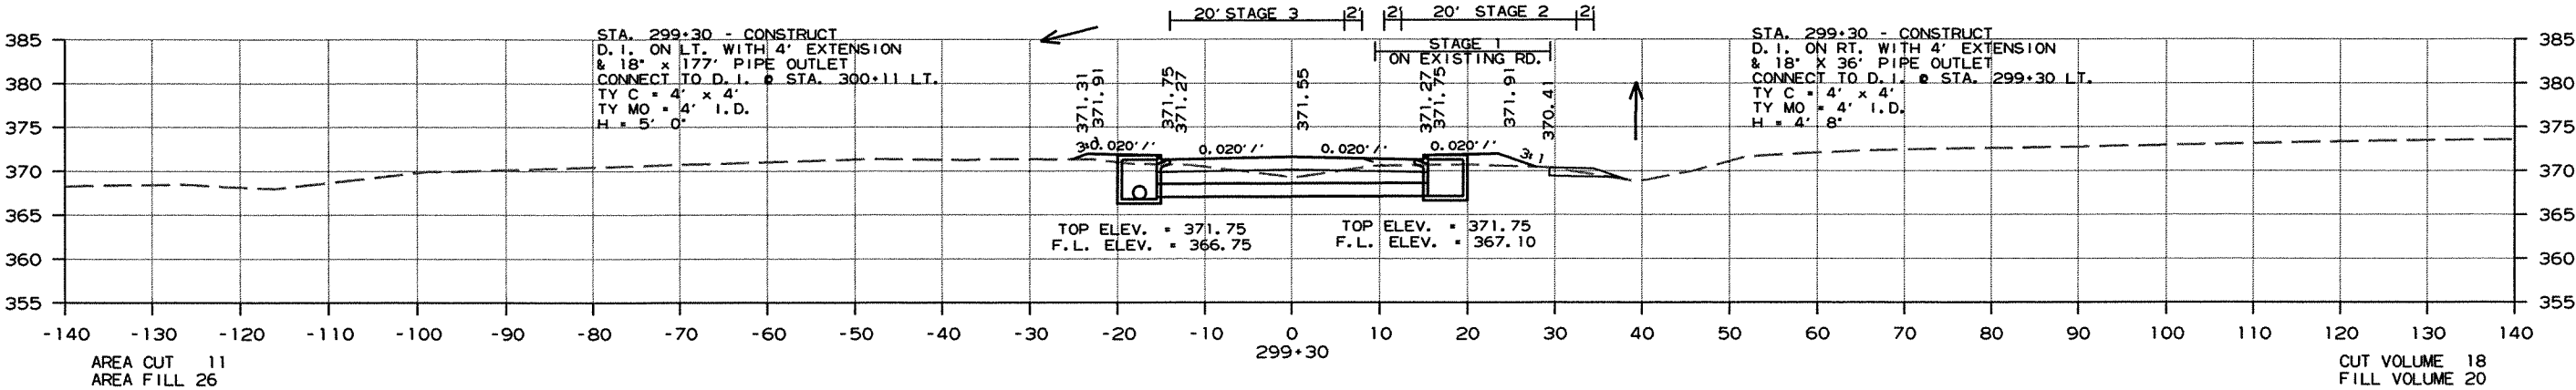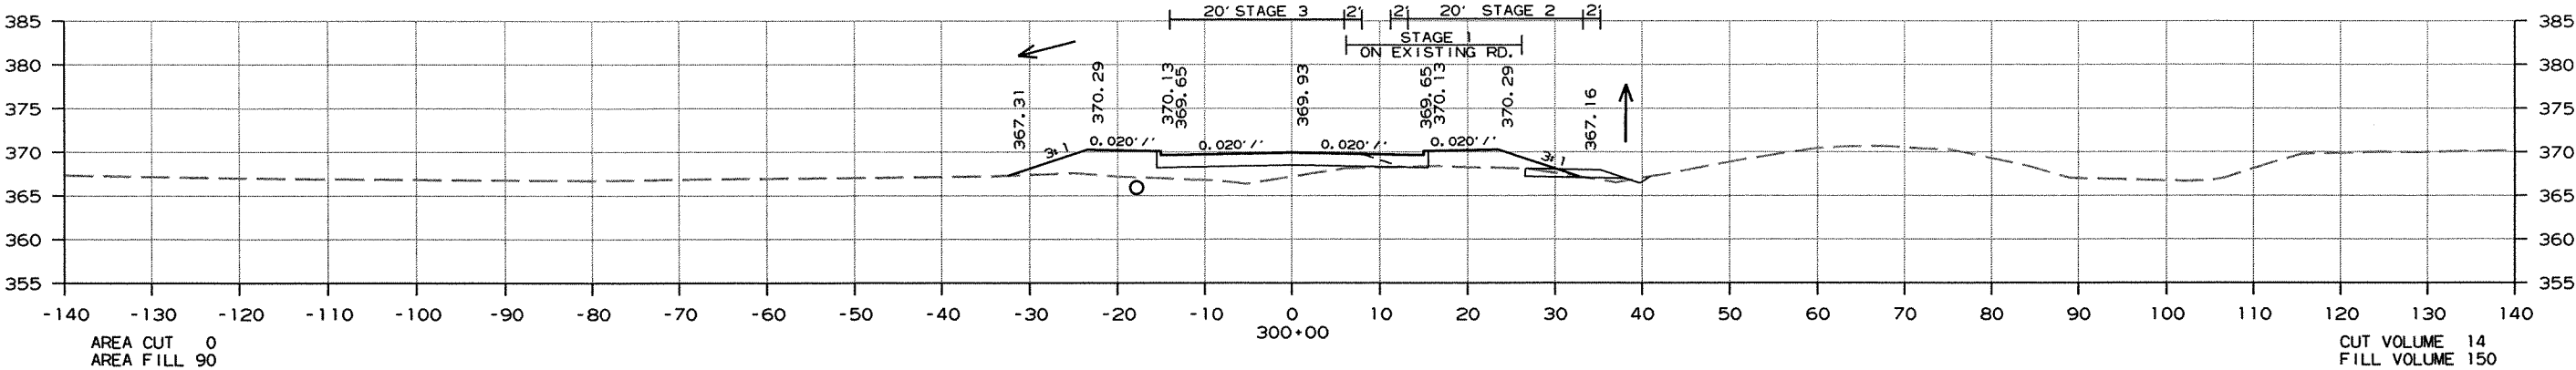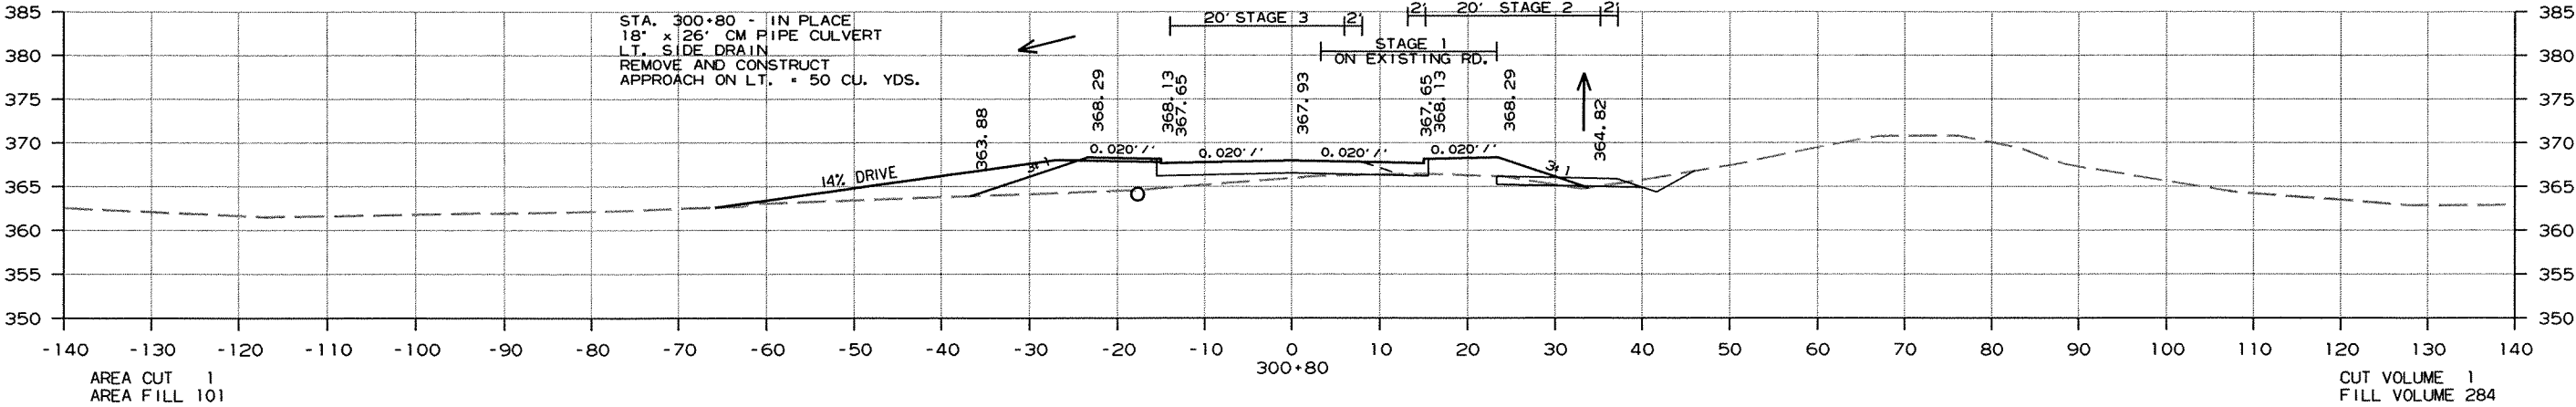

CROSS SECTION STA. 299+30 TO STA. 300+80

DATE REVISED	DATE FILMED	DATE REVISED	DATE FILMED	FED. RD. DIST. NO.	STATE	FED. AID PROJ. NO.	SHEET NO.	TOTAL SHEETS
				6	ARK.			
				JOB NO.		050189	298	340




2 CROSS SECTIONS

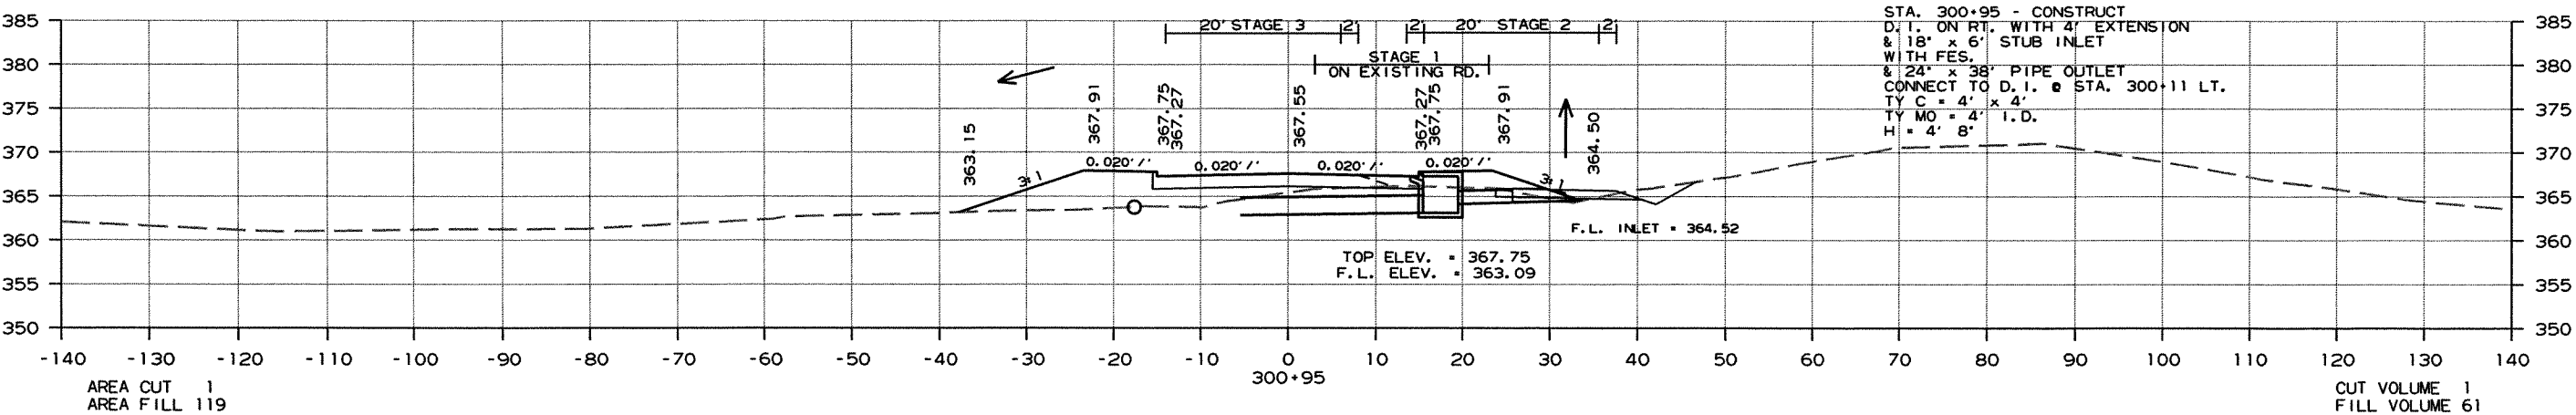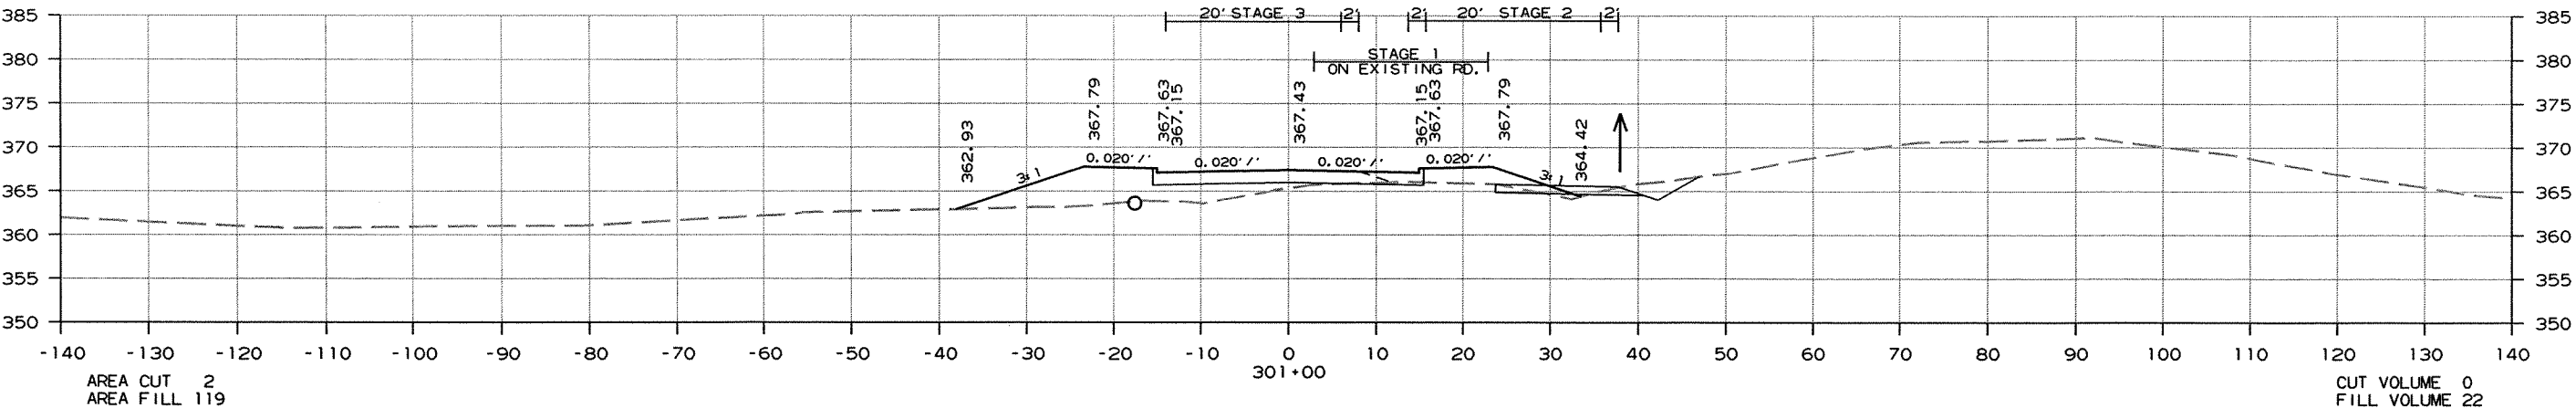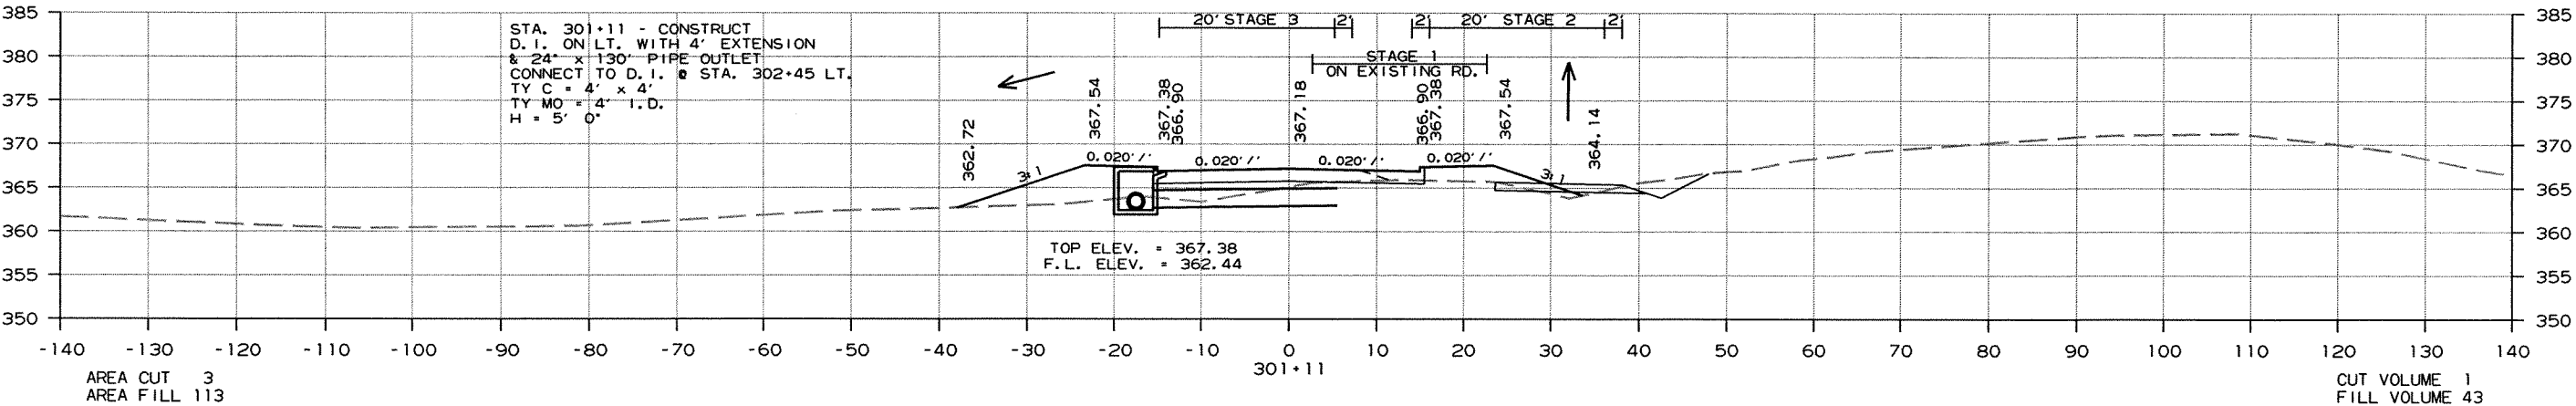

CROSS SECTION STA. 300+95 TO STA. 301+10

DATE REVISED	DATE FILMED	DATE REVISED	DATE FILMED	FED. RD. DIST. NO.	STATE	FED. AID PROJ. NO.	SHEET NO.	TOTAL SHEETS
				6	ARK.			
				JOB NO.		050189	299	340

2 CROSS SECTIONS

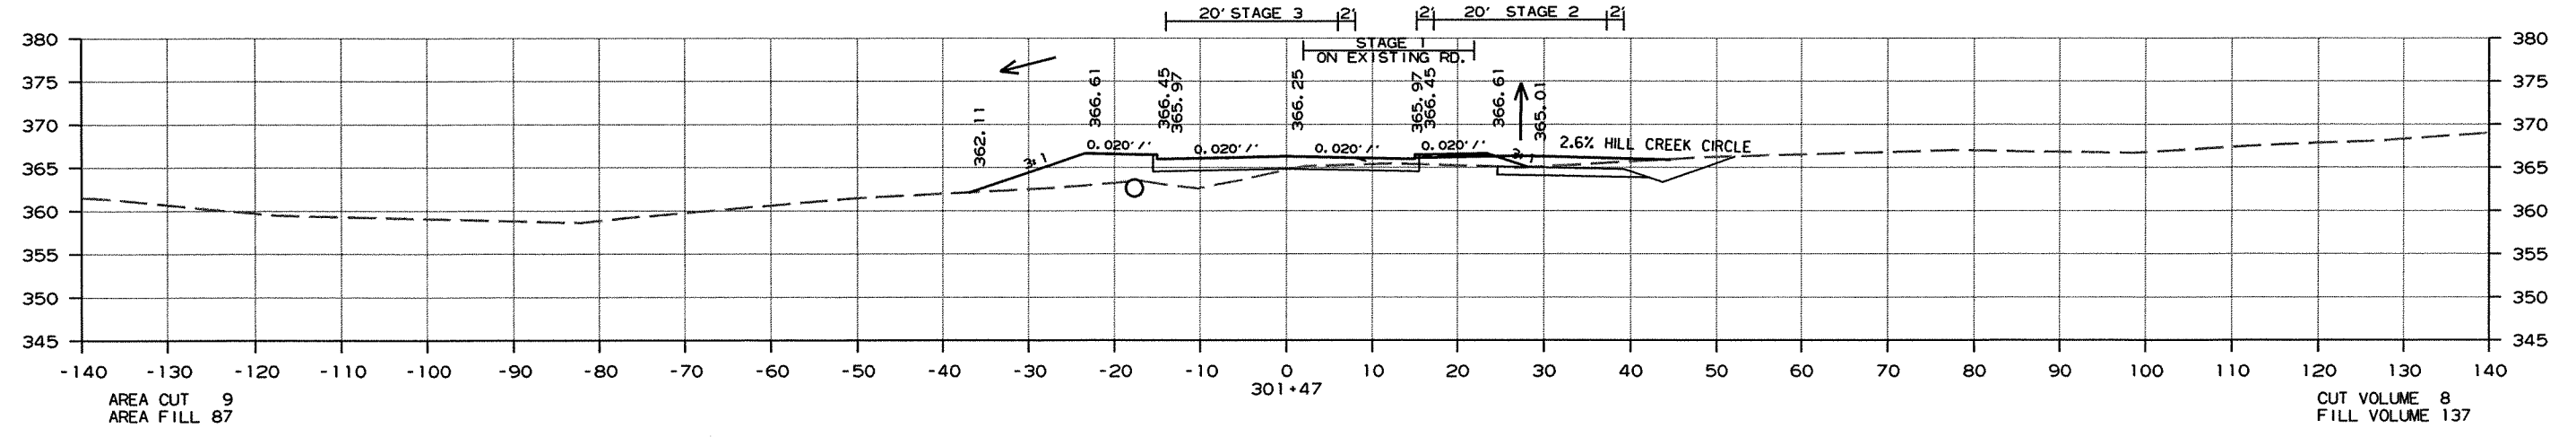
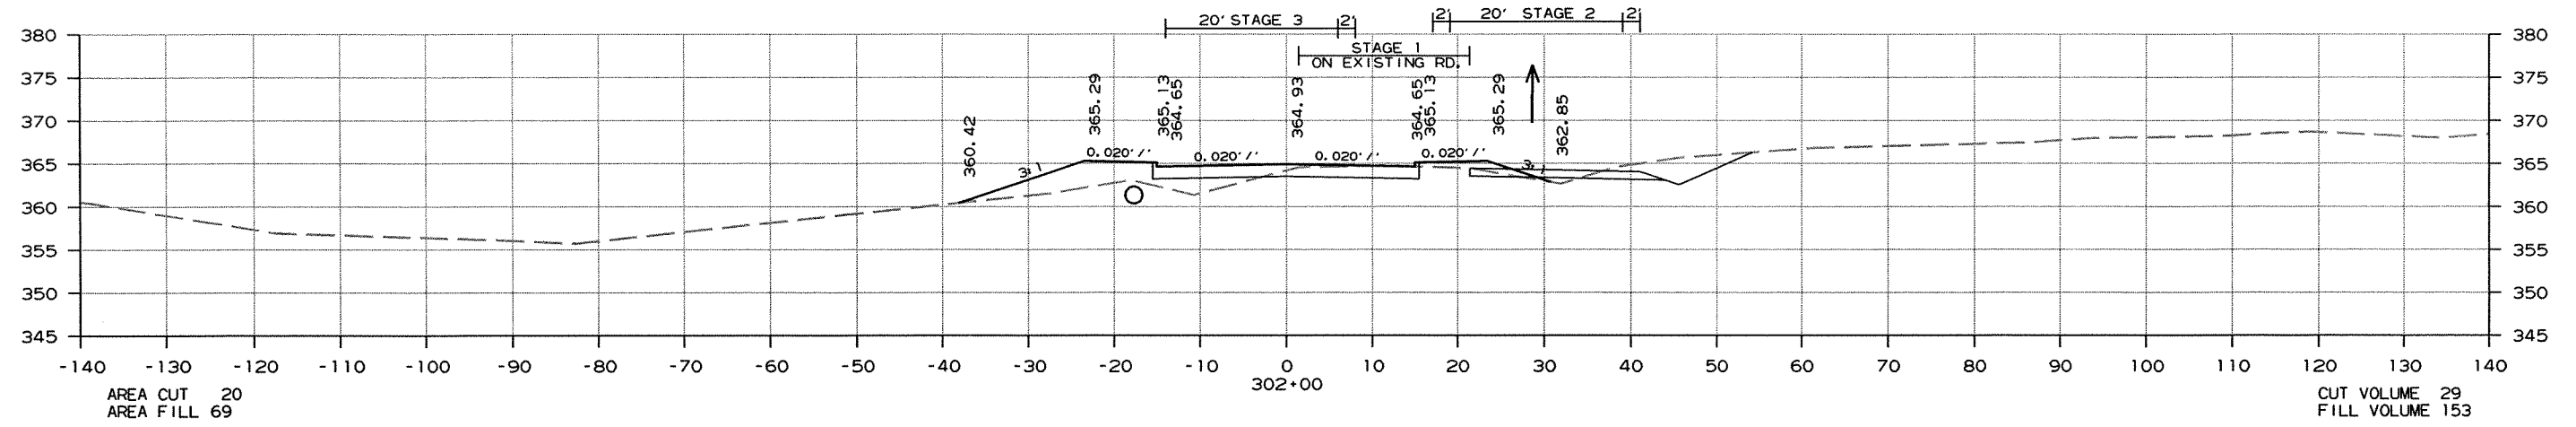
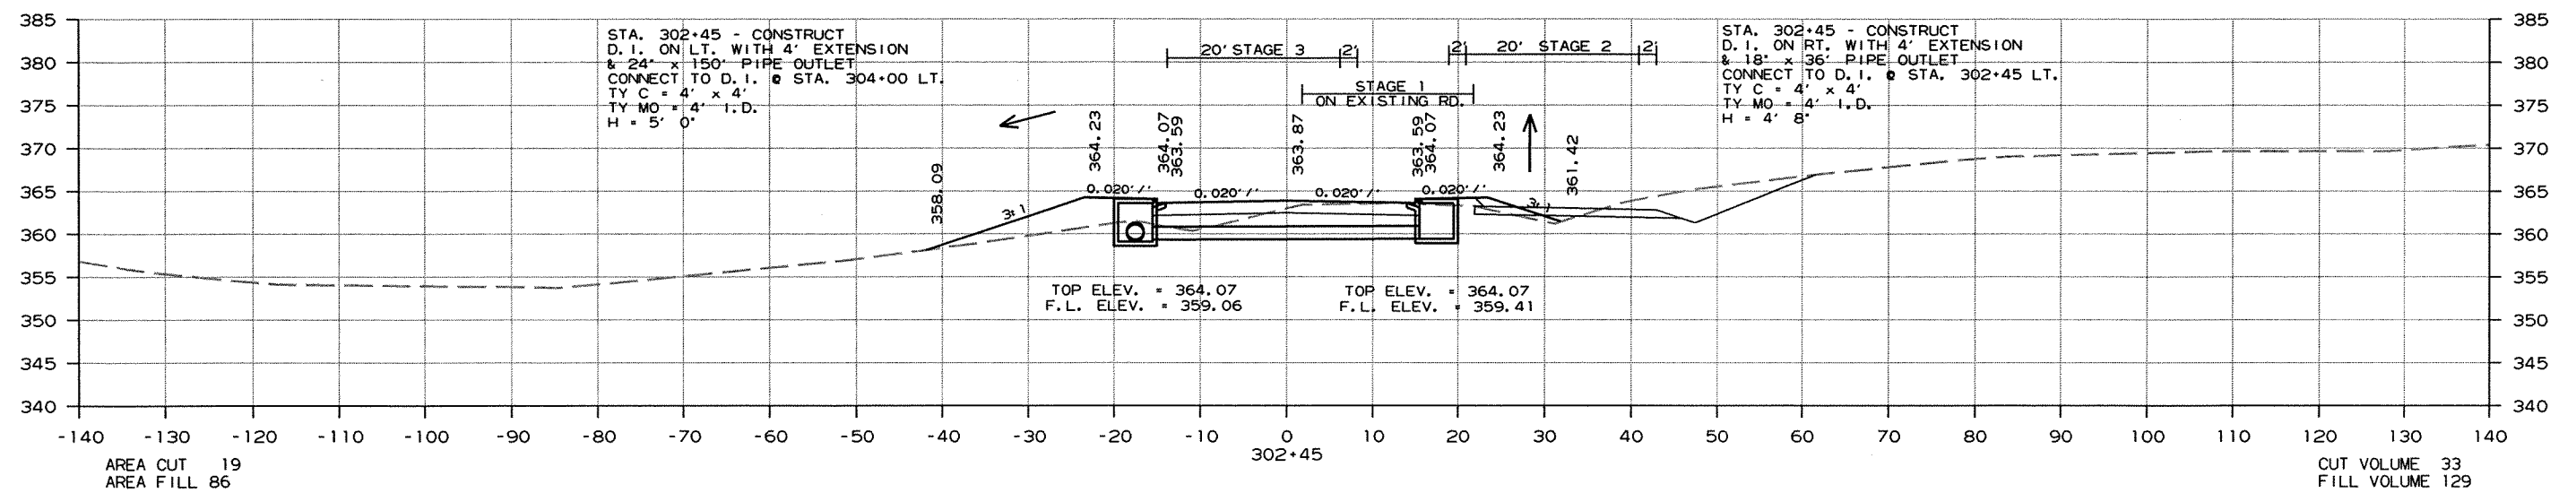


CROSS SECTION STA. 301+47 TO STA. 302+45

8/2/2012
R050189.DGN

DATE REVISED	DATE FILMED	DATE REVISED	DATE FILMED	FED. RD. DIST. NO.	STATE	FED. AID PROJ. NO.	SHEET NO.	TOTAL SHEETS
				6	ARK.			
						JOB NO. 050189	300	340




2 CROSS SECTIONS

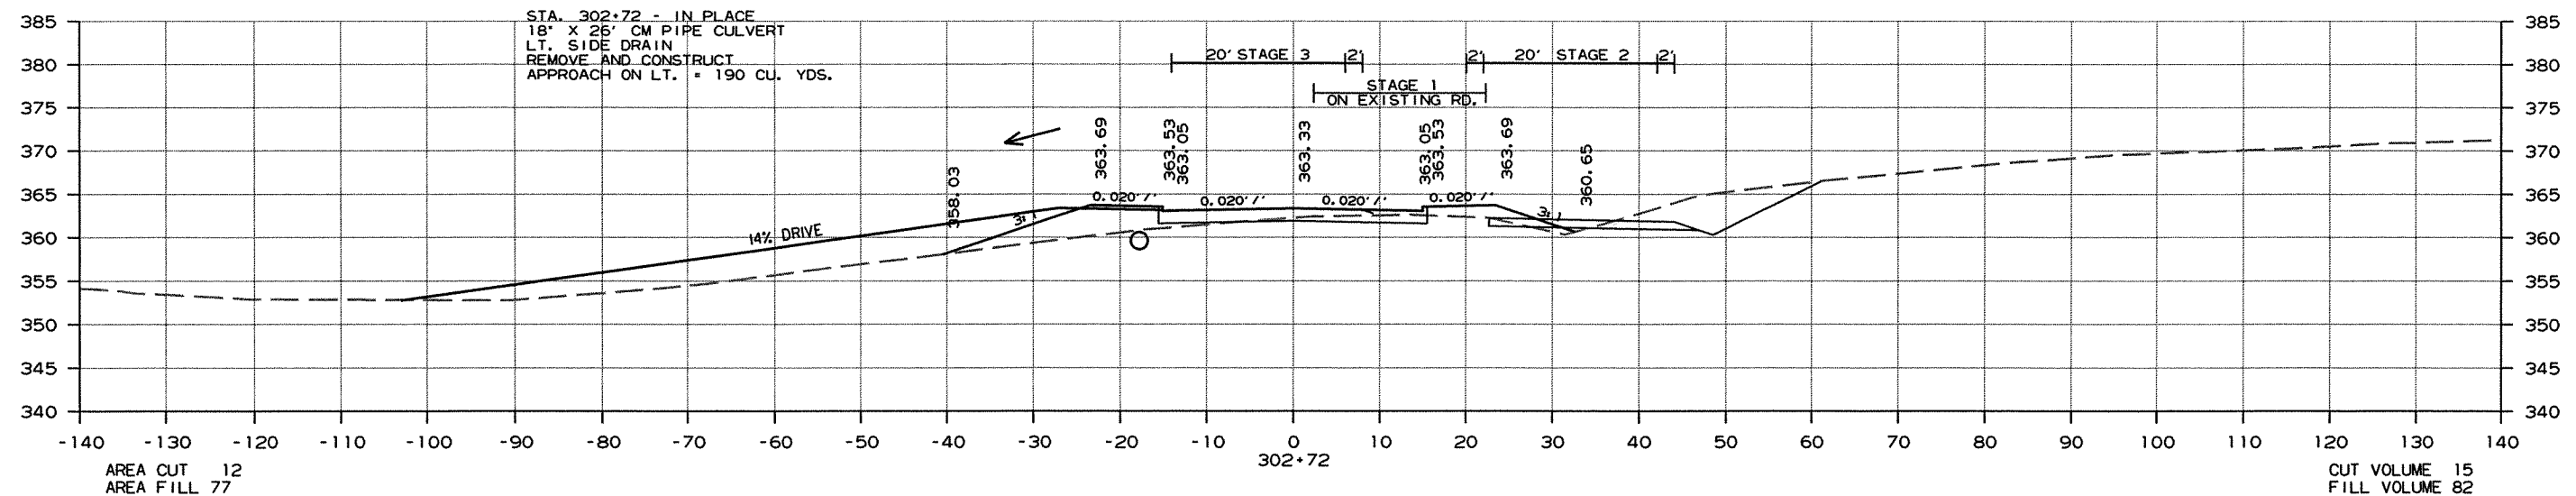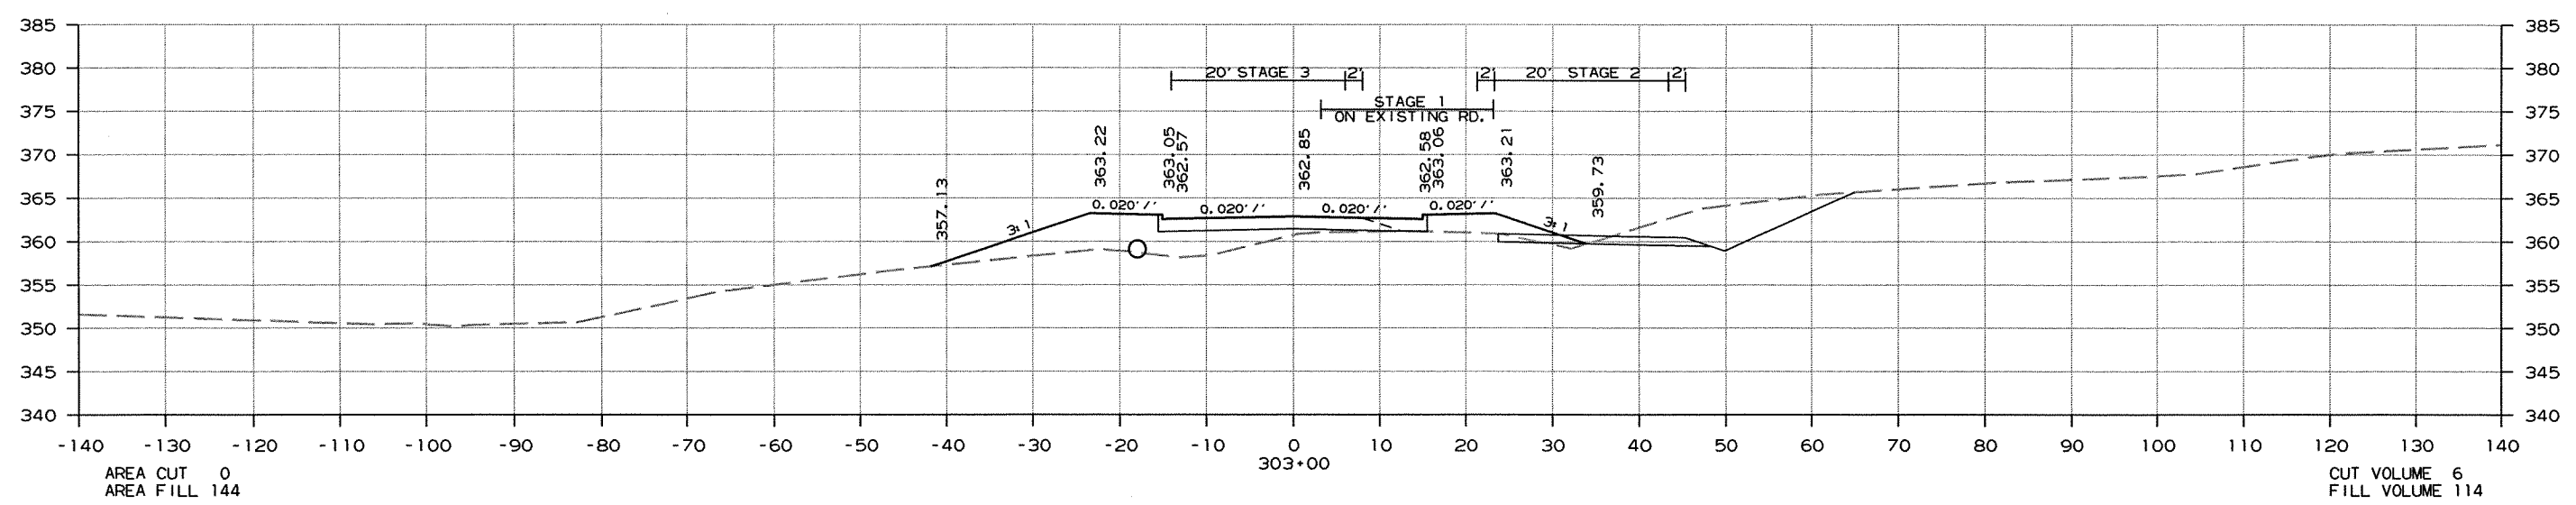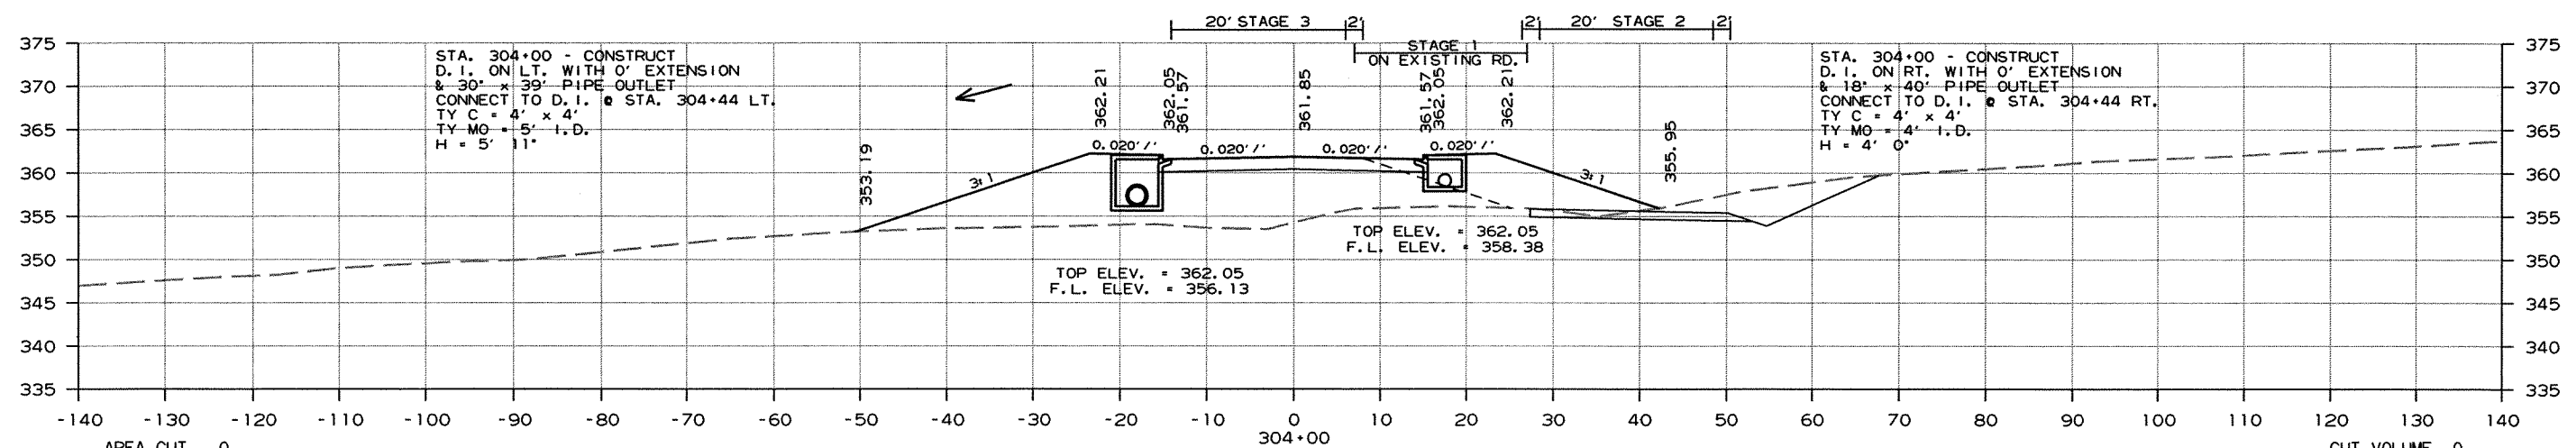

CROSS SECTION STA. 302+72 TO STA. 304+00

DATE REVISED	DATE FILMED	DATE REVISED	DATE FILMED	FED. RD. DIST. NO.	STATE	FED. AID PROJ. NO.	SHEET NO.	TOTAL SHEETS
				6	ARK.			
				JOB NO.	050189		301	340




2 CROSS SECTIONS

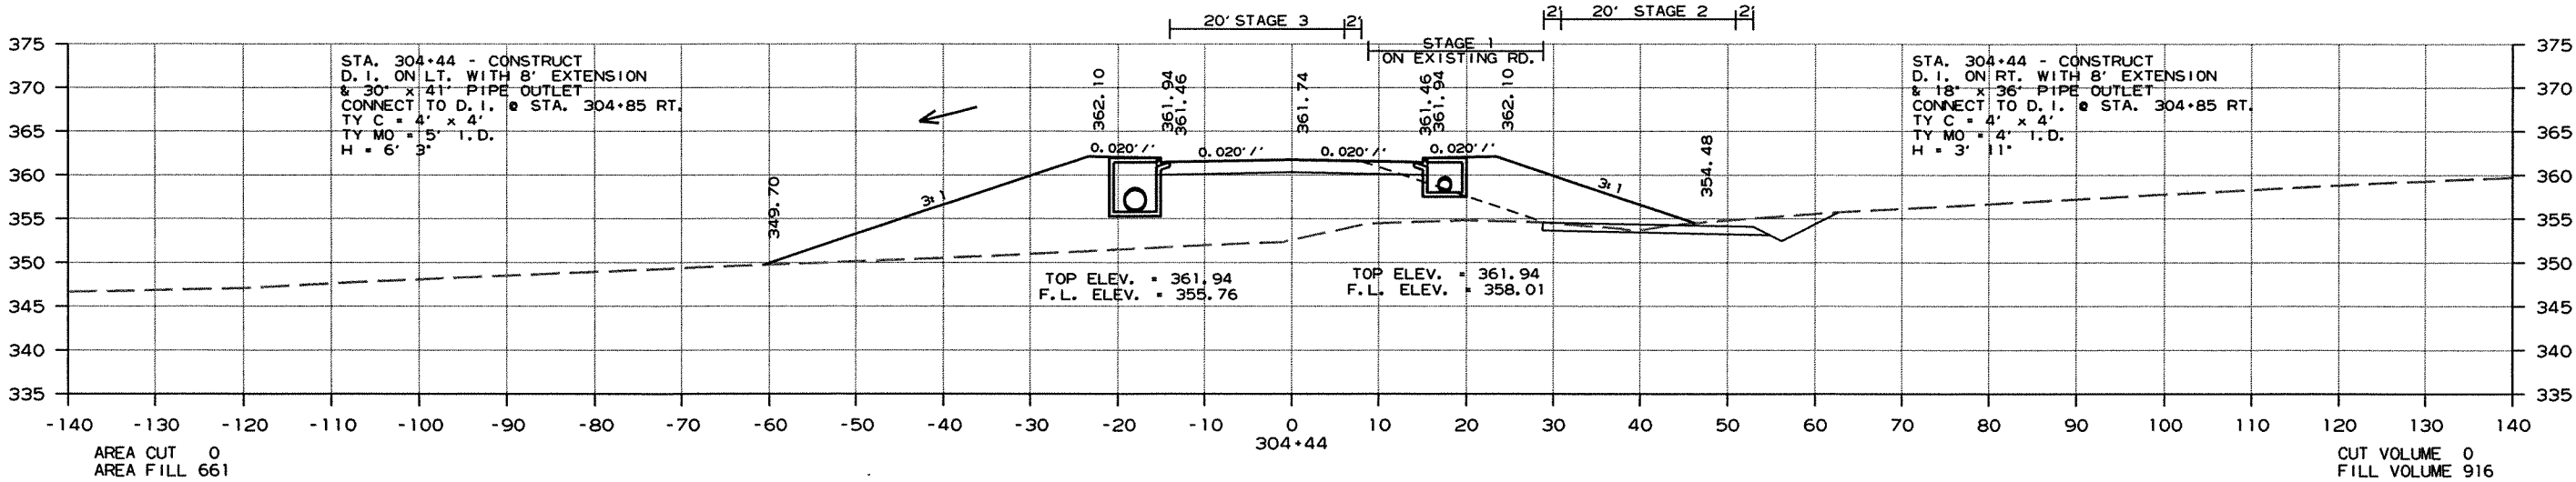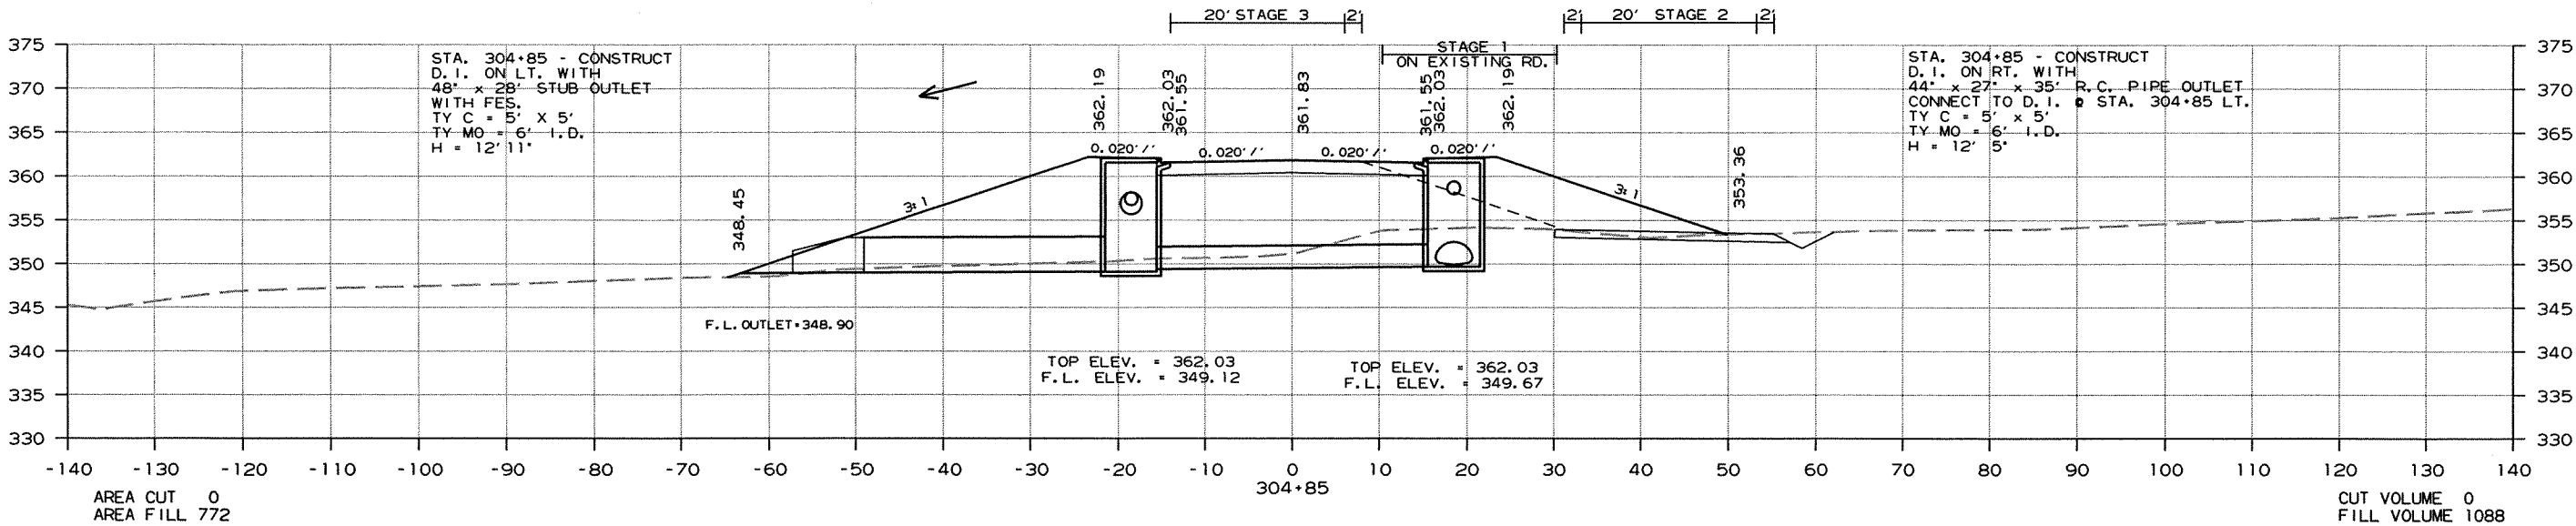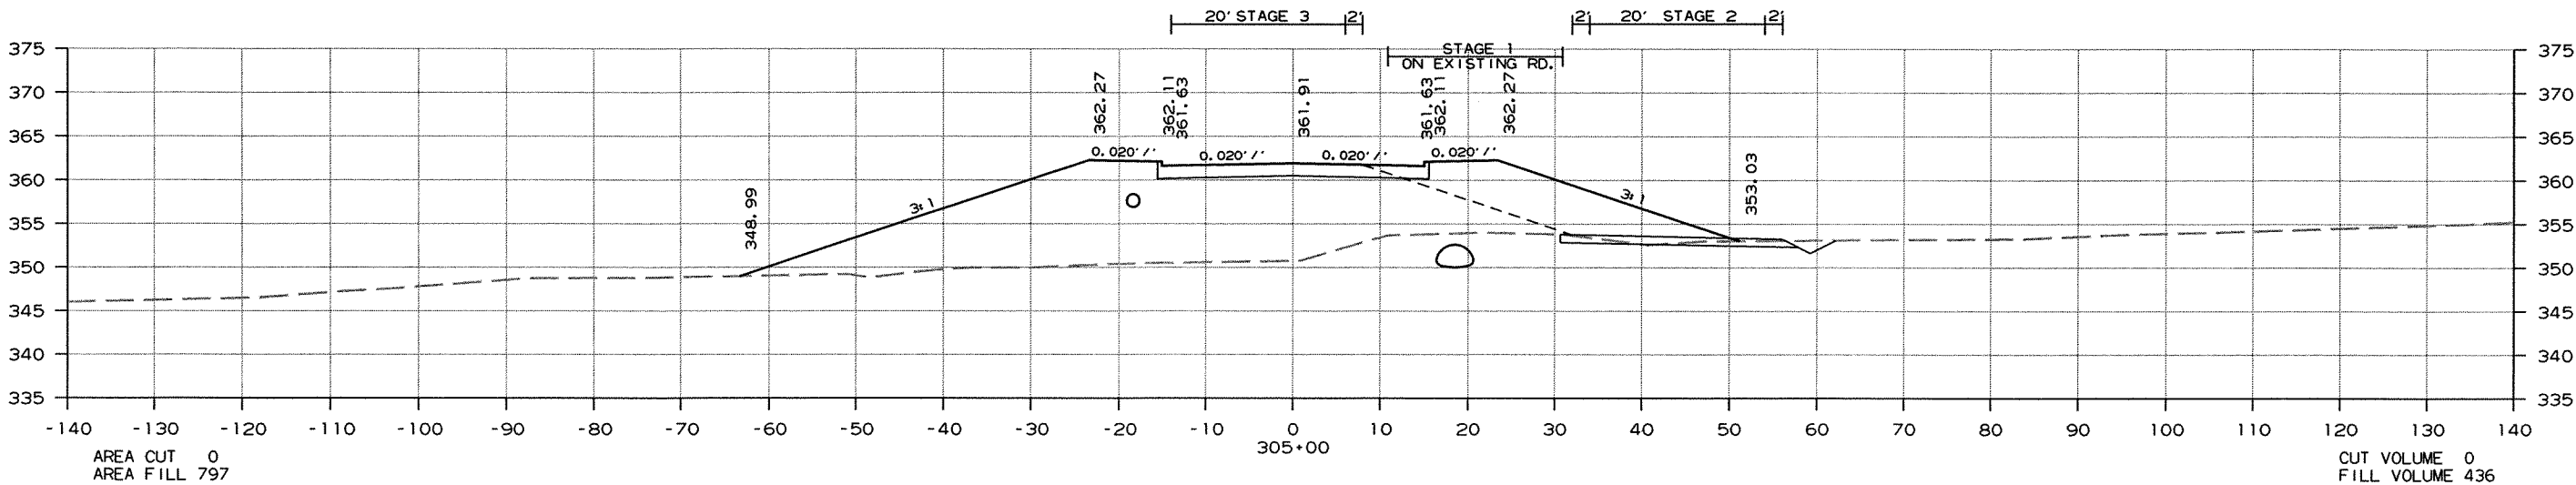

CROSS SECTION STA. 304+44 TO STA. 305+00

DATE REVISED	DATE FILMED	DATE REVISED	DATE FILMED	FED. RD. DIST. NO.	STATE	FED. AID PROJ. NO.	SHEET NO.	TOTAL SHEETS
				6	ARK.			
				JOB NO.		050189	302	340




2 CROSS SECTIONS

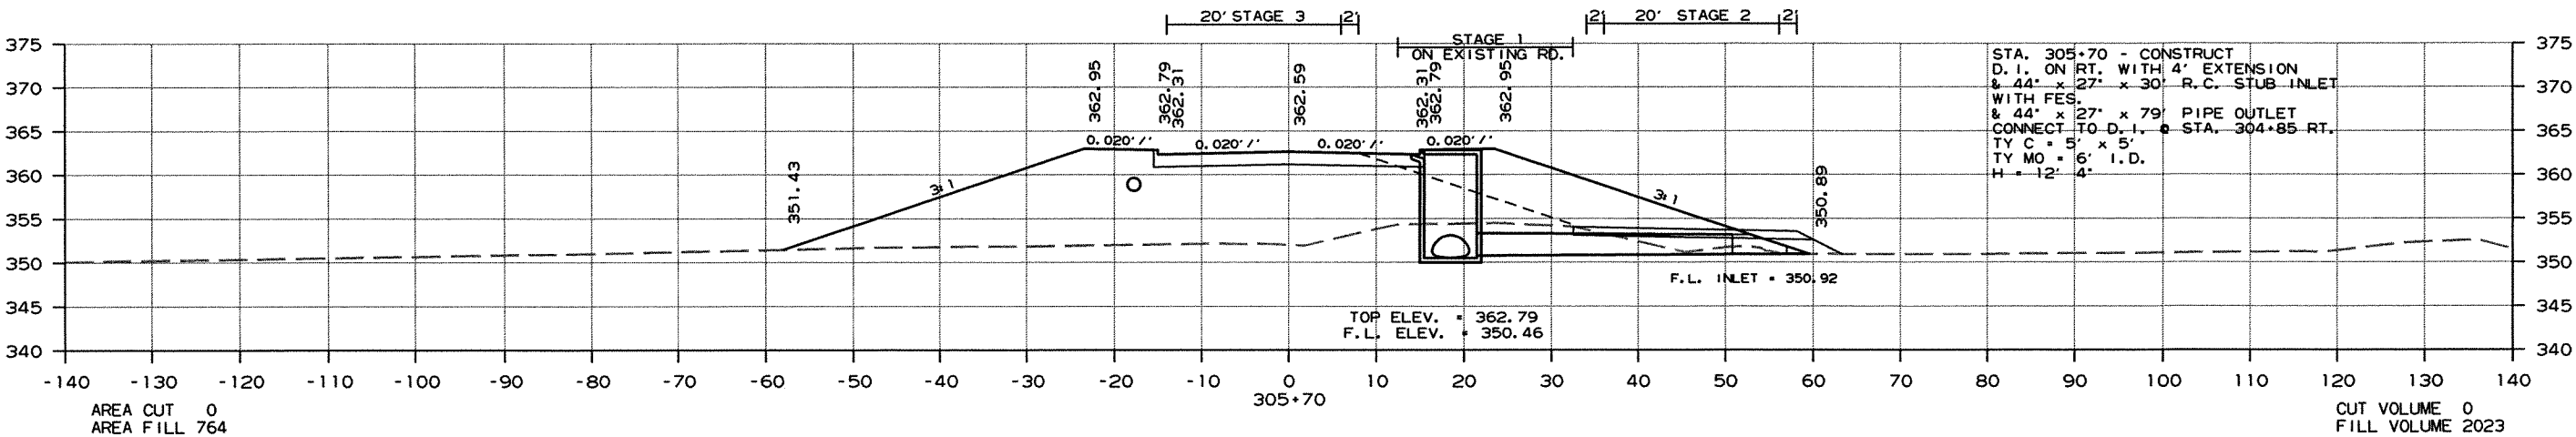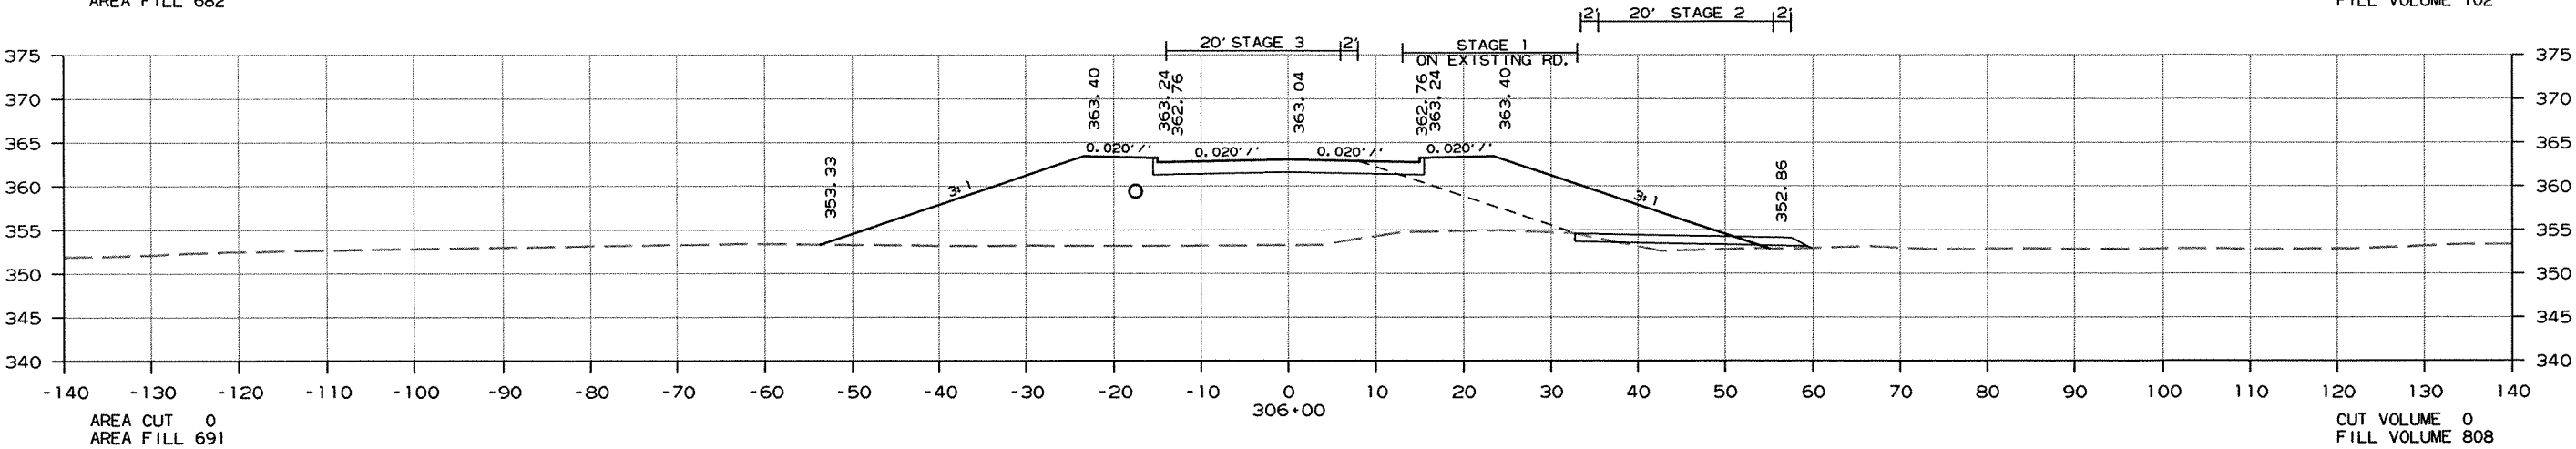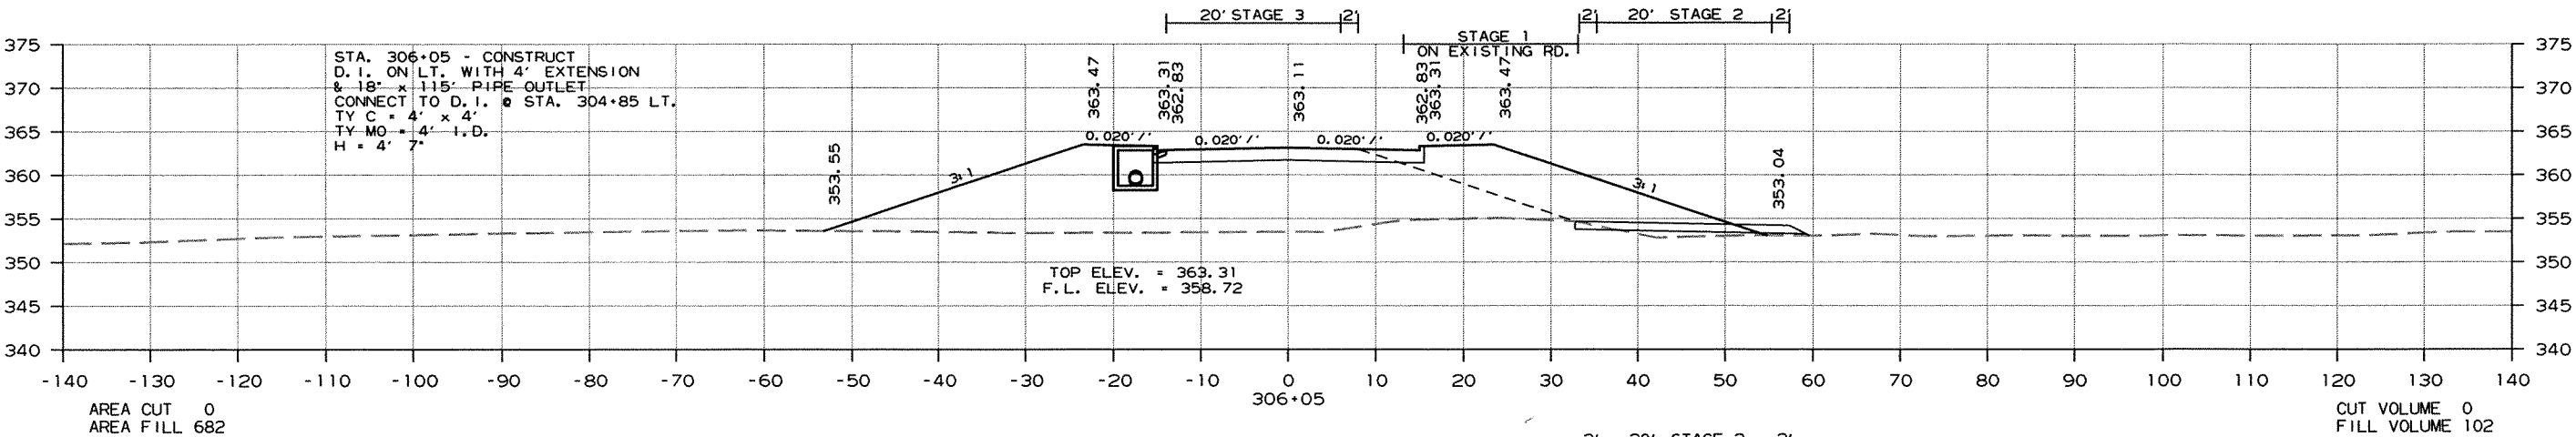

CROSS SECTION STA. 305+70 TO STA. 306+04

DATE REVISED	DATE FILMED	DATE REVISED	DATE FILMED	FED. RD. DIST. NO.	STATE	FED. AID PROJ. NO.	SHEET NO.	TOTAL SHEETS
				6	ARK.			
				JOB NO. 050189			303	340

2 CROSS SECTIONS

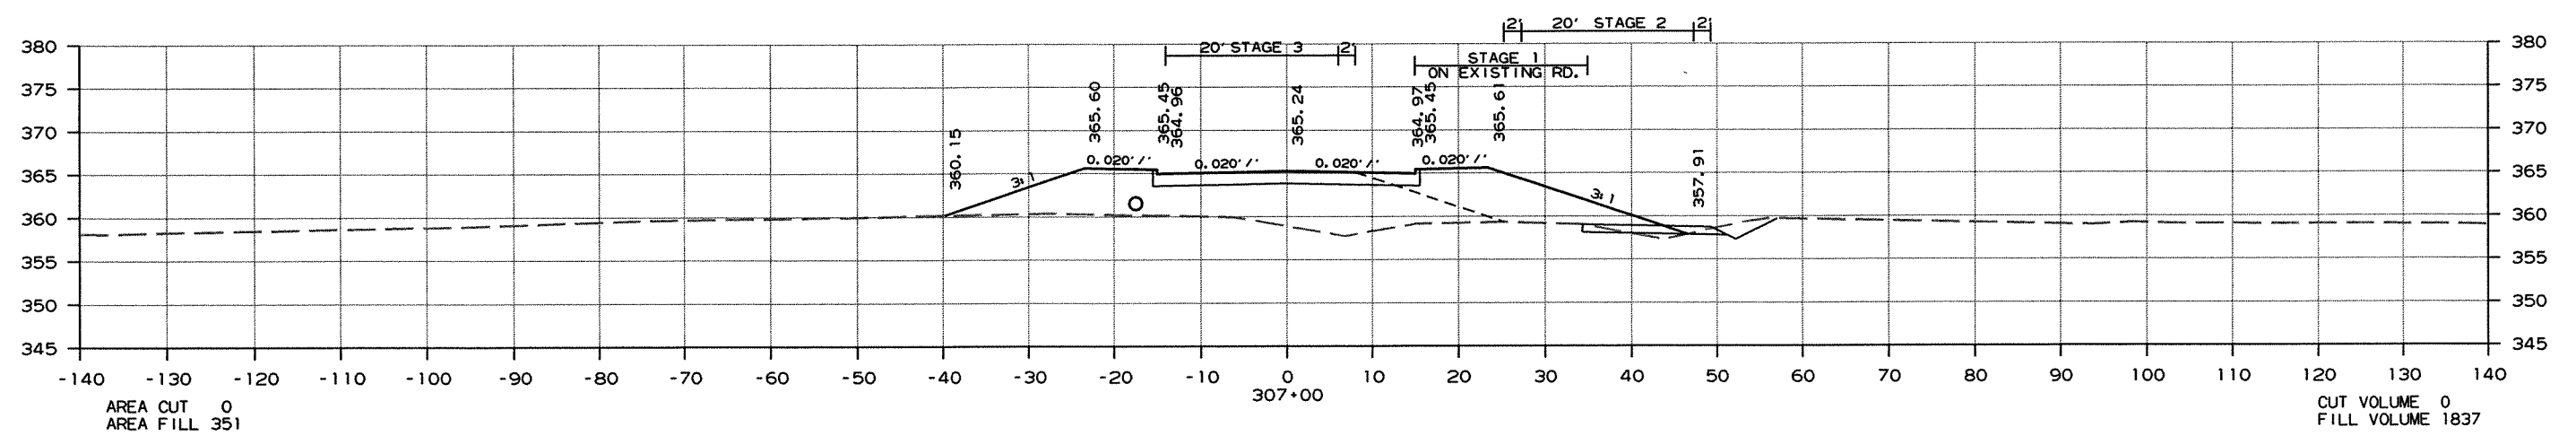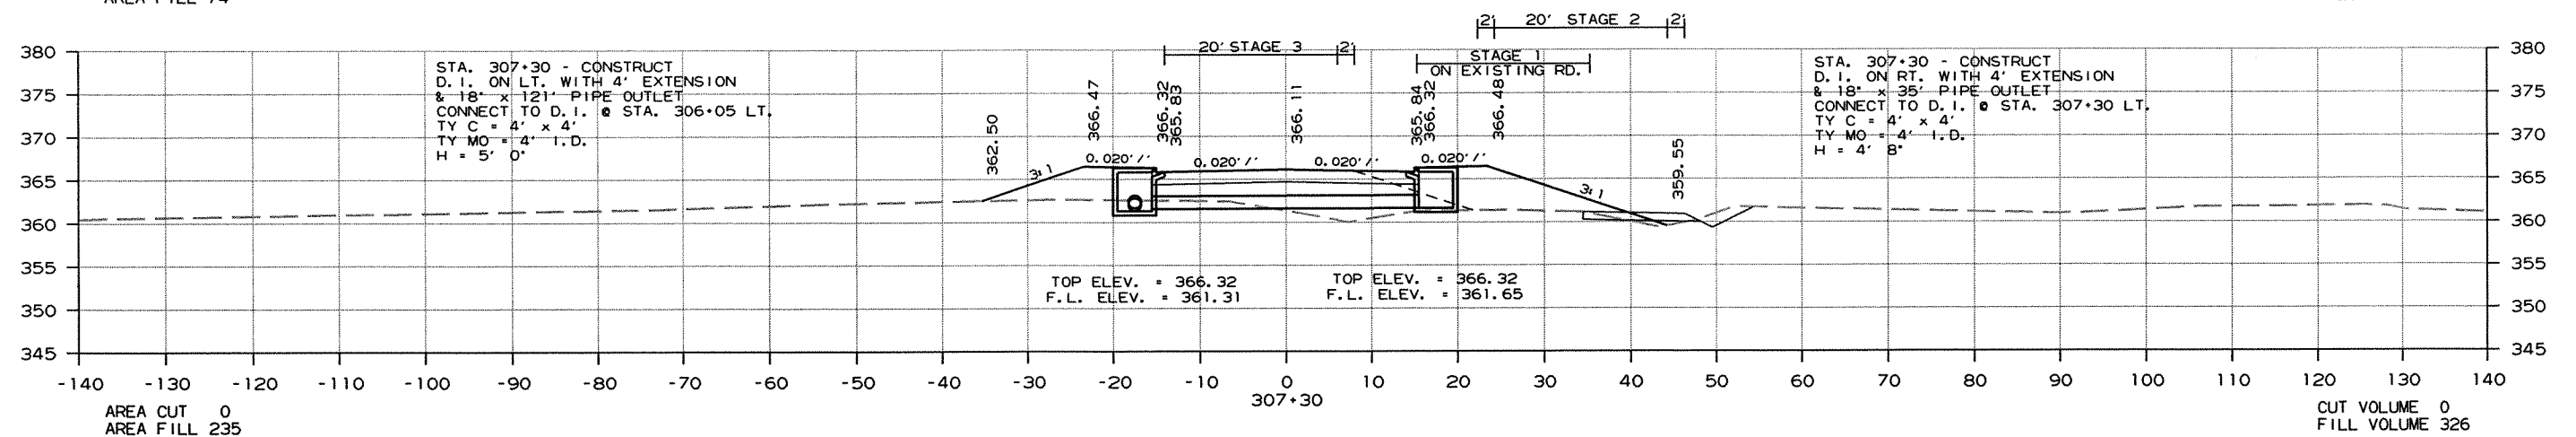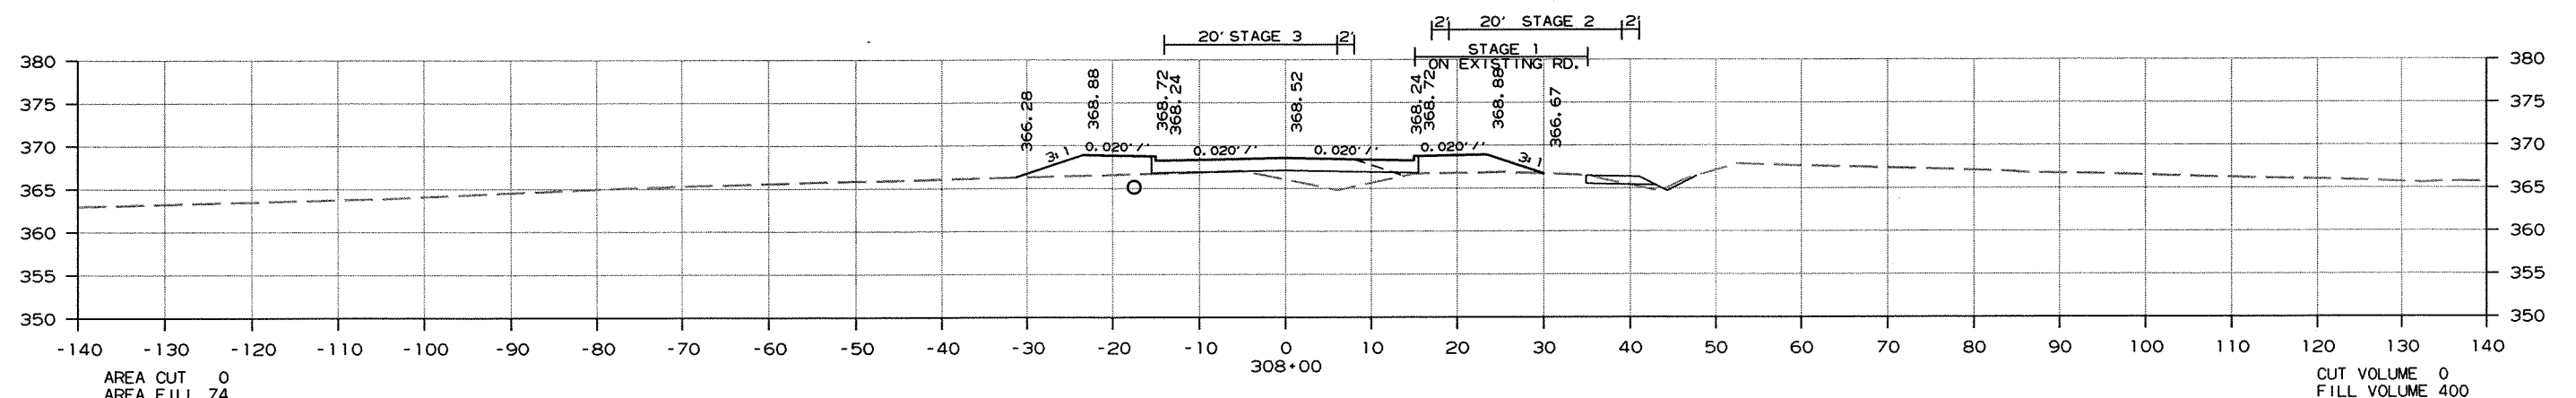





CROSS SECTION STA. 307+00 TO STA. 308+00

8/2/2012

R050189.DGN

DATE REVISED	DATE FILMED	DATE REVISED	DATE FILMED	FED. RD. DIST. NO.	STATE	FED. AID PROJ. NO.	SHEET NO.	TOTAL SHEETS
				6	ARK.			
						JOB NO. 050189	304	340




2 CROSS SECTIONS

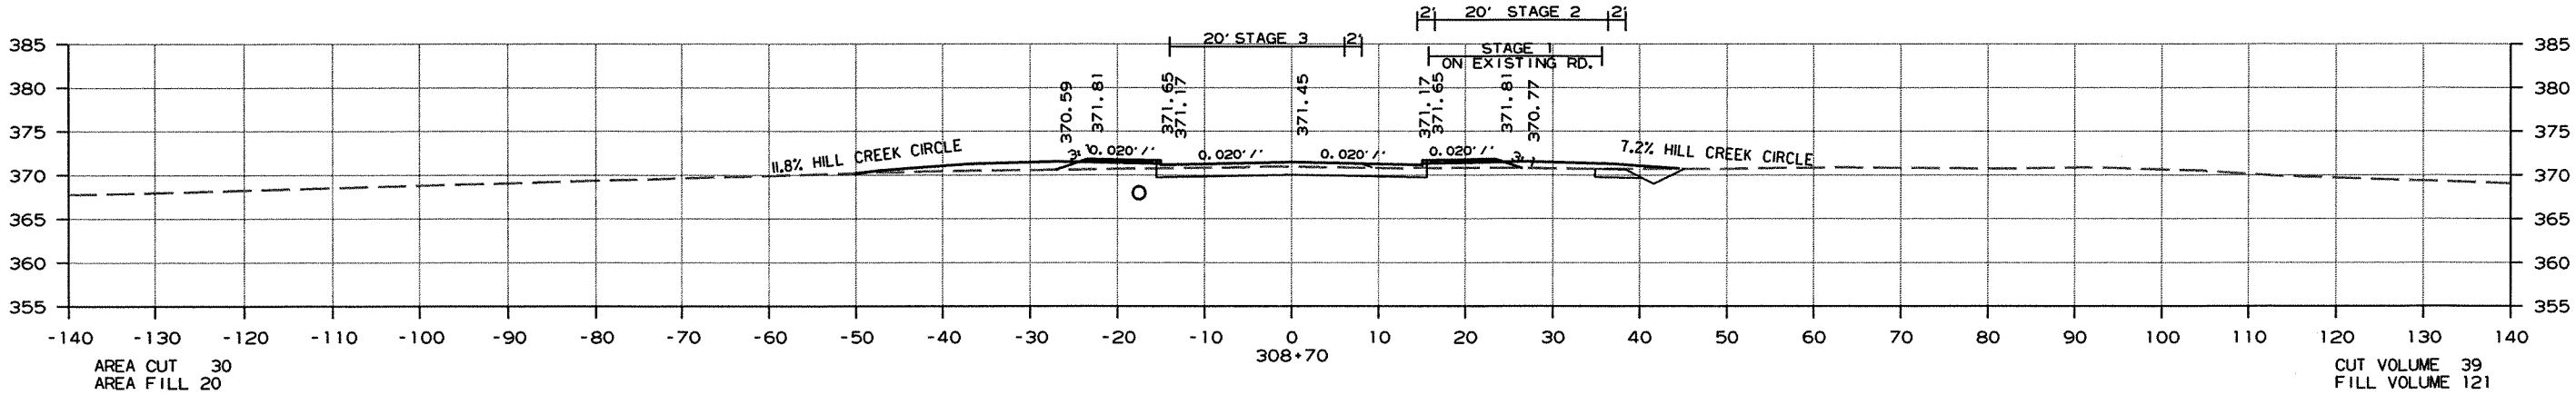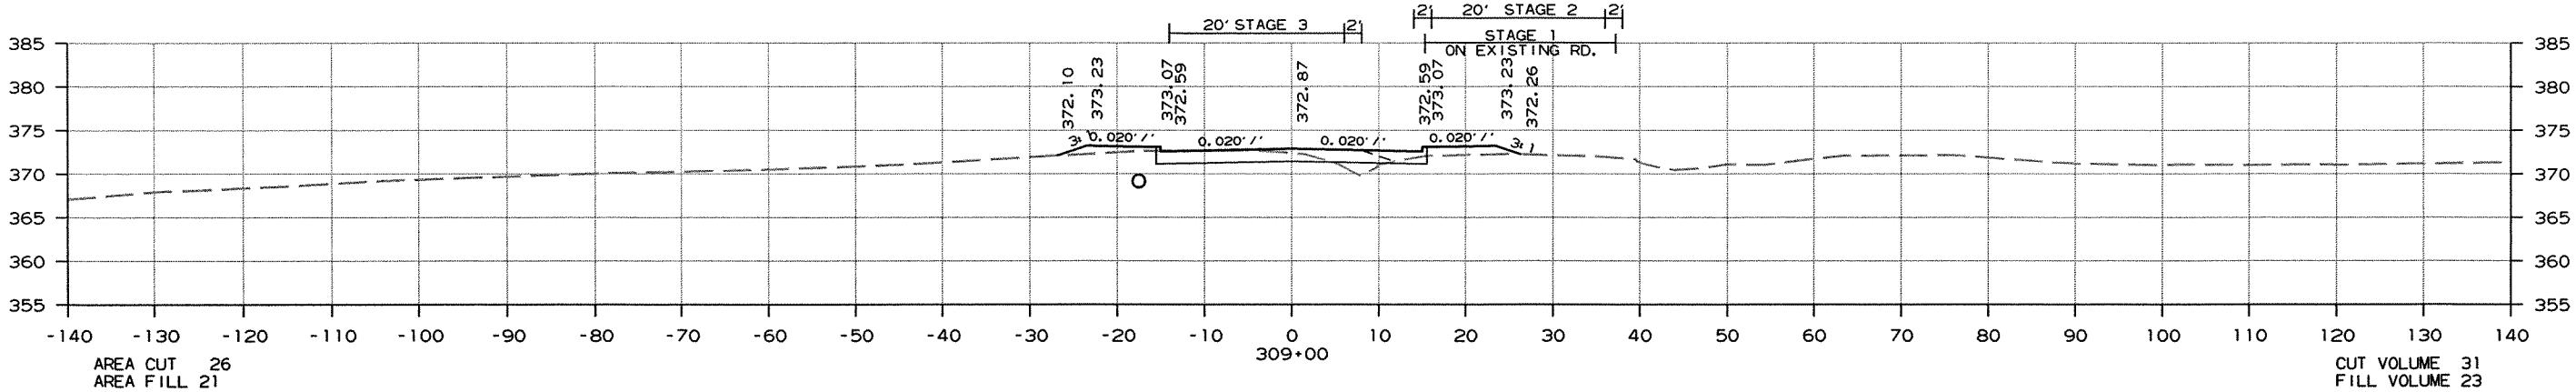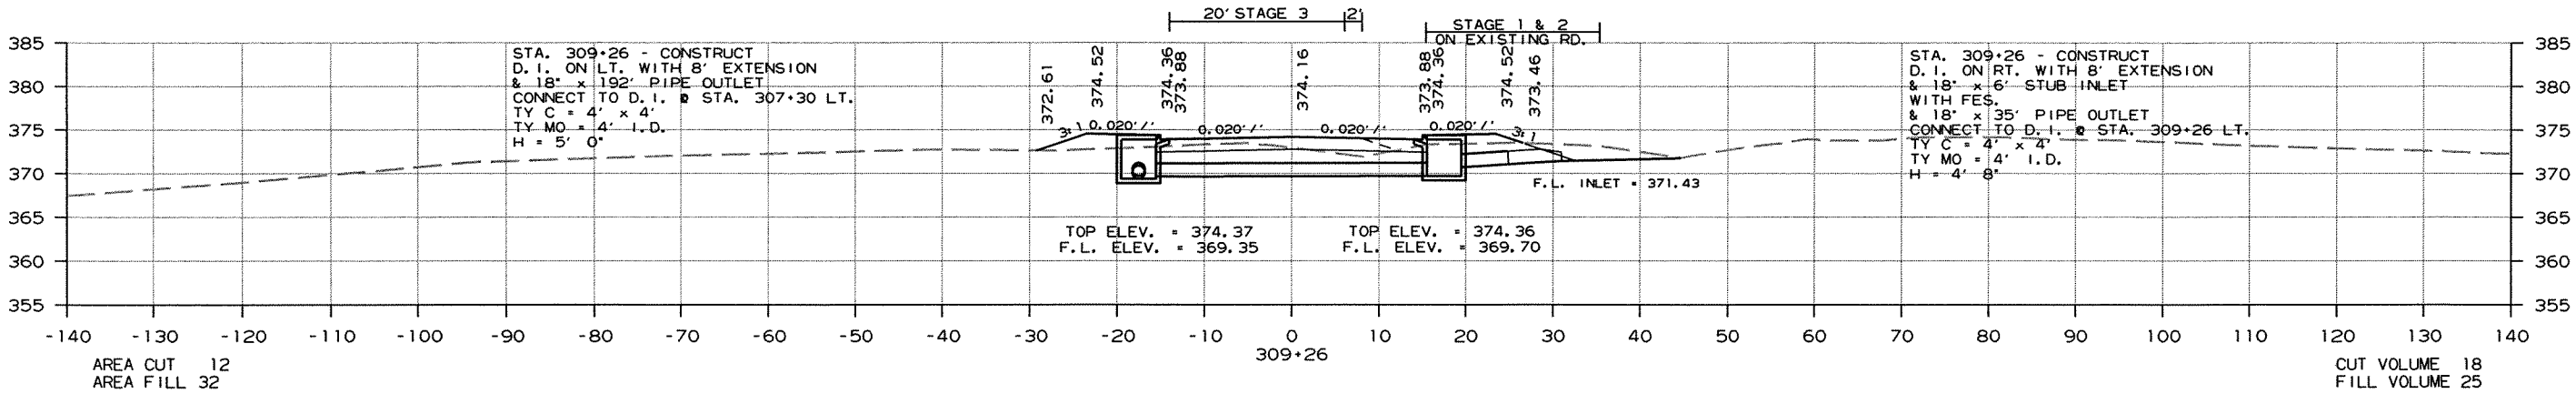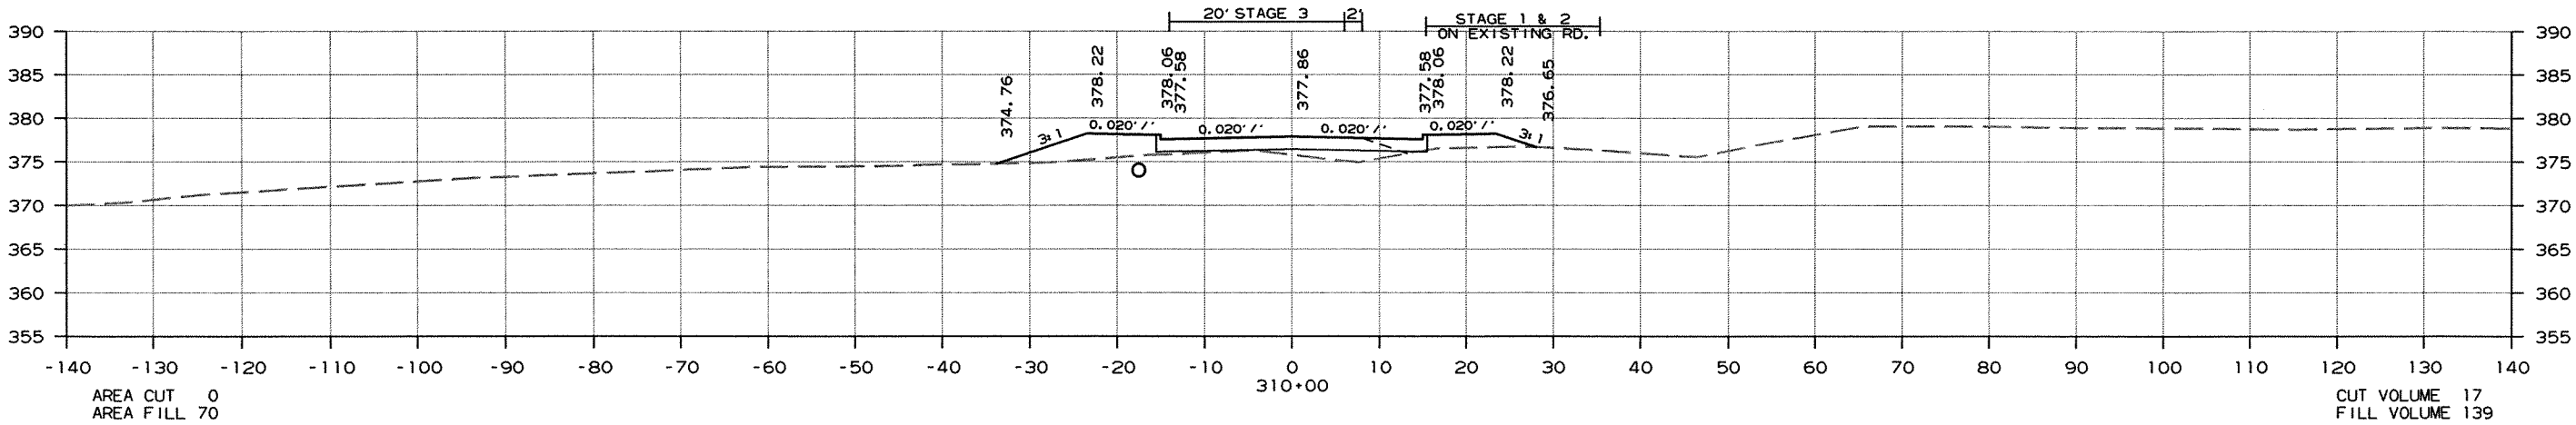

CROSS SECTION STA. 308+70 TO STA. 310+00

DATE REVISED	DATE FILMED	DATE REVISED	DATE FILMED	FED. RD. DIST. NO.	STATE	FED. AID PROJ. NO.	SHEET NO.	TOTAL SHEETS
				6	ARK.			
				JOB NO.		050189	305	340




2 CROSS SECTIONS

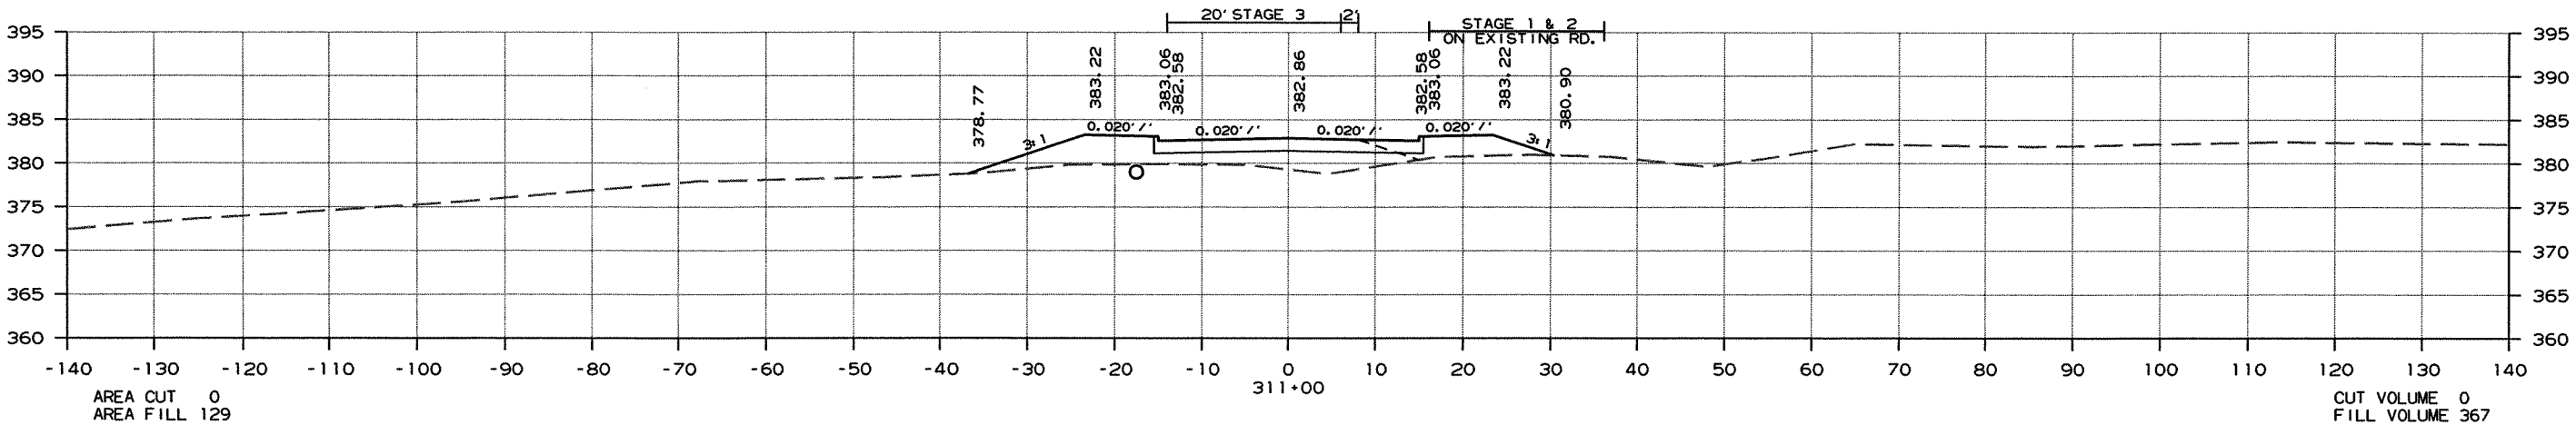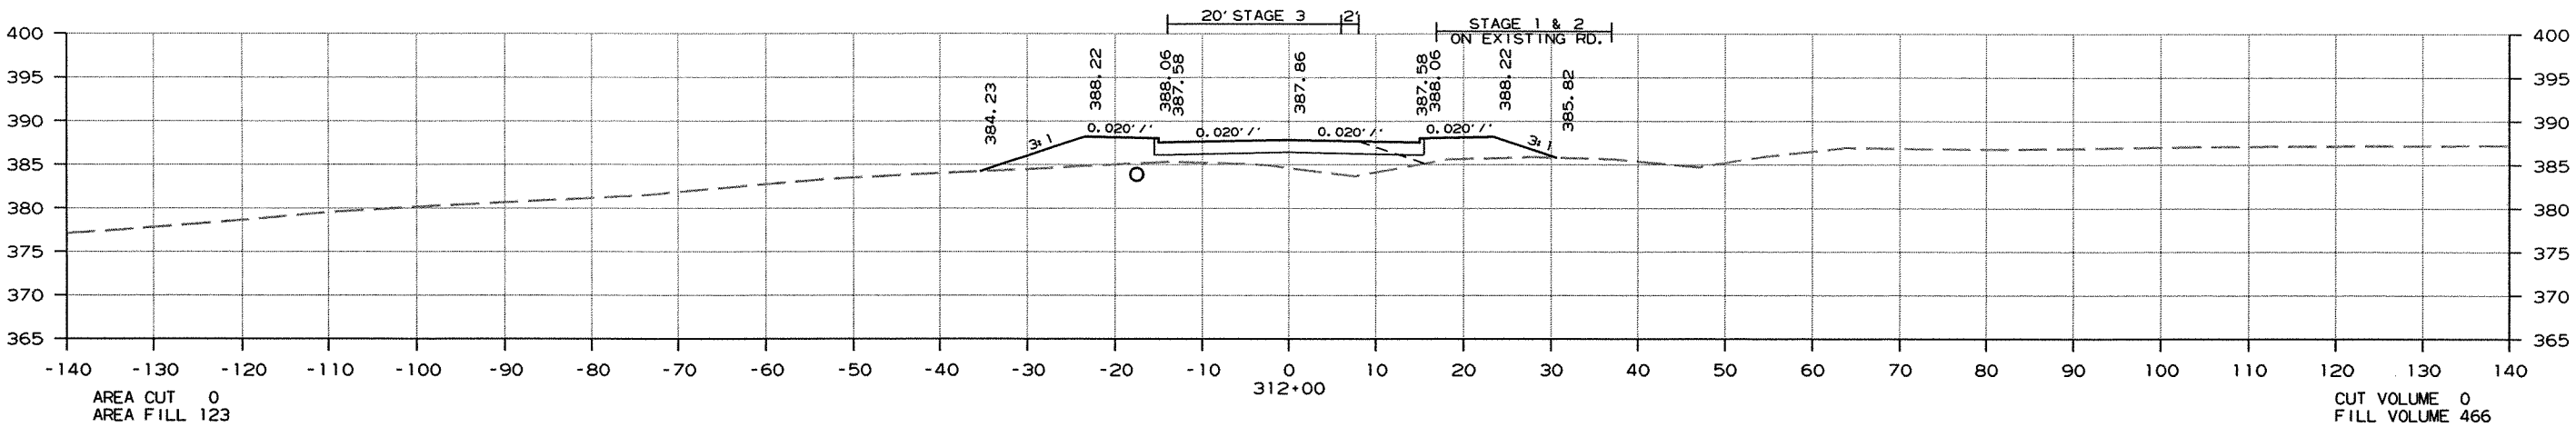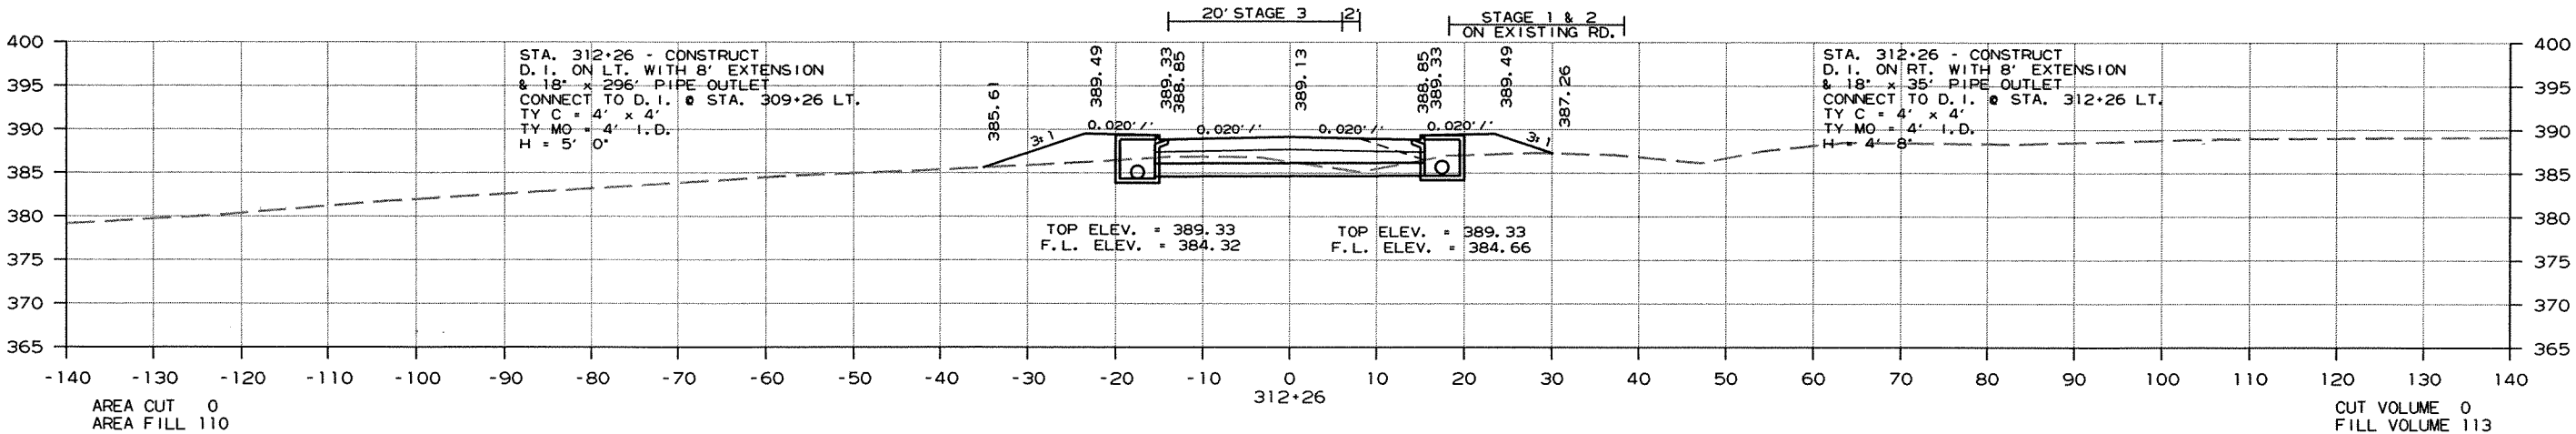

CROSS SECTION STA. 311+00 TO STA. 312+26

DATE REVISED	DATE FILMED	DATE REVISED	DATE FILMED	FED. RD. DIST. NO.	STATE	FED. AID PROJ. NO.	SHEET NO.	TOTAL SHEETS
				6	ARK.			
						JOB NO. 050189	306	340




2 CROSS SECTIONS

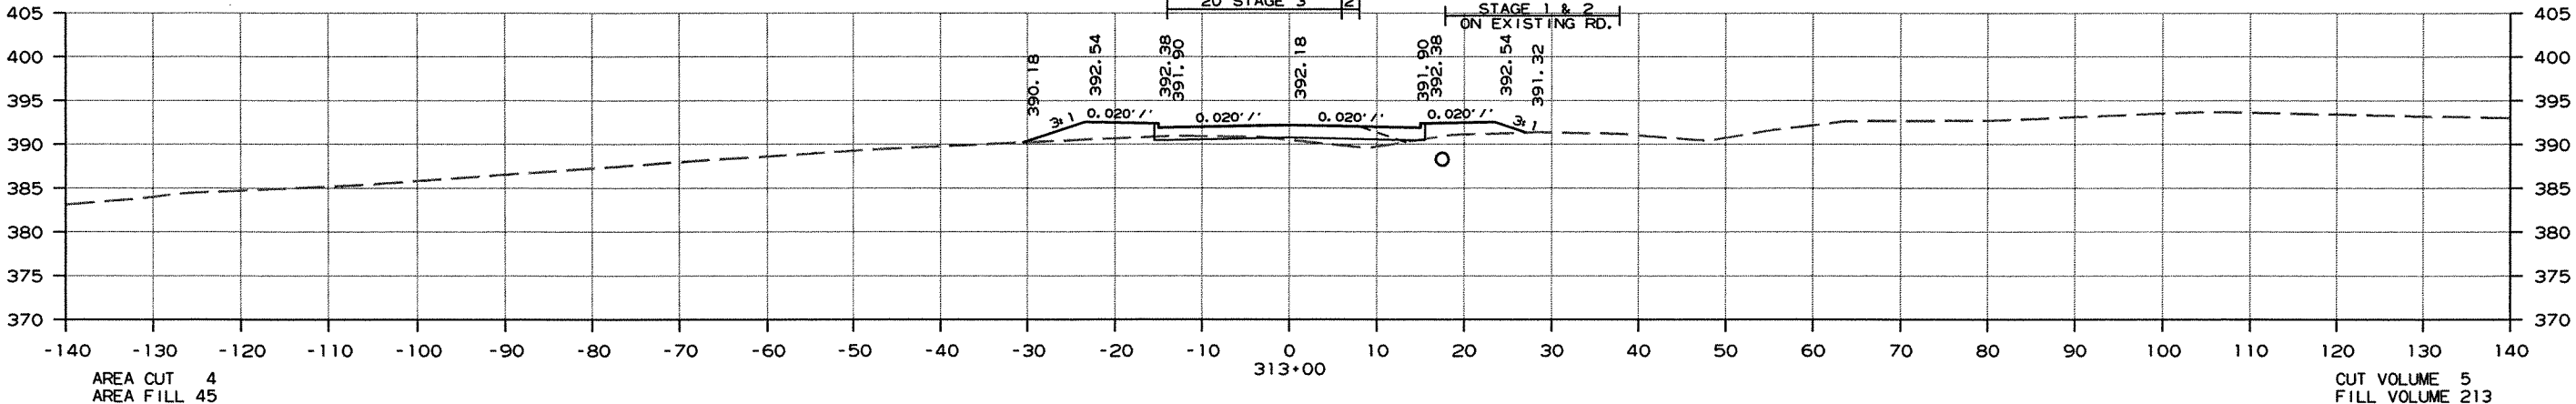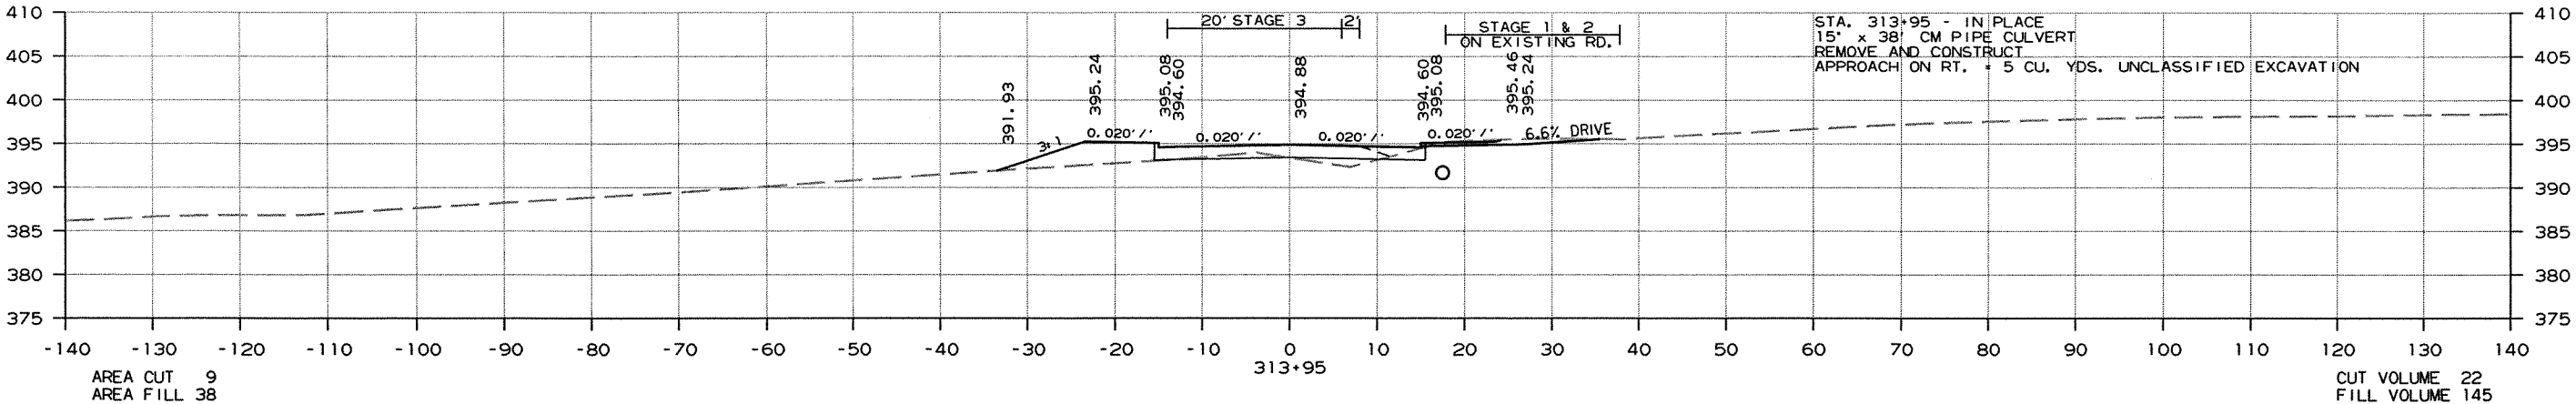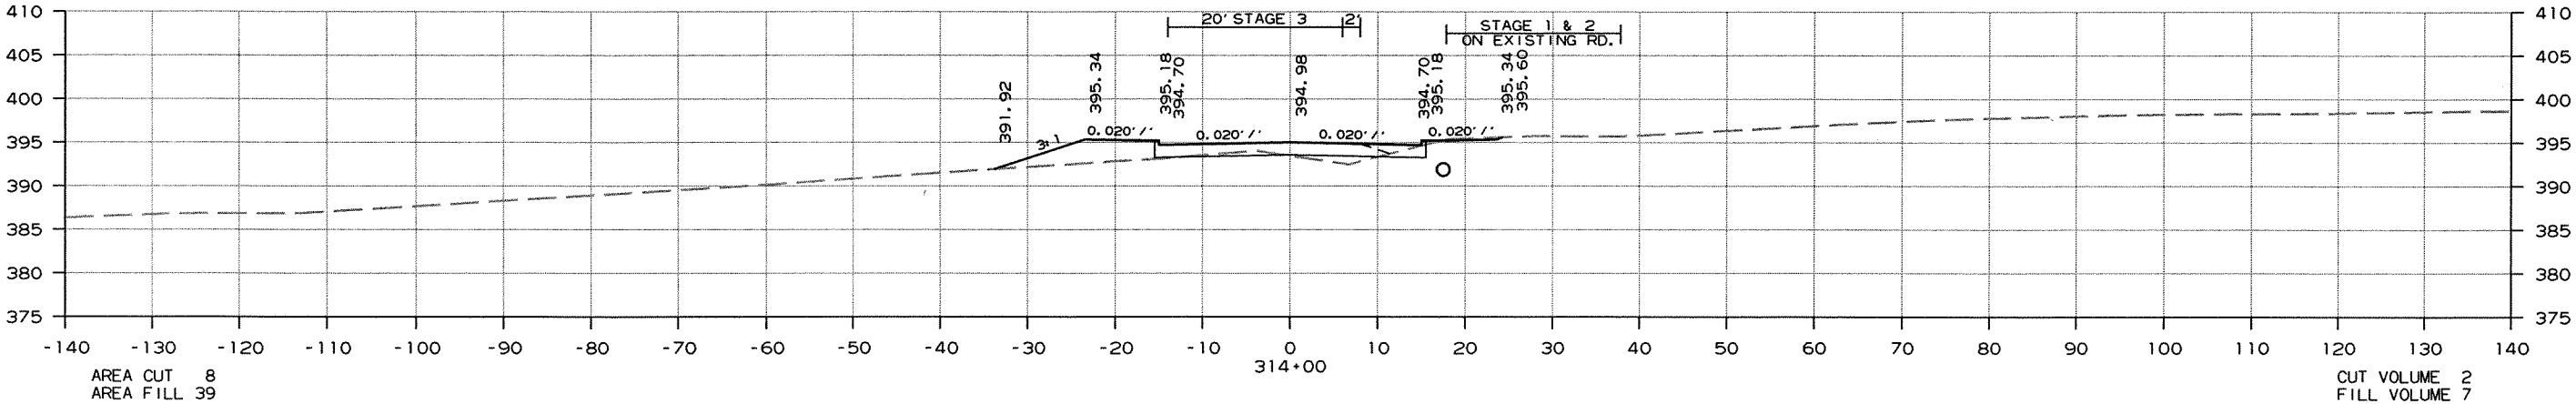

CROSS SECTION STA. 313+00 TO STA. 314+00

DATE REVISED	DATE FILMED	DATE REVISED	DATE FILMED	FED. RD. DIST. NO.	STATE	FED. AID PROJ. NO.	SHEET NO.	TOTAL SHEETS
				6	ARK.			
				JOB NO. 050189			307	340





2 CROSS SECTIONS

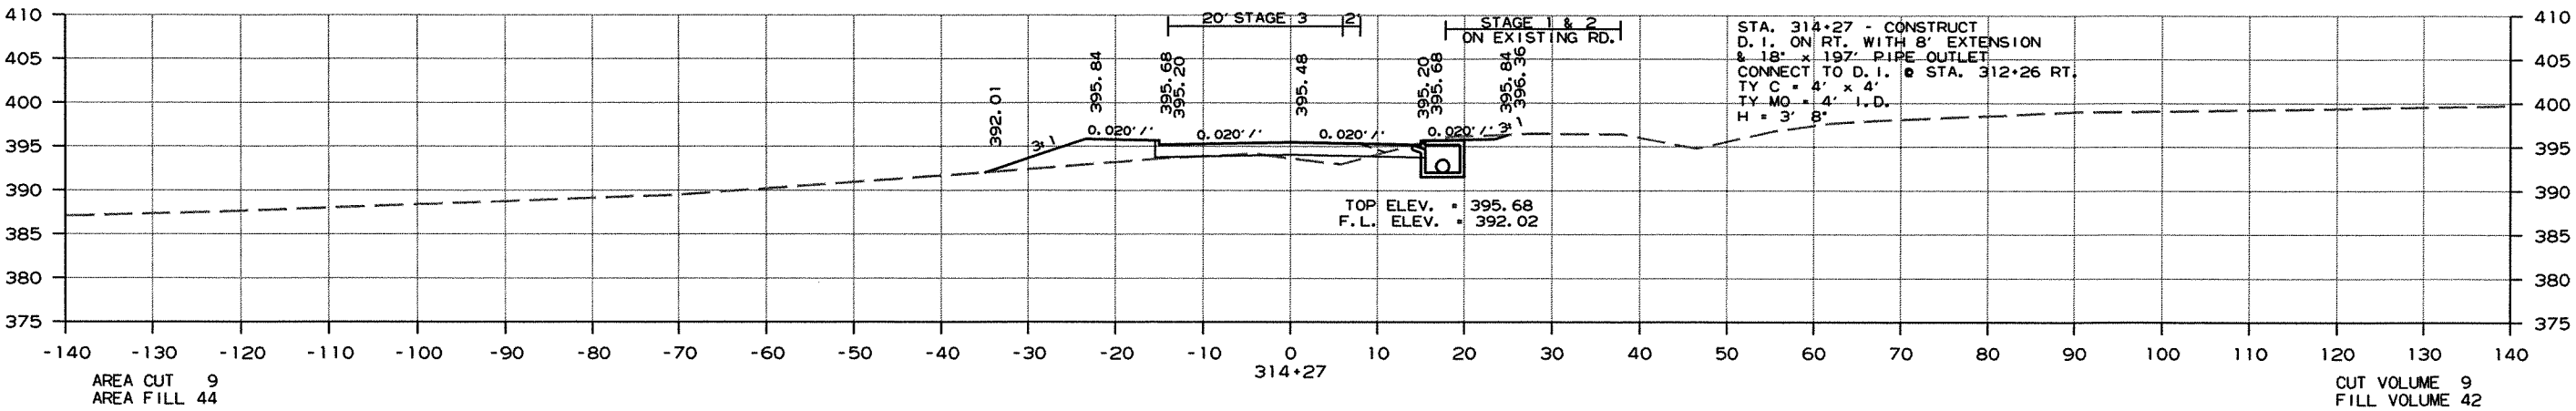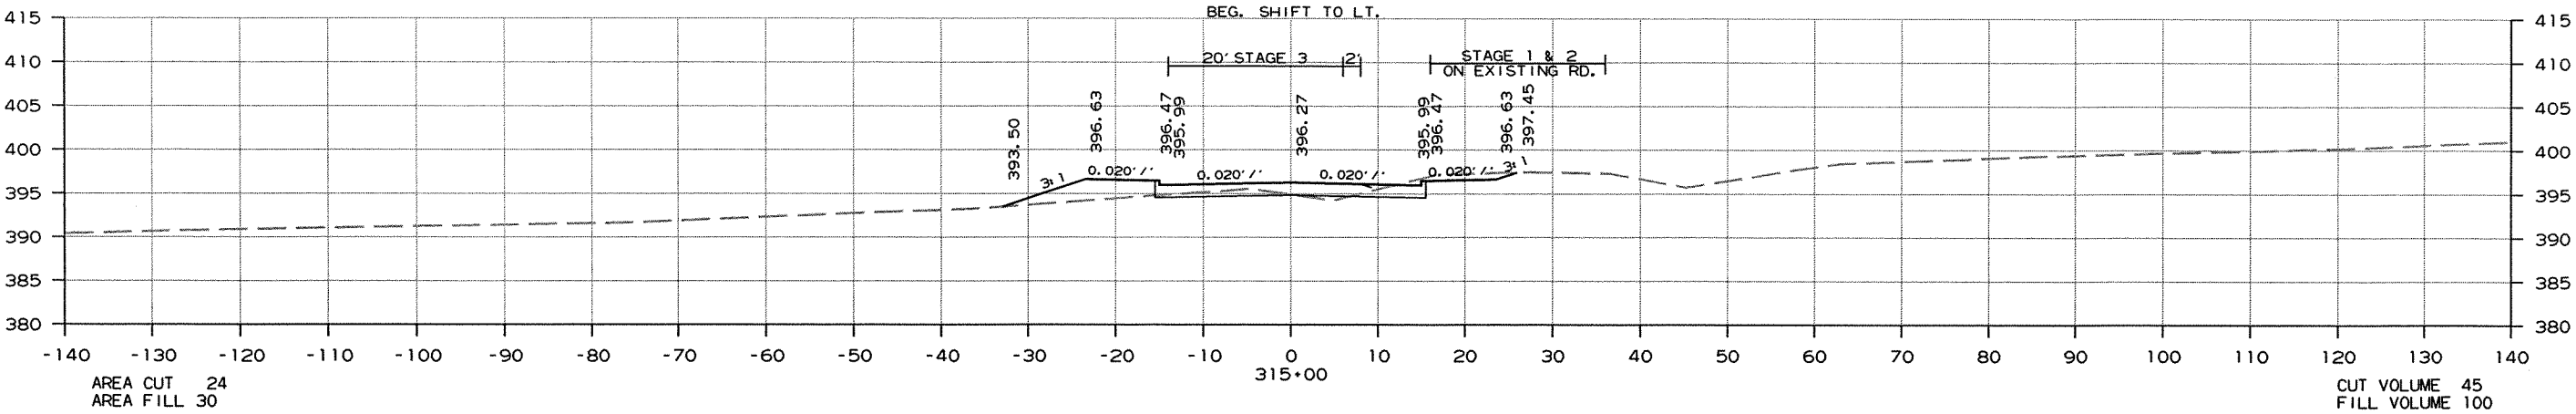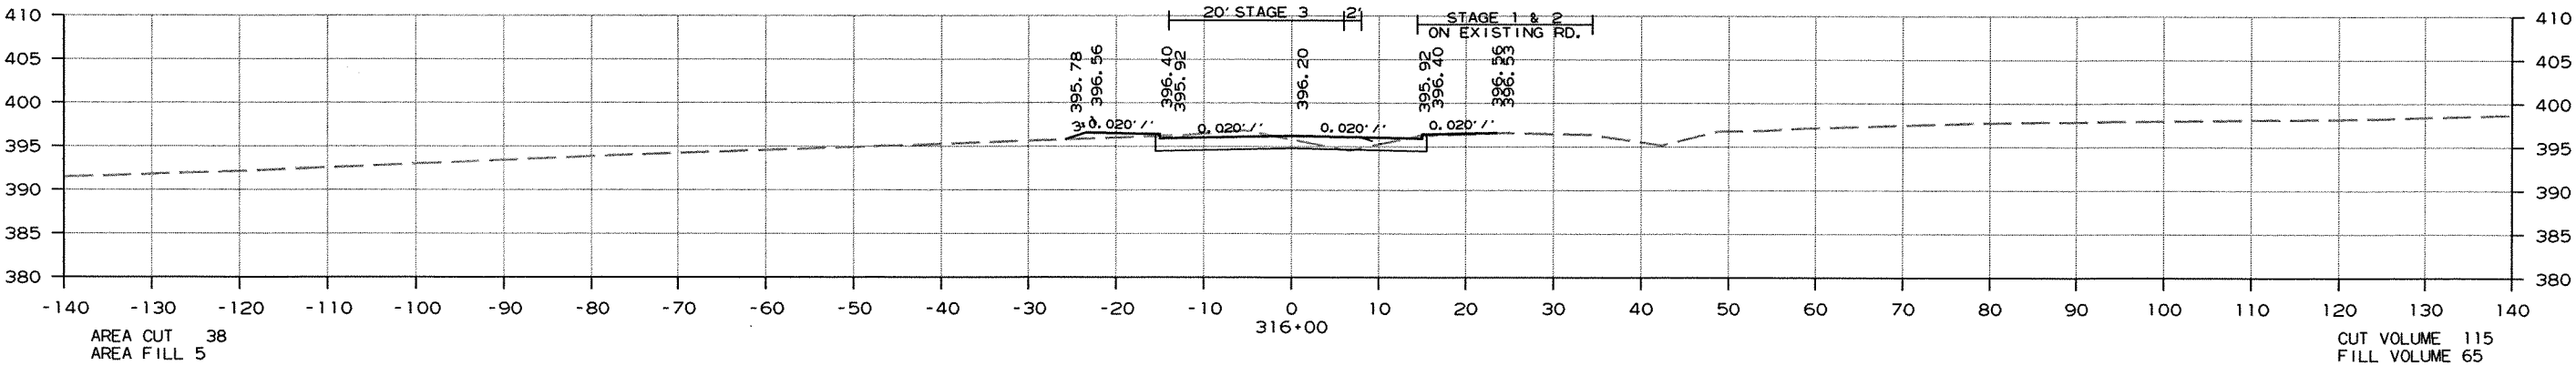

CROSS SECTION STA. 314+27 TO STA. 316+00

DATE REVISED	DATE FILMED	DATE REVISED	DATE FILMED	FED. RD. DIST. NO.	STATE	FED. AID PROJ. NO.	SHEET NO.	TOTAL SHEETS
8-27-12				6	ARK.			
						JOB NO. 050189	308	340




2 CROSS SECTIONS

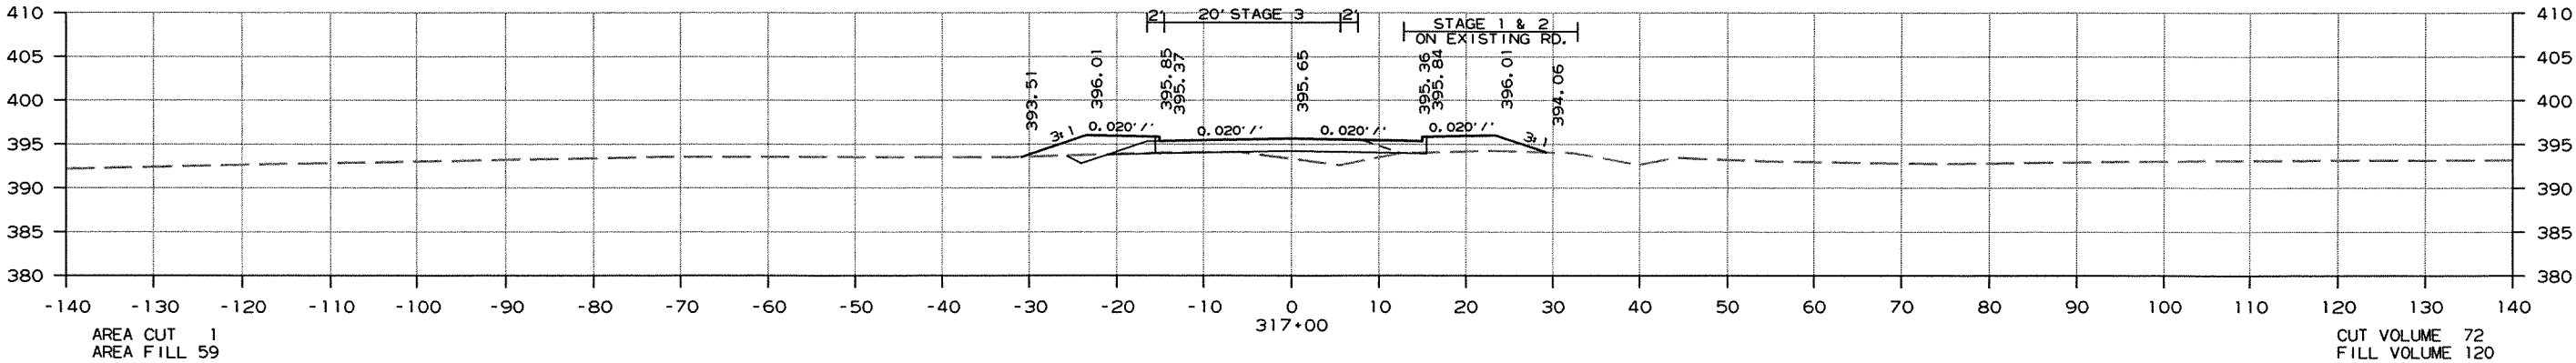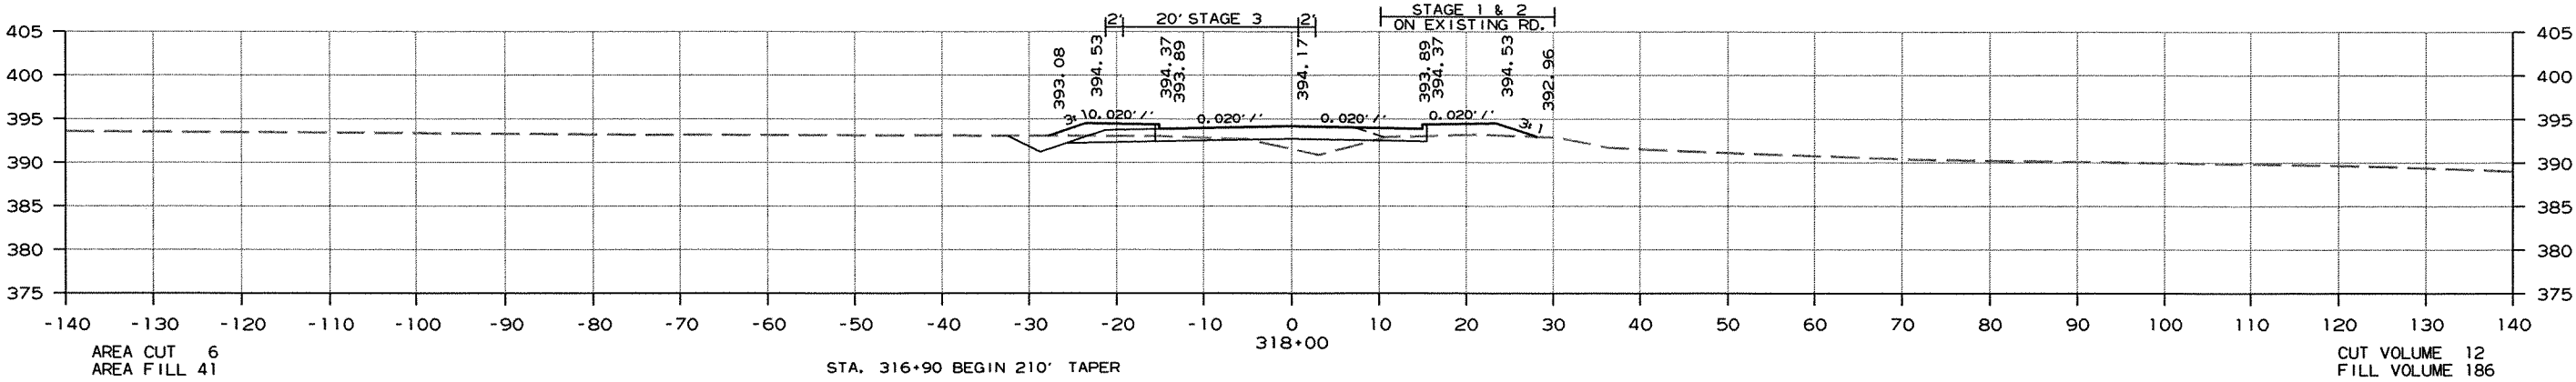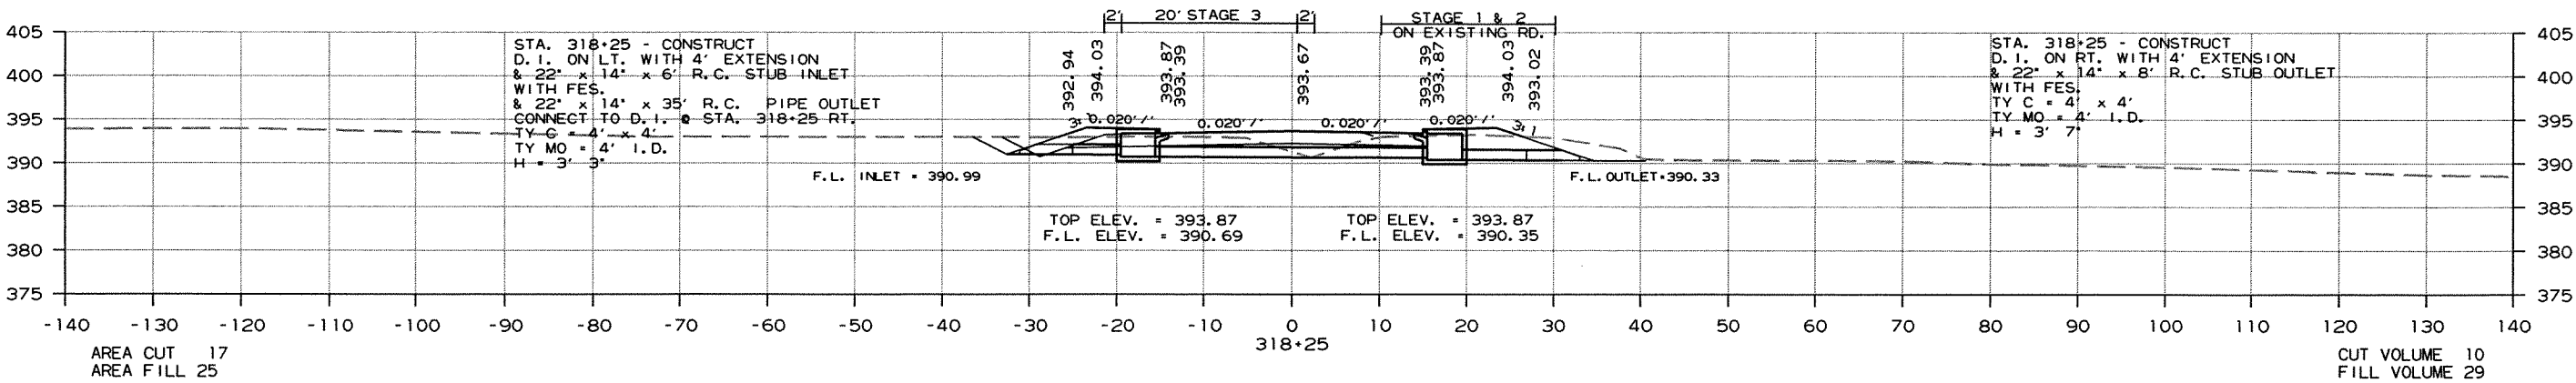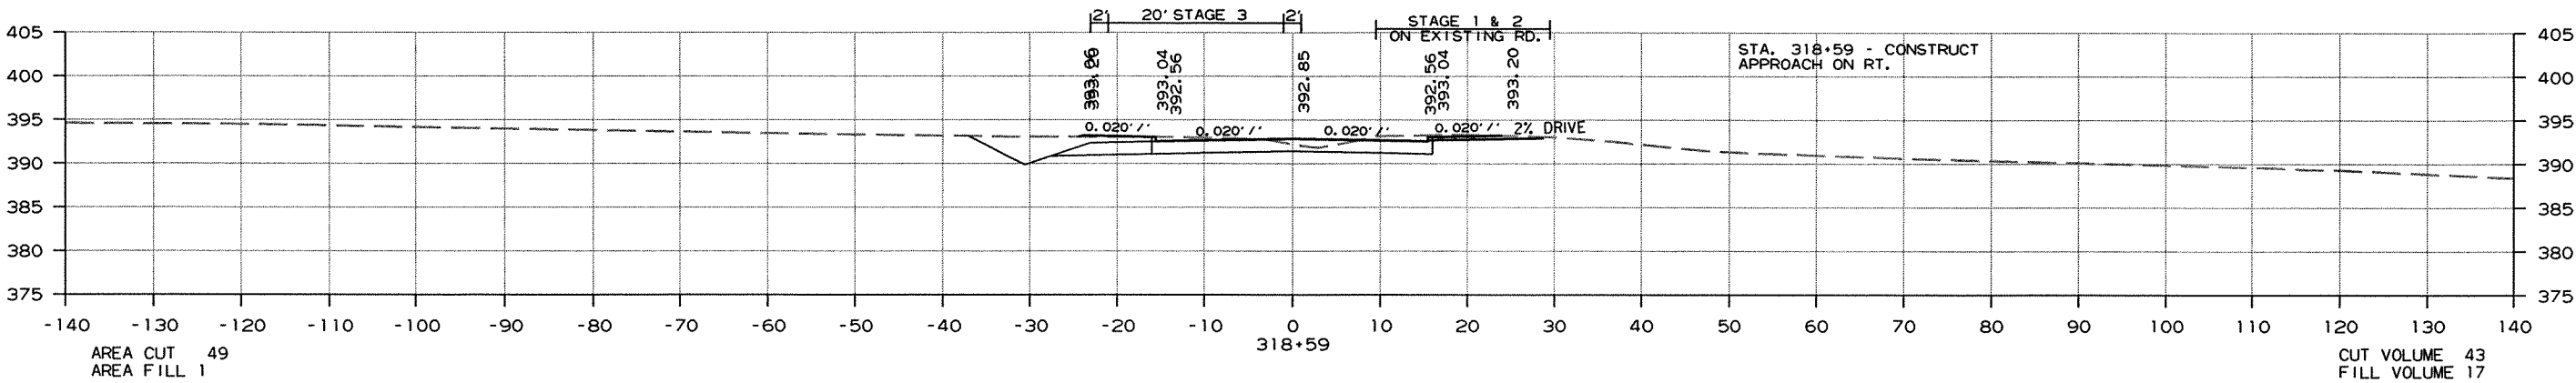

CROSS SECTION STA. 317+00 TO STA. 318+59

DATE REVISED	DATE FILMED	DATE REVISED	DATE FILMED	FED. RD. DIST. NO.	STATE	FED. AID PROJ. NO.	SHEET NO.	TOTAL SHEETS
				6	ARK.			
				JOB NO. 050189			309	340

2 CROSS SECTIONS

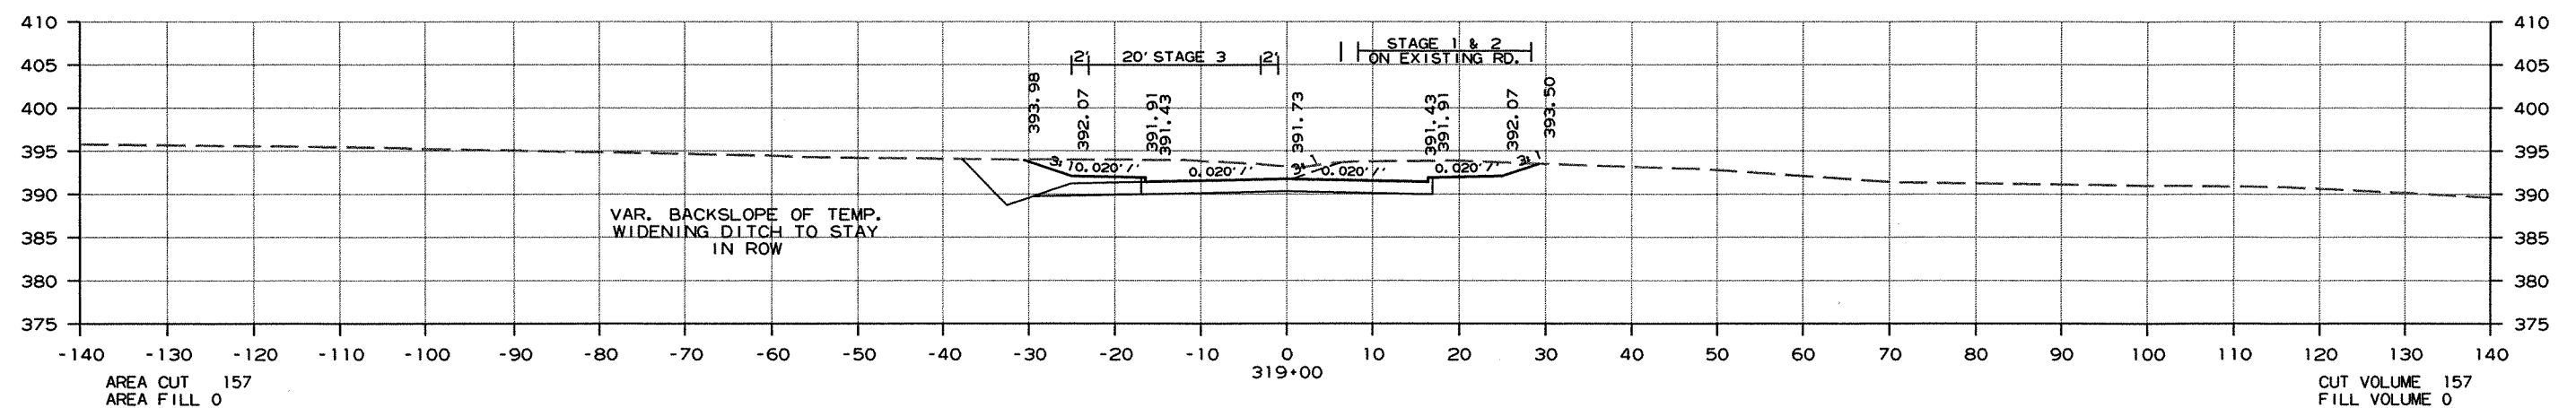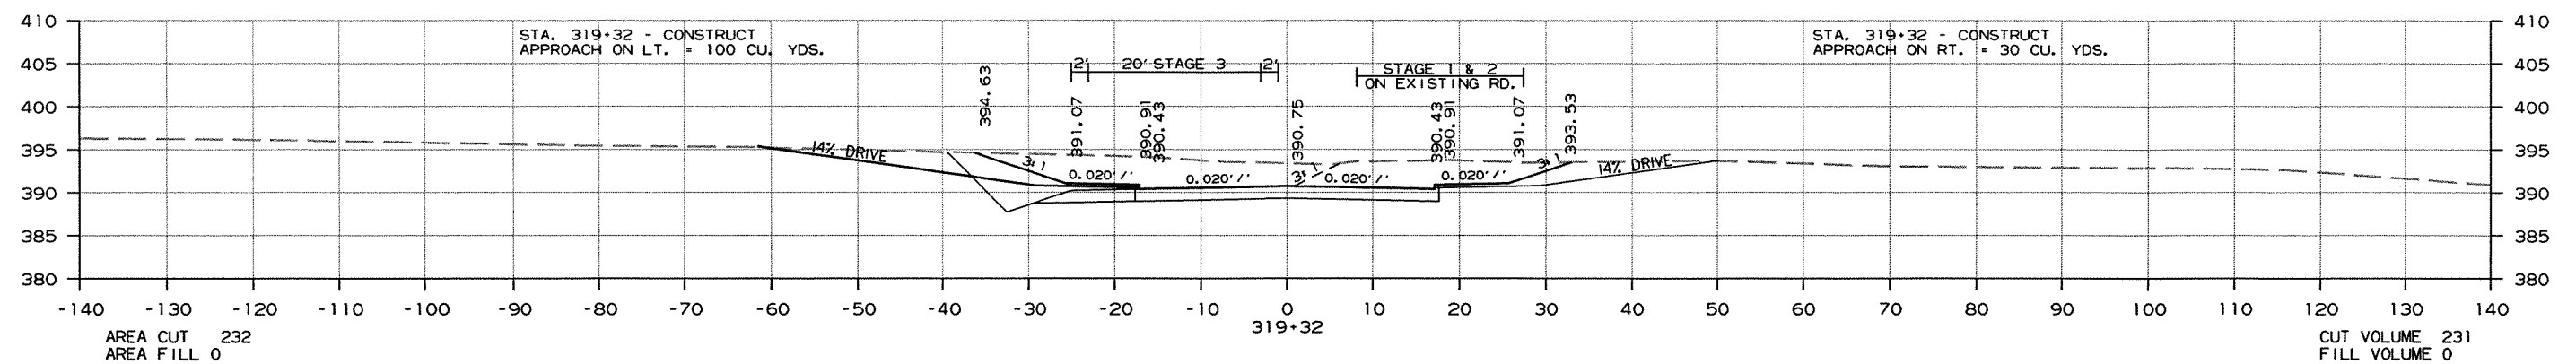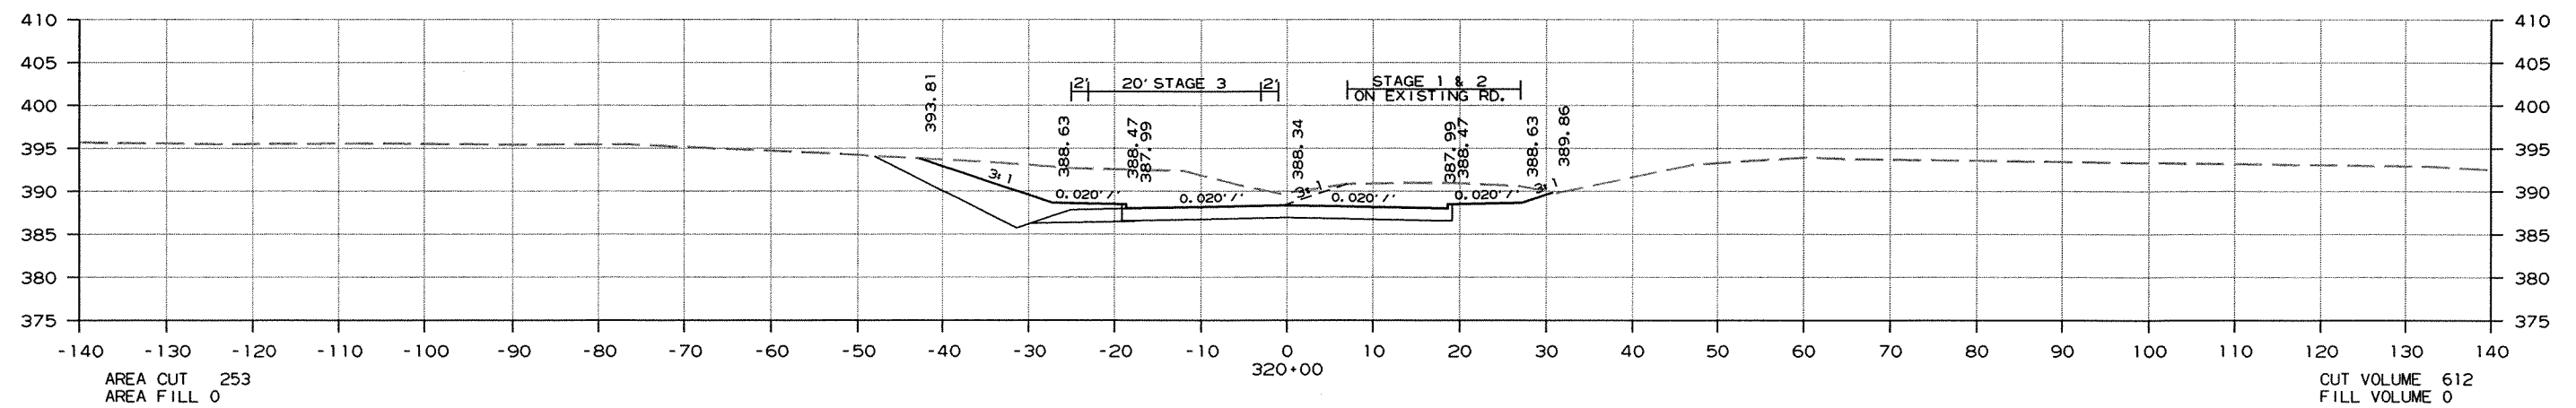





CROSS SECTION STA. 319+00 TO STA. 320+00

8/2/2012

R050189.DGN

DATE REVISED	DATE FILMED	DATE REVISED	DATE FILMED	FED. RD. DIST. NO.	STATE	FED. AID PROJ. NO.	SHEET NO.	TOTAL SHEETS
8-27-12				6	ARK.			
8-29-12						JOB NO. 050189	310	340





2 CROSS SECTIONS

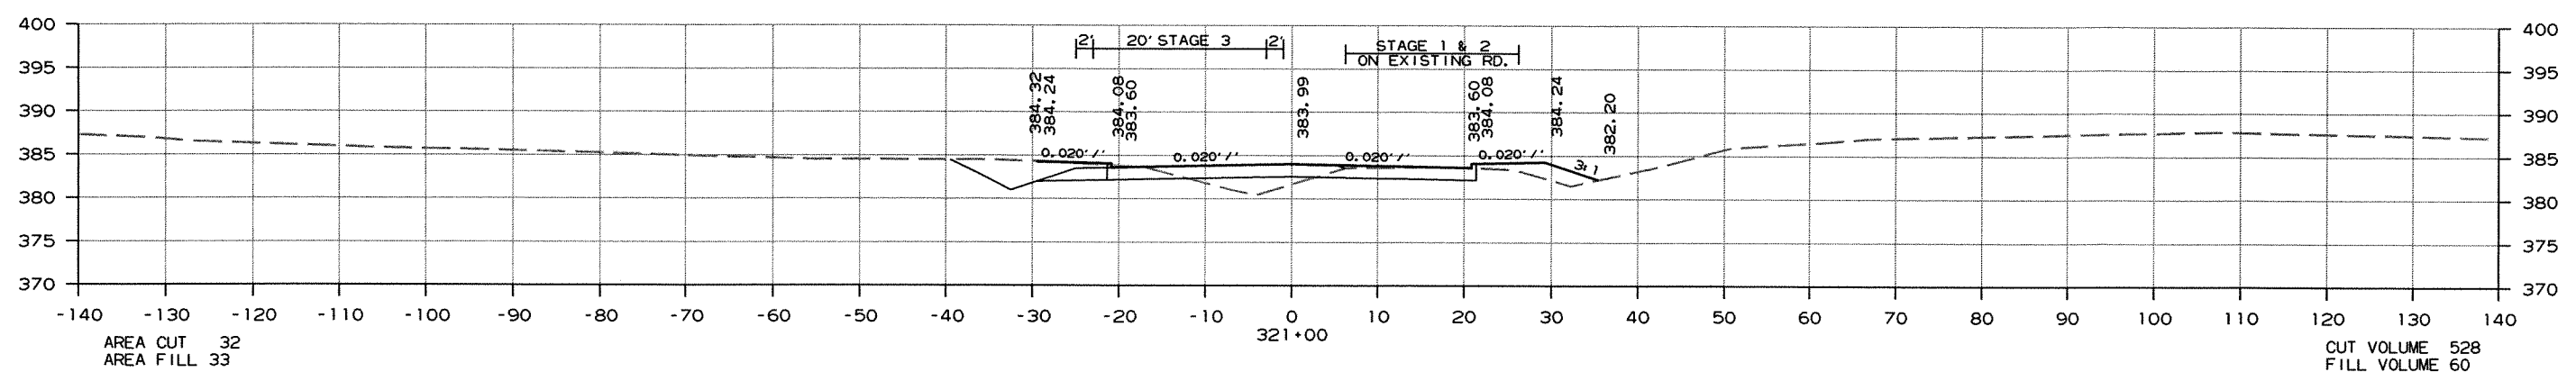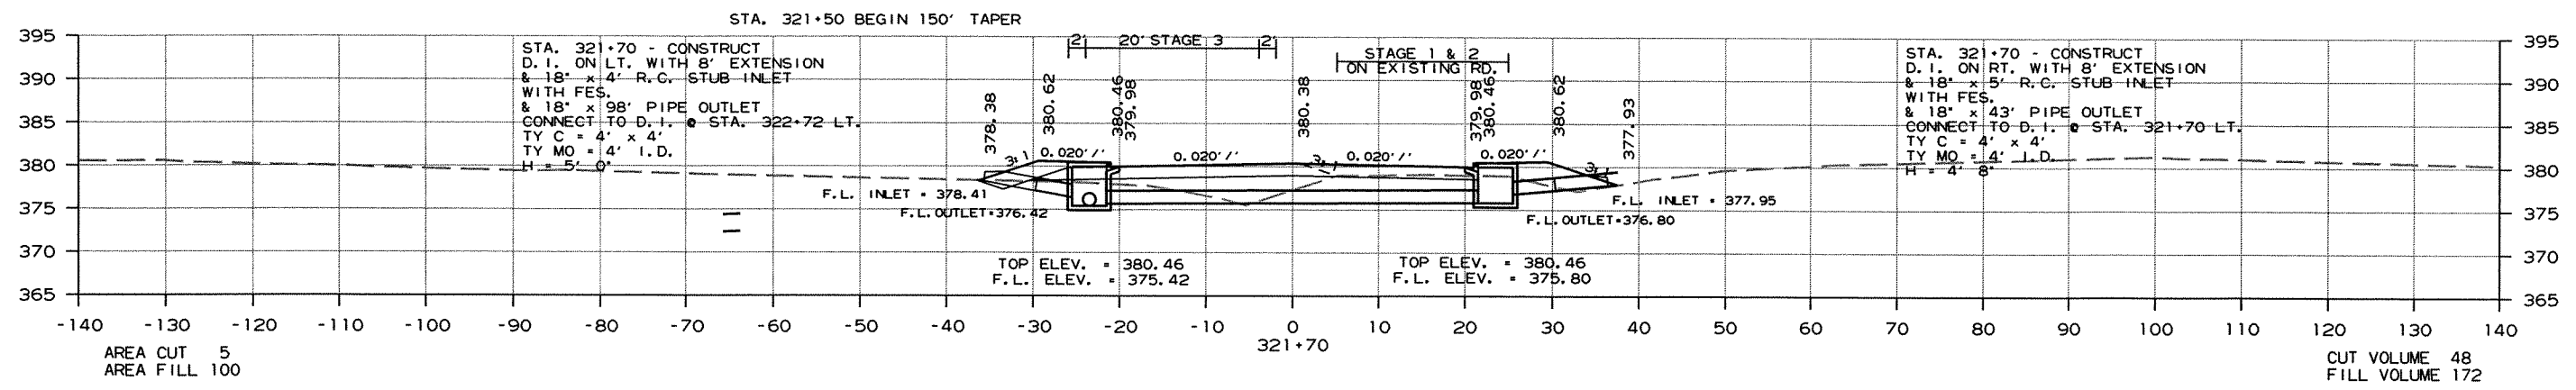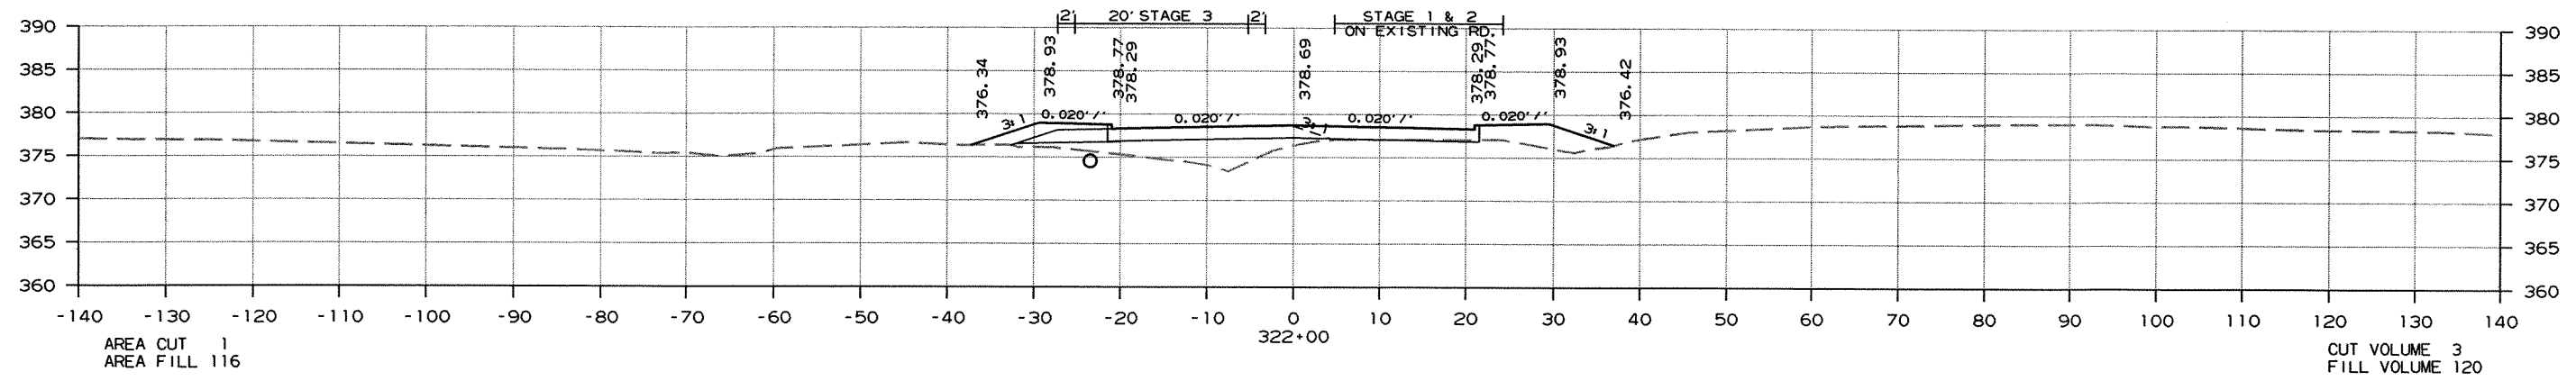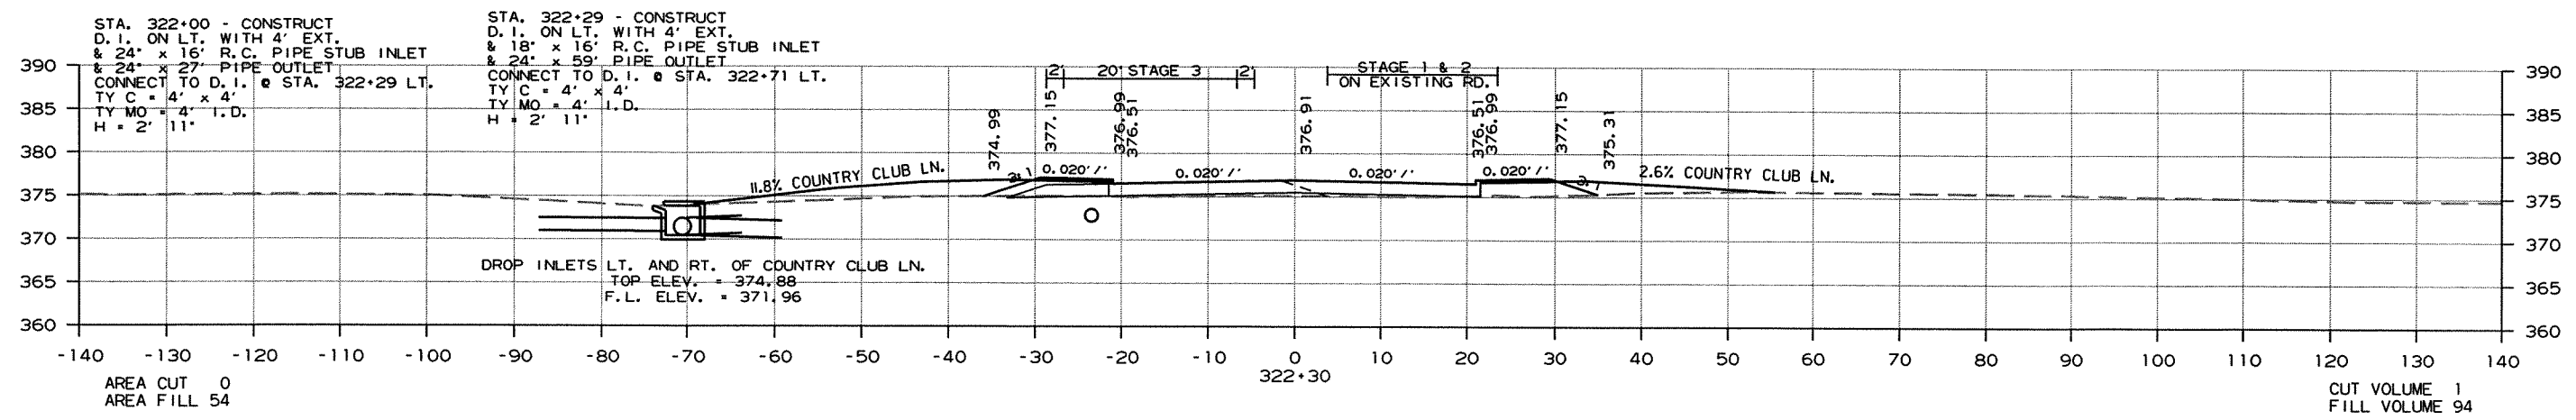

CROSS SECTION STA. 321+00 TO STA. 322+30

DATE REVISED	DATE FILMED	DATE REVISED	DATE FILMED	FED. RD. DIST. NO.	STATE	FED. AID PROJ. NO.	SHEET NO.	TOTAL SHEETS
8-27-12				6	ARK.			
						JOB NO. 050189	312	340





2 CROSS SECTIONS

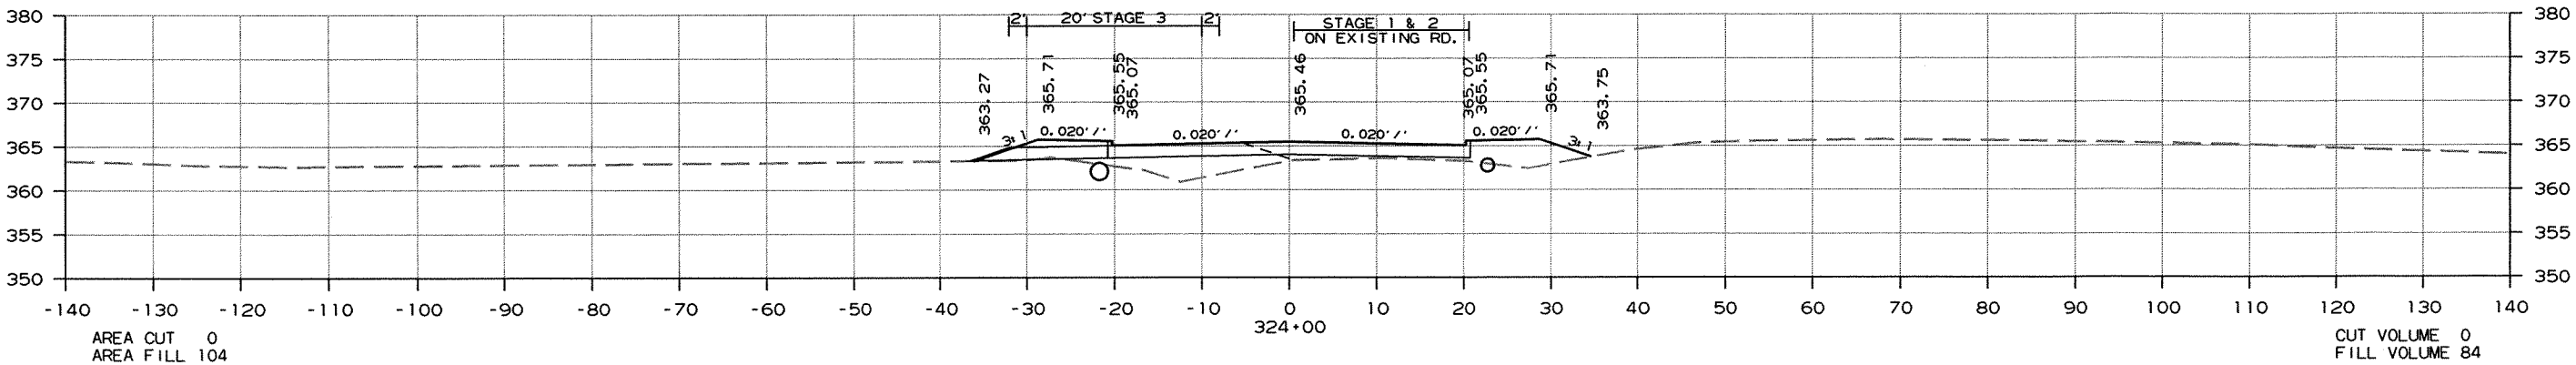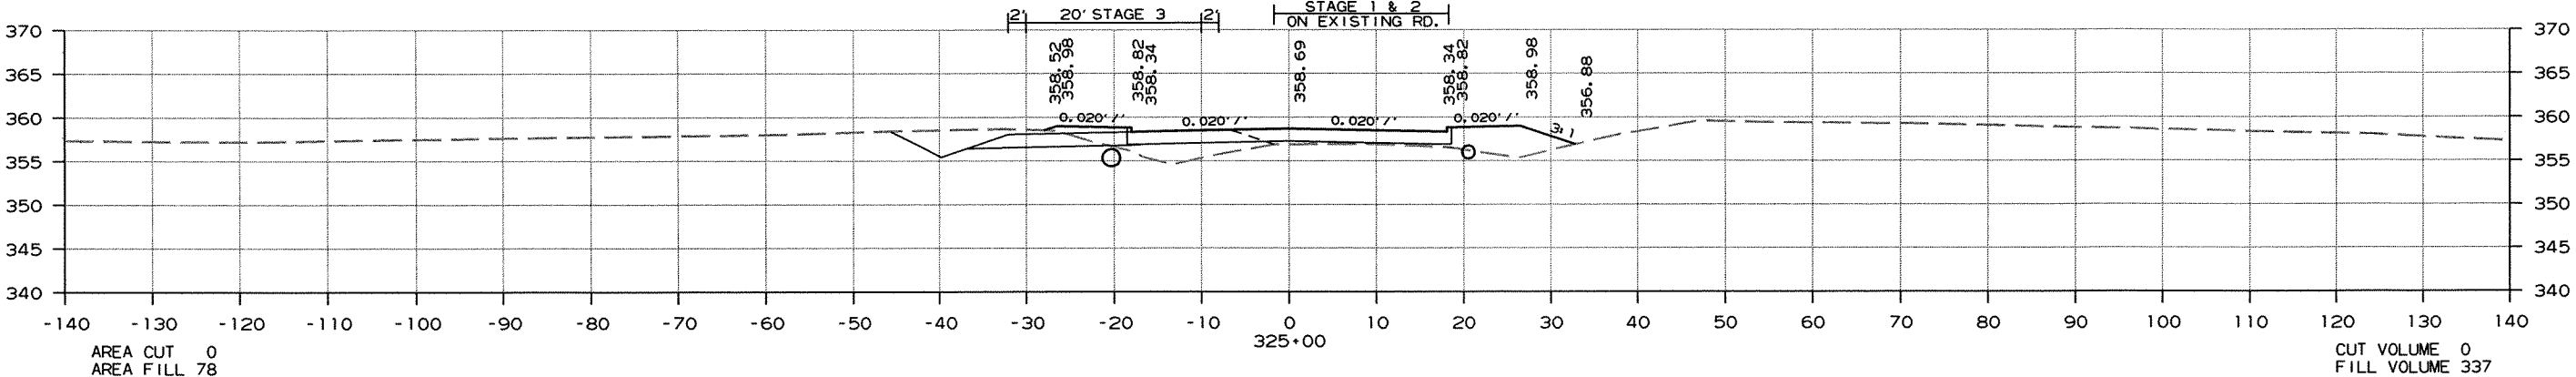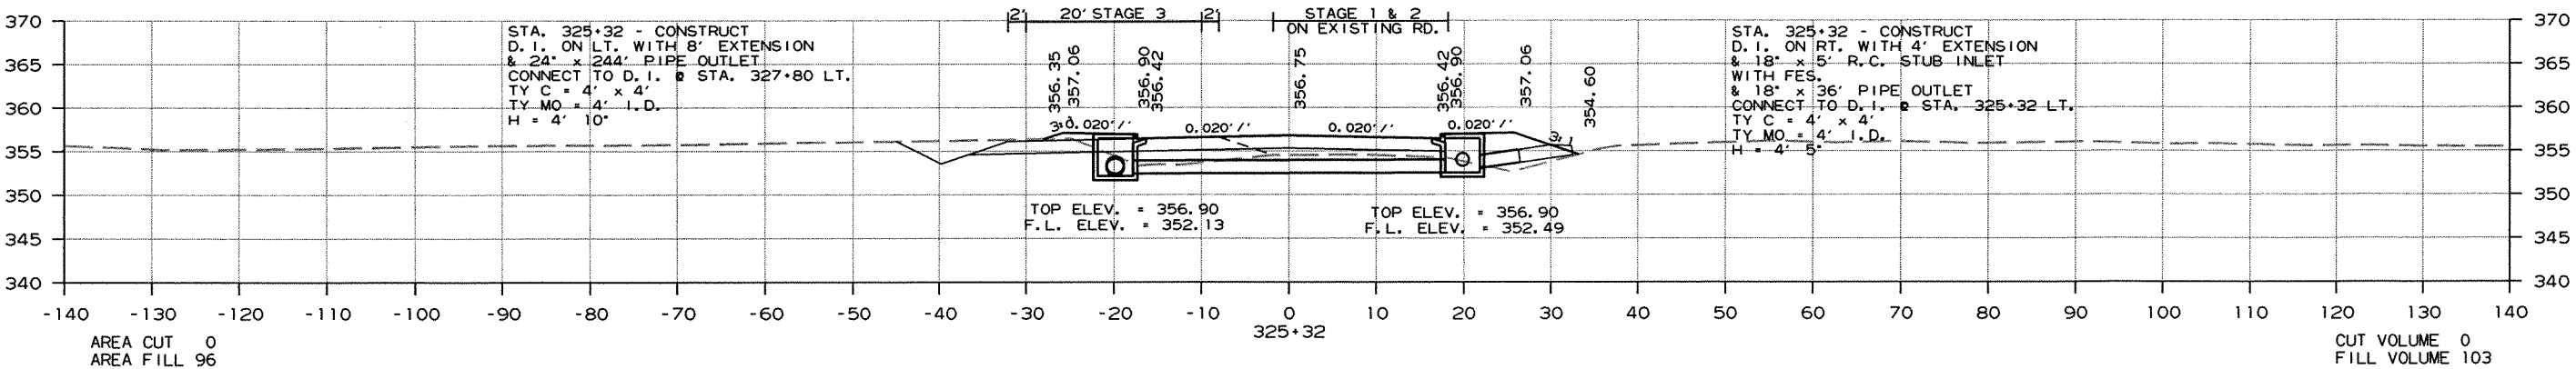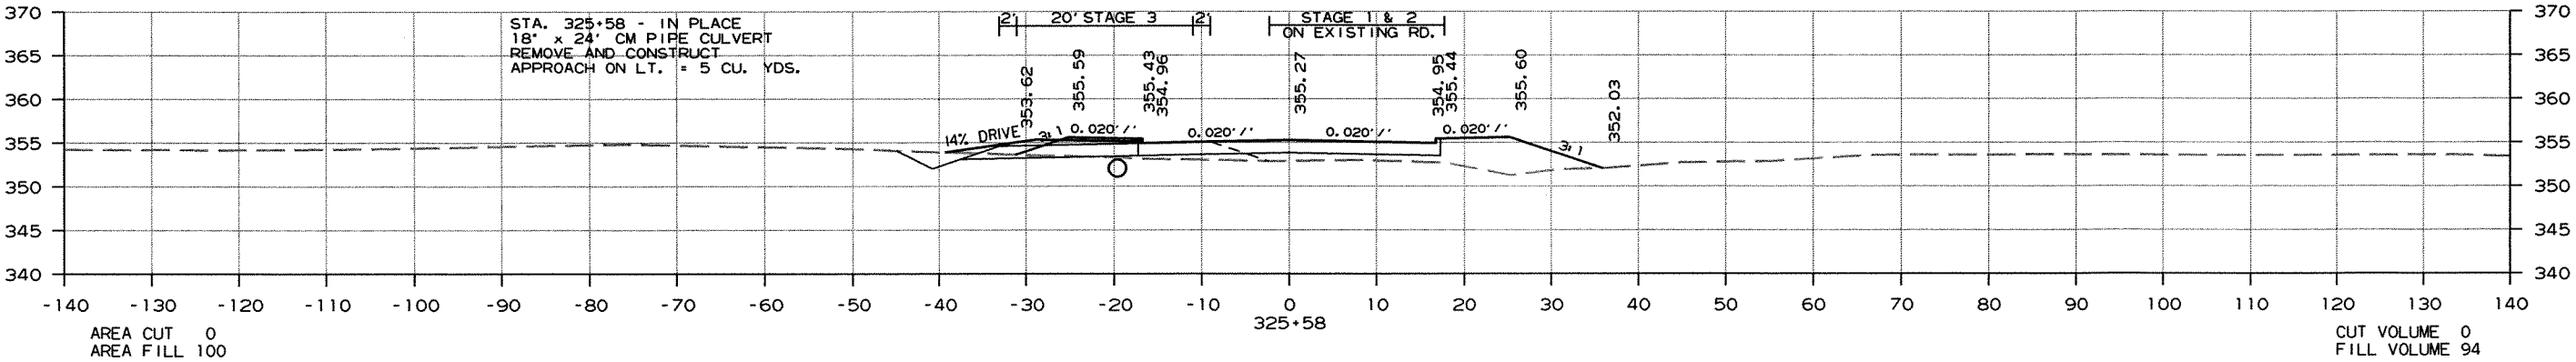

CROSS SECTION STA. 324+00 TO STA. 325+58

DATE REVISED	DATE FILMED	DATE REVISED	DATE FILMED	FED. RD. DIST. NO.	STATE	FED. AID PROJ. NO.	SHEET NO.	TOTAL SHEETS
				6	ARK.			
				JOB NO.		050189	314	340

2 CROSS SECTIONS

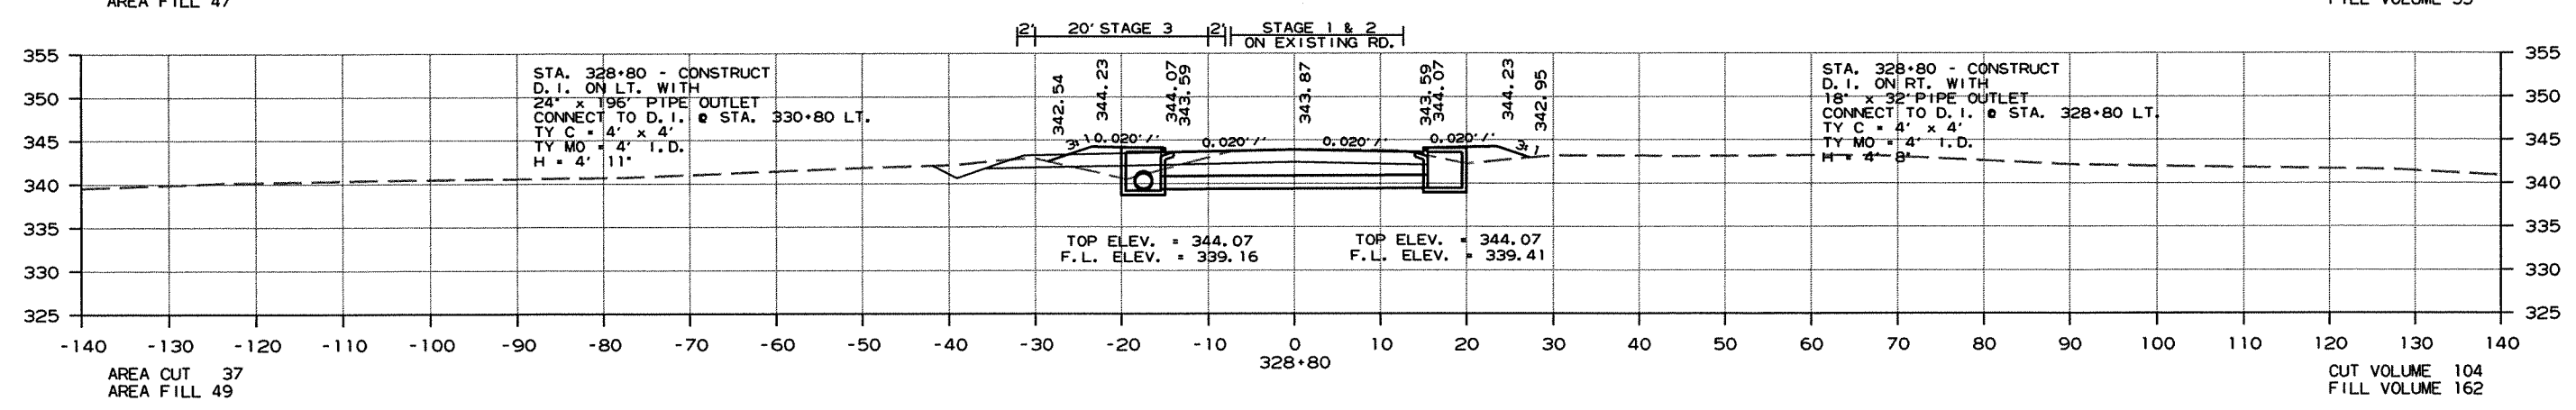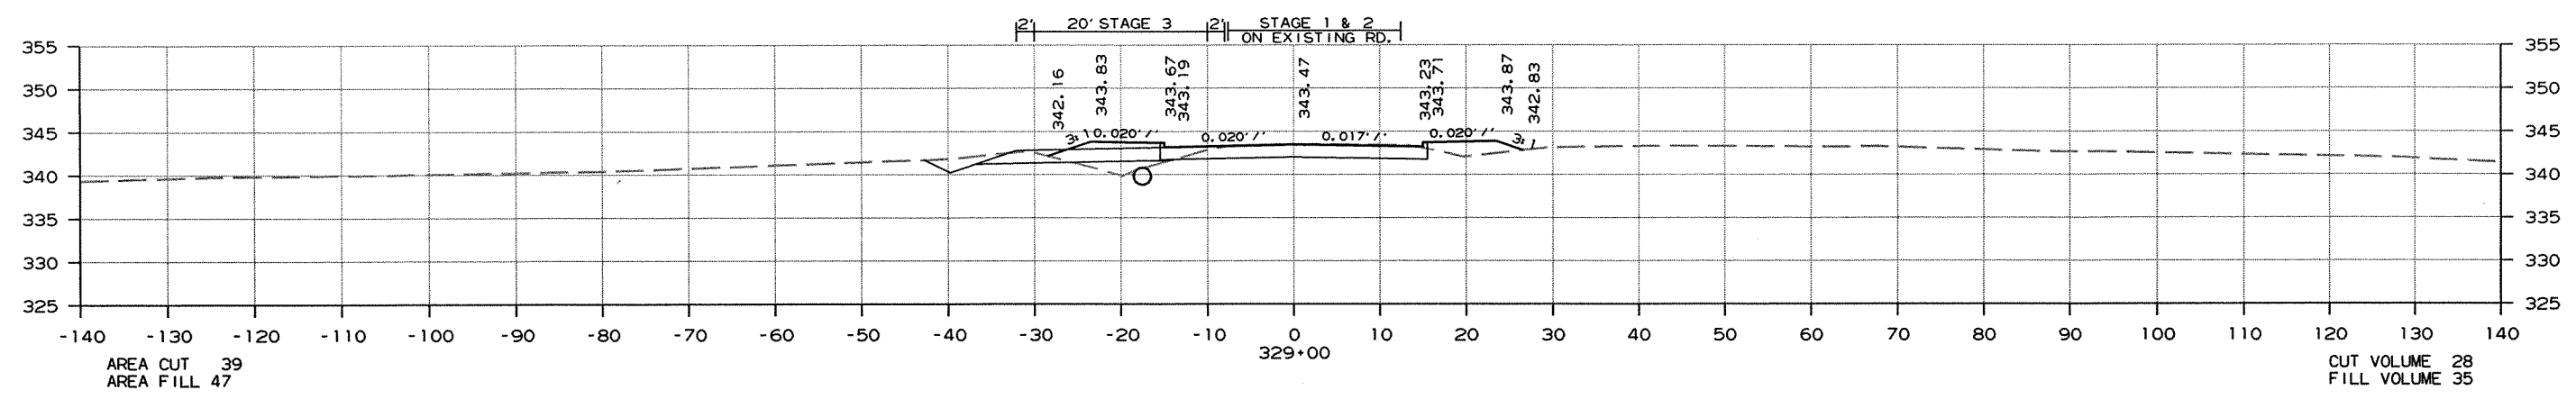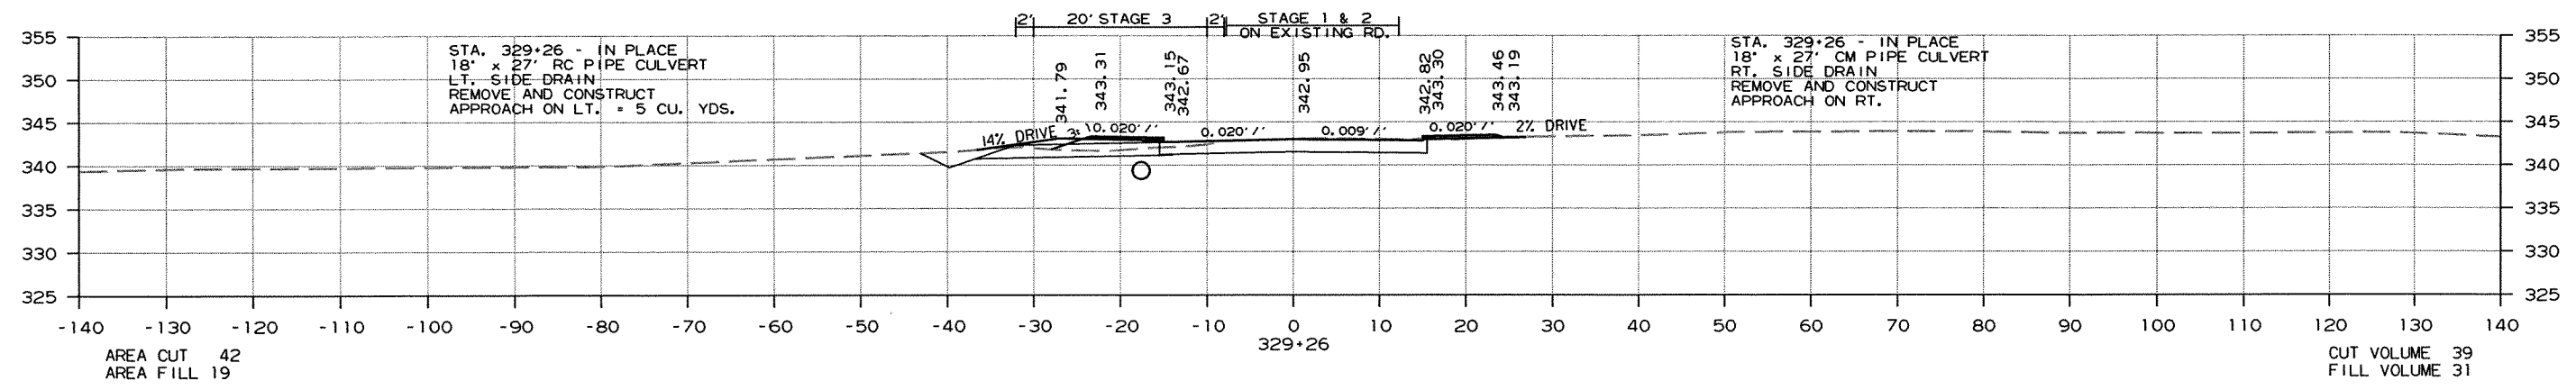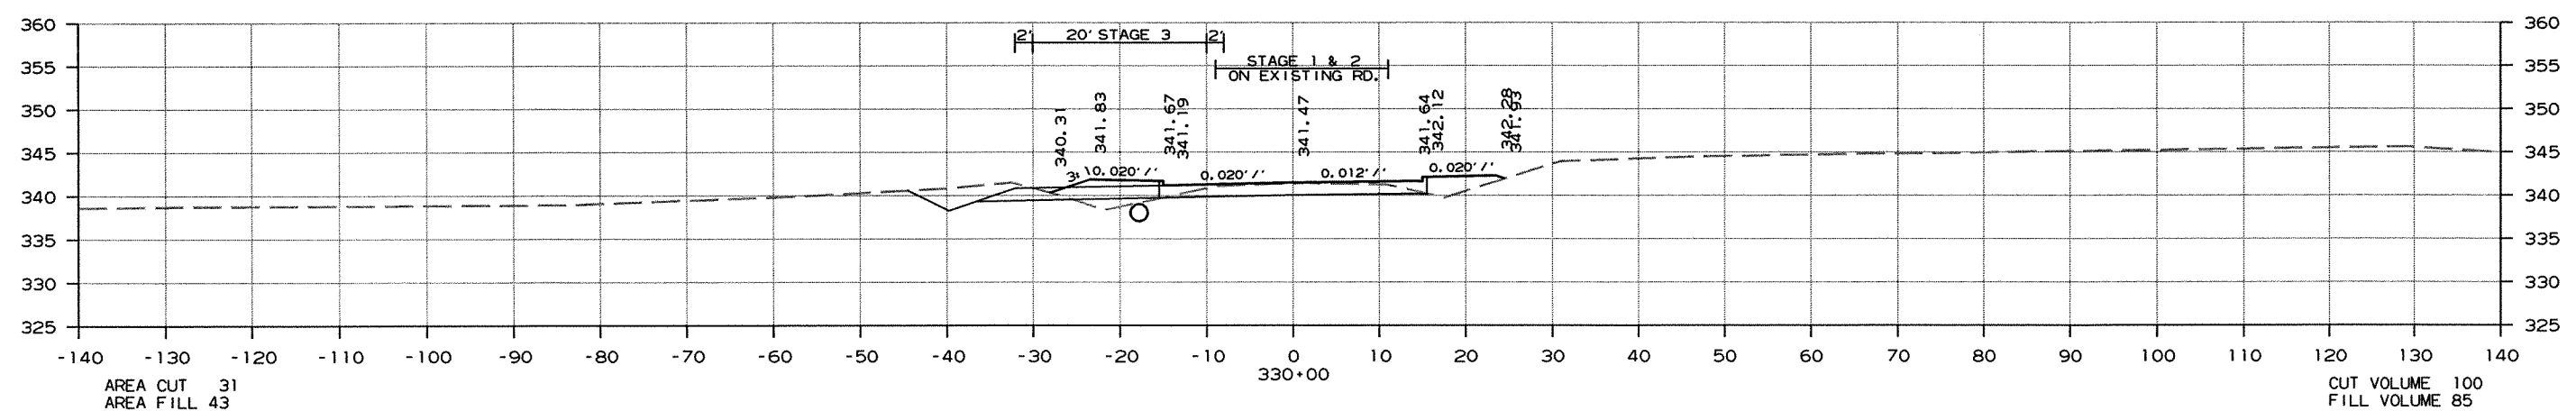





CROSS SECTION STA. 328+80 TO STA. 330+00

8/2/2012

R050189.DGN

DATE REVISED	DATE FILMED	DATE REVISED	DATE FILMED	FED. RD. DIST. NO.	STATE	FED. AID PROJ. NO.	SHEET NO.	TOTAL SHEETS
				6	ARK.			
						JOB NO. 050189	315	340





2 CROSS SECTIONS

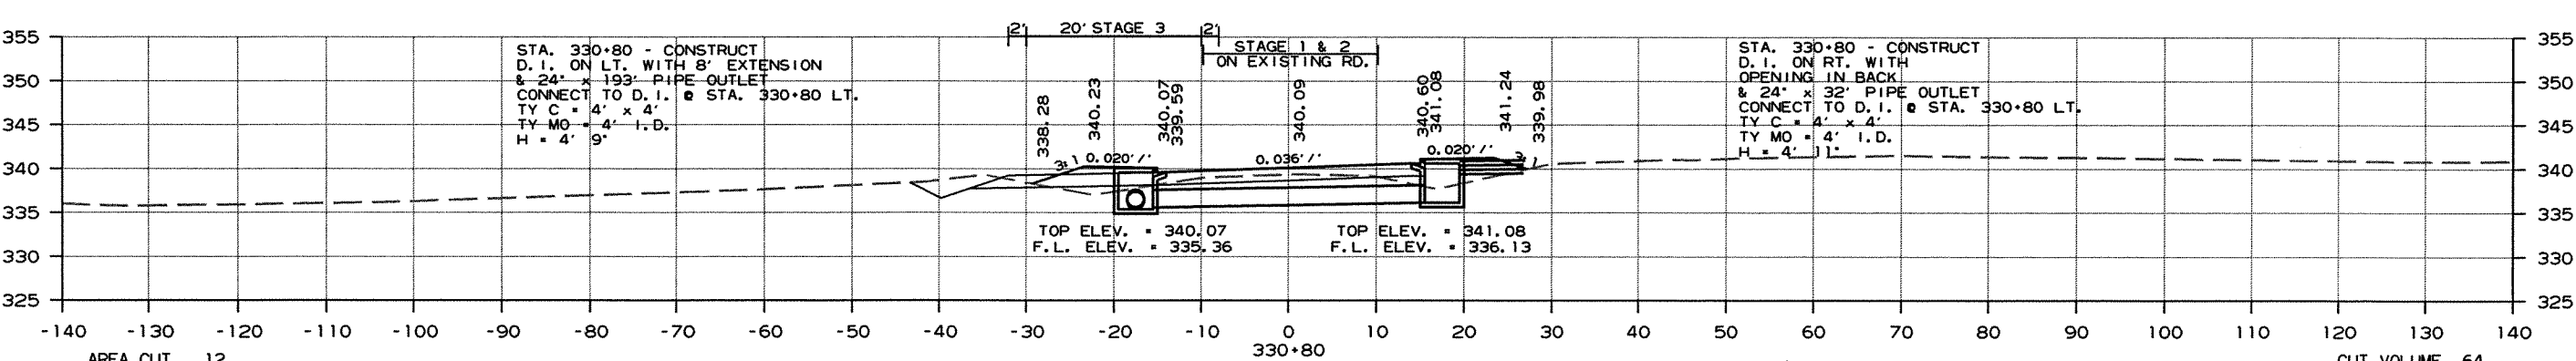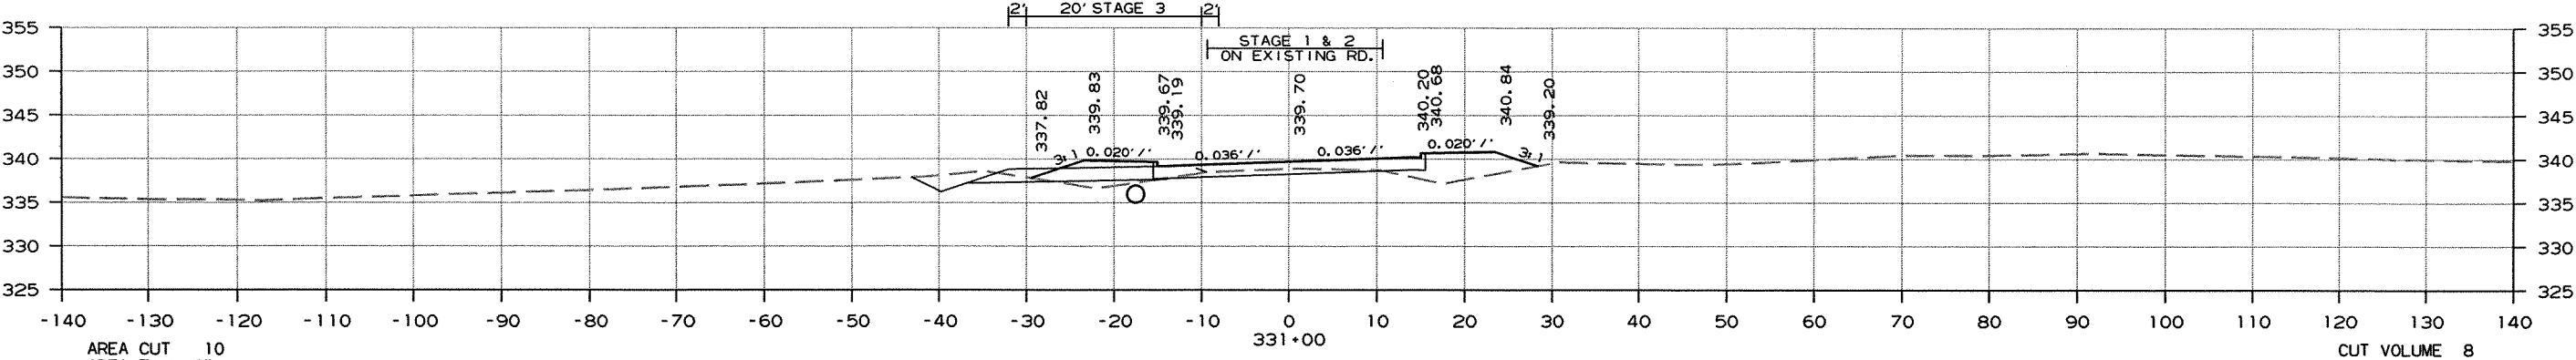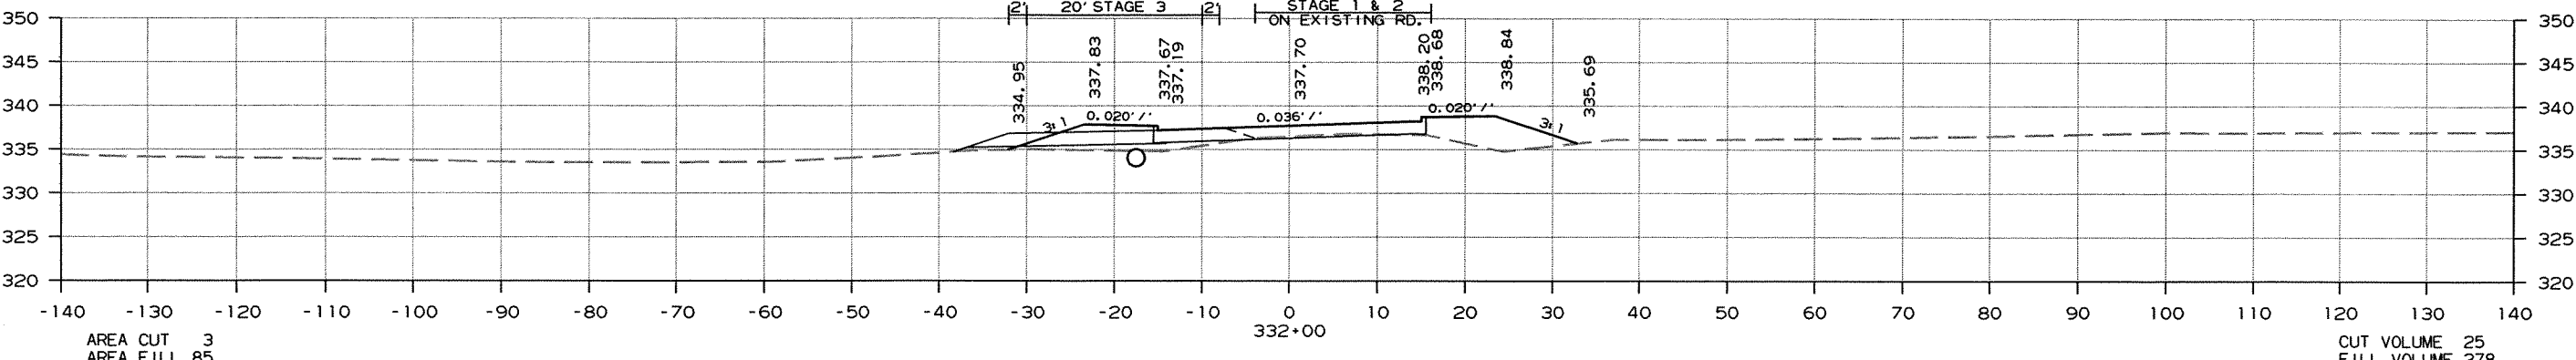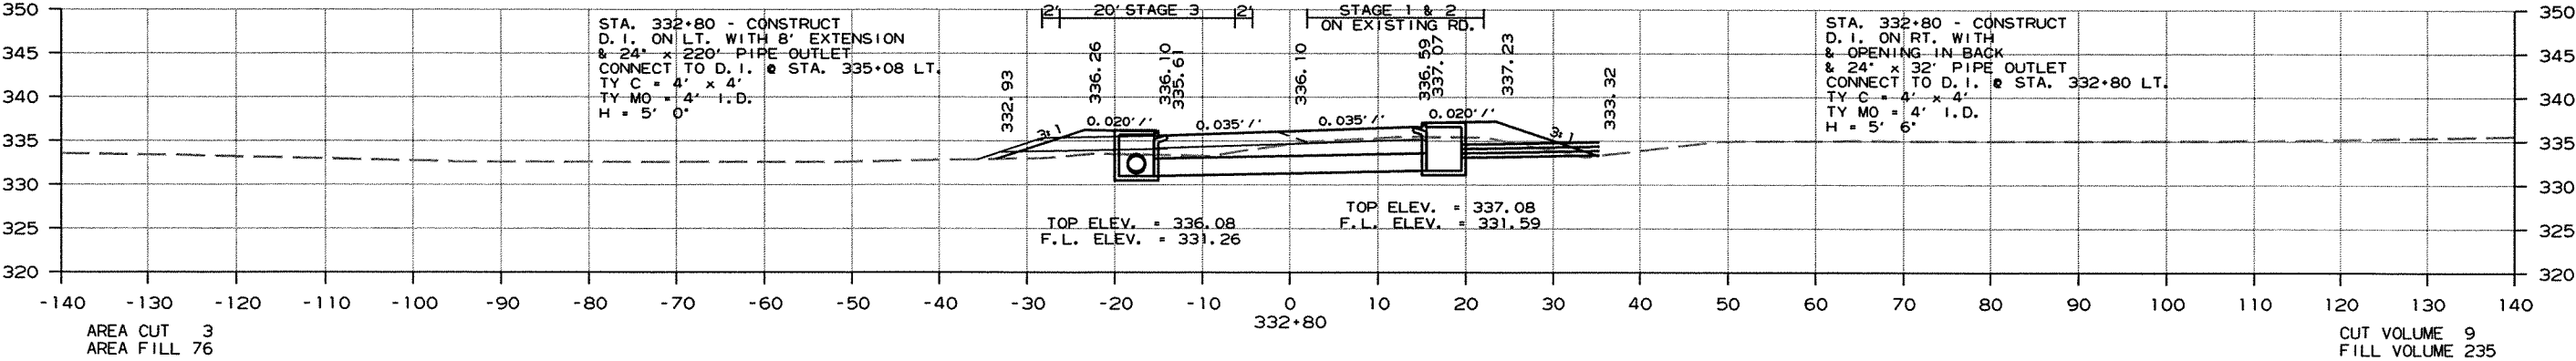

CROSS SECTION STA. 330+80 TO STA. 332+79

DATE REVISED	DATE FILMED	DATE REVISED	DATE FILMED	FED. RD. DIST. NO.	STATE	FED. AID PROJ. NO.	SHEET NO.	TOTAL SHEETS
8-27-12				6	ARK.			
					JOB NO.	050189	316	340





2 CROSS SECTIONS

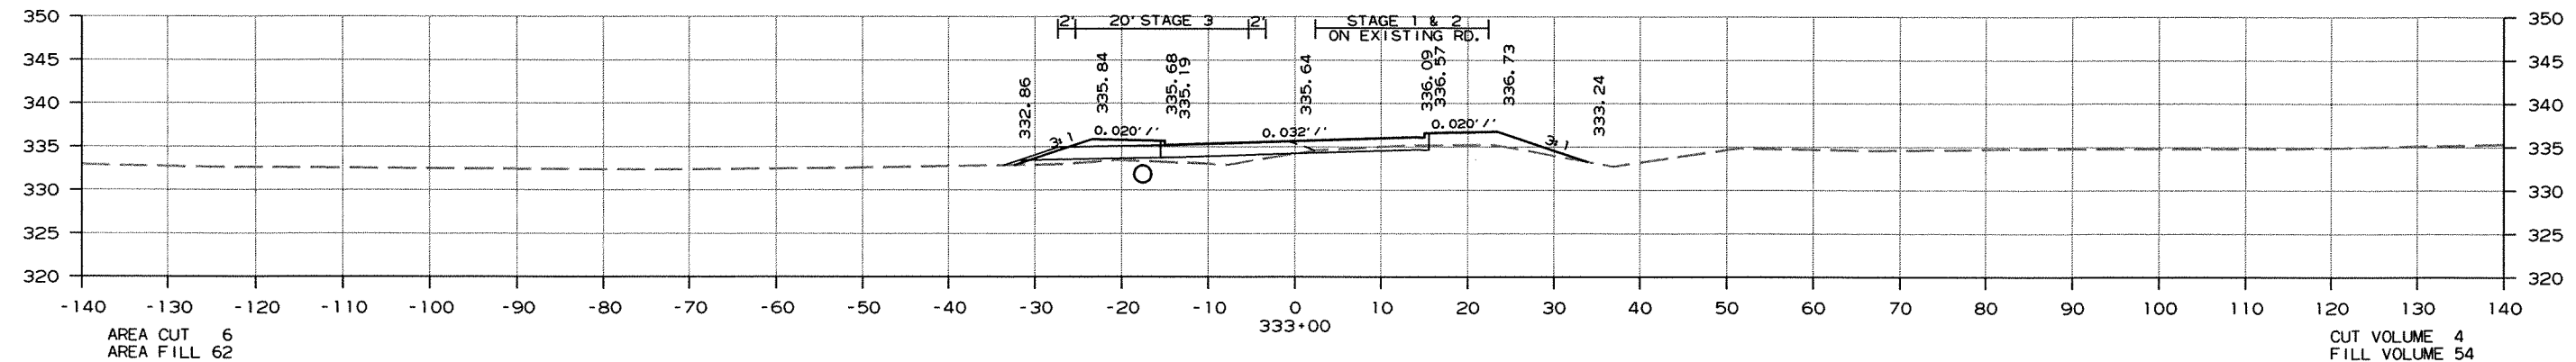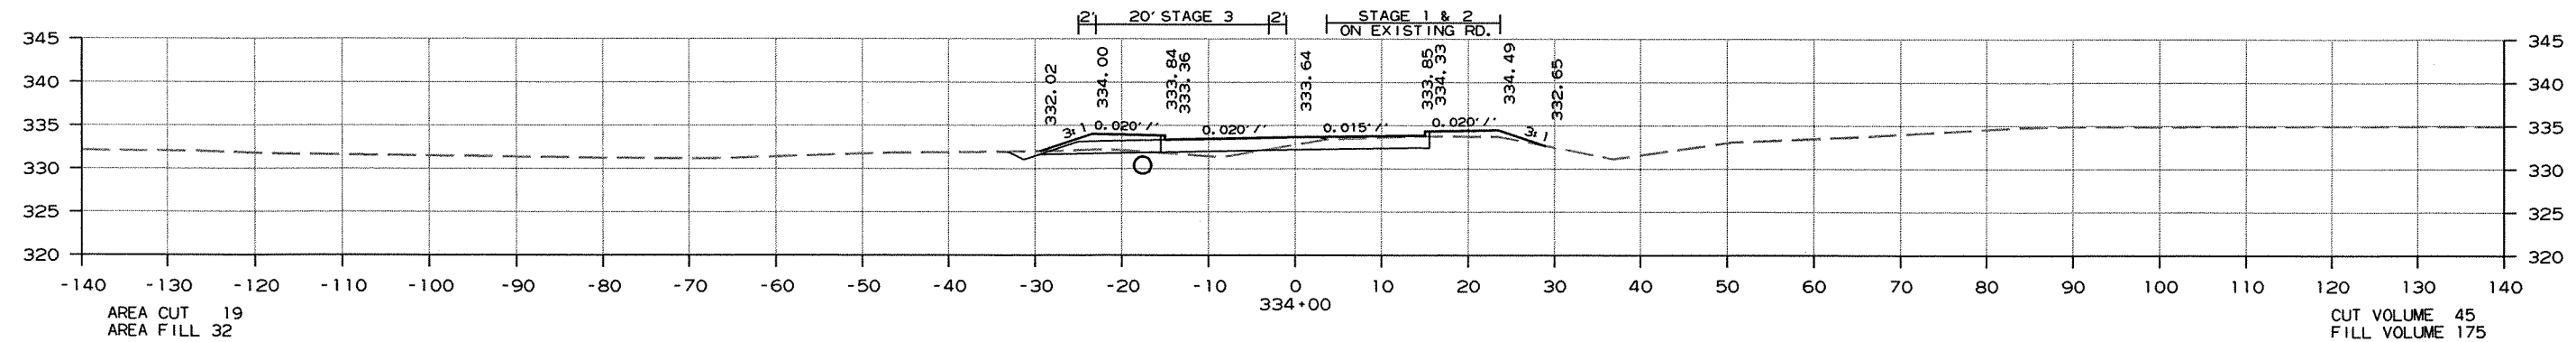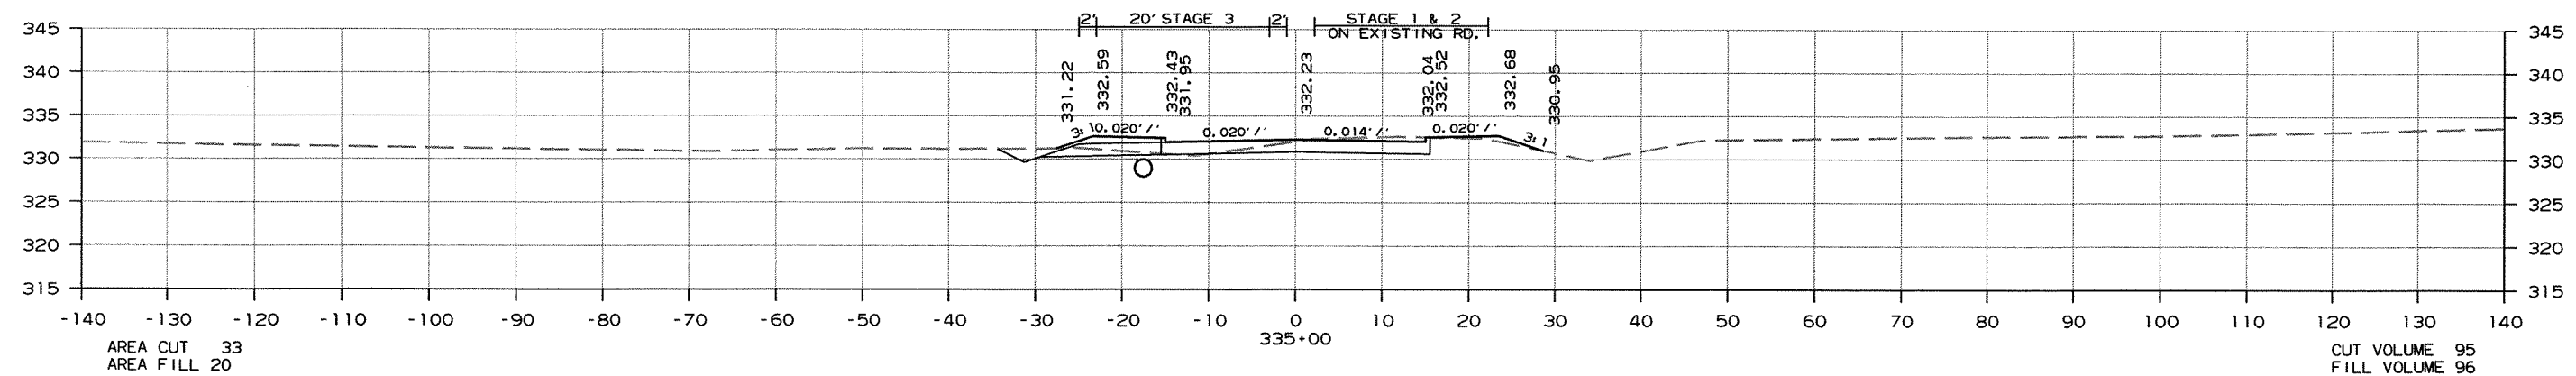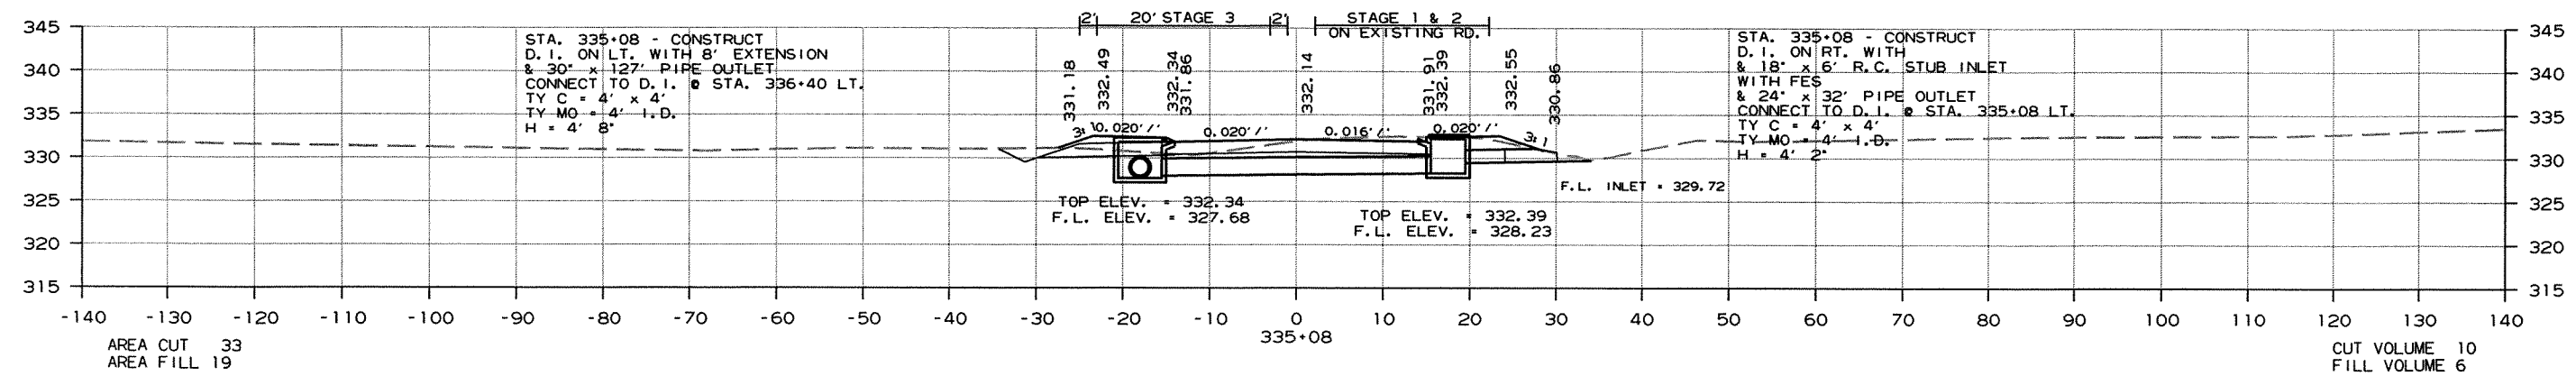

CROSS SECTION STA. 333+00 TO STA. 335+08

DATE REVISED	DATE FILMED	DATE REVISED	DATE FILMED	FED. RD. DIST. NO.	STATE	FED. AID PROJ. NO.	SHEET NO.	TOTAL SHEETS
8-27-12				6	ARK.			
						JOB NO. 050189	317	340

② CROSS SECTIONS

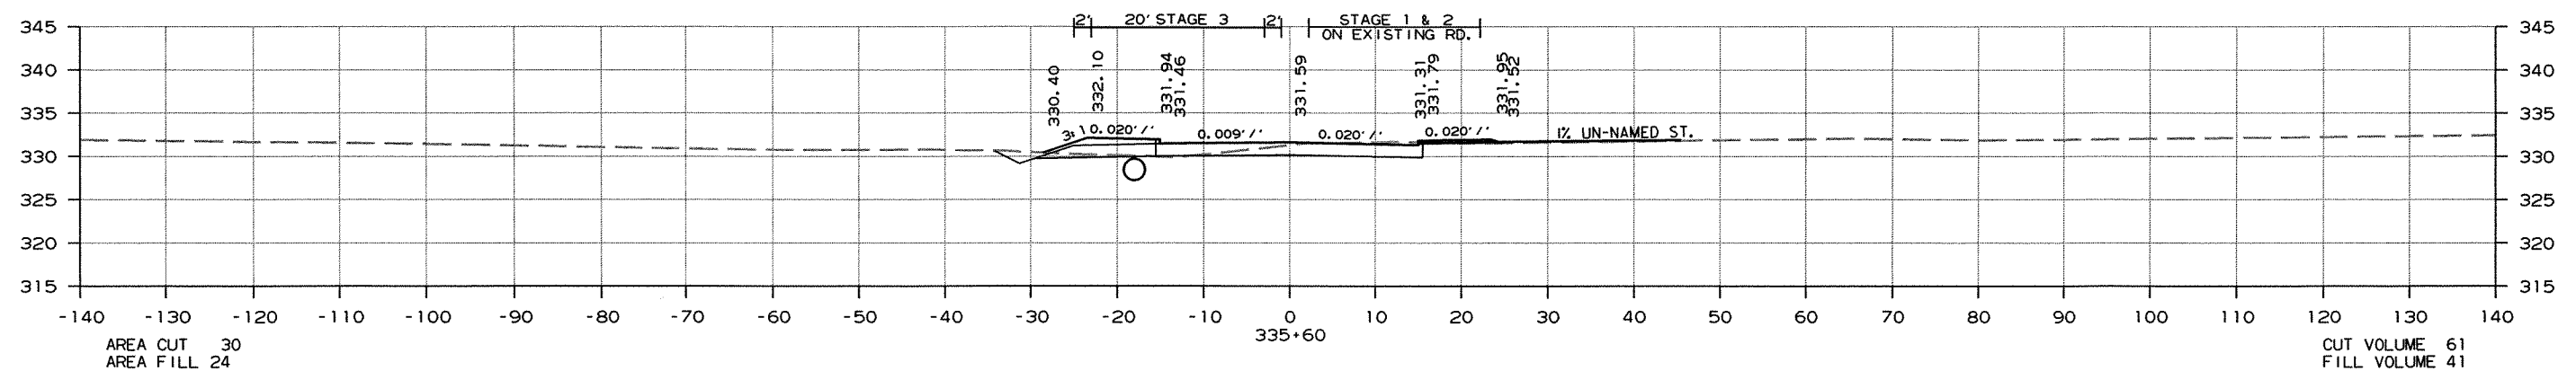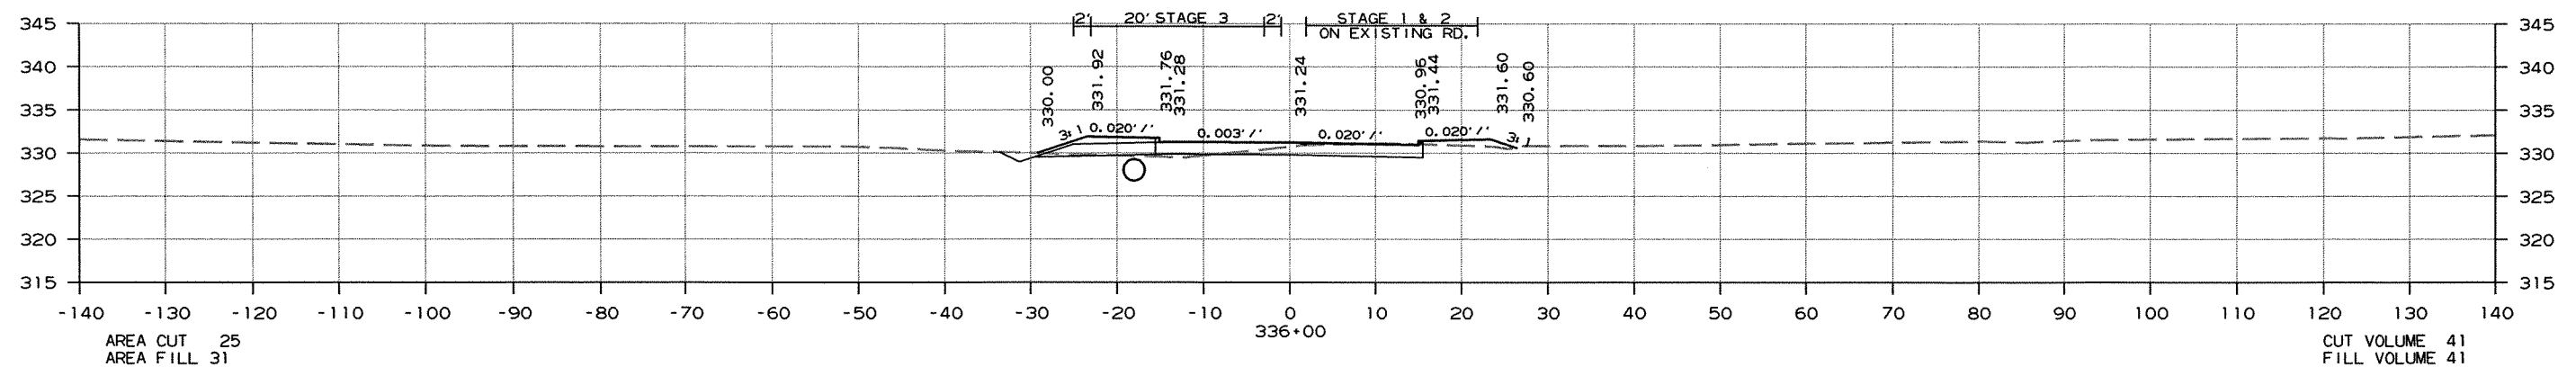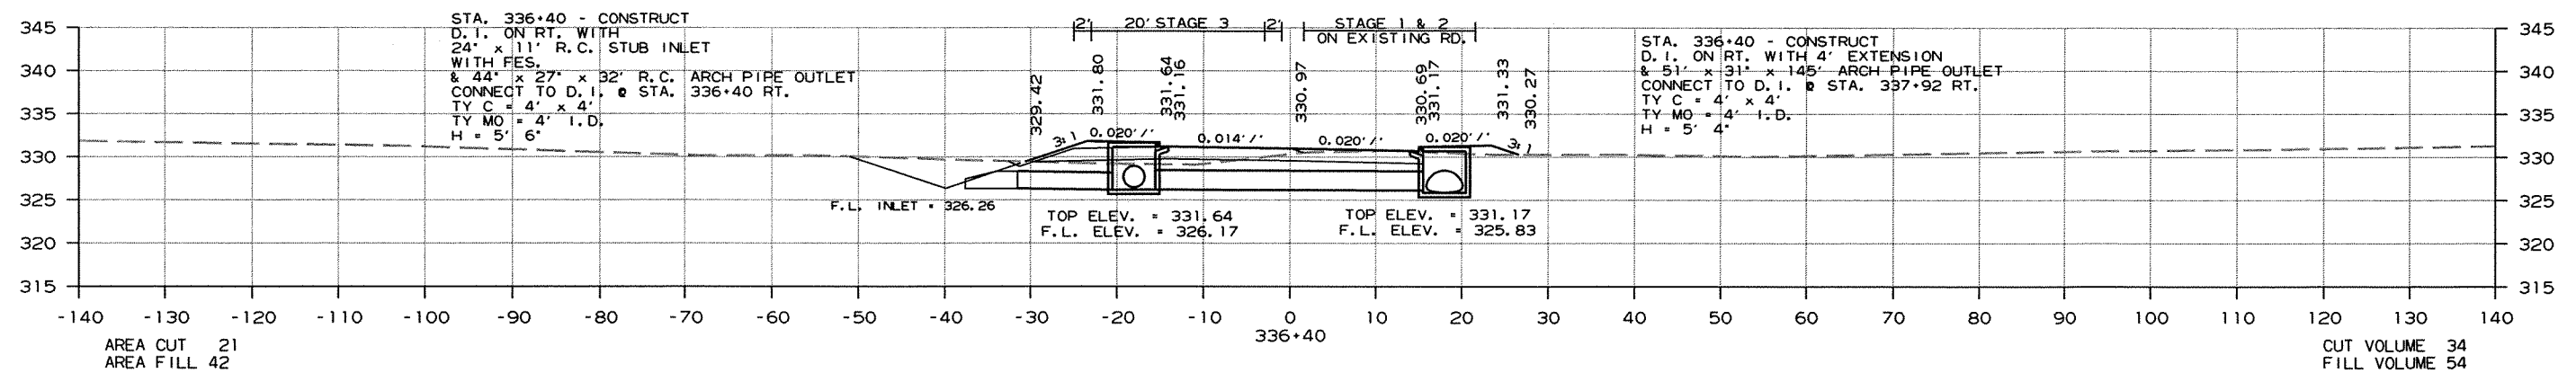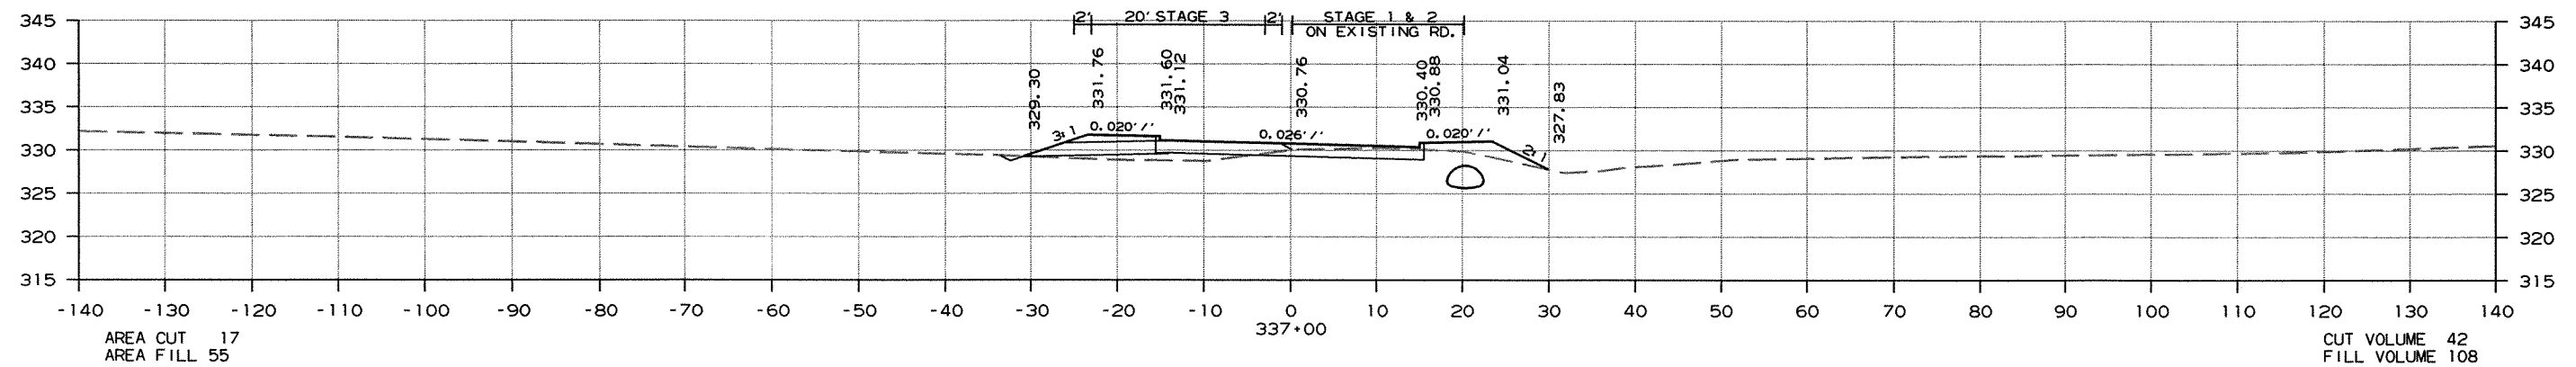





CROSS SECTION STA. 335+60 TO STA. 337+00

8/29/2012

R050189.DGN

DATE REVISED	DATE FILMED	DATE REVISED	DATE FILMED	FED. RD. DIST. NO.	STATE	FED. AID PROJ. NO.	SHEET NO.	TOTAL SHEETS
				6	ARK.			
				JOB NO.		050189	318	340

2 CROSS SECTIONS

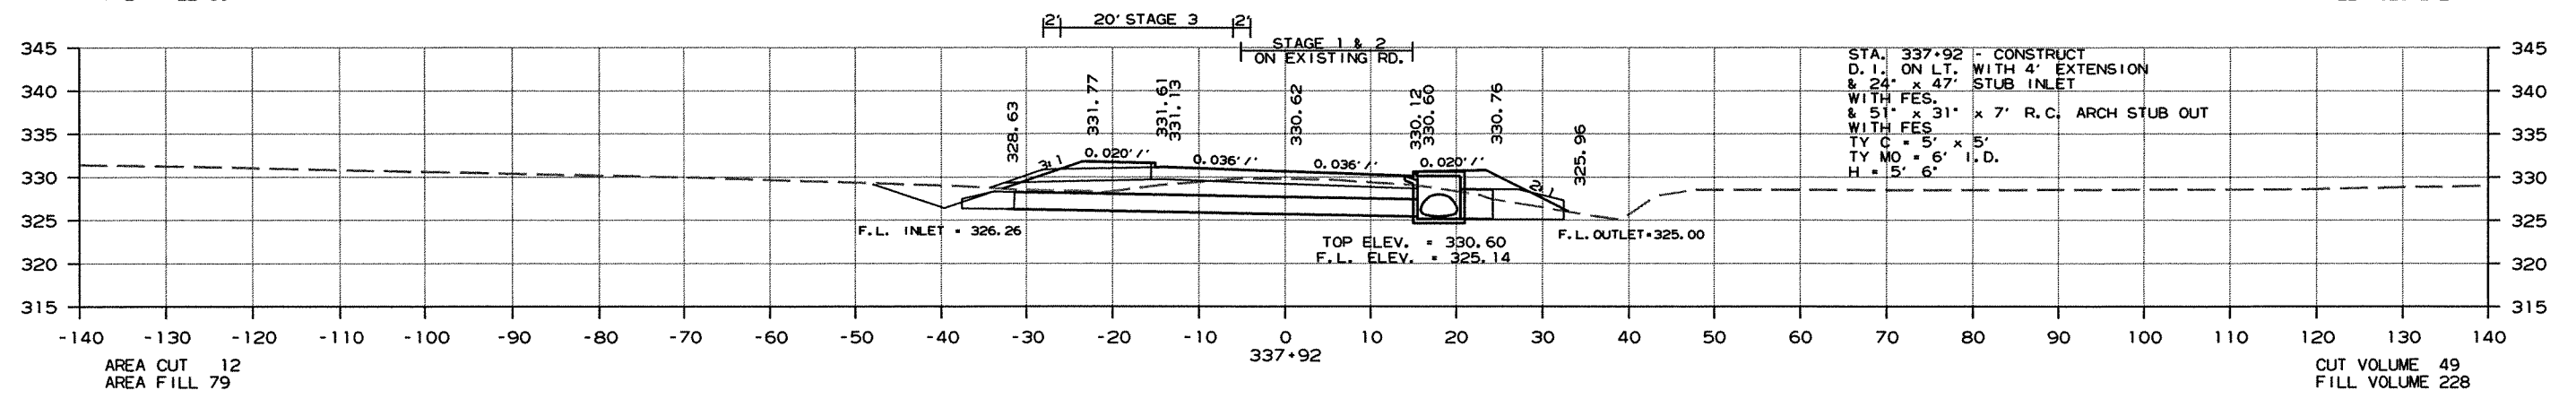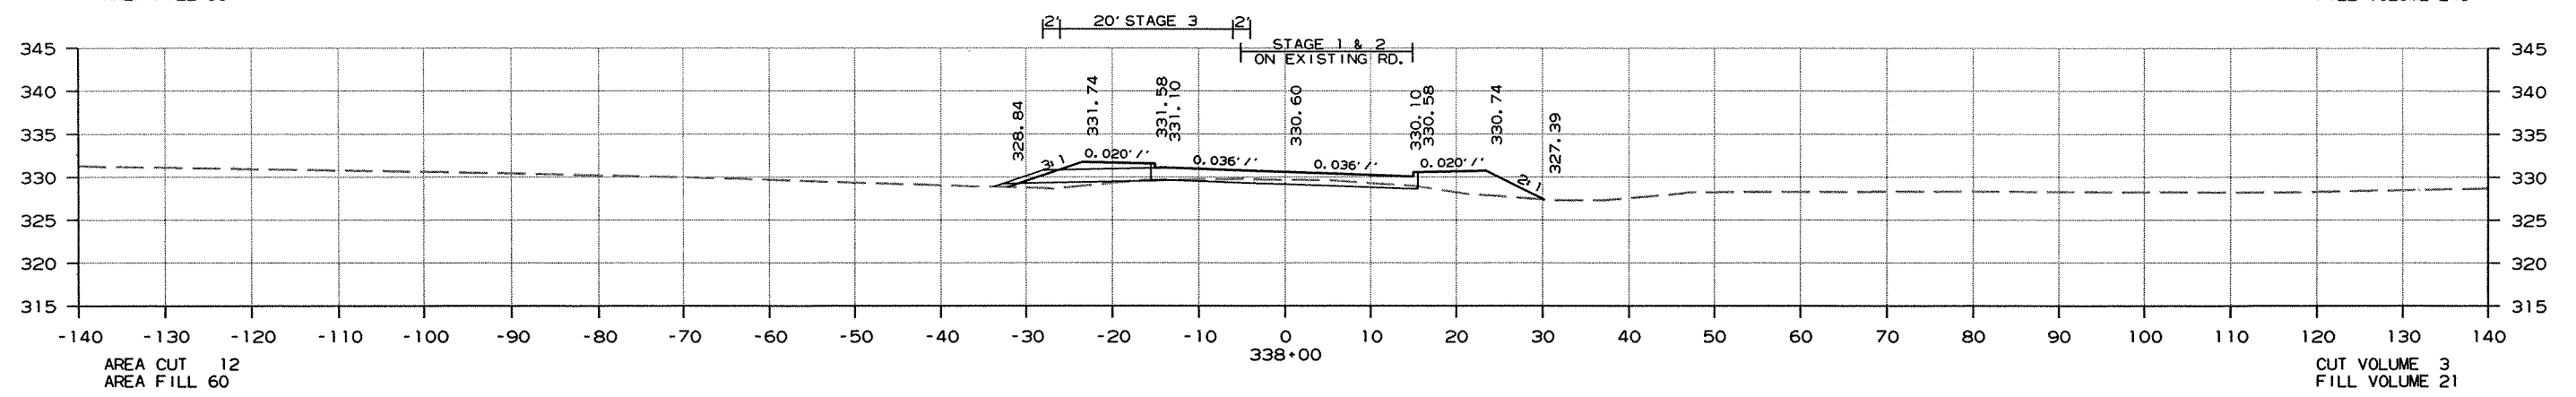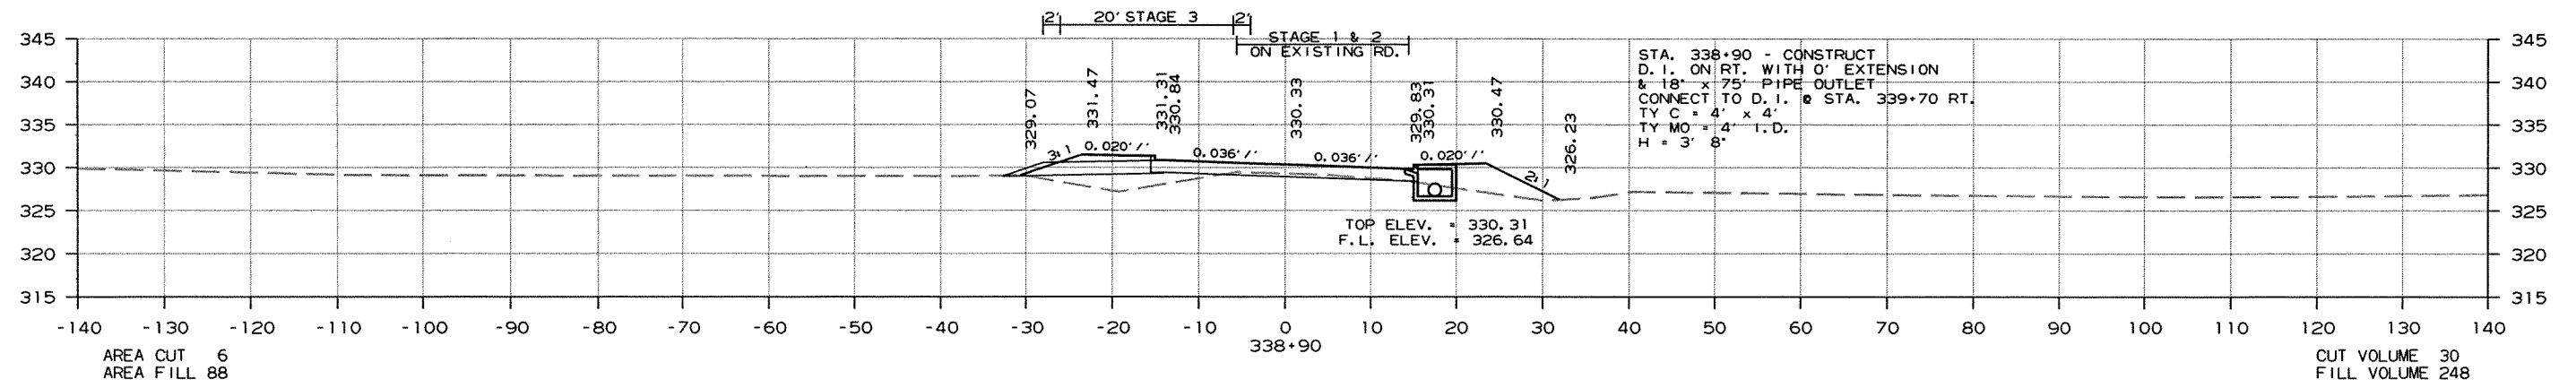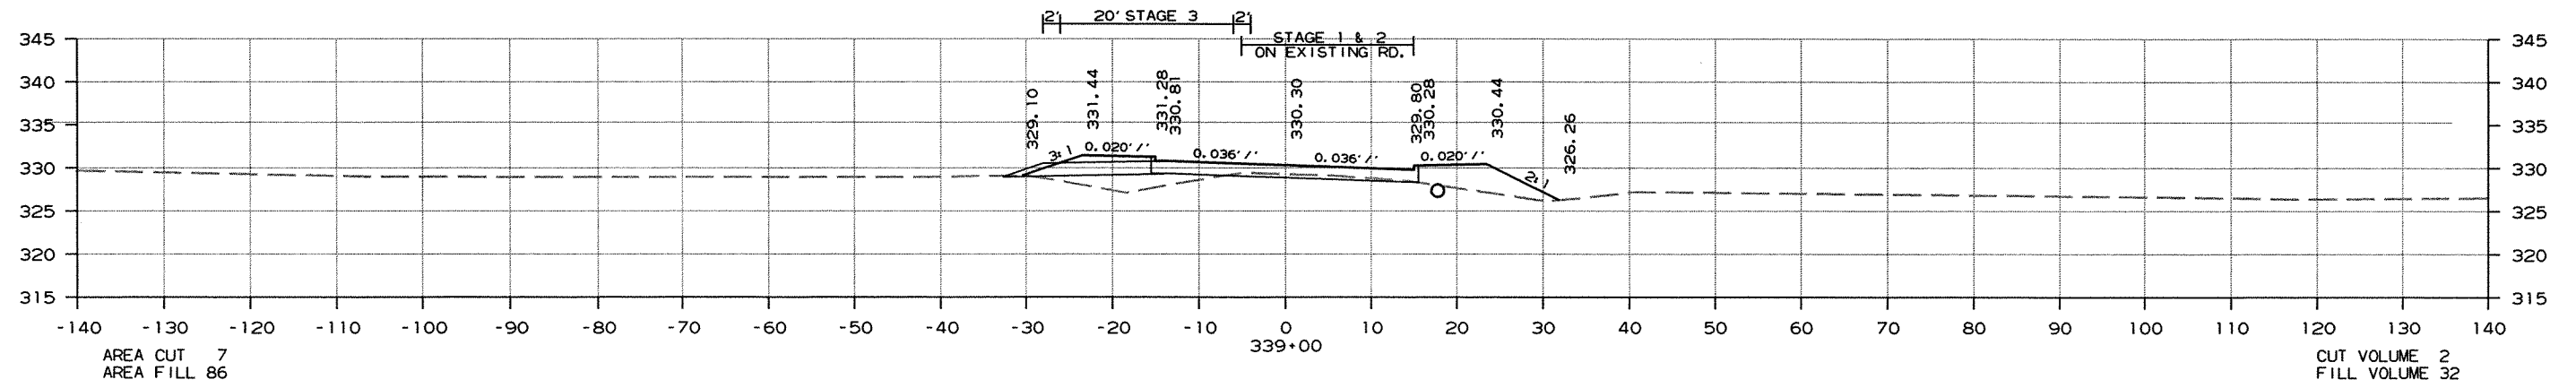




CROSS SECTION STA. 337+92 TO STA. 339+00

8/2/2012

R050189.DGN

DATE REVISED	DATE FILMED	DATE REVISED	DATE FILMED	FED. RD. DIST. NO.	STATE	FED. AID PROJ. NO.	SHEET NO.	TOTAL SHEETS
				6	ARK.			
						JOB NO. 050189	319	340




2 CROSS SECTIONS

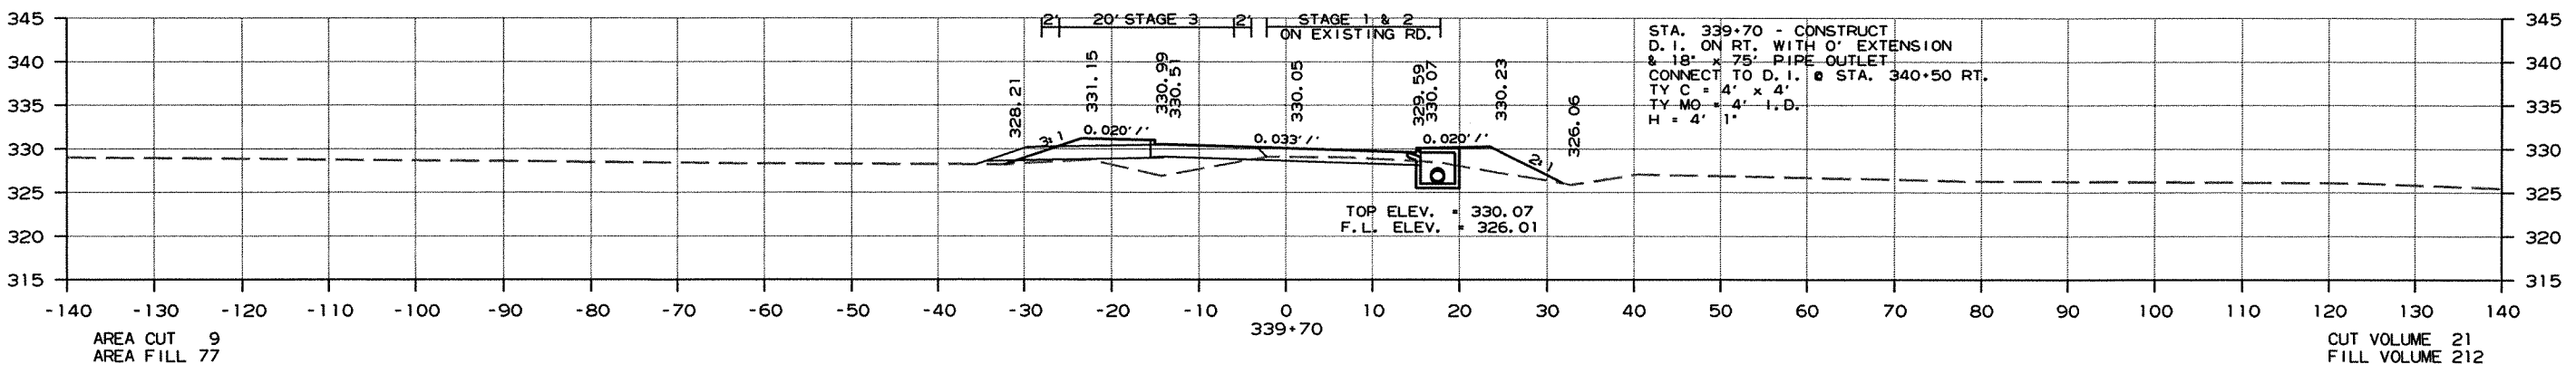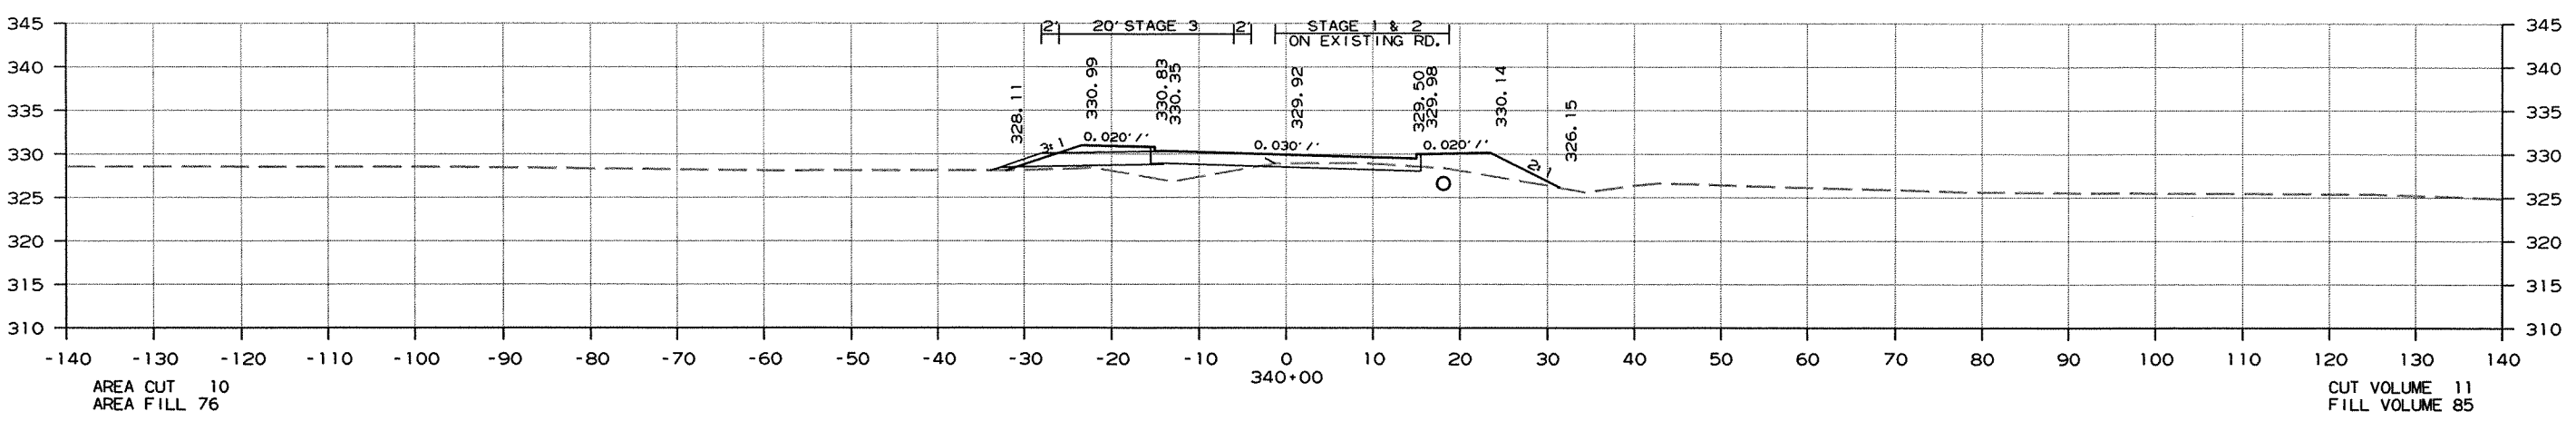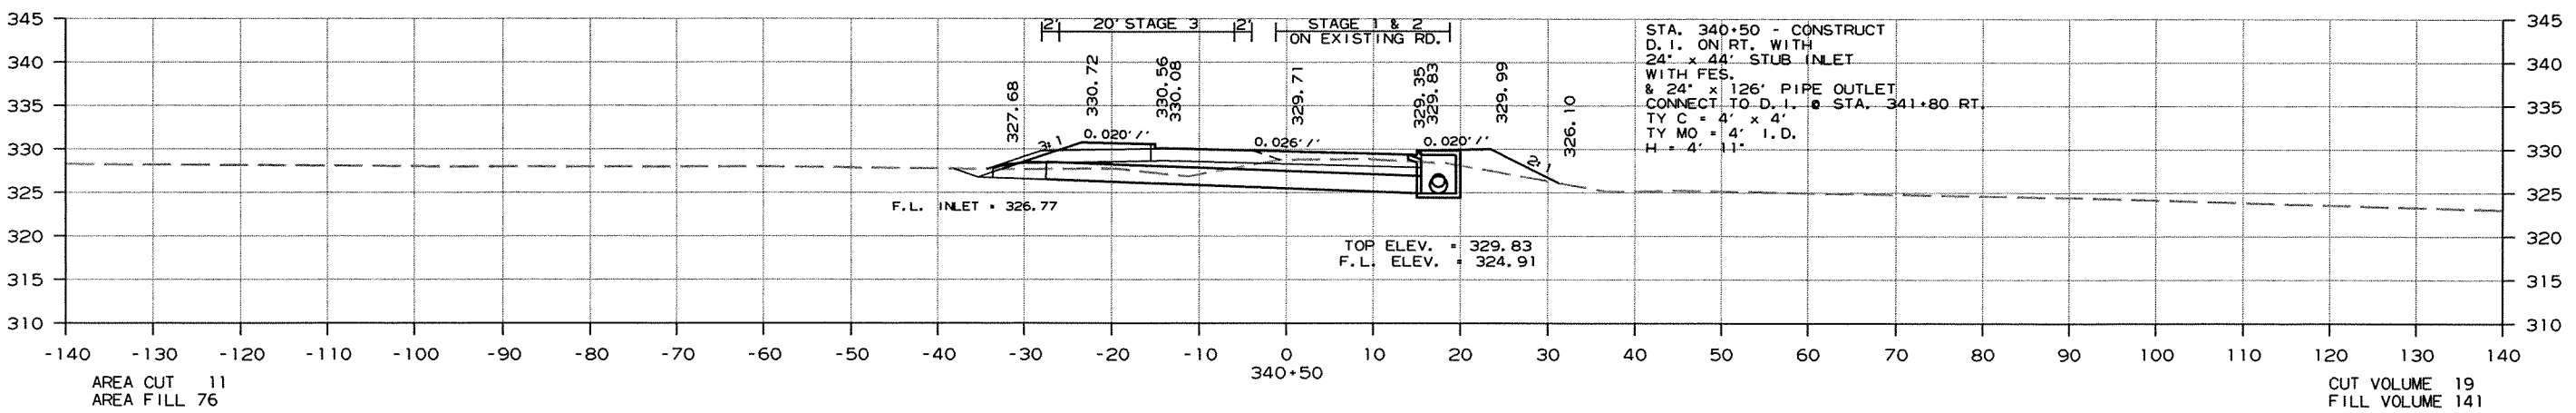

CROSS SECTION STA. 339+70 TO STA. 340+50

DATE REVISED	DATE FILMED	DATE REVISED	DATE FILMED	FED. RD. DIST. NO.	STATE	FED. AID PROJ. NO.	SHEET NO.	TOTAL SHEETS
				6	ARK.			
						JOB NO. 050189	320	340





2 CROSS SECTIONS

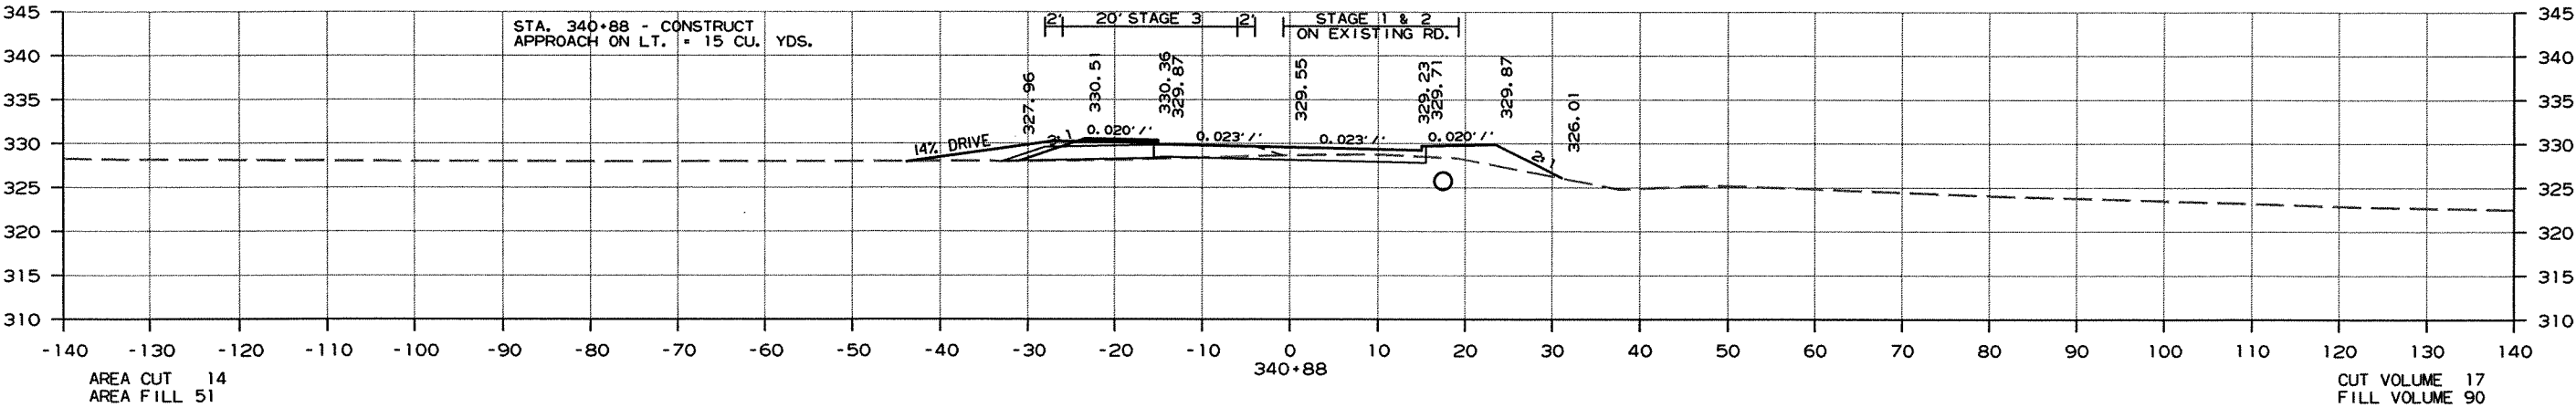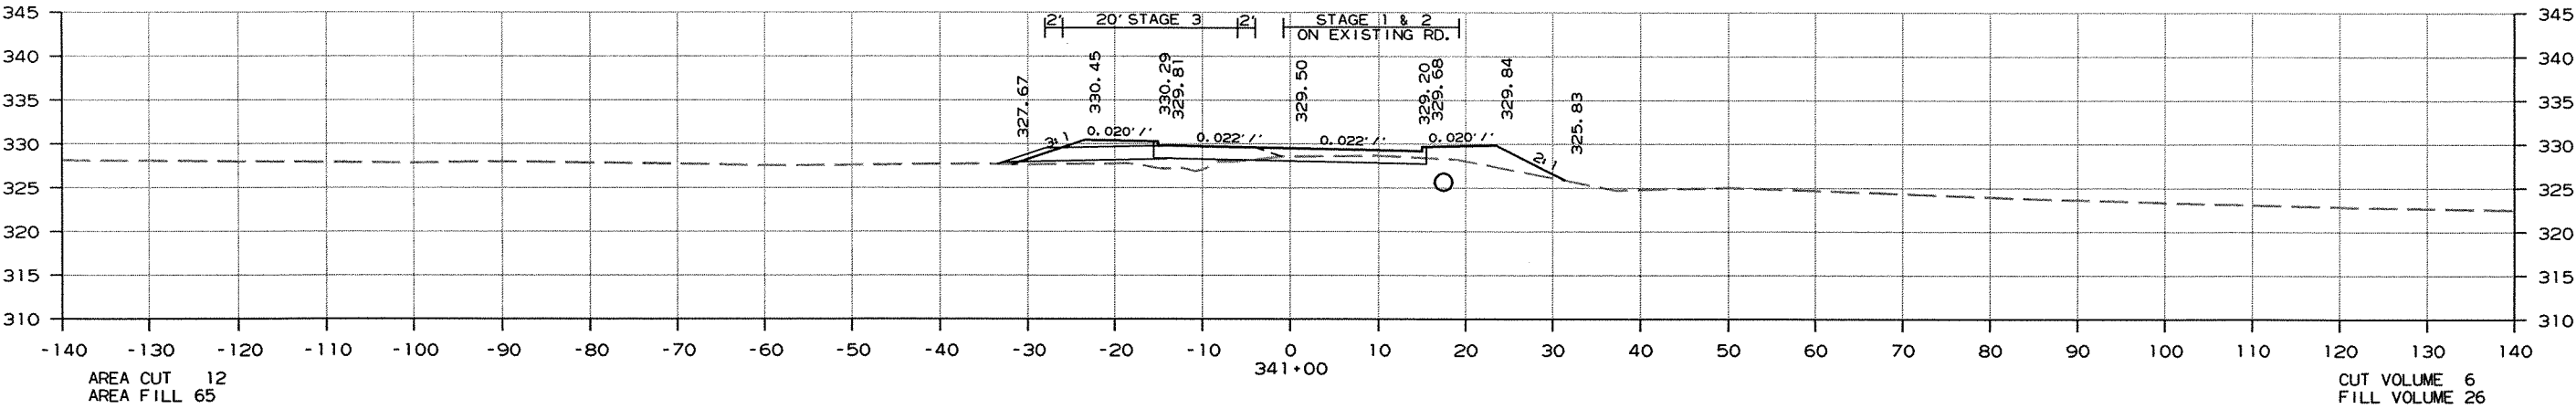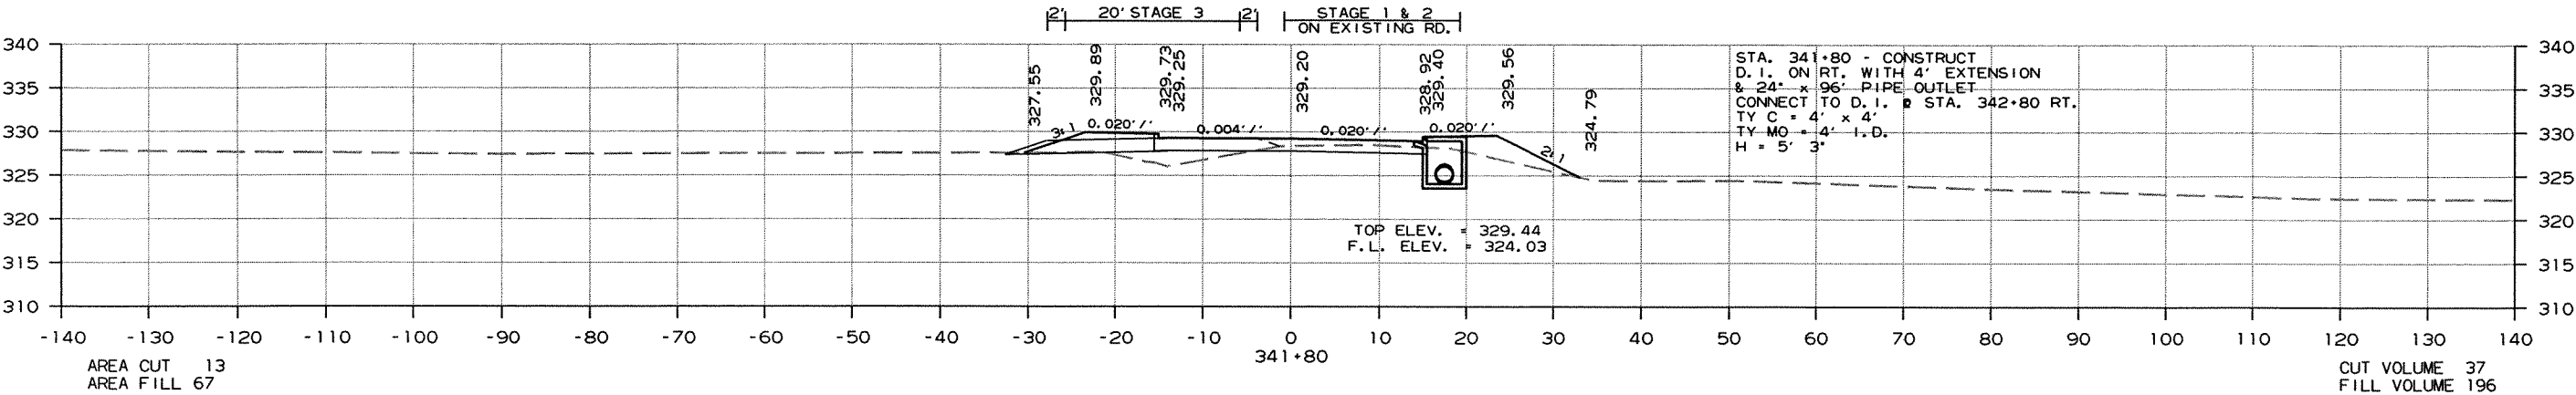

CROSS SECTION STA. 340+88 TO STA. 341+80

DATE REVISED	DATE FILMED	DATE REVISED	DATE FILMED	FED. RD. DIST. NO.	STATE	FED. AID PROJ. NO.	SHEET NO.	TOTAL SHEETS
				6	ARK.			
						050189	321	340





2 CROSS SECTIONS

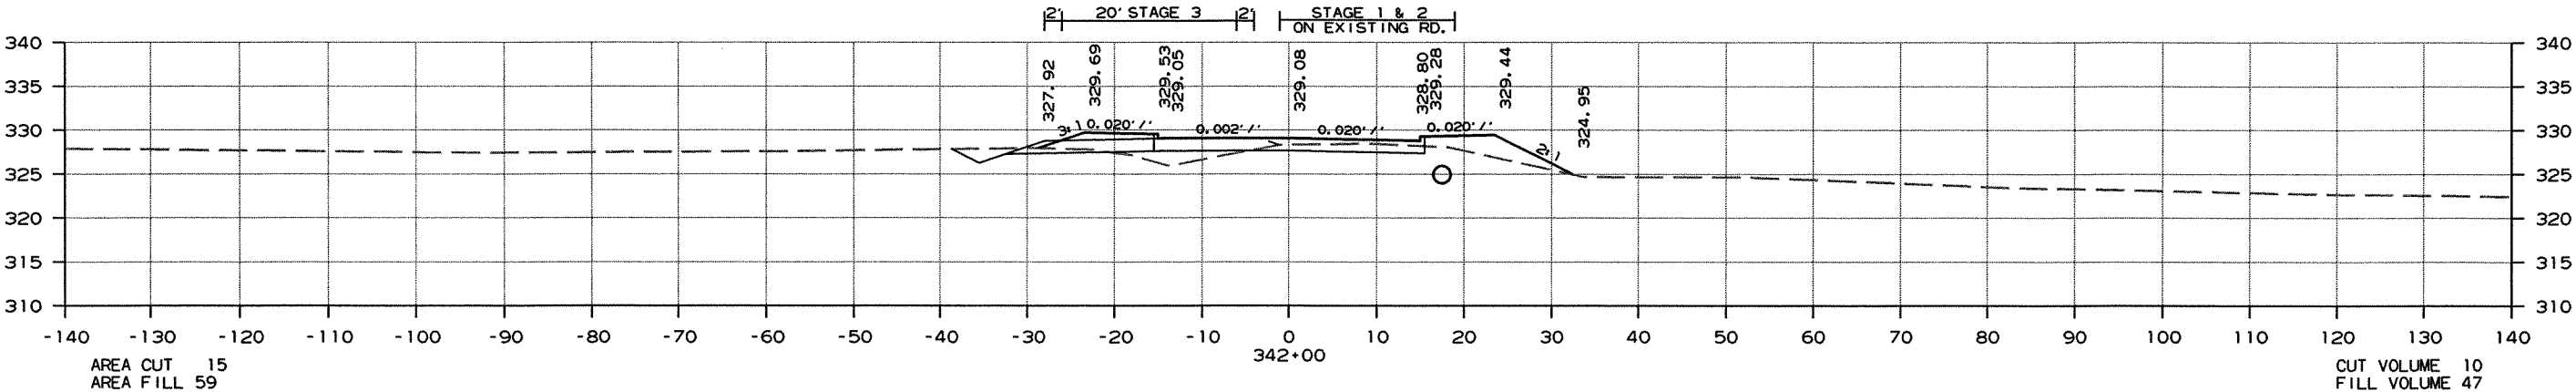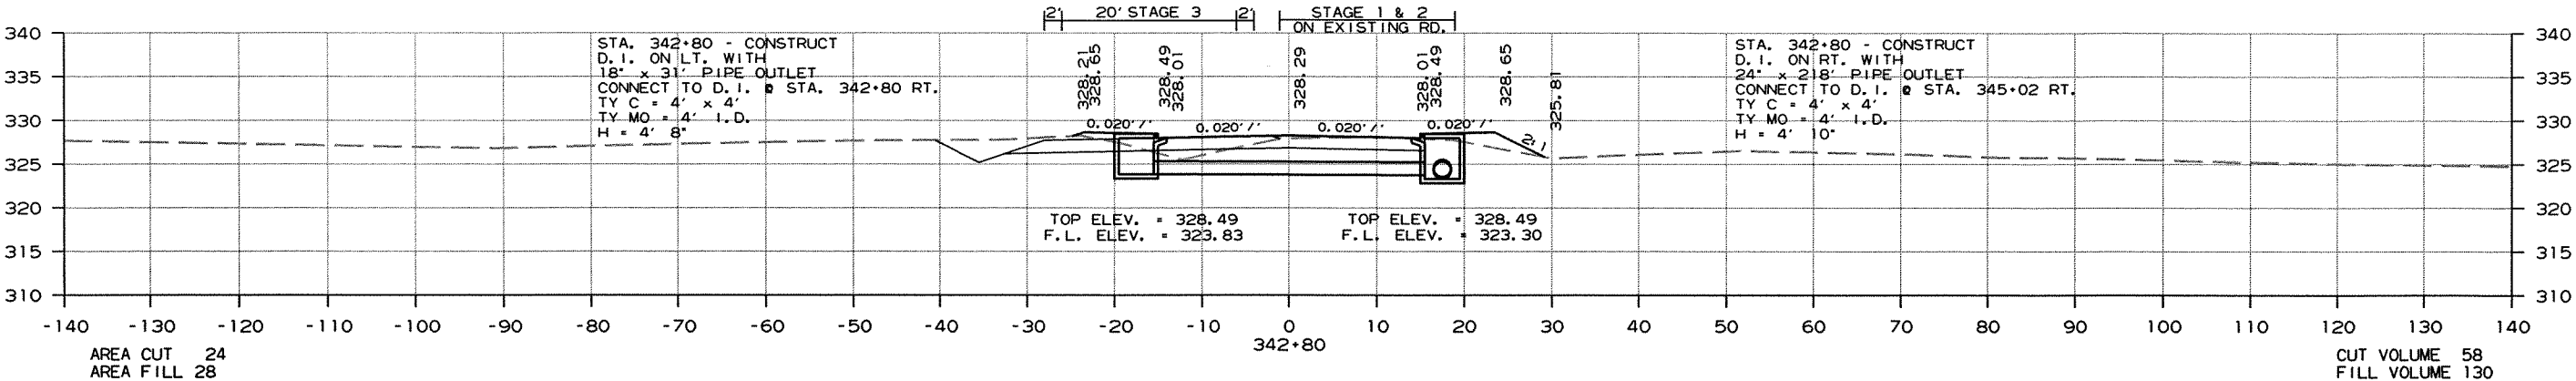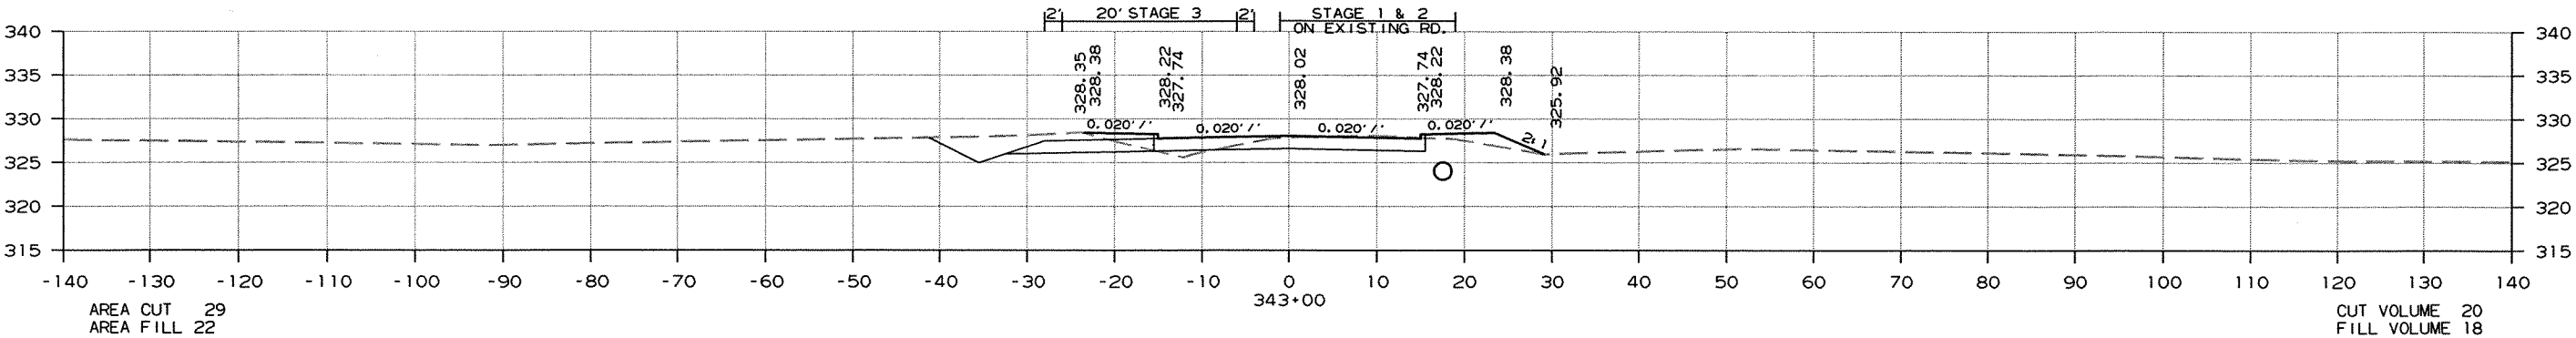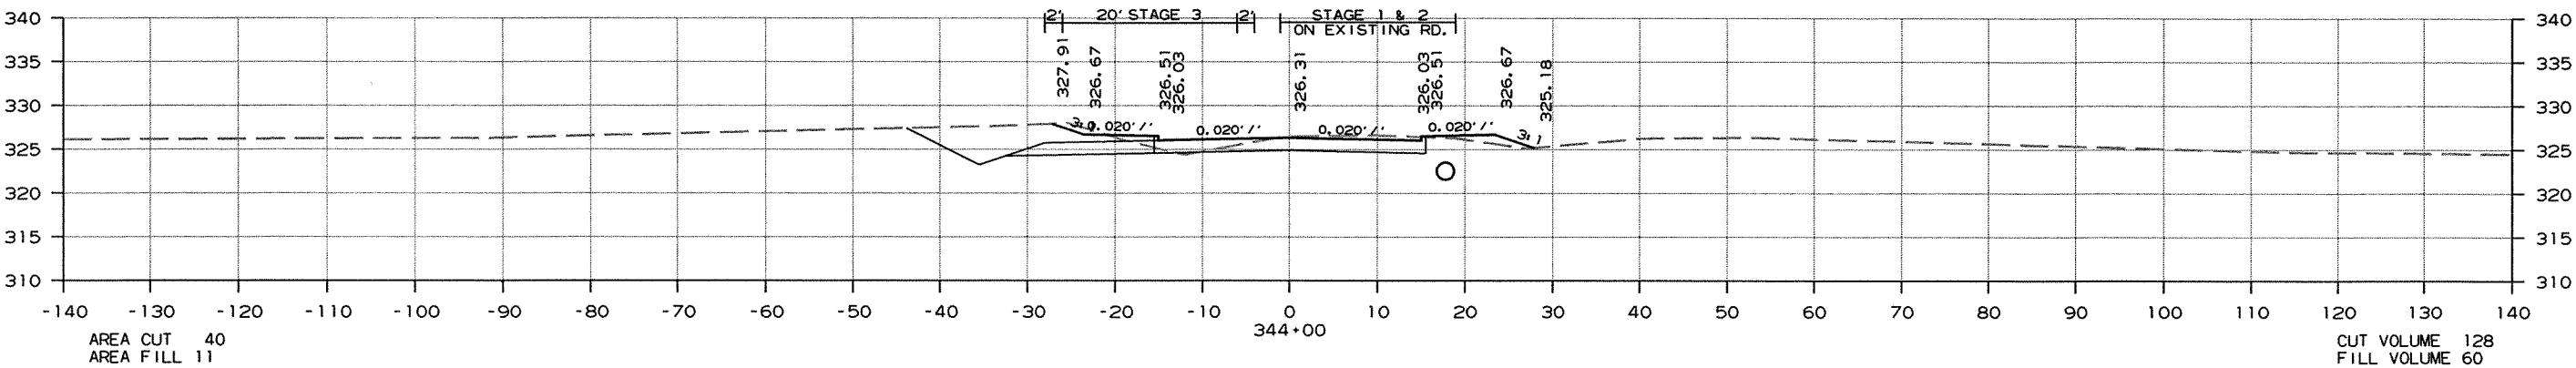

CROSS SECTION STA. 342+00 TO STA. 344+00

DATE REVISED	DATE FILMED	DATE REVISED	DATE FILMED	FED. RD. DIST. NO.	STATE	FED. AID PROJ. NO.	SHEET NO.	TOTAL SHEETS
				6	ARK.			
						JOB NO. 050189	322	340





2 CROSS SECTIONS

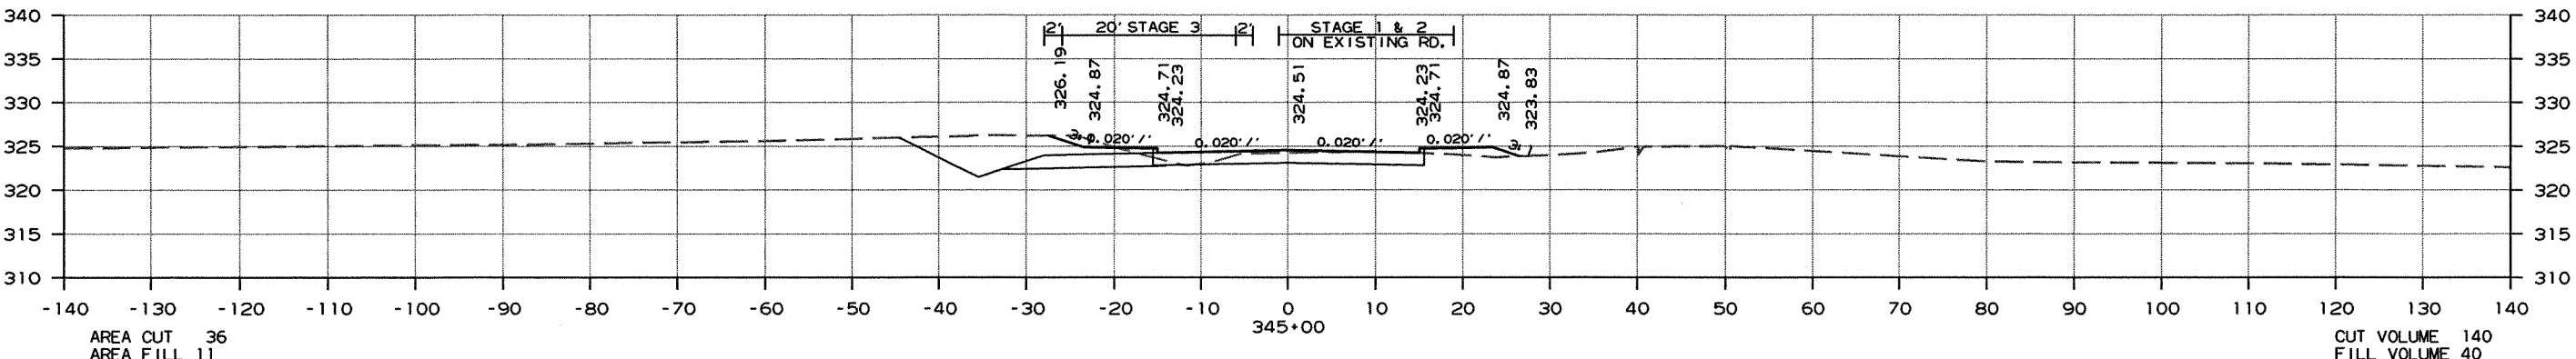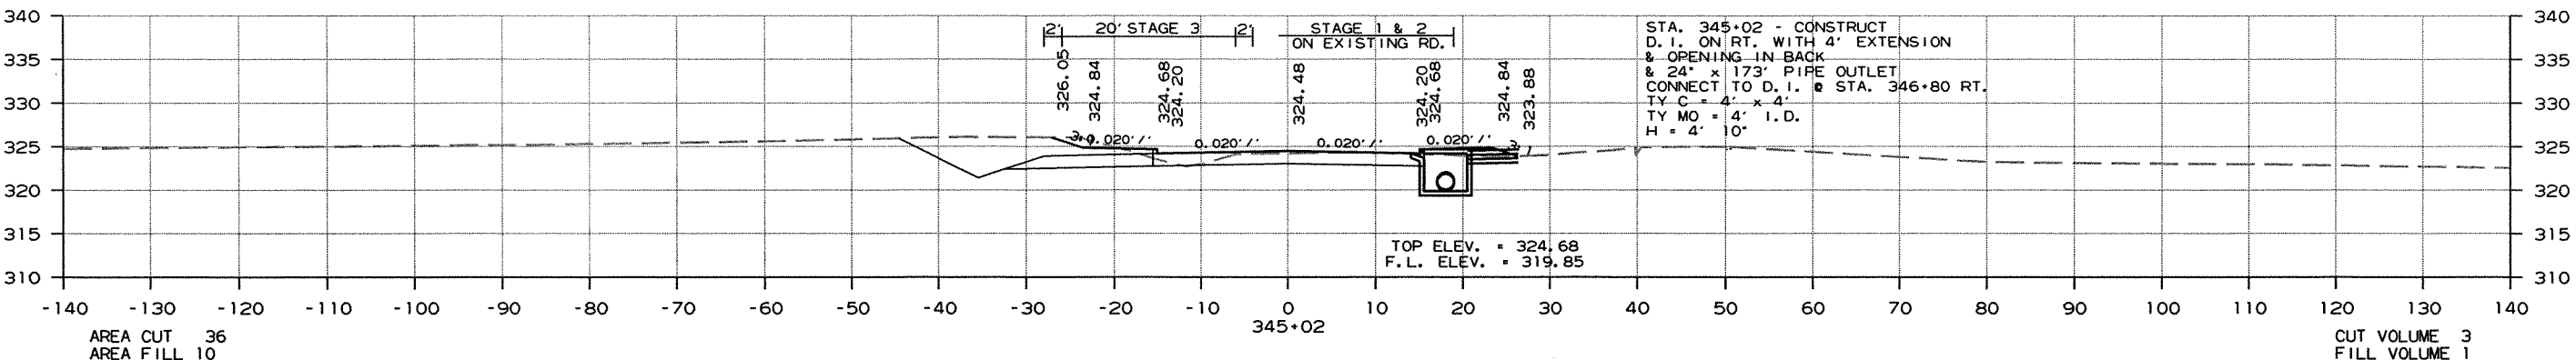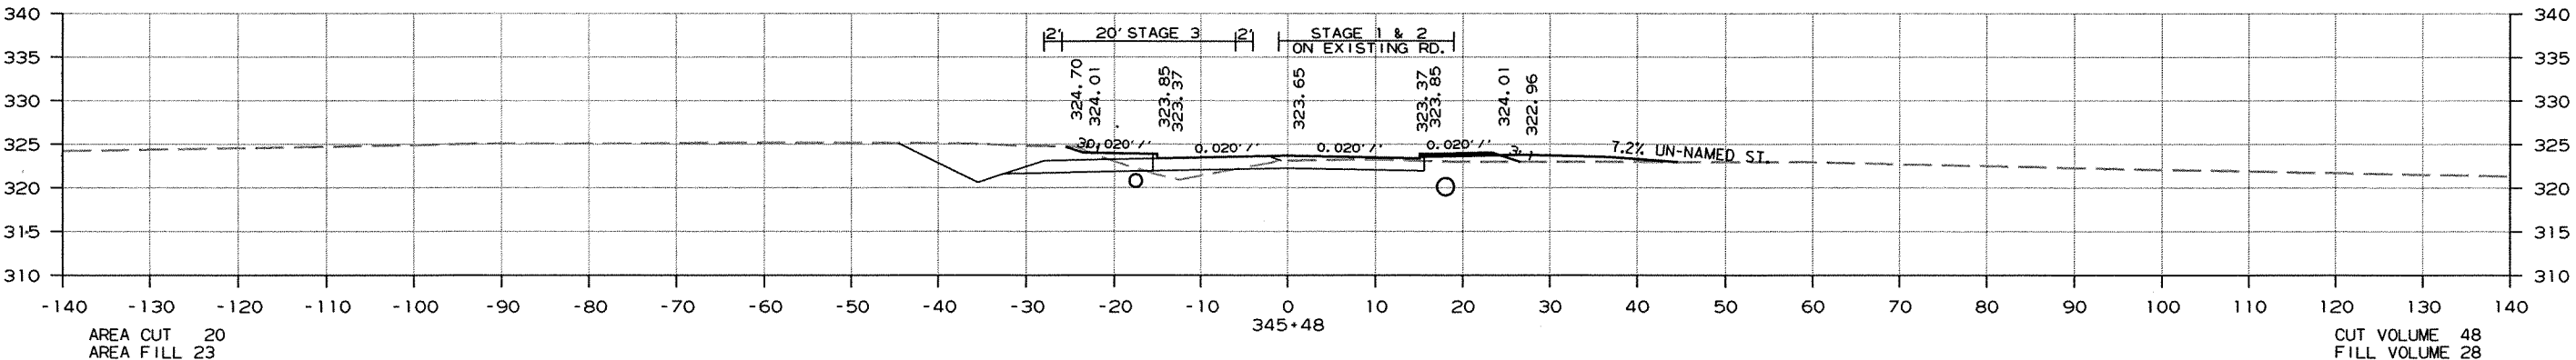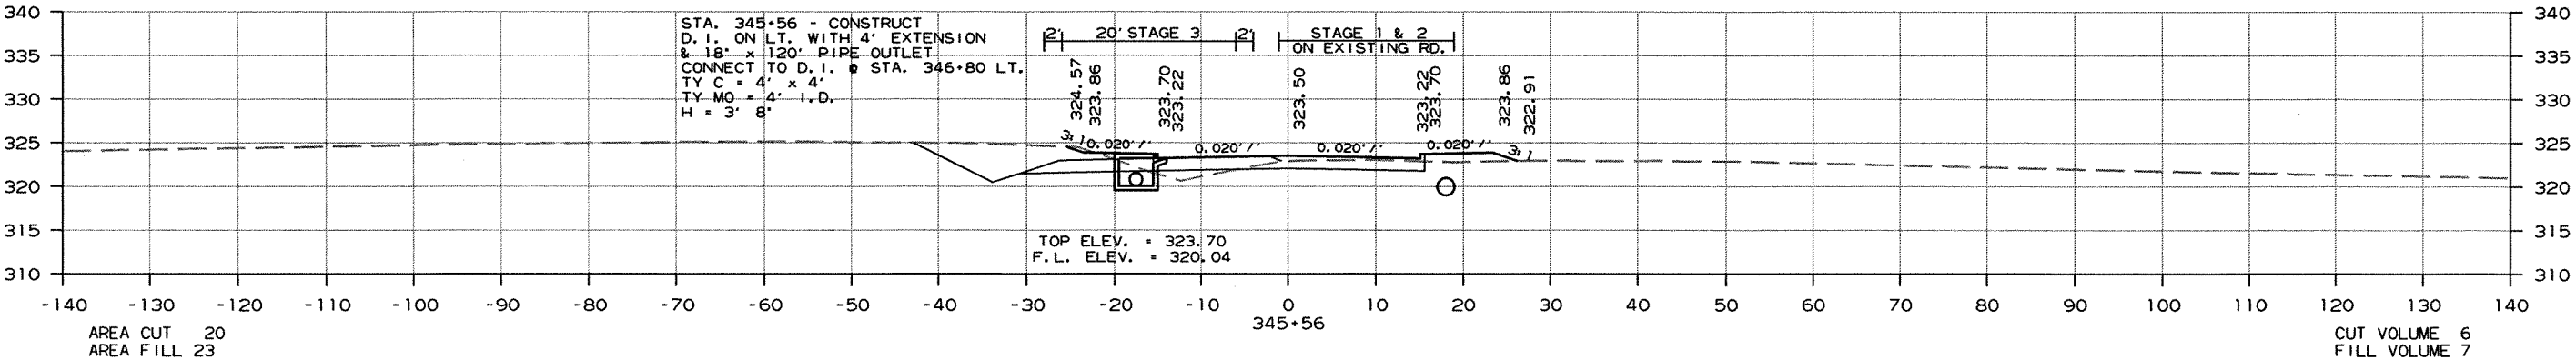

CROSS SECTION STA. 345+00 TO STA. 345+56

DATE REVISED	DATE FILMED	DATE REVISED	DATE FILMED	FED. RD. DIST. NO.	STATE	FED. AID PROJ. NO.	SHEET NO.	TOTAL SHEETS
8-27-12				6	ARK.			
				JOB NO.		050189	323	340





2 CROSS SECTIONS

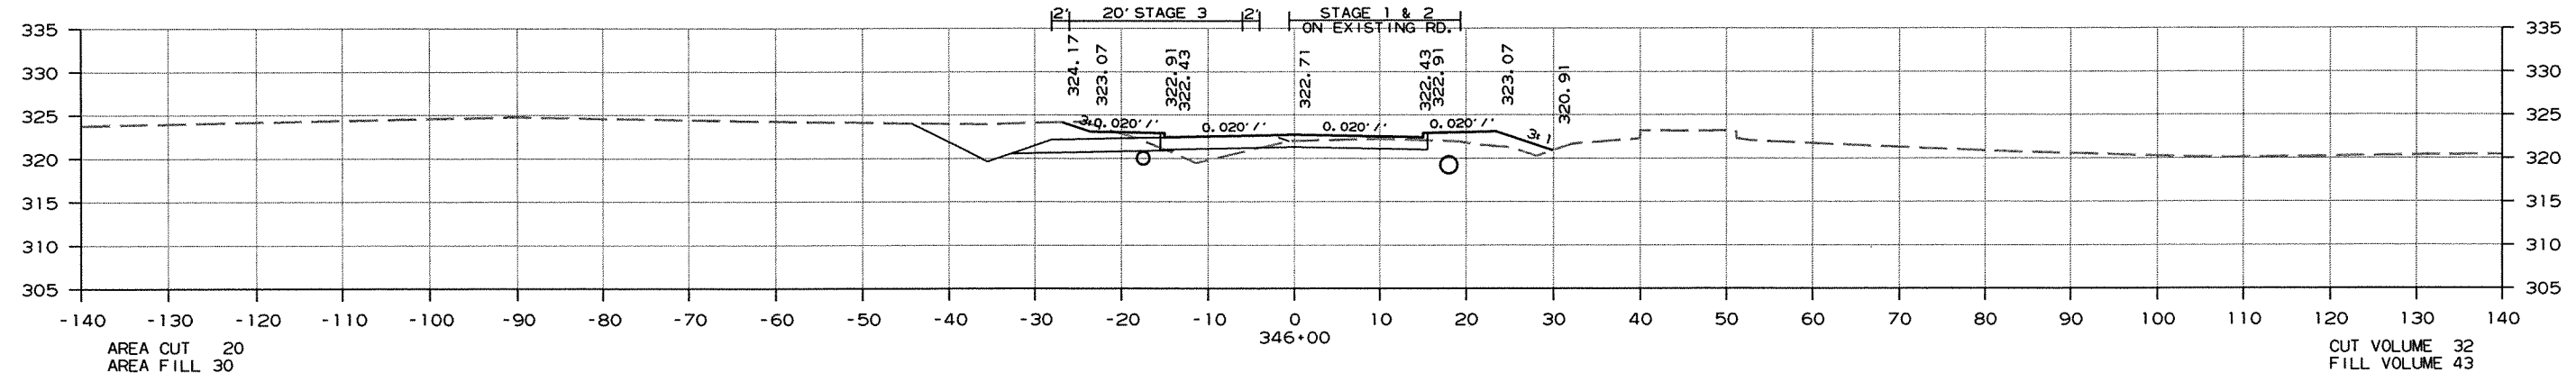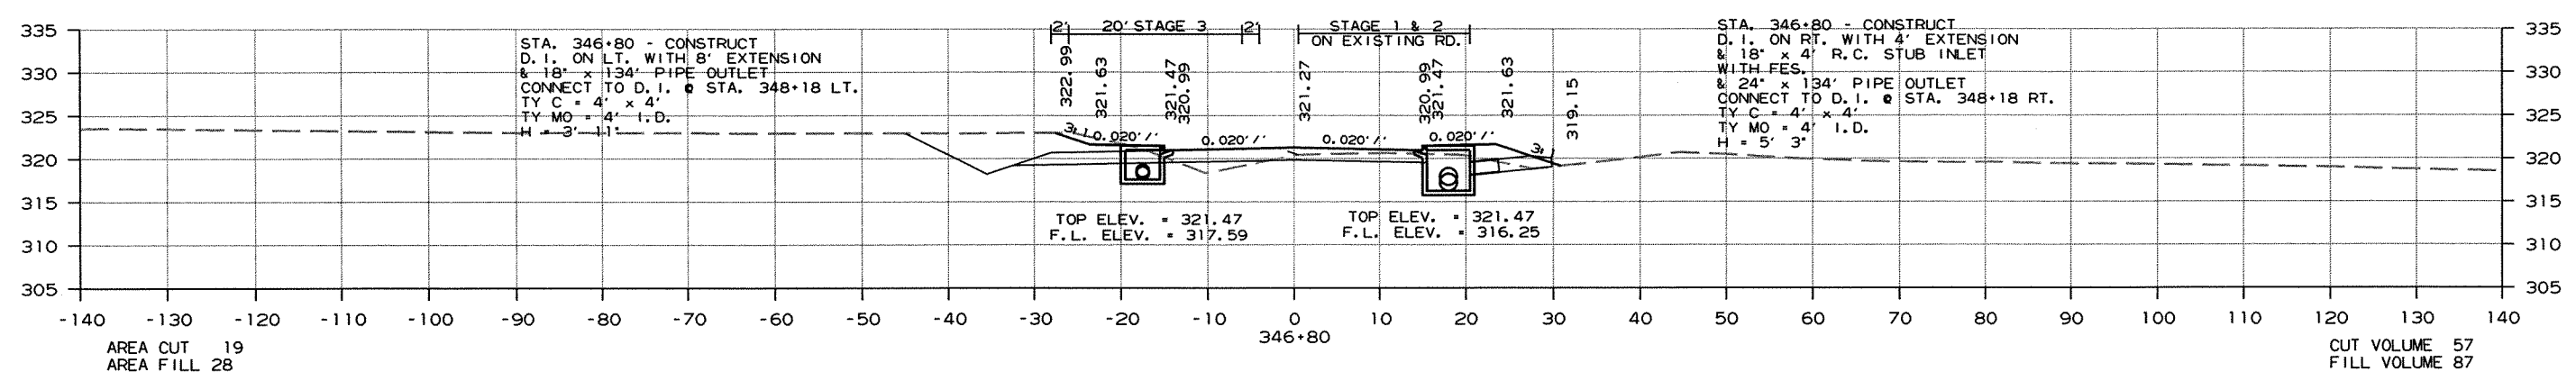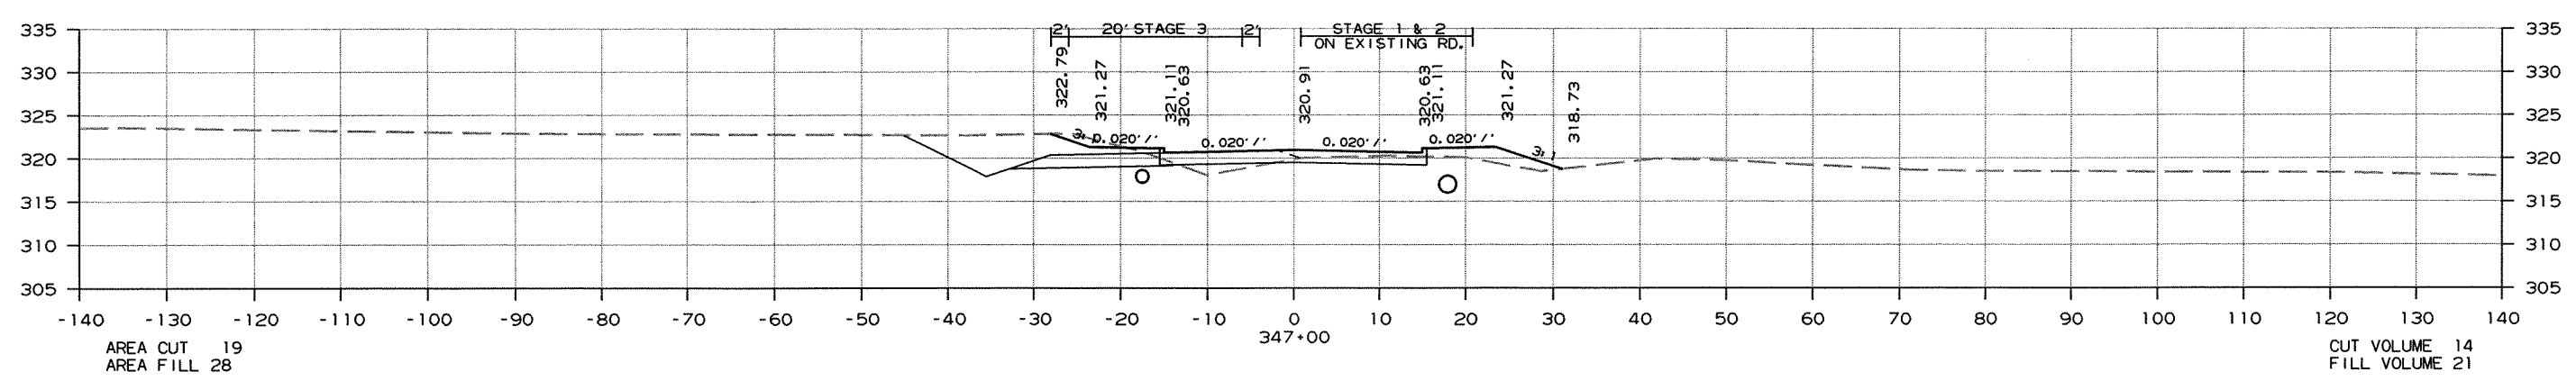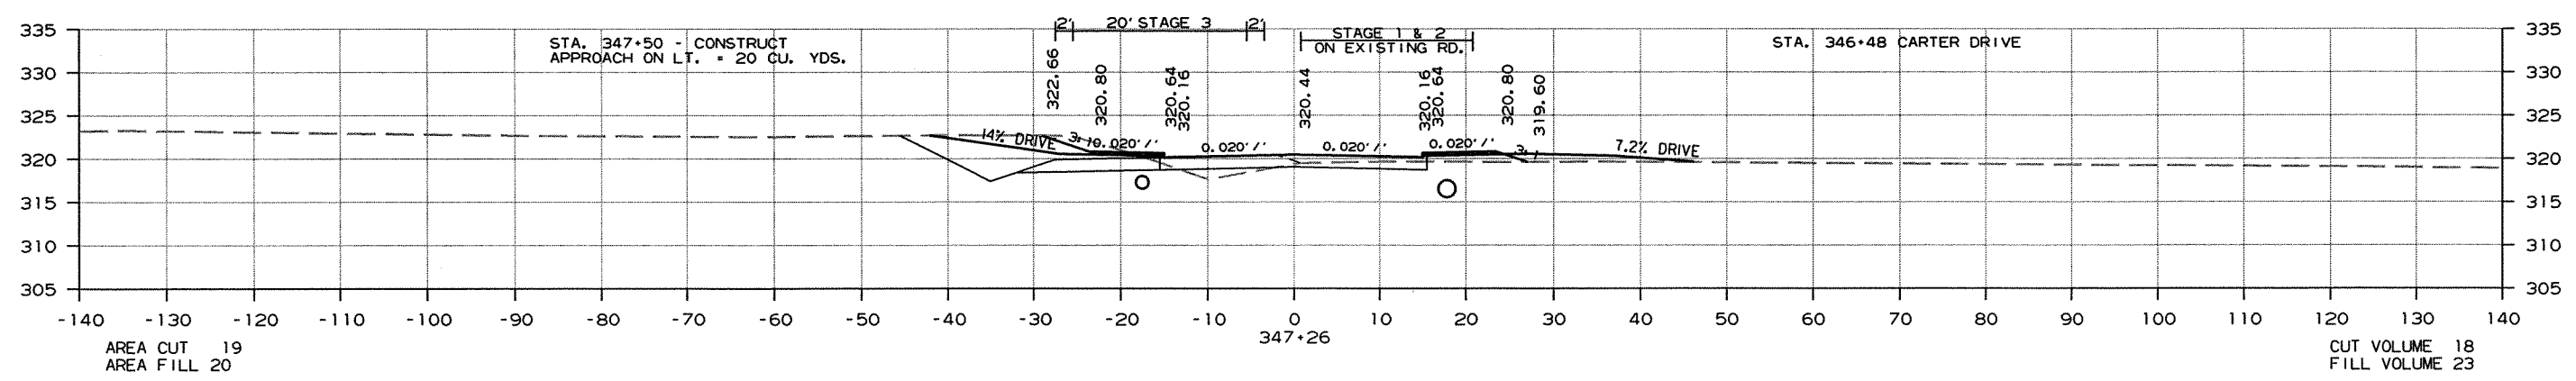

CROSS SECTION STA. 346+00 TO STA. 347+26

DATE REVISED	DATE FILMED	DATE REVISED	DATE FILMED	FED. RD. DIST. NO.	STATE	FED. AID PROJ. NO.	SHEET NO.	TOTAL SHEETS
8-27-12				6	ARK.			
						JOB NO. 050189	324	340





2 CROSS SECTIONS

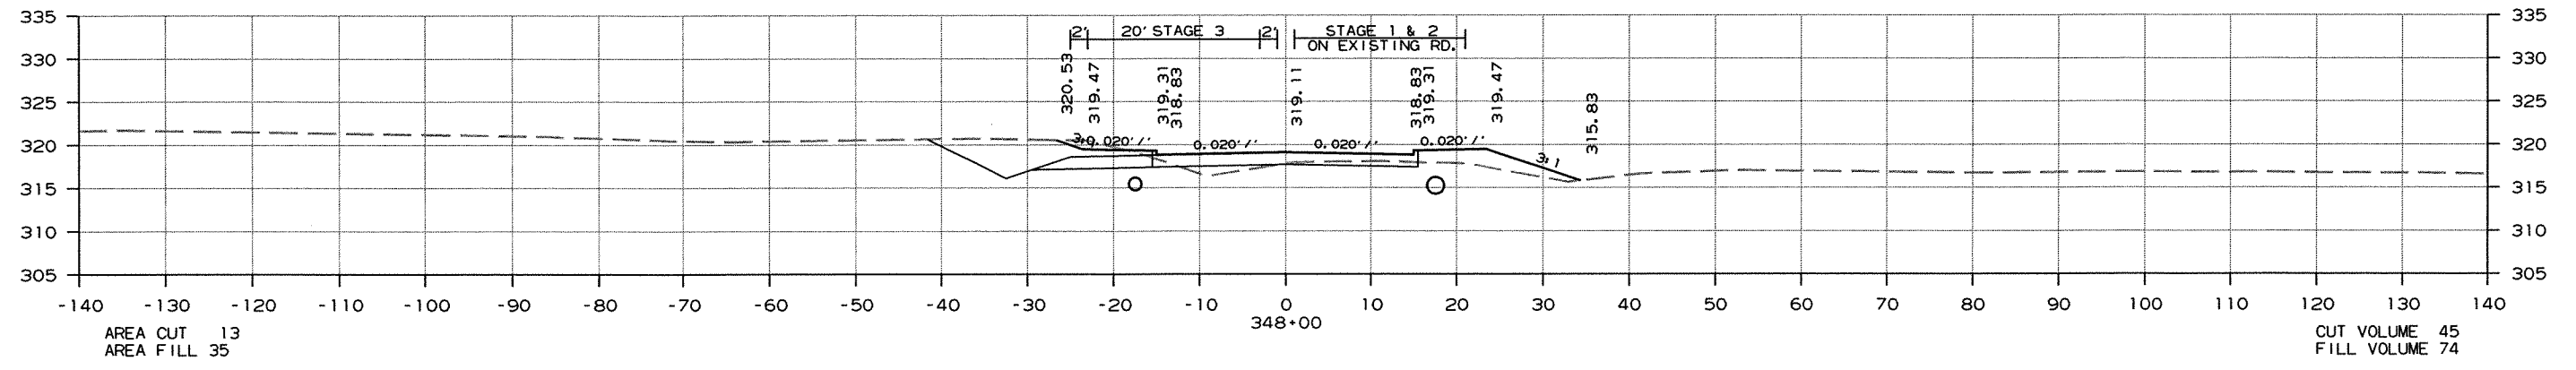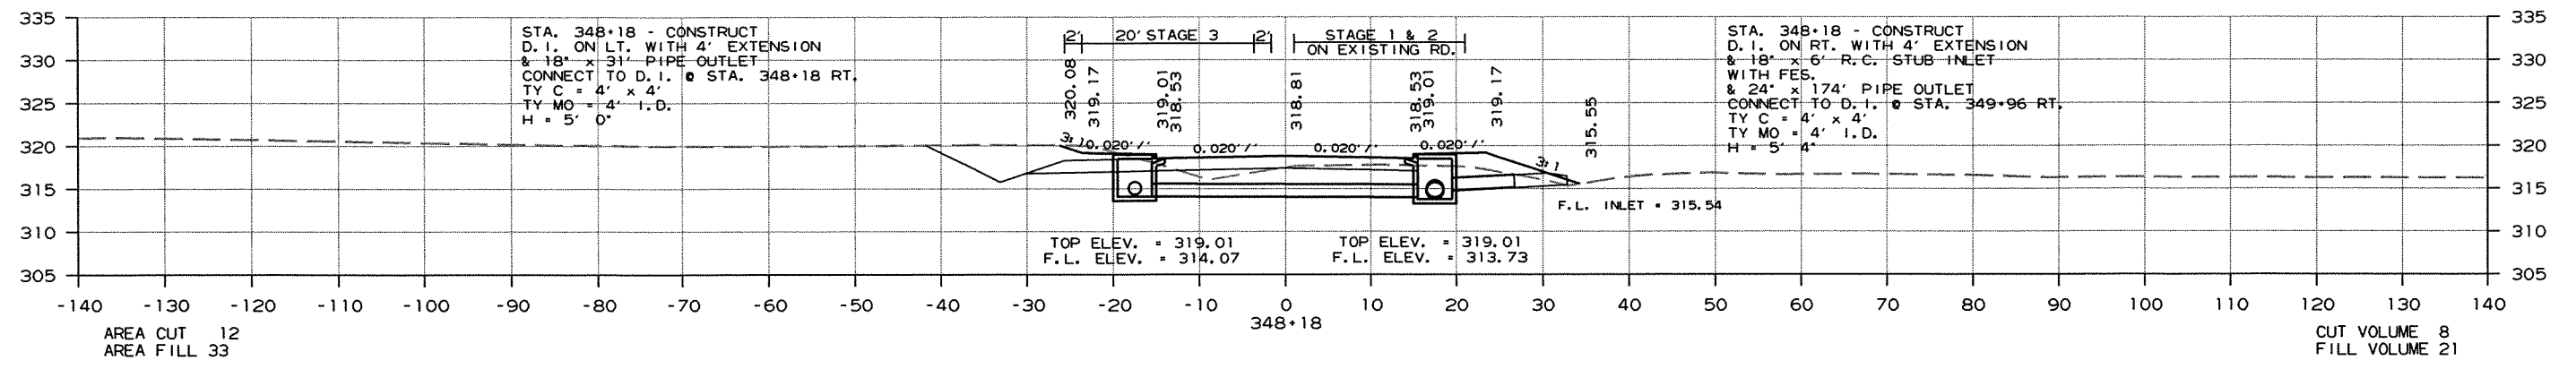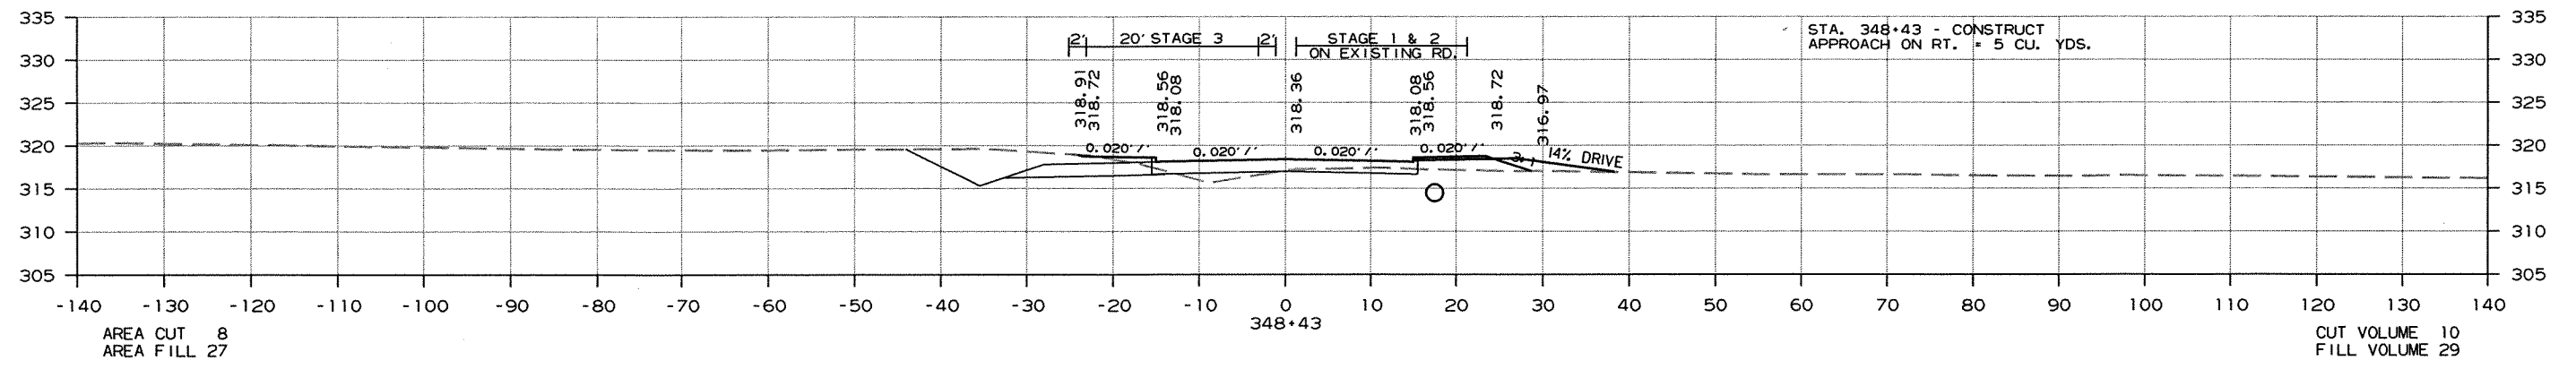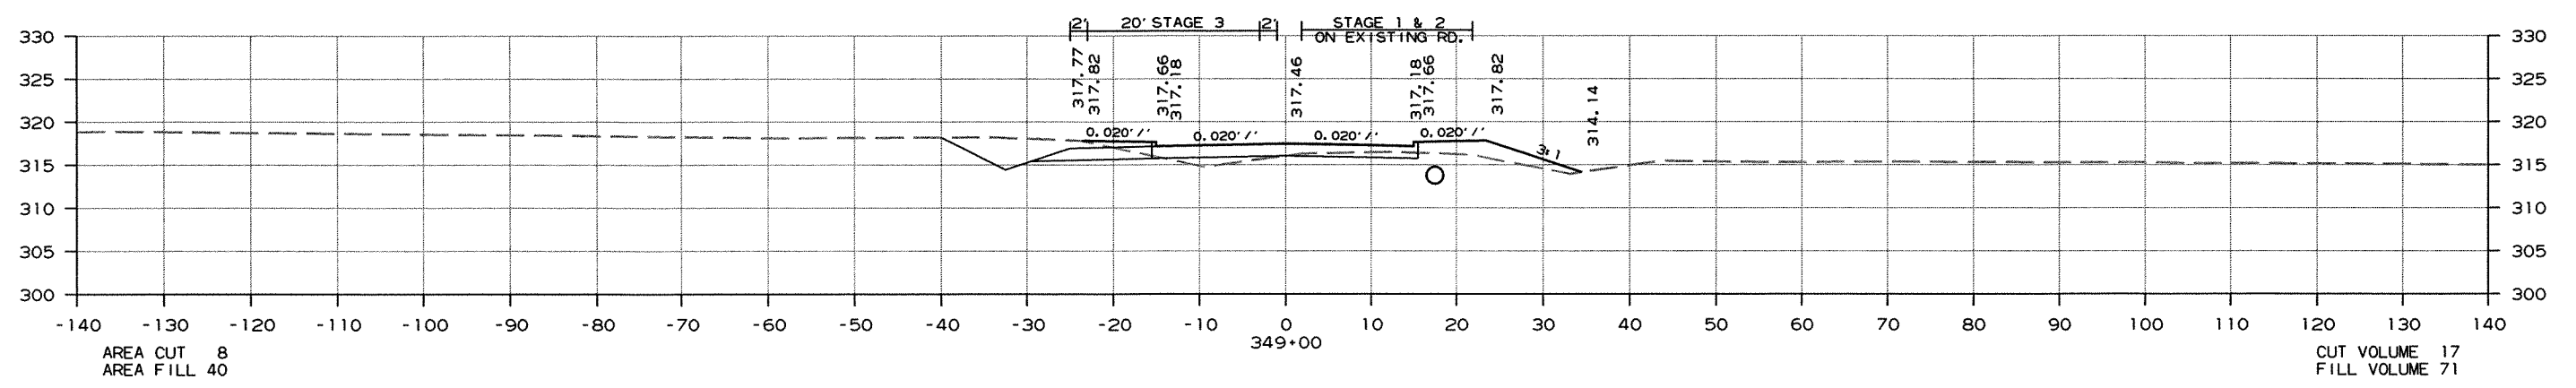

CROSS SECTION STA. 348+00 TO STA. 349+00


DATE REVISED	DATE FILMED	DATE REVISED	DATE FILMED	FED. RD. DIST. NO.	STATE	FED. AID PROJ. NO.	SHEET NO.	TOTAL SHEETS
8-27-12				6	ARK.			
						JOB NO. 050189	325	340

2 CROSS SECTIONS

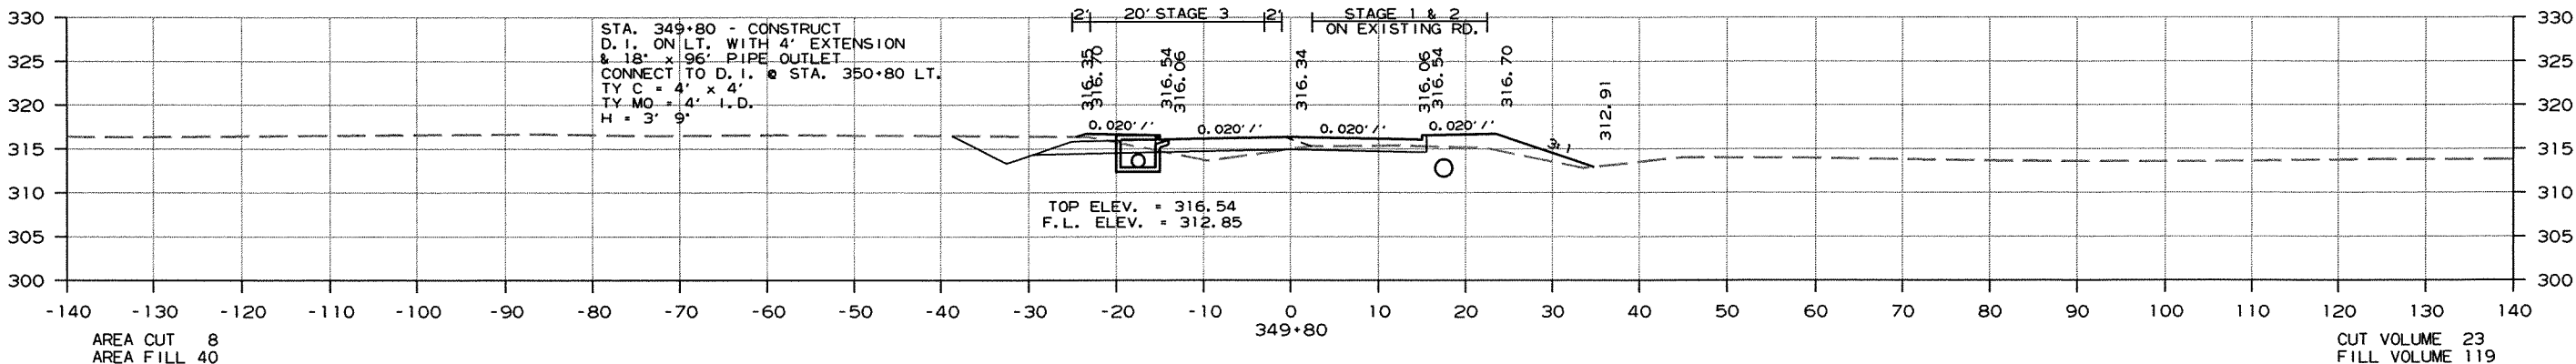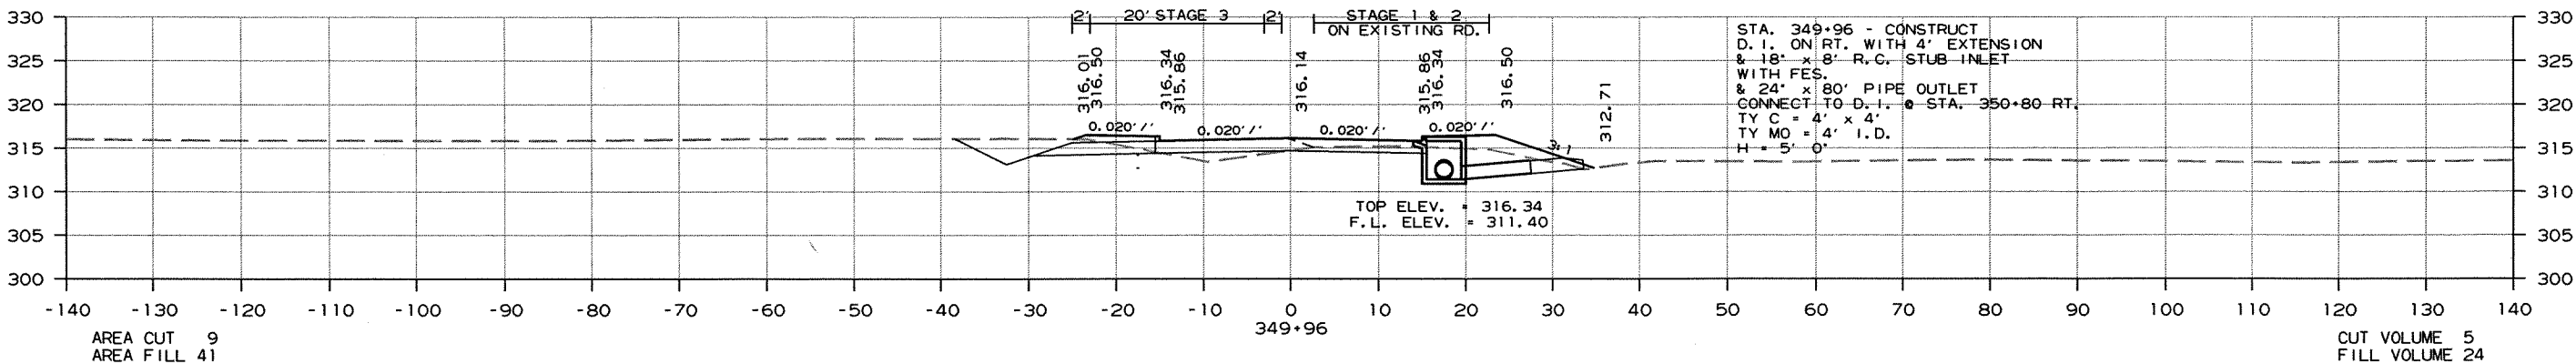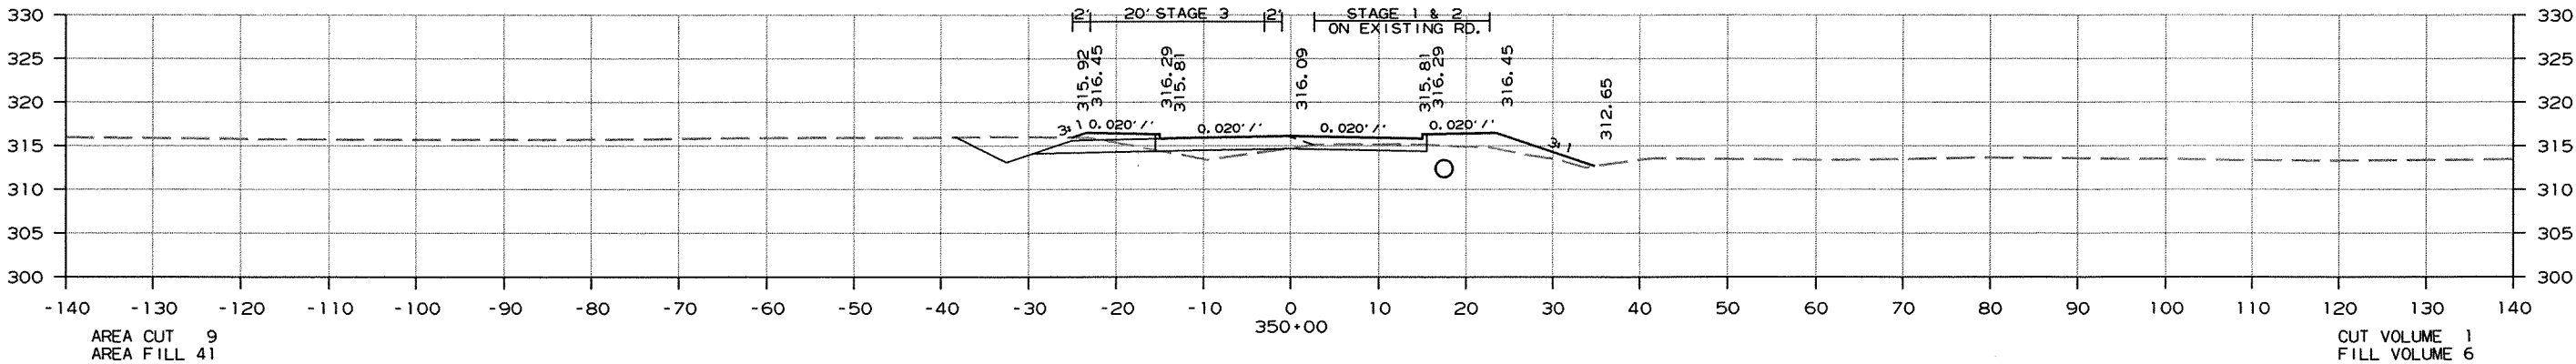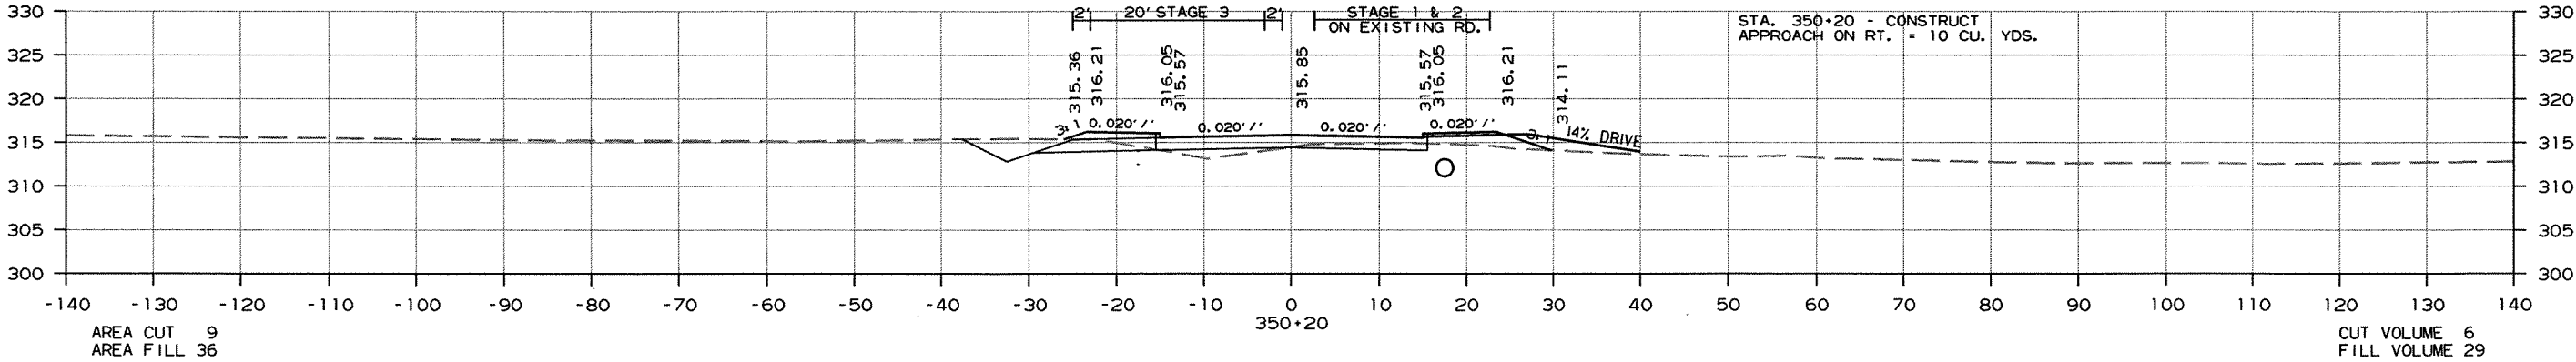

CROSS SECTION STA. 349+80 TO STA. 350+20





2 CROSS SECTIONS

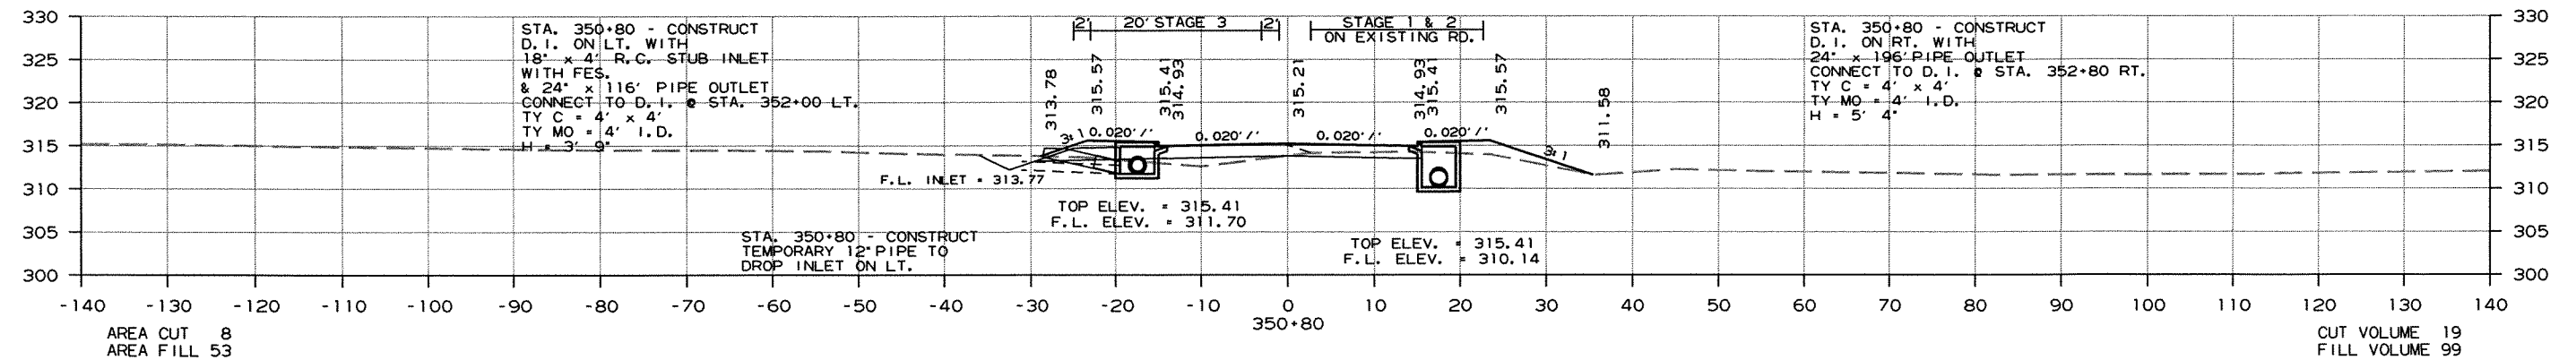

CROSS SECTION STA. 350+80 TO STA. 352+80

DATE REVISED	DATE FILMED	DATE REVISED	DATE FILMED	FED. RD. DIST. NO.	STATE	FED. AID PROJ. NO.	SHEET NO.	TOTAL SHEETS
8-27-12				6	ARK.			
				JOB NO.		050189	327	340

2 CROSS SECTIONS

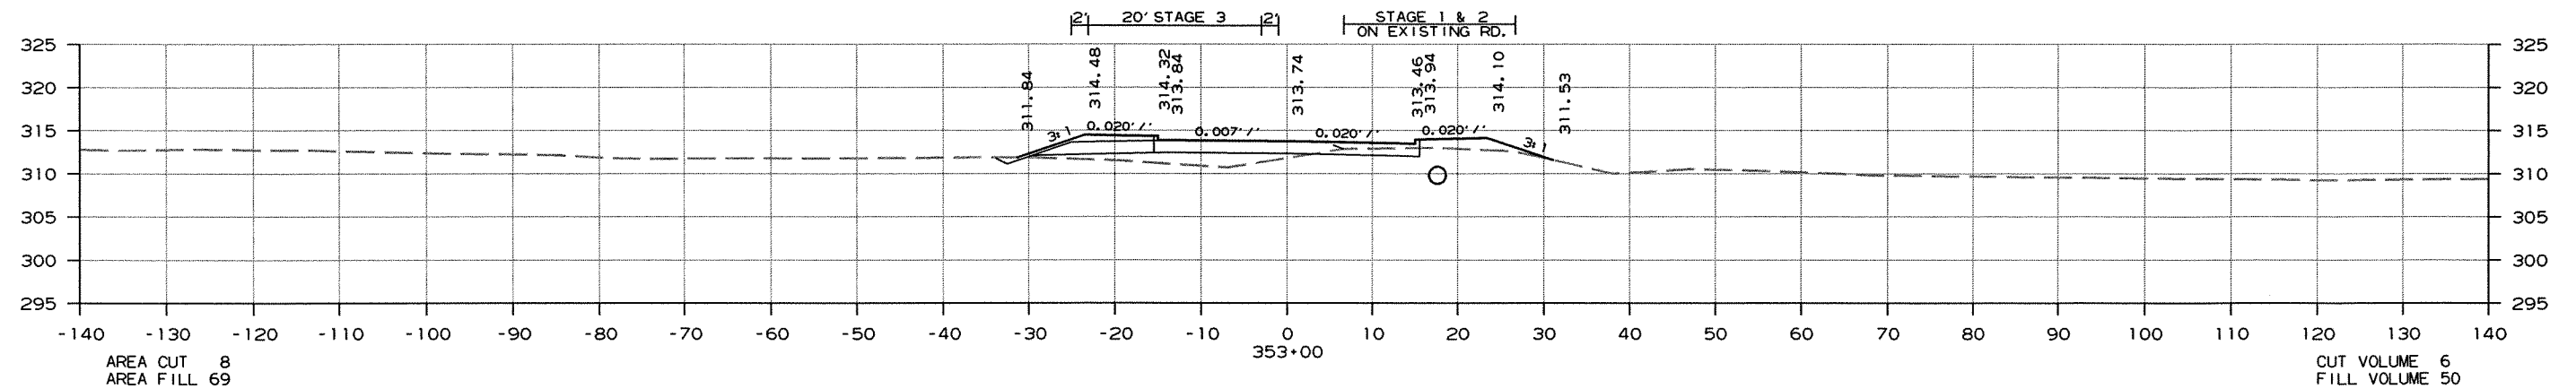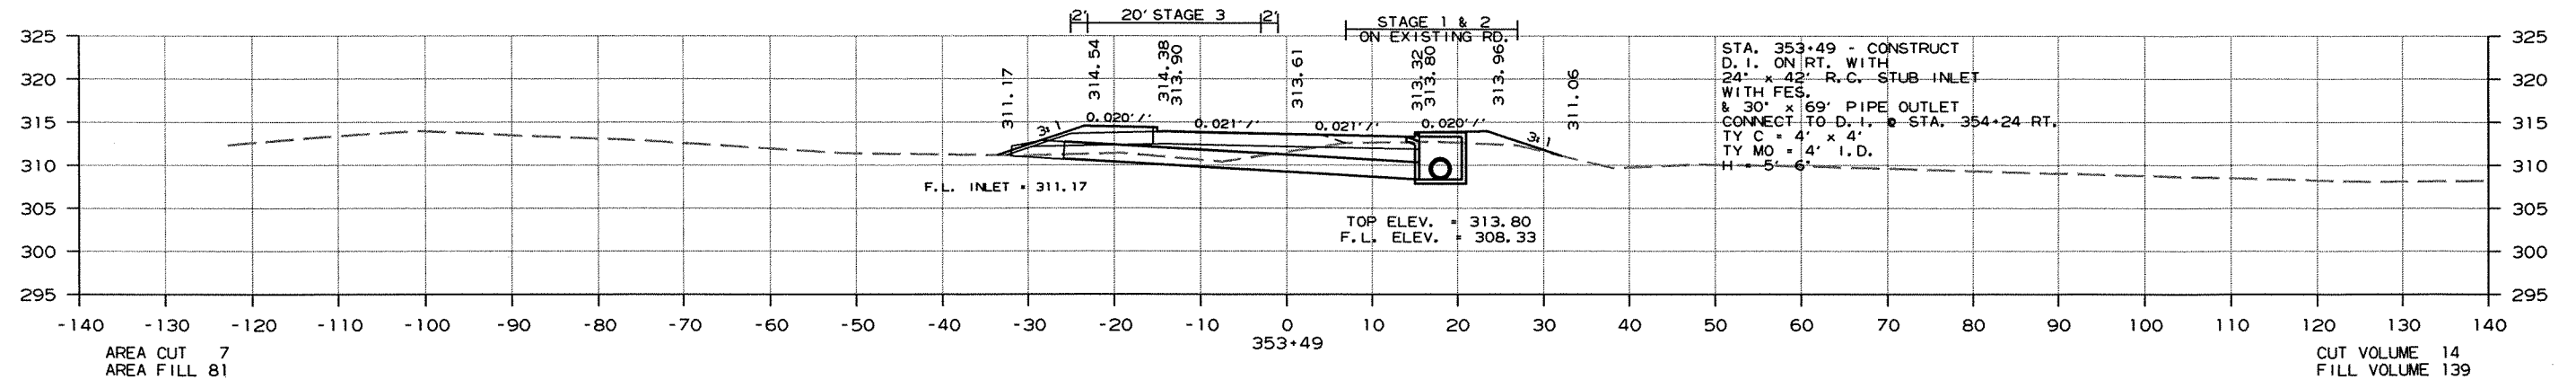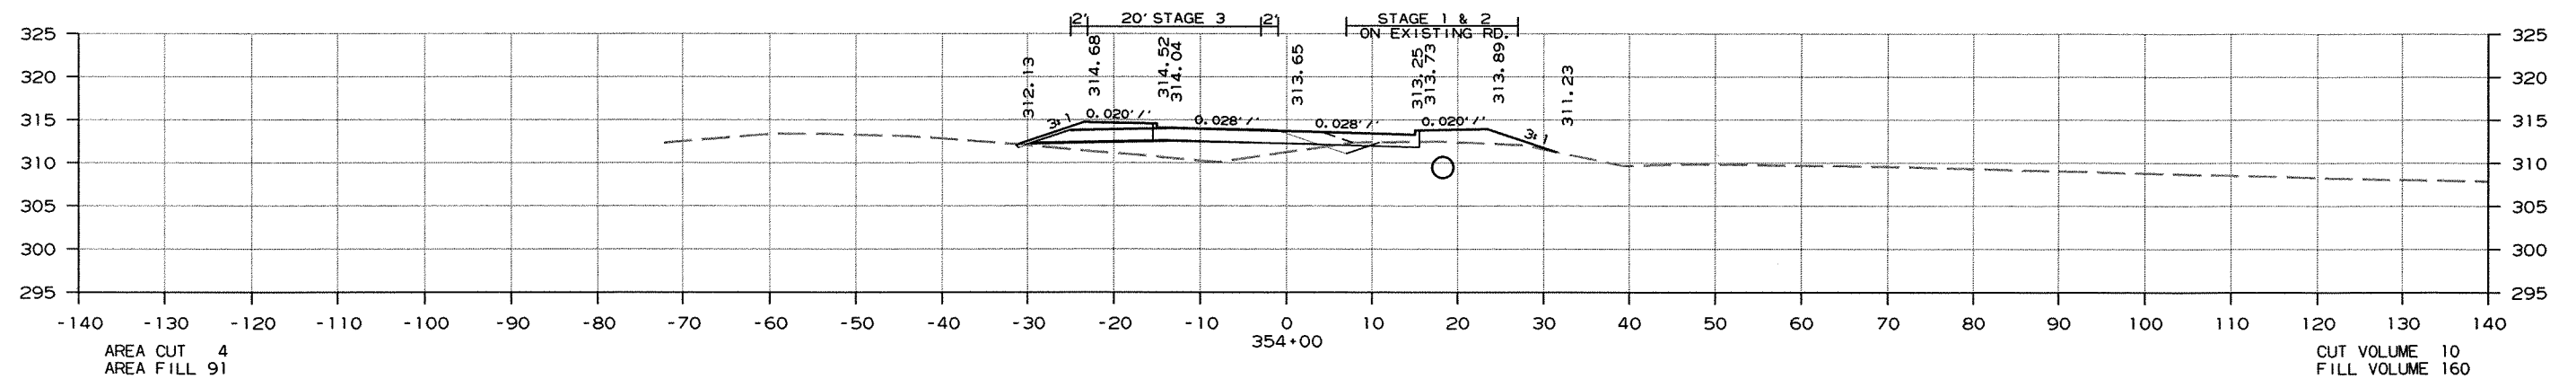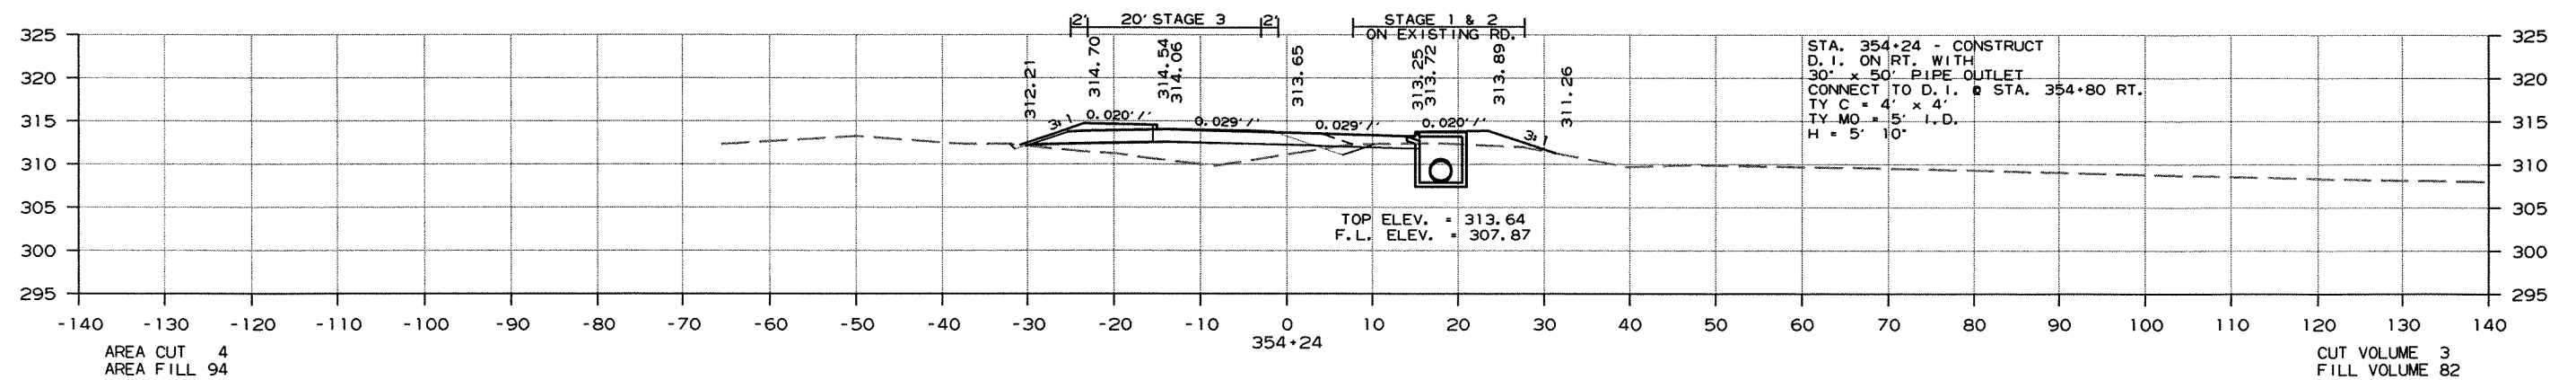




CROSS SECTION STA. 353+00 TO STA. 354+24

8/29/2012

R050189.DGN

DATE REVISED	DATE FILMED	DATE REVISED	DATE FILMED	FED. RD. DIST. NO.	STATE	FED. AID PROJ. NO.	SHEET NO.	TOTAL SHEETS
8-27-12				6	ARK.			
					JOB NO.	050189	328	340





2 CROSS SECTIONS

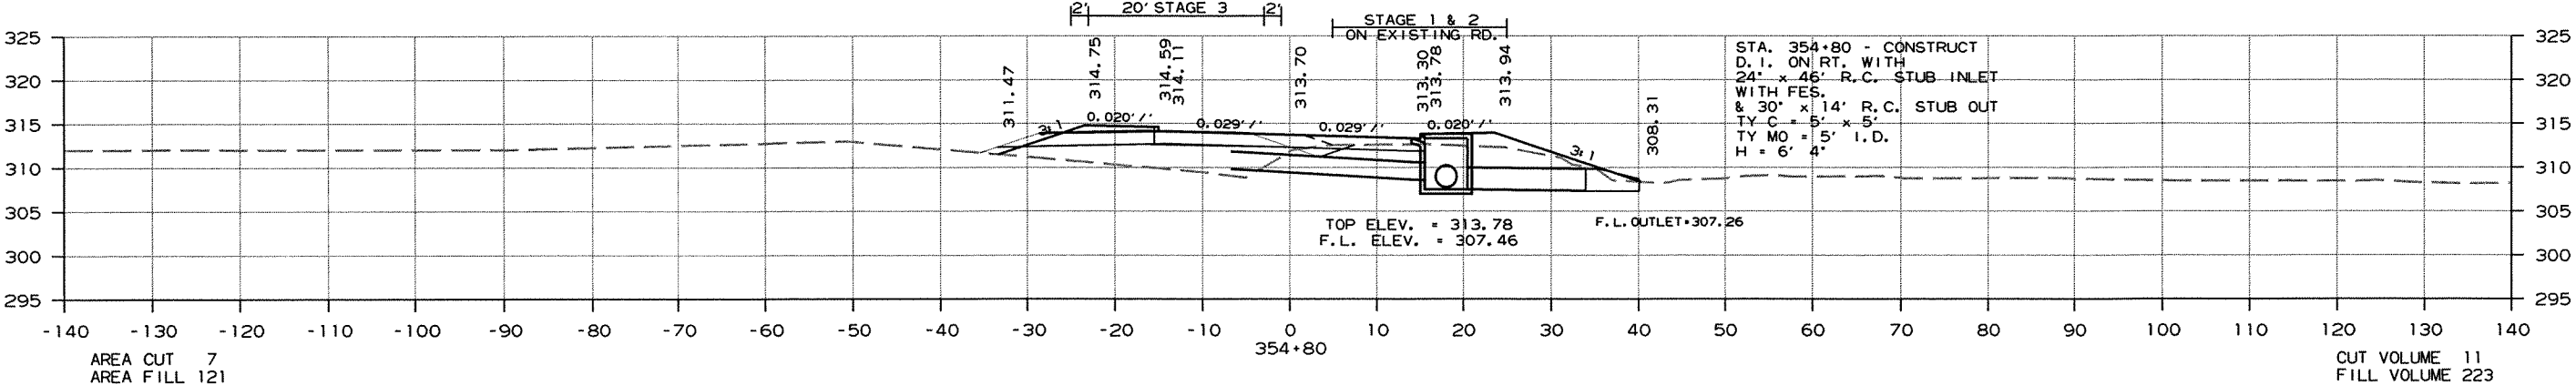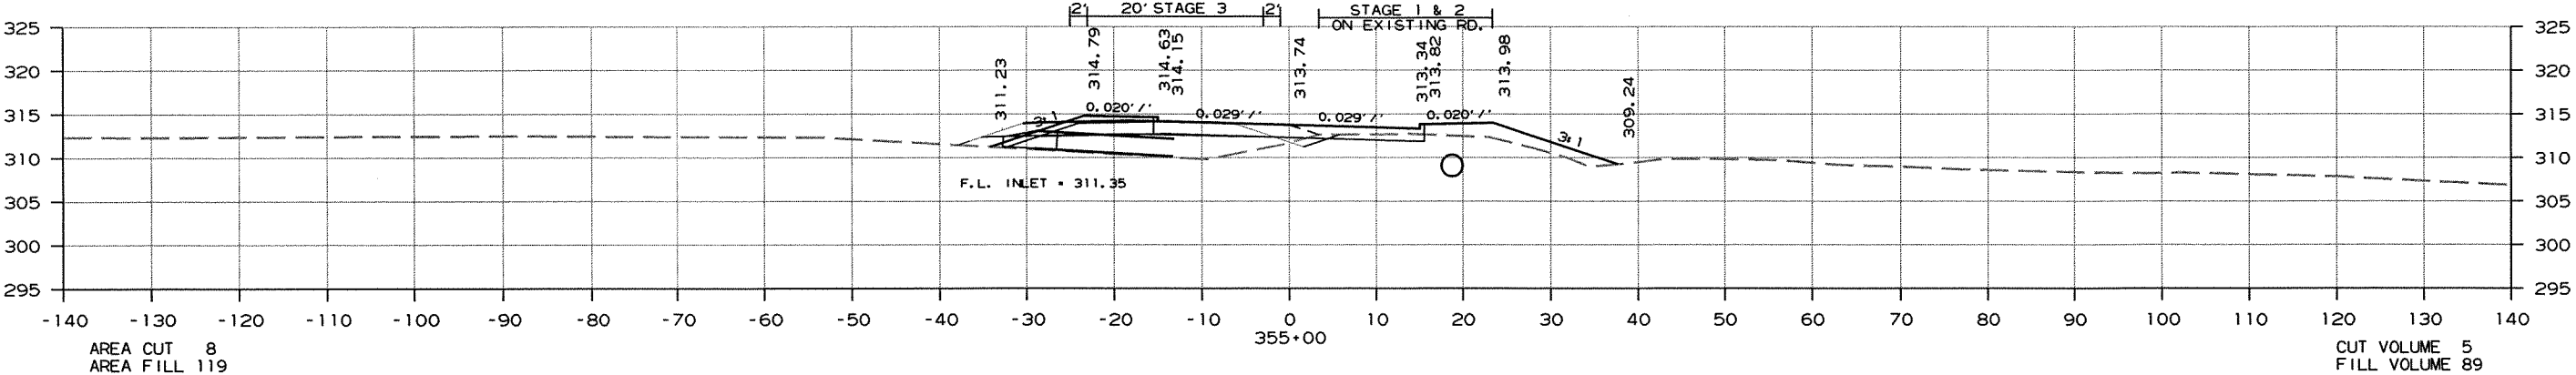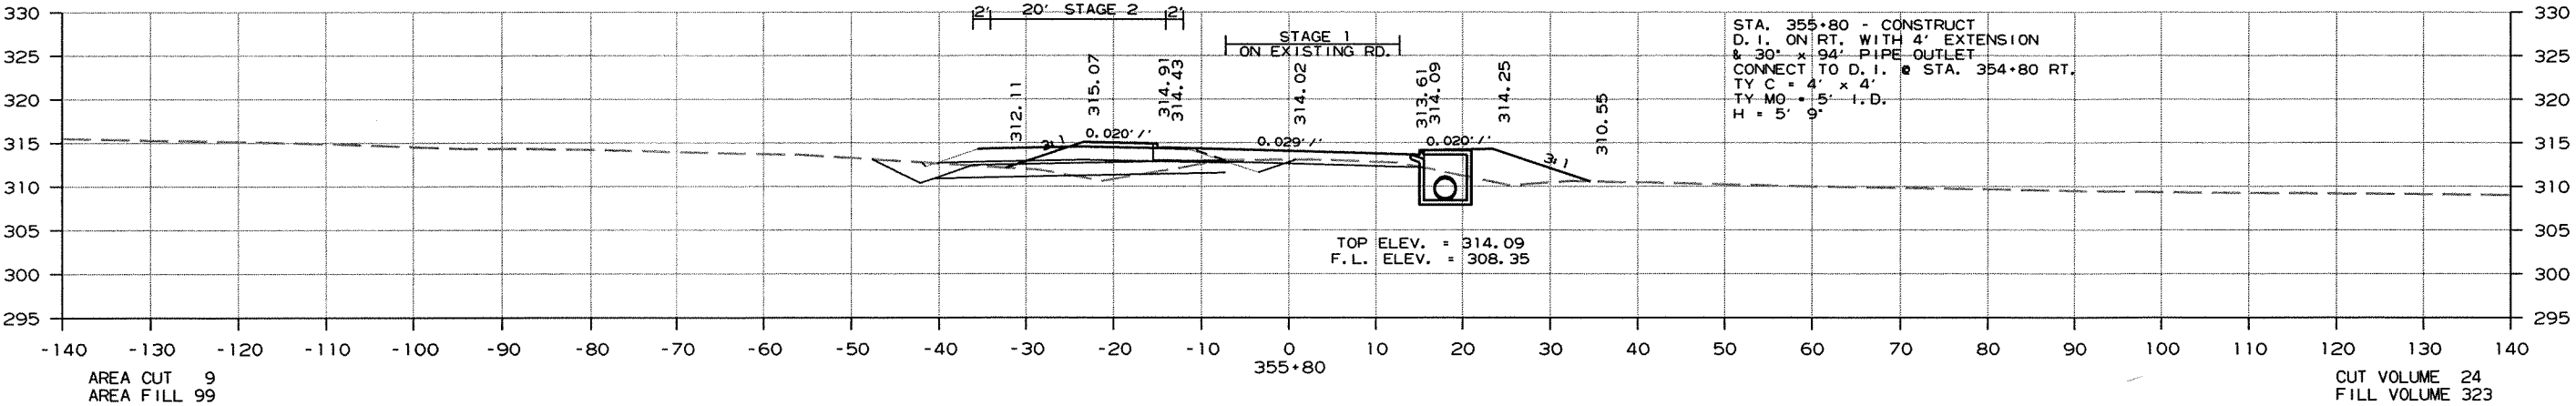

CROSS SECTION STA. 354+80 TO STA. 355+80

DATE REVISED	DATE FILMED	DATE REVISED	DATE FILMED	FED. RD. DIST. NO.	STATE	FED. AID PROJ. NO.	SHEET NO.	TOTAL SHEETS
8-27-12				6	ARK.			
				JOB NO.		050189	329	340





2 CROSS SECTIONS

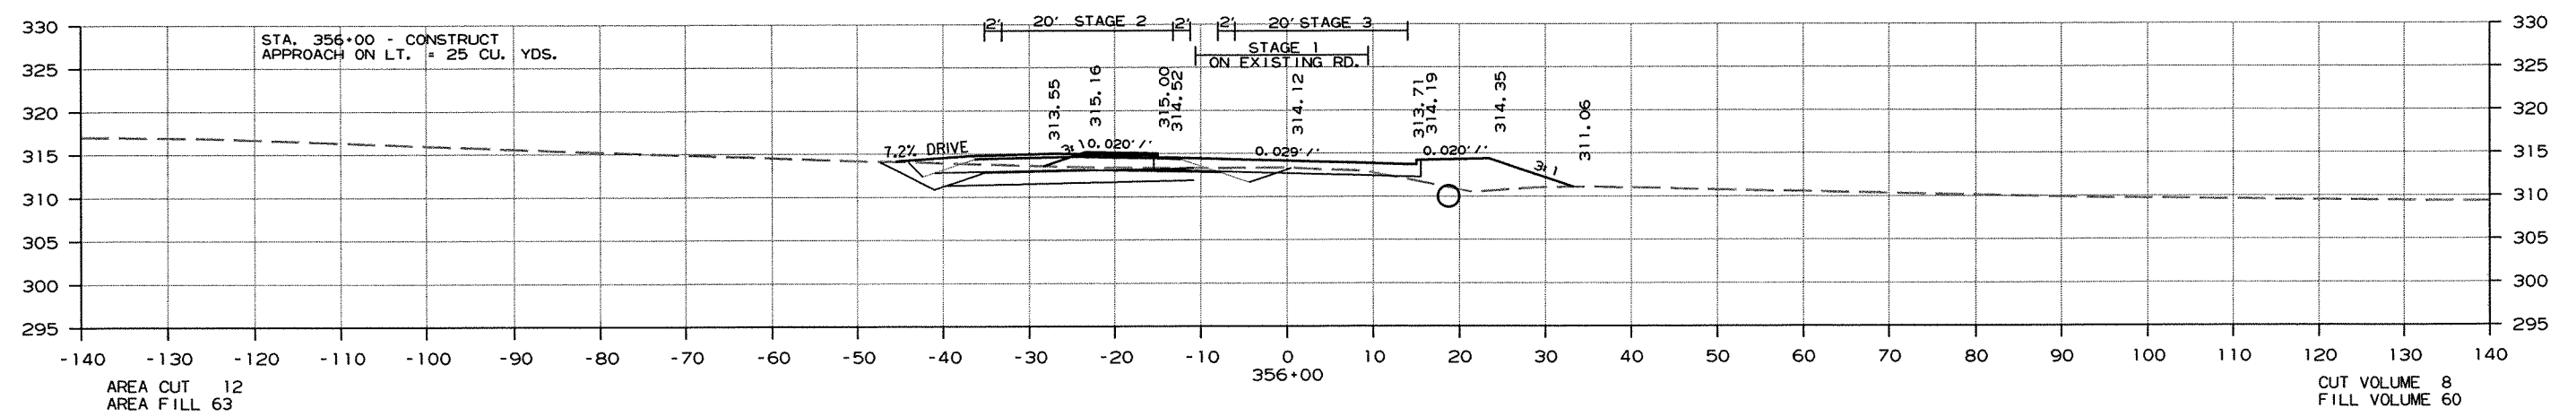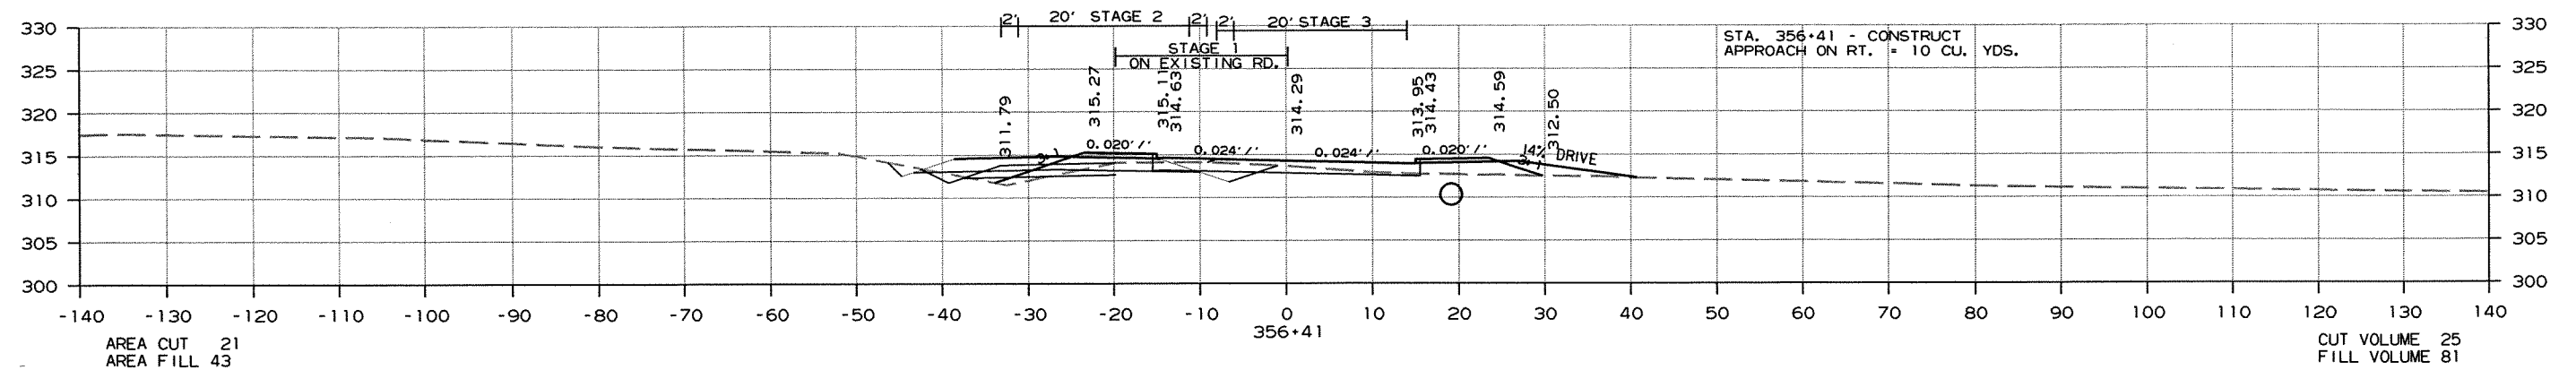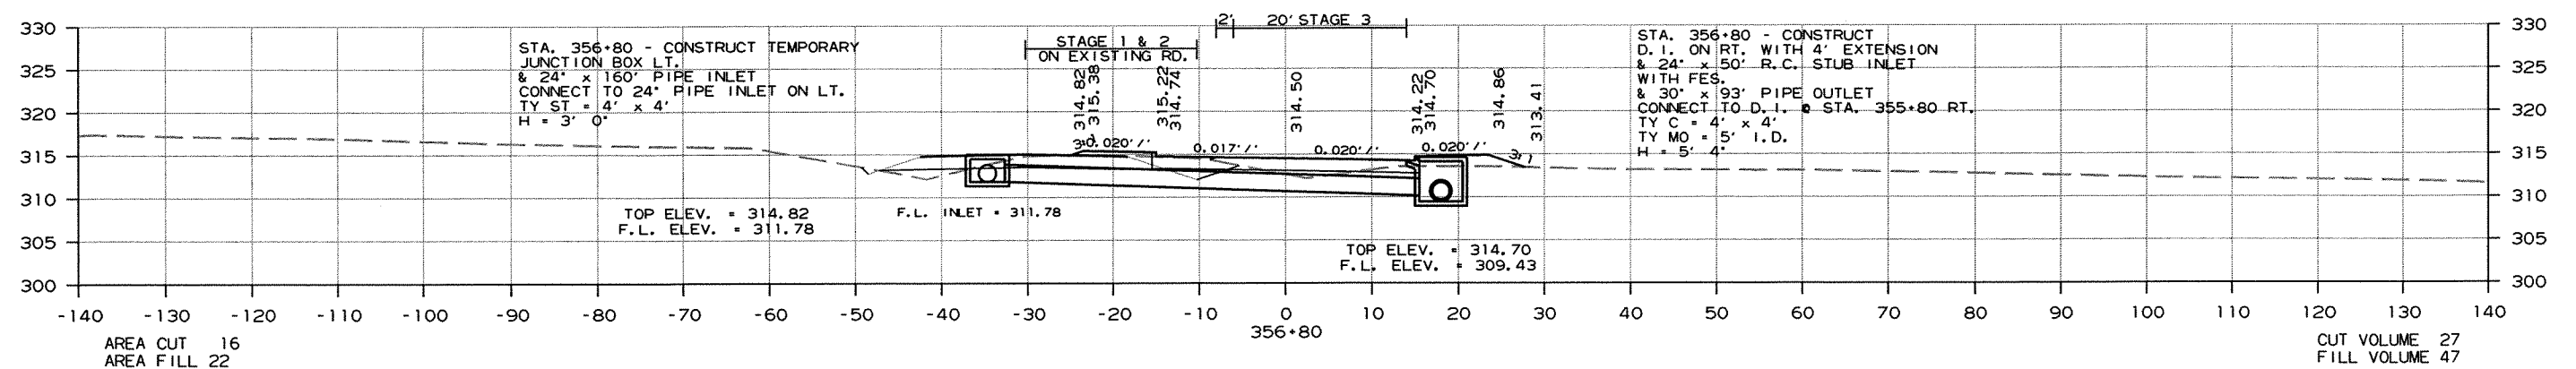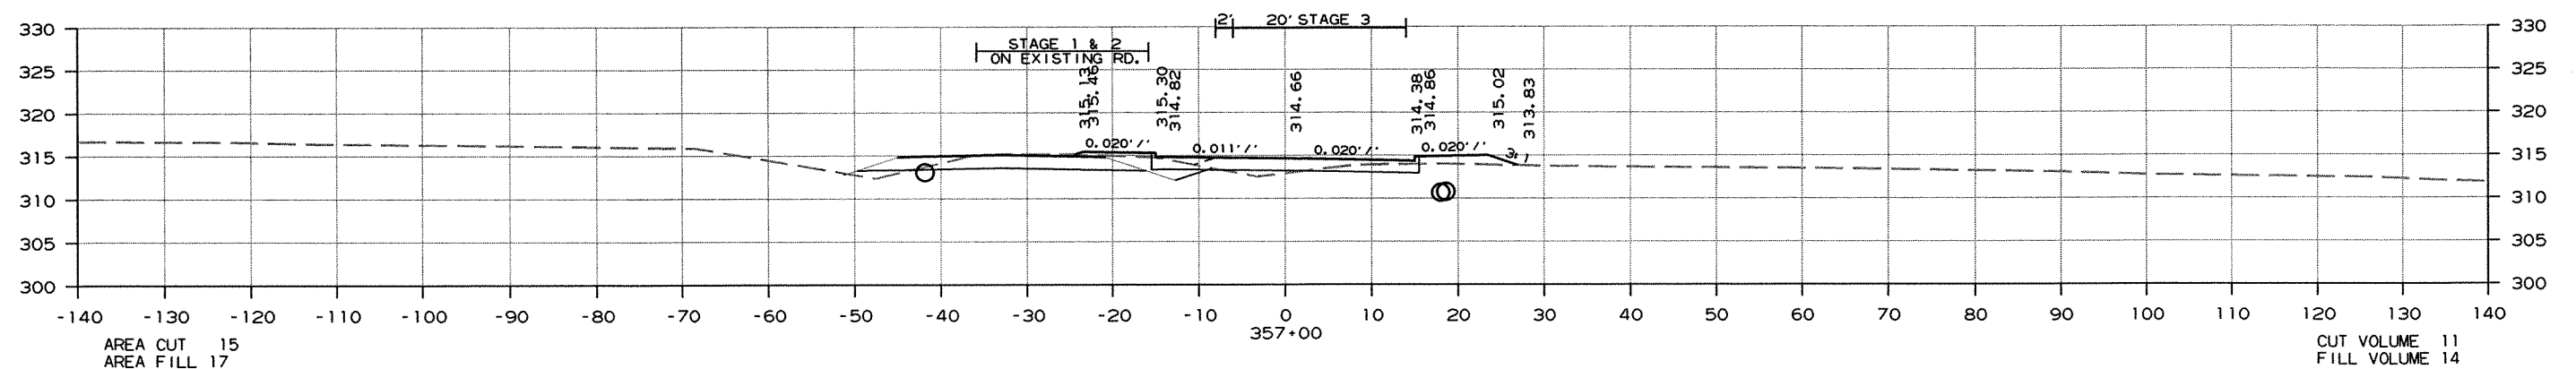

CROSS SECTION STA. 356+00 TO STA. 357+00

DATE REVISED	DATE FILMED	DATE REVISED	DATE FILMED	FED. RD. DIST. NO.	STATE	FED. AID PROJ. NO.	SHEET NO.	TOTAL SHEETS
8-20-12				6	ARK.			
8-27-12						JOB NO. 050189	330	340




2 CROSS SECTIONS

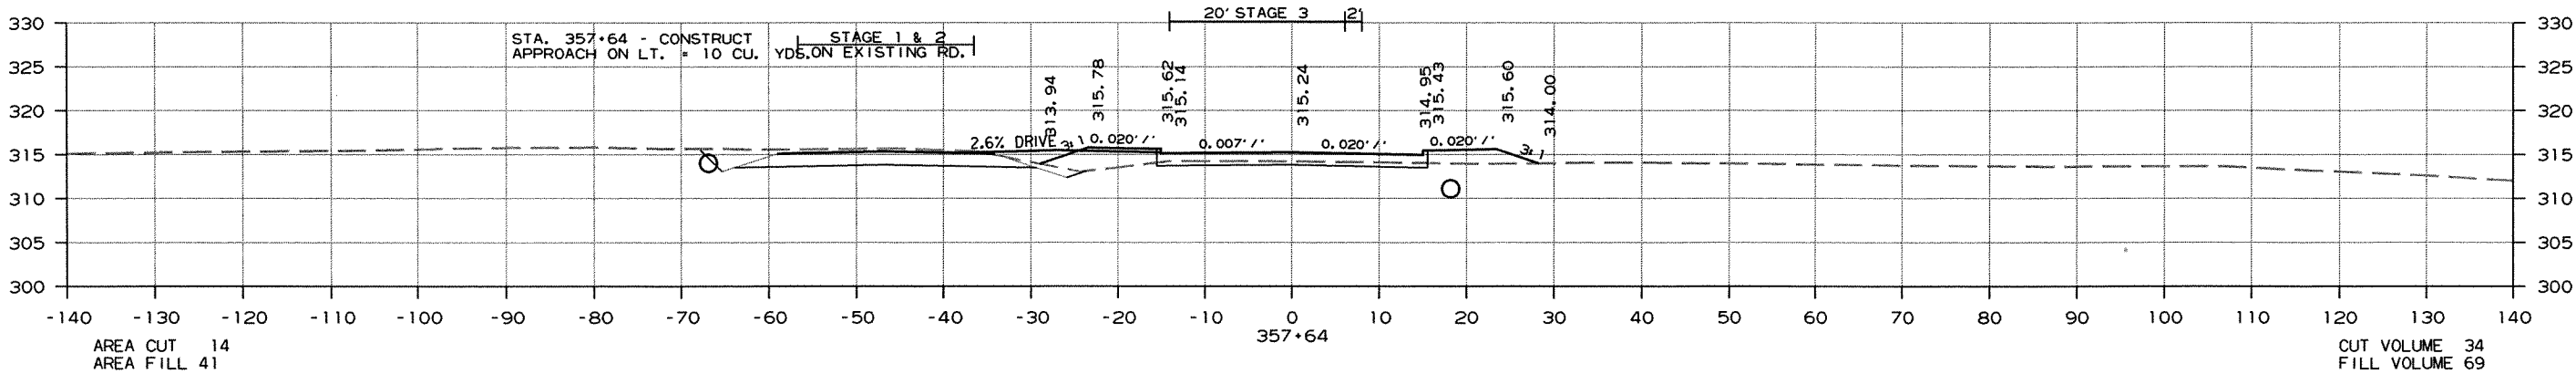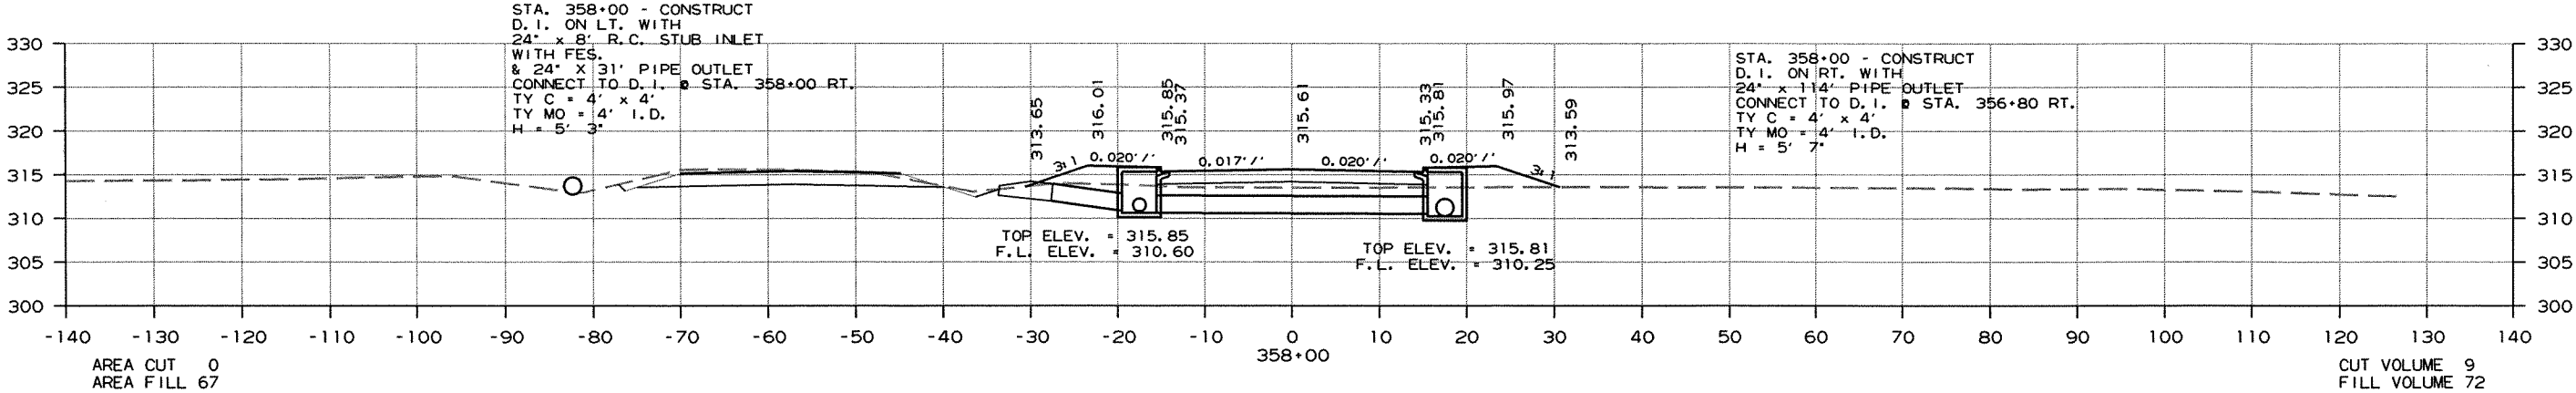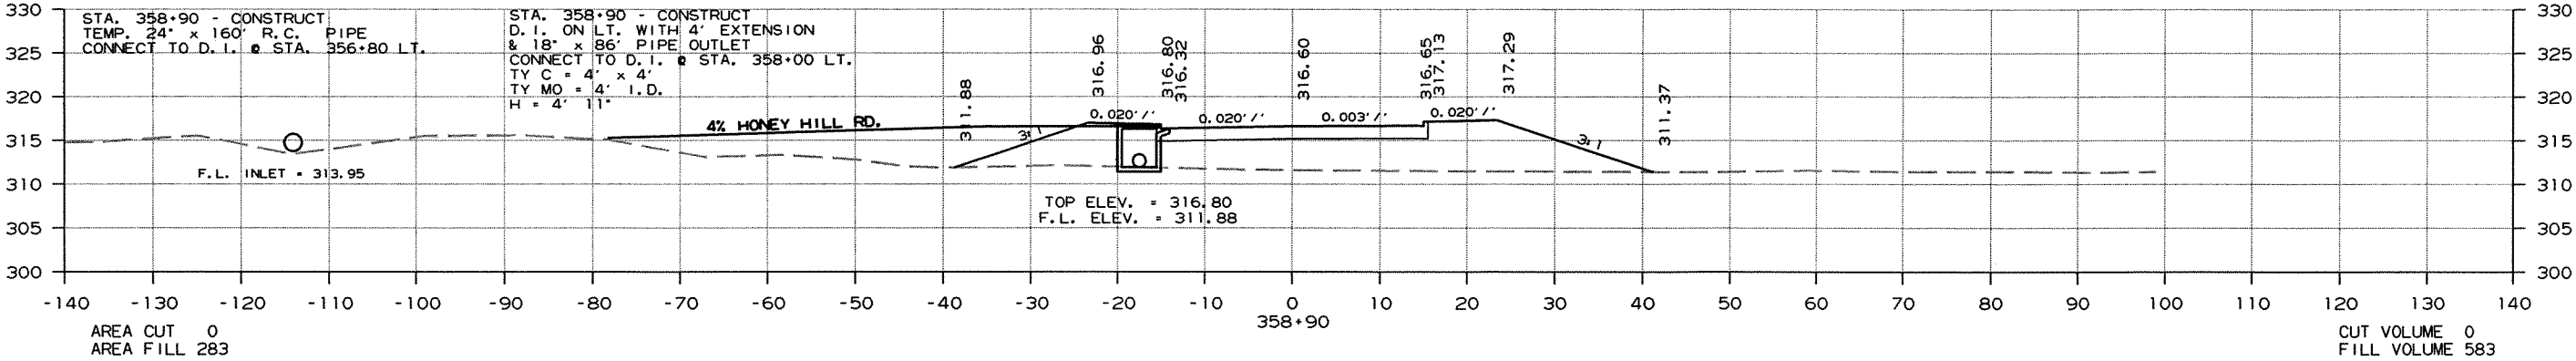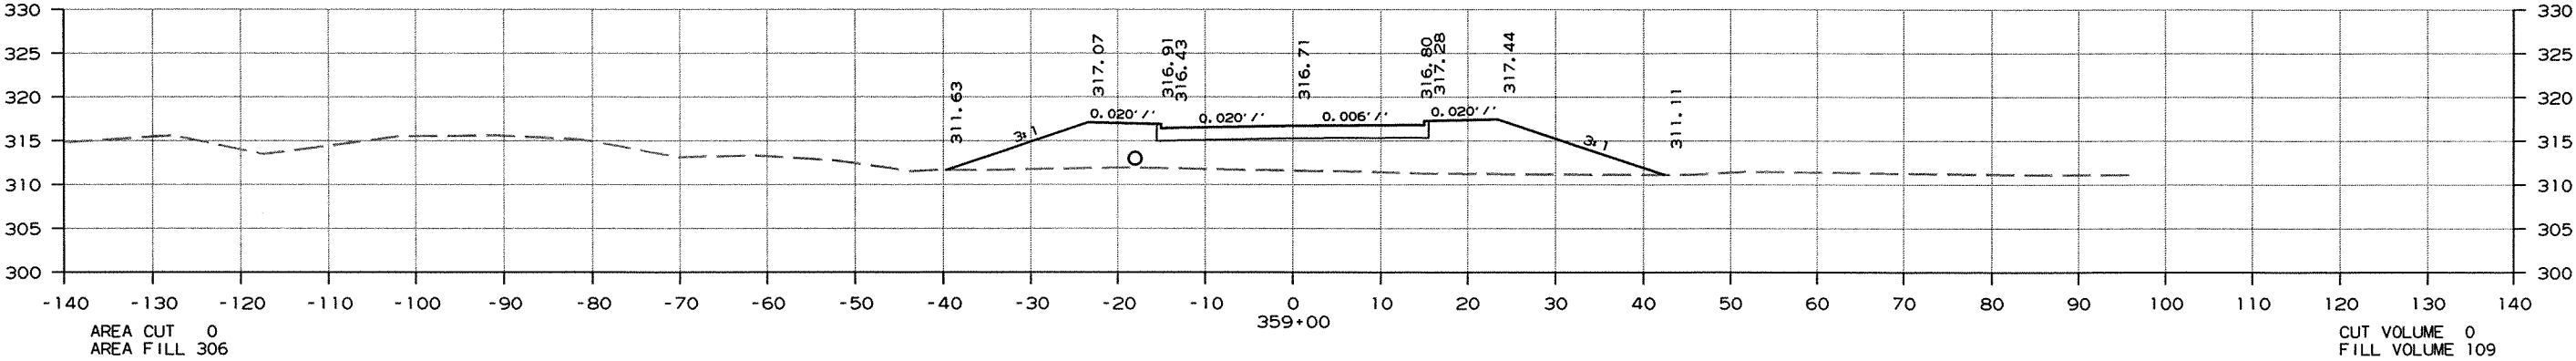

CROSS SECTION STA. 357+64 TO STA. 359+00

DATE REVISED	DATE FILMED	DATE REVISED	DATE FILMED	FED. RD. DIST. NO.	STATE	FED. AID PROJ. NO.	SHEET NO.	TOTAL SHEETS
				6	ARK.			
						JOB NO. 050189	331	340

② CROSS SECTIONS

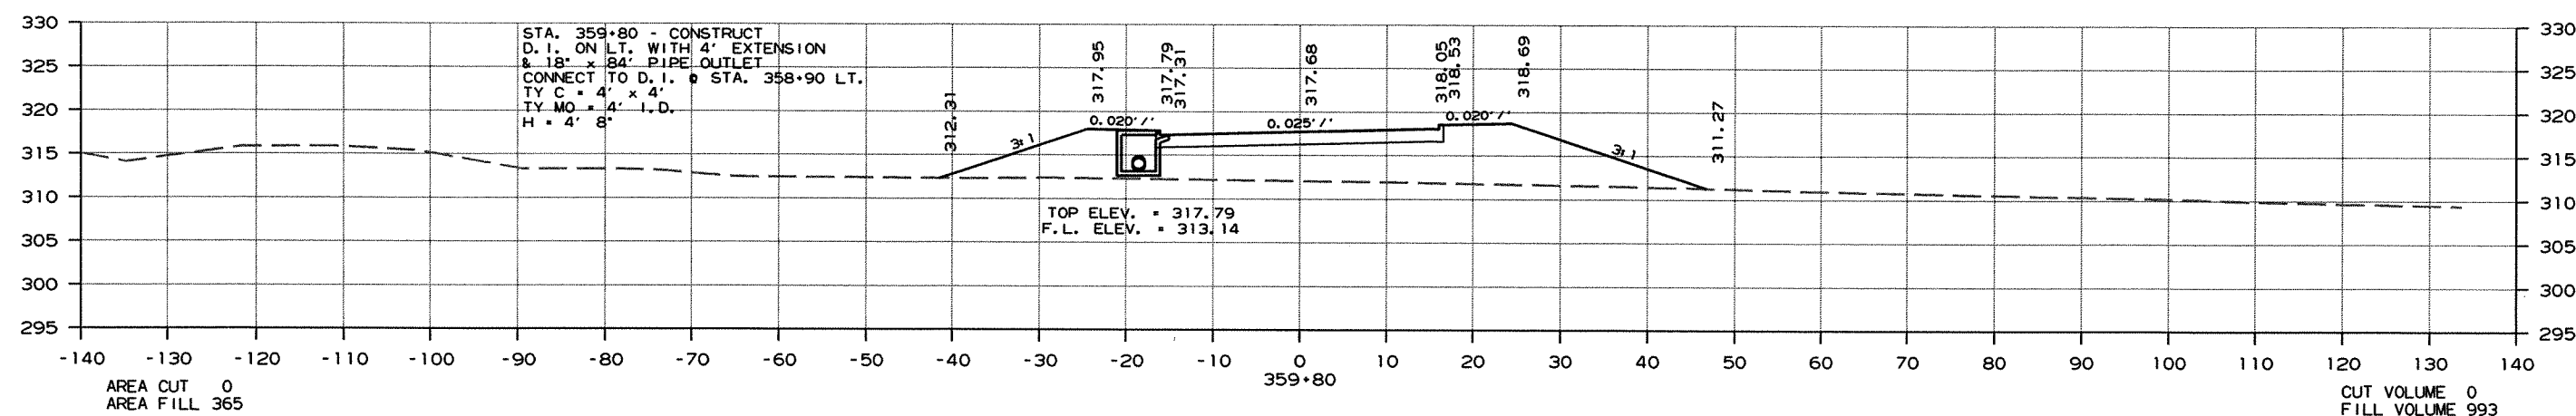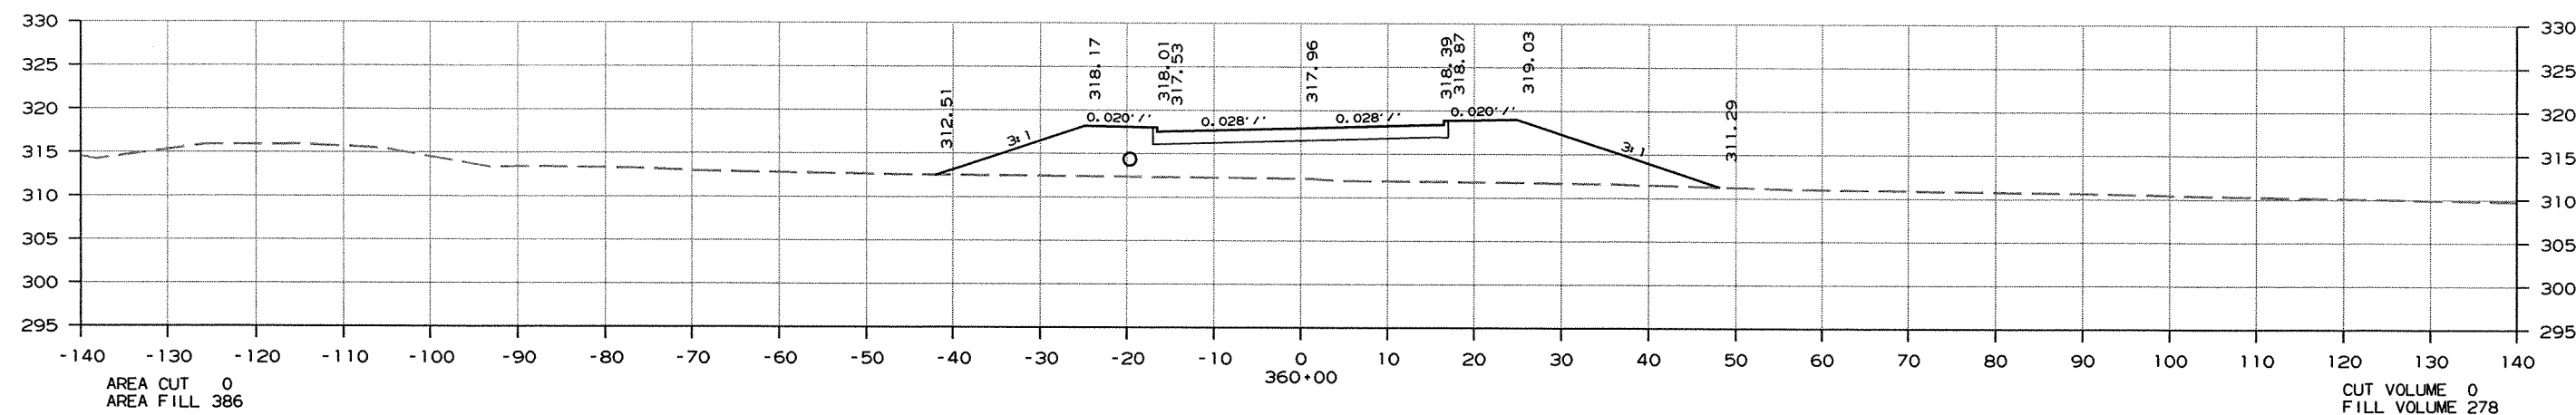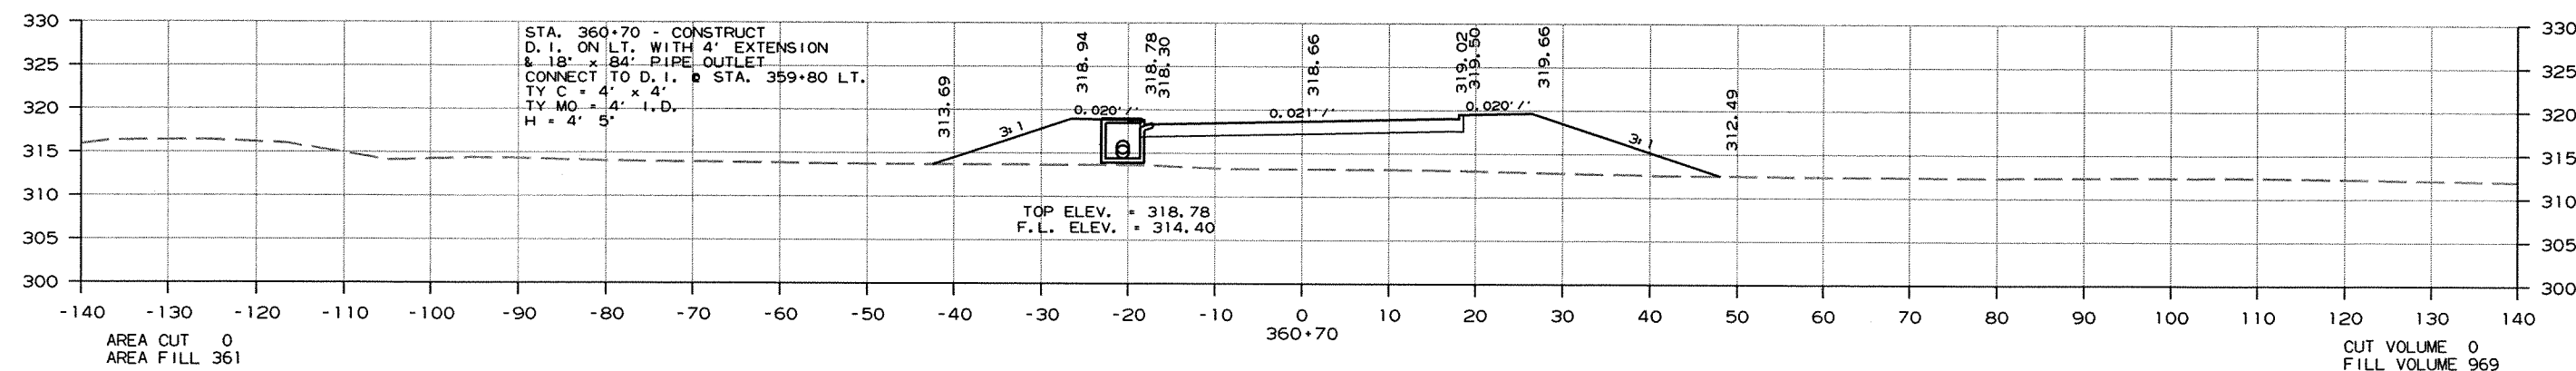




CROSS SECTION STA. 359+80 TO STA. 360+70

8/2/2012

R050189.DGN

DATE REVISED	DATE FILMED	DATE REVISED	DATE FILMED	FED. RD. DIST. NO.	STATE	FED. AID PROJ. NO.	SHEET NO.	TOTAL SHEETS
				6	ARK.			
					JOB NO.	050189	332	340




2 CROSS SECTIONS

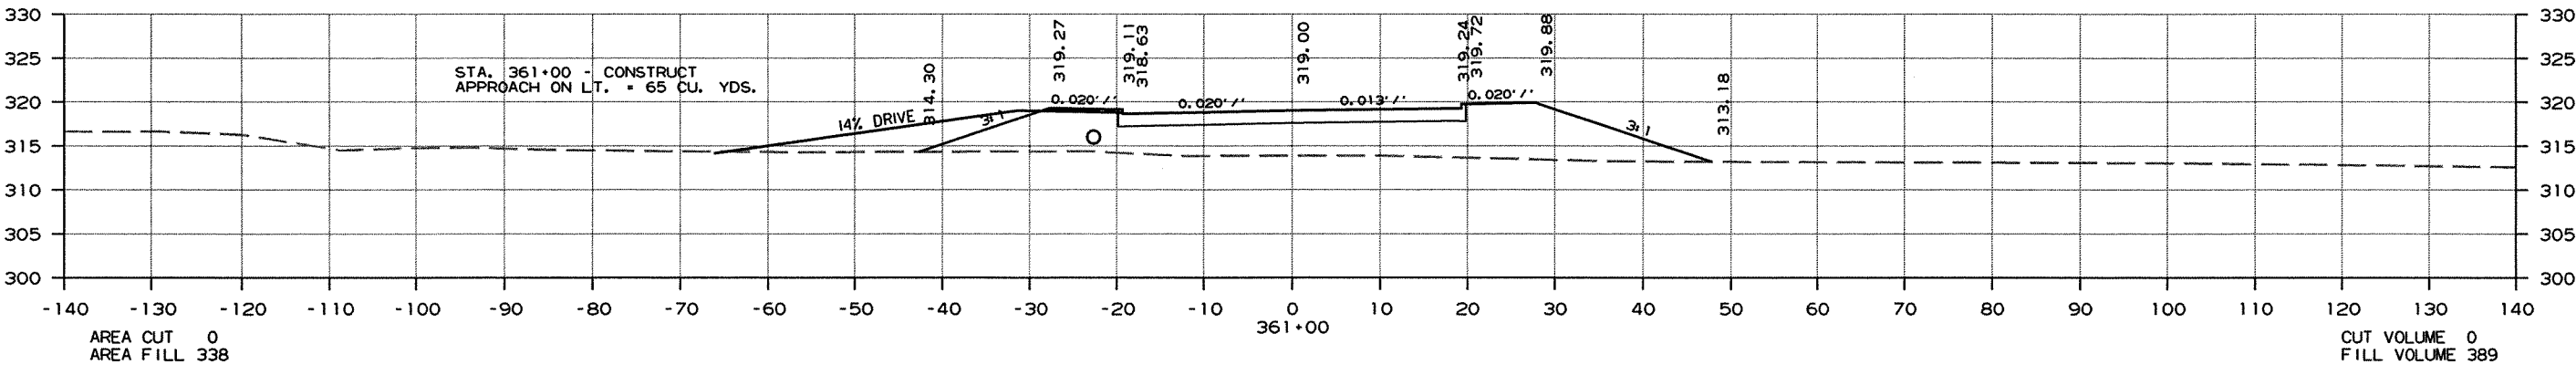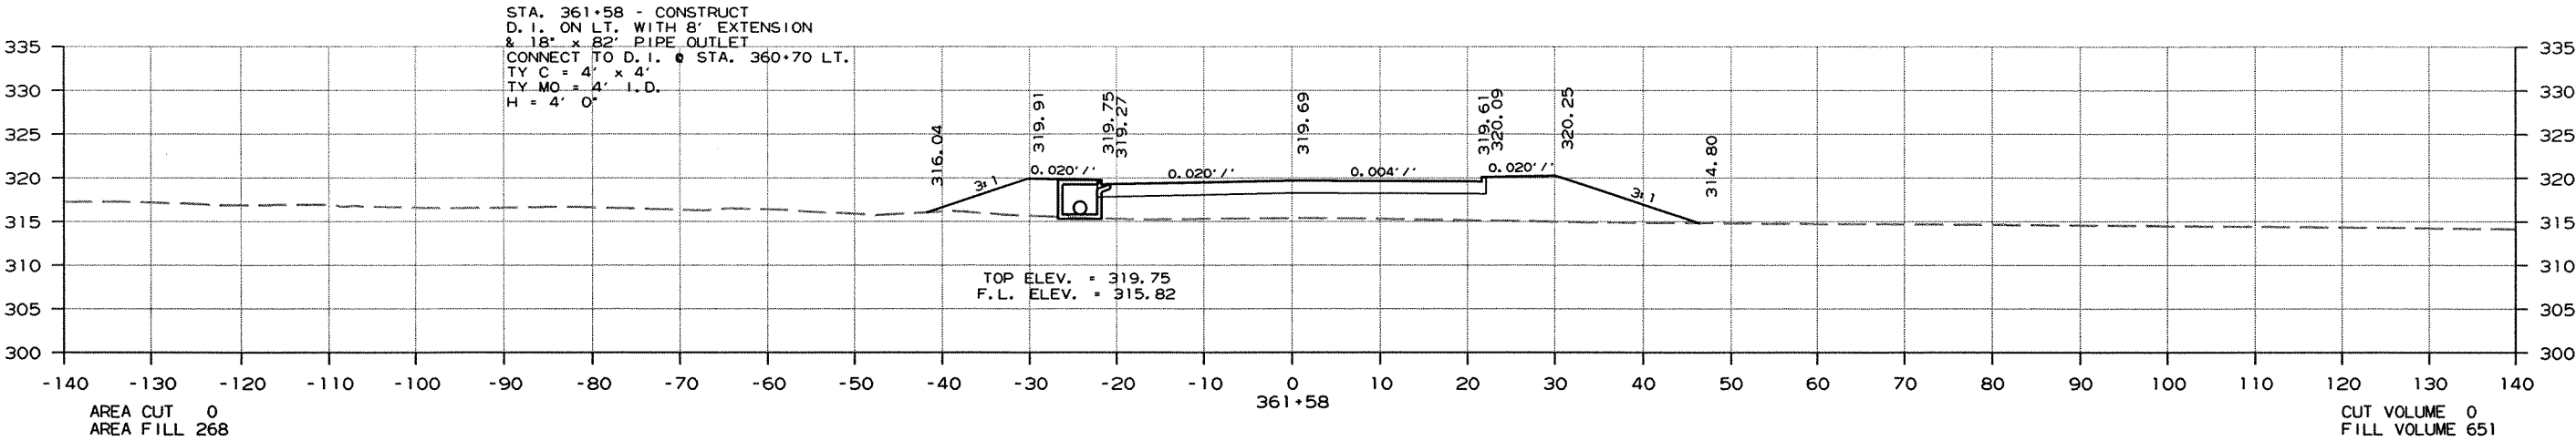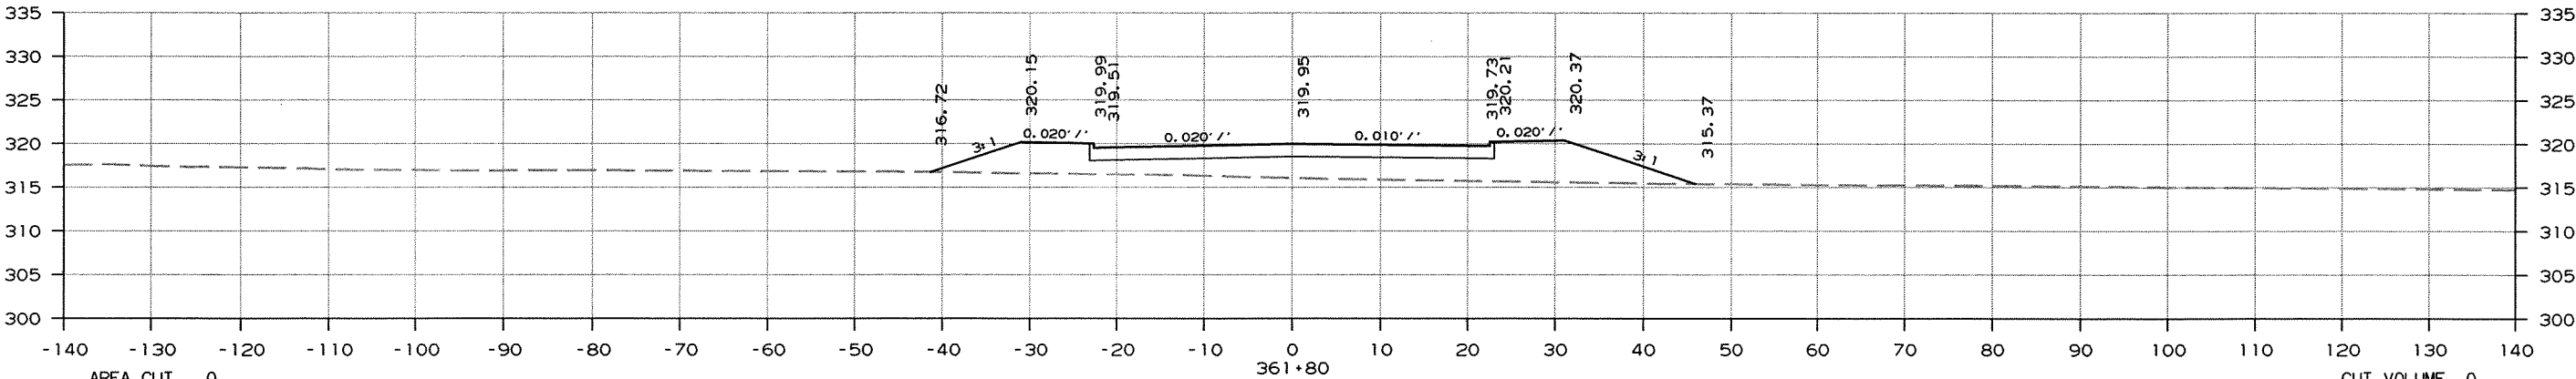

CROSS SECTION STA. 361+00 TO STA. 361+80

DATE REVISED	DATE FILMED	DATE REVISED	DATE FILMED	FED. RD. DIST. NO.	STATE	FED. AID PROJ. NO.	SHEET NO.	TOTAL SHEETS
				6	ARK.			
						JOB NO. 050189	333	340




2 CROSS SECTIONS

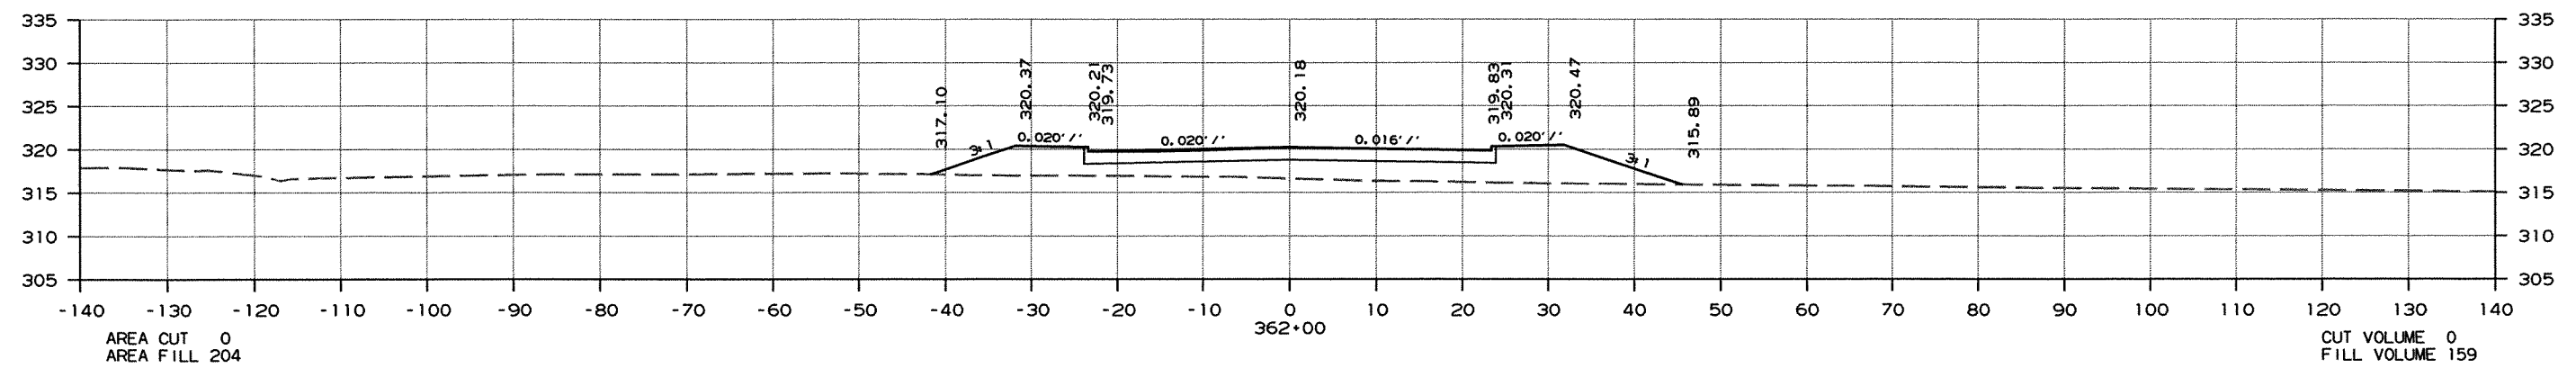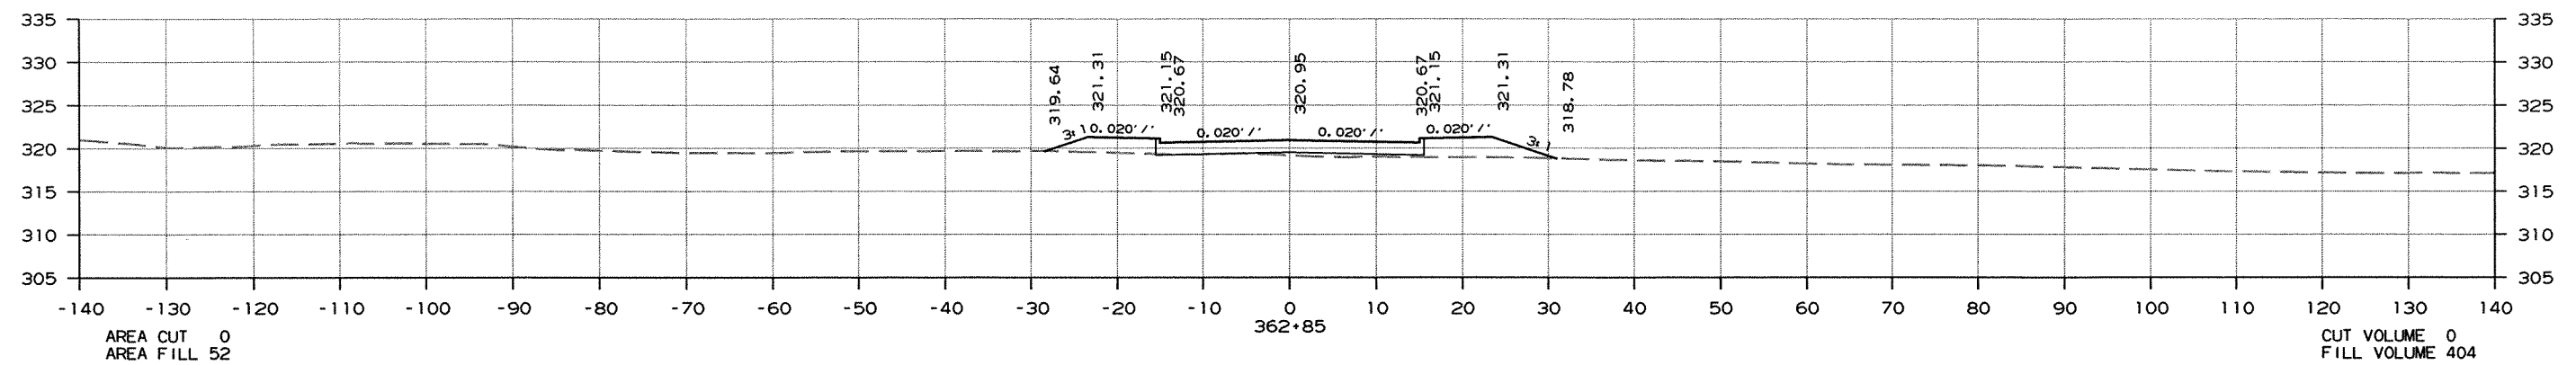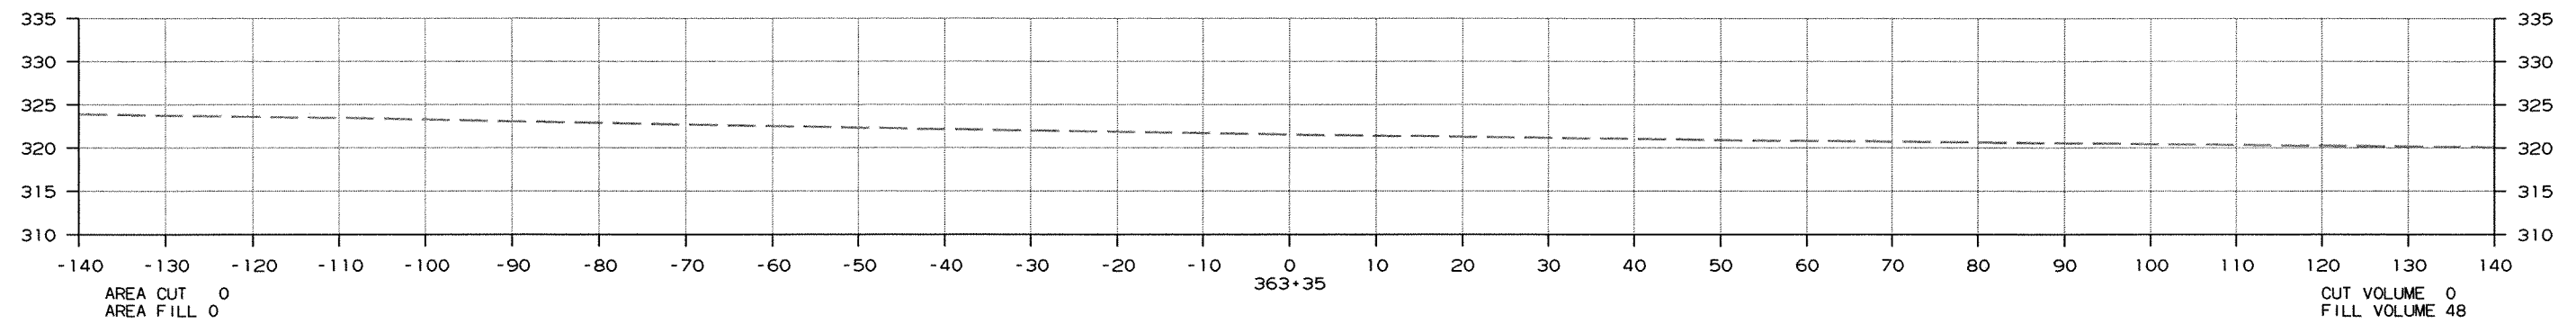

CROSS SECTION STA. 362+00 TO STA. 363+35

DATE REVISED	DATE FILMED	DATE REVISED	DATE FILMED	FED. RD. DIST. NO.	STATE	FED. AID PROJ. NO.	SHEET NO.	TOTAL SHEETS
				6	ARK.			
				JOB NO. 050189			334	340

② CROSS SECTIONS

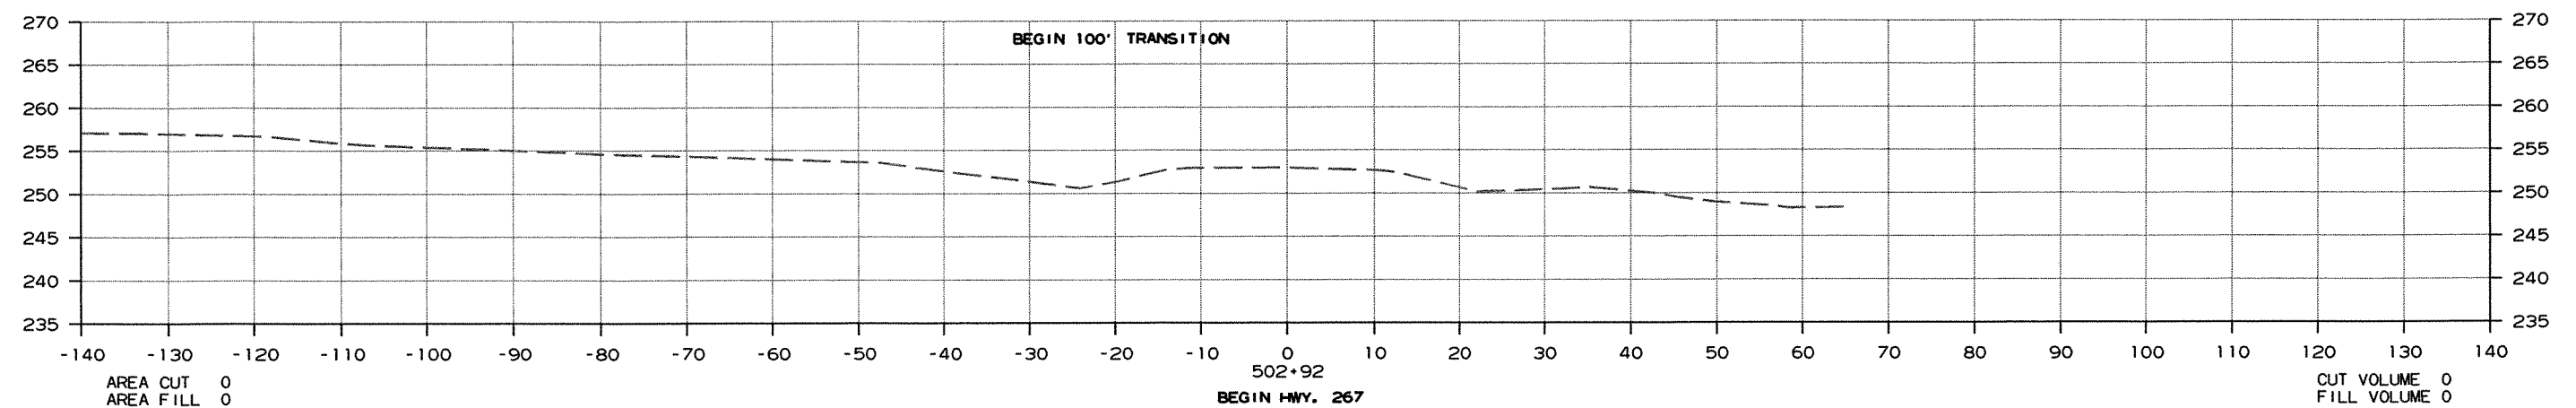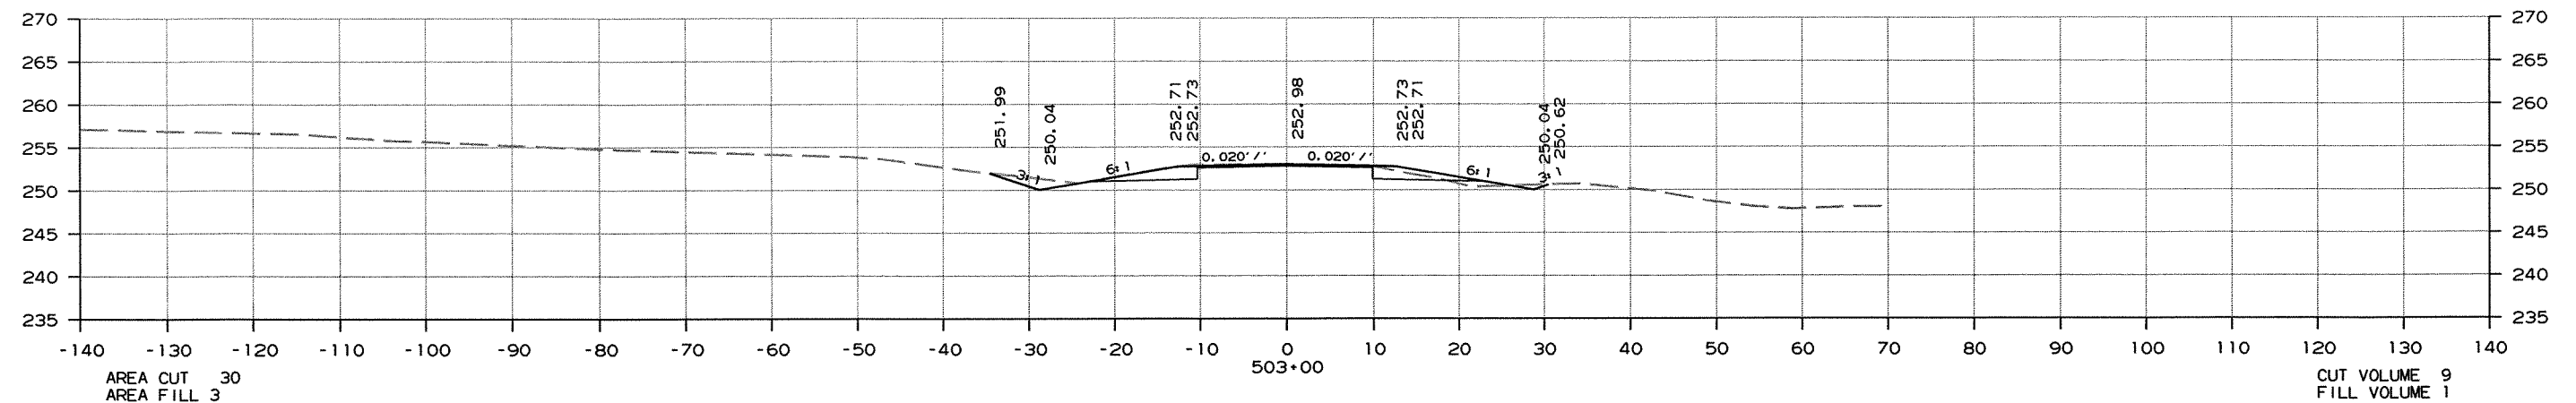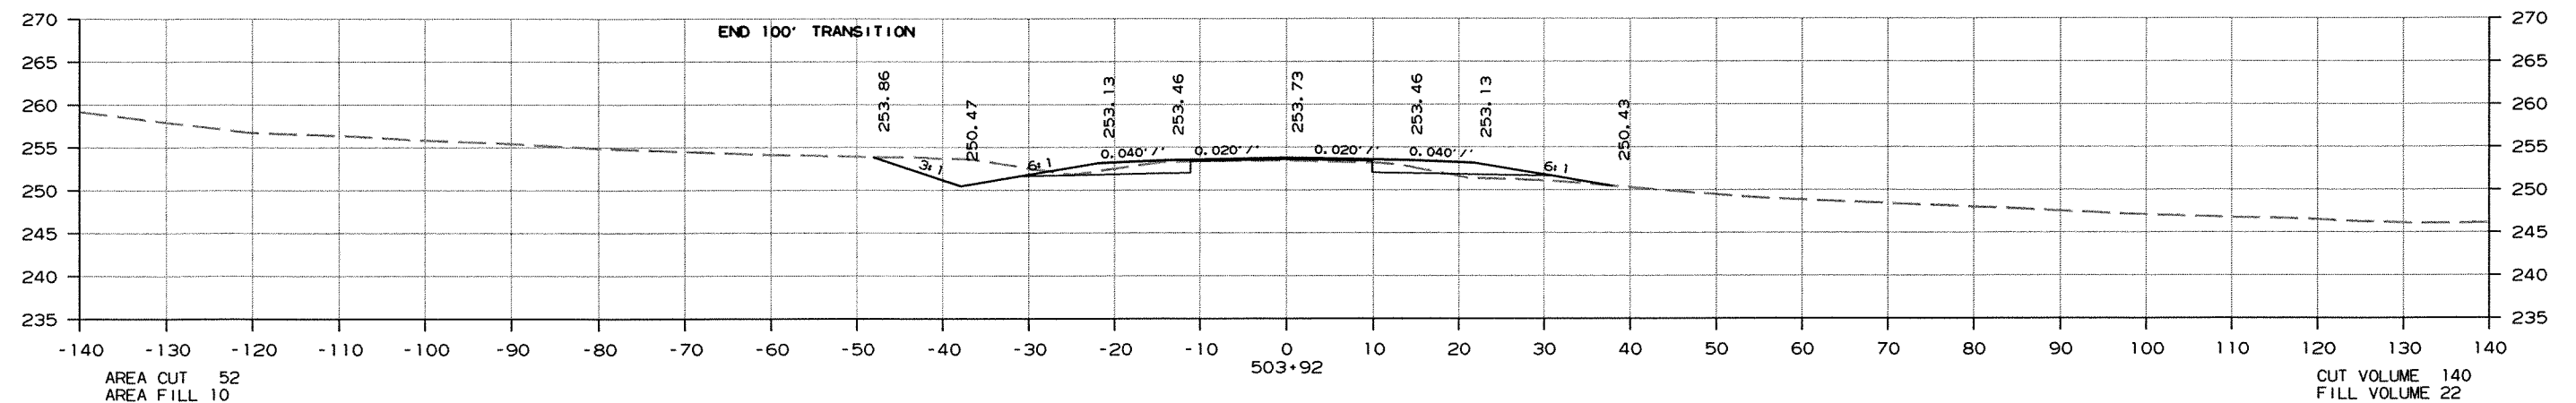




CROSS SECTION STA. 502+92 TO STA. 503+92

8/2/2012

R050189.DGN

DATE REVISED	DATE FILMED	DATE REVISED	DATE FILMED	FED. RD. DIST. NO.	STATE	FED. AID PROJ. NO.	SHEET NO.	TOTAL SHEETS
				6	ARK.			
						JOB NO. 050189	335	340




2 CROSS SECTIONS

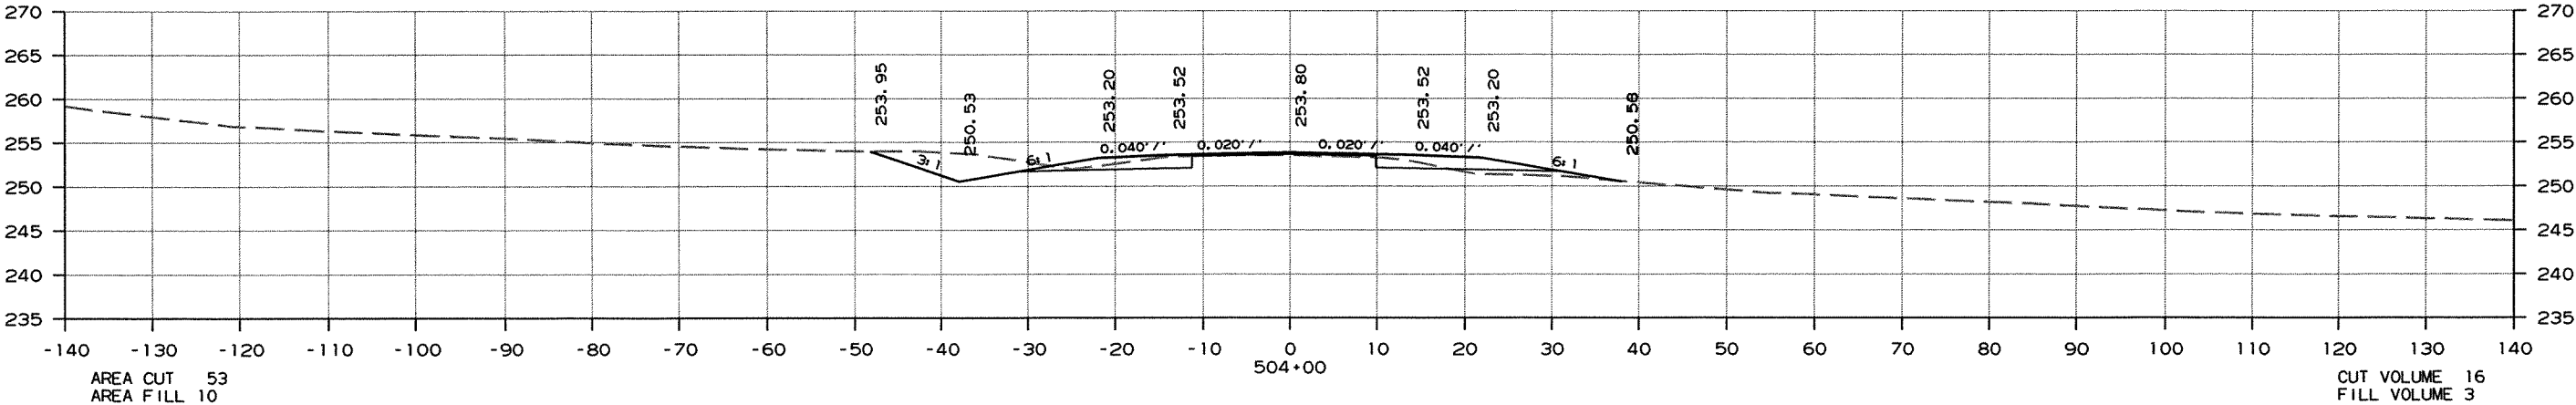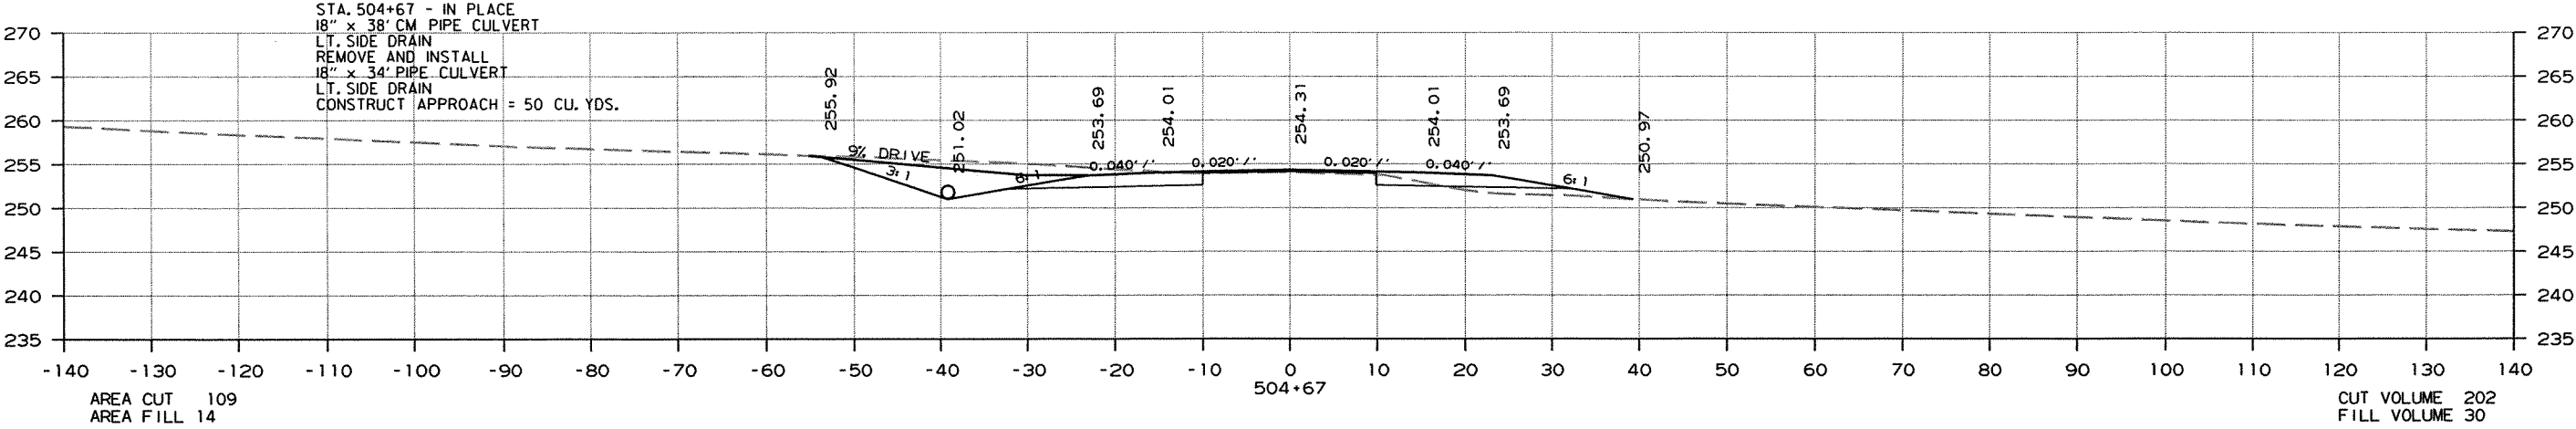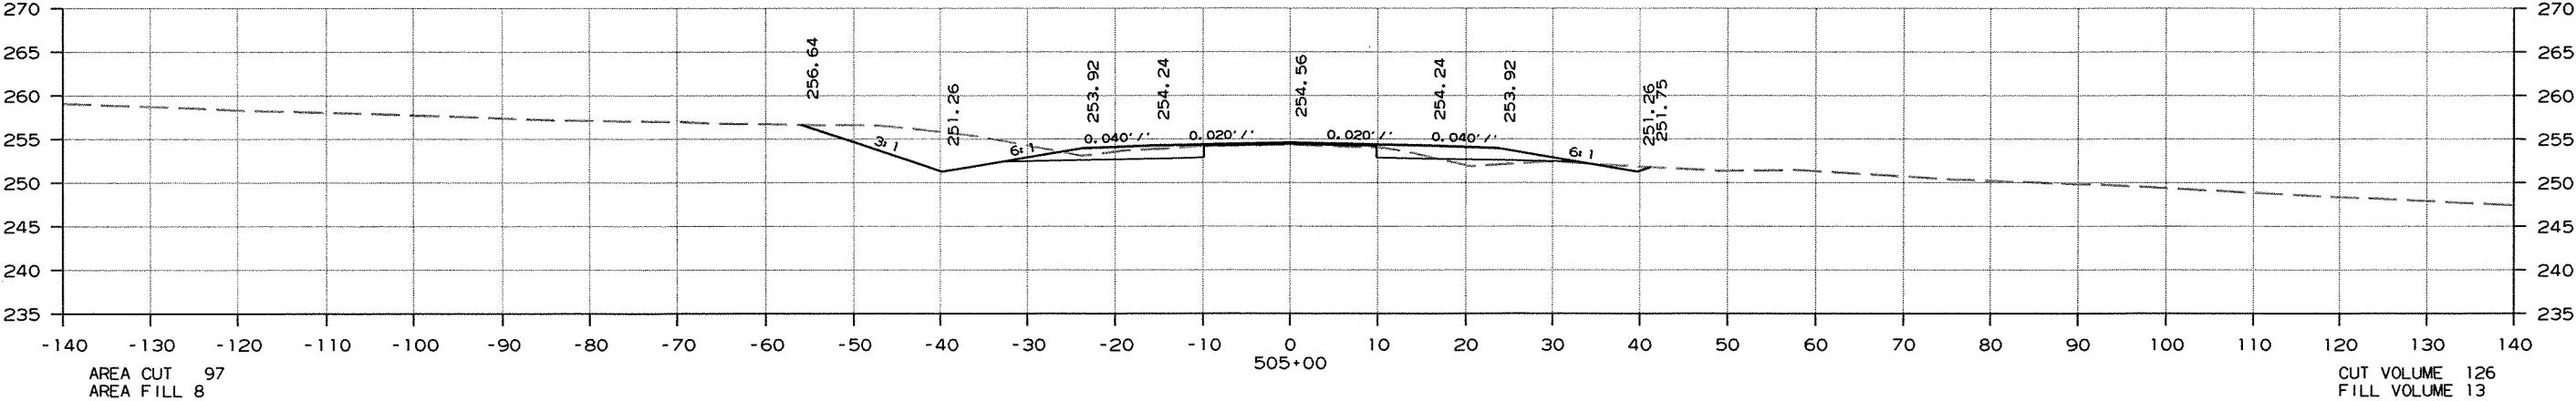

CROSS SECTION STA. 504+00 TO STA. 505+00

DATE REVISED	DATE FILMED	DATE REVISED	DATE FILMED	FED. RD. DIST. NO.	STATE	FED. AID PROJ. NO.	SHEET NO.	TOTAL SHEETS
				6	ARK.			
					JOB NO.	050189	336	340




2 CROSS SECTIONS

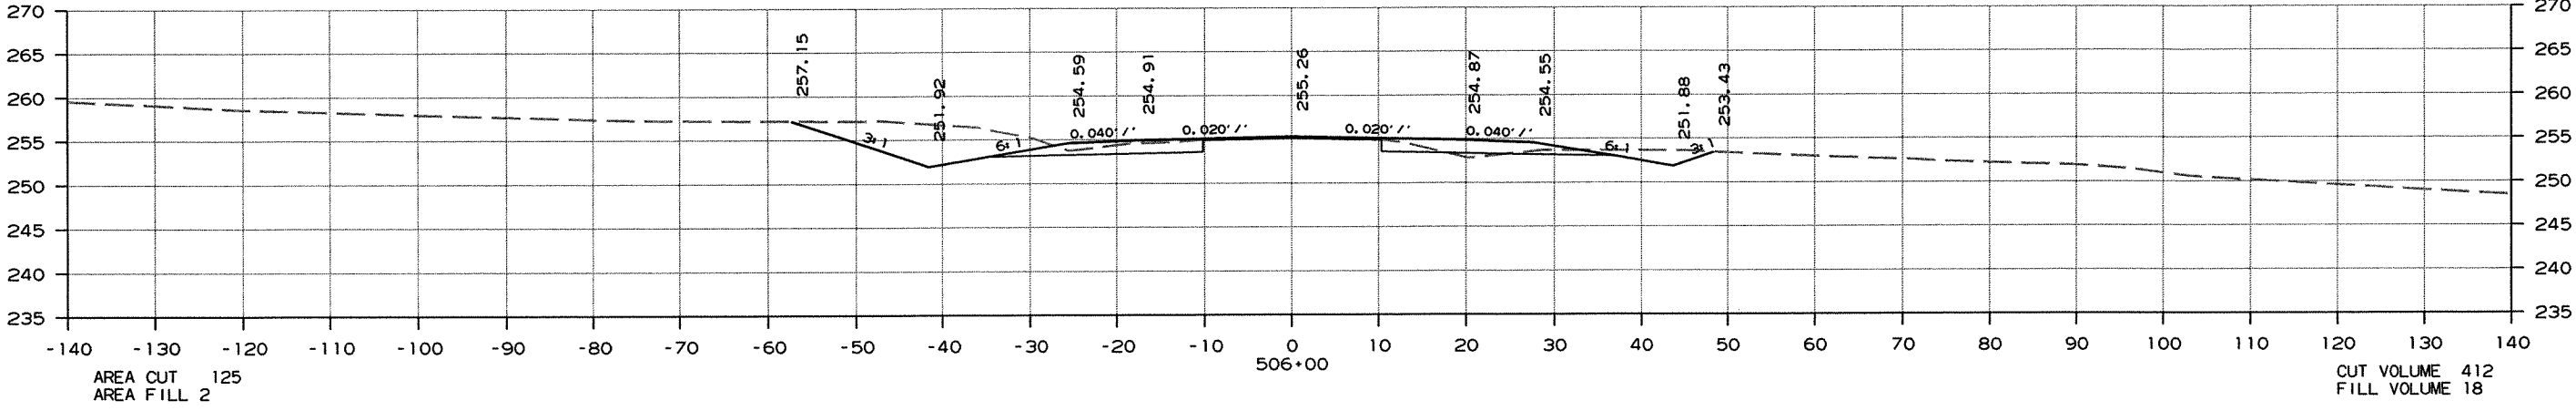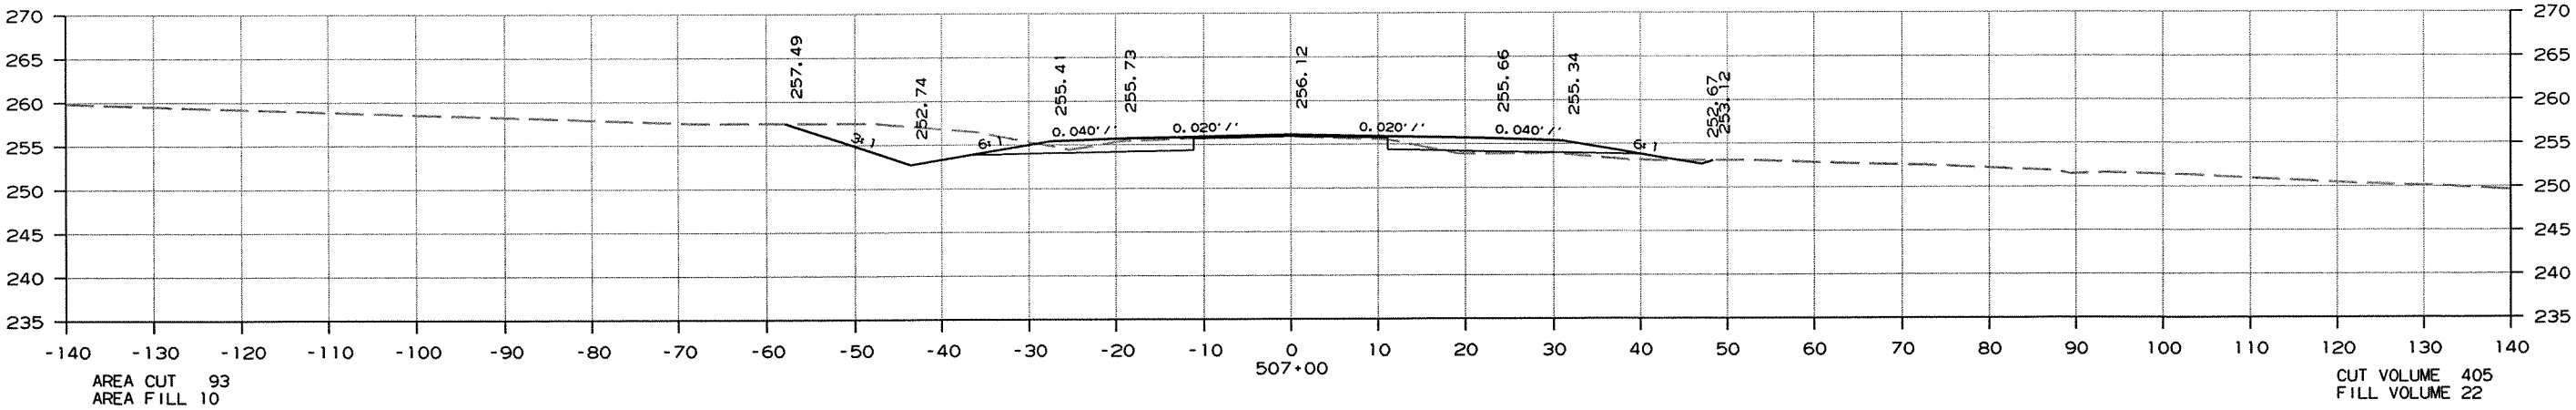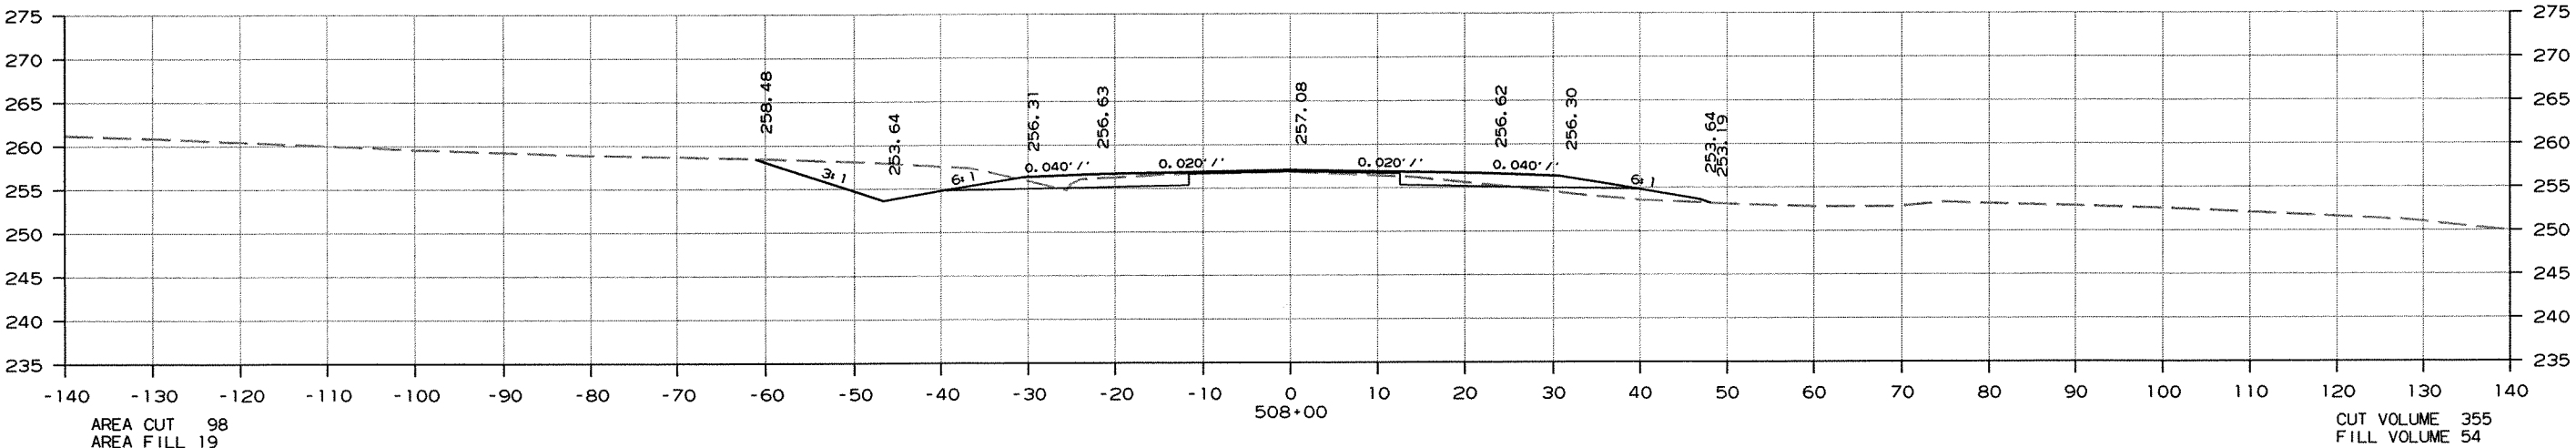

CROSS SECTION STA. 506+00 TO STA. 508+00

DATE REVISED	DATE FILMED	DATE REVISED	DATE FILMED	FED. RD. DIST. NO.	STATE	FED. AID PROJ. NO.	SHEET NO.	TOTAL SHEETS
				6	ARK.			
					JOB NO.	050189	337	340




2 CROSS SECTIONS

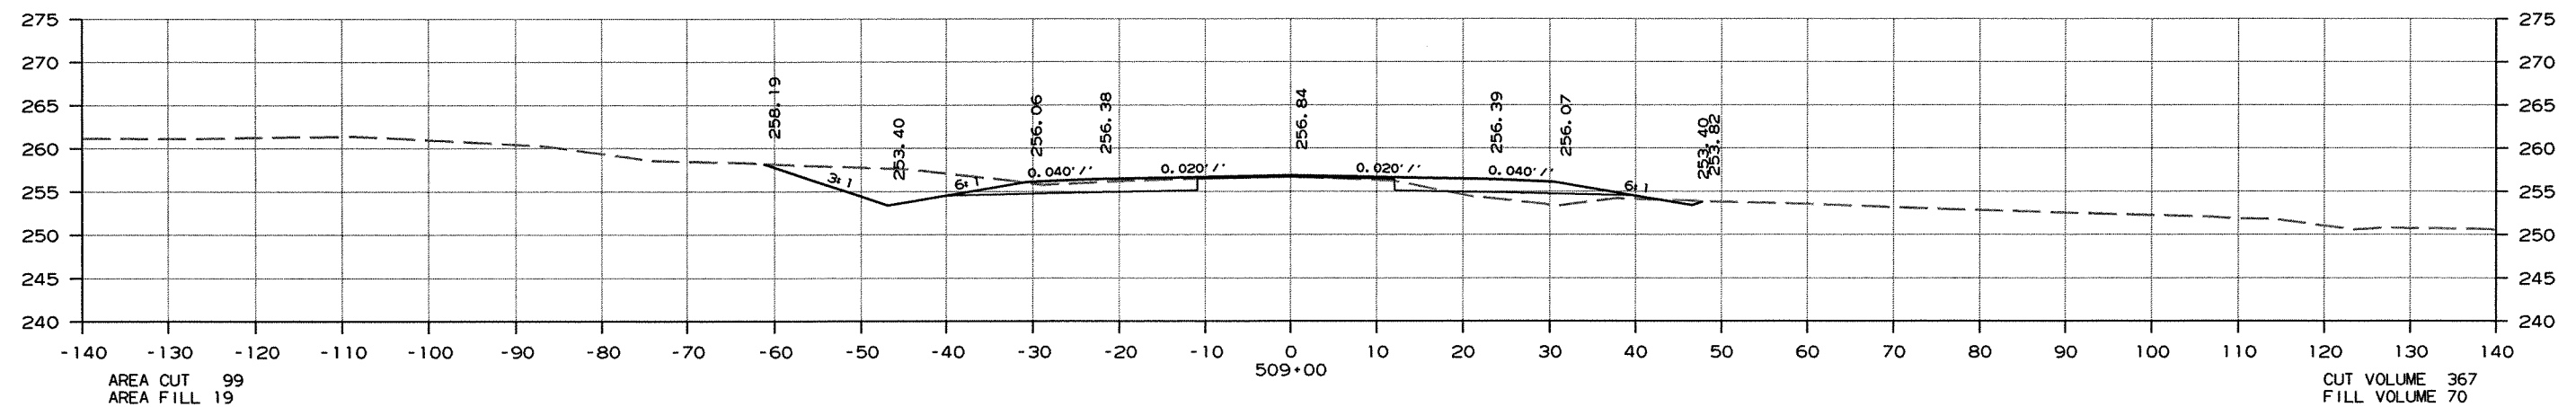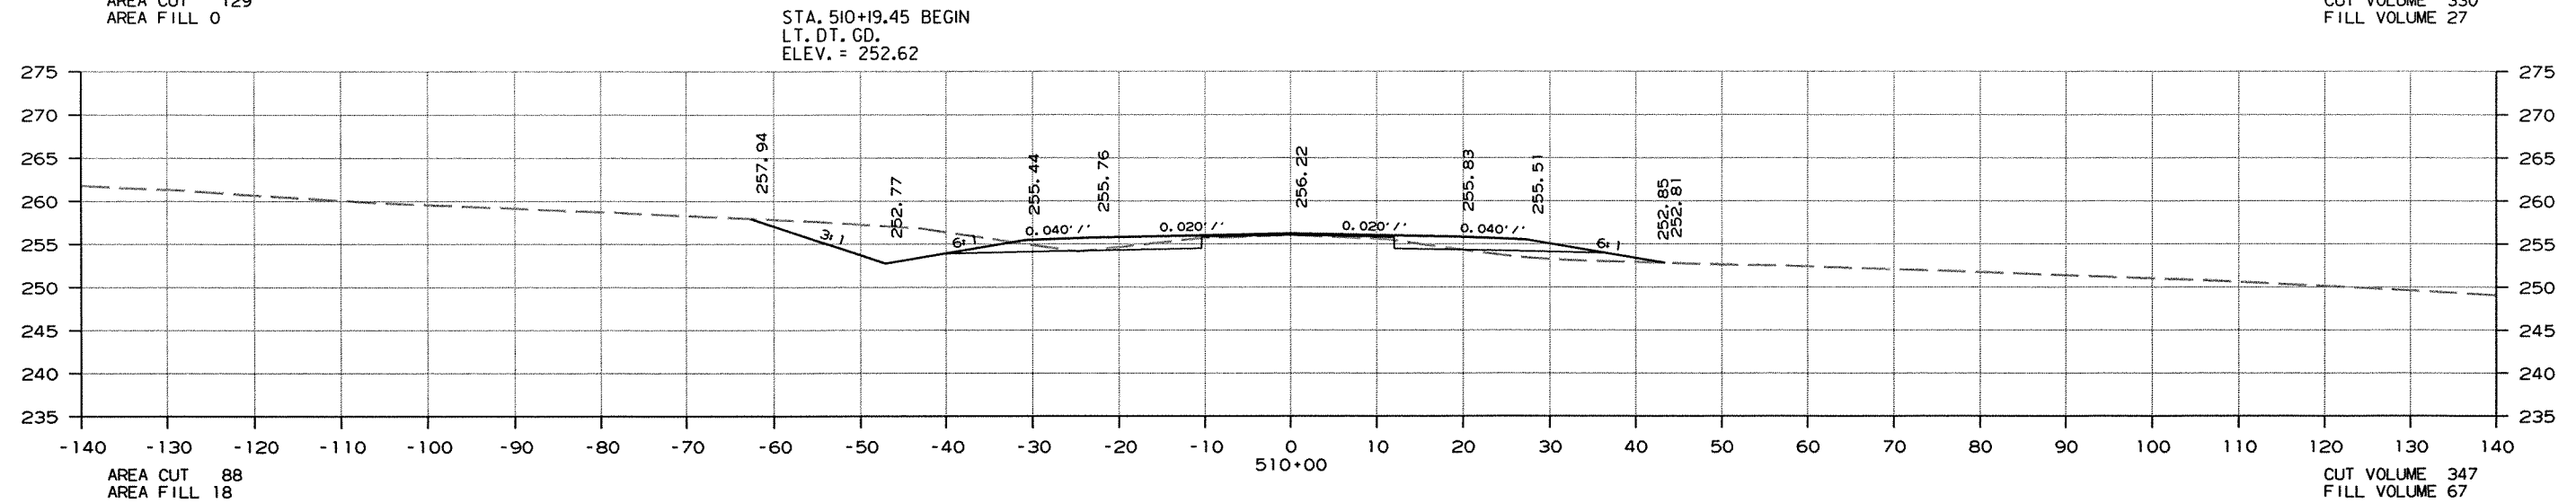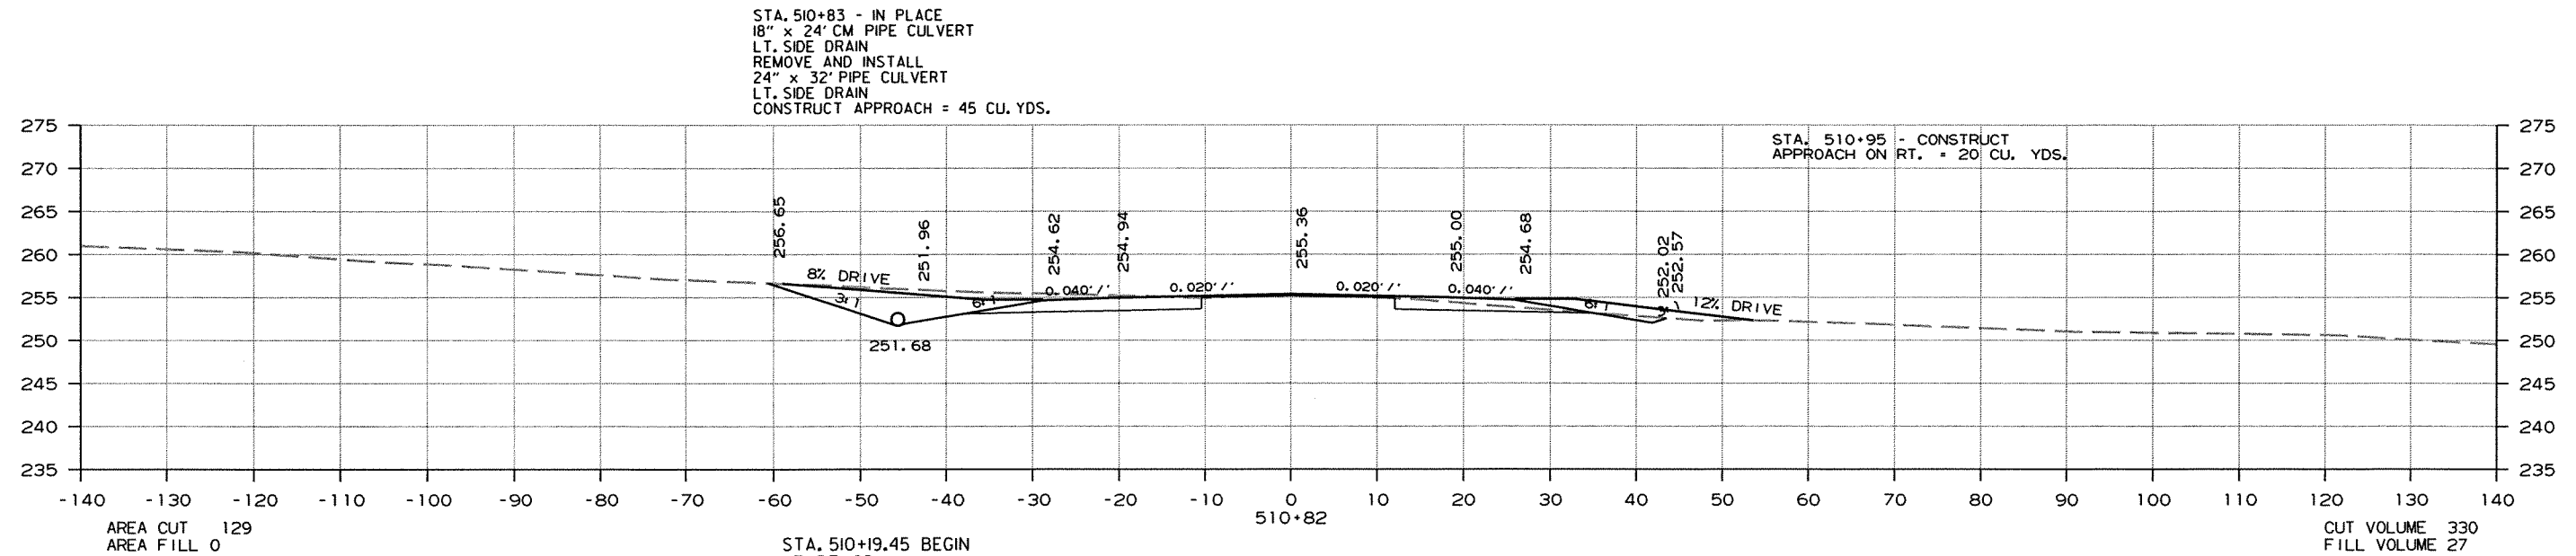

CROSS SECTION STA. 509+00 TO STA. 510+82

DATE REVISED	DATE FILMED	DATE REVISED	DATE FILMED	FED. RD. DIST. NO.	STATE	FED. AID PROJ. NO.	SHEET NO.	TOTAL SHEETS
				6	ARK.			
				JOB NO. 050189			338	340




2 CROSS SECTIONS

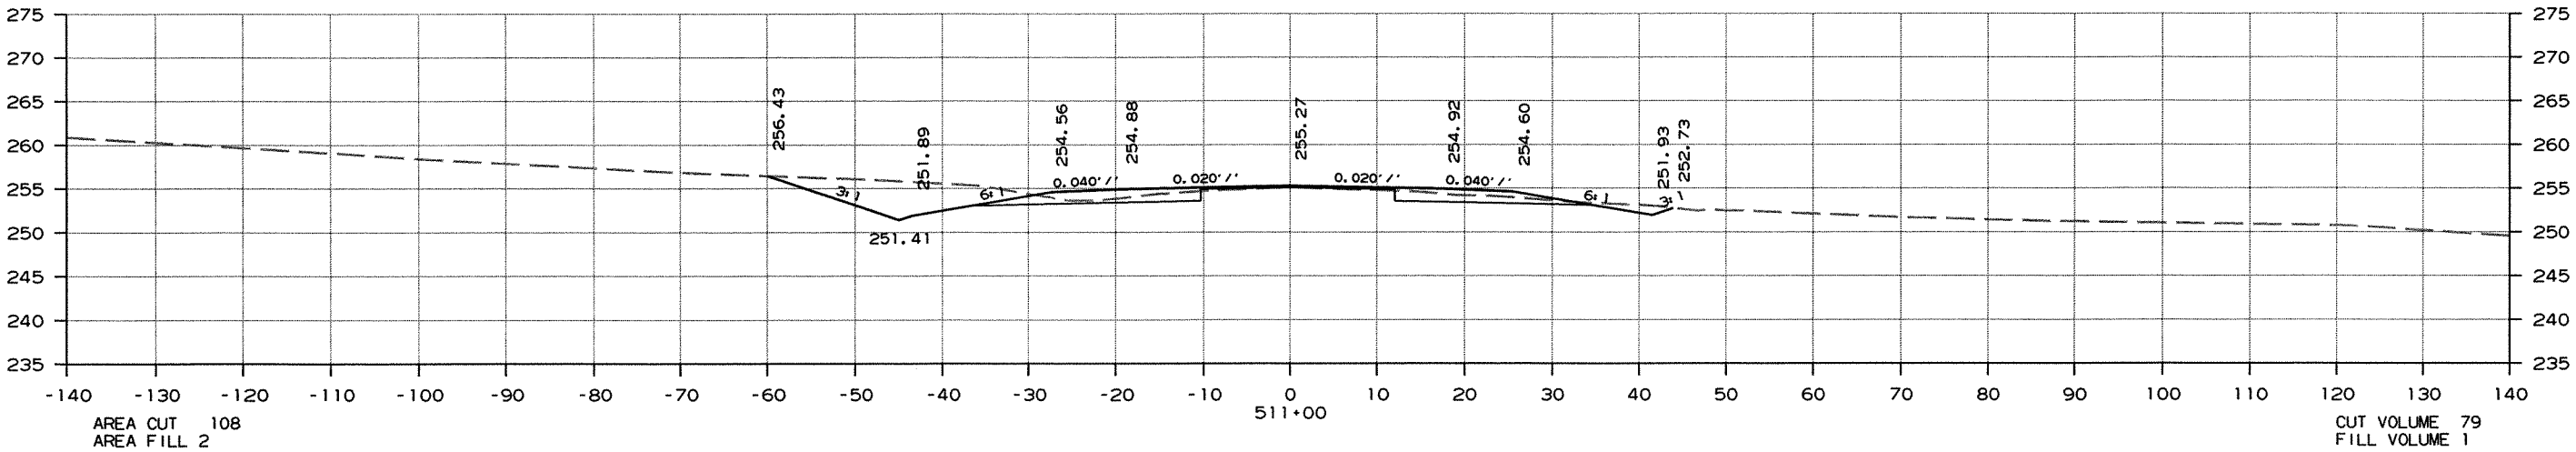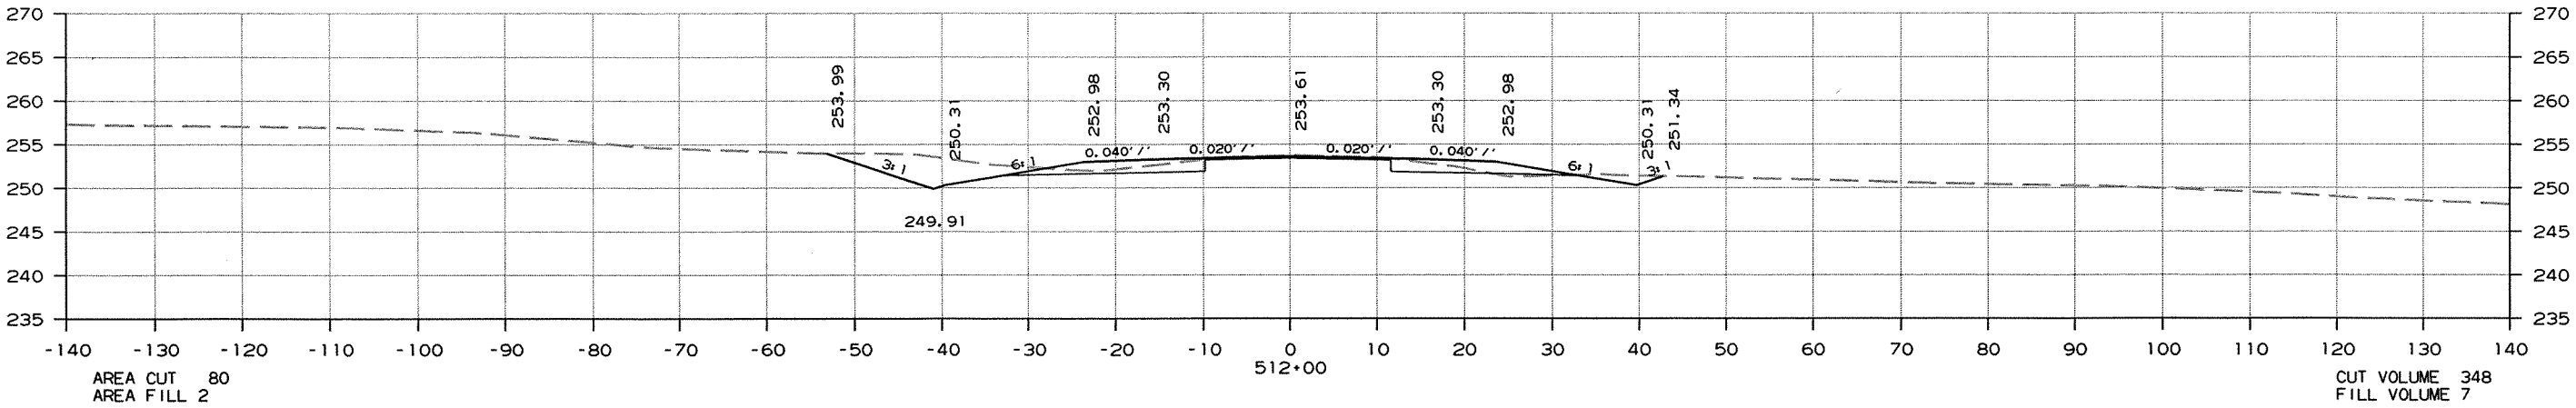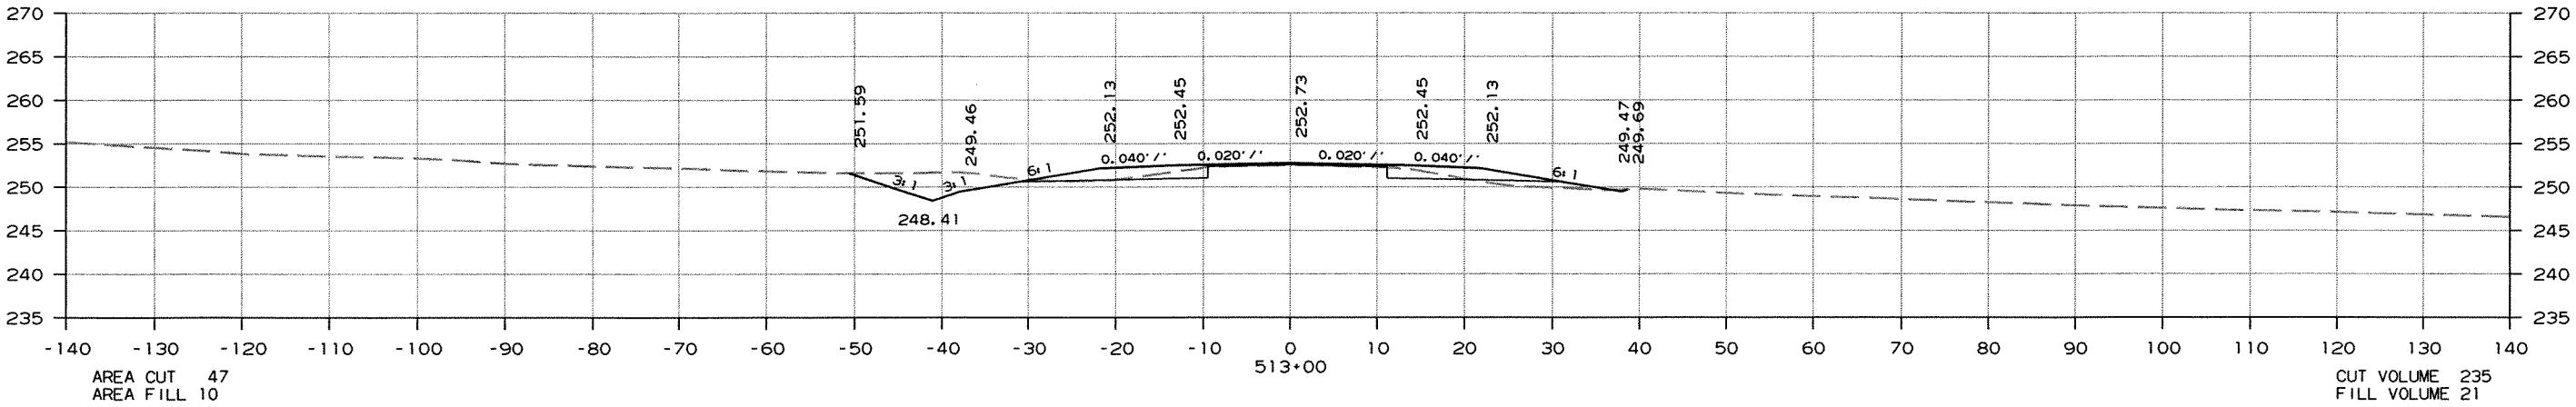

CROSS SECTION STA. 511+00 TO STA. 513+00


DATE REVISED	DATE FILMED	DATE REVISED	DATE FILMED	FED. RD. DIST. NO.	STATE	FED. AID PROJ. NO.	SHEET NO.	TOTAL SHEETS
				6	ARK.			
						JOB NO. 050189	339	340

2 CROSS SECTIONS

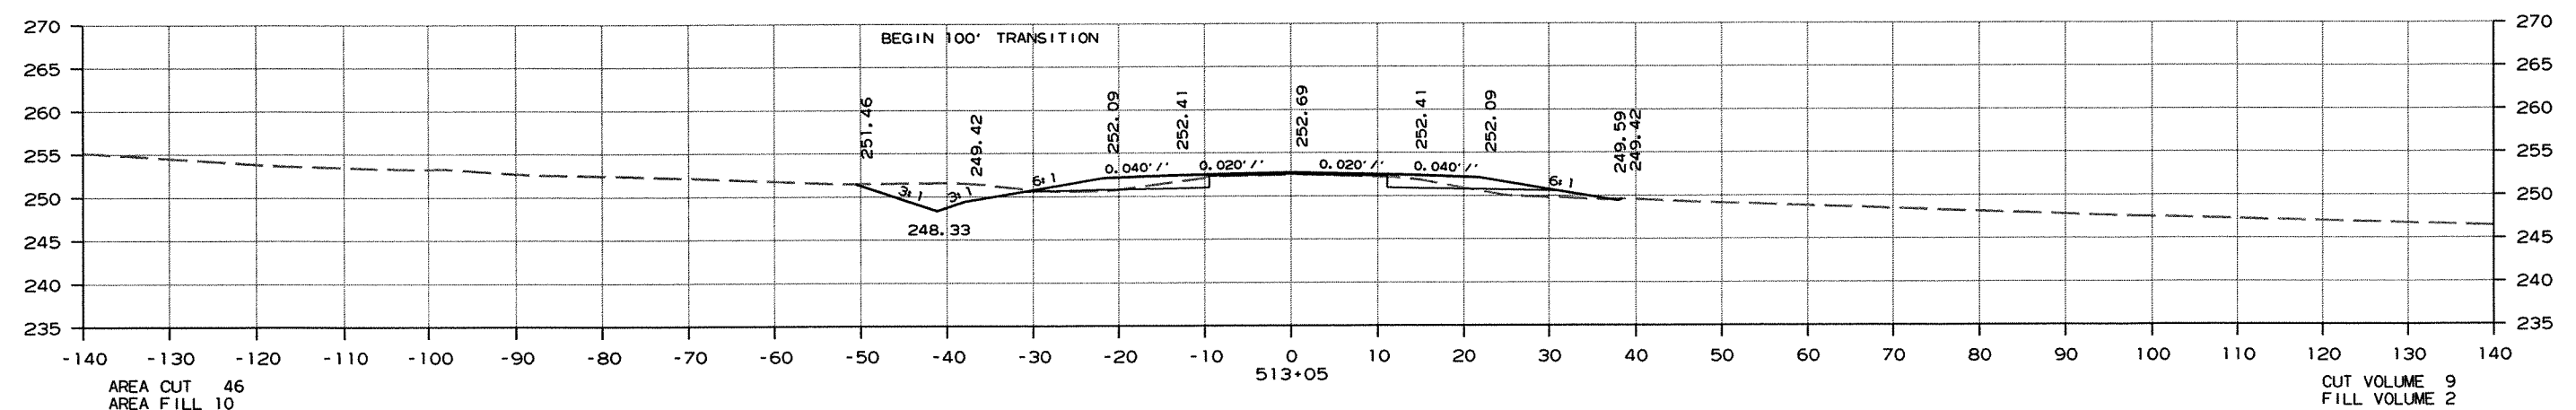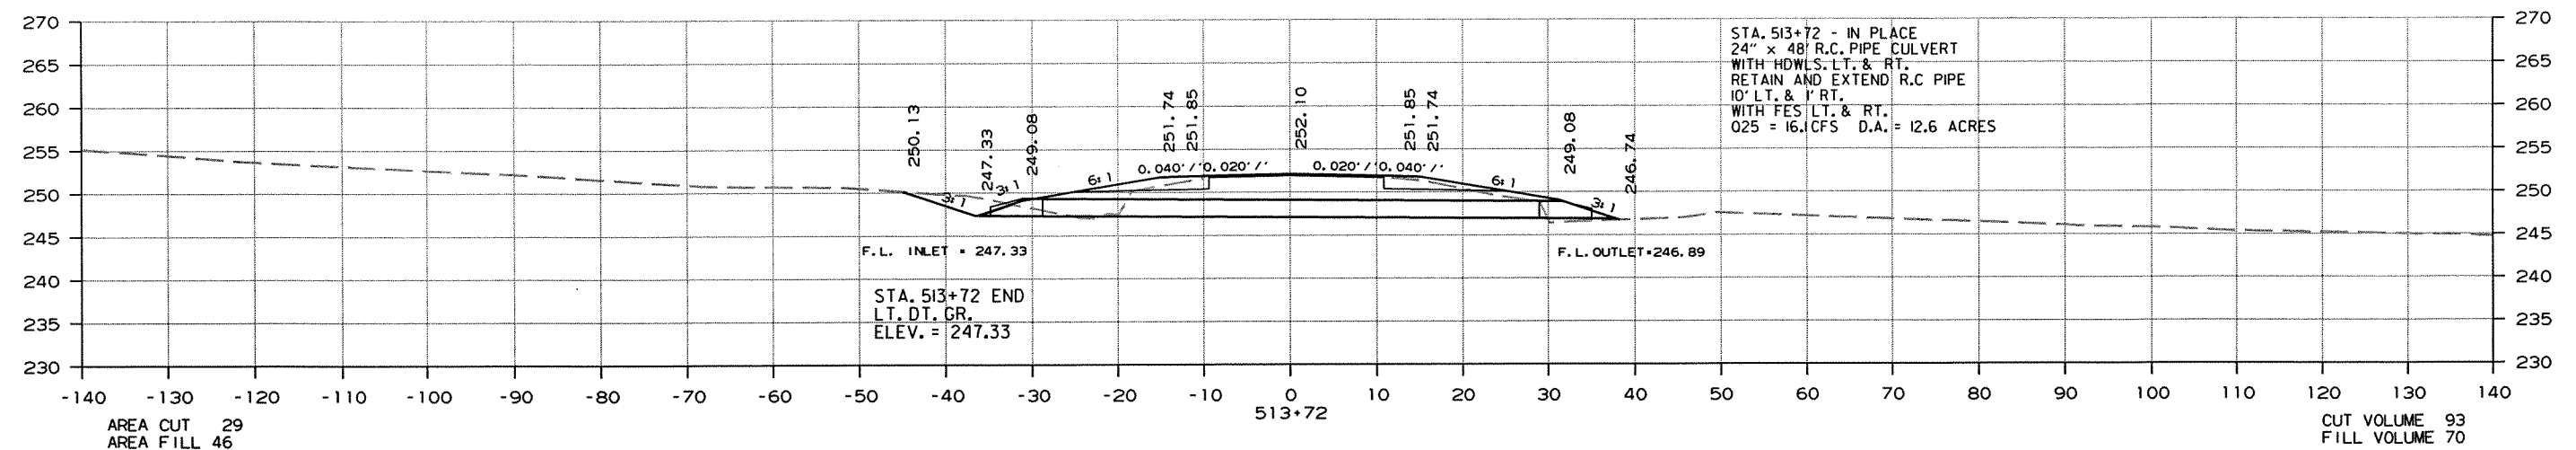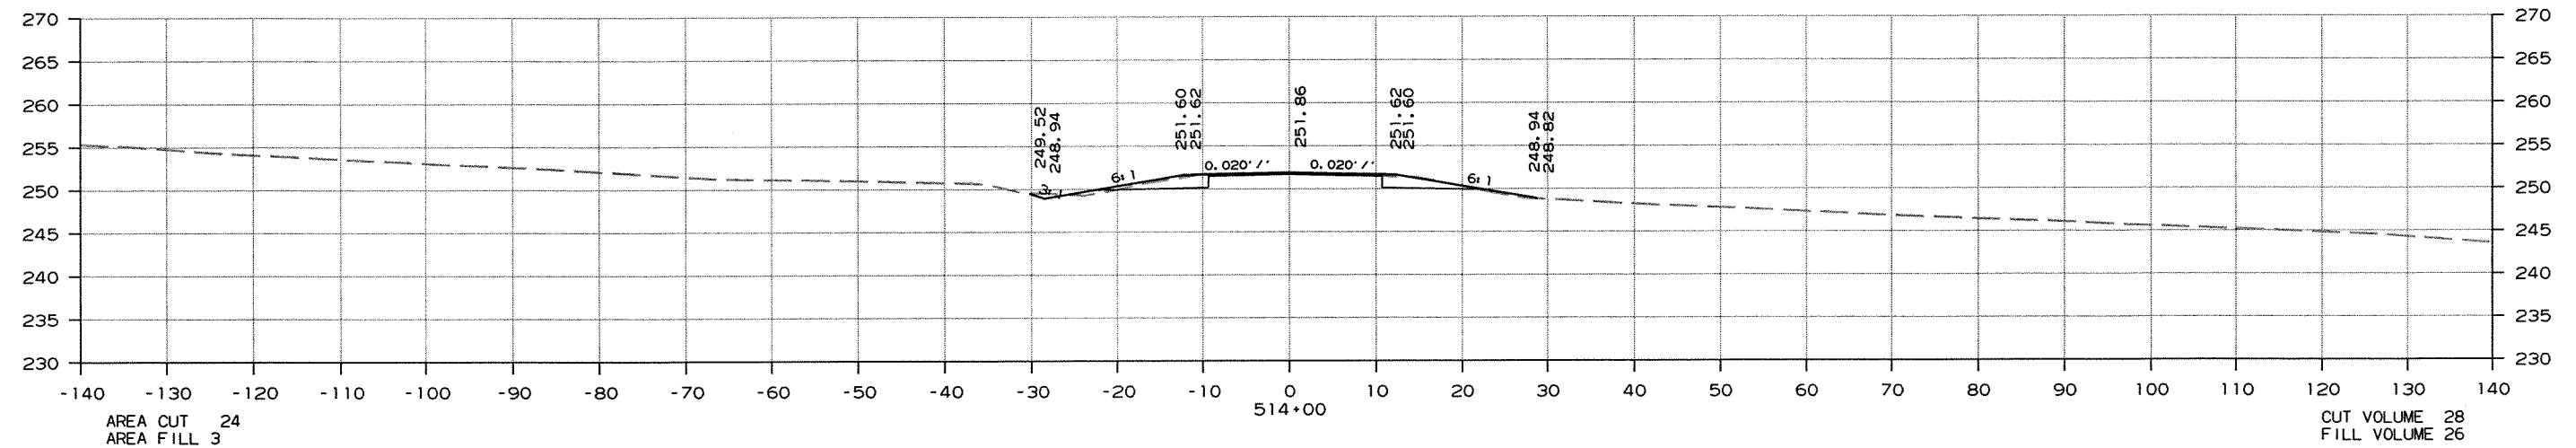

CROSS SECTION STA. 513+05 TO STA. 514+00


DATE REVISED	DATE FILMED	DATE REVISED	DATE FILMED	FED. RD. DIST. NO.	STATE	FED. AID PROJ. NO.	SHEET NO.	TOTAL SHEETS
				6	ARK.			
				JOB NO.		050189	340	340
② CROSS SECTIONS								

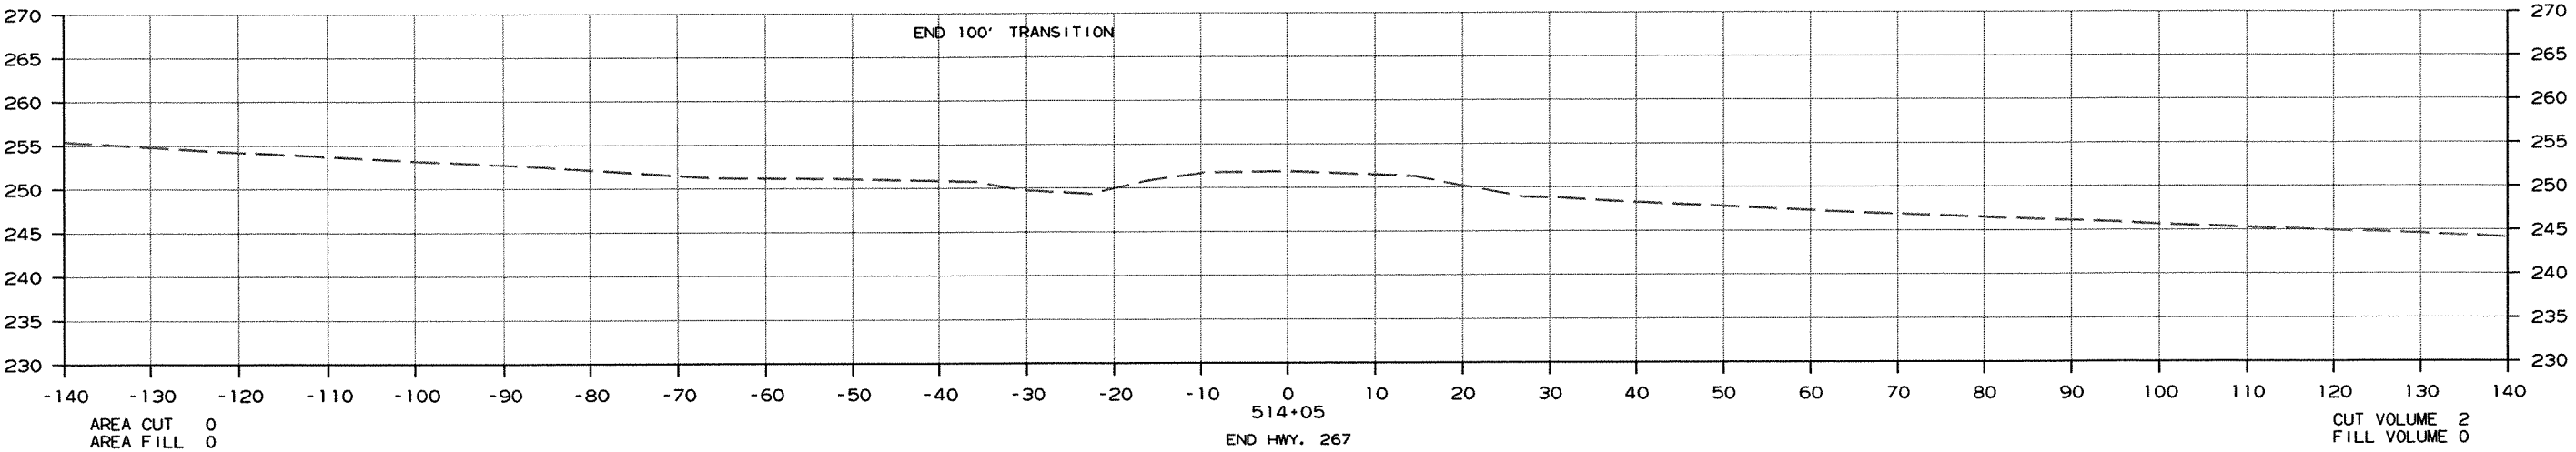

8/2/2012

R050189.DGN

DATE REVISED	DATE FILMED	DATE REVISED	DATE FILMED	FED. RD. DIST. NO.	STATE	FED. AID PROJ. NO.	SHEET NO.	TOTAL SHEETS
				6	ARK.			
				JOB NO.		050189	340A	340
② CROSS SECTIONS								

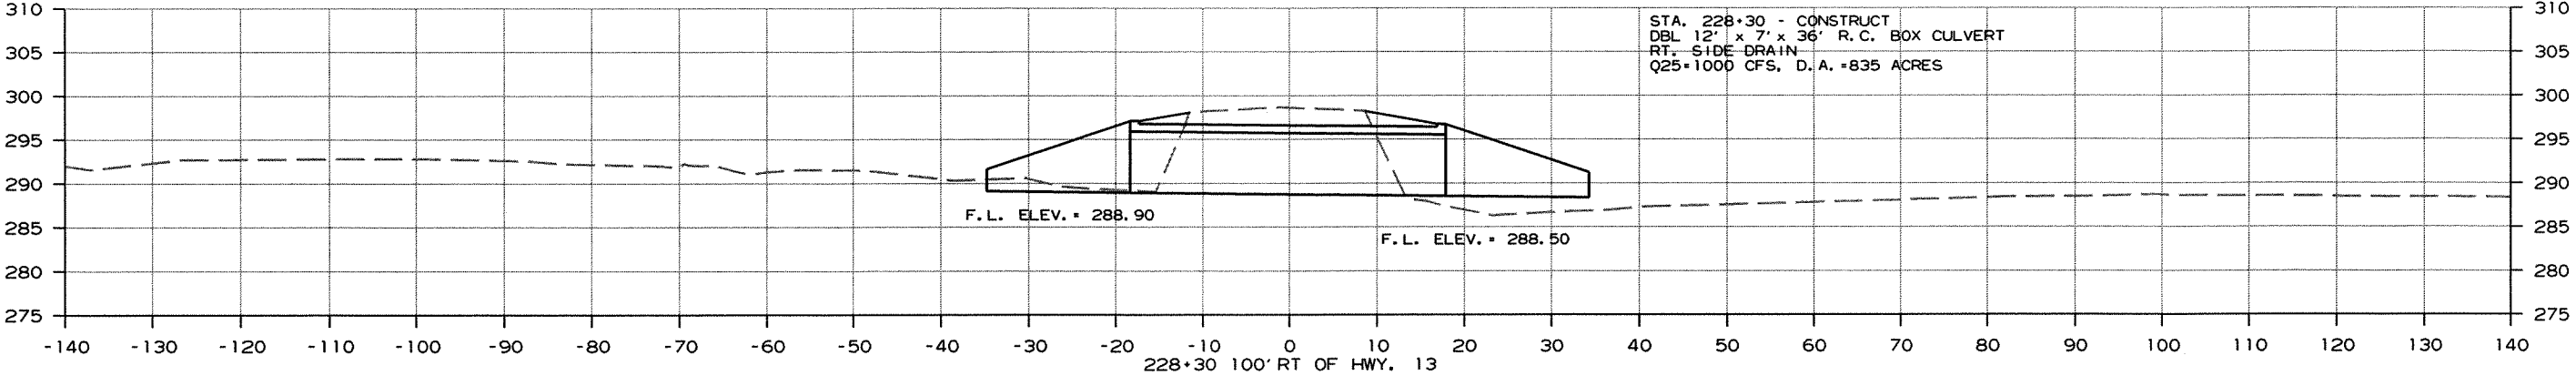

CROSS SECTION STA. 228+30 TO STA. 228+30