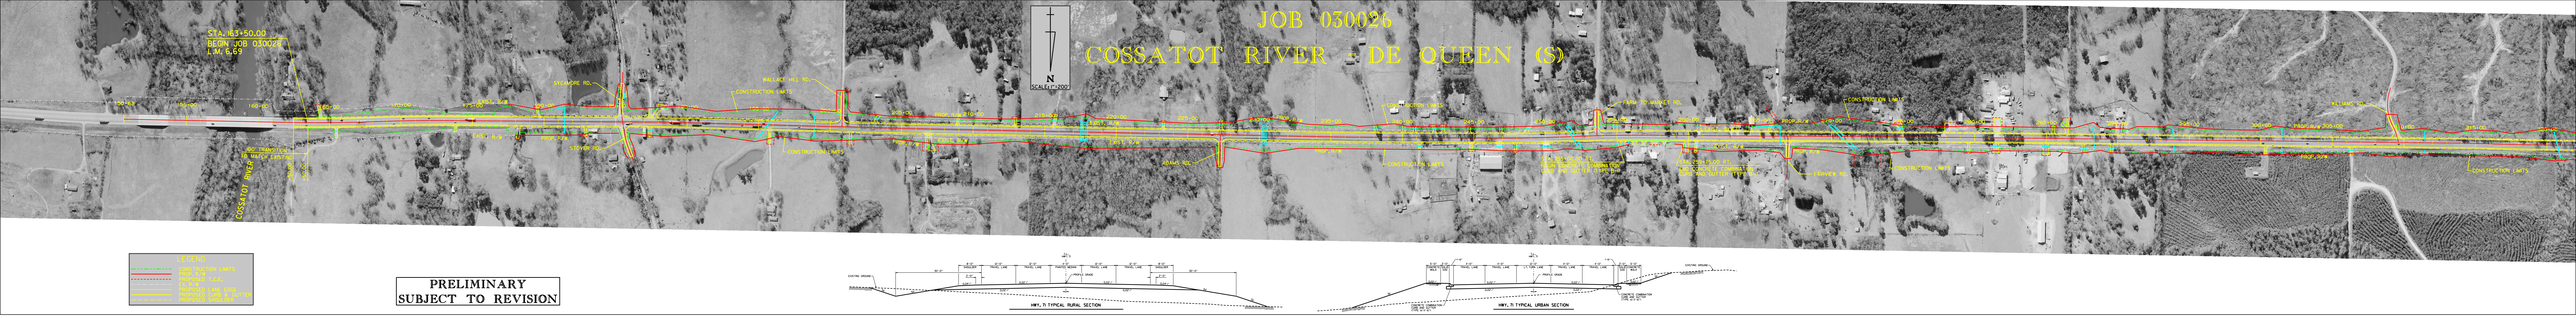
JOB 030026
COSSATOT RIVER - DE QUEEN (S)
SCALE 1"=200'
STA. 163+50.00
BEGIN JOB 030026
L.M. 5.69
PRELIMINARY
SUBJECT TO REVISION
HWY. 71 TYPICAL RURAL SECTION
HWY. 71 TYPICAL URBAN SECTION

JOB 030026
COSSATOT RIVER - DE QUEEN (S)
SCALE 1"=200'
PRELIMINARY
SUBJECT TO REVISION
STA. 169+24.00
END JOB 030026
L.M. 6.01
HWY. 71 TYPICAL RURAL SECTION
HWY. 71 TYPICAL URBAN SECTION