ARDOT ARKANSAS DEPARTMENT OF TRANSPORTATION

Michael Baker INTERNATIONAL

N

SALINE & CADDO RIVERS STRS. & APPRS. (S)
ROUTE 70 SECTIONS 2 & 5
AND ROUTE 278 SECTION 2
FED. AID PROJ. NHPP-0076(152)
JOB 030501 - SITE 1

SCALE: 1"=50'

PRELIMINARY
SUBJECT TO REVISION

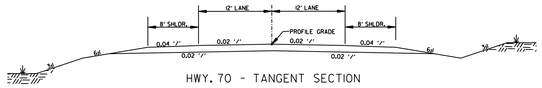

HWY. 70 - TANGENT SECTION

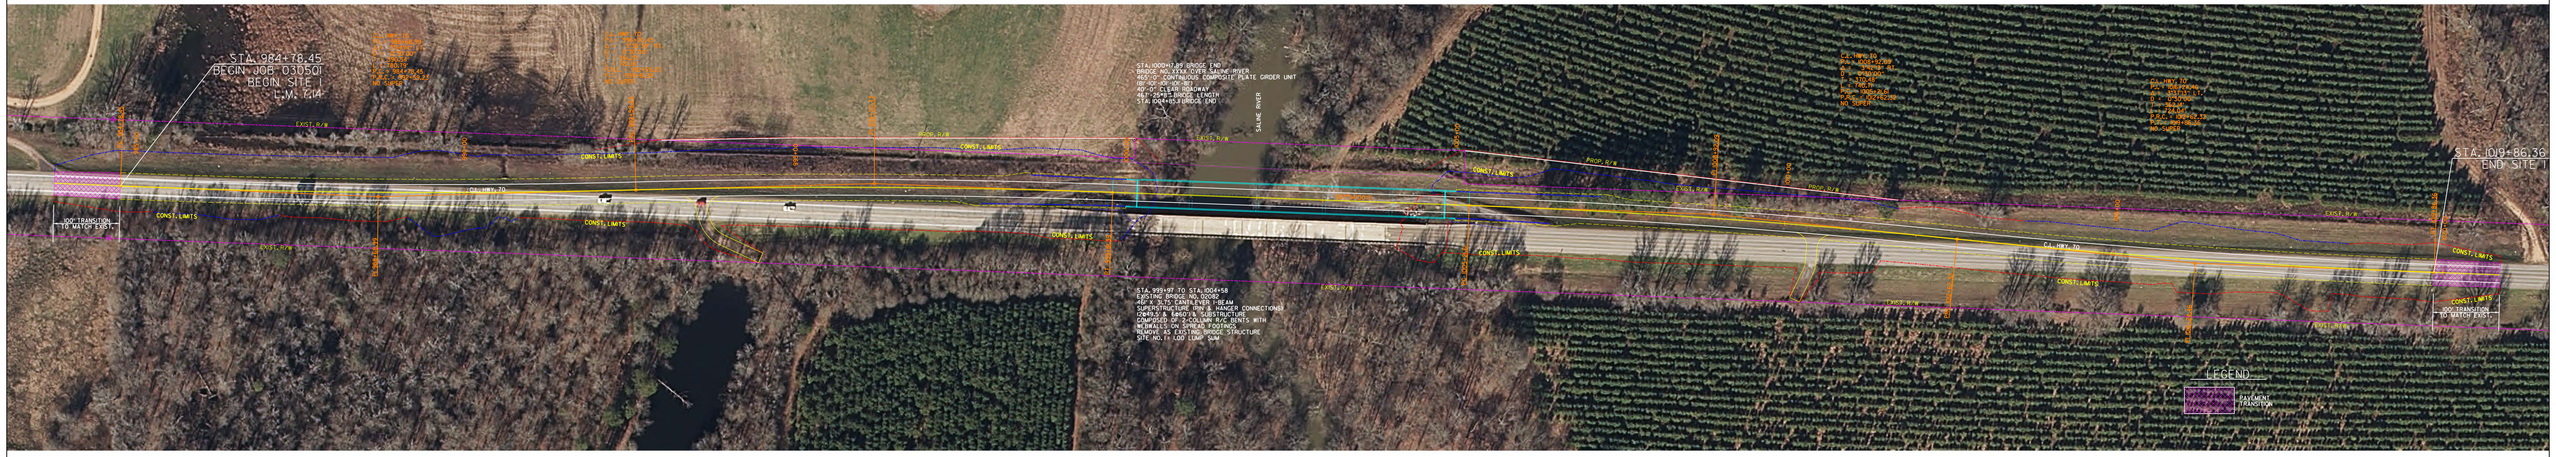

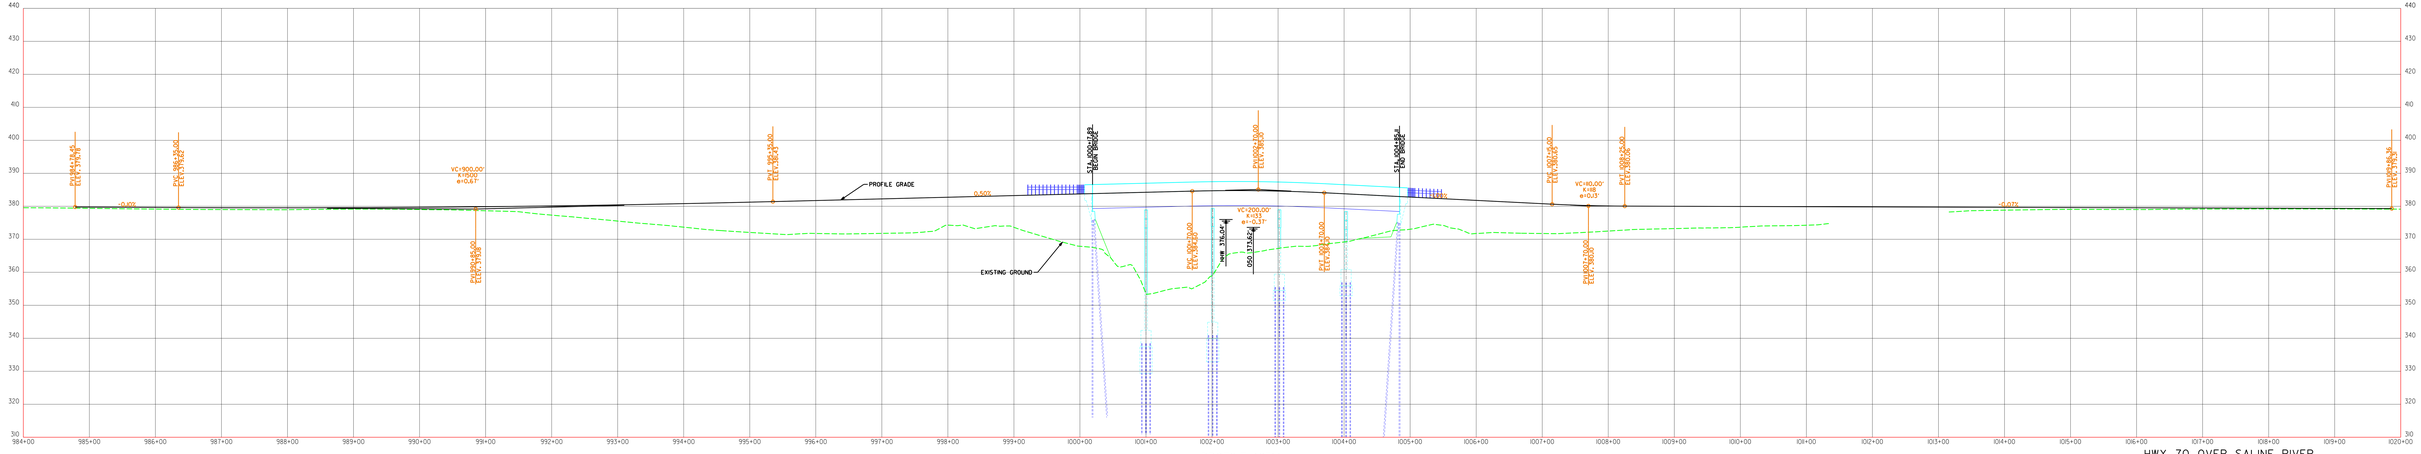

PROFILE VIEW

HWY. 70 OVER SALINE RIVER

ARDOT
ARKANSAS DEPARTMENT OF TRANSPORTATION

N

SALINE & CADDO RIVERS STRS. & APPRS. (S)
ROUTE 70 SECTIONS 2 & 5
AND ROUTE 278 SECTION 2
FED. AID PROJ. NHPP-0076(152)
JOB 030501 - SITE 2

SCALE: 1"=50'

Michael Baker INTERNATIONAL

PRELIMINARY
SUBJECT TO REVISION

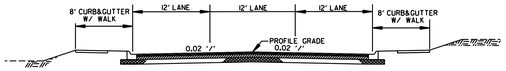

LEGEND

PAVEMENT TRANSITION

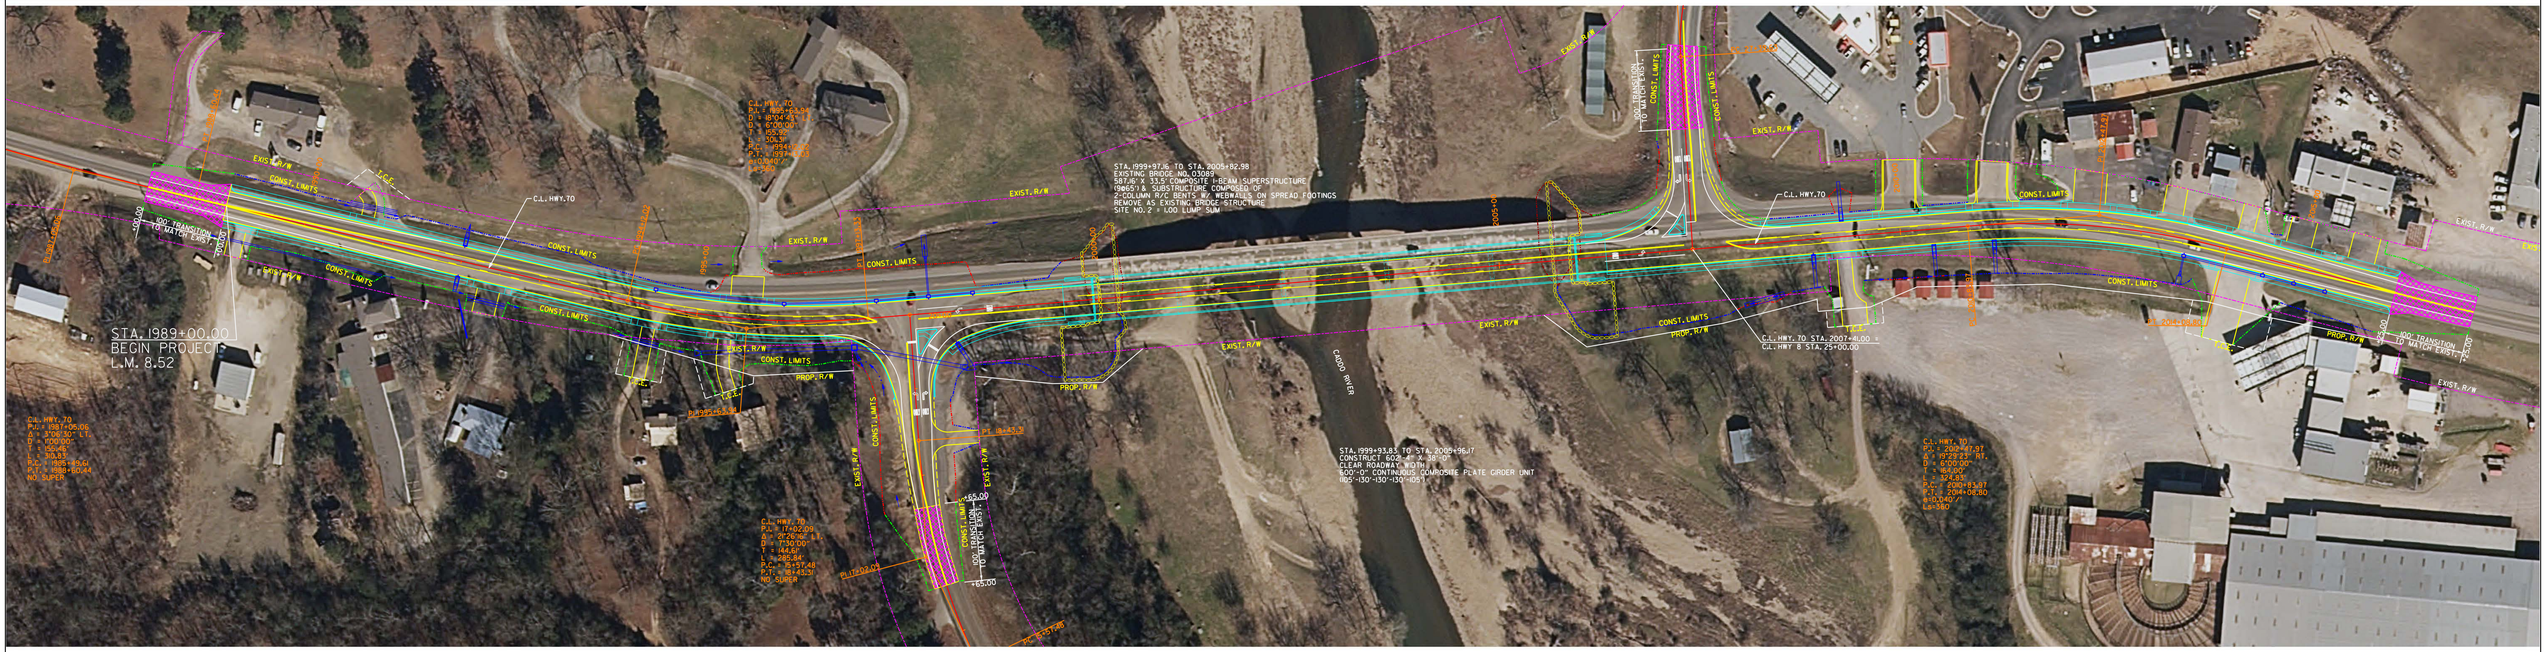

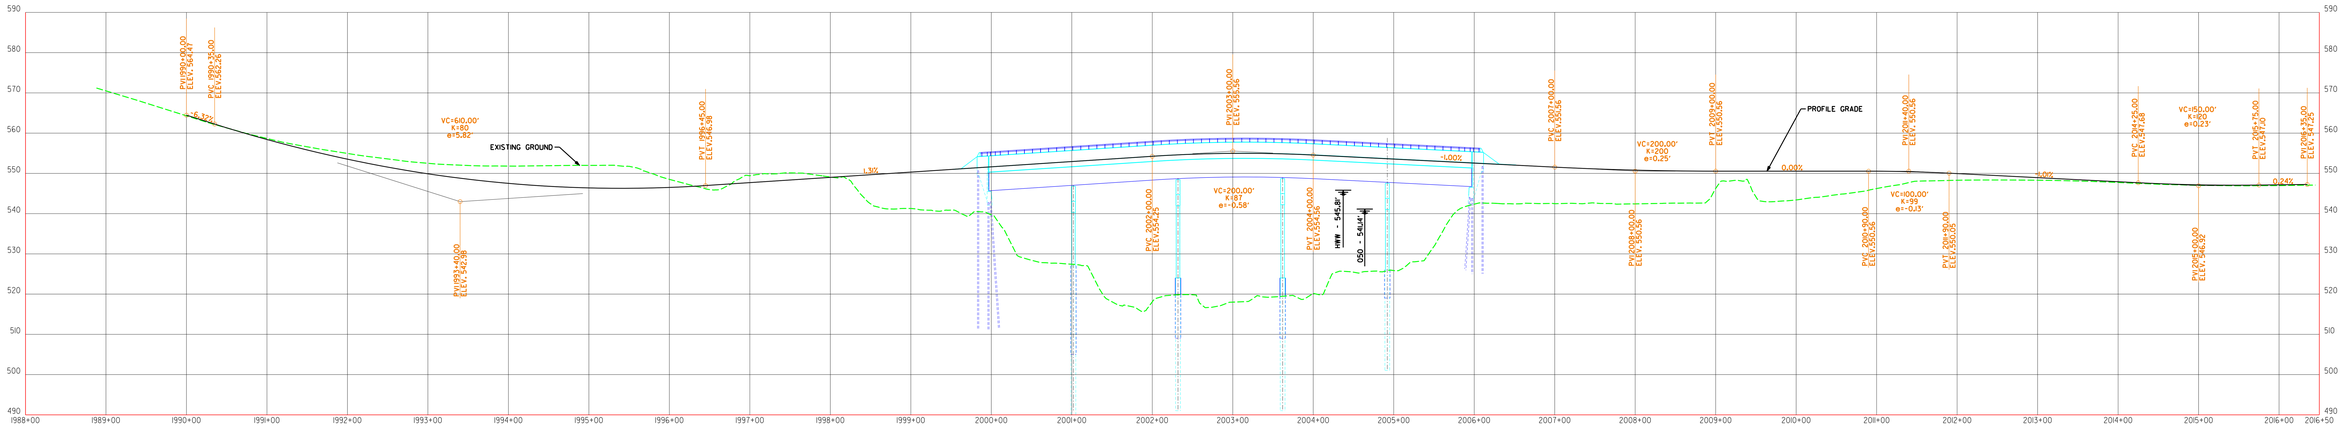

PROFILE VIEW

HWY. 70 OVER CADDO RIVER

SALINE & CADDO RIVERS STRS. & APPRS. (S)
ROUTE 70 SECTIONS 2 & 5
AND ROUTE 278 SECTION 2
FED. AID PROJ. NHPP-0076(152)
JOB 030501 - SITE 3

ARDOT ARKANSAS DEPARTMENT OF TRANSPORTATION

Michael Baker INTERNATIONAL

SCALE: 1"=50'

PRELIMINARY
SUBJECT TO REVISION

LEGEND

PAVEMENT TRANSITION

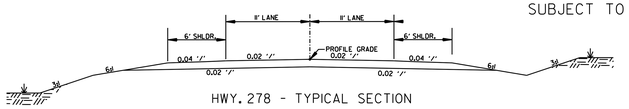

HWY. 278 - TYPICAL SECTION

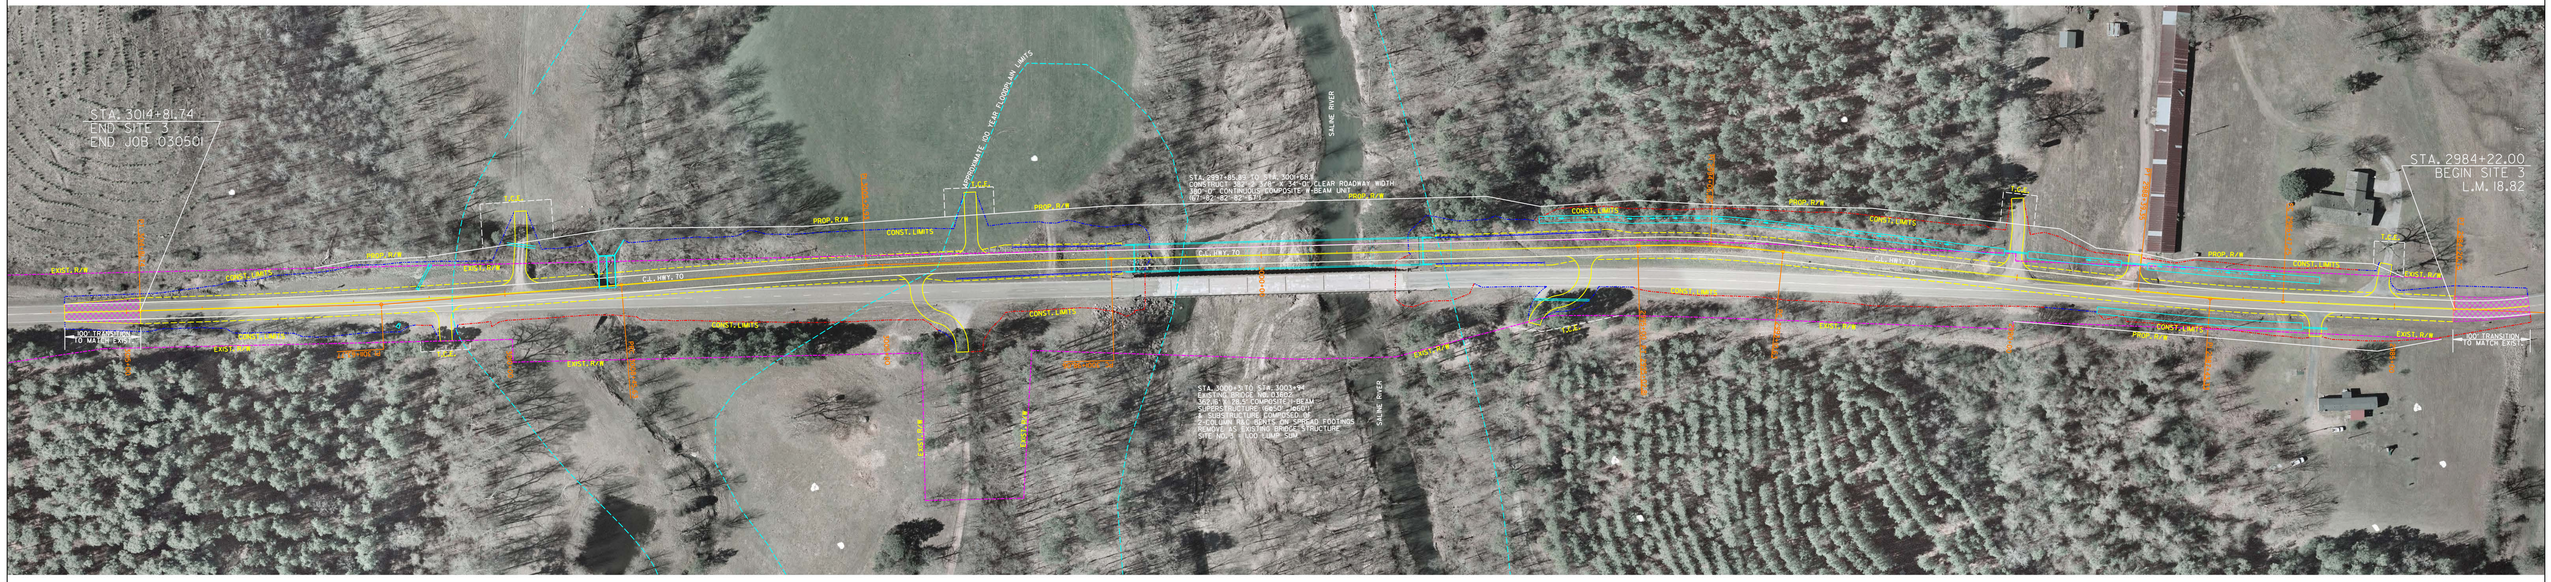

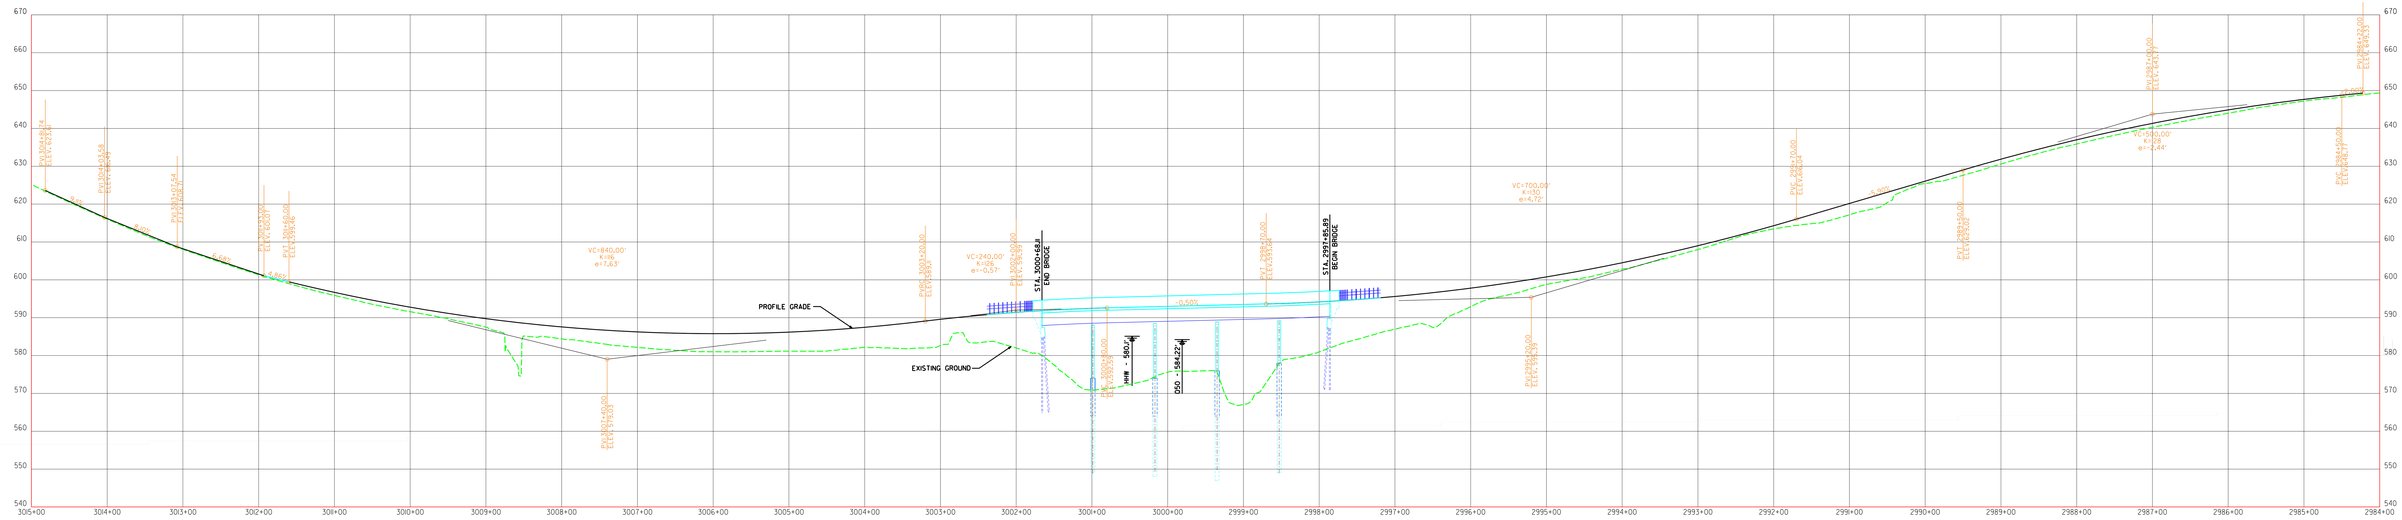

PROFILE VIEW