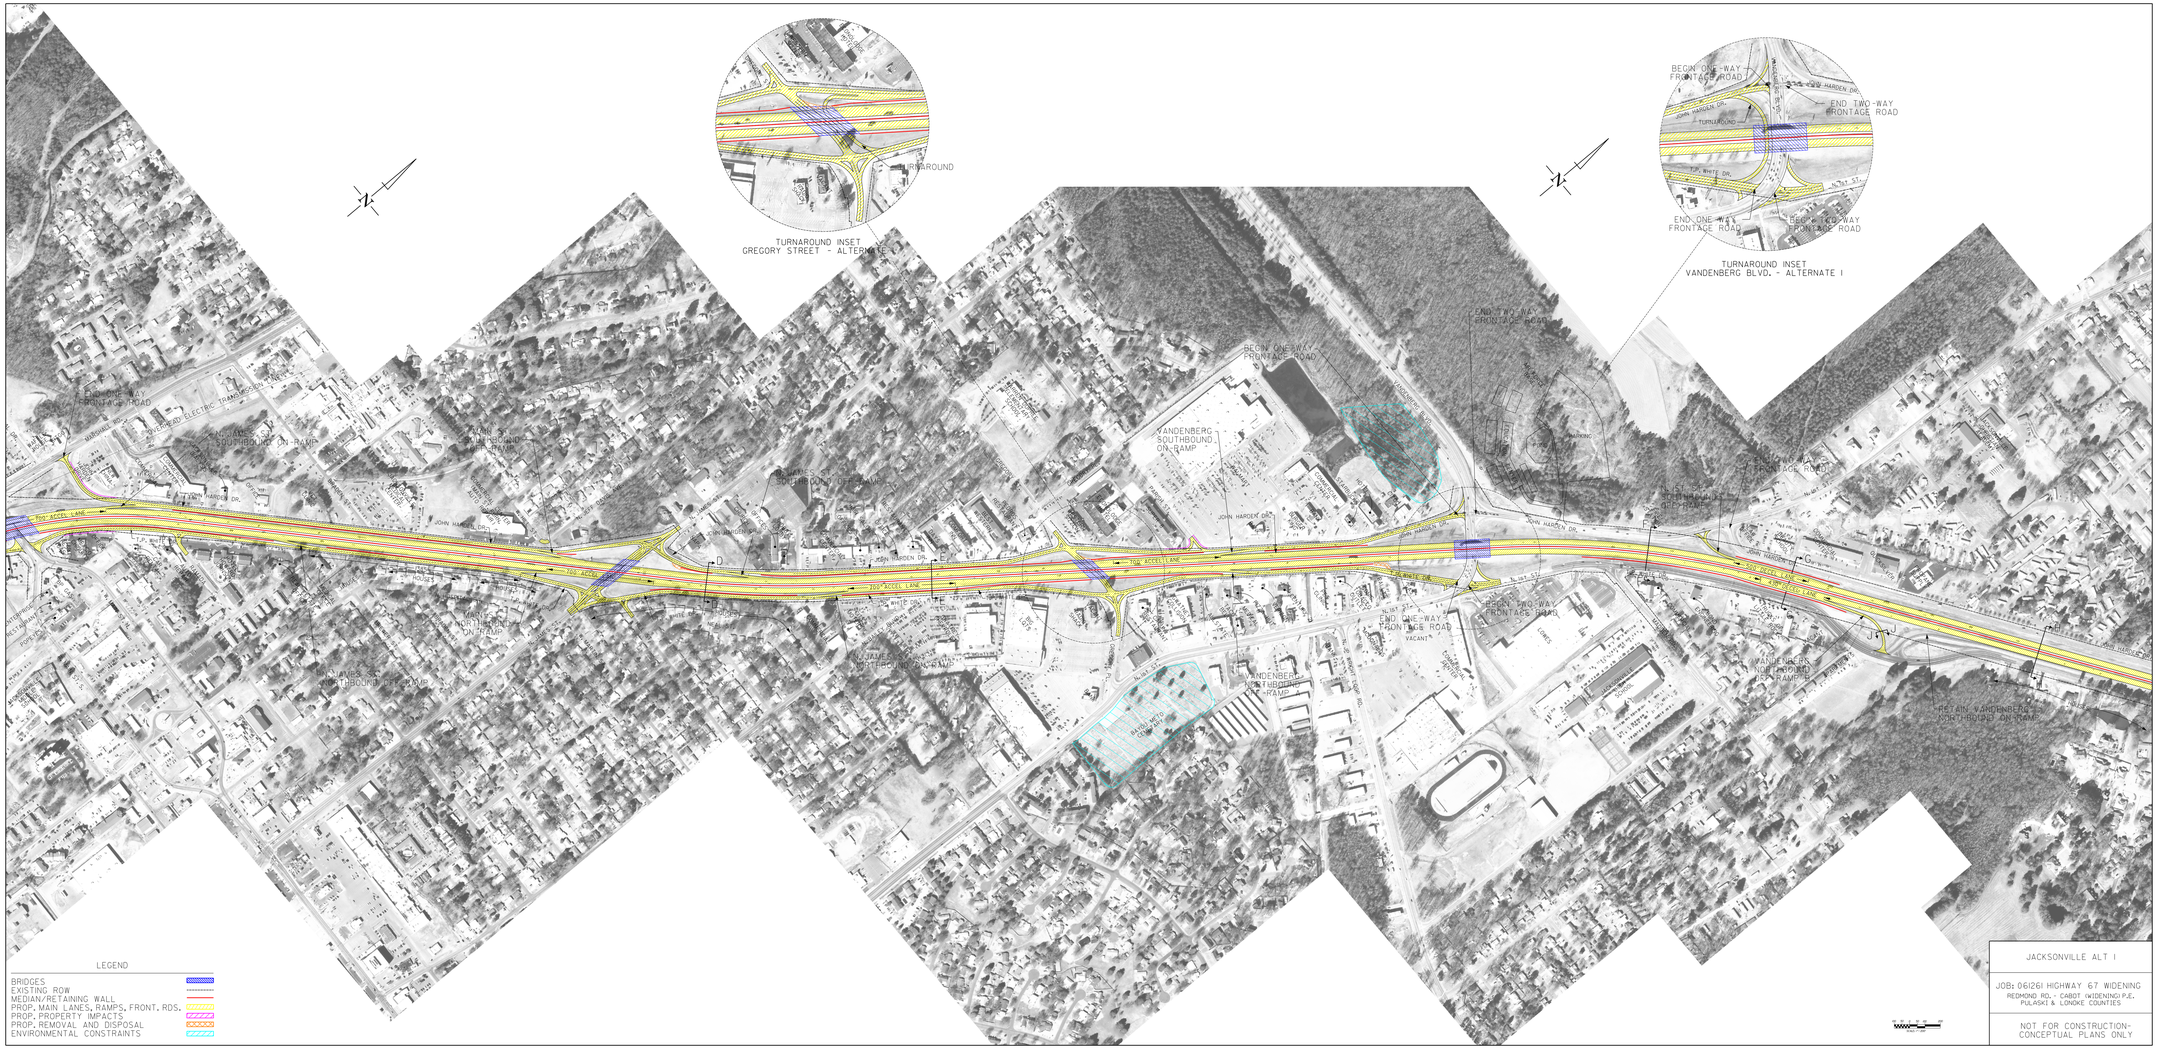

JACKSONVILLE ALT I

JOB: 061261 HIGHWAY 67 WIDENING
REDMOND RD. - CABOT (WIDENING) P.E.
PULASKI & LONOKE COUNTIES

NOT FOR CONSTRUCTION-
CONCEPTUAL PLANS ONLY