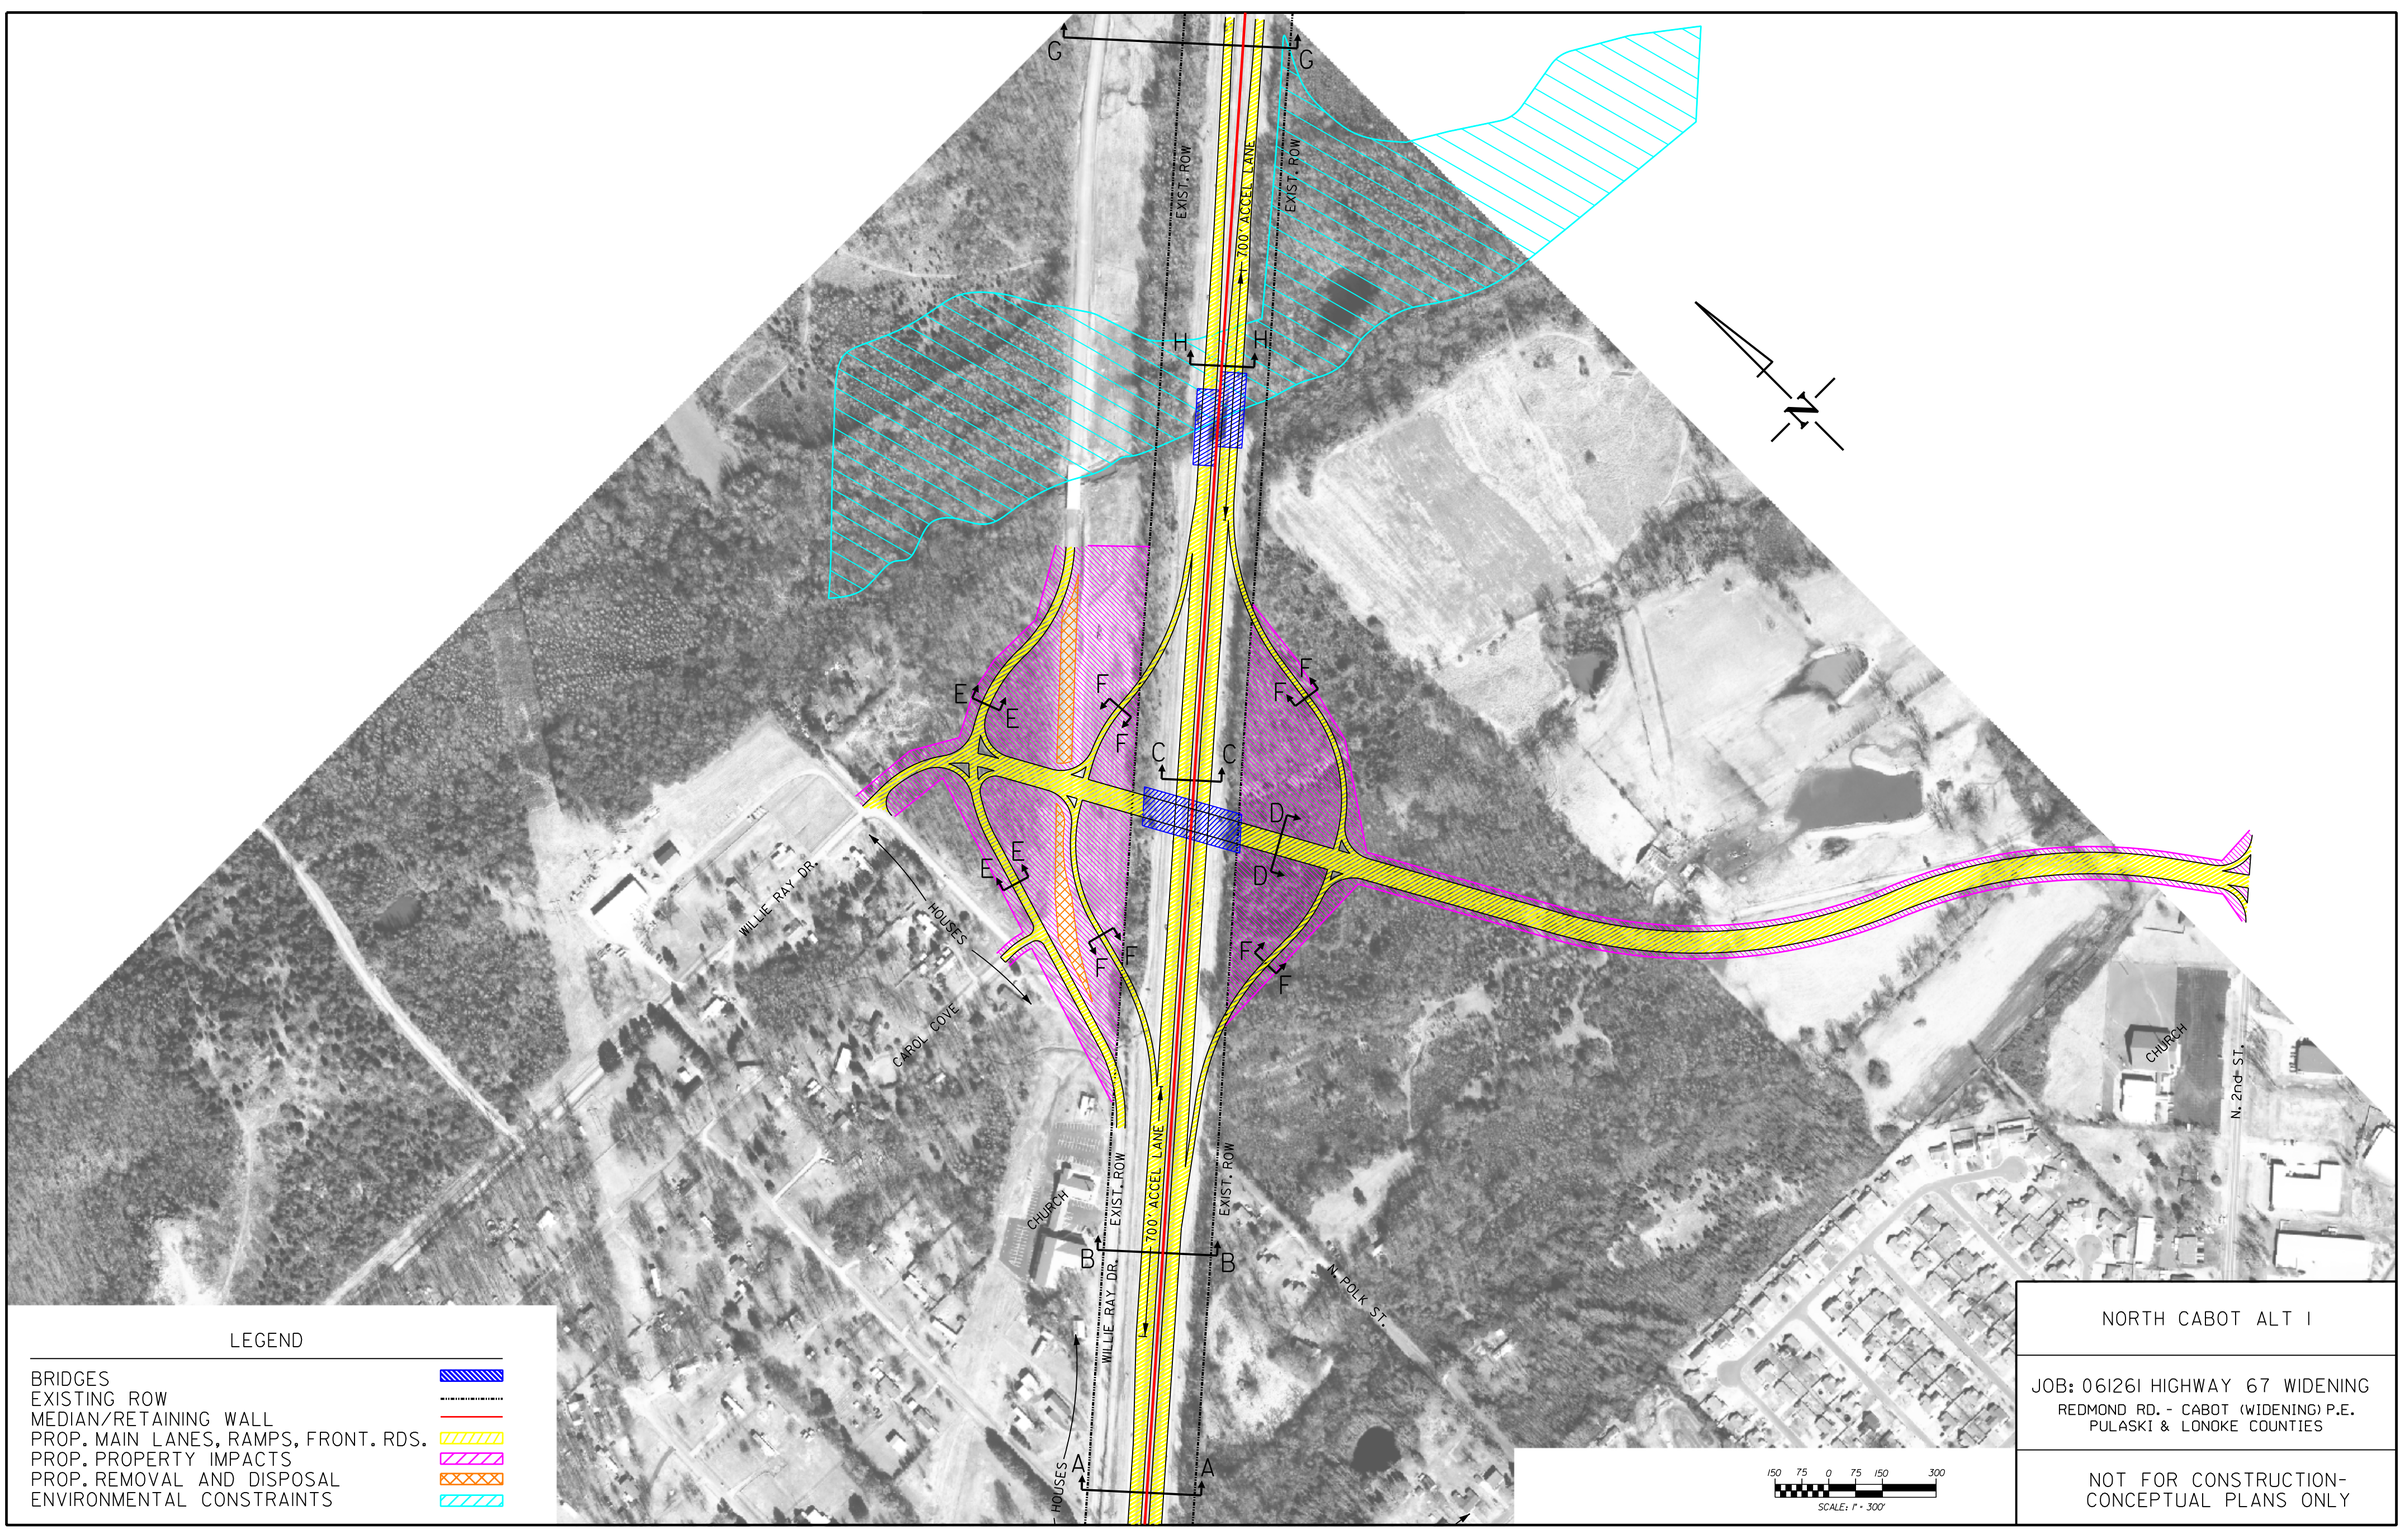

LEGEND

- BRIDGES
- EXISTING ROW
- MEDIAN/RETAINING WALL
- PROP. MAIN LANES, RAMPS, FRONT. RDS.
- PROP. PROPERTY IMPACTS
- PROP. REMOVAL AND DISPOSAL
- ENVIRONMENTAL CONSTRAINTS

NORTH CABOT ALT 1

JOB: 061261 HIGHWAY 67 WIDENING
REDMOND RD. - CABOT (WIDENING) P.E.
PULASKI & LONOKE COUNTIES

NOT FOR CONSTRUCTION-
CONCEPTUAL PLANS ONLY

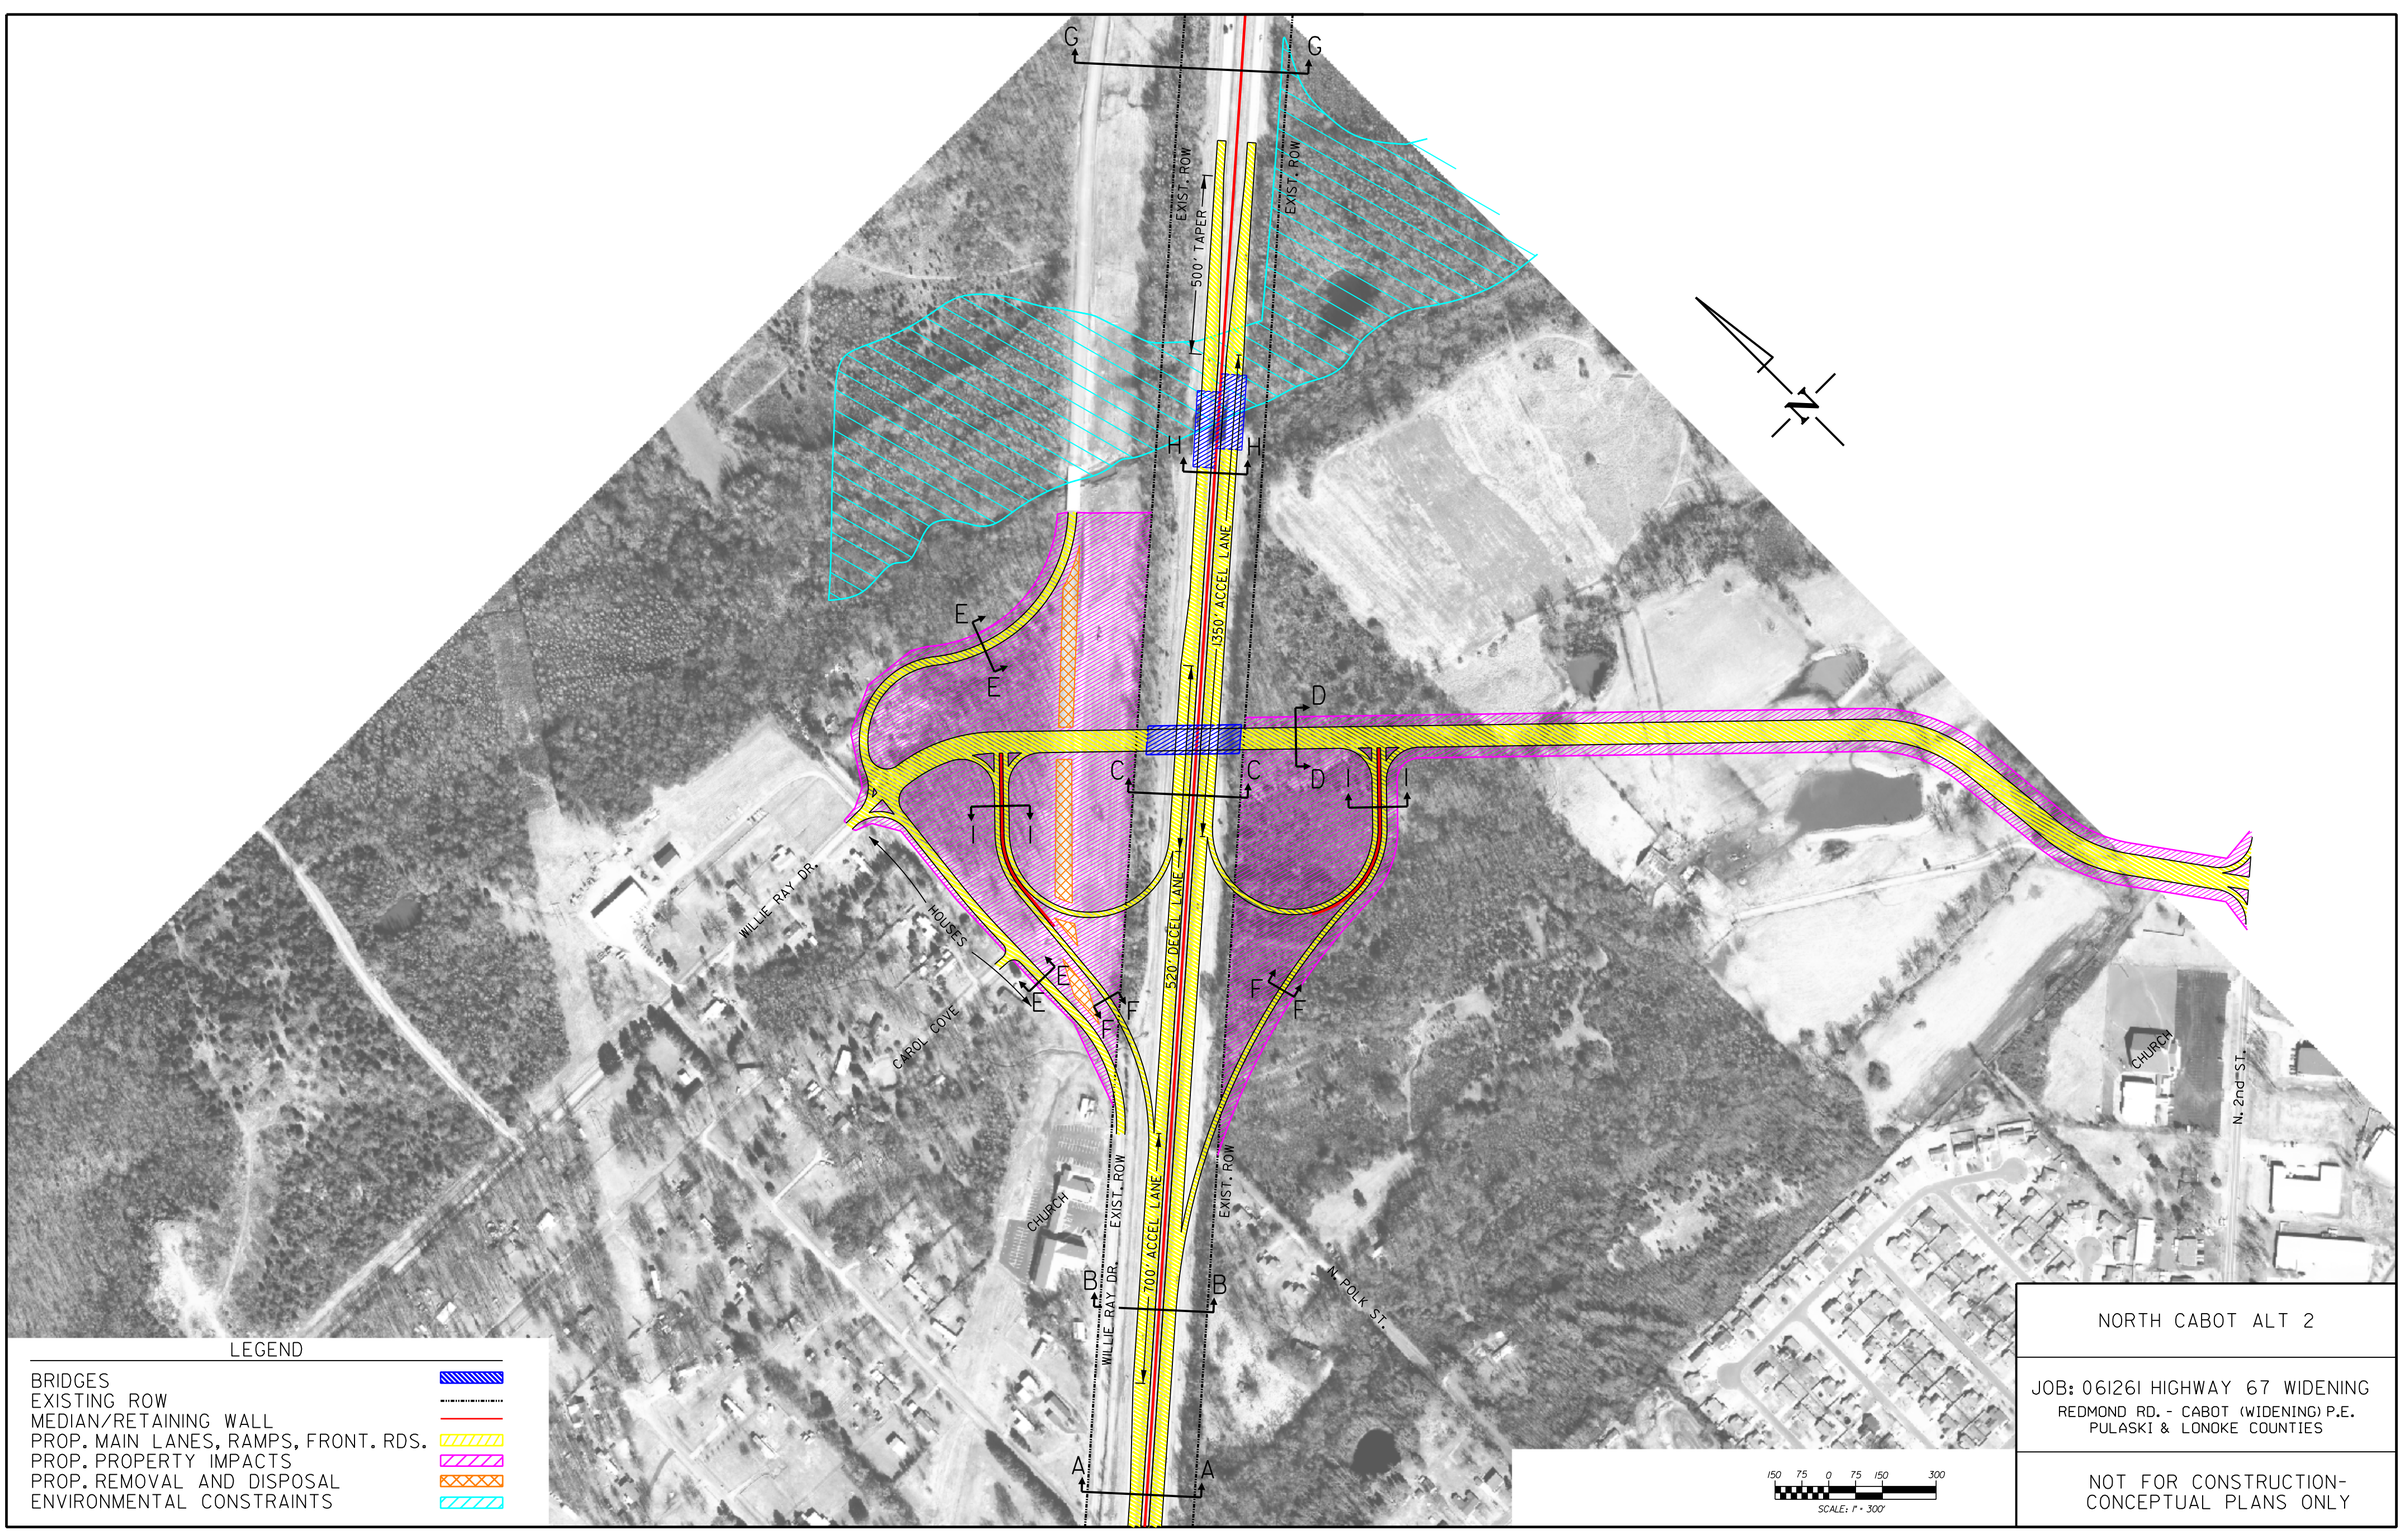

LEGEND

- BRIDGES
- EXISTING ROW
- MEDIAN/RETAINING WALL
- PROP. MAIN LANES, RAMPS, FRONT. RDS.
- PROP. PROPERTY IMPACTS
- PROP. REMOVAL AND DISPOSAL
- ENVIRONMENTAL CONSTRAINTS

NORTH CABOT ALT 2

JOB: 061261 HIGHWAY 67 WIDENING
REDMOND RD. - CABOT (WIDENING) P.E.
PULASKI & LONOKE COUNTIES

NOT FOR CONSTRUCTION-
CONCEPTUAL PLANS ONLY